CIVIL ENGINEERING CONSULTANTS
RWA
Regina Webster & Associates, Inc.
8619 W. Bryn Mawr Ave., Suite 602
Chicago, IL 60631-3551
773-283-2600 Fax: 773-283-2602
www.RWAengineers.com

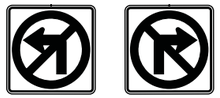

R-3-1
(24X24)
REFLECTIVE
4 REQUIRED

R-3-2
(24X24)
REFLECTIVE
2 REQUIRED

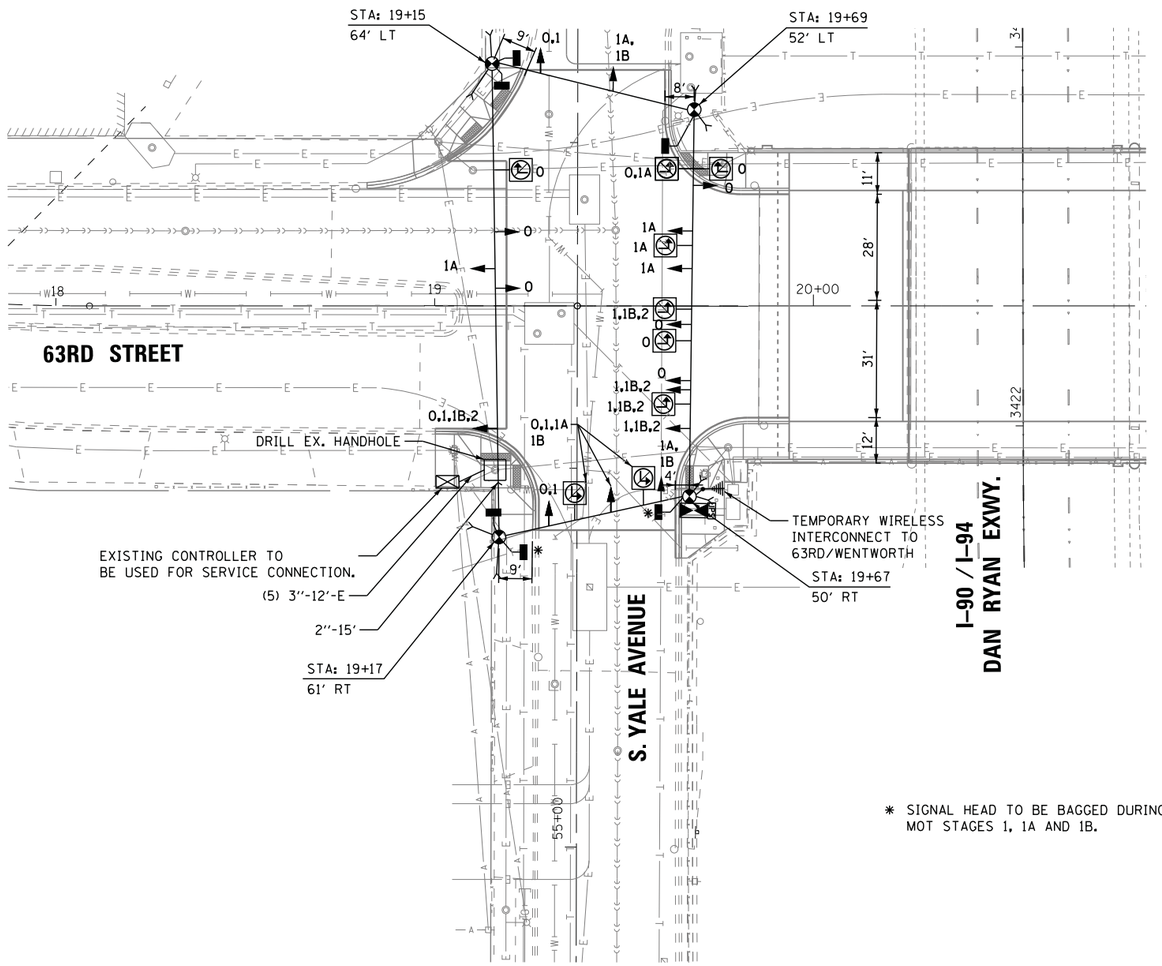

LEGEND:

- O ◄ SIGNAL HEAD - ORIGINAL AND FINAL LOCATION
- # ◄ SIGNAL HEAD - MAINTENANCE OF TRAFFIC STAGE LOCATION
- WOOD POLE (CLASS 5 OR BETTER) 45' MINIMUM
- TEMPORARY TRAFFIC SIGNAL CONTROLLER W/UPS
- PEDESTRIAN SIGNAL COUNTDOWN, BRACKET MOUNT
- TEMPORARY WIRELESS INTERCONNECT
- EXISTING CONDUIT
- PROPOSED CONDUIT
- # MAINTENANCE OF TRAFFIC STAGE
  O = ORIGINAL AND FINAL LOCATION
  A = ALL STAGES

N

20 0 20 40

SCALE: 1'' = 20'-0''

✱ SIGNAL HEAD TO BE BAGGED DURING MOT STAGES 1, 1A AND 1B.

TEMPORARY TRAFFIC SIGNAL PLAN

SCALE: 1''=20'

NOTES:

1. ALL DIMENSIONS ARE TO EDGE OF PAVEMENT.

2. REFERENCE MAINTENANCE OF TRAFFIC PLANS, SHEETS 17-21, FOR LANE CONFIGURATION DURING STAGES 1, 1A, 1B AND 2.

3. THE COST FOR THE 2'' CONDUIT AND DRILL EXISTING HANDHOLE SHALL BE INCLUDED IN THE COST FOR TEMPORARY TRAFFIC SIGNAL INSTALLATION.

FILE NAME = $FILEL$	USER NAME = $USER$	DESIGNED - KMM	REVISED -
		DRAWN - LV	REVISED -
	PLOT SCALE = $SCALE$	CHECKED - JDH	REVISED -
	PLOT DATE = $DATE$	DATE - 03-31-2014	REVISED -

STATE OF ILLINOIS
DEPARTMENT OF TRANSPORTATION

TEMPORARY TRAFFIC SIGNAL PLAN
63RD STREET & YALE AVENUE

SCALE: 1''=20' | SHEET NO. OF SHEETS | STA. TO STA.

F.A.I RTE.	SECTION	COUNTY	TOTAL SHEETS	SHEET NO.
94	1920-B	COOK	142	32
		CONTRACT NO. 60J15		
		ILLINOIS FED. AID PROJECT		