CIVIL ENGINEERING CONSULTANTS
RWA
Regina Webster & Associates, Inc.
8619 W. Bryn Mawr Ave., Suite 602
Chicago, IL 60631-3551
773-283-2600 Fax: 773-283-2602
www.RWAengineers.com

NOTE: ALL DIMENSIONS ARE TO EDGE OF SIDEWALK AND BACK OF CURB UNLESS OTHERWISE NOTED.

LEGEND

600.32	PROPOSED SIDWALK ELEVATION
600.32 C	PROPOSED TOP OF CURB ELEVATION
600.32 FL	PROPOSED GUTTER FLOW LINE ELEVATION
◯	CATCHBASIN

NW CORNER

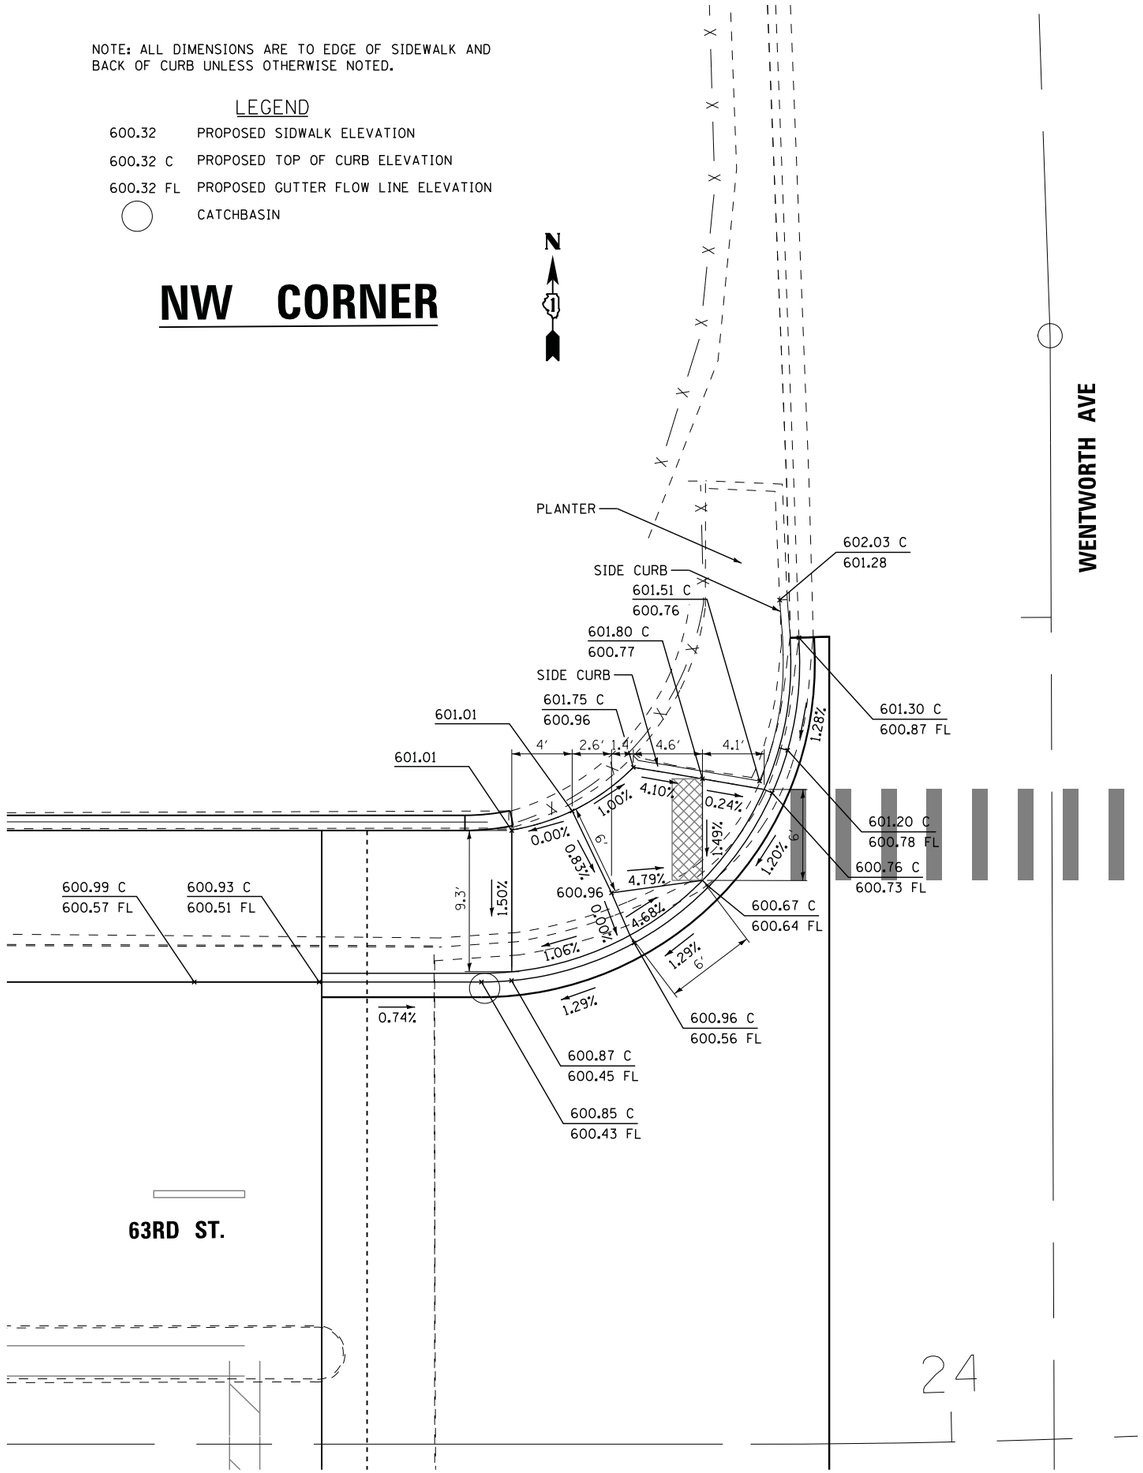

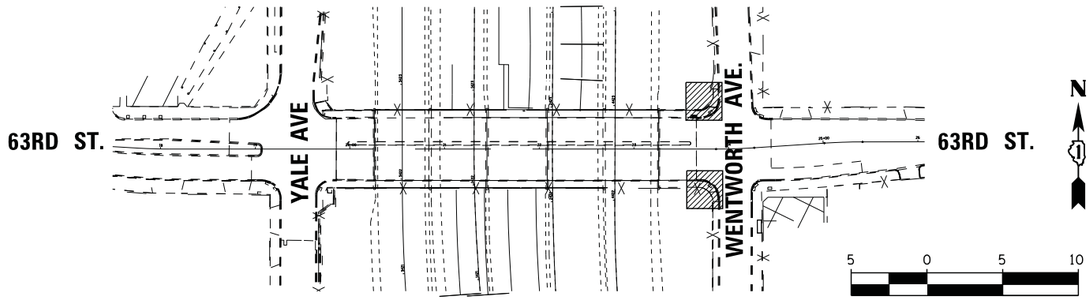

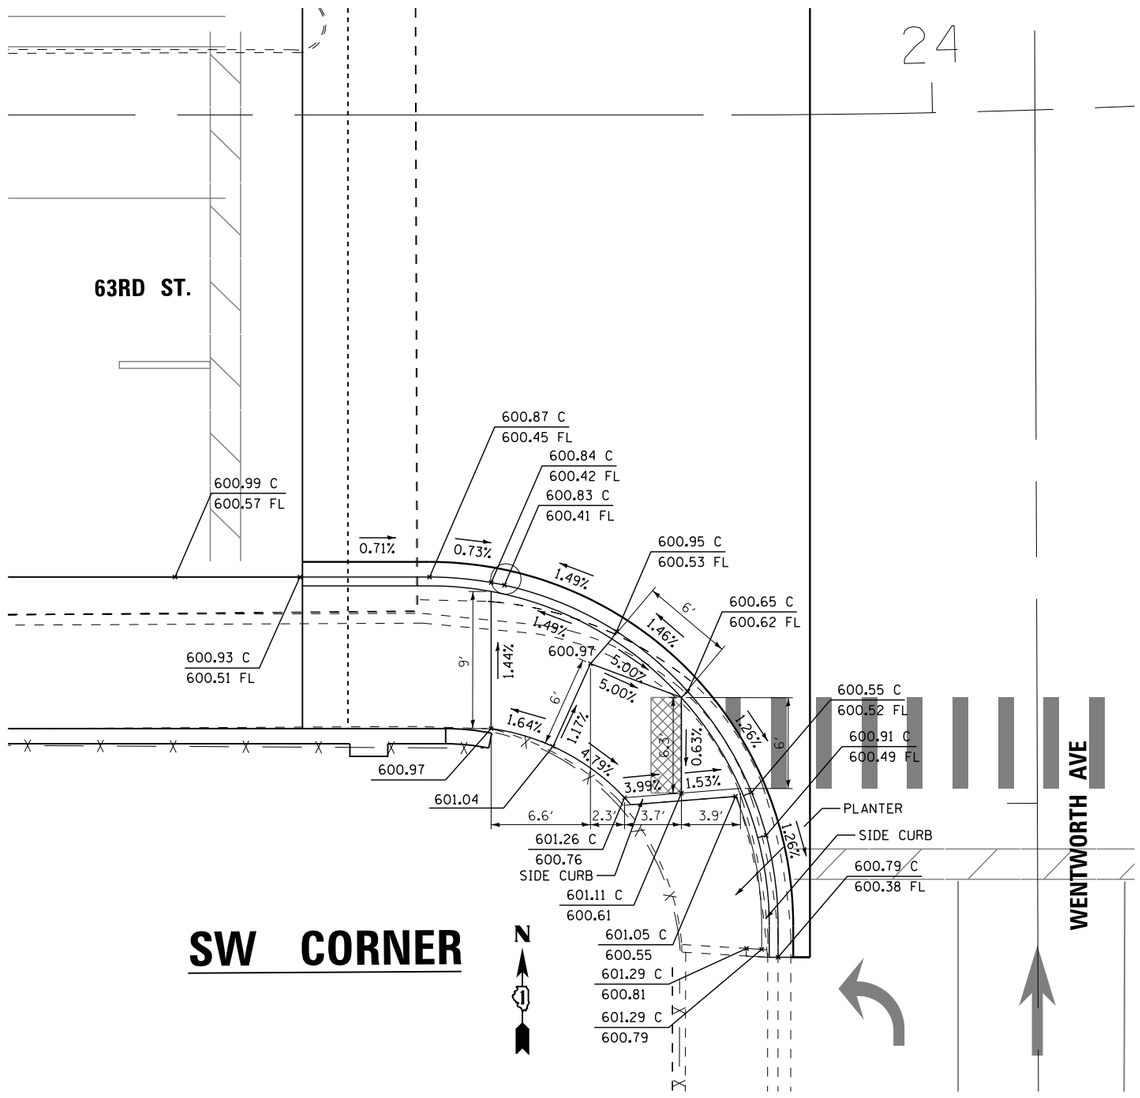

FILE NAME = c:\pw_work\dlz\ccooney\dms19784\63edeWentl.dgn	USER NAME = $USER$	DESIGNED - KMM	REVISED -	STATE OF ILLINOIS DEPARTMENT OF TRANSPORTATION	CURB RAMP DETAILS 63RD ST. AT WENTWORTH AVE
	PLOT SCALE = $SCALE$	DRAWN - LV	REVISED -		SCALE: 1"=5' SHEET NO. OF SHEETS STA. TO STA.
	PLOT DATE = 3/27/2014	CHECKED - JDH	REVISED -		
		DATE - 03-31-2014	REVISED -		

F.A.I RTE.	SECTION	COUNTY	TOTAL SHEETS	SHEET NO.
94	1920-B	COOK	142	127
		CONTRACT NO. 60J15		
	ILLINOIS FED. AID PROJECT			