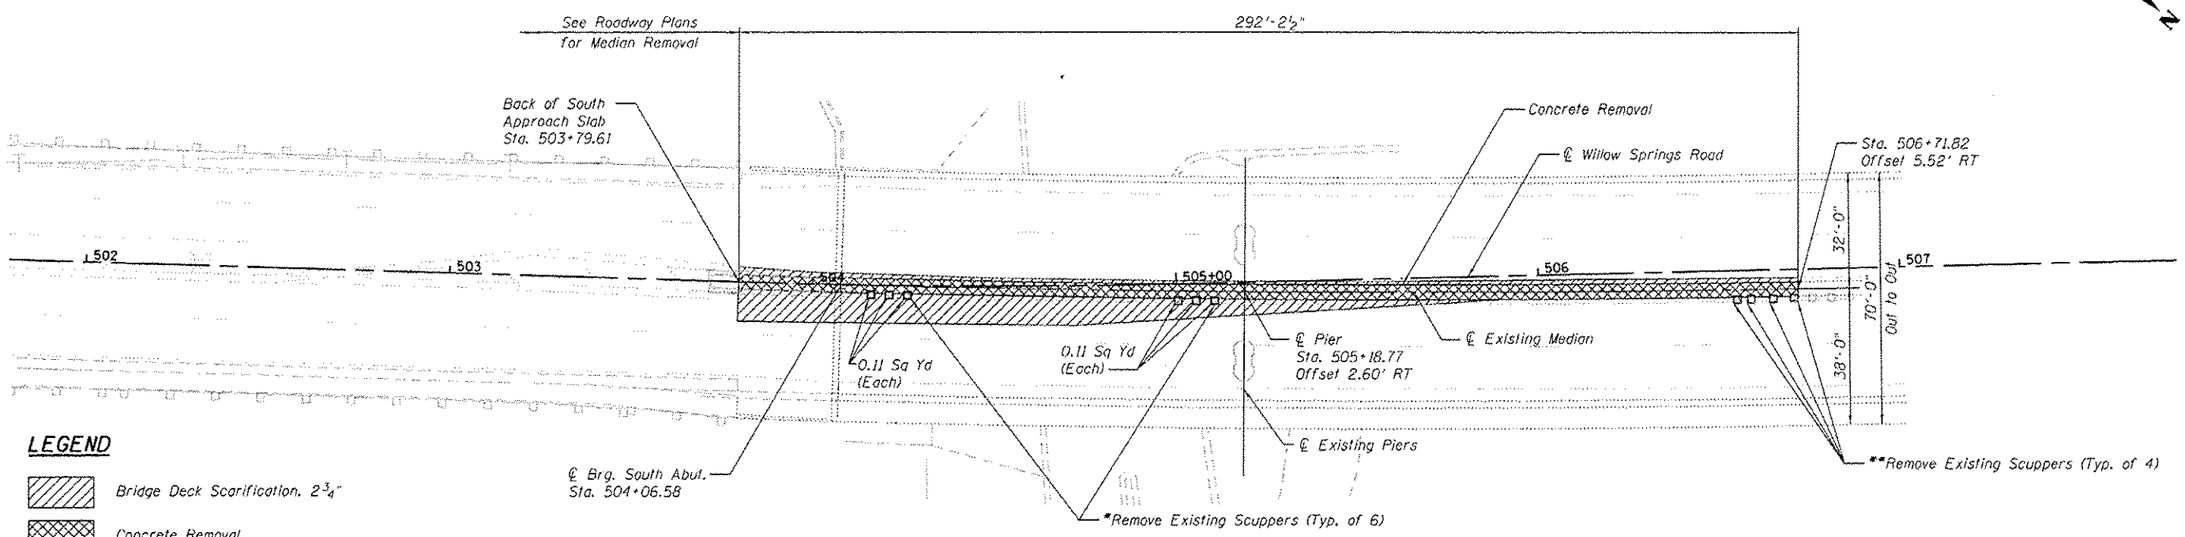

REMOVAL PLAN

*Included in the cost of Deck Slab Repair, Full Depth, Type I
**Removal of existing scuppers and deck slab repair included in the cost of Deck Slab Repair, Full Depth, Type I for the proposed Drainage Scuppers, DS-11.

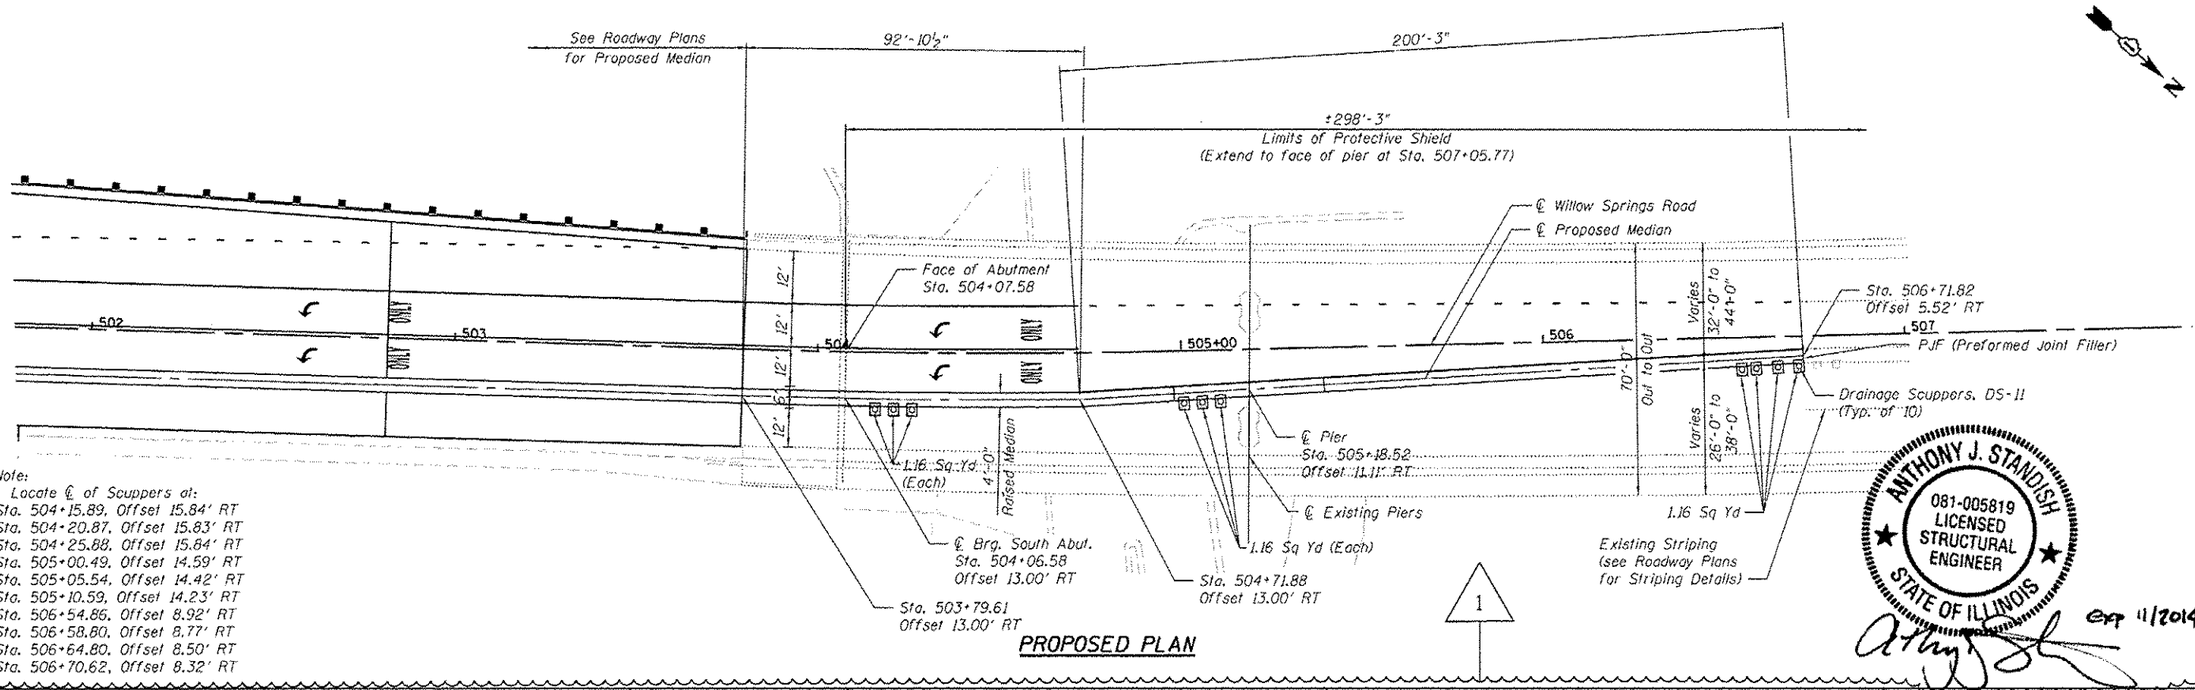

Note:
Locate ℄ of Scuppers at:
Sta. 504+15.89, Offset 15.84' RT
Sta. 504+20.87, Offset 15.83' RT
Sta. 504+25.88, Offset 15.84' RT
Sta. 505+00.49, Offset 14.59' RT
Sta. 505+05.54, Offset 14.42' RT
Sta. 505+10.59, Offset 14.23' RT
Sta. 506+54.86, Offset 8.92' RT
Sta. 506+58.80, Offset 8.77' RT
Sta. 506+64.80, Offset 8.50' RT
Sta. 506+70.62, Offset 8.32' RT

PROPOSED PLAN

ANTHONY J. STANDISH
081-005819
LICENSED
STRUCTURAL
ENGINEER
STATE OF ILLINOIS
Exp 11/2014

STRAND ASSOCIATES
1170 SOUTH HOUBOLT ROAD
JOLIET, ILLINOIS 60431
(815) 744-4200
IDPR NO. 184-001273

USER NAME =	DESIGNED - MJD	REVISED
	CHECKED - DJW	REVISED
PLOT SCALE =	DRAWN - BJF	REVISED
PLOT DATE =	CHECKED - RRD	REVISED

STATE OF ILLINOIS
DEPARTMENT OF TRANSPORTATION

MEDIAN REMOVAL AND PROPOSED PLAN
STRUCTURE NO. 016-0540
Rev. 6-3-14
SHEET NO. 1 OF 5 SHEETS

F.A.U. RTE.	SECTION	COUNTY	TOTAL SHEETS	SHEET NO.
2697	B-N-5	COOK	129	86
		CONTRACT NO. 60T24		
		ILLINOIS FED. AID PROJECT		

FILE NAME = S:\DOL\SB3B-6299\6346\052\Micro\CADD Sheets\Structural\Median\016052-68\052-81-GeneralPlan.dgn