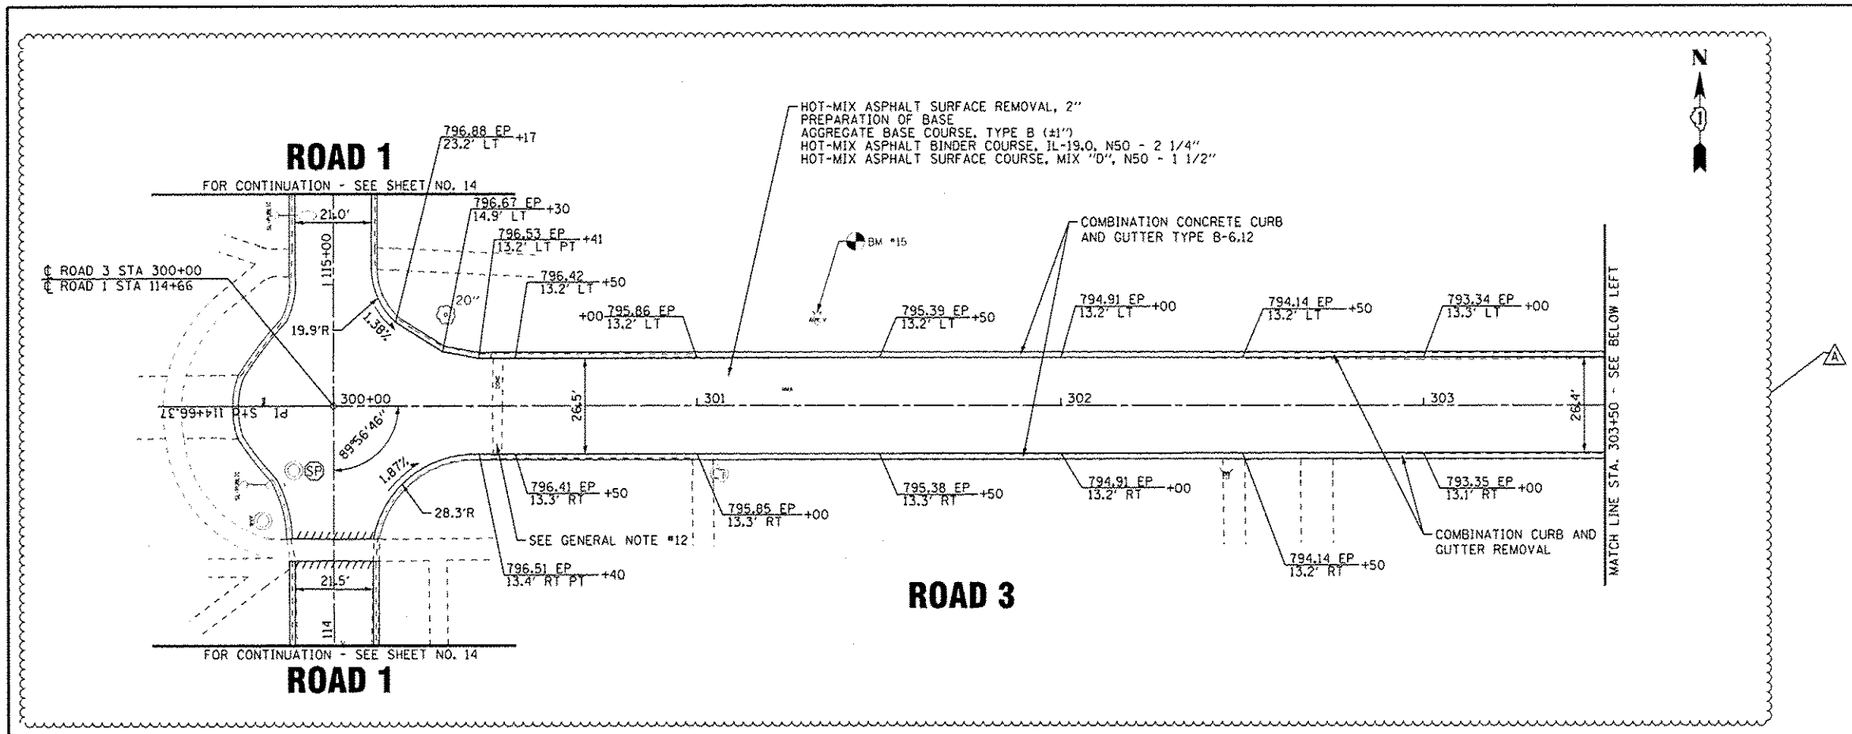

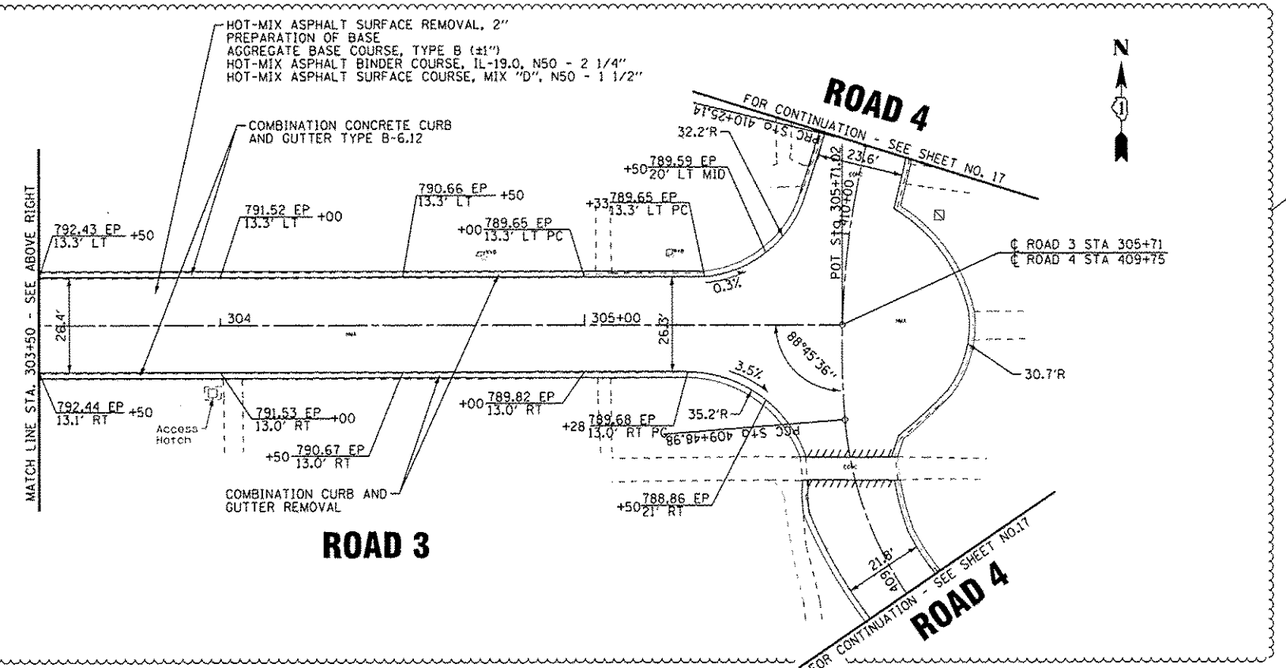

COPYRIGHT © 2014 BY BAXTER & WOODMAN, INC.
STATE OF ILLINOIS PROFESSIONAL DESIGN FIRM
LICENSE NO. - 184-001076 EXPIRES 4/30/2015
SIGNED 5/23/2014

...\Roadway\pdf-BW_Default.pltcfg
...\Roadway\ILLINOIS_CENTER.ctb
\\Crystal\cke\ILDOT\140183-Ver\40\WO-1-CADD\140183_WO-1-Plan3.dgn
5/23/2014 2:02:28 PM

BAXTER & WOODMAN	DESIGNED - DSH	REVISED - A 5-23-14	
	DRAWN - UKB	REVISED -	
	CHECKED - LDH	REVISED -	
	DATE - 05-06-14	FILE - 140183_WO-1-Plan3.dgn	

STATE OF ILLINOIS
DEPARTMENT OF TRANSPORTATION

ILLINOIS YOUTH CENTER – ST. CHARLES
ROADWAY PLAN – ROAD 3

SCALE: 1"=20' | STA. 300+00 | TO STA. 305+71

F.A. RTE.	SECTION	COUNTY	TOTAL SHEETS	SHEET NO.
347	2014-04RS	KANE	25	16
C-91-374-14		CONTRACT NO. 60Y37		
FED. ROAD DIST. NO. 1	ILLINOIS	FED. AID PROJECT		