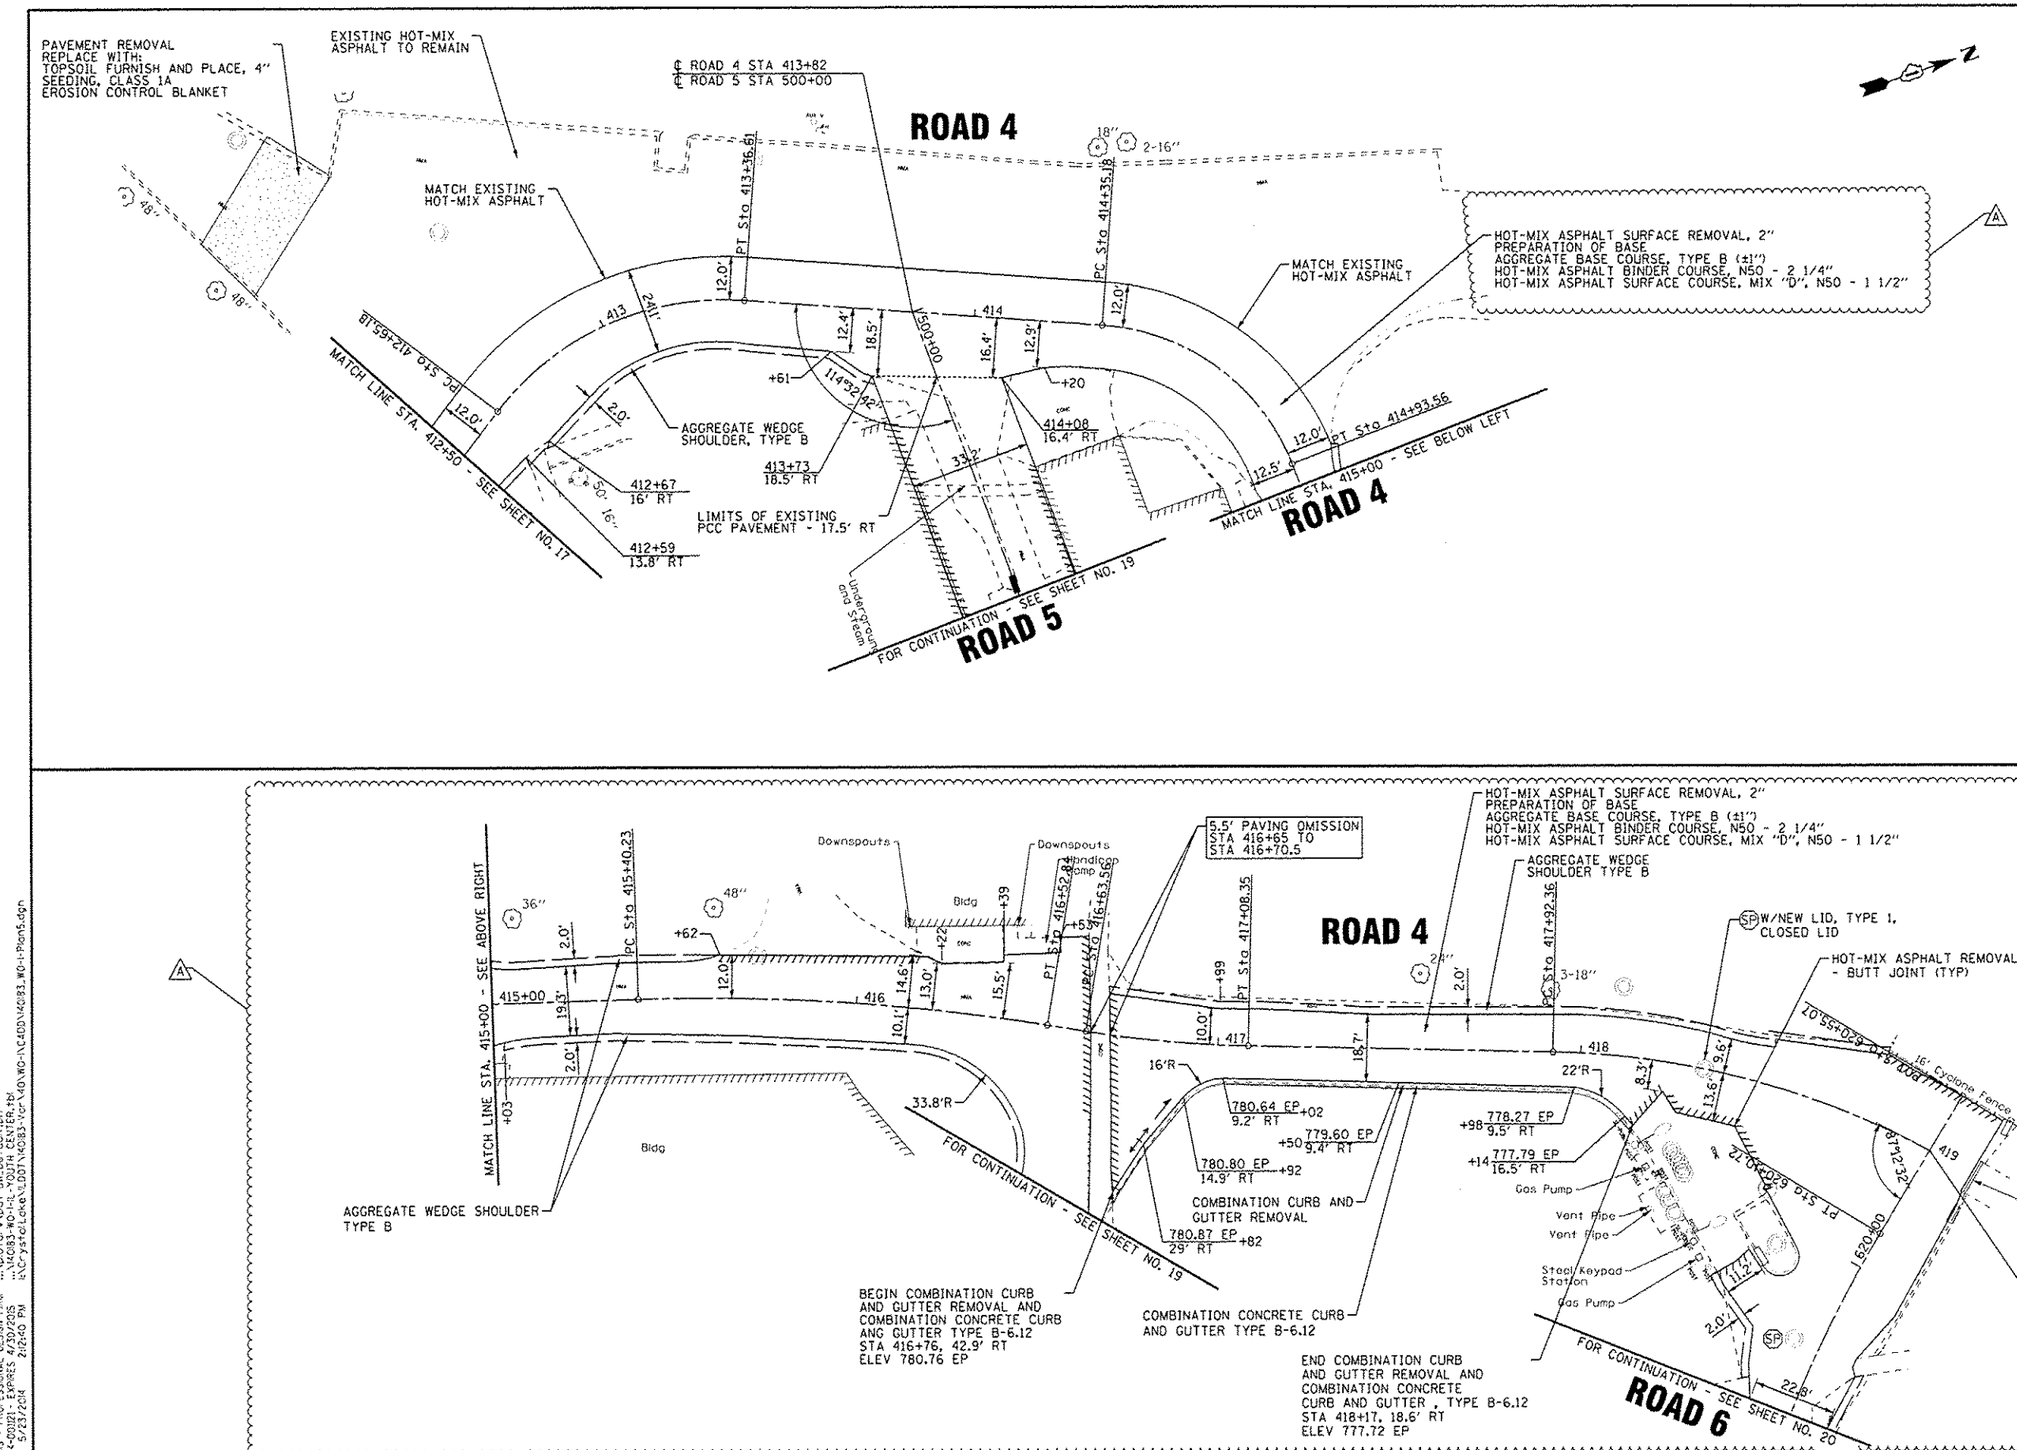

COPYRIGHT © 2014, BY BAXTER & WOODMAN, INC.
STATE OF ILLINOIS - PROFESSIONAL DESIGN FIRM
LICENSE NO. - 184-001121 - EXPIRES 4/30/2015
JDUKB 5/23/2014 2:02:40 PM

...\plotdrv\ndsf-BW_Default.pit
...\140183-W01-1L-YOUTH CENTER.tbl
E:\Crystal Lake\L_DOT\140183-Ver\140\W01-1\CADD\140183_W01-1-Plan5.dgn

BAXTER & WOODMAN

DESIGNED - DSH	REVISED - A 5-23-14		
DRAWN - UKB	REVISED -		
CHECKED - LDH	REVISED -		
DATE - 05-06-14	FILE - 140183_W01-1-Plan5.dgn		

STATE OF ILLINOIS
DEPARTMENT OF TRANSPORTATION

ILLINOIS YOUTH CENTER – ST. CHARLES
ROADWAY PLAN – ROAD 4

SCALE: 1"=20' STA. 412+50 TO STA. 419+00

F.A. RTE.	SECTION	COUNTY	TOTAL SHEETS	SHEET NO.
347	2014-04RS	KANE	25	18
C-91-374-14		CONTRACT NO. 60Y37		
FED. ROAD DIST. NO. 1	ILLINOIS	FED. AID PROJECT		