© Copyright Hanson Professional Services Inc.

HANSON

FINAL SURVEY	BY	DATE
SURVEYED		
PLOTTED		
NOTE BOOK	TEMPLATE	
	AREAS	
NO.	AREAS CHECKED	

ORIGINAL SURVEY	BY	DATE
SURVEYED		
PLOTTED		
NOTE BOOK	TEMPLATE	
	AREAS	
NO.	AREAS CHECKED	

LAYOUT	RLT	9/14/2011
DRAWN	RLT	2/22/2013
REVIEWED	WTH	3/5/2014

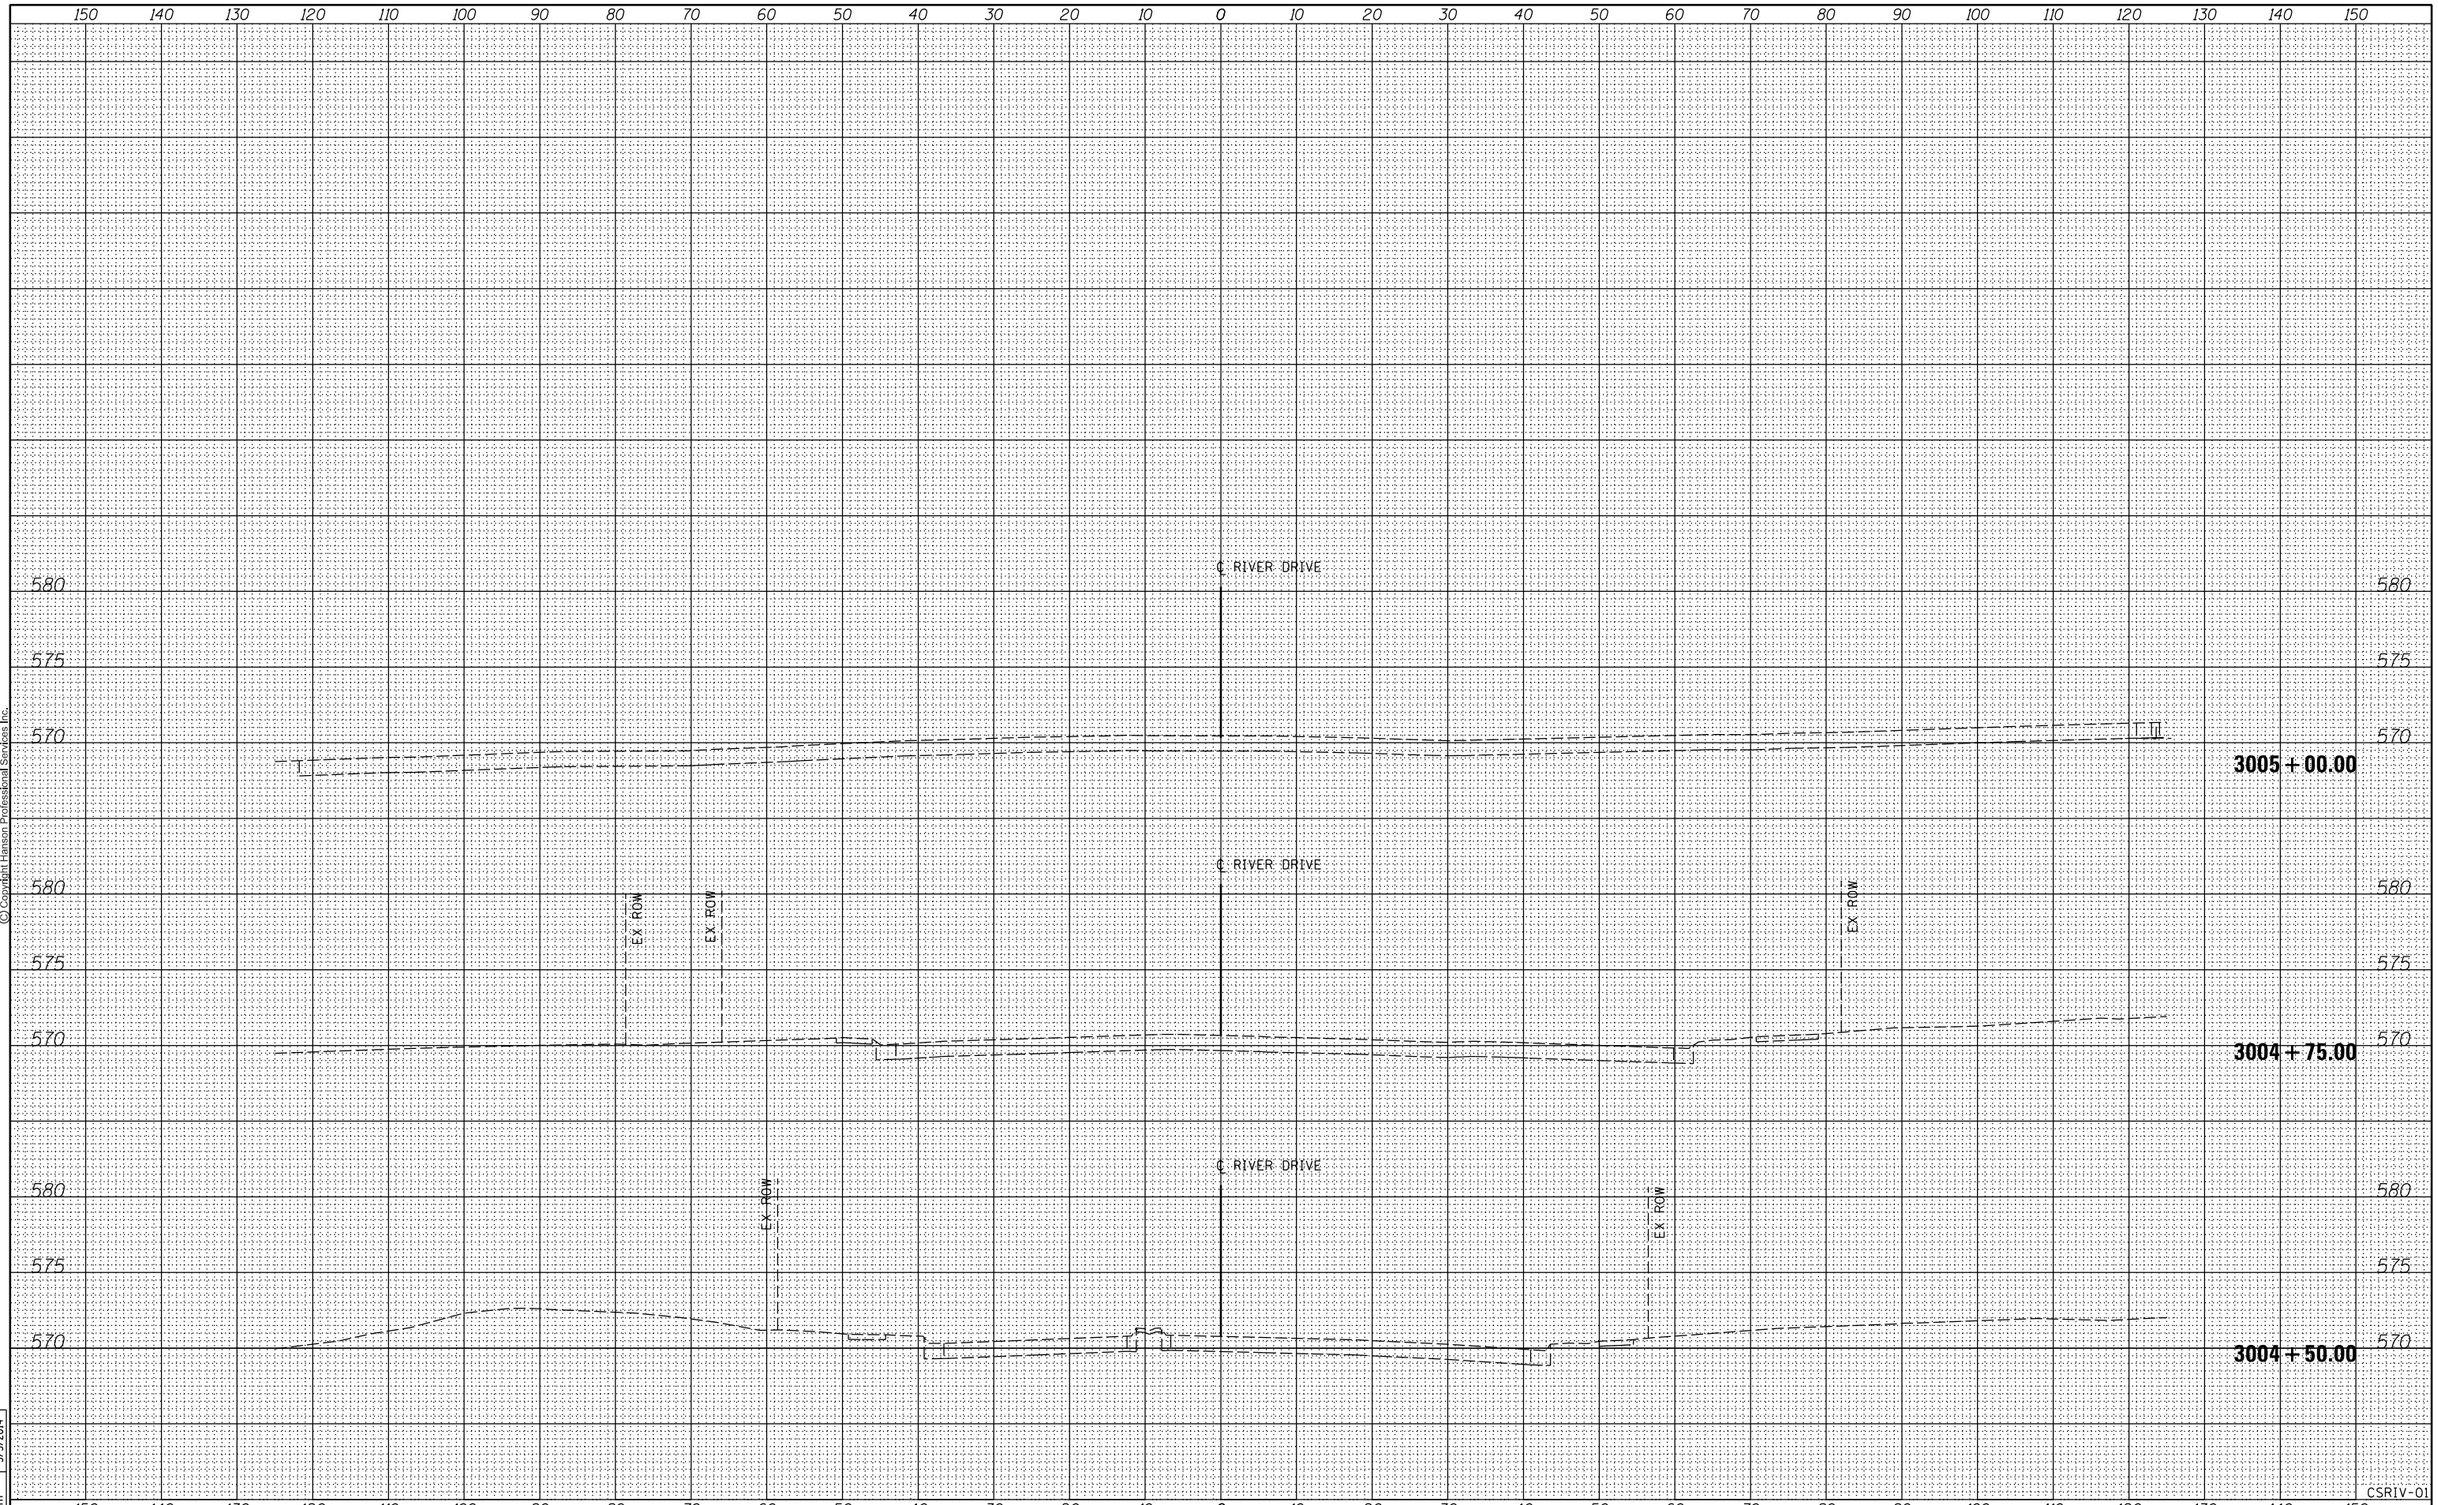

FILE NAME = D2PACKE-HPS-sht-xssht001L.dgn	USER NAME = pisar01256	DESIGNED - RLT	REVISED -
		DRAWN - RLT	REVISED -
	PLOT SCALE =	CHECKED - AAP/MTH	REVISED -
	PLOT DATE = 03\06\2014	DATE - 3/7/2014	REVISED -

STATE OF ILLINOIS
DEPARTMENT OF TRANSPORTATION

CROSS SECTIONS
RIVER DRIVE

SCALE: | SHEET NO. OF SHEETS | STA. 3004+50.00 TO STA. 3005+00.00

F.A.U RTE.	SECTION	COUNTY	TOTAL SHEETS	SHEET NO.
5756	(81-1)M	ROCK ISLAND	217	162
		CONTRACT NO. 64J68		
	ILLINOIS FED. AID PROJECT			