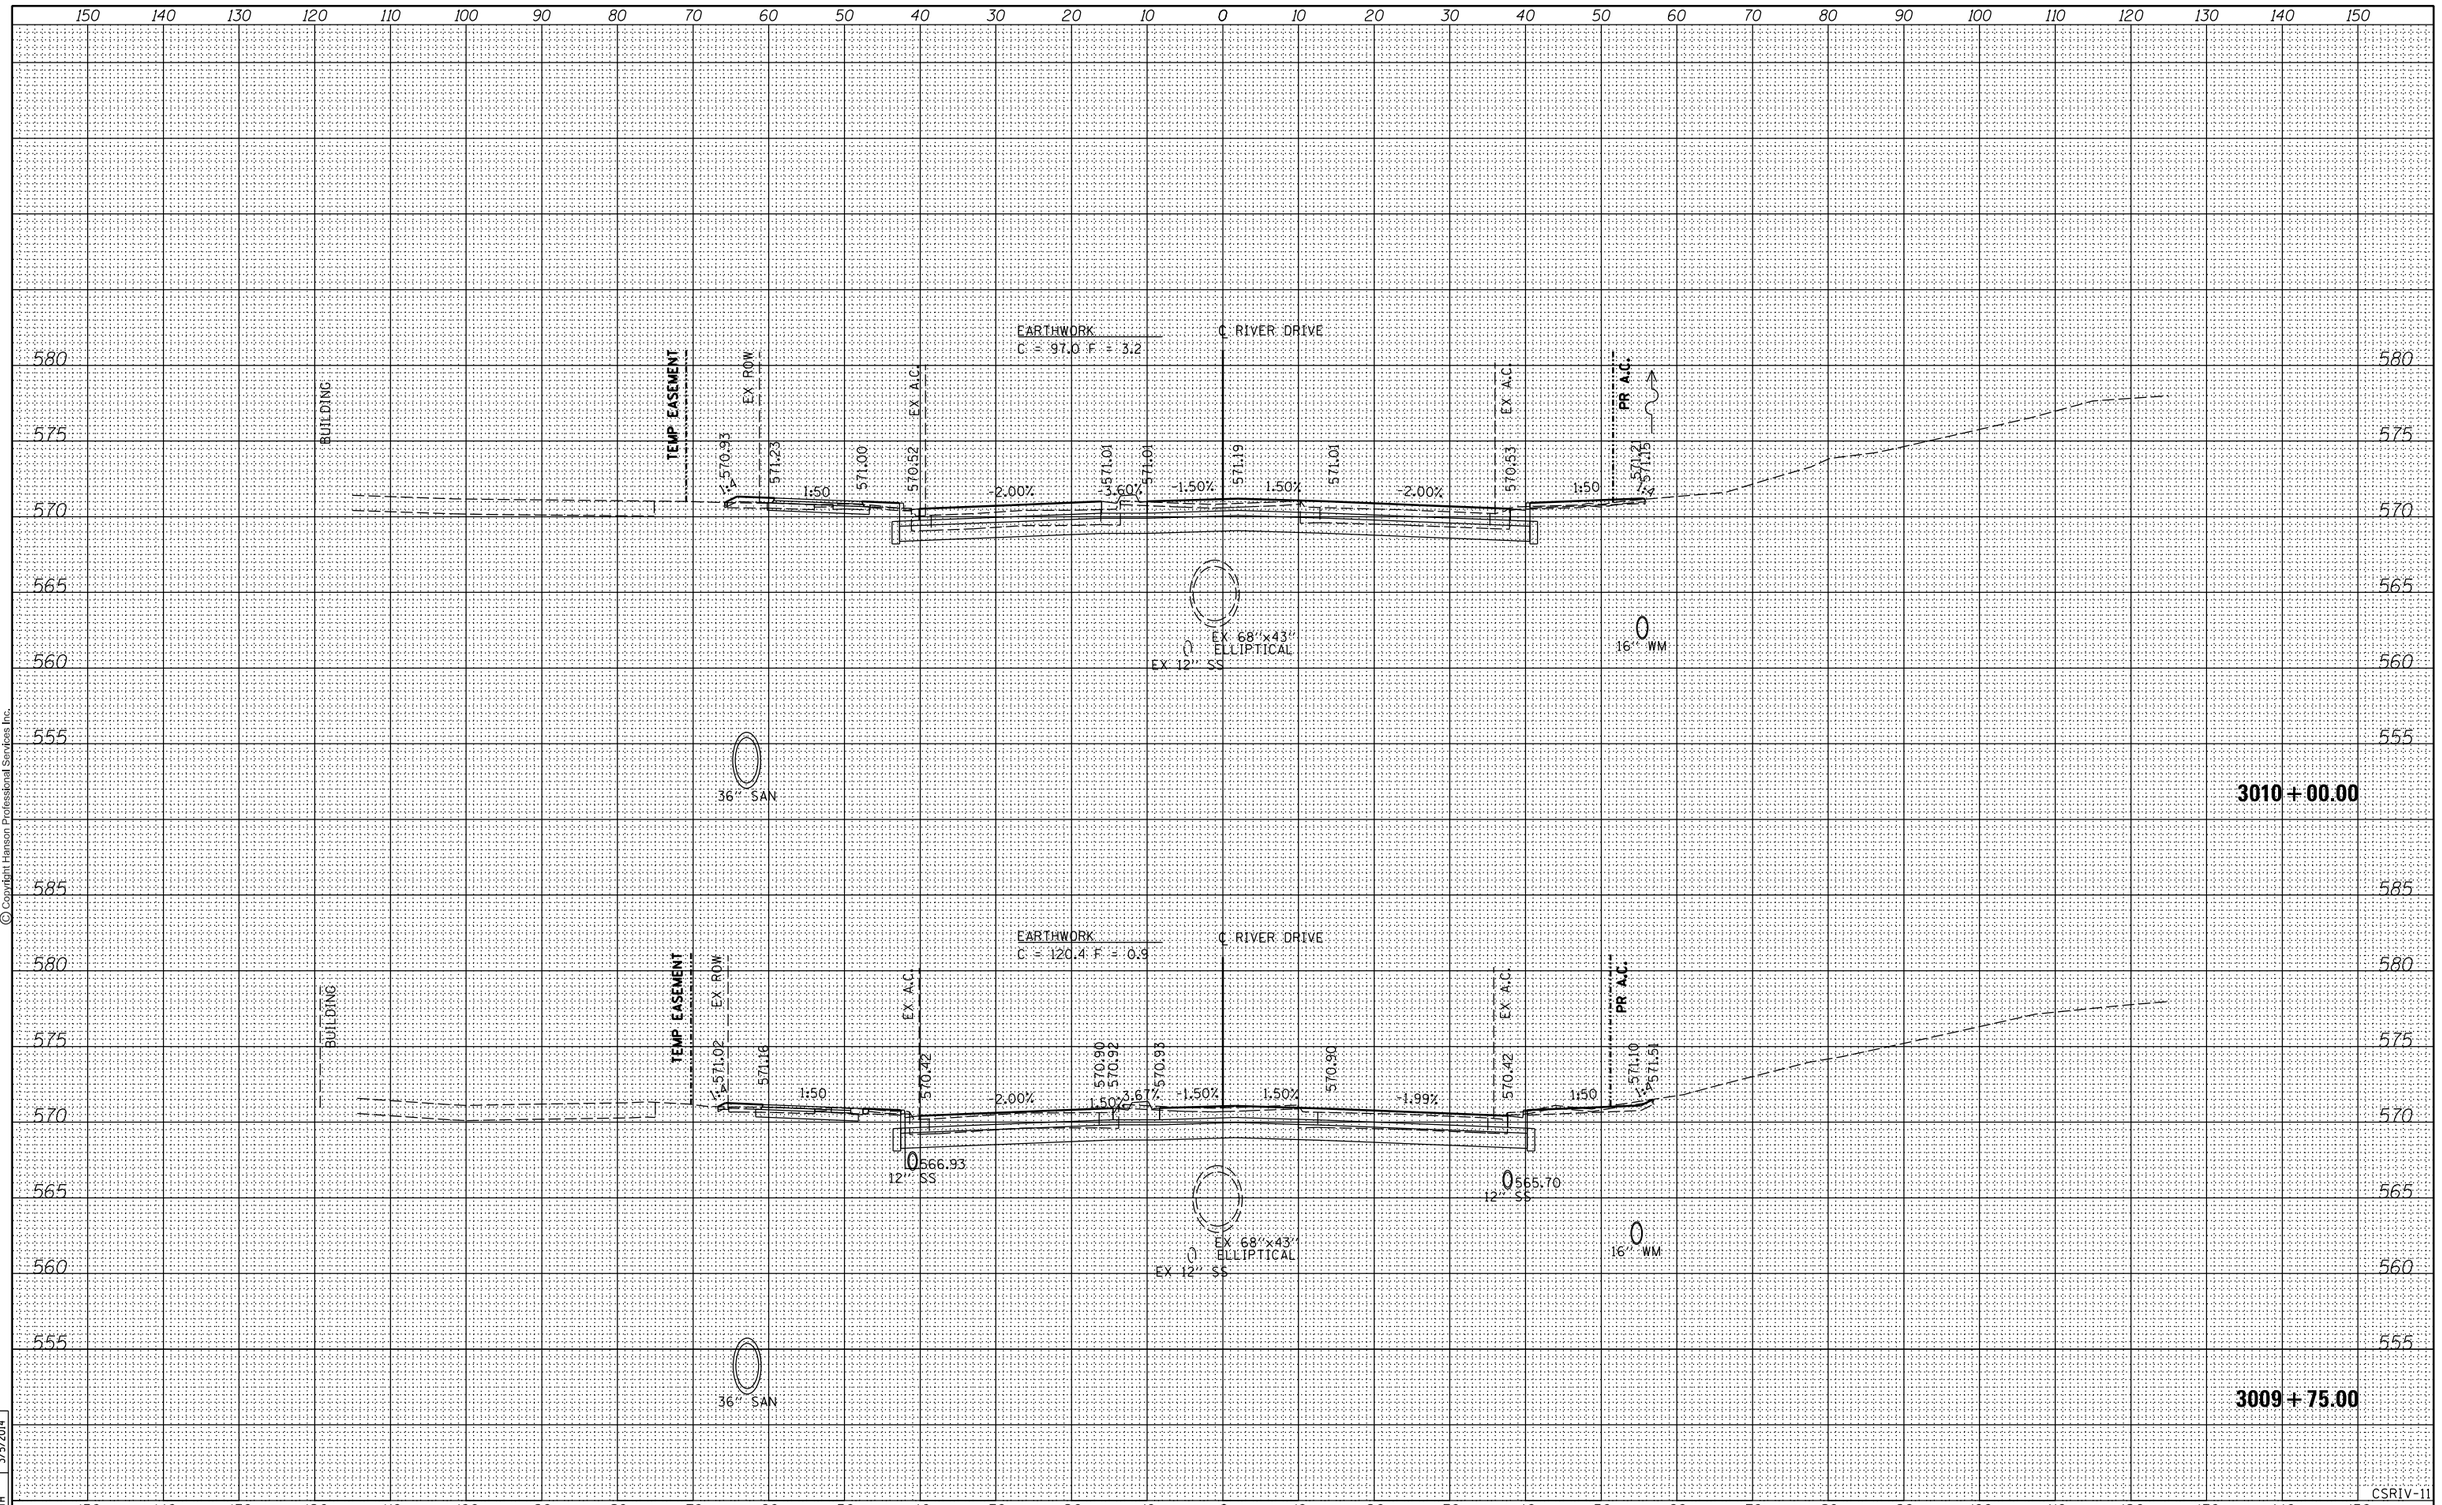

© Copyright Hanson Professional Services Inc.

FINAL SURVEY		BY	DATE
NOTE BOOK	SURVEYED		
	PLOTTED		
	TEMPLATE		
	AREAS		
NO.	AREAS CHECKED		

ORIGINAL SURVEY		BY	DATE
NOTE BOOK	SURVEYED		
	PLOTTED		
	TEMPLATE		
	AREAS		
NO.	AREAS CHECKED		

LAYOUT	RLT	9/14/2011
DRAWN	RLT	2/22/2013
REVIEWED	WTH	3/5/2014

FILE NAME = D2PACKE-HPS-sht-xssht001L.dgn	USER NAME = pisar01256	DESIGNED - RLT	REVISED -
		DRAWN - RLT	REVISED -
	PLOT SCALE =	CHECKED - AAP/MTH	REVISED -
	PLOT DATE = 03\06\2014	DATE - 3/7/2014	REVISED -

STATE OF ILLINOIS
DEPARTMENT OF TRANSPORTATION

CROSS SECTIONS
RIVER DRIVE

SCALE: | SHEET NO. OF SHEETS | STA. 3009+75.00 TO STA. 3010+00.00

F.A.U RTE.	SECTION	COUNTY	TOTAL SHEETS	SHEET NO.
5756	(81-1)M	ROCK ISLAND	217	172
		CONTRACT NO. 64J68		
		ILLINOIS FED. AID PROJECT		