Contract 64192 27 of 33

ROUTE NO.	SECTION	COUNTY	TOTAL SHEETS	SHEET NO.
F.A.U. 5571	BD	WHITESIDE	63	29
FED. RD. DIST. NO. 7	ILLINOIS	FED. AID PROJECT		

SHEET NO. 15
44 SHEETS

NOTES:
Reinforcement bars designated (E) shall be epoxy coated. See special provisions.
Bars indicated thus 20 x 3 - #5 etc. indicates 20 lines of bars with 3 lengths per line.
Cut reinforcement bars in field to miss drain scuppers (special). See Special
Work this sheet with sheet #'s 14, 16 & 18
For sections A-A & B-B see sheet #'s 22 & 23

LEGEND
- Indicates floor drain locations
- Indicates drain scupper (special) locations. See sht# 44
- LIGHT STANDARD

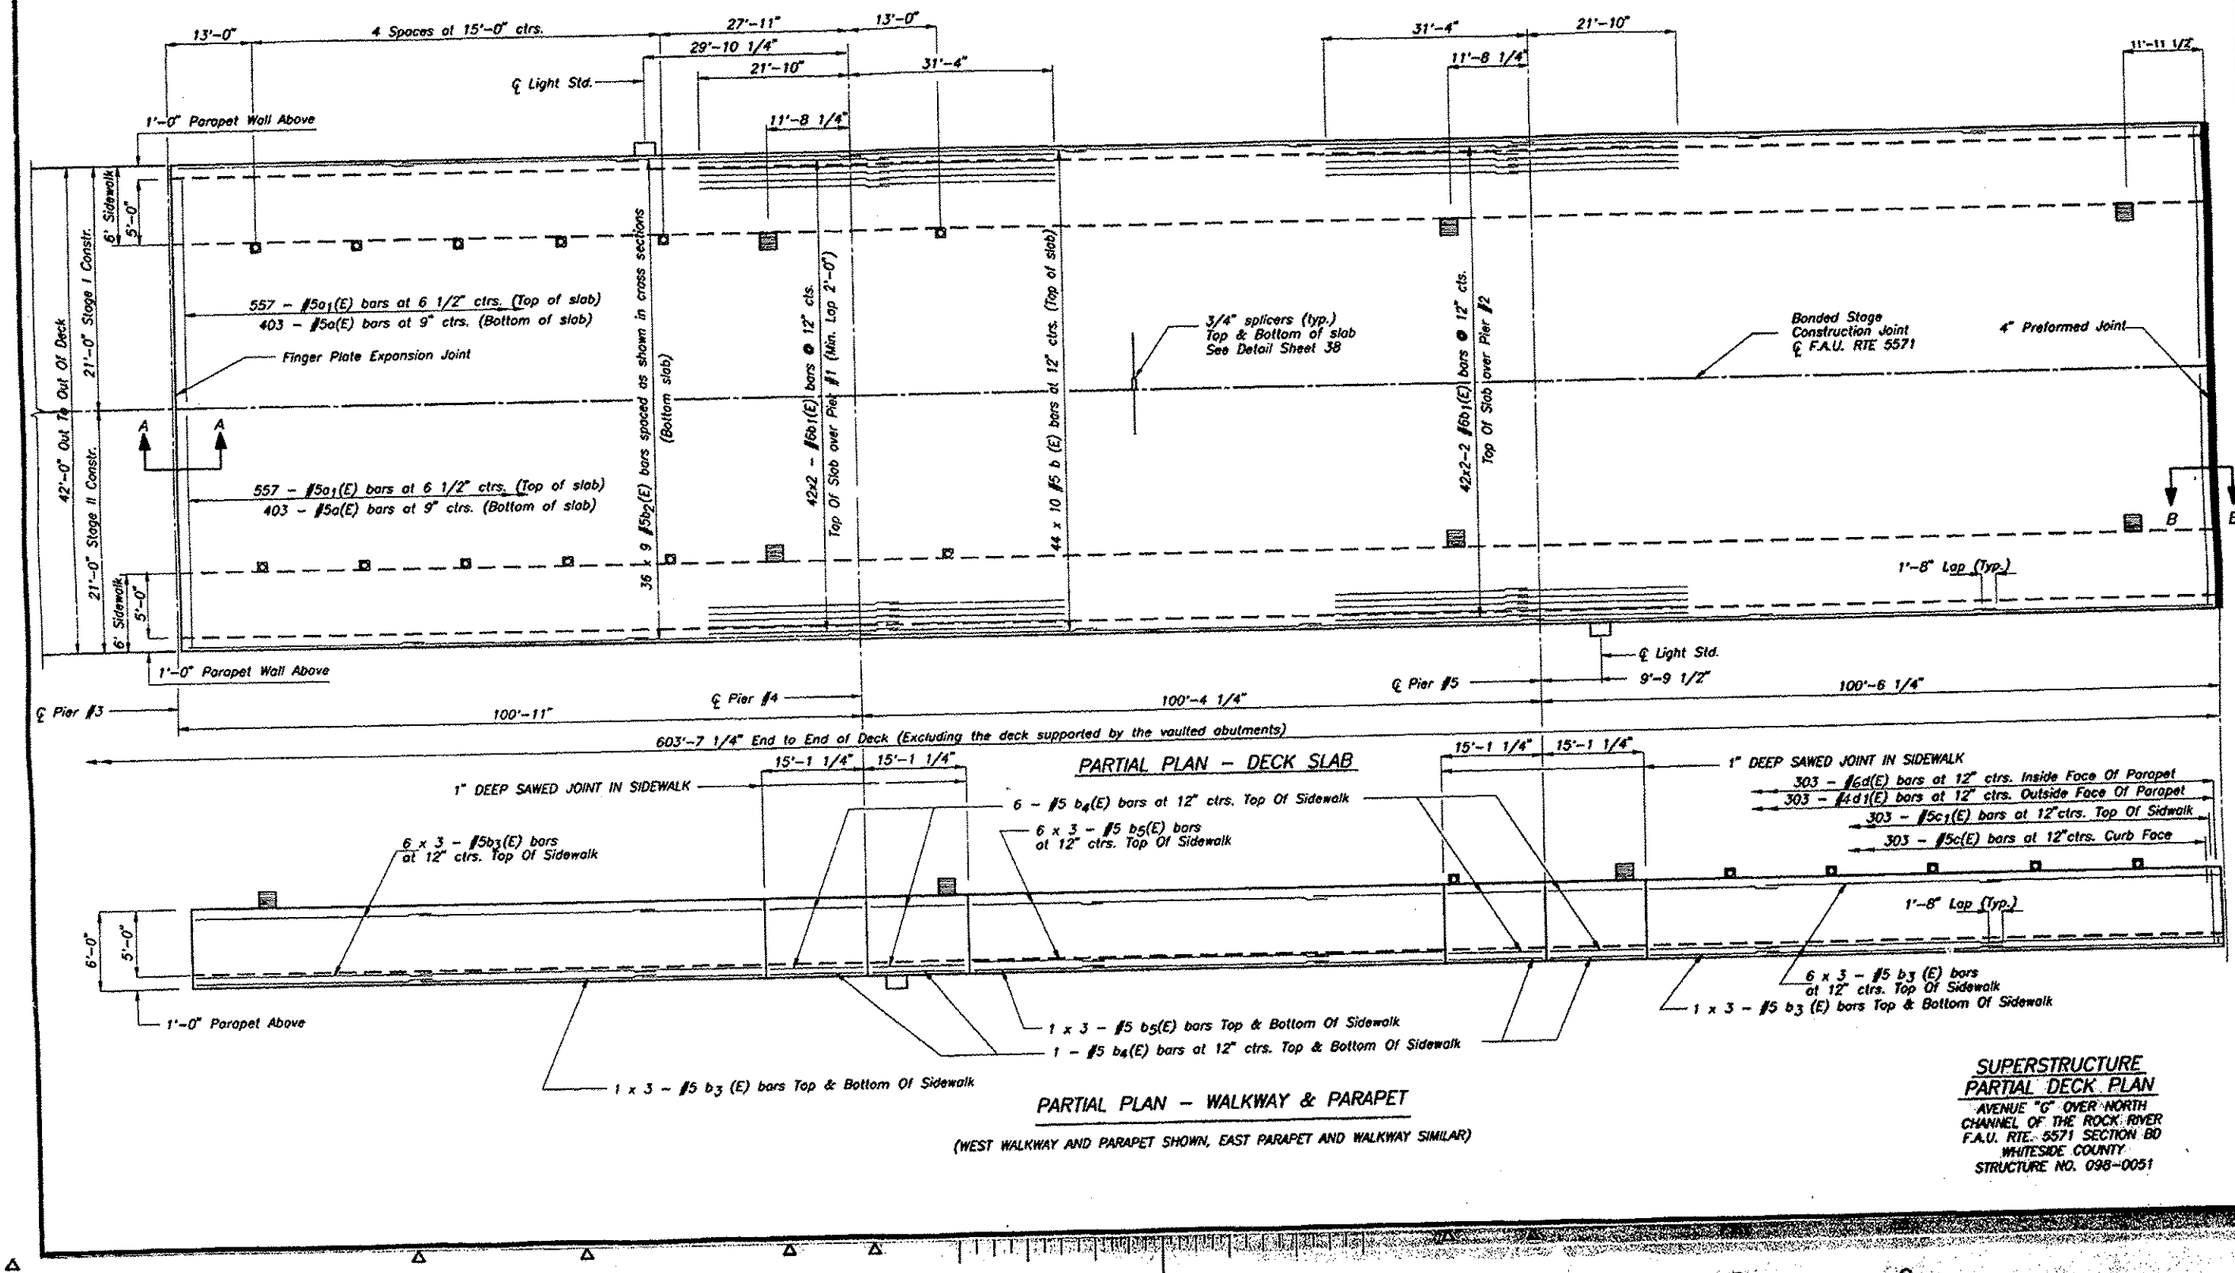

PARTIAL PLAN - DECK SLAB

PARTIAL PLAN - WALKWAY & PARAPET

(WEST WALKWAY AND PARAPET SHOWN, EAST PARAPET AND WALKWAY SIMILAR)

SUPERSTRUCTURE
PARTIAL DECK PLAN
AVENUE "G" OVER NORTH CHANNEL OF THE ROCK RIVER
F.A.U. RTE. 5571 SECTION BD
WHITESIDE COUNTY
STRUCTURE NO. 098-0051

D C B A 0 A B C D

FOR INFORMATION ONLY