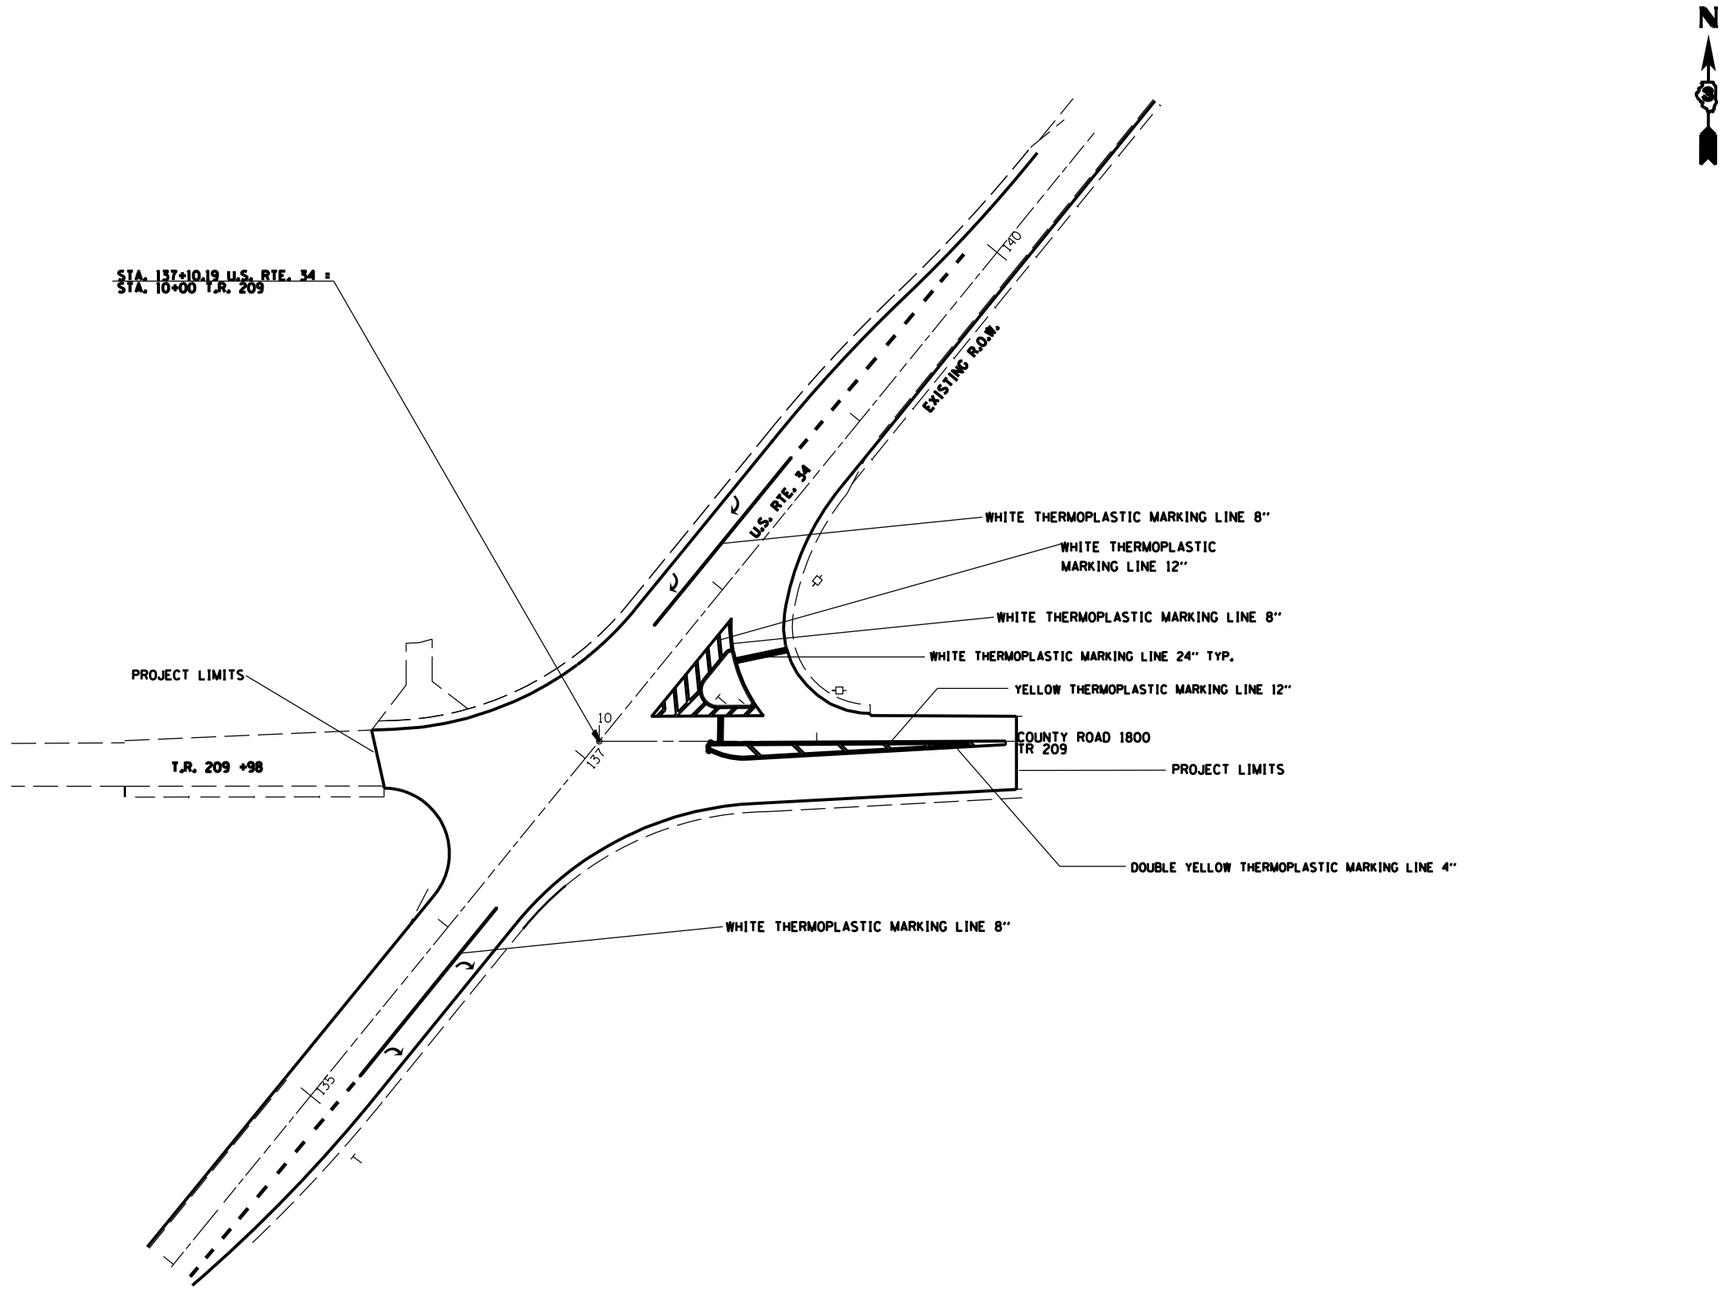

FILE NAME = $FILEL$	USER NAME = $USER$	DESIGNED -	REVISED -	STATE OF ILLINOIS DEPARTMENT OF TRANSPORTATION	DETAILS			F.A.S RTE.	SECTION	COUNTY	TOTAL SHEETS	SHEET NO.
		DRAWN -	REVISED -					1249	(23)RS-7	BUREAU	16	12
	PLOT SCALE = $SCALE$	CHECKED -	REVISED -							CONTRACT NO. 66A02		
	PLOT DATE = $DATE$	DATE -	REVISED -		SCALE:	SHEET NO. OF SHEETS	STA. TO STA.		ILLINOIS	FED. AID PROJECT		