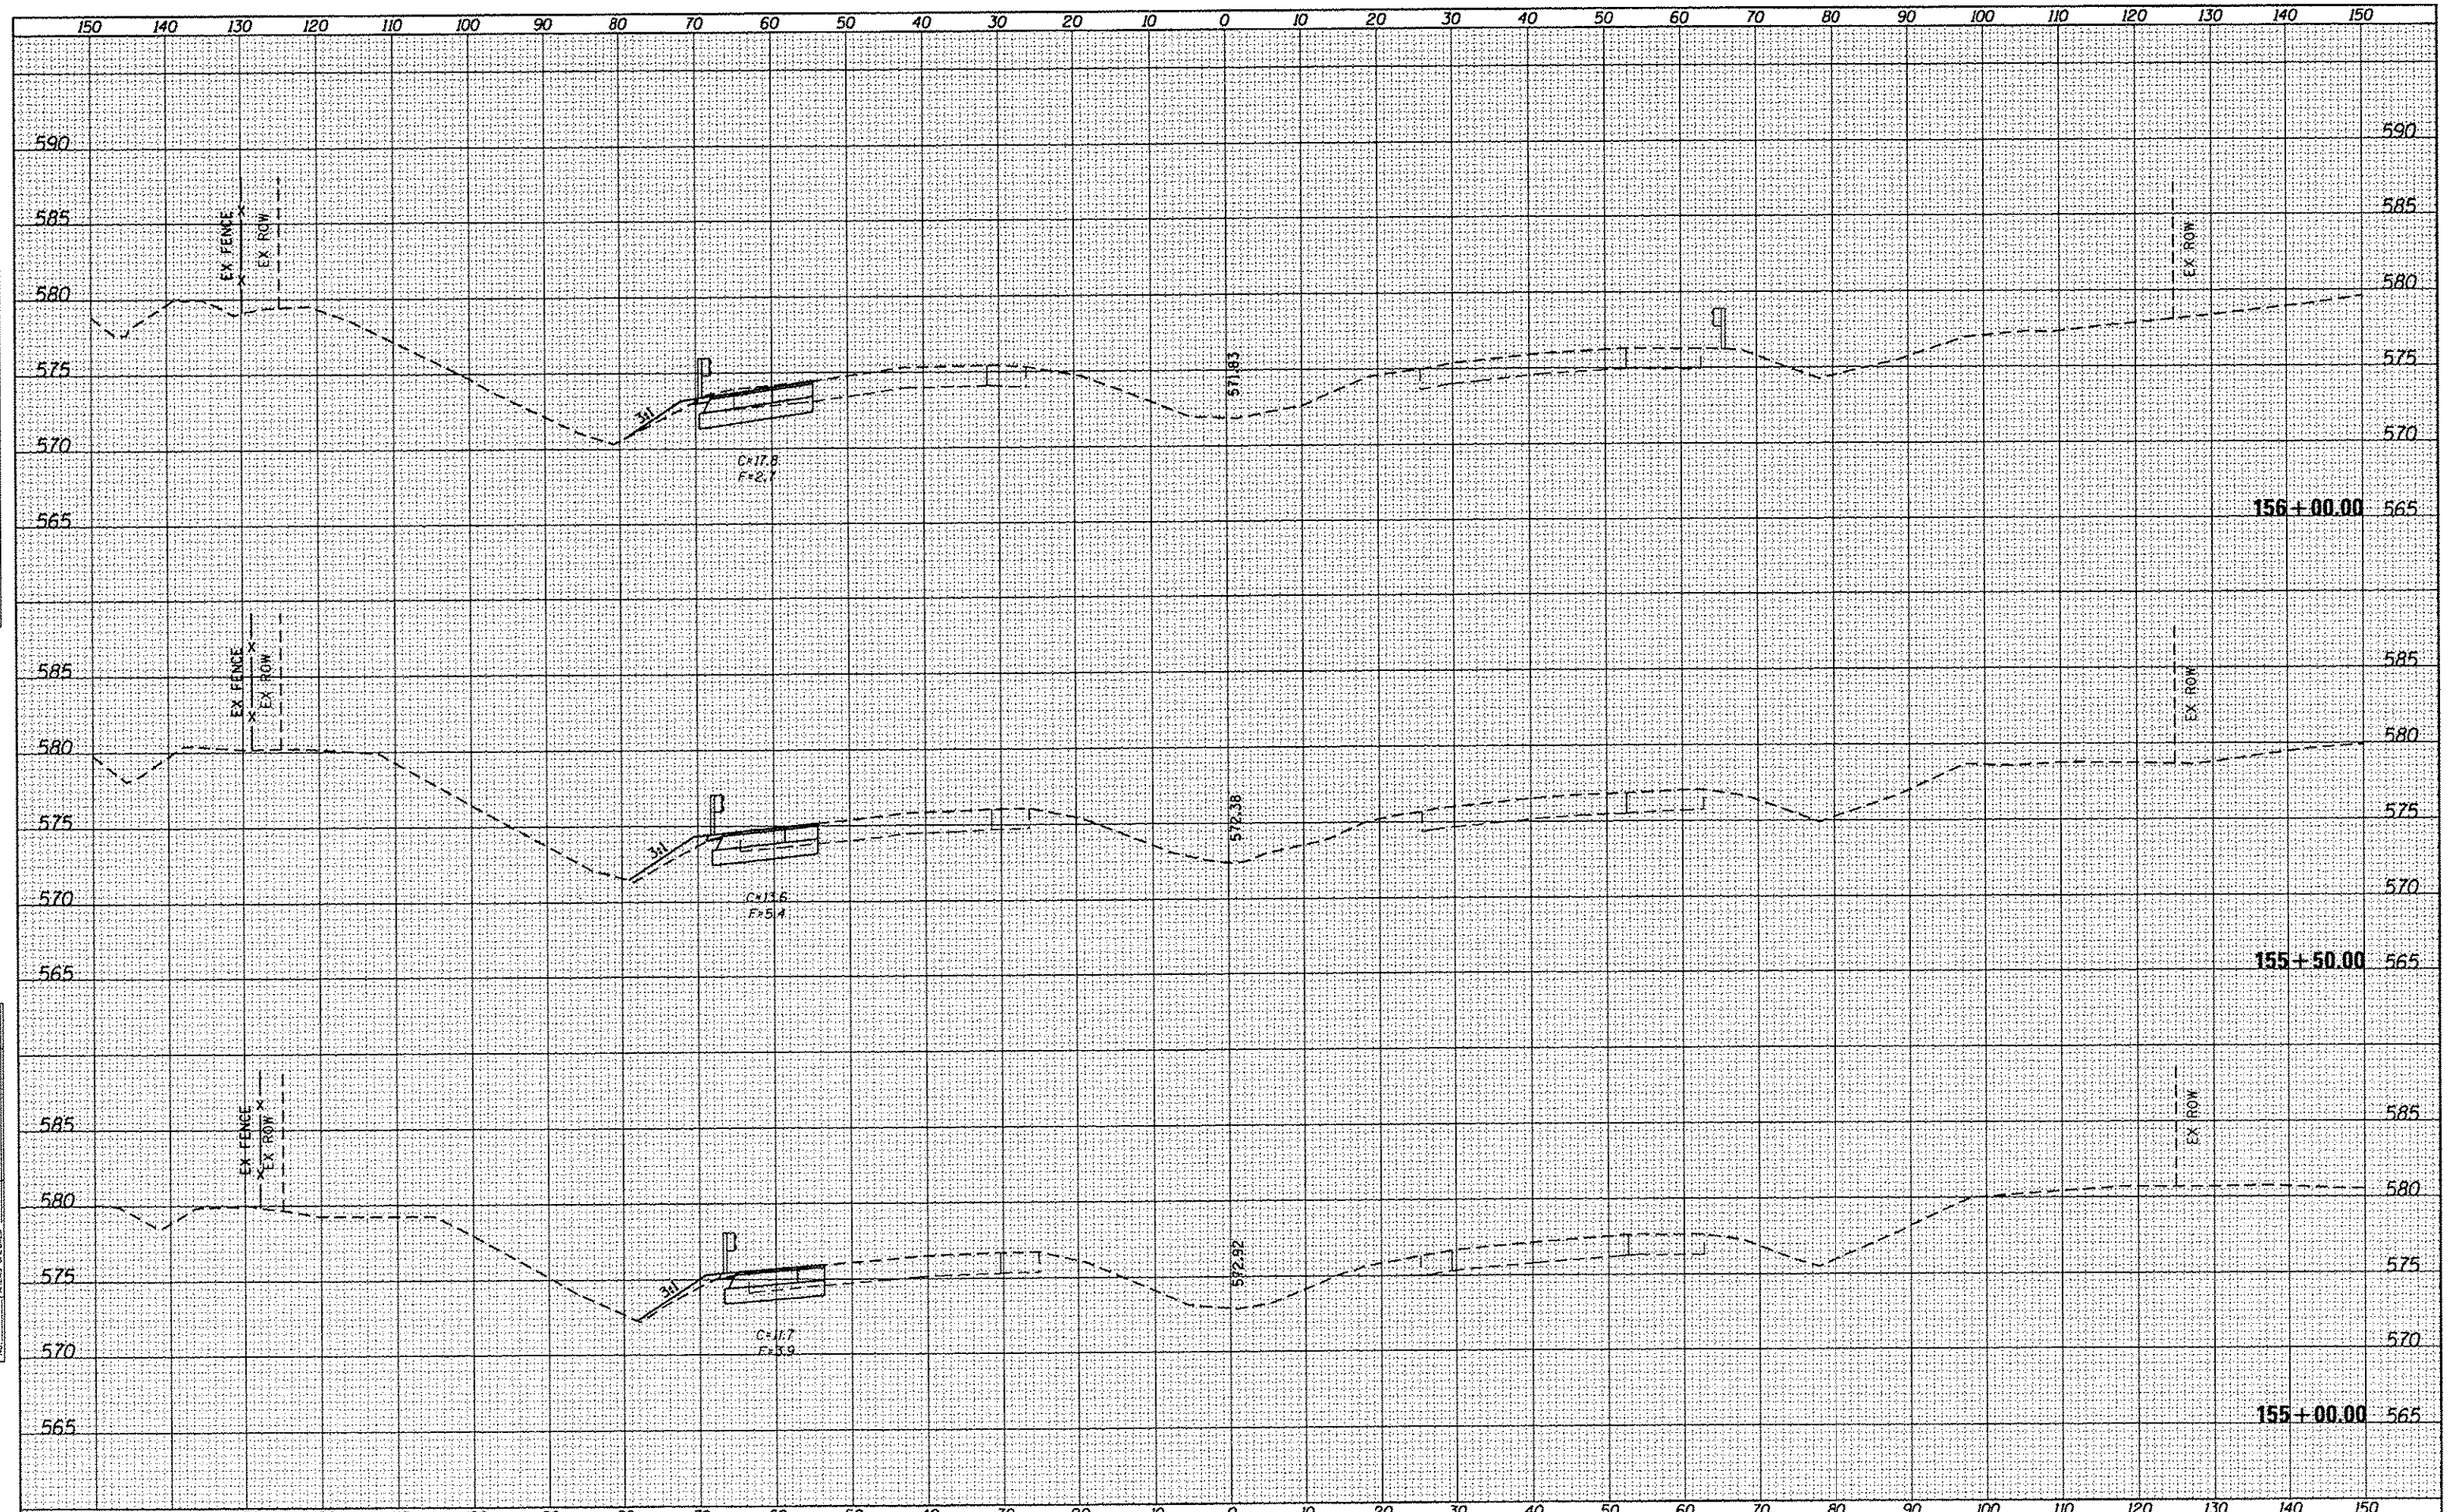


| FINAL SURVEY | | BY | DATE |
|---|---|---|---|
| NOTE BOOK | SURVEYED | | |
| | PLOTTED | | |
| | TEMPLATE | | |
| | AREAS | | |
| NO. | AREAS CHECKED | | |

| ORIGINAL SURVEY | | BY | DATE |
|---|---|---|---|
| NOTE BOOK | SURVEYED | | |
| | PLOTTED | | |
| | TEMPLATE | | |
| | AREAS | | |
| NO. | AREAS CHECKED | | |

FILE NAME = c:\pw_work\pwidot\sparksgv\d0326237\D672F90-sht-xsht.dgn

Default

USER NAME = sparksgv

PLOT SCALE = 20.0000 ' / in.

PLOT DATE = Oct-17-2013 09:57:42AM

DESIGNED -
DRAWN -
CHECKED -
DATE -

REVISED -
REVISED -
REVISED -
REVISED -

**STATE OF ILLINOIS**
**DEPARTMENT OF TRANSPORTATION**

**I-55 CROSS SECTIONS**

SCALE:

SHEET 2 OF 16 SHEETS | STA. 155+00.00 TO STA. 156+00.00

| F.A.I. RTE. | SECTION | COUNTY | TOTAL SHEETS | SHEET NO. |
|---|---|---|---|---|
| 55 | (84-31)I-4 | SANGAMON | 56 | 41 |

CONTRACT NO. 72F90

ILLINOIS FED. AID PROJECT