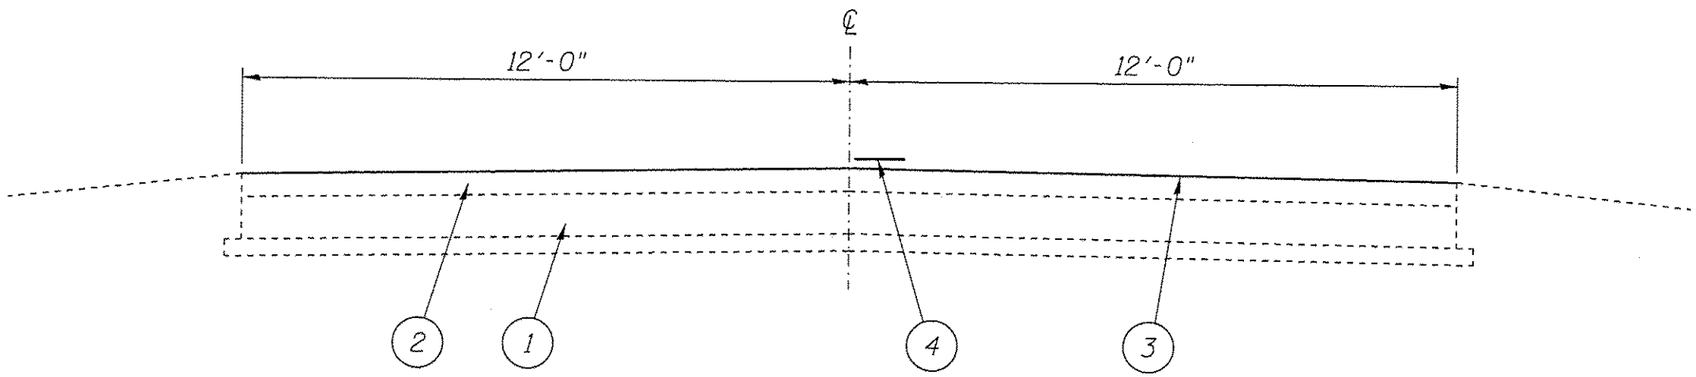

STA. 1+00 TO 38+02

L E G E N D

1- EXIST. P.C.C. PAVEMENT 10"
2- EXIST. HOT-MIX ASPHALT SURFACE
3- PROP. BIT. SURF. TREATMENT (CL. A-1)
4- PAINT PAVEMENT MARKING - LINE 5"

FILE NAME = c:\pw_work\pwidot\sharptd\d0376173\D672678-sht-typical.dgn	USER NAME = sharptd	DESIGNED -	REVISED -	STATE OF ILLINOIS DEPARTMENT OF TRANSPORTATION	TYPICAL SECTION	S.B.I. RTE.	SECTION	COUNTY	TOTAL SHEETS	SHEET NO.
		DRAWN -	REVISED -			48	135 Q	CHRISTIAN	5	5
	PLOT SCALE = 3.0000 ' / in.	CHECKED -	REVISED -					CONTRACT NO. 72G78		
SHT.PLAN	PLOT DATE = Mar-03-2014 11:35:42AM	DATE -	REVISED -		SCALE: SHEET _ OF _1 SHEETS STA. TO STA.			ILLINOIS FED. AID PROJECT		