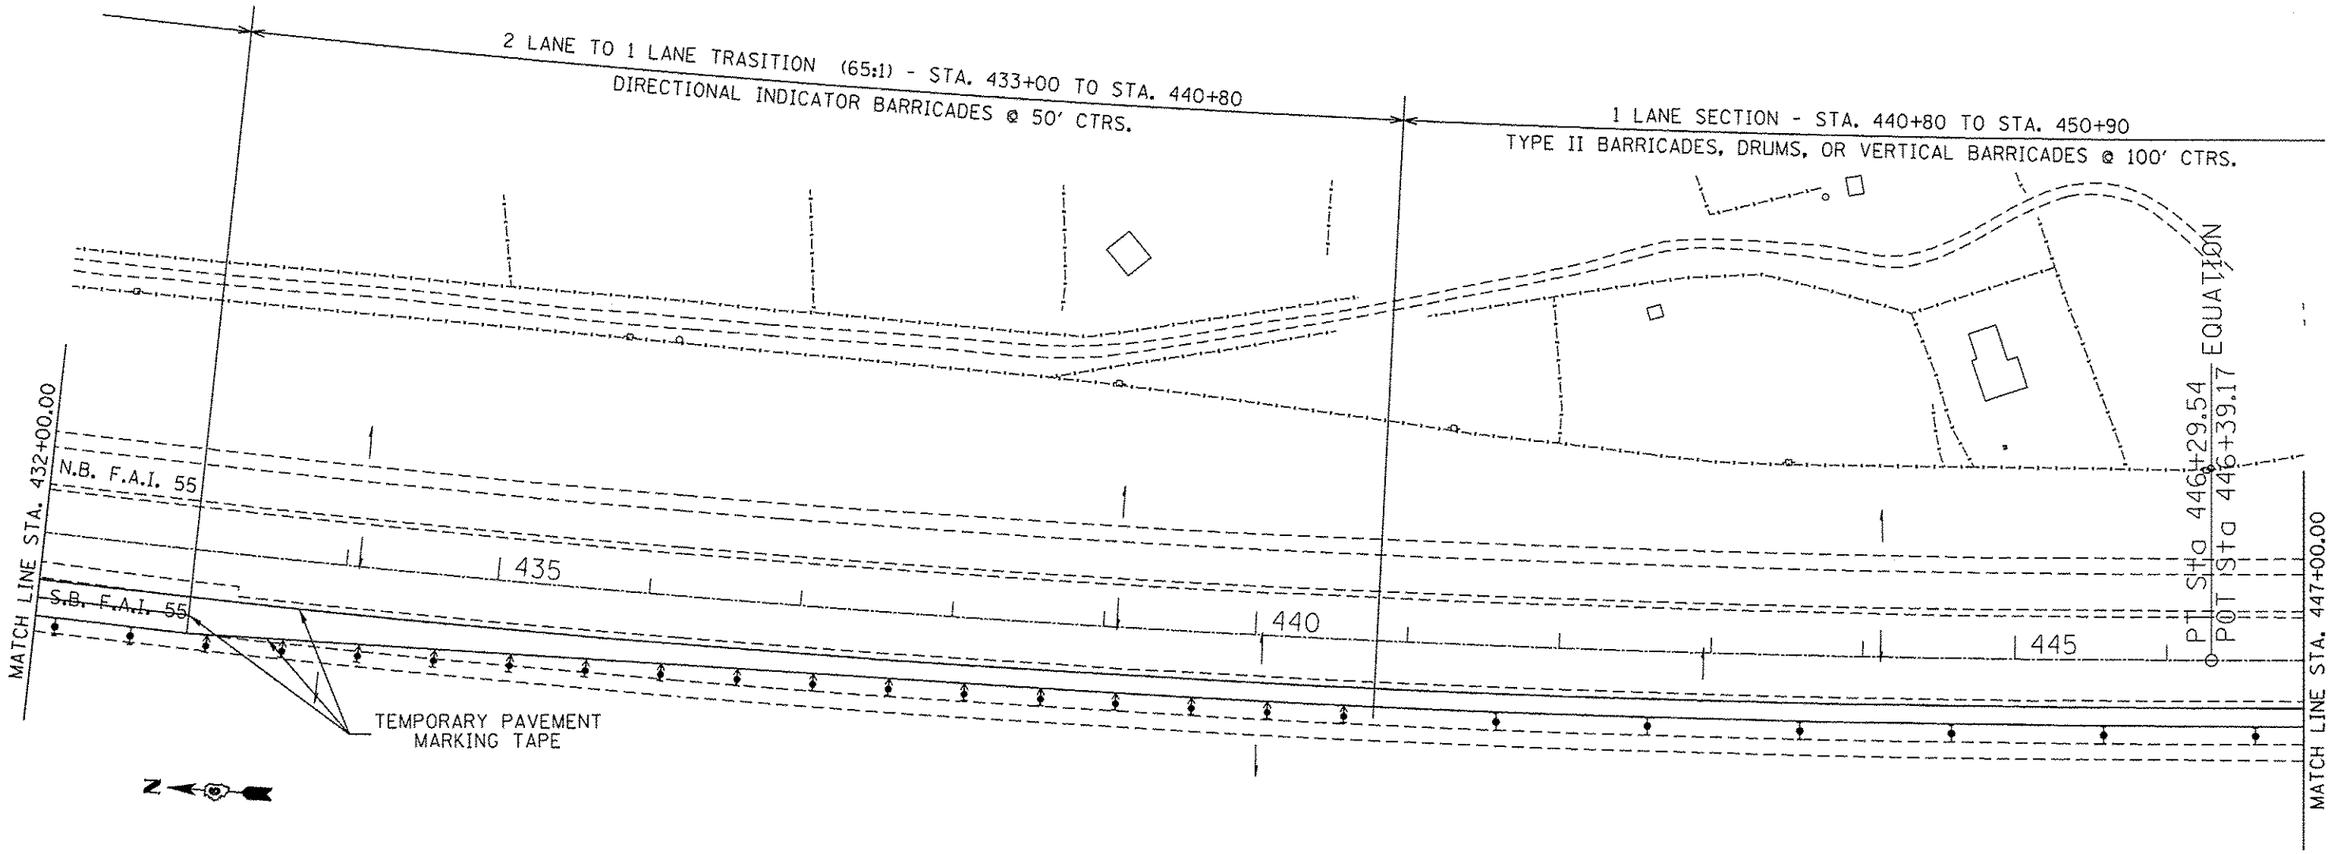

EXIST. CURVE 438
PI STA. = 438+55.52
Δ = 7° 12' 51" (LT)
D = 0° 27' 55"
R = 12,310.76'
T = 776.07'
L = 1,550.09'
E = 24.44'
e = _____
T.R. = _____
S.E. RUN = _____
P.C. STA. = 430+79.45
P.T. STA. = 446+29.54

SYMBOLS

- CONSTRUCTION SPEED LIMIT SIGNS
- ARROWBOARD
- WORK AREA
- WORKER
- SIGN ON PORTABLE OR PERMANENT SUPPORT
- DIRECTION INDICATOR BARRICADE WITH STEADY BURN MONODIRECTIONAL LIGHT
- TYPE II BARRICADE, DRUM, OR VERTICAL BARRICADE WITH STEADY BURN MONODIRECTIONAL LIGHT
- FLAGGER WITH TRAFFIC CONTROL SIGN
- IMPACT ATTENUATOR

FILE NAME = S:\Bridgeplans,CAD\72G84 - 0840018 & 0019 deck patching\plansheets.dgn	USER NAME = shahdm	DESIGNED -	REVISED -
		DRAWN - GLP, DMS	REVISED -
	PLOT SCALE = 40.0000 '/ in.	CHECKED -	REVISED -
Default	PLOT DATE = Apr-18-2014 10:28:26AM	DATE -	REVISED -

STATE OF ILLINOIS
DEPARTMENT OF TRANSPORTATION

SN 084-0019
STAGE II TRAFFIC CONTROL

SCALE: | SHEET 3 OF 5 SHEETS | STA. | TO STA.

F.A.I. RTE.	SECTION	COUNTY	TOTAL SHEETS	SHEET NO.
55	(84-2-2) I-4	SANGAMON	28	13
		CONTRACT NO. 72G84		
	ILLINOIS FED. AID PROJECT			