PIER #3
STA. 459+19.71

PIER #4
STA. 459+92.71

PIER #5
STA. 461+35.00

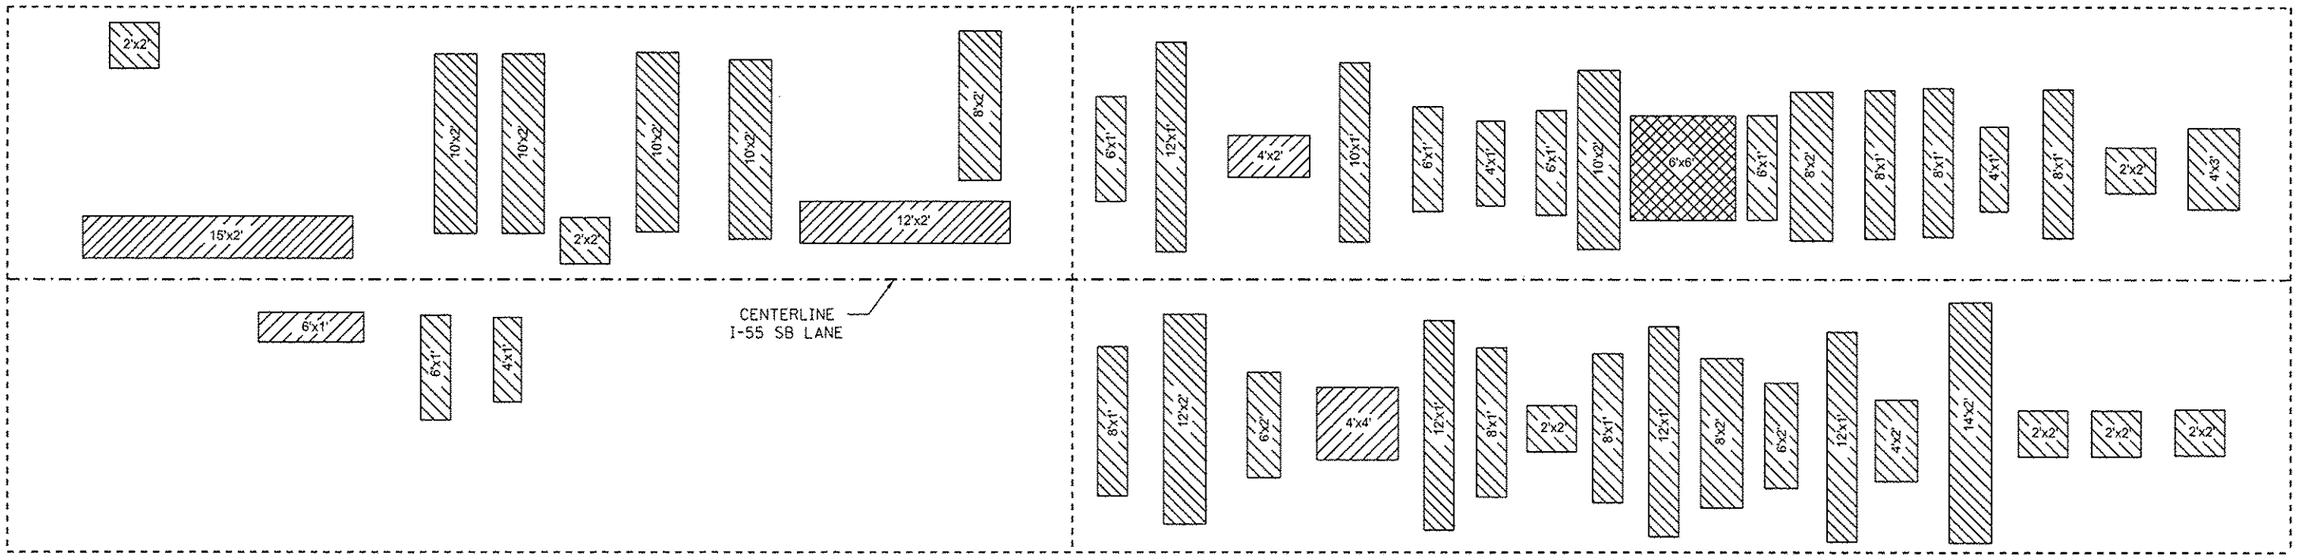

SPAN 4

SPAN 5

PIER #5
STA. 461+35.00

PIER #6
STA. 463+15.00

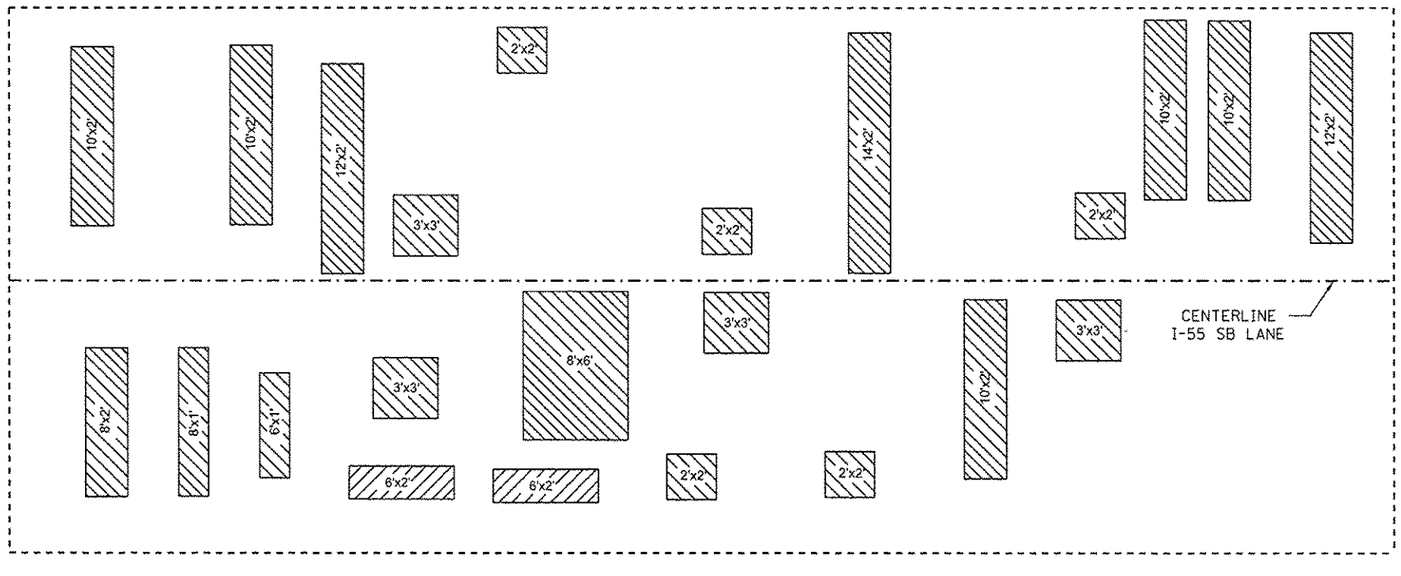

SPAN 6

PARTIAL DEPTH PATCHING AREAS

DATE OF SURVEY 12/10/2013

SPAN 4 PARTIAL DEPTH PATCHING = 19.3 SQ YD

SPAN 5 PARTIAL DEPTH PATCHING = 36.7 SQ YD

SPAN 6 PARTIAL DEPTH PATCHING = 37.1 SQ YD

PAGE TOTAL = 93.1 SQ YD

FULL DEPTH PATCHING AREAS

SPAN 5 FULL DEPTH PATCHING = 4.0 SQ YD

PAGE TOTAL = 4.0 SQ YD

FILE NAME = O:\OPERATIONS\Bridgeplans.CAD\72G84 - 0940018 & 2019 deck patching\planesheets.dgn	USER NAME = dudleybm	DESIGNED -	REVISED -
		DRAWN - GLP, DMS	REVISED -
	PLOT SCALE = 40.0000 ' / in.	CHECKED -	REVISED -
Default	PLOT DATE = Apr-09-2014 01:19:20PM	DATE -	REVISED -

STATE OF ILLINOIS
DEPARTMENT OF TRANSPORTATION

SN 084-0019
PATCHING PLAN

SCALE: | SHEET 2 OF 4 SHEETS | STA. | TO STA.

F.A.I. RTE.	SECTION	COUNTY	TOTAL SHEETS	SHEET NO.
55	(84-2-2) I-4	SANGAMON	28	22
		CONTRACT NO. 72G84		
	ILLINOIS FED. AID PROJECT			