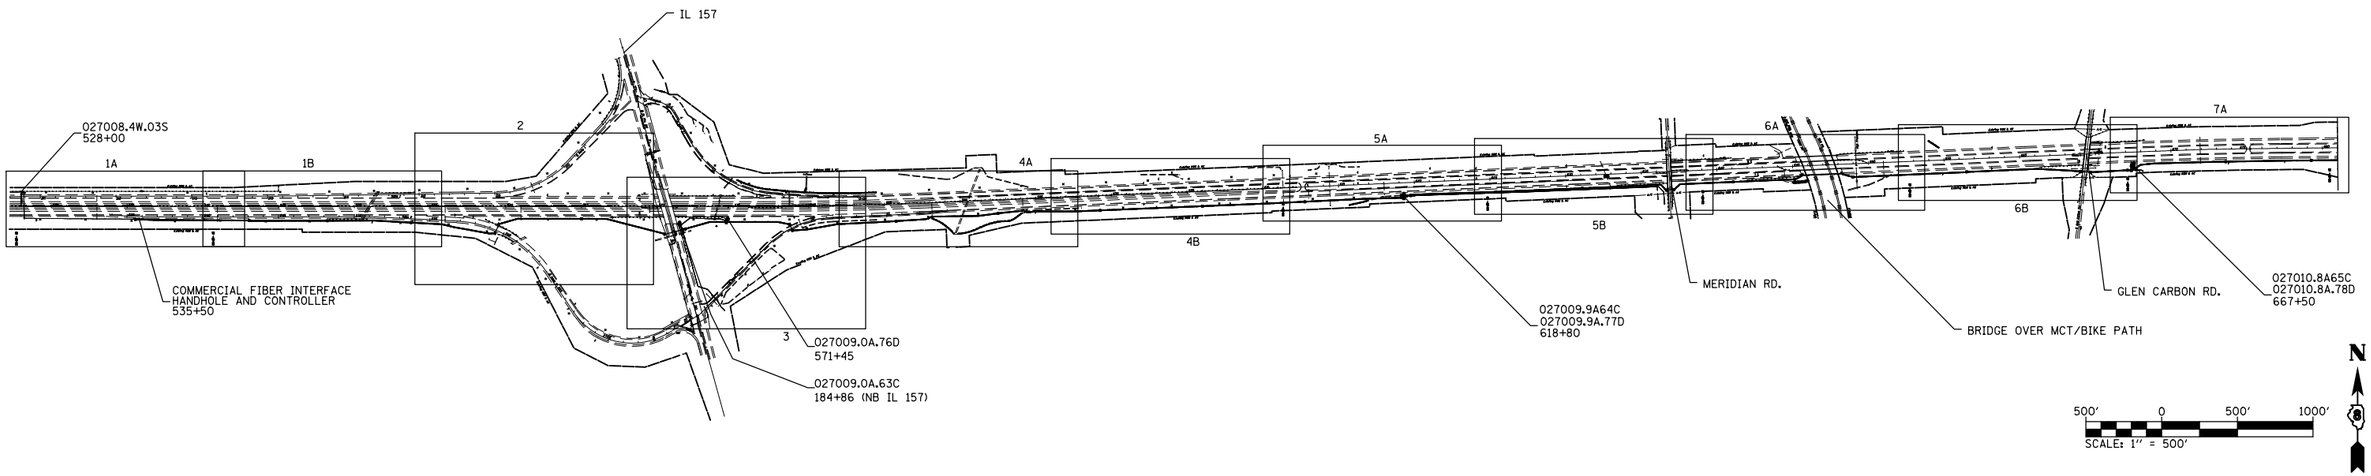

FIELD EQUIPMENT NUMBERING SYSTEM	
EXAMPLE : 006402.8W.11D	
0064	DESIGNATES HIGHWAY WHERE FIELD EQUIPMENT IS LOCATED.
006**402.8**	DESIGNATES MILE MARKER WHERE FIELD EQUIPMENT IS LOCATED.
006402.8**W**	DESIGNATES DIRECTION VIDEO DETECTOR IS MONITORING TRAFFIC OR DIRECTION TRAFFIC IS TRAVELLING TO RECEIVE DMS MESSAGE.
006402.8W.**11**	NUMBER ASSIGNED TO THAT FIELD EQUIPMENT
006402.8W.11**D**	A = ALL DIRECTIONS H = HAR SIGNAGE WITH BEACON D = VEHICLE DETECTION R = RADAR DETECTION C = CAMERA (P/T/Z SURVEILLANCE)

ITS ELEMENTS SCHEDULE			
CCTV CAMERA	RADAR DETECTION	STA.	PLAN SHEET
027009.0A63C		184+86 LT(IL 157)	3 OF 11
	027009.0A.76D	574+54 RT (EB)	3 OF 11
027009.9A64C	027009.9A.77D	618+80 RT (EB)	5A OF 11
027010.8A65C	027010.8A.78D	667+50 RT (EB)	7A OF 11
027012.0A66C		31+05 LT(IL 159)	9 OF 11
	027012.0A.79D	715+05 RT (EB)	9 OF 11
027012.6A67C	027012.6A.80D	758+00 RT (EB)	11A OF 11

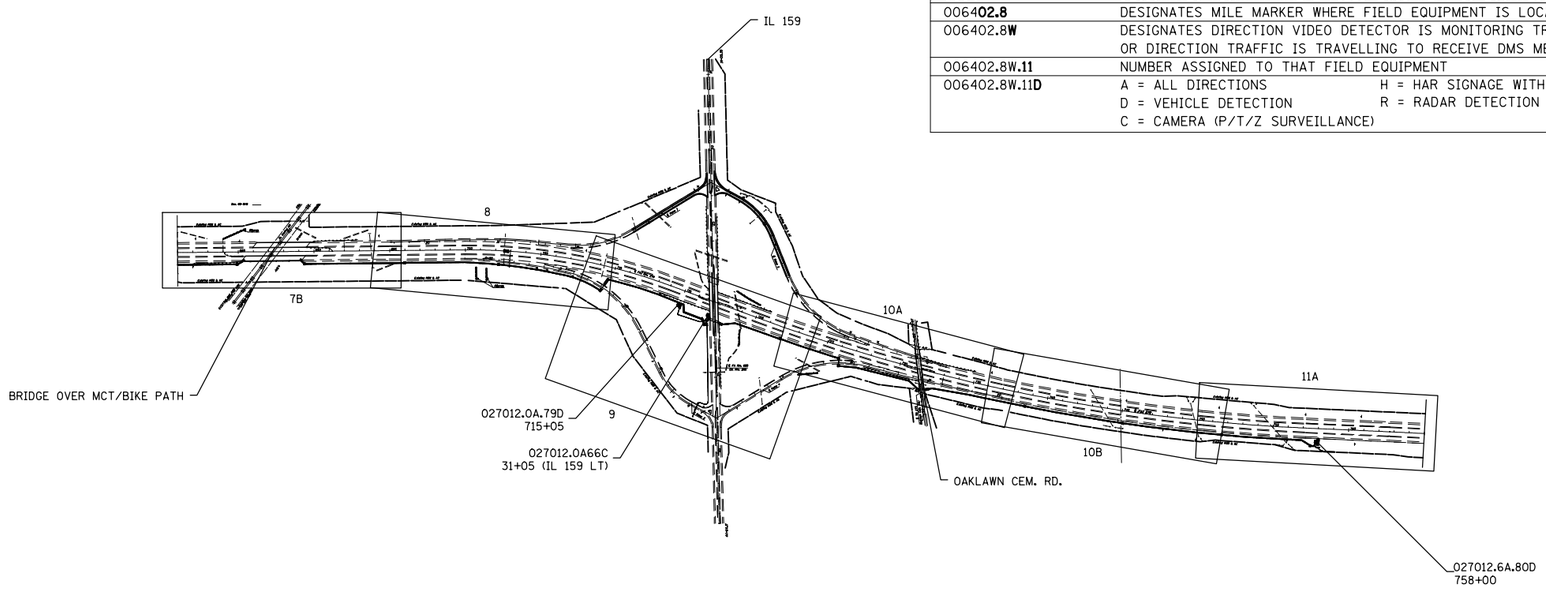

FILE NAME = c:\pw_work\pwidot\prestonme\d0355968\d876g95-sht-ITS.dgn	USER NAME = prestonme	DESIGNED -	REVISED -
		DRAWN -	REVISED -
	PLOT SCALE = 100.0000 ′ / in.	CHECKED -	REVISED -
	PLOT DATE = 3/20/2014	DATE -	REVISED -

STATE OF ILLINOIS
DEPARTMENT OF TRANSPORTATION

ITS POLE LOCATION MAP

SCALE: SHEET NO. OF SHEETS STA. TO STA.

F.A.I. RTE.	SECTION	COUNTY	TOTAL SHEETS	SHEET NO.
270	DIST 8 ITS 2014-2	MADISON	37	5
		CONTRACT NO. 76G95		
FED. ROAD DIST. NO.	ILLINOIS	FED. AID PROJECT		