START OF PROJECT

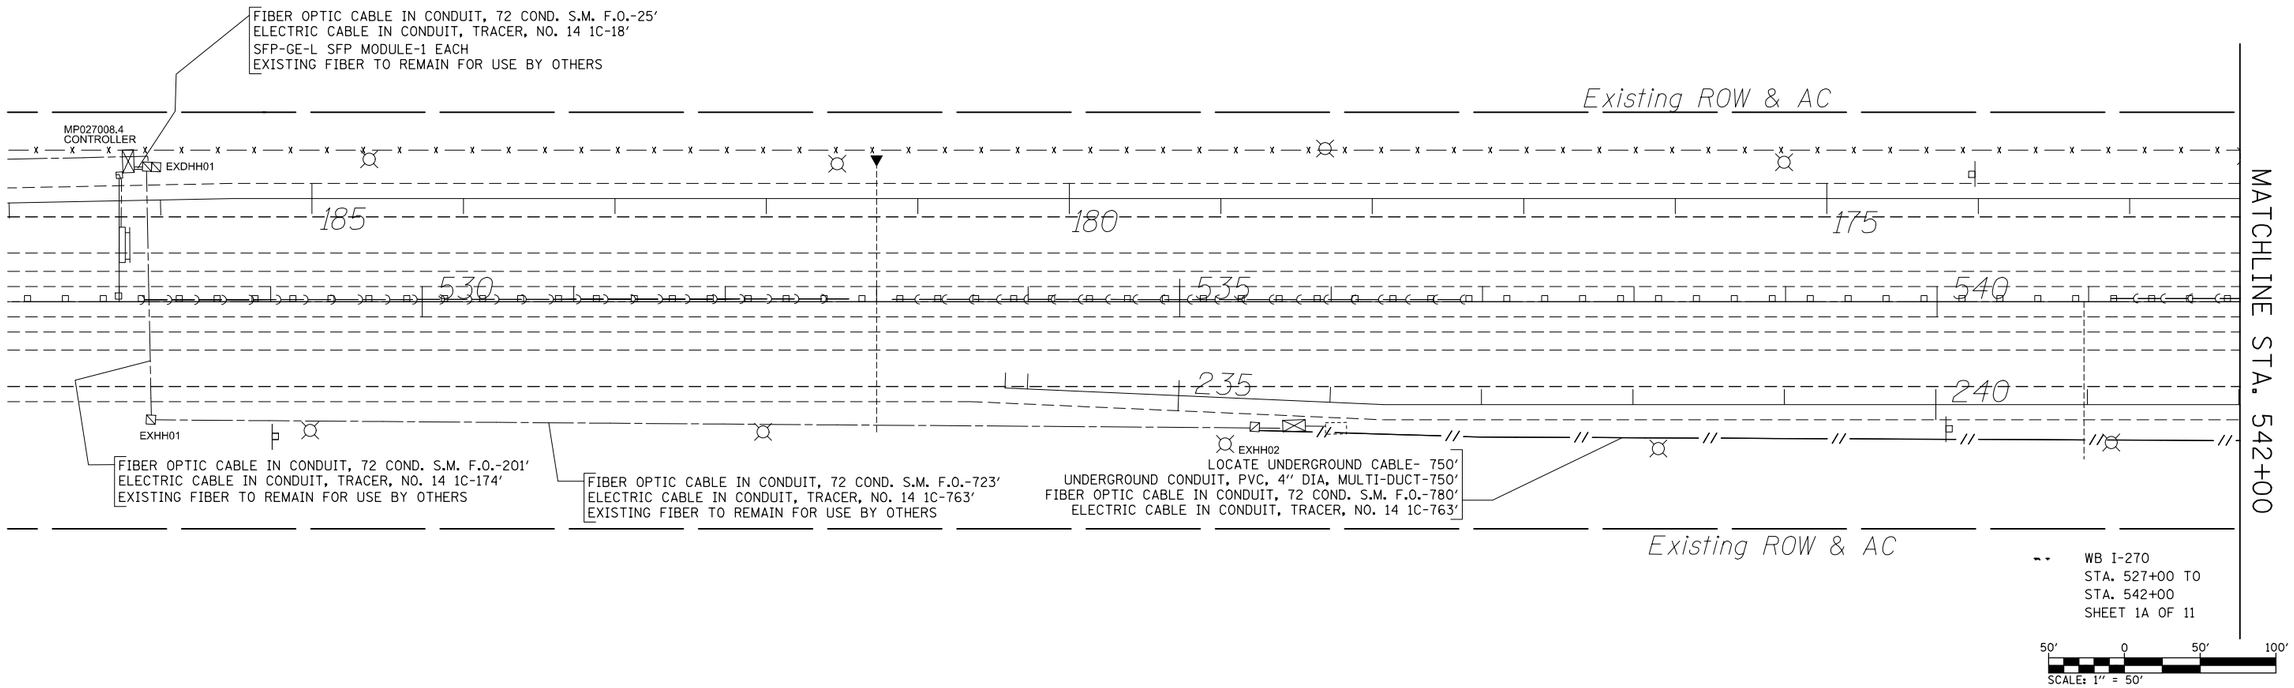

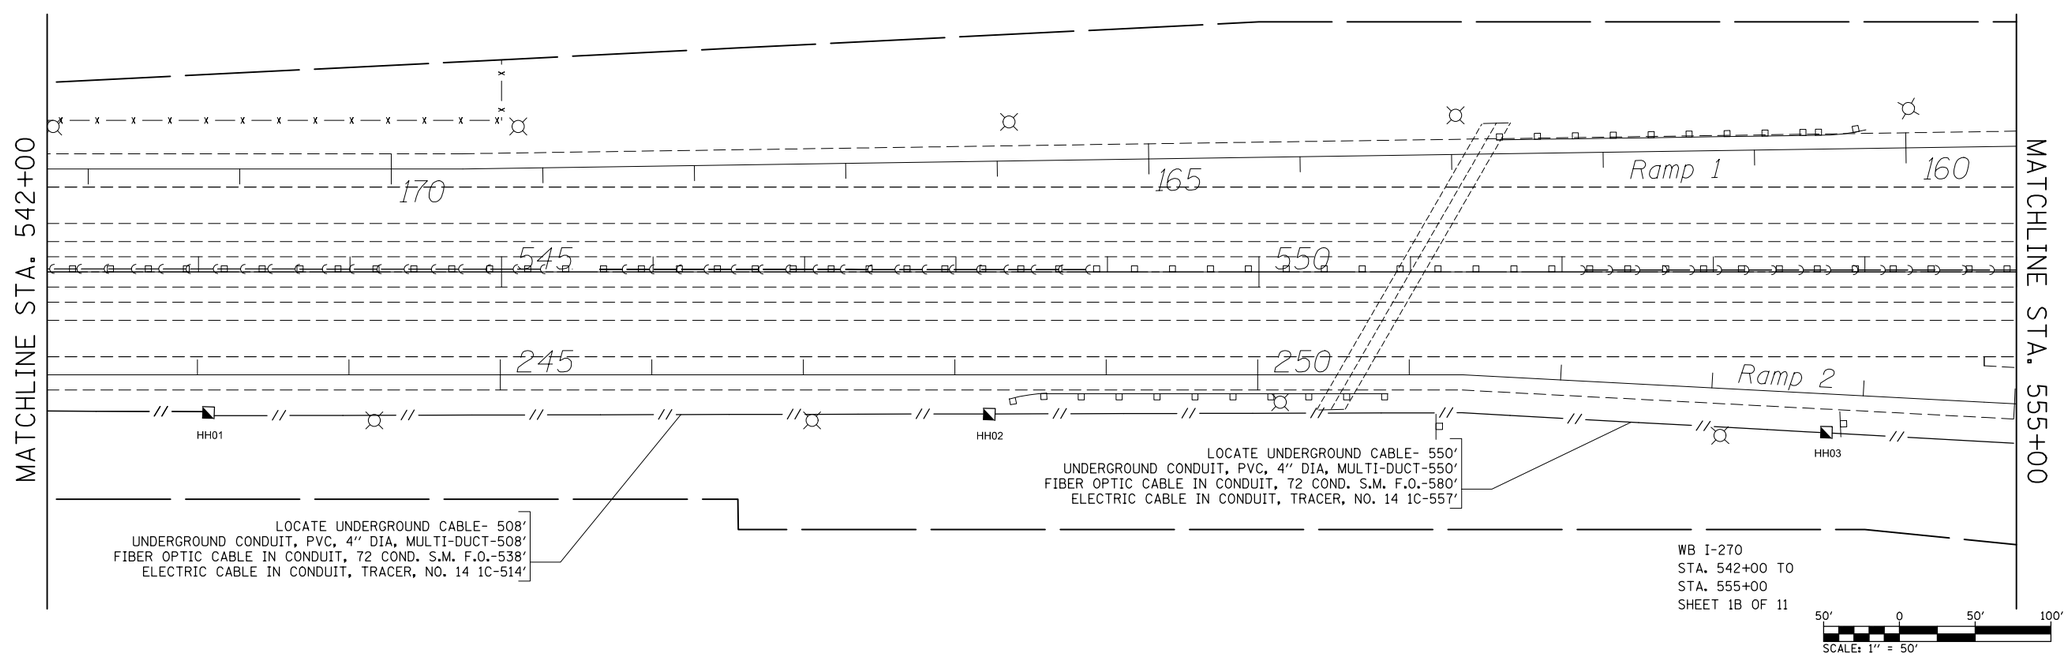

FILE NAME = c:\pw_work\pwidot\prestonme\d0355968\d076g95-sht-ITS.dgn	USER NAME = prestonme	DESIGNED -	REVISED -
		DRAWN -	REVISED -
	PLOT SCALE = 100.0000 ' / in.	CHECKED -	REVISED -
	PLOT DATE = 3/20/2014	DATE -	REVISED -

STATE OF ILLINOIS
DEPARTMENT OF TRANSPORTATION

ITS PLAN 1A & 1B OF 11

SCALE: | SHEET NO. OF SHEETS | STA. TO STA.

F.A.I. RTE.	SECTION	COUNTY	TOTAL SHEETS	SHEET NO.
270	DIST 8 ITS 2014-2	MADISON	37	9
		CONTRACT NO. 76G95		

FED. ROAD DIST. NO. | ILLINOIS | FED. AID PROJECT