FINAL SURVEY		BY	DATE
	SURVEYED		
	PLOTTED		
NOTE BOOK	TEMPLATE		
	AREAS		
NO.	AREAS CHECKED		

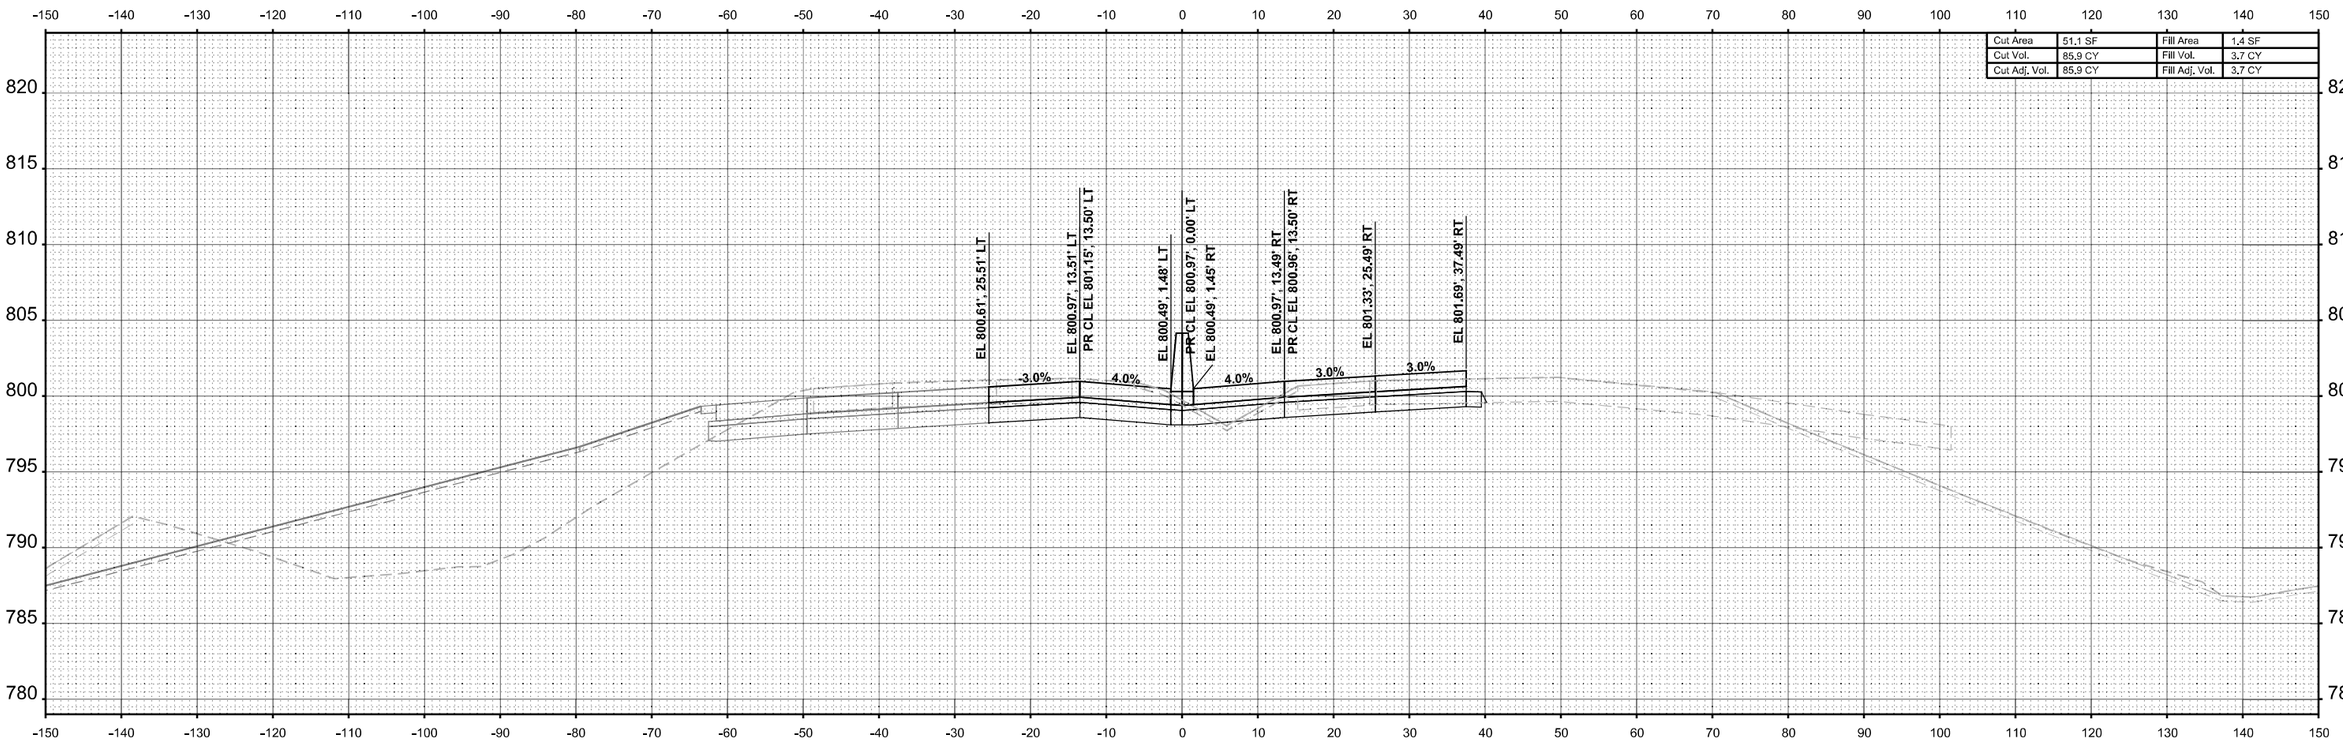

Cut Area	51.1 SF	Fill Area	1.4 SF
Cut Vol.	85.9 CY	Fill Vol.	3.7 CY
Cut Adj. Vol.	85.9 CY	Fill Adj. Vol.	3.7 CY

STA 2729+00.00

ORIGINAL SURVEY		BY	DATE
	SURVEYED		
	PLOTTED		
NOTE BOOK	TEMPLATE		
Sheet	AREAS		
	AREAS CHECKED		

MODEL: I-39 Mainline Stage 2 - XS - 2729+00.00
FILE NAME: c:\pwworkdir\benesch projects\projects\d0173808\D264C24-ML-I-39-Stage-2-XS.dgn

benesch
Alfred Benesch & Company
35 W Wacker Drive, Suite 3200
Chicago, Illinois 60601
312-565-0450 Job No. 10800.00

USER NAME	= agibson	DESIGNED	- T. VOGLER	REVISED	-
		DRAWN	- T. VOGLER	REVISED	-
PLOT SCALE	= $SCALE$	CHECKED	- J.TARDY	REVISED	-
PLOT DATE	= 2/7/2025	DATE	- 02/14/2025	REVISED	-

STATE OF ILLINOIS
DEPARTMENT OF TRANSPORTATION

CROSS SECTIONS - I-39 SB/NB
STAGE 2

SCALE: 1"=10' | SHEET OF 187 SHEETS | STA. 0+00.00 | TO STA. 0+00.00

F.A.I RTE.	SECTION	COUNTY	TOTAL SHEETS	SHEET NO.
*	(201-3)R & (4-1.5)R	WINNEBAGO	1685	1401
		CONTRACT NO. 64C24		
	ILLINOIS	FED. AID PROJECT		

* FAI ROUTE 39 (I-39) & FAP 301 (US 20)

FINAL SURVEY		BY	DATE
NOTE BOOK	SURVEYED		
	PLOTTED		
	TEMPLATE		
	AREAS		
NO.	AREAS CHECKED		

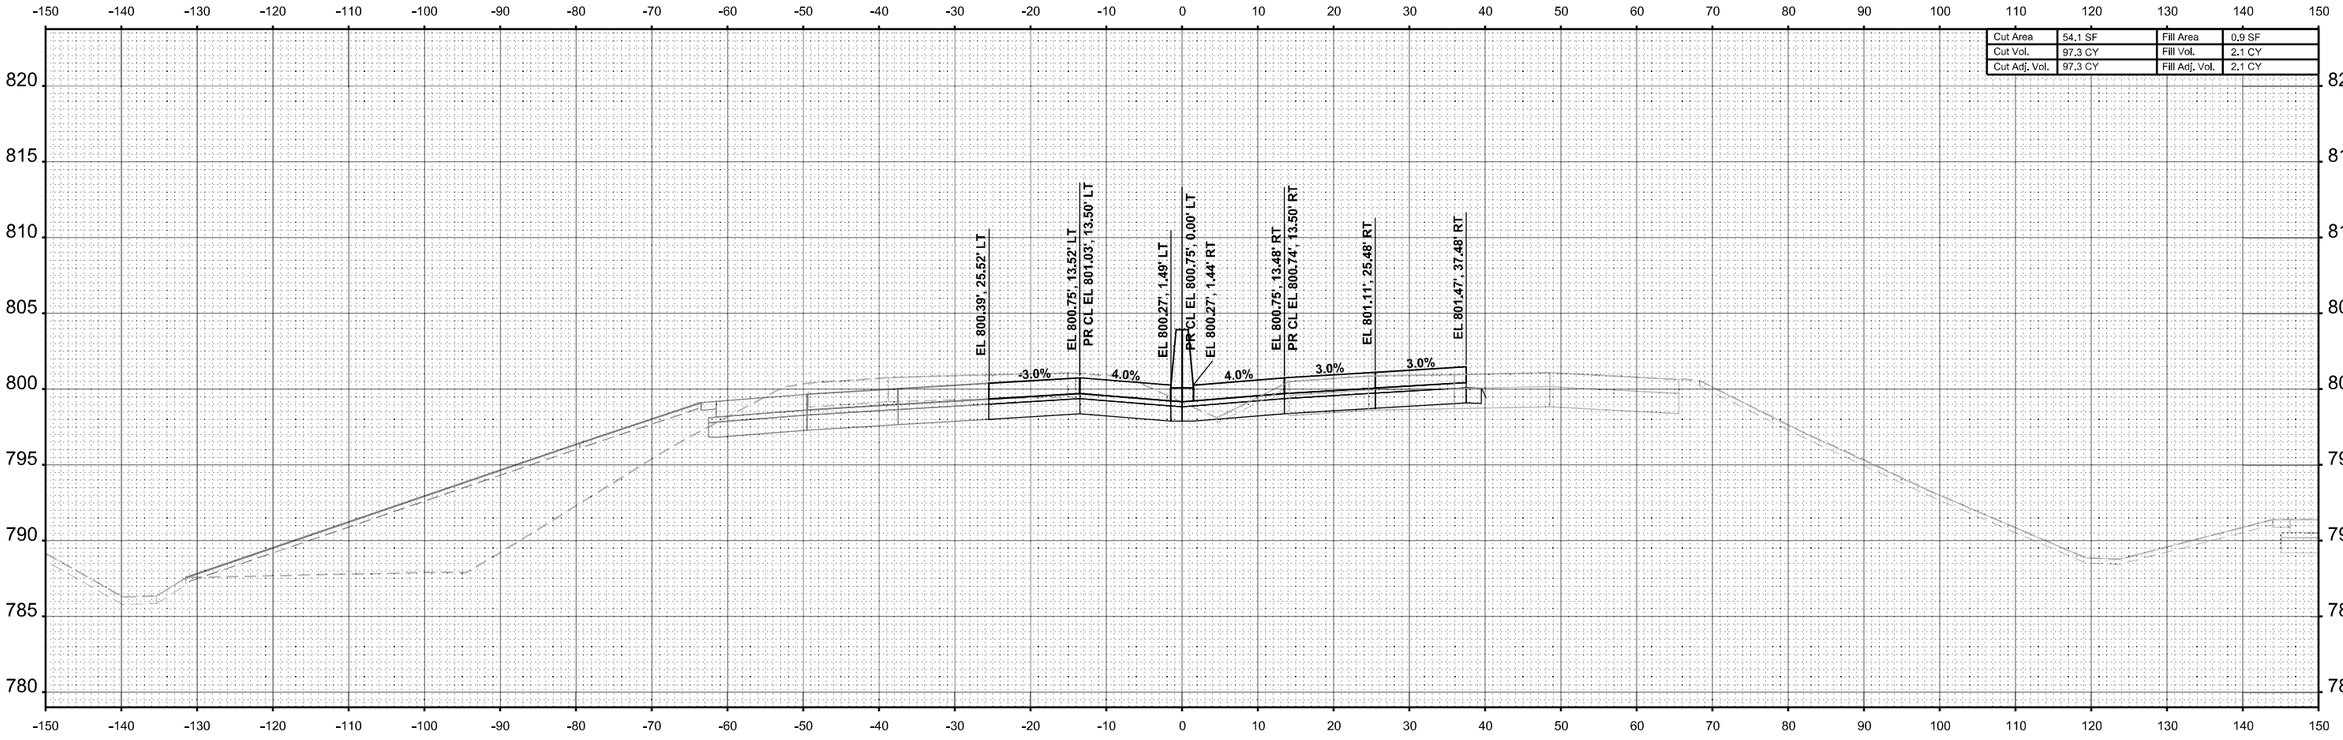

Cut Area	54.1 SF	Fill Area	0.9 SF
Cut Vol.	97.3 CY	Fill Vol.	2.1 CY
Cut Adj. Vol.	97.3 CY	Fill Adj. Vol.	2.1 CY

STA 2729+50.00

ORIGINAL SURVEY		BY	DATE
NOTE BOOK	SURVEYED		
	PLOTTED		
	TEMPLATE		
	AREAS		
Sheet	AREAS CHECKED		

MODEL: I-39 Mainline Stage 2 - XS - 2729+50.00 (Sheet)
FILE NAME: c:\pwworkdir\benesch projects\projects\d0173808\D264C24-MI-I-39-Stage-2-XS.dgn

benesch
Alfred Benesch & Company
35 W Wacker Drive, Suite 3300
Chicago, Illinois 60601
312-565-0450
Job No. 10800.00

USER NAME	= agibson	DESIGNED	- T. VOGLER	REVISED	-
		DRAWN	- T. VOGLER	REVISED	-
PLOT SCALE	= $SCALE$	CHECKED	- J.TARDY	REVISED	-
PLOT DATE	= 2/7/2025	DATE	- 02/14/2025	REVISED	-

STATE OF ILLINOIS
DEPARTMENT OF TRANSPORTATION

CROSS SECTIONS - I-39 SB/NB
STAGE 2

SCALE: 1"=10' | SHEET OF 187 SHEETS | STA. 0+00.00 | TO STA. 0+00.00

F.A.I RTE.	SECTION	COUNTY	TOTAL SHEETS	SHEET NO.
*	(201-3)R & (4-1.5)R	WINNEBAGO	1685	1402
		CONTRACT NO. 64C24		
	ILLINOIS	FED. AID PROJECT		

* FAI ROUTE 39 (I-39) & FAP 301 (US 20)

Cut Area	58.7 SF	Fill Area	0.4 SF		
Cut Vol.	104.4 CY	Fill Vol.	1.2 CY		
Cut Adj. Vol.	104.4 CY	Fill Adj. Vol.	1.2 CY		

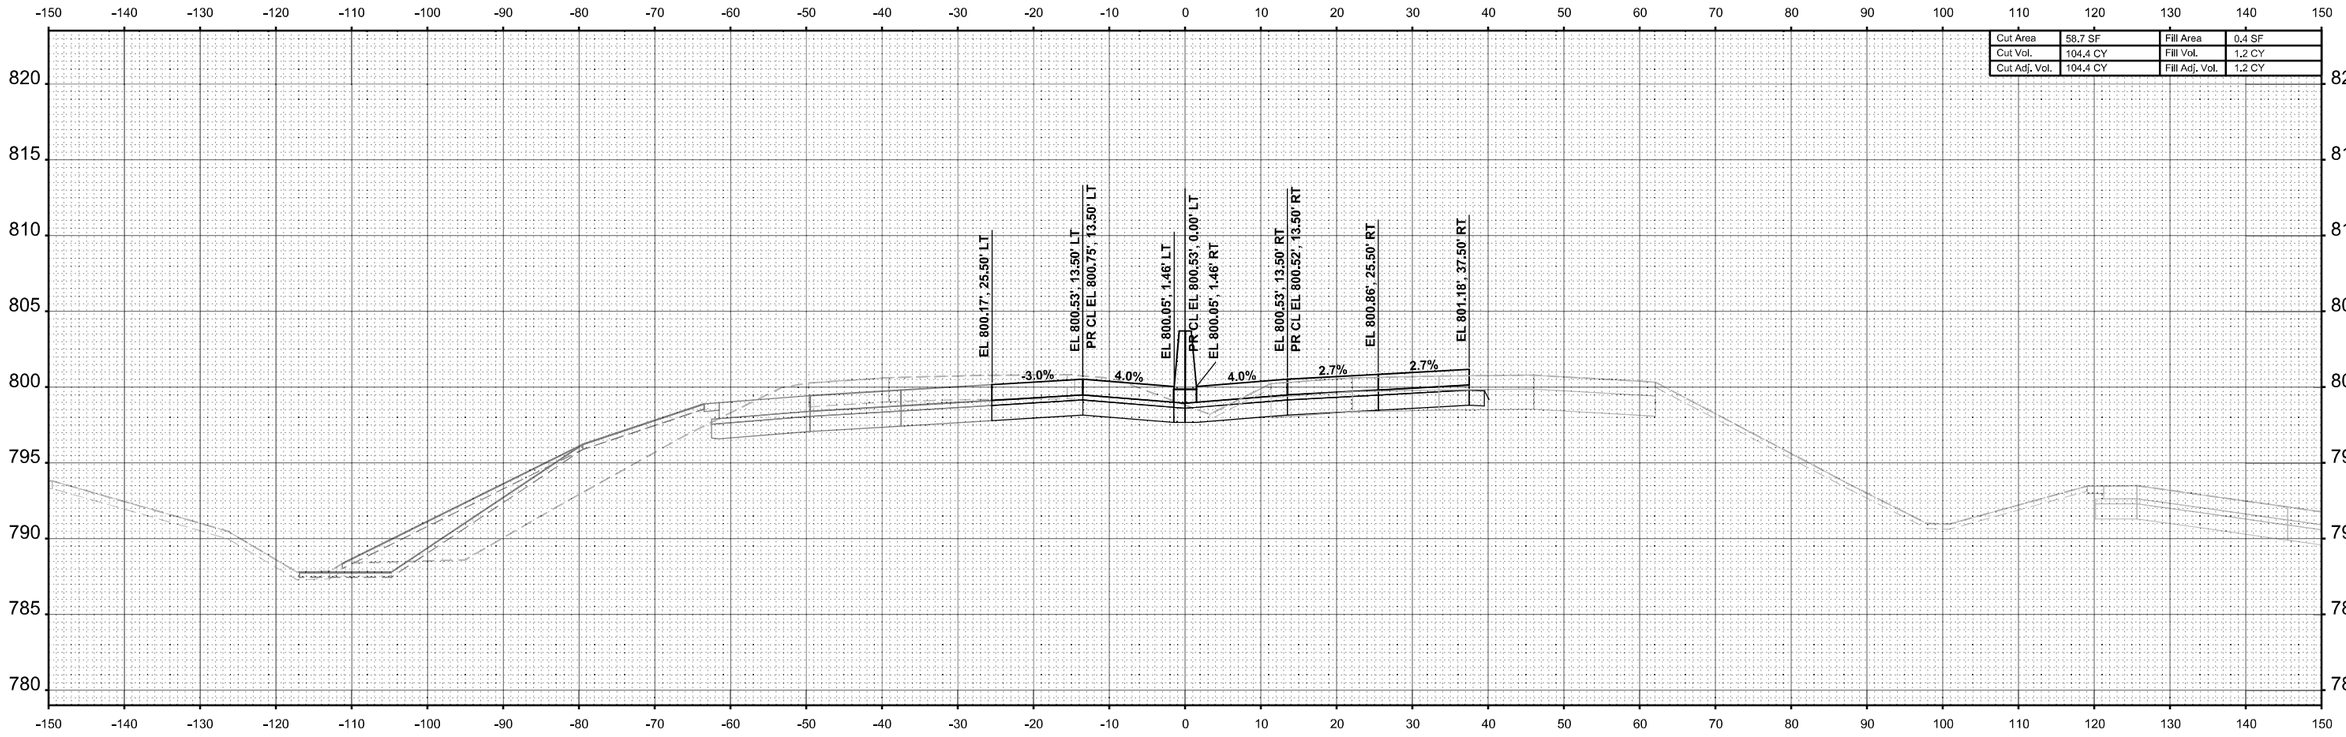

STA 2730+00.00

FINAL SURVEY / ORIGINAL SURVEY

	BY	DATE
SURVEYED		
PLOTTED		
TEMPLATE		
AREAS		
AREAS CHECKED		

NOTE BOOK
NO.

MODEL: I-39 Mainline Stage 2 - XS - 2730+00.00 [Sheet]
FILE NAME: c:\pwwordir\benesch projects\projects\d0173808\D264C24-ML-I-39-Stage-2-XS.dgn

benesch
Alfred Benesch & Company
35 W Wacker Drive, Suite 3300
Chicago, Illinois 60601
312-565-0450 Job No. 10800.00

USER NAME = agibson	DESIGNED - T. VOGLER	REVISED -	
	DRAWN - T. VOGLER	REVISED -	
PLOT SCALE = $SCALE$	CHECKED - J.TARDY	REVISED -	
PLOT DATE = 2/7/2025	DATE - 02/14/2025	REVISED -	

STATE OF ILLINOIS
DEPARTMENT OF TRANSPORTATION

CROSS SECTIONS - I-39 SB/NB
STAGE 2

SCALE: 1"=10' | SHEET OF 187 SHEETS | STA. 0+00.00 | TO STA. 0+00.00

F.A.I RTE.	SECTION	COUNTY	TOTAL SHEETS	SHEET NO.
*	(201-3)R & (4-1.5)R	WINNEBAGO	1685	1403
		CONTRACT NO. 64C24		
		ILLINOIS	FED. AID PROJECT	

* FAI ROUTE 39 (I-39) & FAP 301 (US 20)

FINAL SURVEY		BY	DATE
NOTE BOOK	SURVEYED		
	PLOTTED		
	TEMPLATE		
	ANGLES		
NO.	AREAS CHECKED		

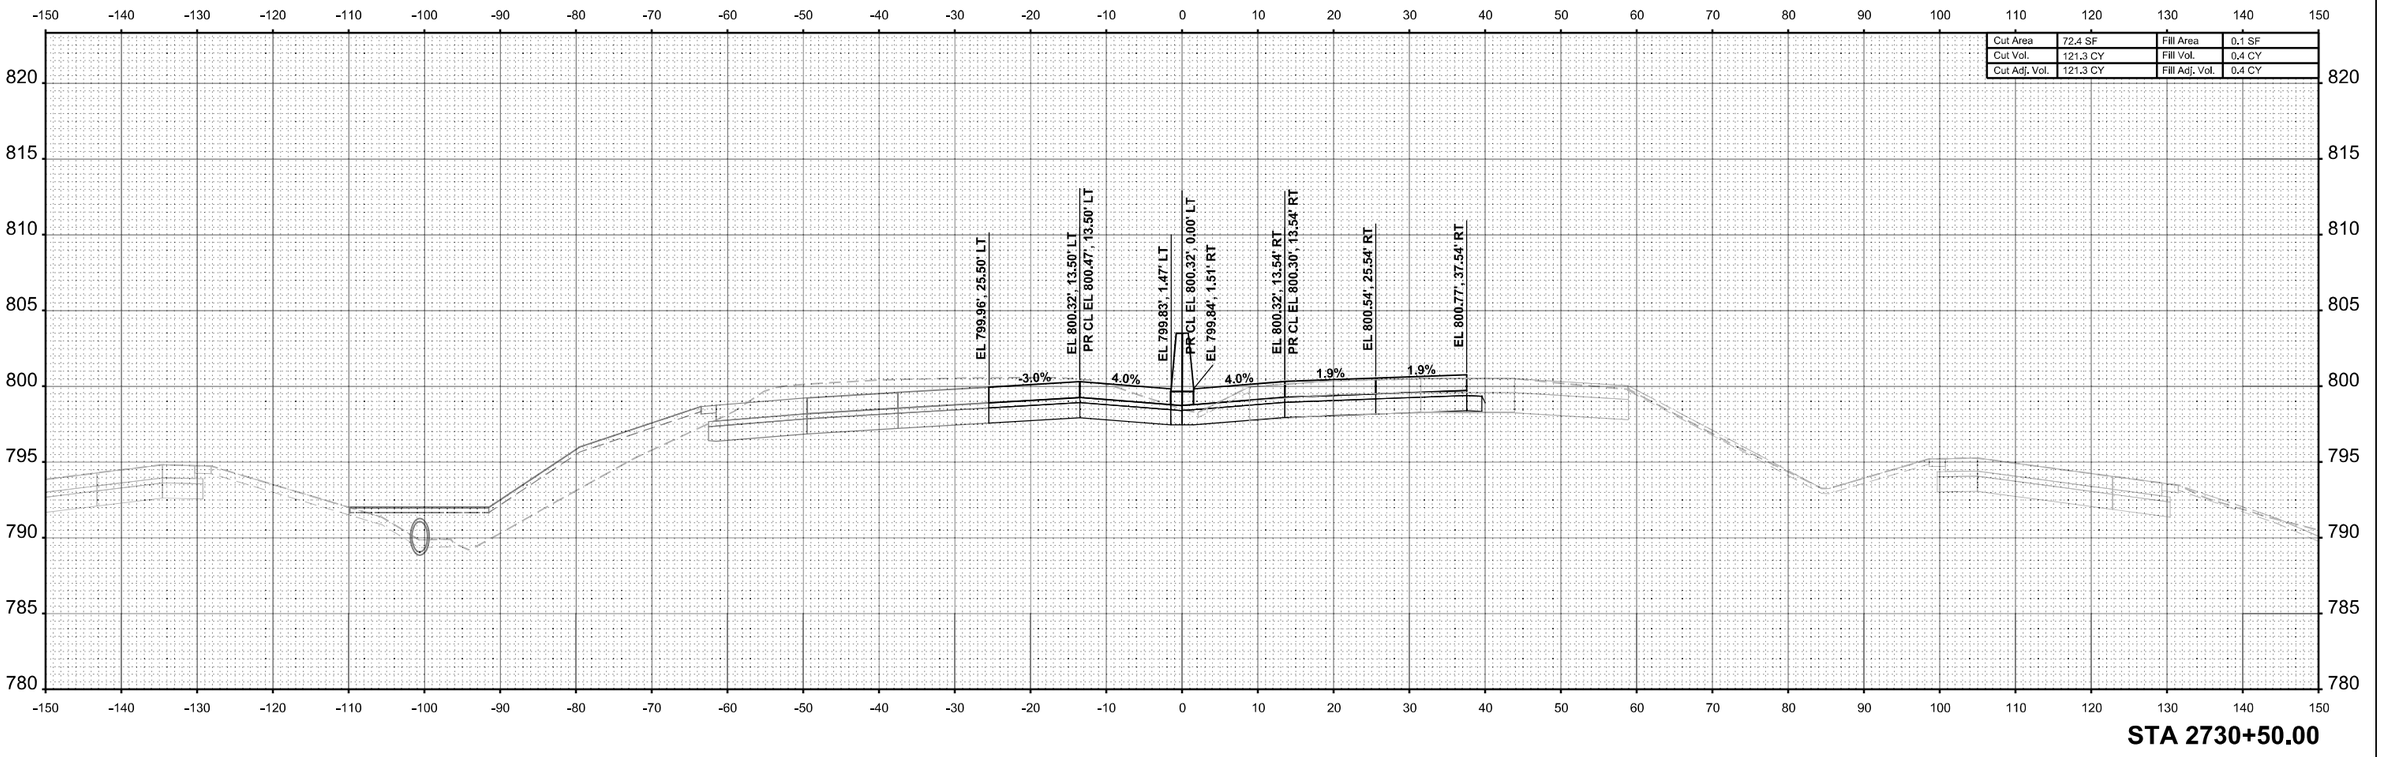

Cut Area	72.4 SF	Fill Area	0.1 SF
Cut Vol.	121.3 CY	Fill Vol.	0.4 CY
Cut Adj. Vol.	121.3 CY	Fill Adj. Vol.	0.4 CY

STA 2730+50.00

MODEL: I-39 Mainline Stage 2 - XS - 2730+50.00 (Sheet)
FILE NAME: c:\pwworkdir\benesch projects\projects\d0173808\D2264C24+ML-I-39-Stage-2-XS.dgn

benesch Alfred Benesch & Company 35 W Wacker Drive, Suite 3200 Chicago, Illinois 60601 312-565-4450 Job No. 10800.00	USER NAME = agibson	DESIGNED - T. VOGLER	REVISED -	**STATE OF ILLINOIS** **DEPARTMENT OF TRANSPORTATION**	**CROSS SECTIONS - I-39 SB/NB** **STAGE 2**
		DRAWN - T. VOGLER	REVISED -		
	PLOT SCALE = $SCALE$	CHECKED - J.TARDY	REVISED -		
	PLOT DATE = 2/7/2025	DATE - 02/14/2025	REVISED -		

SCALE: 1"=10' | SHEET OF 187 SHEETS | STA. 0+00.00 | TO STA. 0+00.00

F.A.I RTE.	SECTION	COUNTY	TOTAL SHEETS	SHEET NO.
*	(201-3)R & (4-1.5)R	WINNEBAGO	1685	1404
		CONTRACT NO. 64C24		
	ILLINOIS	FED. AID PROJECT		

* FAI ROUTE 39 (I-39) & FAP 301 (US 20)

FINAL SURVEY		BY	DATE
	SURVEYED		
	PLOTTED		
NOTE BOOK	TEMPLATE		
	ANGLES		
NO.	AREAS CHECKED		

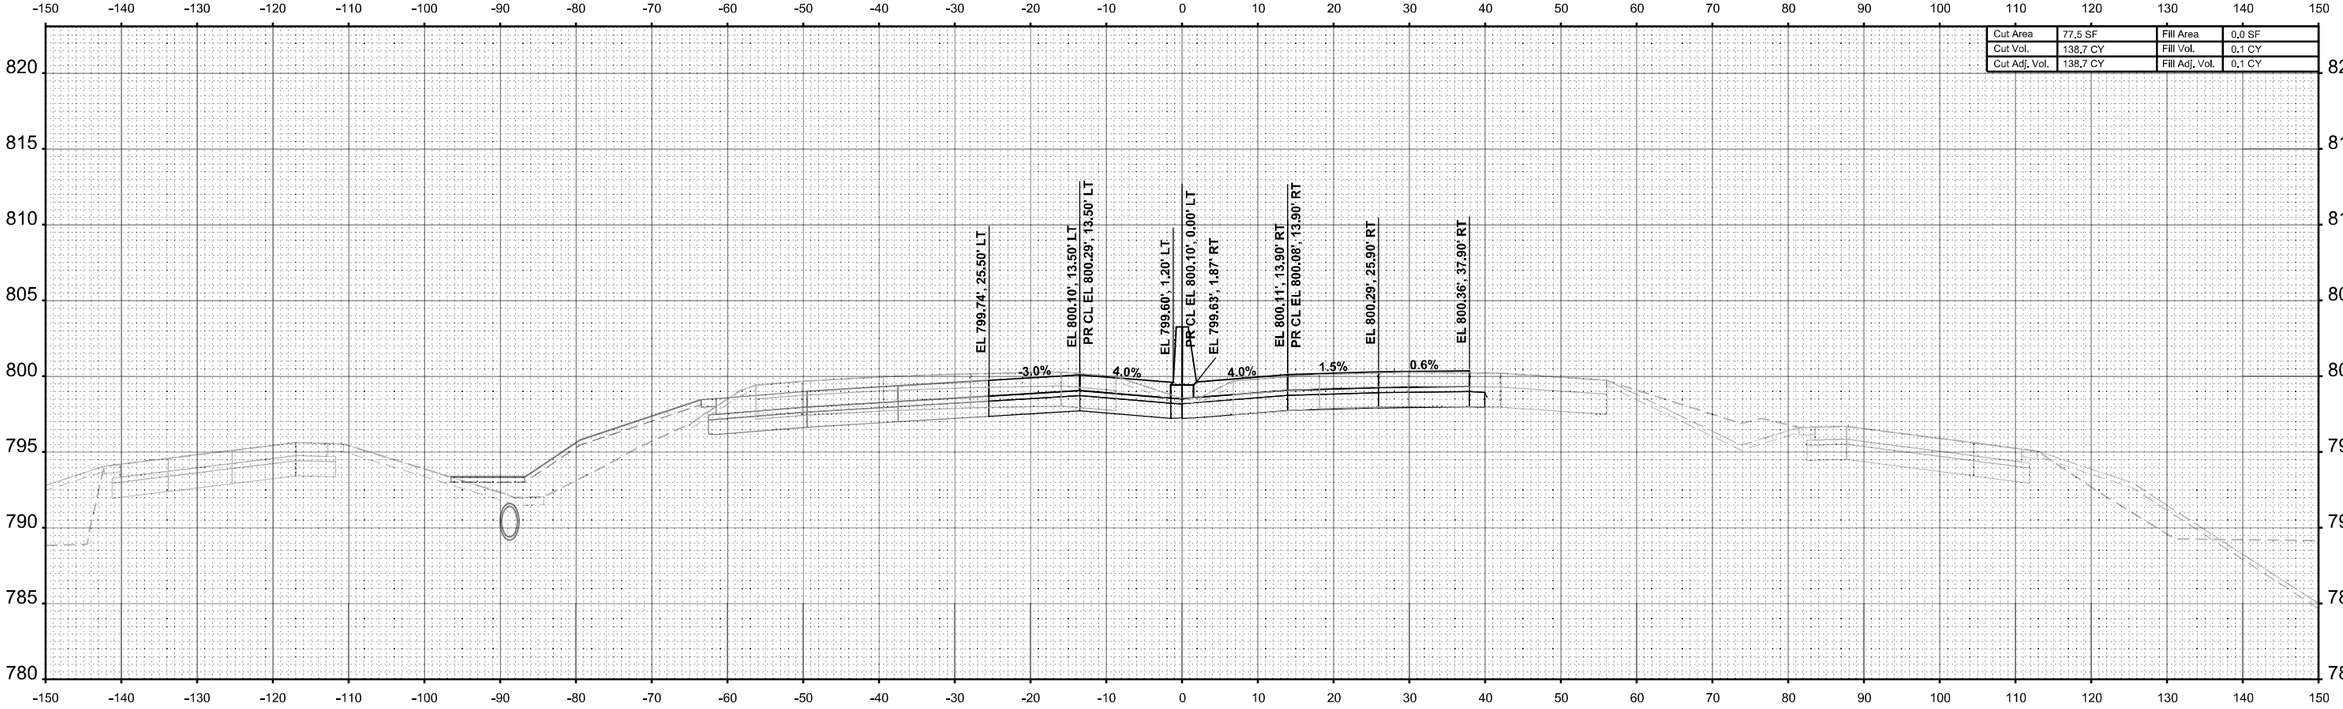

Cut Area	77,5 SF	Fill Area	0,0 SF
Cut Vol.	138,7 CY	Fill Vol.	0,1 CY
Cut Adj. Vol.	138,7 CY	Fill Adj. Vol.	0,1 CY

STA 2731+00.00

ORIGINAL SURVEY		BY	DATE
	SURVEYED		
	PLOTTED		
NOTE BOOK	TEMPLATE		
Sheet	ANGLES		
	AREAS CHECKED		

MODEL: I-39 Mainline Stage 2 - XS - 2731+00.00
FILE NAME: c:\pwworkdir\benesch projects\projects\d0173808\D264C24-ML-I-39-Stage-2-XS.dgn

benesch
Alfred Benesch & Company
35 W Wacker Drive, Suite 3200
Chicago, Illinois 60601
312-565-0450 Job No. 10800.00

USER NAME	= agibson	DESIGNED	- T. VOGLER	REVISED	-
		DRAWN	- T. VOGLER	REVISED	-
PLOT SCALE	= $SCALE$	CHECKED	- J.TARDY	REVISED	-
PLOT DATE	= 2/7/2025	DATE	- 02/14/2025	REVISED	-

STATE OF ILLINOIS
DEPARTMENT OF TRANSPORTATION

CROSS SECTIONS - I-39 SB/NB
STAGE 2

SCALE: 1"=10' | SHEET OF 187 SHEETS | STA. 0+00.00 | TO STA. 0+00.00

F.A.I RTE.	SECTION	COUNTY	TOTAL SHEETS	SHEET NO.
*	(201-3)R & (4-1.5)R	WINNEBAGO	1685	1405
		CONTRACT NO. 64C24		
	ILLINOIS	FED. AID PROJECT		

* FAI ROUTE 39 (I-39) & FAP 301 (US 20)

FINAL SURVEY		BY	DATE
NOTE BOOK	SURVEYED		
	PLOTTED		
	TEMPLATE		
	AREAS		
NO.	AREAS CHECKED		

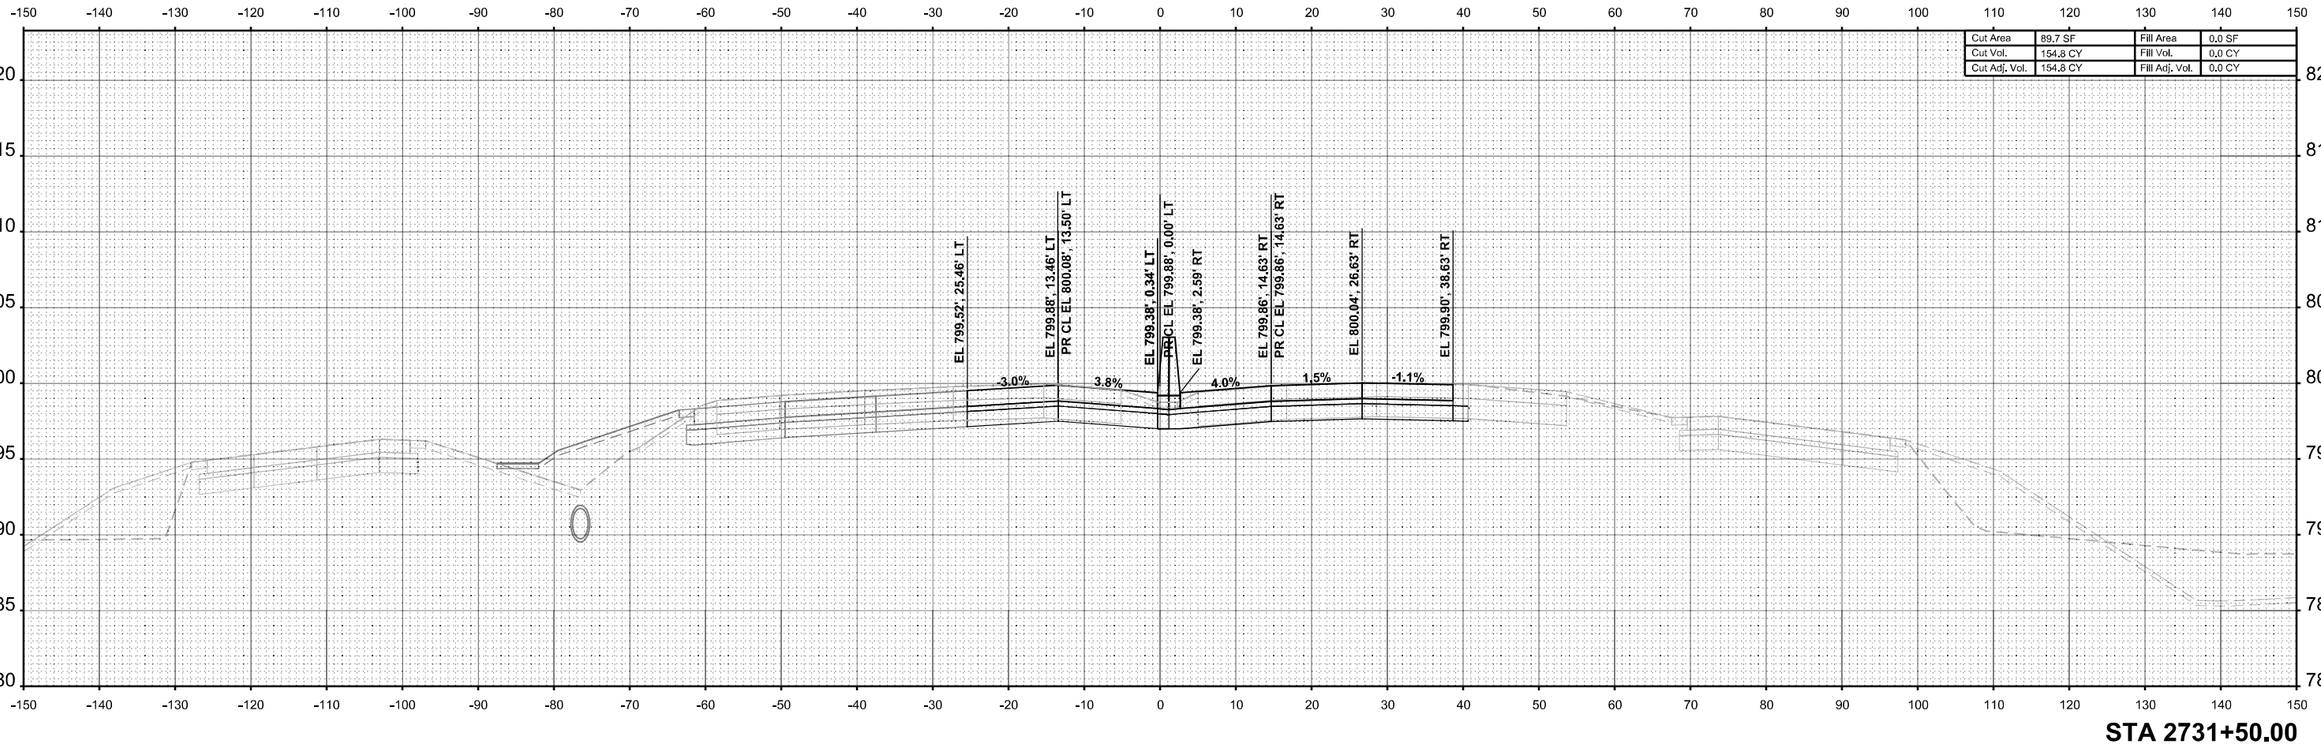

Cut Area	89.7 SF	Fill Area	0.0 SF
Cut Vol.	154.8 CY	Fill Vol.	0.0 CY
Cut Adj. Vol.	154.8 CY	Fill Adj. Vol.	0.0 CY

STA 2731+50.00

FINAL SURVEY		BY	DATE
NOTE BOOK	SURVEYED		
	PLOTTED		
	TEMPLATE		
	AREAS		
Sheet	AREAS CHECKED		

MODEL: I-39 Mainline Stage 2 - XS - 2731+50.00
FILE NAME: c:\pwworkdir\benesch projects\projects\d01738080\D2642C24+MIL-I-39-Stage-2-XS.dgn

benesch
Alfred Benesch & Company
35 W Wacker Drive, Suite 3200
Chicago, Illinois 60601
312-565-0450 Job No. 10800.00

USER NAME	= agibson	DESIGNED	- T. VOGLER	REVISED	-
		DRAWN	- T. VOGLER	REVISED	-
PLOT SCALE	= $SCALE$	CHECKED	- J.TARDY	REVISED	-
PLOT DATE	= 2/7/2025	DATE	- 02/14/2025	REVISED	-

STATE OF ILLINOIS
DEPARTMENT OF TRANSPORTATION

CROSS SECTIONS - I-39 SB/NB
STAGE 2

SCALE: 1"=10' | SHEET OF 187 SHEETS | STA. 0+00.00 | TO STA. 0+00.00

F.A.I RTE.	SECTION	COUNTY	TOTAL SHEETS	SHEET NO.
*	(201-3)R & (4-1.5)R	WINNEBAGO	1685	1406
		CONTRACT NO. 64C24		
	ILLINOIS	FED. AID PROJECT		

* FAI ROUTE 39 (I-39) & FAP 301 (US 20)

FINAL SURVEY		BY	DATE
NOTE BOOK	SURVEYED		
	PLOTTED		
	TEMPLATE		
	AREAS		
NO.	AREAS CHECKED		

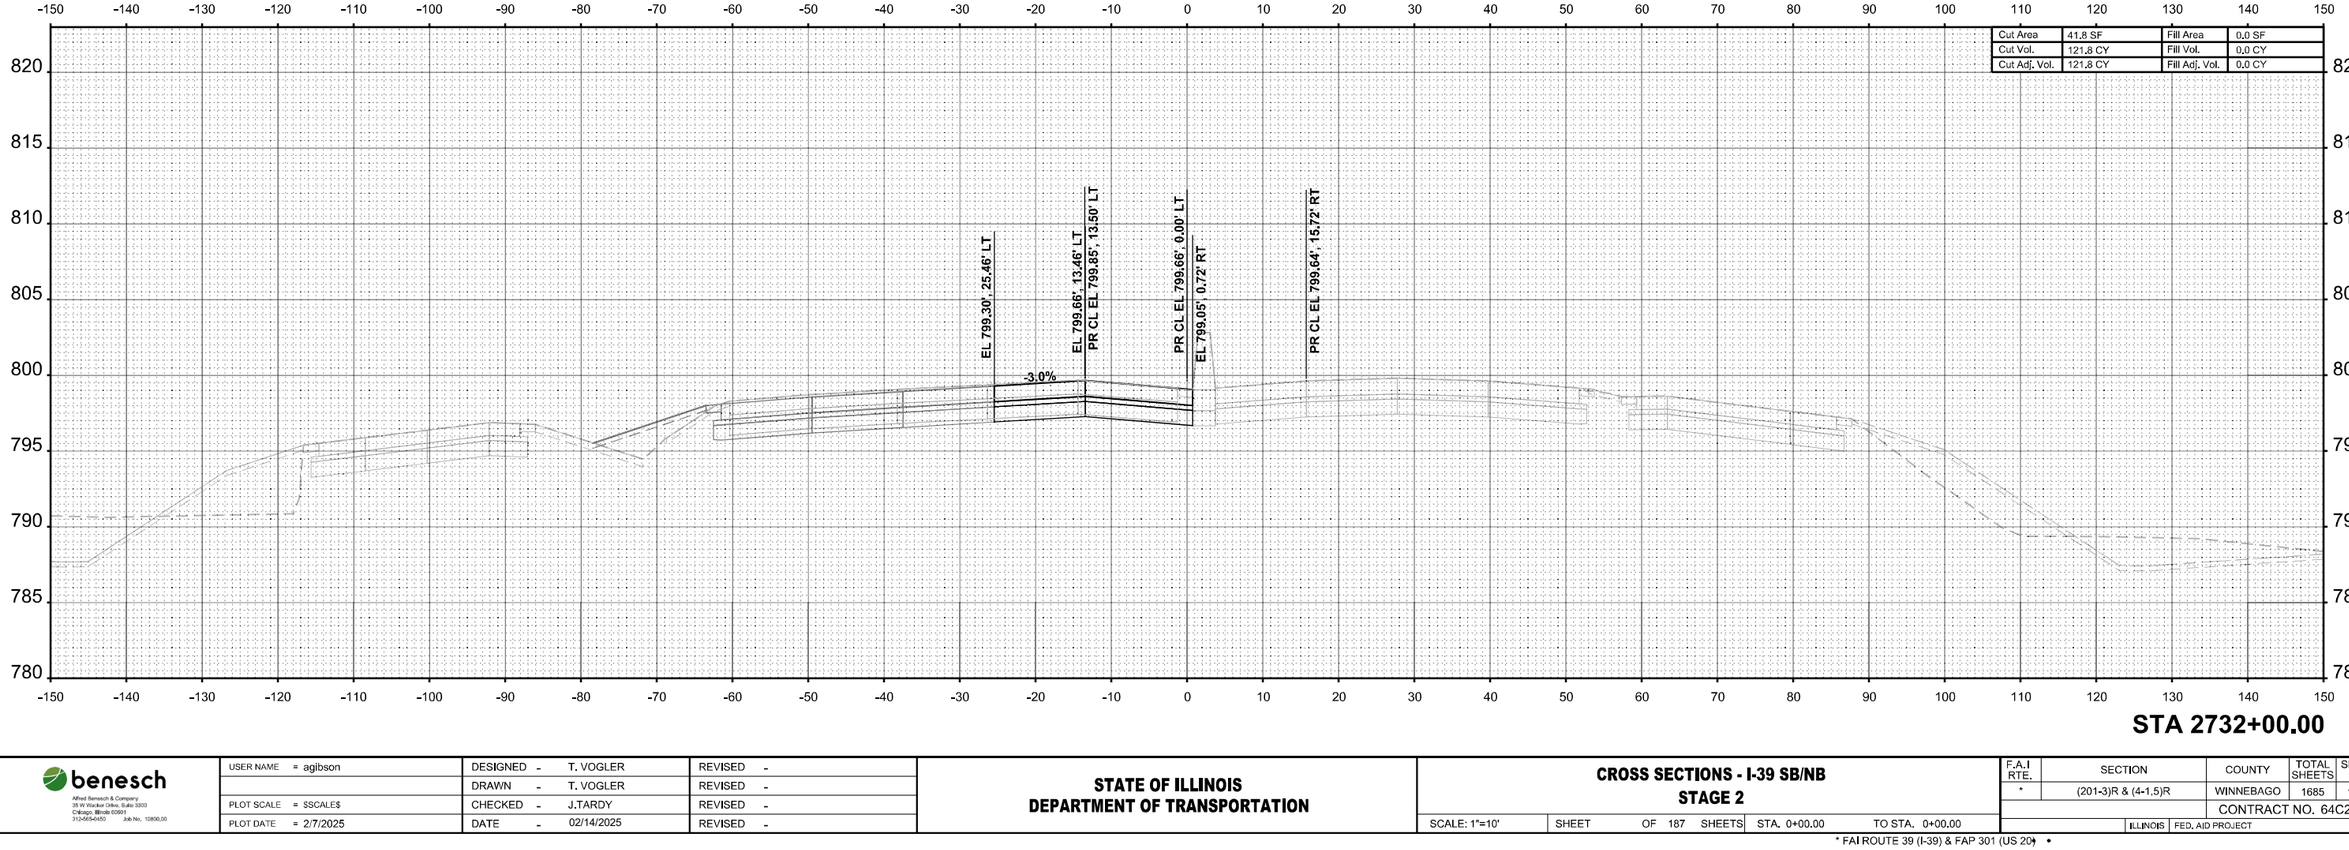

STA 2732+00.00

ORIGINAL SURVEY		BY	DATE
NOTE BOOK	SURVEYED		
	PLOTTED		
	TEMPLATE		
	AREAS		
Sheet	AREAS CHECKED		

MODEL: I-39 Mainline Stage 2 - XS - 2732+00.00 (Sheet)
FILE NAME: c:\pwworkdir\benesch projects\projects\d0173808\D264C24-MIL-I-39-Stage-2-XS.dgn

benesch
Alfred Benesch & Company
35 W Wacker Drive, Suite 3300
Chicago, Illinois 60601
312-565-0450
Job No. 10800.00

USER NAME	= agibson	DESIGNED	- T. VOGLER	REVISED	-
		DRAWN	- T. VOGLER	REVISED	-
PLOT SCALE	= $SCALE$	CHECKED	- J.TARDY	REVISED	-
PLOT DATE	= 2/7/2025	DATE	- 02/14/2025	REVISED	-

STATE OF ILLINOIS
DEPARTMENT OF TRANSPORTATION

CROSS SECTIONS - I-39 SB/NB
STAGE 2

SCALE: 1"=10' | SHEET OF 187 SHEETS | STA. 0+00.00 | TO STA. 0+00.00

* FAI ROUTE 39 (I-39) & FAP 301 (US 20)

F.A.I RTE.	SECTION	COUNTY	TOTAL SHEETS	SHEET NO.
*	(201-3)R & (4-1.5)R	WINNEBAGO	1685	1407
		CONTRACT NO. 64C24		
	ILLINOIS	FED. AID PROJECT		

FINAL SURVEY		BY	DATE
NOTE BOOK	SURVEYED		
NO.	PLOTTED		
	TEMPLATE		
	AREAS		
	AREAS CHECKED		

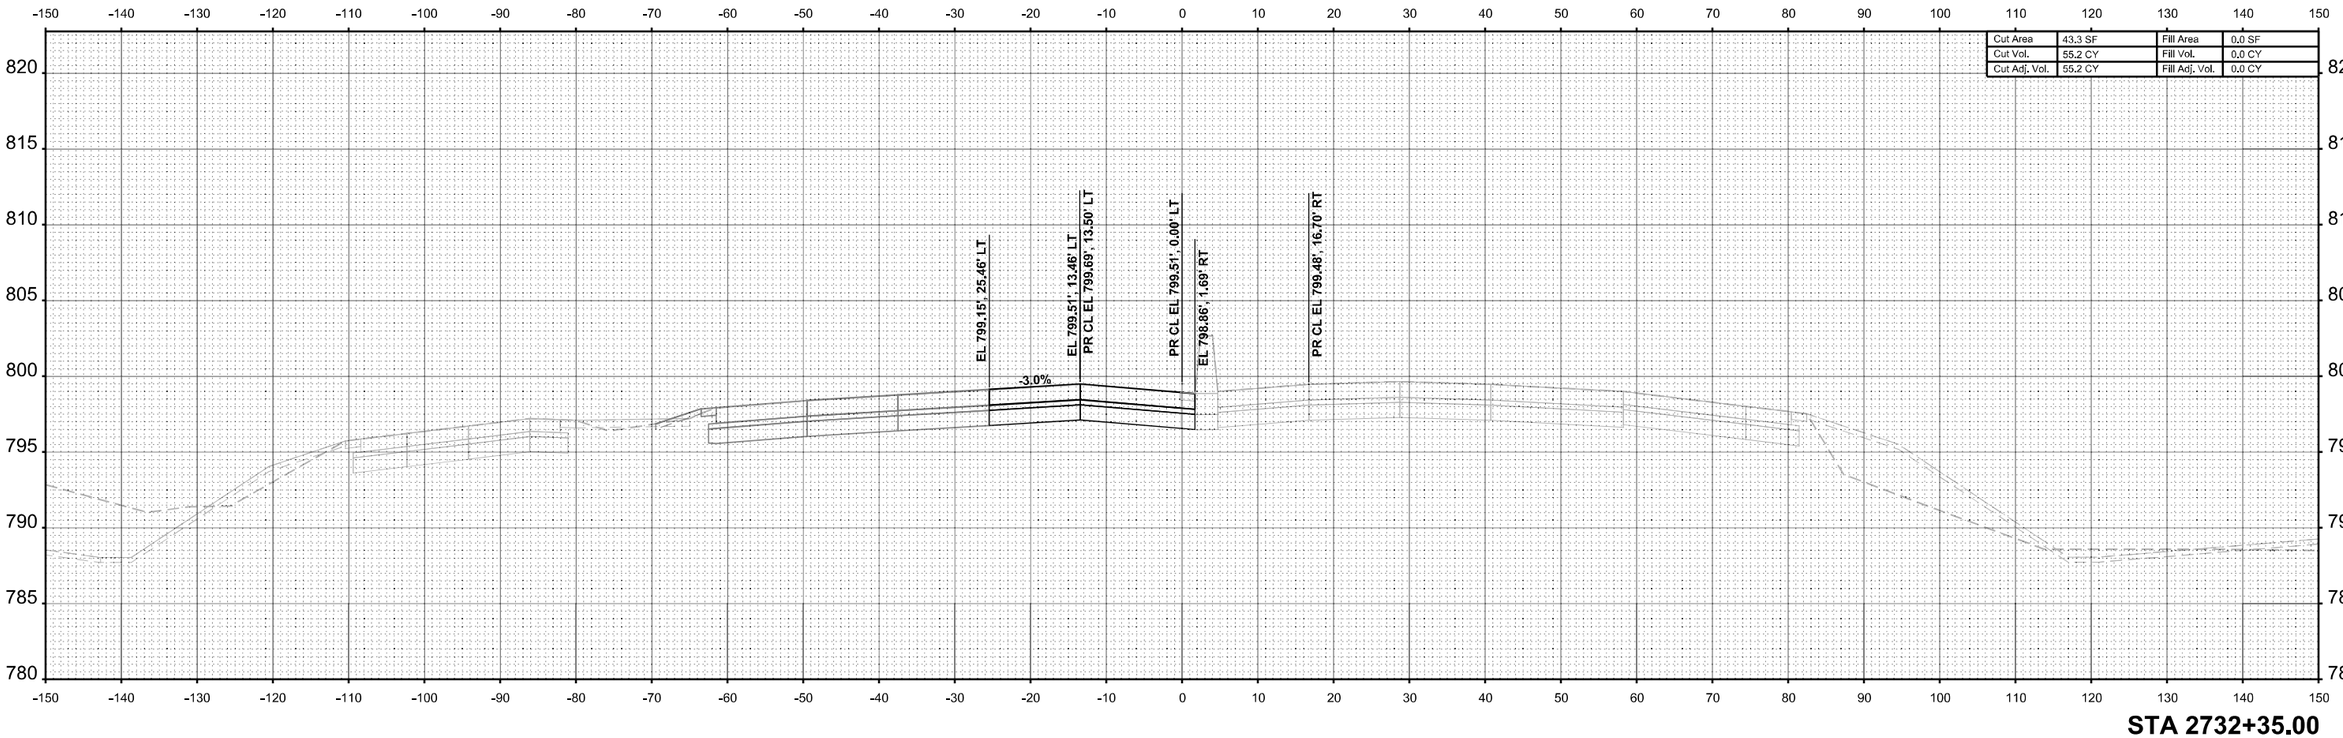

STA 2732+35.00

ORIGINAL SURVEY		BY	DATE
NOTE BOOK	SURVEYED		
NO.	PLOTTED		
	TEMPLATE		
	AREAS		
	AREAS CHECKED		

MODEL: I-39 Mainline Stage 2 - XS - 2732+35.00 (Sheet)
FILE NAME: c:\pwwordir\benesch projects\projects\d0173808\D264C24-ML-I-39-Stage-2-XS.dgn

benesch
Alfred Benesch & Company
35 W Wacker Drive, Suite 3300
Chicago, Illinois 60601
312-565-0450 Job No. 10800.00

USER NAME = agibson	DESIGNED - T. VOGLER	REVISED -	
	DRAWN - T. VOGLER	REVISED -	
PLOT SCALE = $SCALE$	CHECKED - J.TARDY	REVISED -	
PLOT DATE = 2/7/2025	DATE - 02/14/2025	REVISED -	

STATE OF ILLINOIS
DEPARTMENT OF TRANSPORTATION

CROSS SECTIONS - I-39 SB/NB
STAGE 2

SCALE: 1"=10' | SHEET OF 187 SHEETS | STA. 0+00.00 | TO STA. 0+00.00

F.A.I RTE.	SECTION	COUNTY	TOTAL SHEETS	SHEET NO.
*	(201-3)R & (4-1.5)R	WINNEBAGO	1685	1408
		CONTRACT NO. 64C24		
		ILLINOIS	FED. AID PROJECT	

* FAI ROUTE 39 (I-39) & FAP 301 (US 20)

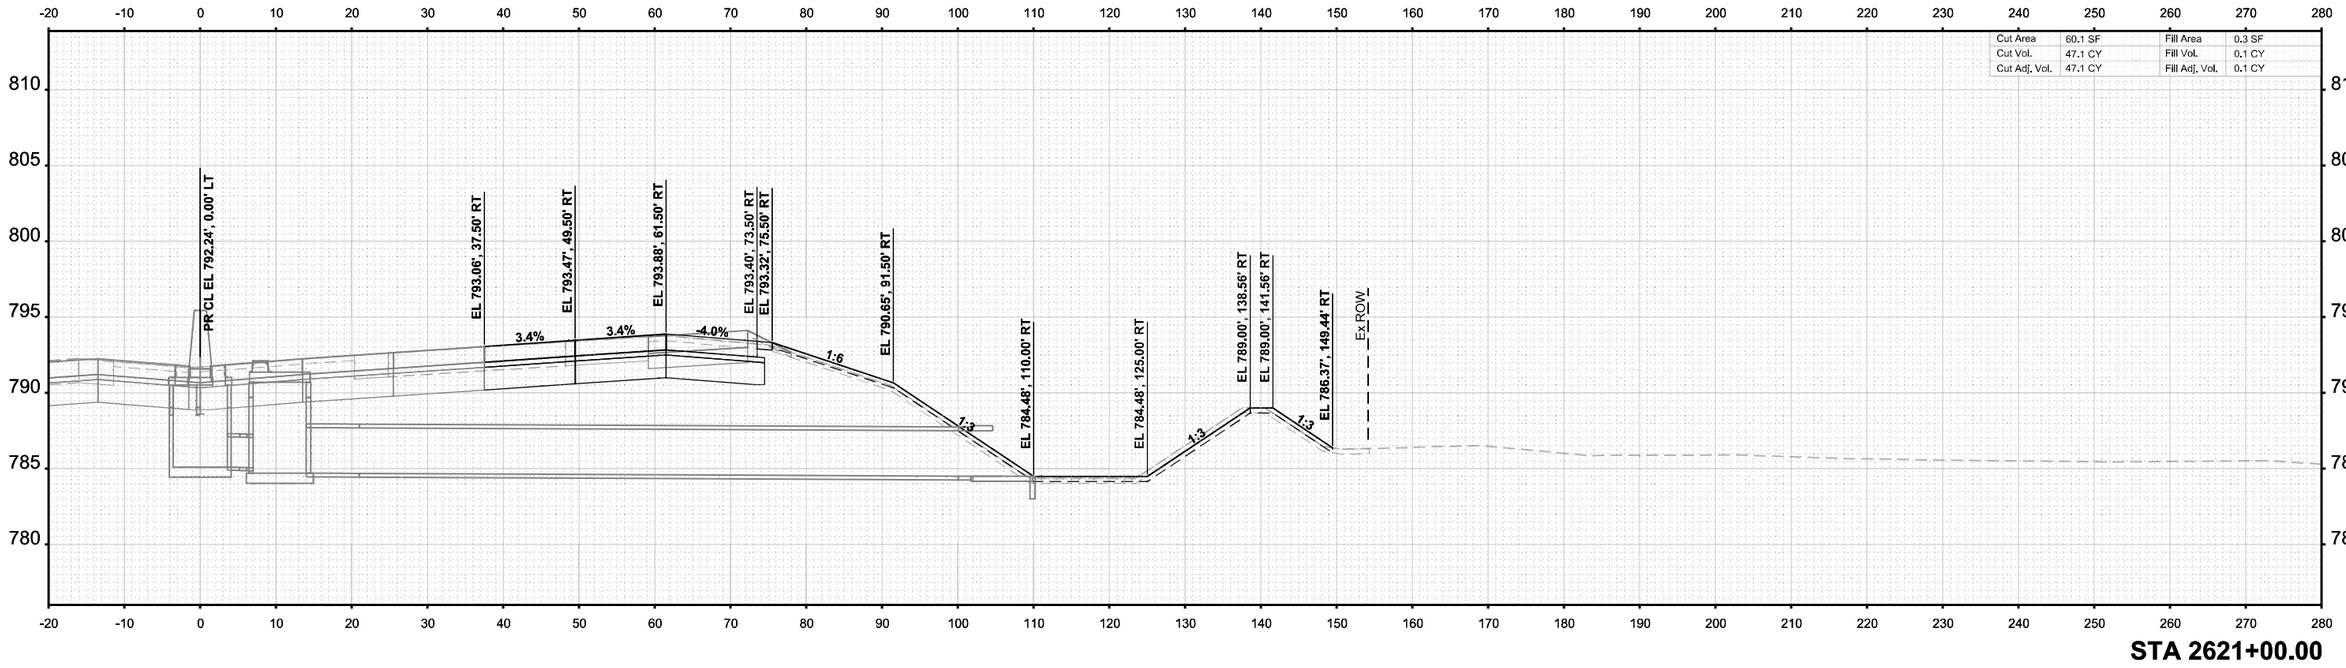

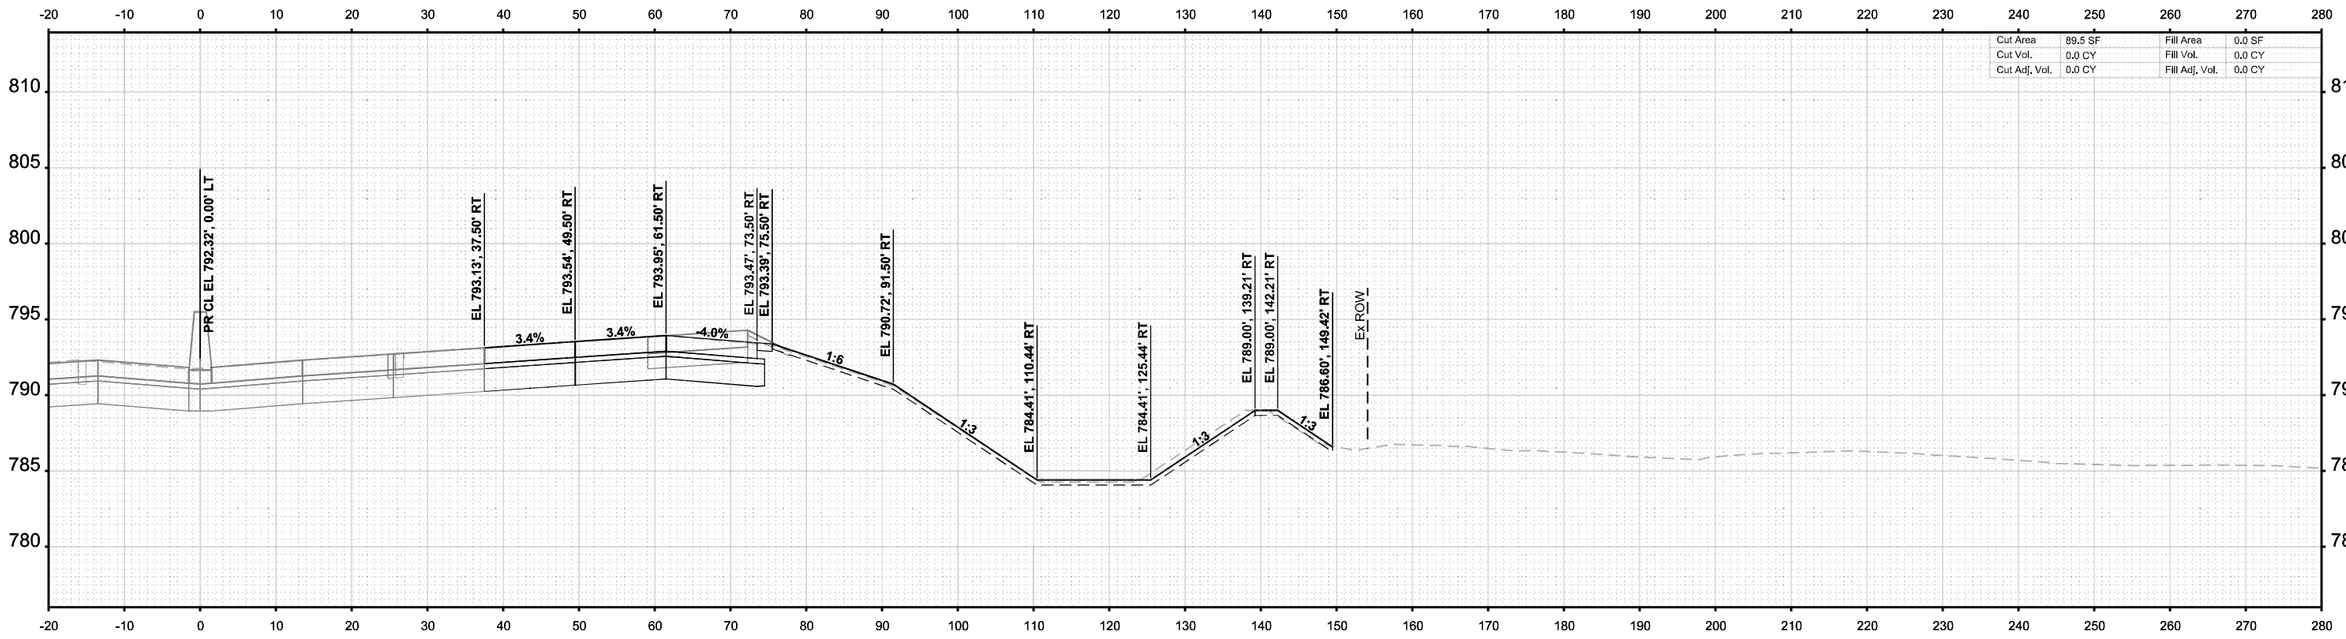

FINAL SURVEY / ORIGINAL SURVEY

	BY	DATE
SURVEYED		
PLOTTED		
TEMPLATE		
AREAS		
AREAS CHECKED		
NOTE BOOK		
NO.		

MODEL: I-39 Mainline Stage 3 - XS - 2620+83.00 (Sheet)
FILE NAME: c:\pwworkdir\benesch projects\projects\d0173808\D264C224-ML-I-39-Stage-3-XS.dgn

benesch
Alfred Benesch & Company
35 W Wacker Drive, Suite 3200
Chicago, Illinois 60601
312-565-0450
Job No. 10800.00

USER NAME = agibson		DESIGNED - T. VOGLER		REVISED -	
		DRAWN - T. VOGLER		REVISED -	
PLOT SCALE = $SCALE$		CHECKED - J.TARDY		REVISED -	
PLOT DATE = 2/7/2025		DATE -		REVISED -	

STATE OF ILLINOIS
DEPARTMENT OF TRANSPORTATION

CROSS SECTIONS - I-39 NB
STAGE 3

SCALE: 1"=10' | SHEET OF 200 SHEETS | STA. 2620+83.00 | TO STA. 2621+00.00

F.A.I RTE.	SECTION	COUNTY	TOTAL SHEETS	SHEET NO.
*	(201-3)R & (4-1.5)R	WINNEBAGO	1685	1409
		CONTRACT NO. 64C24		
	ILLINOIS	FED. AID PROJECT		

* FAI ROUTE 39 (I-39) & FAP 301 (US 20)

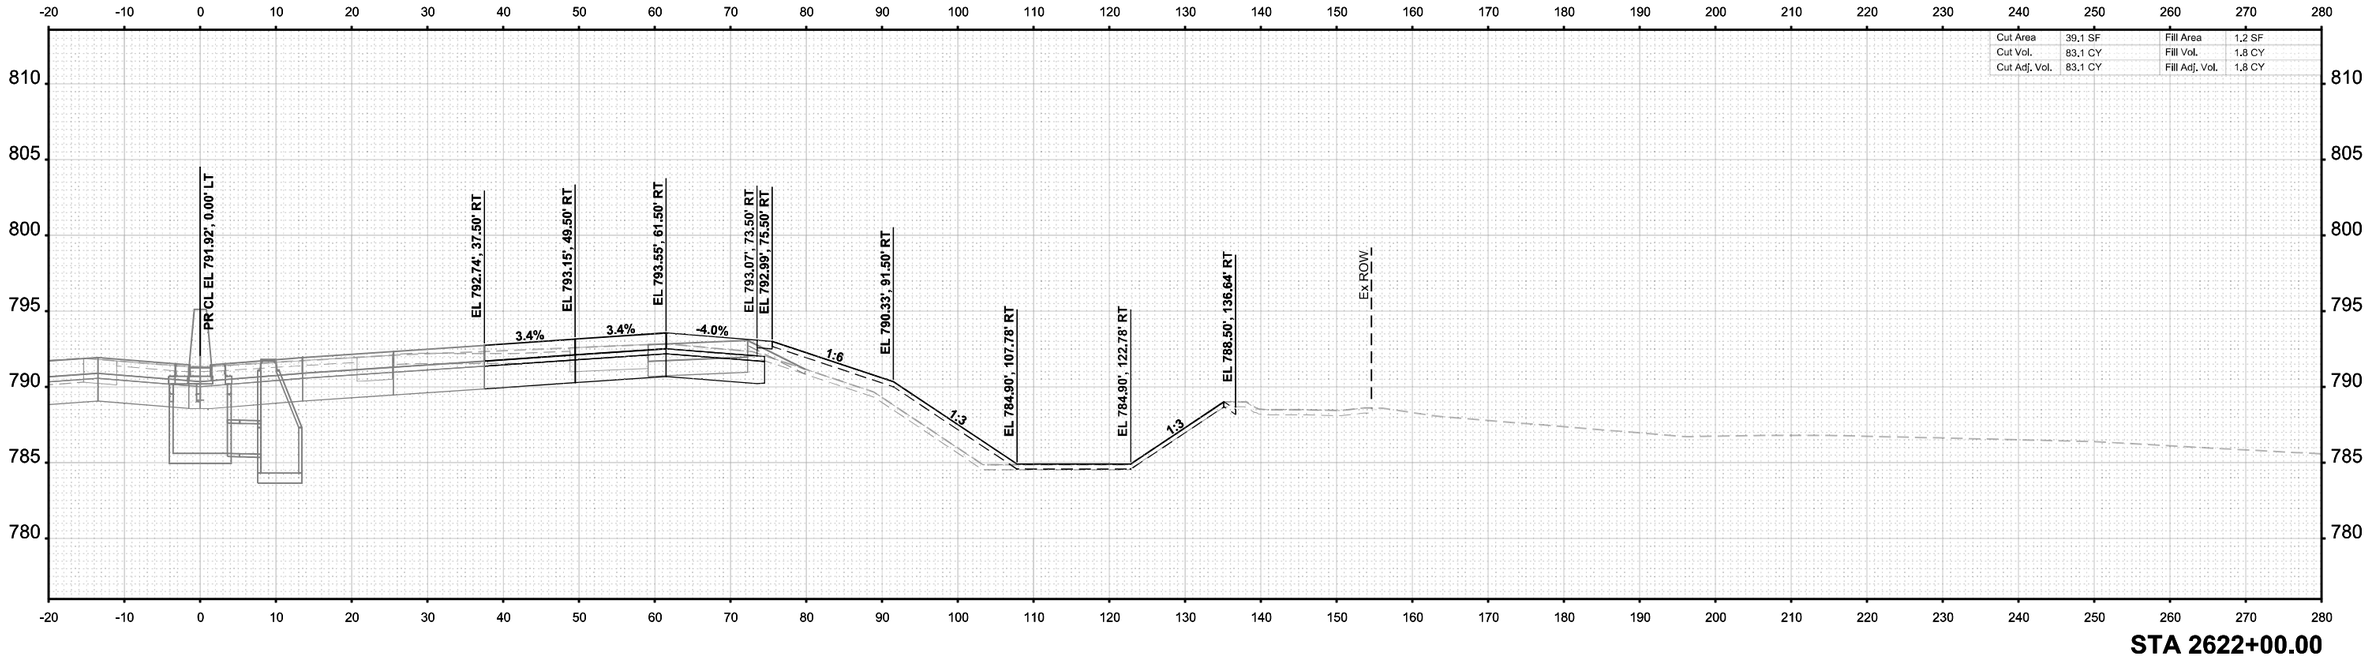

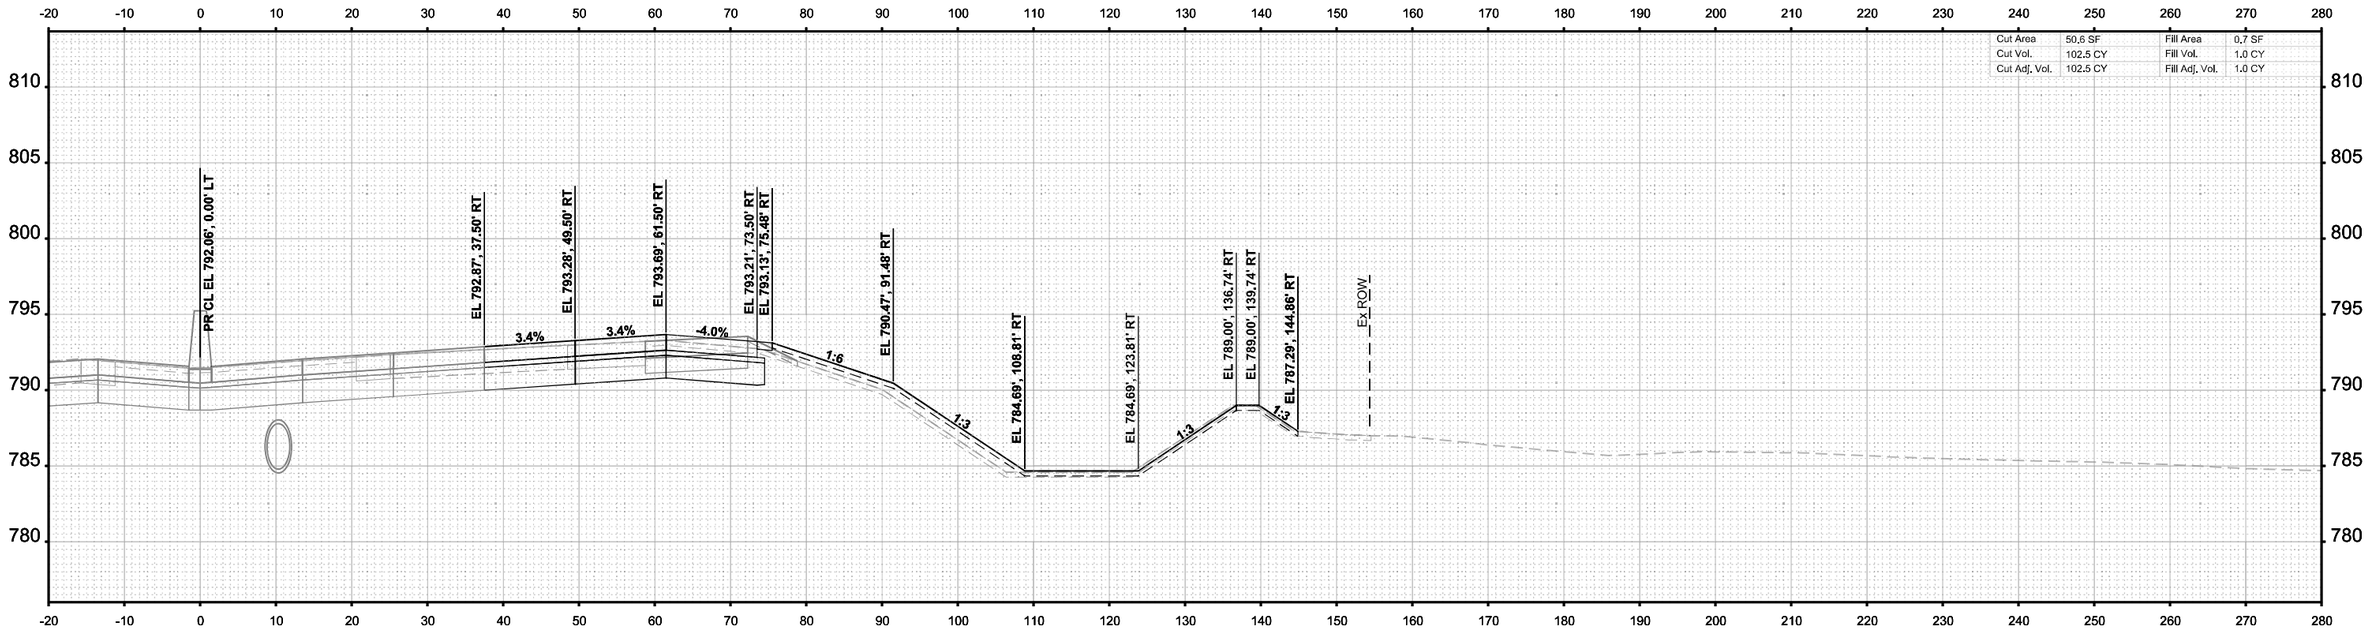

FINAL SURVEY / ORIGINAL SURVEY

	BY	DATE
SURVEYED		
PLOTTED		
TEMPLATE		
AREAS		
AREAS CHECKED		
NOTE BOOK		
NO.		

MODEL: I-39 Mainline Stage 3 - XS - 2621+50.00 (Sheet)
FILE NAME: c:\pwworkdir\benesch projects\projects\d0173808\D264C224-ML-I-39-Stage-3-XS.dgn

benesch
Alfred Benesch & Company
35 W Wacker Drive, Suite 3200
Chicago, Illinois 60601
312-565-0450
Job No. 10800.00

USER NAME = agibson	DESIGNED - T. VOGLER	REVISED -	
	DRAWN - T. VOGLER	REVISED -	
PLOT SCALE = $SCALE$	CHECKED - J.TARDY	REVISED -	
PLOT DATE = 2/7/2025	DATE -	REVISED -	

STATE OF ILLINOIS
DEPARTMENT OF TRANSPORTATION

CROSS SECTIONS - I-39 NB
STAGE 3

SCALE: 1"=10' | SHEET OF 200 SHEETS | STA. 2621+50.00 | TO STA. 2622+00.00

* FAI ROUTE 39 (I-39) & FAP 301 (US 20)

F.A.I RTE.	SECTION	COUNTY	TOTAL SHEETS	SHEET NO.
*	(201-3)R & (4-1.5)R	WINNEBAGO	1685	1410
		CONTRACT NO. 64C24		
	ILLINOIS	FED. AID PROJECT		

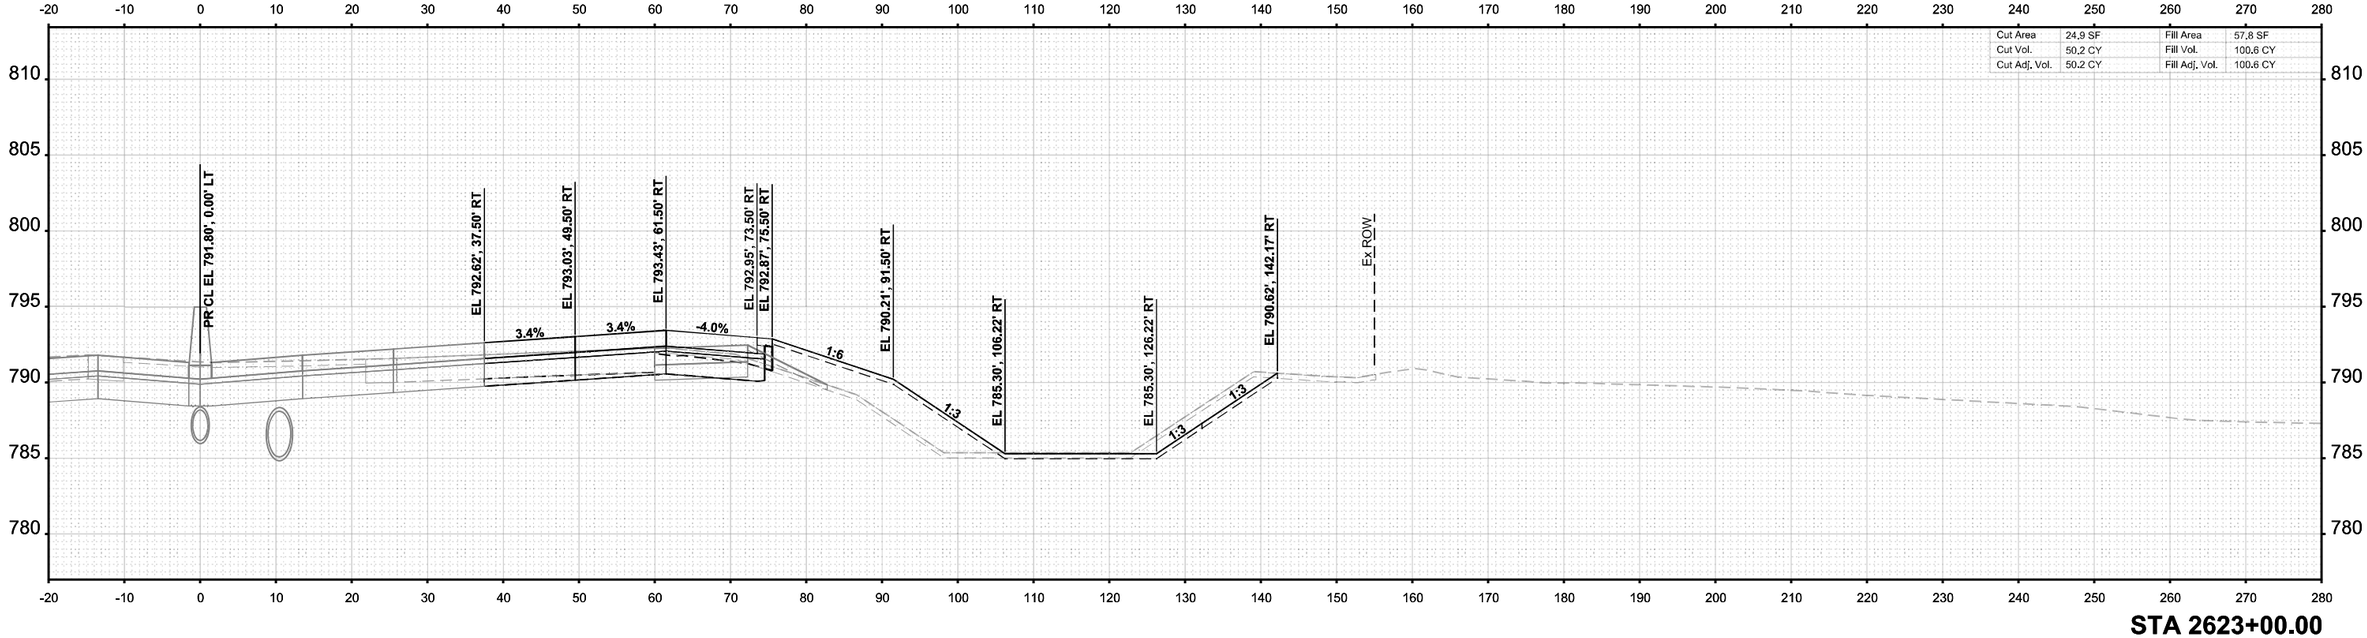

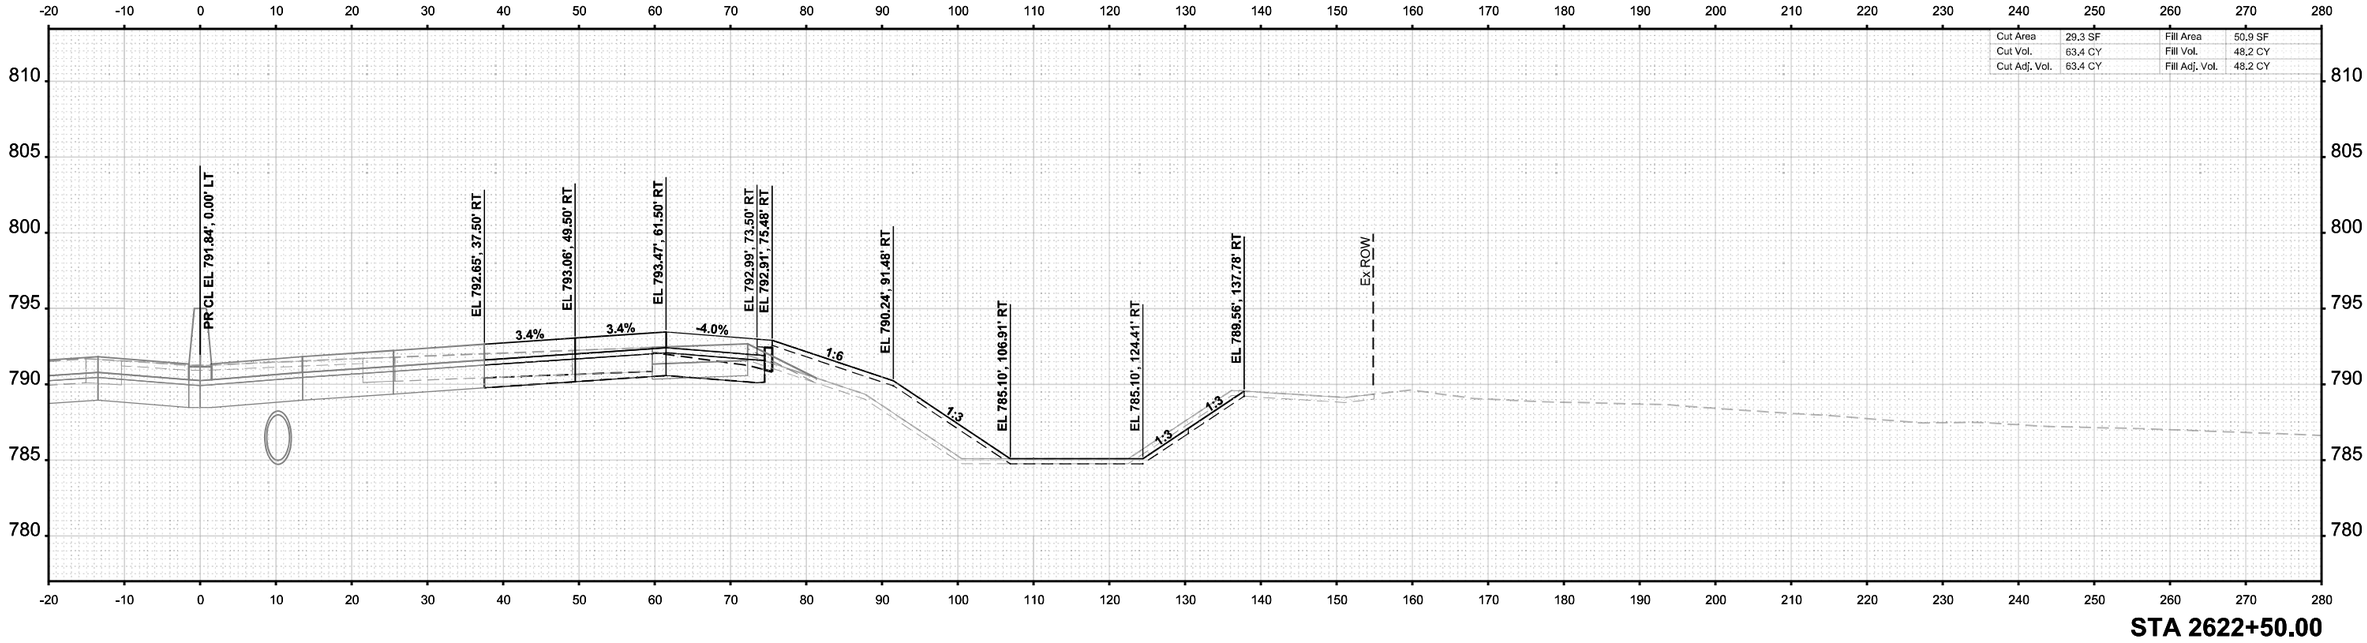

FINAL SURVEY | ORIGINAL SURVEY

	BY	DATE
SURVEYED		
PLOTTED		
TEMPLATE		
AREAS		
NOTE BOOK	AREAS CHECKED	
NO.		

MODEL: I-39 Mainline Stage 3 - XS - 2622+50.00 (Sheet1
FILE NAME: c:\pwworkl\benesch projects\projects\d0173808\D2642C24-MIL-I-39-Stage-3-XS.dgn

benesch
Alfred Benesch & Company
35 W Wacker Drive, Suite 3200
Chicago, Illinois 60601
312-565-0450 Job No. 10800.00

USER NAME	= agibson	DESIGNED	- T. VOGLER	REVISED	-
		DRAWN	- T. VOGLER	REVISED	-
PLOT SCALE	= $SCALE$	CHECKED	- J.TARDY	REVISED	-
PLOT DATE	= 2/7/2025	DATE	-	REVISED	-

STATE OF ILLINOIS
DEPARTMENT OF TRANSPORTATION

CROSS SECTIONS - I-39 NB
STAGE 3

SCALE: 1"=10' | SHEET OF 200 SHEETS | STA. 2622+50.00 | TO STA. 2623+00.00

F.A.I RTE.	SECTION	COUNTY	TOTAL SHEETS	SHEET NO.
*	(201-3)R & (4-1.5)R	WINNEBAGO	1685	1411
		CONTRACT NO. 64C24		
	ILLINOIS	FED. AID PROJECT		

* FAI ROUTE 39 (I-39) & FAP 301 (US 20)

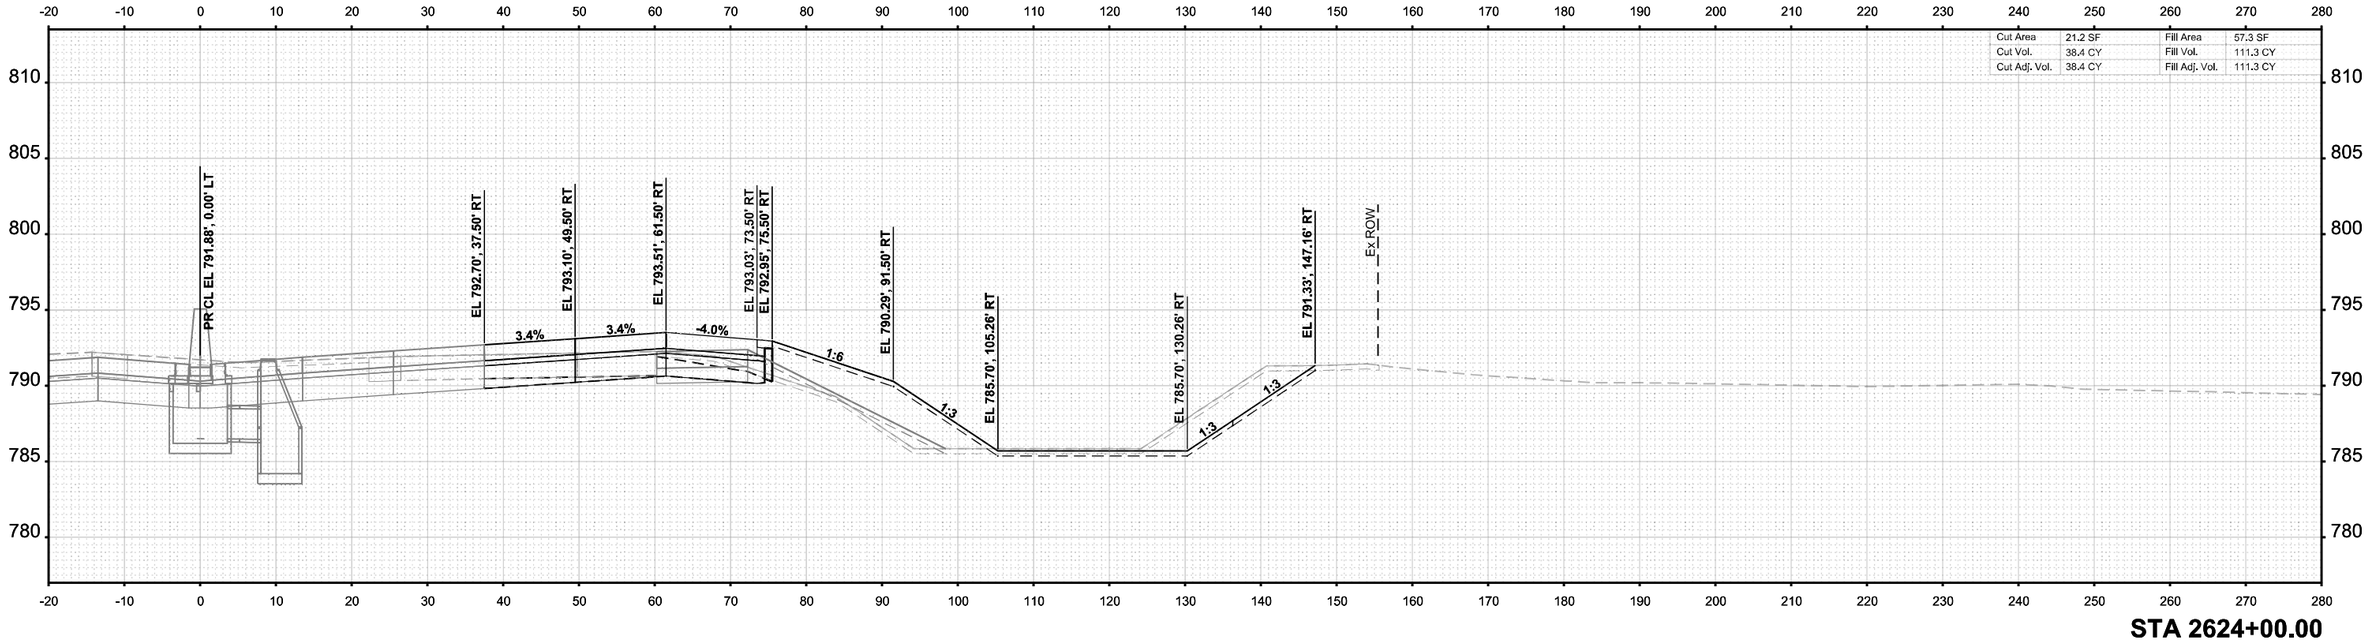

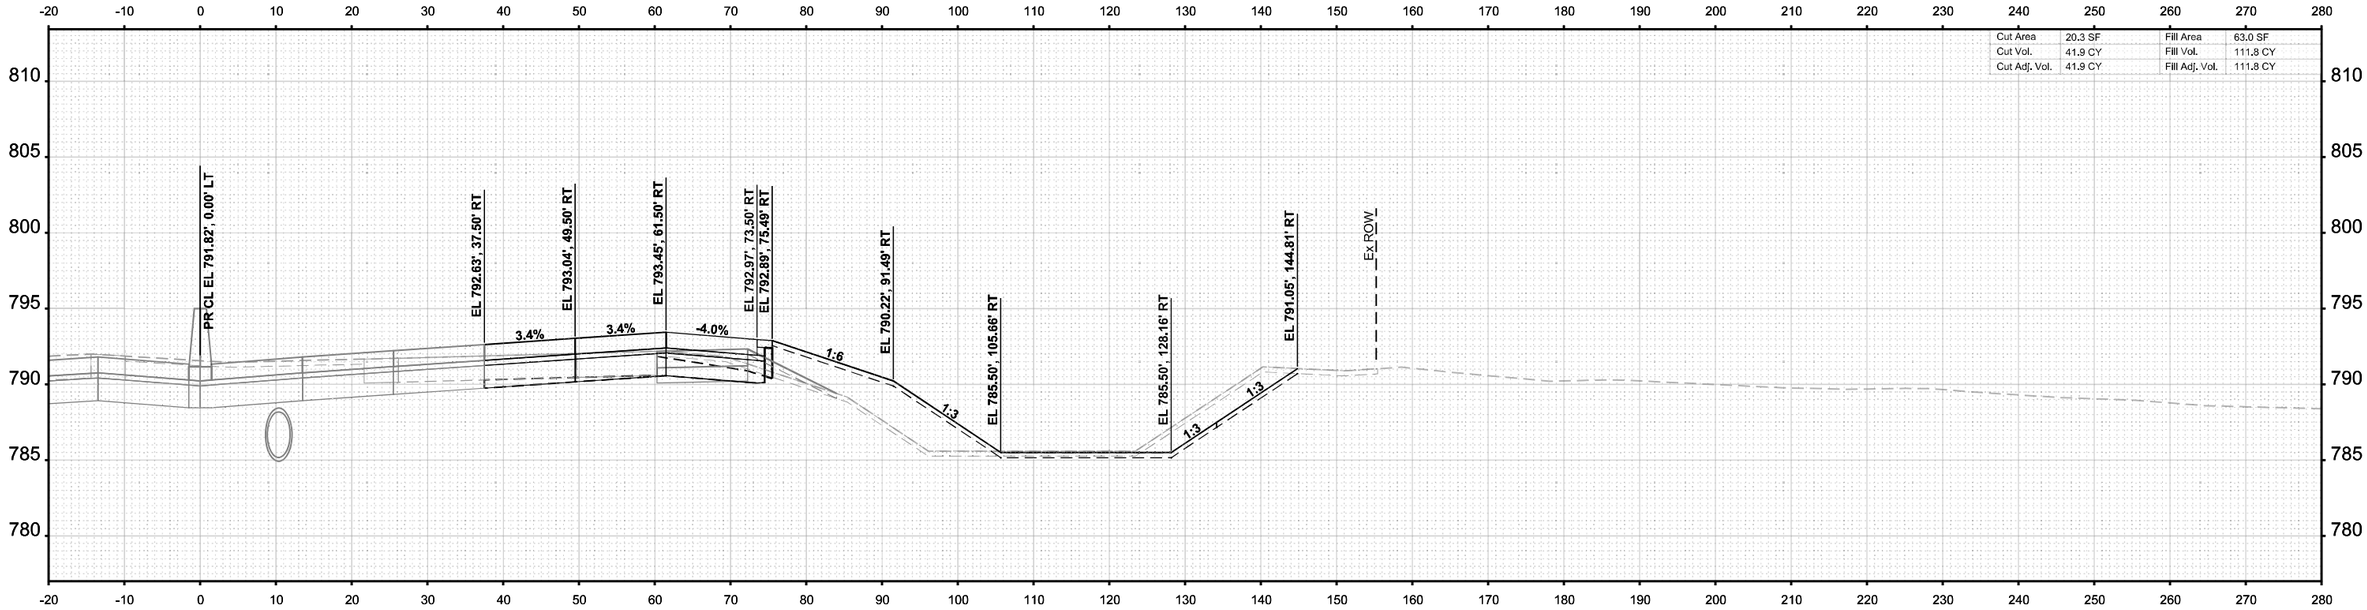

FINAL SURVEY | NOTE BOOK | SURVEYED | PLOTTED | TEMPLATE | AREAS | AREAS CHECKED | BY | DATE | NO.

ORIGINAL SURVEY | NOTE BOOK | SURVEYED | PLOTTED | TEMPLATE | AREAS | AREAS CHECKED | BY | DATE | NO.

MODEL: I-39 Mainline Stage 3 - XS - 2623+50.00 Sheet1
FILE NAME: c:\pwworkl\benesch projects\projects\d01738080\D2642C24-MIL-I-39-Stage-3-XS.dgn

benesch
Alfred Benesch & Company
35 W Wacker Drive, Suite 3200
Chicago, Illinois 60601
312-565-0450 Job No. 10800.00

USER NAME = agibson	DESIGNED - T. VOGLER	REVISED -	
	DRAWN - T. VOGLER	REVISED -	
PLOT SCALE = $SCALE$	CHECKED - J.TARDY	REVISED -	
PLOT DATE = 2/7/2025	DATE -	REVISED -	

STATE OF ILLINOIS
DEPARTMENT OF TRANSPORTATION

CROSS SECTIONS - I-39 NB
STAGE 3

SCALE: 1"=10' | SHEET OF 200 SHEETS | STA. 2623+50.00 | TO STA. 2624+00.00

F.A.I RTE.	SECTION	COUNTY	TOTAL SHEETS	SHEET NO.
*	(201-3)R & (4-1.5)R	WINNEBAGO	1685	1412
		CONTRACT NO. 64C24		
	ILLINOIS	FED. AID PROJECT		

* FAI ROUTE 39 (I-39) & FAP 301 (US 20)

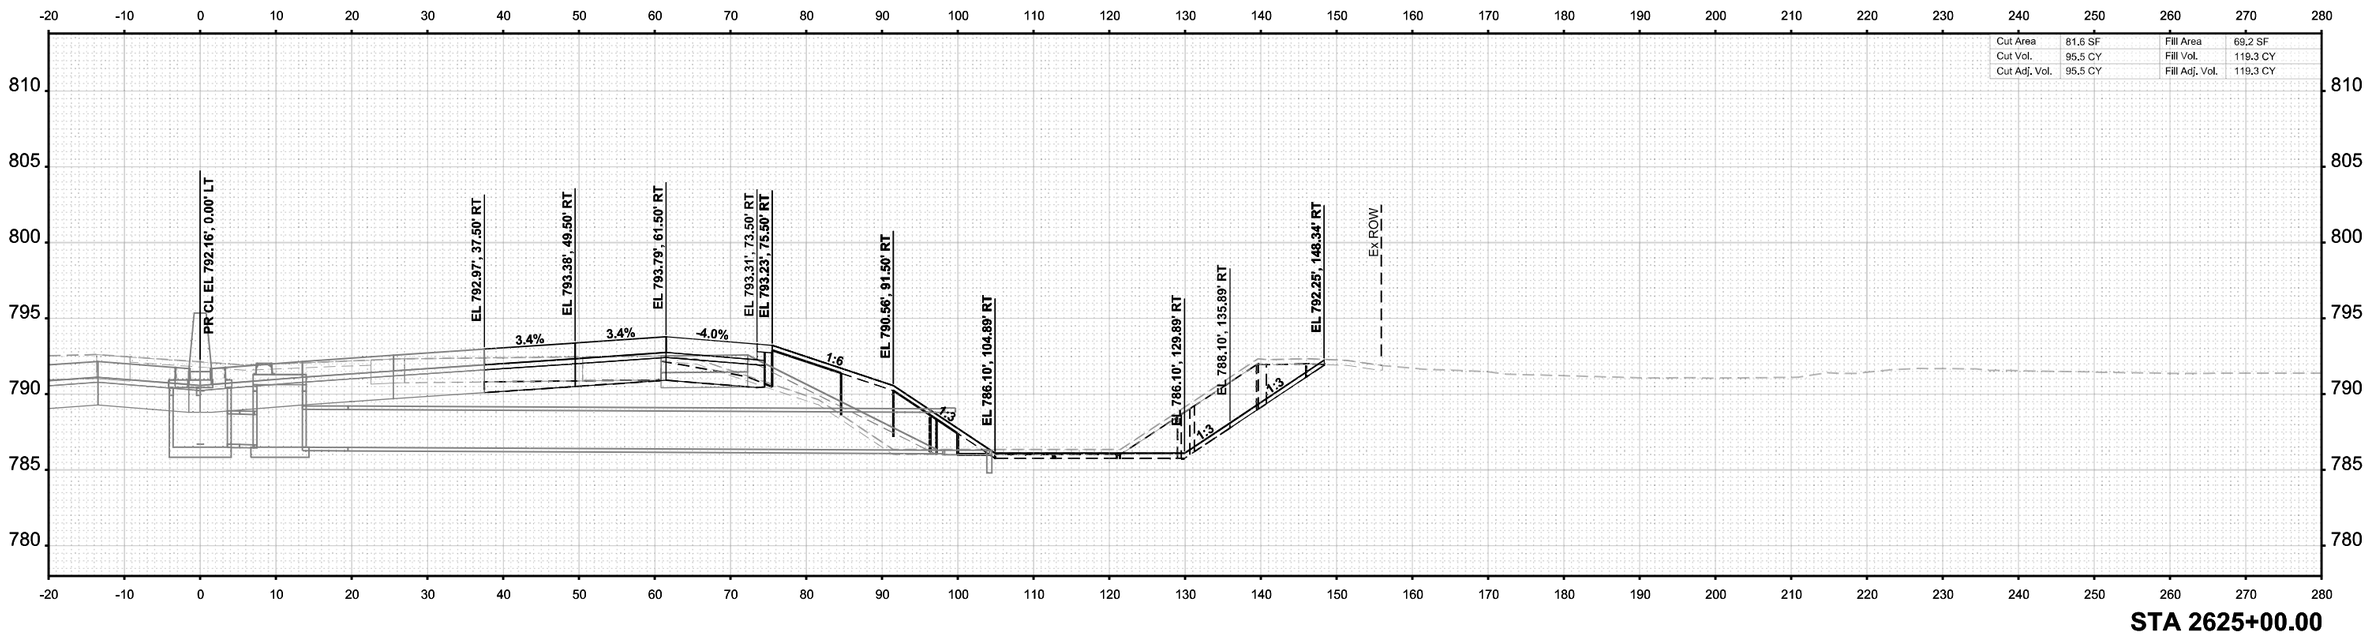

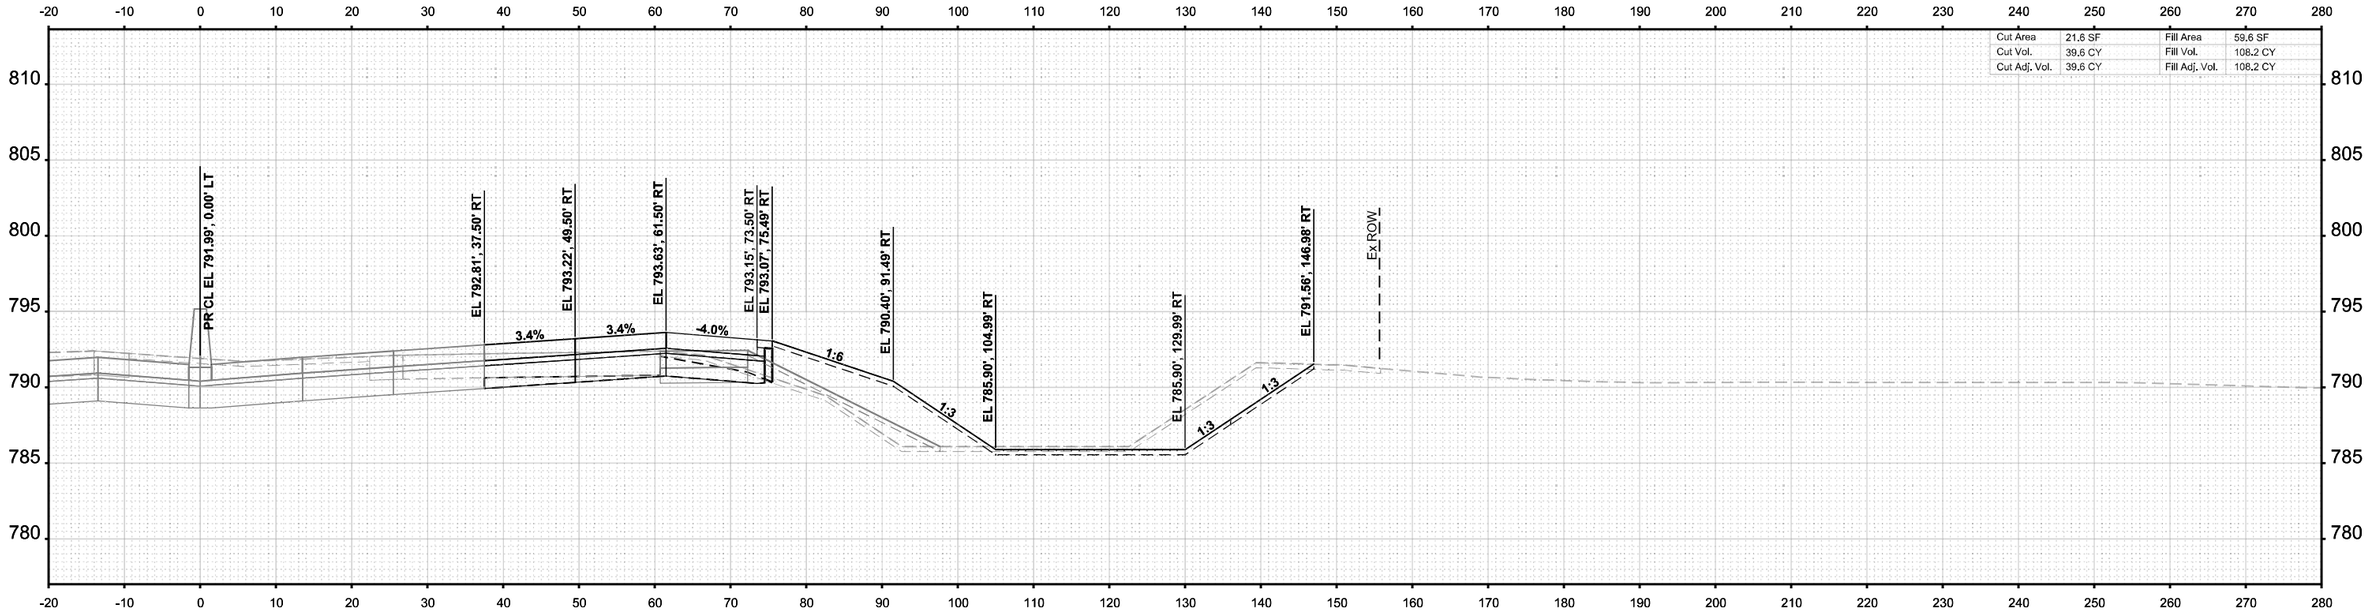

FINAL SURVEY	NOTE BOOK	NO.
ORIGINAL SURVEY	NOTE BOOK	Sheet

	BY	DATE
SURVEYED		
PLOTTED		
TEMPLATE		
AREAS		
AREAS CHECKED		

MODEL: I-39 Mainline Stage 3 - XS - 2624+50.00 (Sheet)
FILE NAME: c:\pwwordir\benesch projects\projects\d0173808\D2624C24-ML-I-39-Stage-3-XS.dgn

benesch
Alfred Benesch & Company
35 W Wacker Drive, Suite 3200
Chicago, Illinois 60601
312-565-0450 Job No. 10800.00

USER NAME	= agibson	DESIGNED	- T. VOGLER	REVISED	-
		DRAWN	- T. VOGLER	REVISED	-
PLOT SCALE	= $SCALE$	CHECKED	- J.TARDY	REVISED	-
PLOT DATE	= 2/7/2025	DATE	-	REVISED	-

STATE OF ILLINOIS
DEPARTMENT OF TRANSPORTATION

CROSS SECTIONS - I-39 NB
STAGE 3

SCALE: 1"=10' | SHEET OF 200 SHEETS | STA. 2624+50.00 | TO STA. 2625+00.00

F.A.I RTE.	SECTION	COUNTY	TOTAL SHEETS	SHEET NO.
*	(201-3)R & (4-1,5)R	WINNEBAGO	1685	1413
		CONTRACT NO. 64C24		
		ILLINOIS	FED. AID PROJECT	

* FAI ROUTE 39 (I-39) & FAP 301 (US 20)

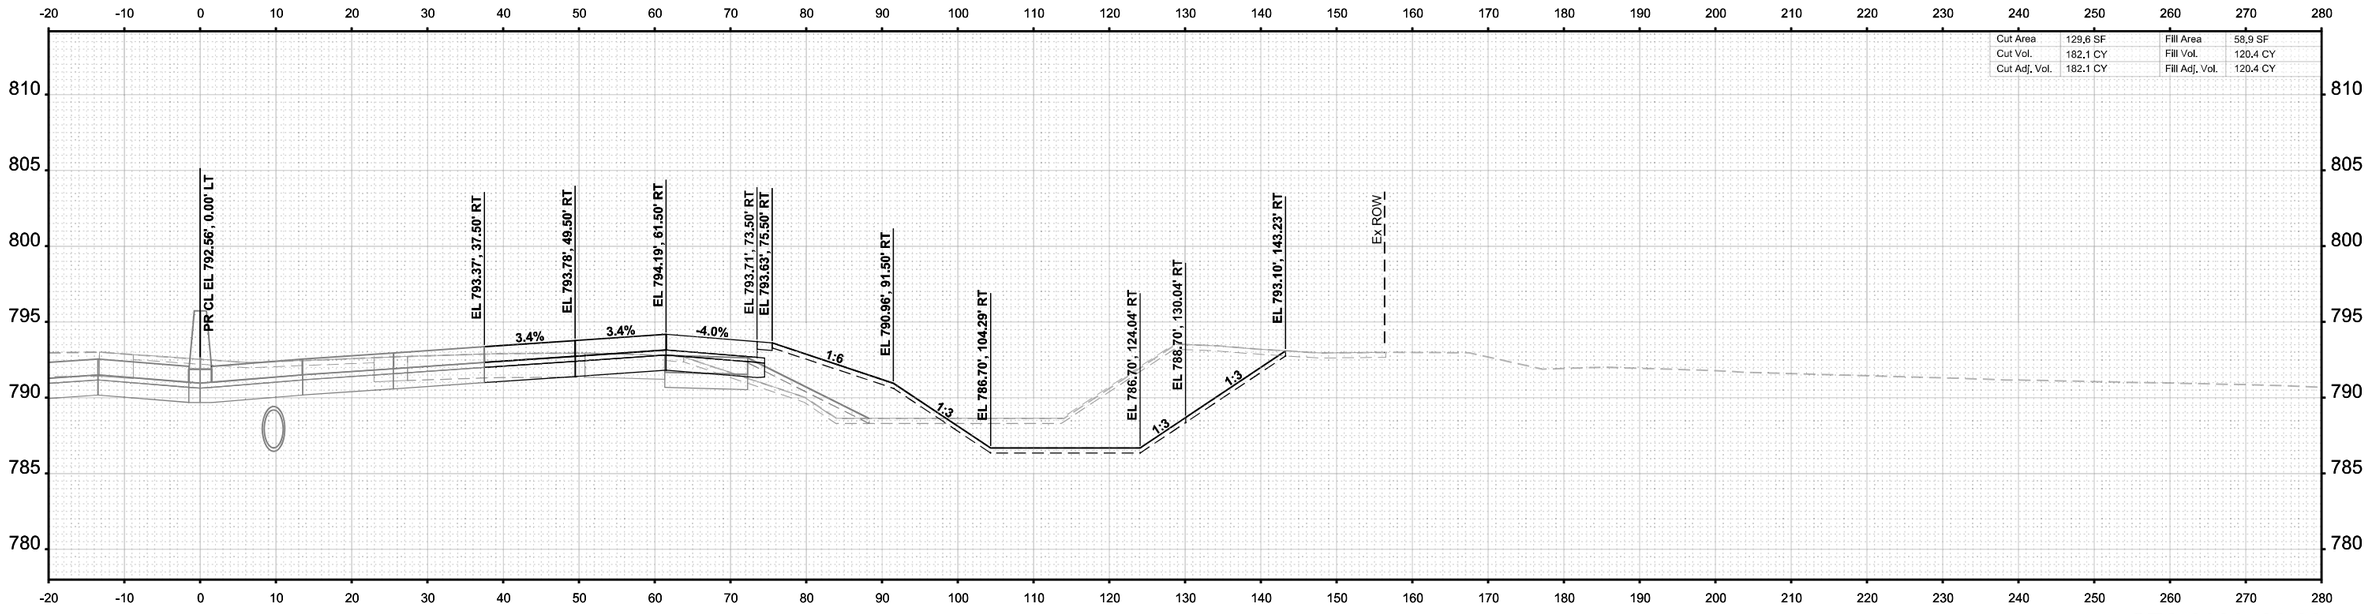

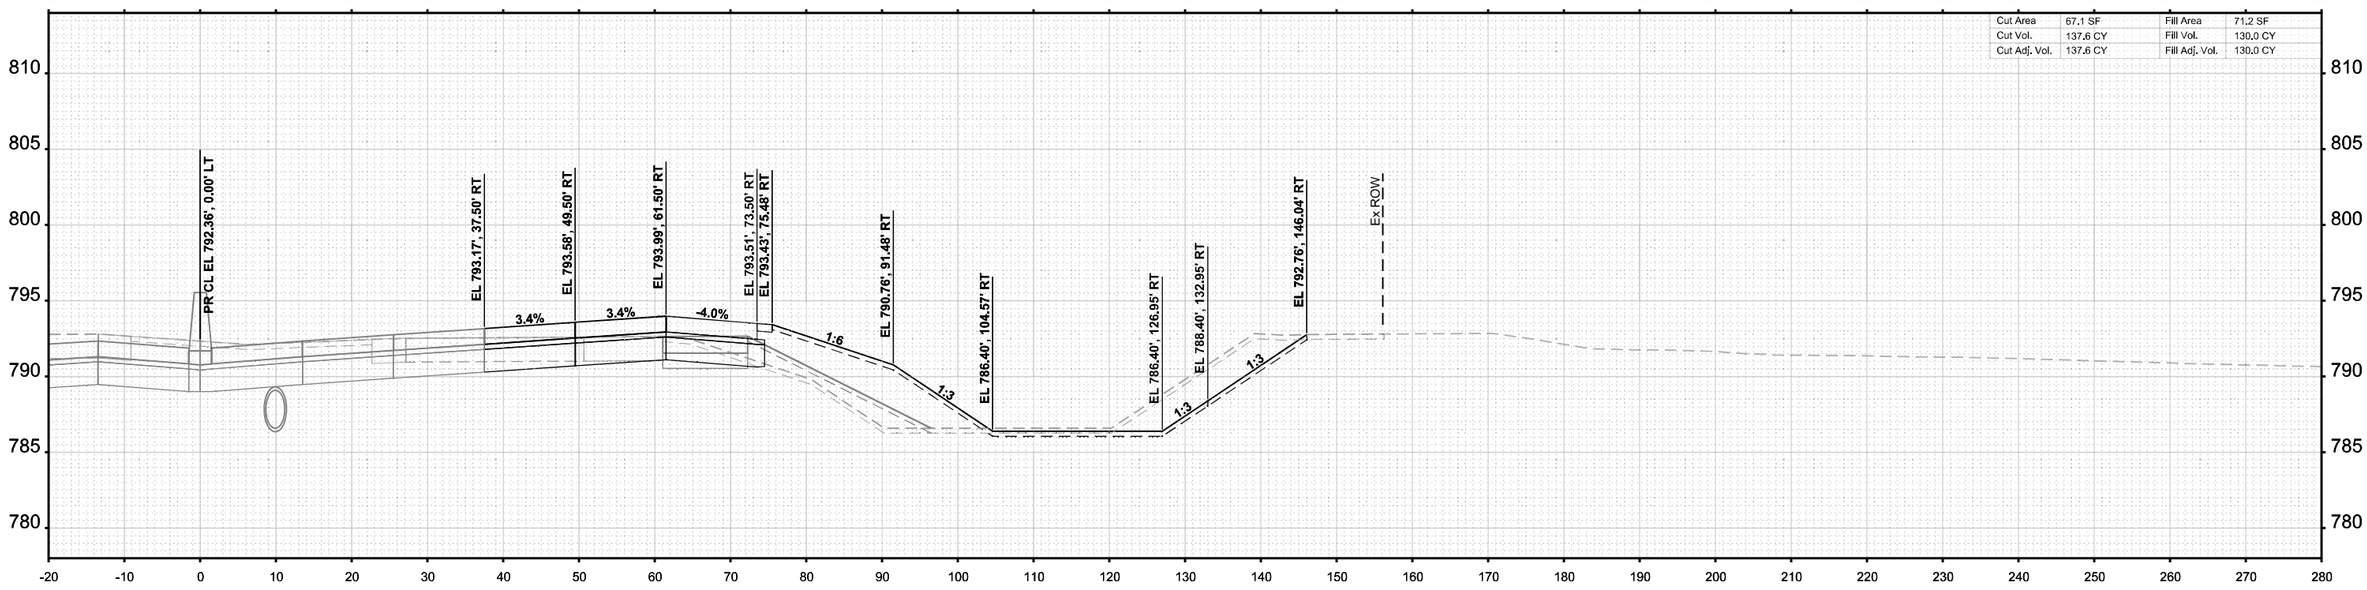

FINAL SURVEY | NOTE BOOK | SURVEYED | PLOTTED | TEMPLATE | AREAS | AREAS CHECKED | NO. | BY | DATE

ORIGINAL SURVEY | NOTE BOOK | Sheet | SURVEYED | PLOTTED | TEMPLATE | AREAS | AREAS CHECKED | BY | DATE

MODEL: I-39 Mainline Stage 3 - XS - 2625+50.00 [Sheet]
FILE NAME: c:\pwworkdir\benesch projects\projects\d0173808\D264C24+ML-I-39-Stage-3-XS.dgn

benesch
Alfred Benesch & Company
35 W Wacker Drive, Suite 3200
Chicago, Illinois 60601
312-565-4450 Job No. 10800.00

USER NAME = agibson	DESIGNED - T. VOGLER	REVISED -	
	DRAWN - T. VOGLER	REVISED -	
PLOT SCALE = $SCALE$	CHECKED - J.TARDY	REVISED -	
PLOT DATE = 2/7/2025	DATE -	REVISED -	

STATE OF ILLINOIS
DEPARTMENT OF TRANSPORTATION

CROSS SECTIONS - I-39 NB
STAGE 3

SCALE: 1"=10' | SHEET OF 200 SHEETS | STA. 2625+50.00 | TO STA. 2626+00.00

F.A.I RTE.	SECTION	COUNTY	TOTAL SHEETS	SHEET NO.
*	(201-3)R & (4-1.5)R	WINNEBAGO	1685	1414
		CONTRACT NO. 64C24		
	ILLINOIS	FED. AID PROJECT		

* FAI ROUTE 39 (I-39) & FAP 301 (US 20)

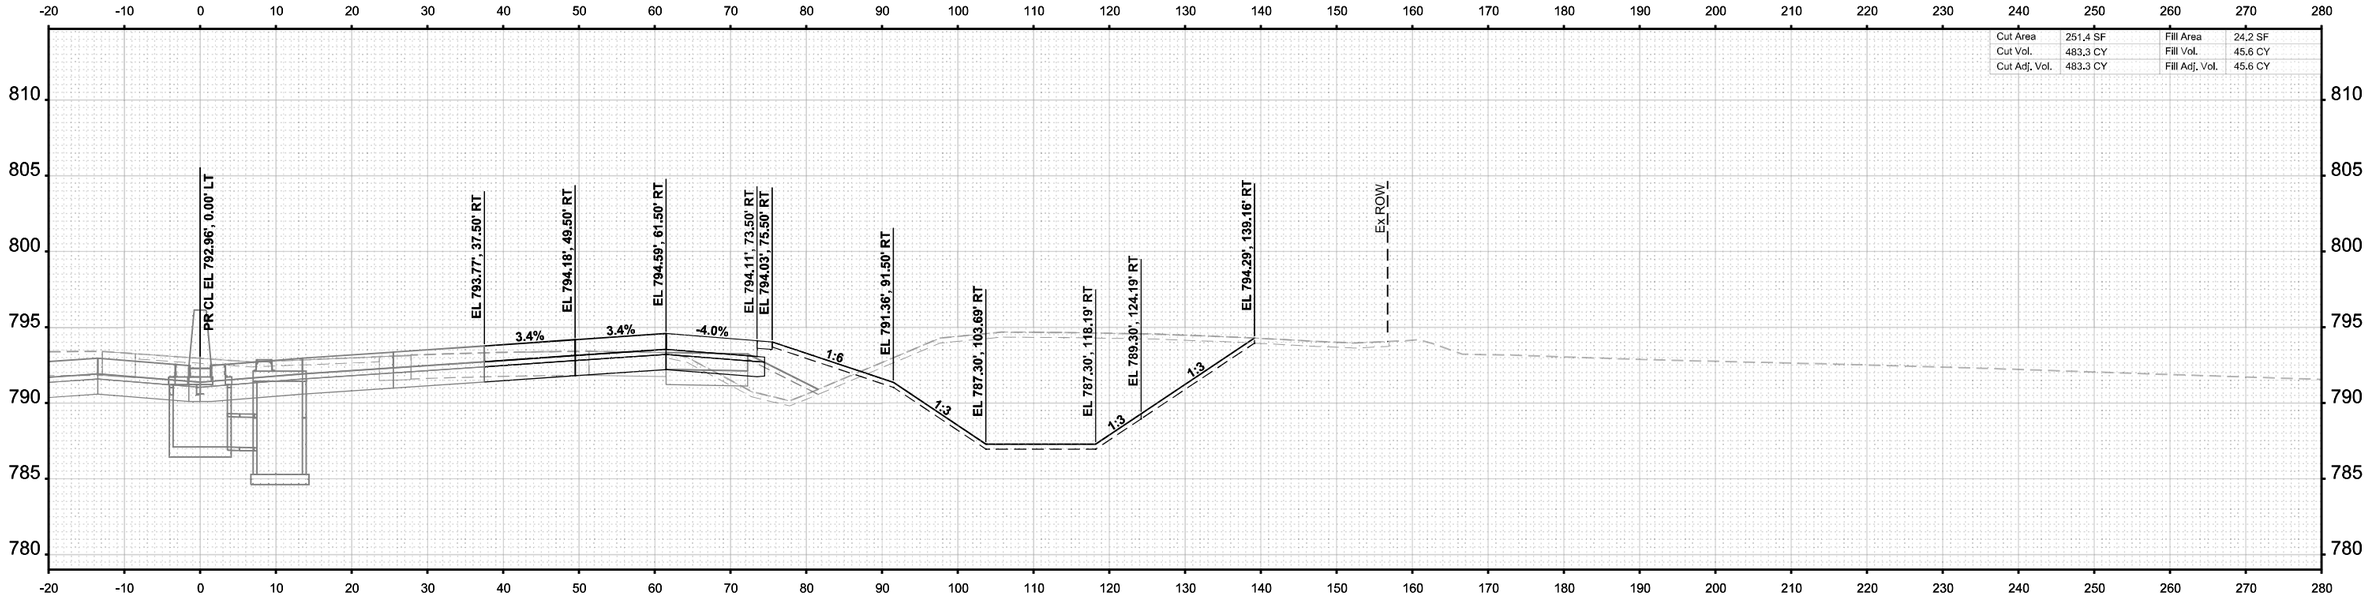

STA 2627+00.00

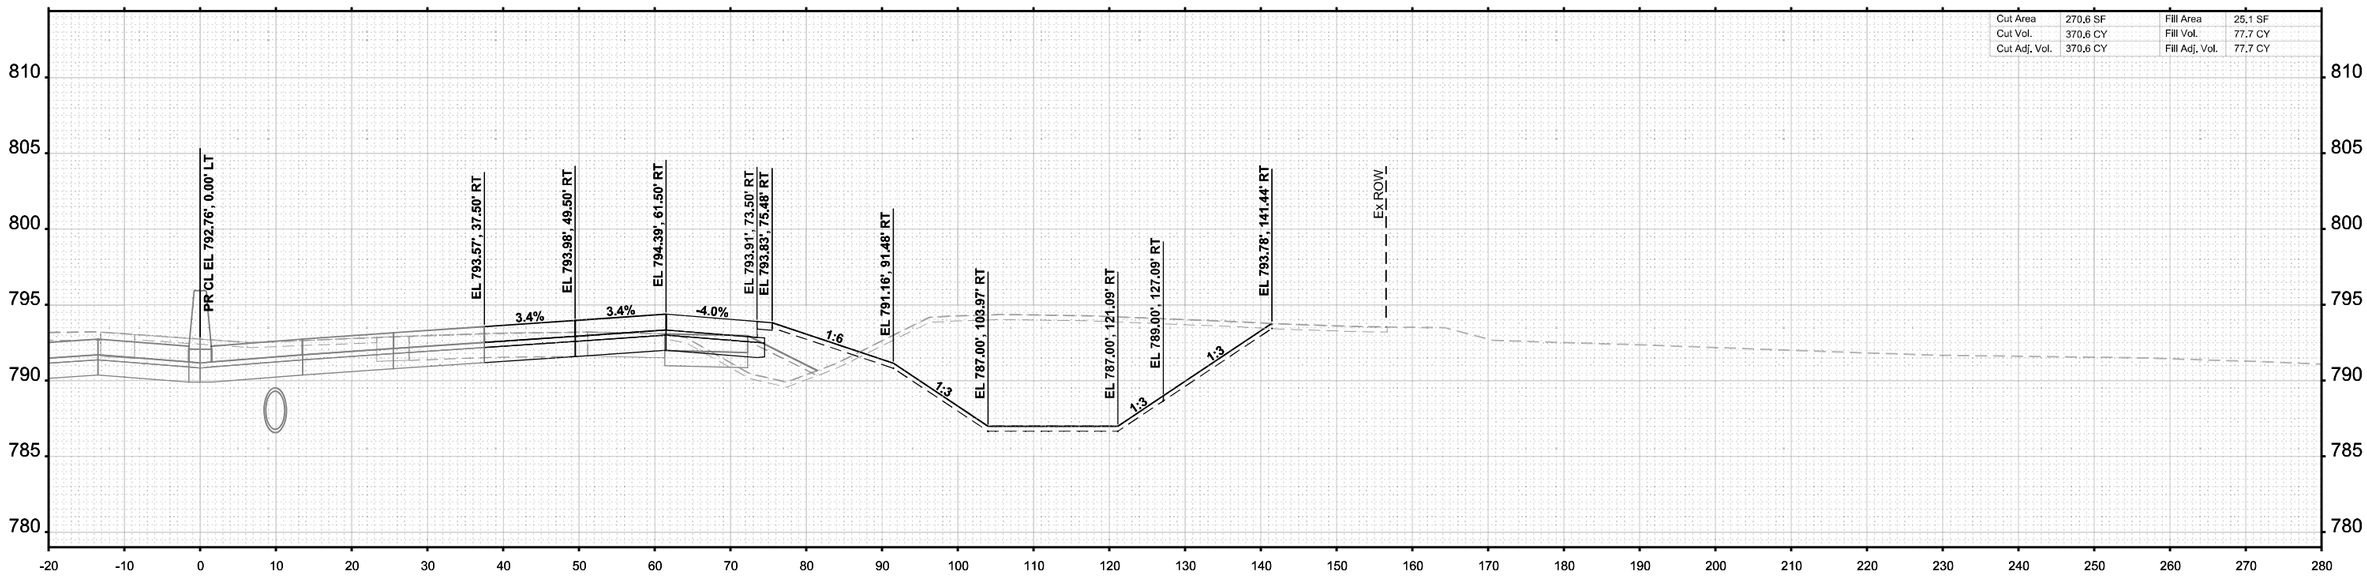

STA 2626+50.00

FINAL SURVEY — NOTE BOOK — SURVEYED — PLOTTED — TEMPLATE — AREAS — AREAS CHECKED — NO. — BY — DATE

ORIGINAL SURVEY — NOTE BOOK — SURVEYED — PLOTTED — TEMPLATE — AREAS — AREAS CHECKED — Sheet

MODEL: I-39 Mainline Stage 3 - XS - 2626+50.00 (Sheet)
FILE NAME: c:\pwworkdir\benesch projects\projects\d0717380\D264C24-MIL-I-39-Stage-3-XS.dgn

benesch
Alfred Benesch & Company
35 W Wacker Drive, Suite 3200
Chicago, Illinois 60601
312-565-0450
Job No. 10800.00

USER NAME = agibson		DESIGNED - T. VOGLER		REVISED -	
		DRAWN - T. VOGLER		REVISED -	
PLOT SCALE = $SCALE$		CHECKED - J.TARDY		REVISED -	
PLOT DATE = 2/7/2025		DATE -		REVISED -	

STATE OF ILLINOIS
DEPARTMENT OF TRANSPORTATION

CROSS SECTIONS - I-39 NB
STAGE 3

SCALE: 1"=10' | SHEET OF 200 SHEETS | STA. 2626+50.00 | TO STA. 2627+00.00

F.A.I RTE.	SECTION	COUNTY	TOTAL SHEETS	SHEET NO.
*	(201-3)R & (4-1.5)R	WINNEBAGO	1685	1415
		CONTRACT NO. 64C24		
	ILLINOIS	FED. AID PROJECT		

* FAI ROUTE 39 (I-39) & FAP 301 (US 20)

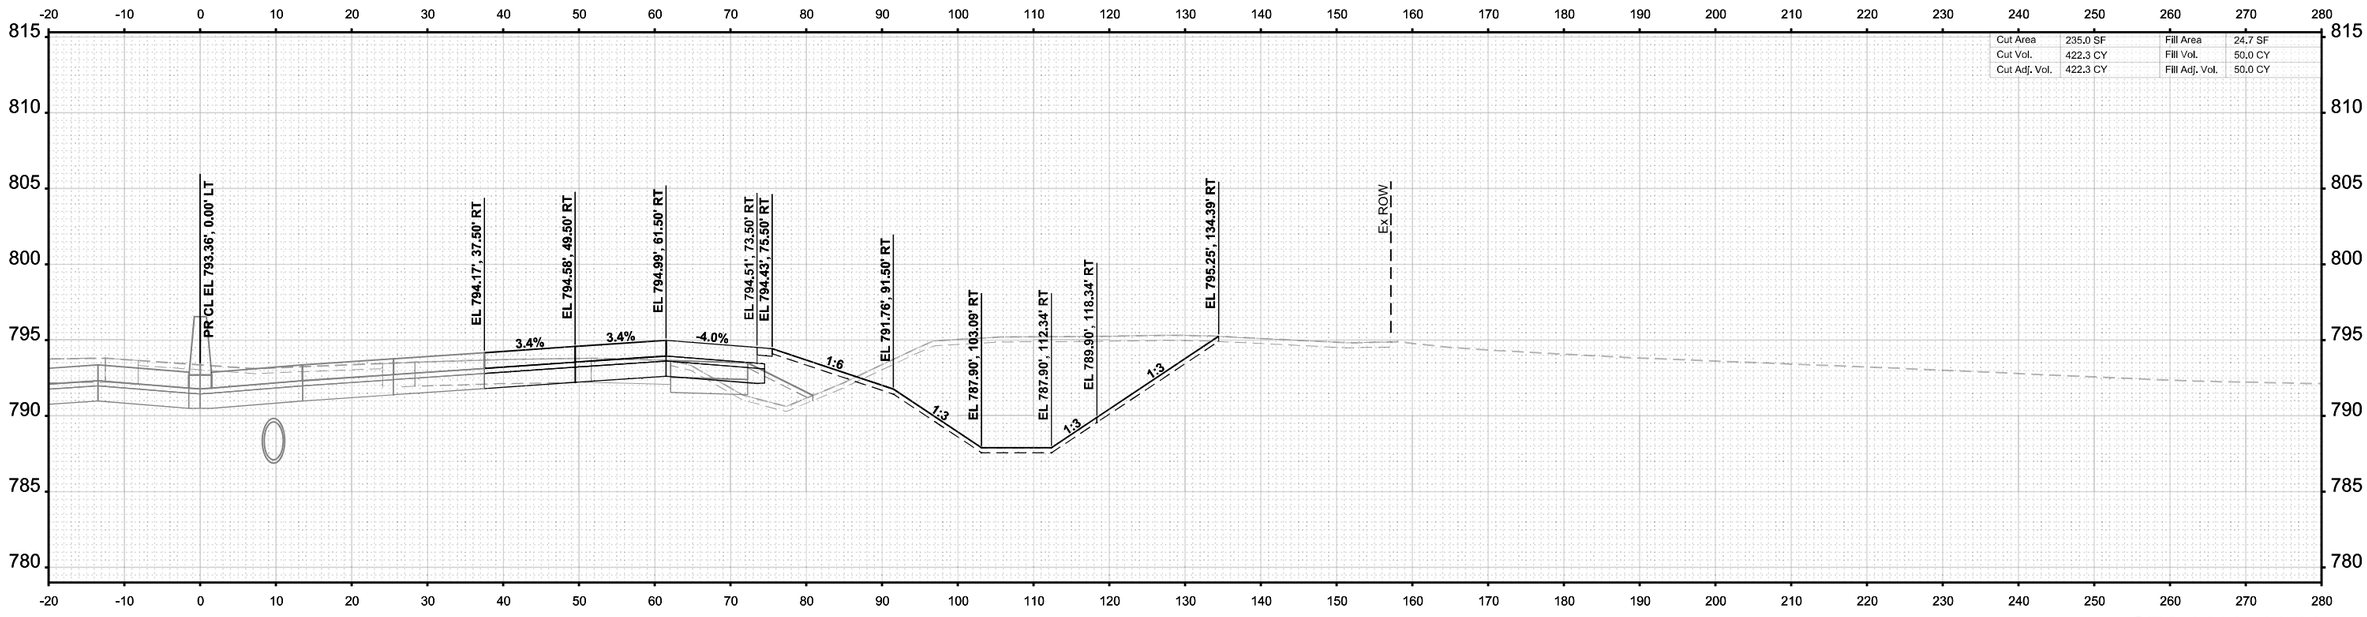

STA 2628+00.00

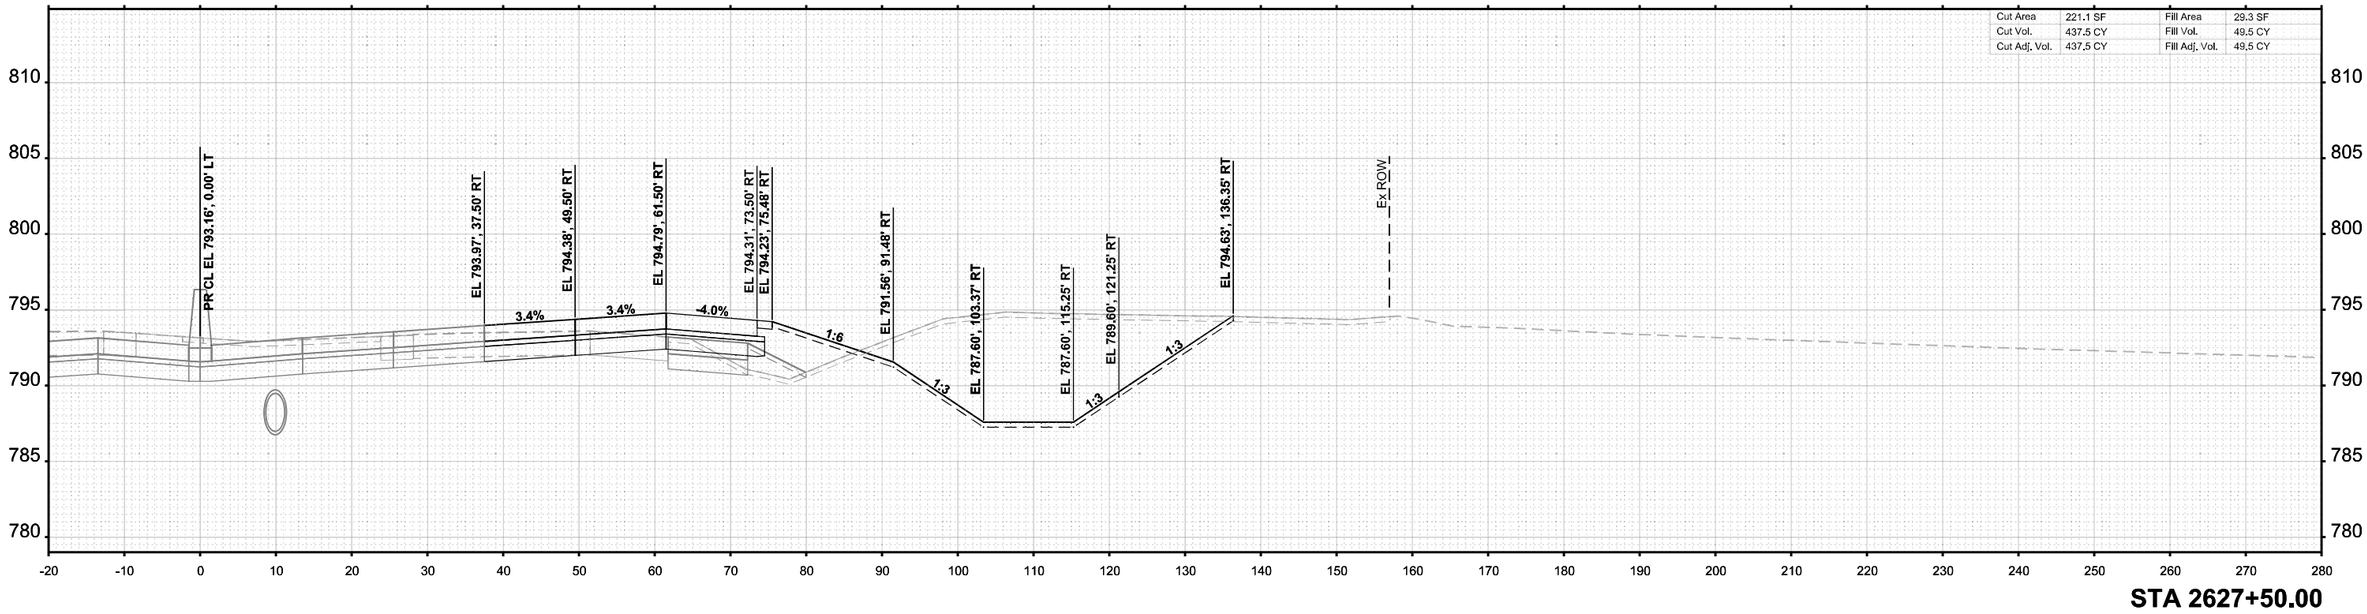

STA 2627+50.00

FINAL SURVEY | NOTE BOOK | NO. | SURVEYED | PLOTTED | TEMPLATE | AREAS | AREAS CHECKED | BY | DATE

ORIGINAL SURVEY | NOTE BOOK | SURVEYED | PLOTTED | TEMPLATE | AREAS | AREAS CHECKED | BY | DATE

MODEL: I-39 Mainline Stage 3 - XS - 2627+50.00 [Sheet]
FILE NAME: c:\pwworldir\benesch projects\projects\d0173808\D264C24-ML-I-39-Stage-3-XS.dgn

benesch
Alfred Benesch & Company
35 W Wacker Drive, Suite 3300
Chicago, Illinois 60601
312-565-0450 Job No. 10800.00

USER NAME = agibson	DESIGNED - T. VOGLER	REVISED -	
	DRAWN - T. VOGLER	REVISED -	
PLOT SCALE = $SCALE$	CHECKED - J.TARDY	REVISED -	
PLOT DATE = 2/7/2025	DATE -	REVISED -	

STATE OF ILLINOIS
DEPARTMENT OF TRANSPORTATION

CROSS SECTIONS - I-39 NB
STAGE 3

SCALE: 1"=10' | SHEET OF 200 SHEETS | STA. 2627+50.00 TO STA. 2628+00.00

F.A.I RTE.	SECTION	COUNTY	TOTAL SHEETS	SHEET NO.
*	(201-3)R & (4-1,5)R	WINNEBAGO	1685	1416
		CONTRACT NO. 64C24		
		ILLINOIS	FED. AID PROJECT	

* FAI ROUTE 39 (I-39) & FAP 301 (US 20)

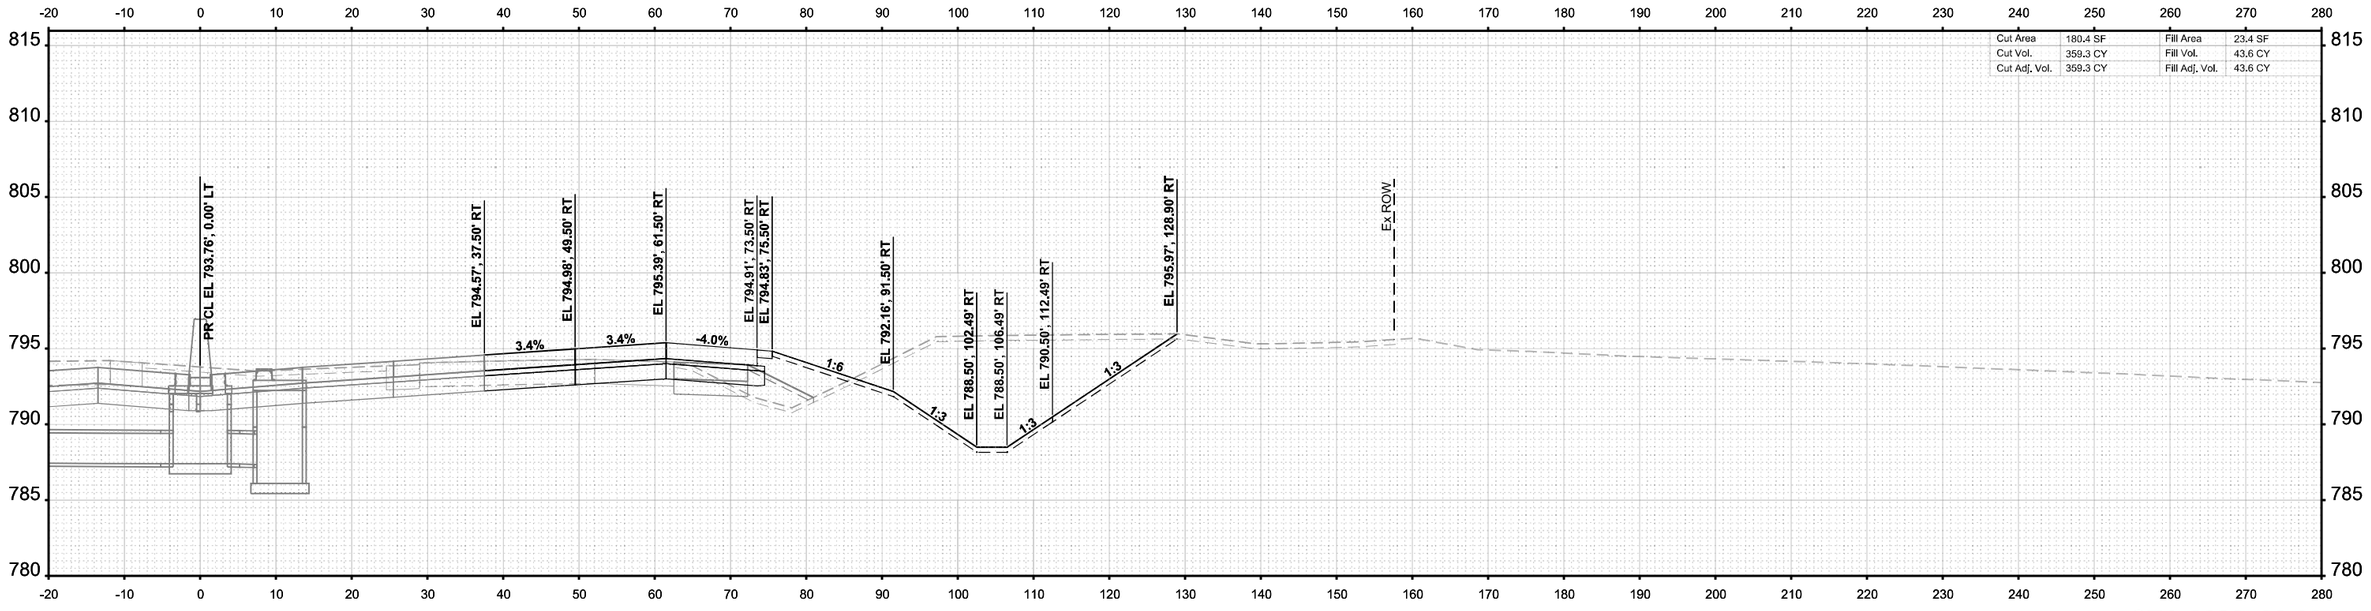

STA 2629+00.00

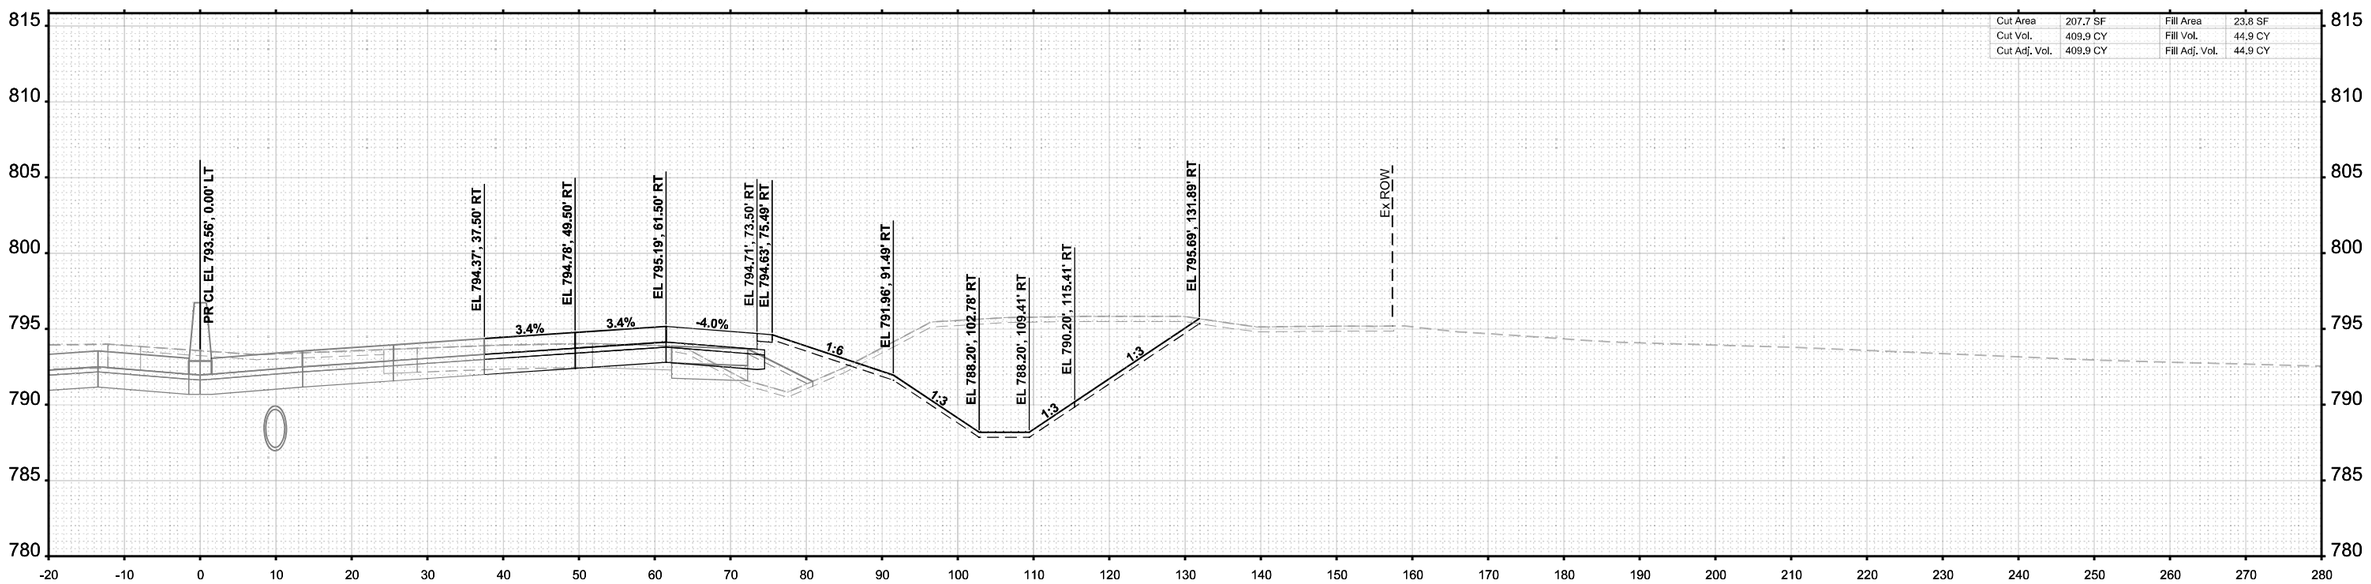

STA 2628+50.00

FINAL SURVEY	BY	DATE
SURVEYED		
PLOTTED		
TEMPLATE		
AREAS		
AREAS CHECKED		
NOTE BOOK		
NO.		

ORIGINAL SURVEY	BY	DATE
SURVEYED		
PLOTTED		
TEMPLATE		
AREAS		
AREAS CHECKED		
NOTE BOOK		
Sheet		

MODEL: I-39 Mainline Stage 3 - XS - 2628+50.00
FILE NAME: c:\pwworkdir\benesch projects\projects\d0173808\D264C24-ML-I-39-Stage-3-XS.dgn

benesch
Alfred Benesch & Company
35 W Wacker Drive, Suite 3200
Chicago, Illinois 60601
312-565-0450 Job No. 10800.00

USER NAME = agibson	DESIGNED - T. VOGLER	REVISED -	
	DRAWN - T. VOGLER	REVISED -	
PLOT SCALE = $SCALE$	CHECKED - J.TARDY	REVISED -	
PLOT DATE = 2/7/2025	DATE -	REVISED -	

STATE OF ILLINOIS
DEPARTMENT OF TRANSPORTATION

CROSS SECTIONS - I-39 NB
STAGE 3

SCALE: 1"=10' | SHEET OF 200 SHEETS | STA. 2628+50.00 | TO STA. 2629+00.00

F.A.I RTE.	SECTION	COUNTY	TOTAL SHEETS	SHEET NO.
*	(201-3)R & (4-1.5)R	WINNEBAGO	1685	1417
		CONTRACT NO. 64C24		
	ILLINOIS	FED. AID PROJECT		

* FAI ROUTE 39 (I-39) & FAP 301 (US 20)

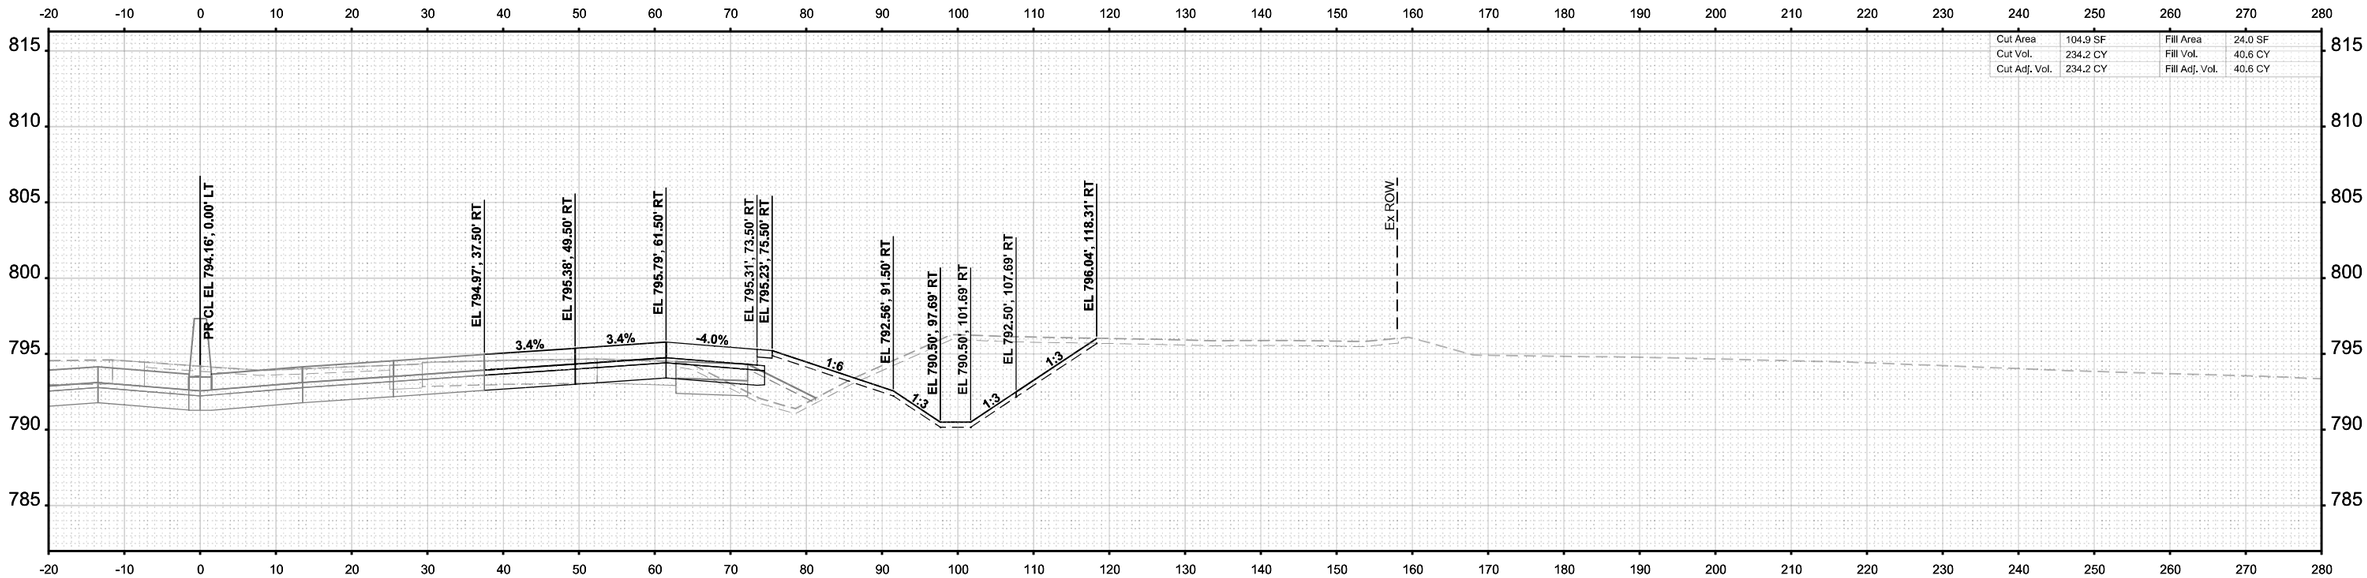

STA 2630+00.00

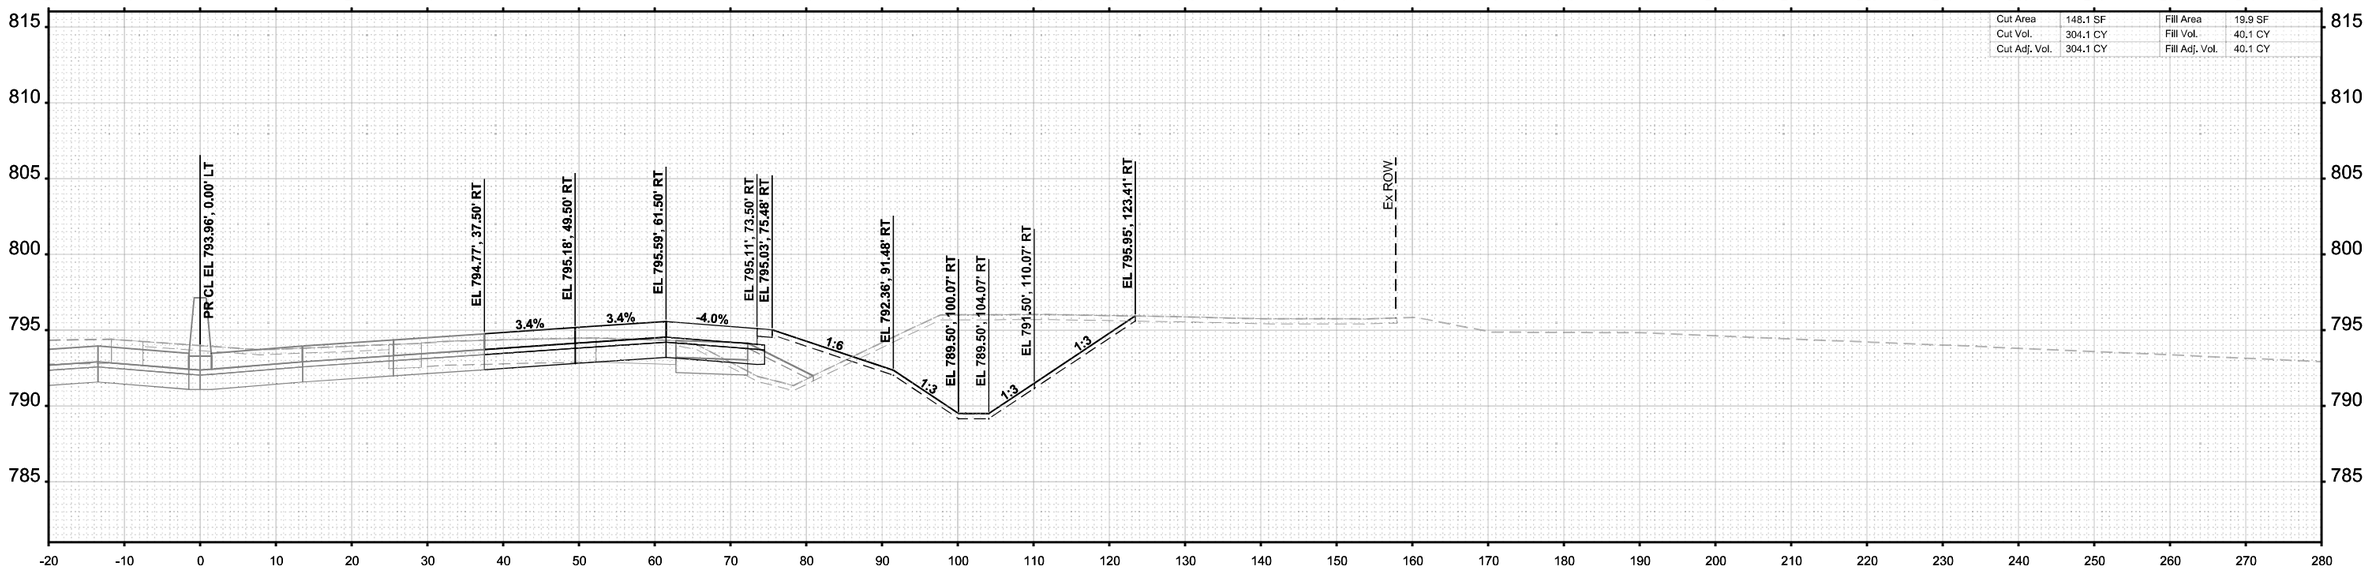

STA 2629+50.00

FINAL SURVEY — NOTE BOOK — SURVEYED — PLOTTED — TEMPLATE — AREAS — AREAS CHECKED — BY — DATE — NO.

ORIGINAL SURVEY — NOTE BOOK — SURVEYED — PLOTTED — TEMPLATE — AREAS — AREAS CHECKED — BY — DATE — Sheet

MODEL: I-39 Mainline Stage 3 - XS - 2629+50.00 (Sheet)
FILE NAME: c:\pwworkdir\benesch projects\projects\d0173808\D264C224-MIL-I-39-Stage-3-XS.dgn

benesch
Alfred Benesch & Company
35 W Wacker Drive, Suite 3200
Chicago, Illinois 60601
312-565-0450
Job No. 10800.00

USER NAME = agibson	DESIGNED - T. VOGLER	REVISED -	
	DRAWN - T. VOGLER	REVISED -	
PLOT SCALE = $SCALE$	CHECKED - J.TARDY	REVISED -	
PLOT DATE = 2/7/2025	DATE -	REVISED -	

STATE OF ILLINOIS
DEPARTMENT OF TRANSPORTATION

CROSS SECTIONS - I-39 NB
STAGE 3

SCALE: 1"=10' | SHEET OF 200 SHEETS | STA. 2629+50.00 TO STA. 2630+00.00

F.A.I RTE.	SECTION	COUNTY	TOTAL SHEETS	SHEET NO.
*	(201-3)R & (4-1.5)R	WINNEBAGO	1685	1418
		CONTRACT NO. 64C24		
	ILLINOIS	FED. AID PROJECT		

* FAI ROUTE 39 (I-39) & FAP 301 (US 20)

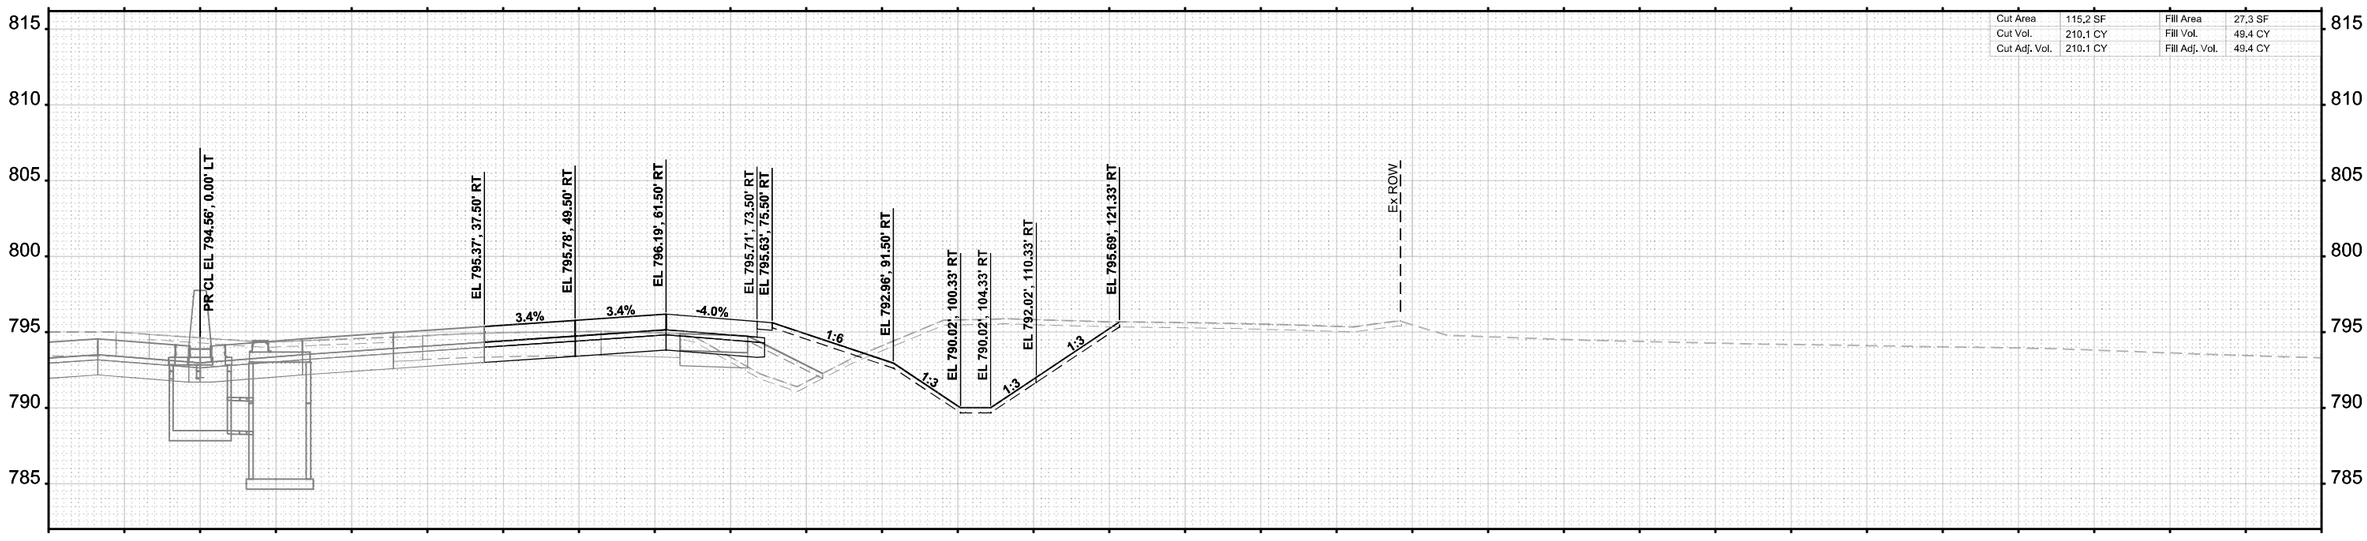

STA 2631+00.00

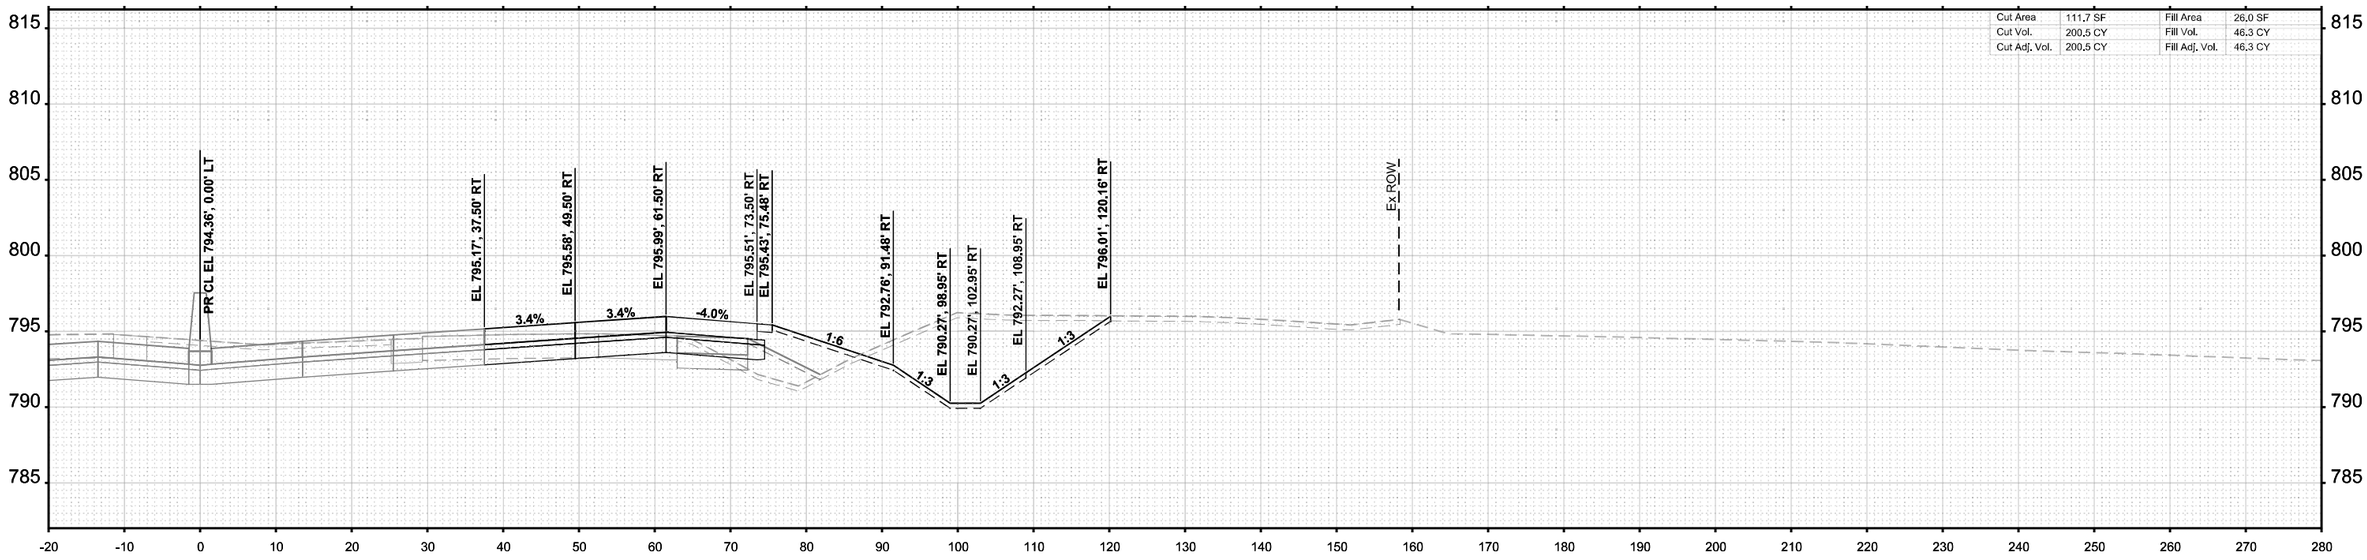

STA 2630+50.00

FINAL SURVEY / ORIGINAL SURVEY

NO.	NOTE BOOK	SURVEYED	PLOTTED	TEMPLATE	AREAS	AREAS CHECKED	BY	DATE

MODEL: I-39 Mainline Stage 3 - XS - 2630+50.00 (Sheet)
FILE NAME: C:\pwworkdir\benesch projects\projects\d0173808\D264C24-ML-I-39-Stage-3-XS.dgn

benesch
Alfred Benesch & Company
35 W Wacker Drive, Suite 3300
Chicago, Illinois 60601
312-565-0450 Job No. 10800.00

USER NAME = agibson		DESIGNED - T. VOGLER		REVISED -	
		DRAWN - T. VOGLER		REVISED -	
PLOT SCALE = $SCALE$		CHECKED - J.TARDY		REVISED -	
PLOT DATE = 2/7/2025		DATE -		REVISED -	

STATE OF ILLINOIS
DEPARTMENT OF TRANSPORTATION

CROSS SECTIONS - I-39 NB
STAGE 3

SCALE: 1"=10' | SHEET OF 200 SHEETS | STA. 2630+50.00 TO STA. 2631+00.00

F.A.I RTE.	SECTION	COUNTY	TOTAL SHEETS	SHEET NO.
*	(201-3)R & (4-1.5)R	WINNEBAGO	1685	1419
		CONTRACT NO. 64C24		
	ILLINOIS	FED. AID PROJECT		

* FAI ROUTE 39 (I-39) & FAP 301 (US 20)

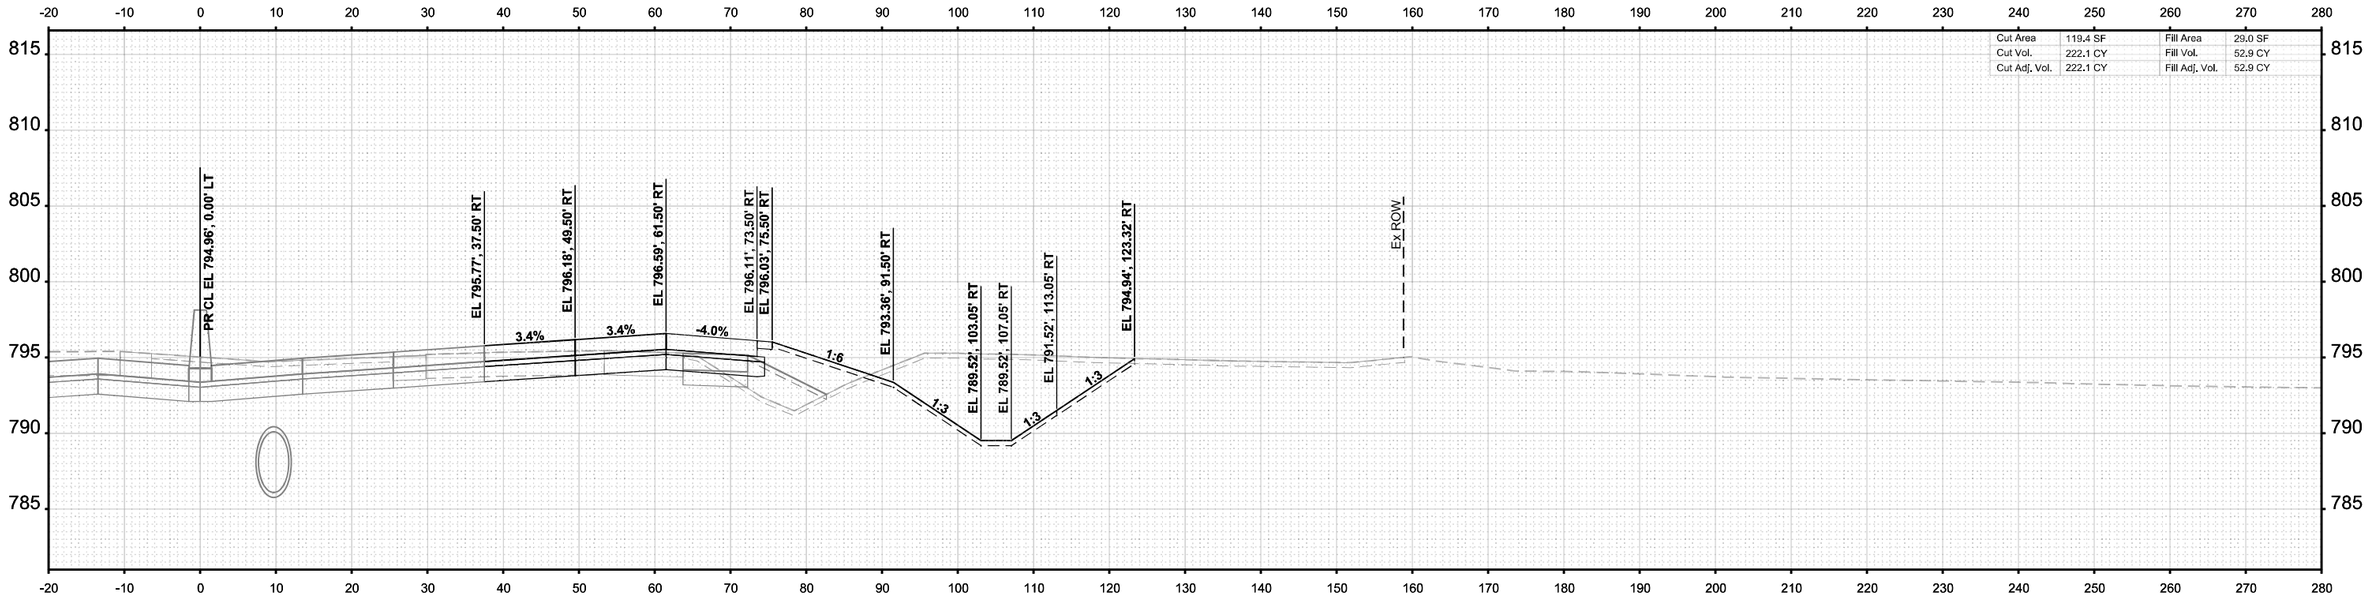

STA 2632+00.00

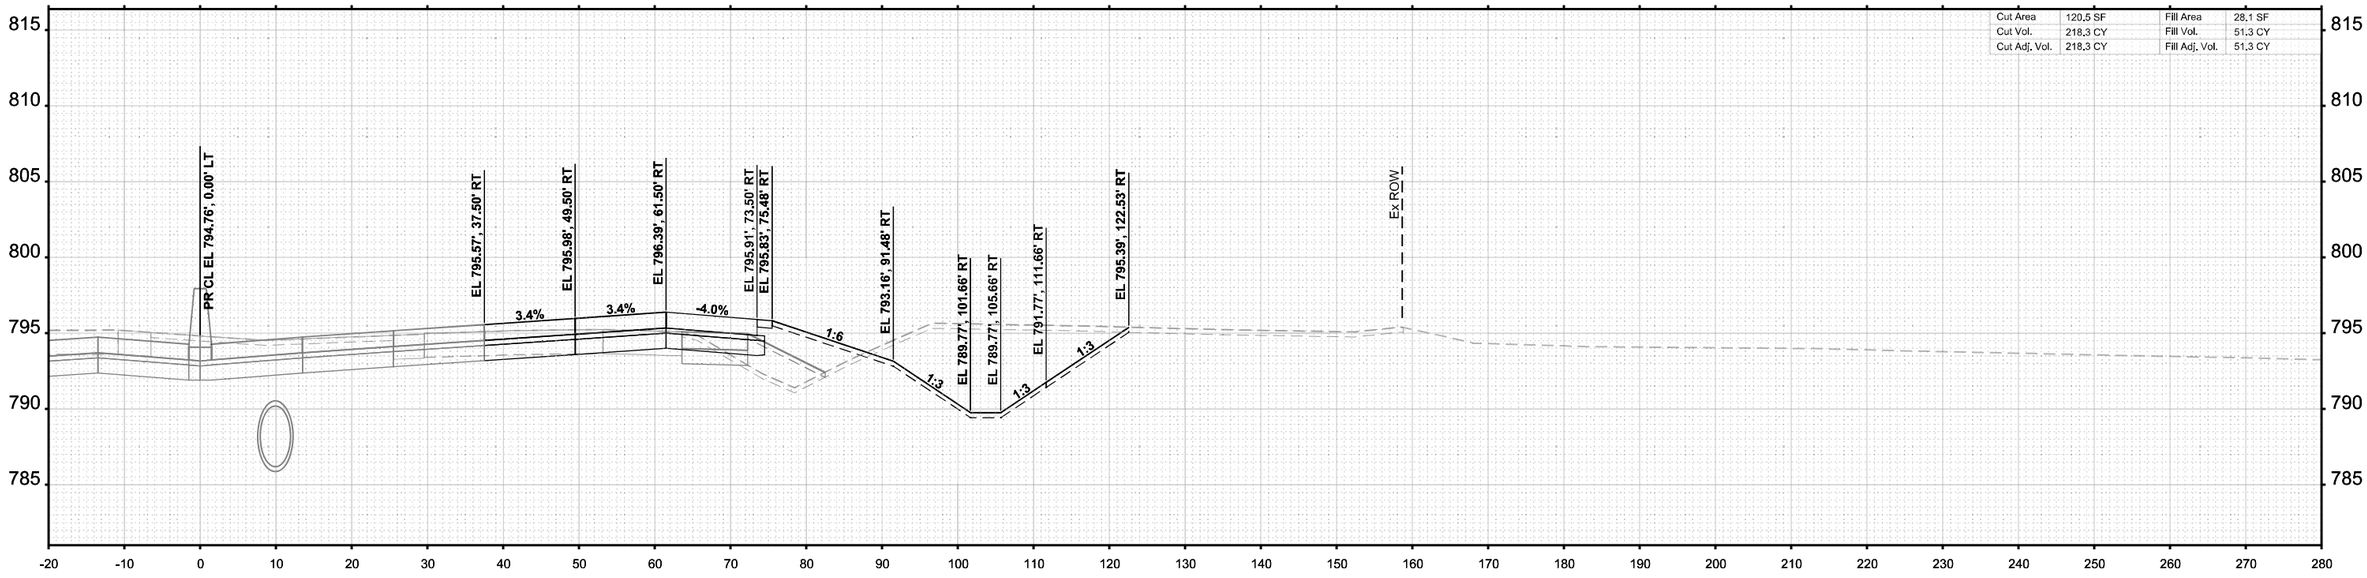

STA 2631+50.00

FINAL SURVEY | NOTE BOOK | SURVEYED | PLOTTED | TEMPLATE | AREAS | AREAS CHECKED | BY | DATE | NO.

ORIGINAL SURVEY | NOTE BOOK | SURVEYED | PLOTTED | TEMPLATE | AREAS | AREAS CHECKED | BY | DATE | Sheet

MODEL: I-39 Mainline Stage 3 - XS - 2631+50.00 (Sheet)
FILE NAME: c:\pwworkdir\benesch projects\projects\d0717380\D264C224-MIL-I-39-Stage-3-XS.dgn

benesch
Alfred Benesch & Company
35 W Wacker Drive, Suite 3200
Chicago, Illinois 60601
312-565-0450
Job No. 10800.00

USER NAME = agibson	DESIGNED - T. VOGLER	REVISED -	
	DRAWN - T. VOGLER	REVISED -	
PLOT SCALE = $SCALE$	CHECKED - J.TARDY	REVISED -	
PLOT DATE = 2/7/2025	DATE -	REVISED -	

STATE OF ILLINOIS
DEPARTMENT OF TRANSPORTATION

CROSS SECTIONS - I-39 NB
STAGE 3

SCALE: 1"=10' | SHEET OF 200 SHEETS | STA. 2631+50.00 | TO STA. 2632+00.00

F.A.I RTE.	SECTION	COUNTY	TOTAL SHEETS	SHEET NO.
*	(201-3)R & (4-1.5)R	WINNEBAGO	1685	1420
		CONTRACT NO. 64C24		
	ILLINOIS	FED. AID PROJECT		

* FAI ROUTE 39 (I-39) & FAP 301 (US 20)

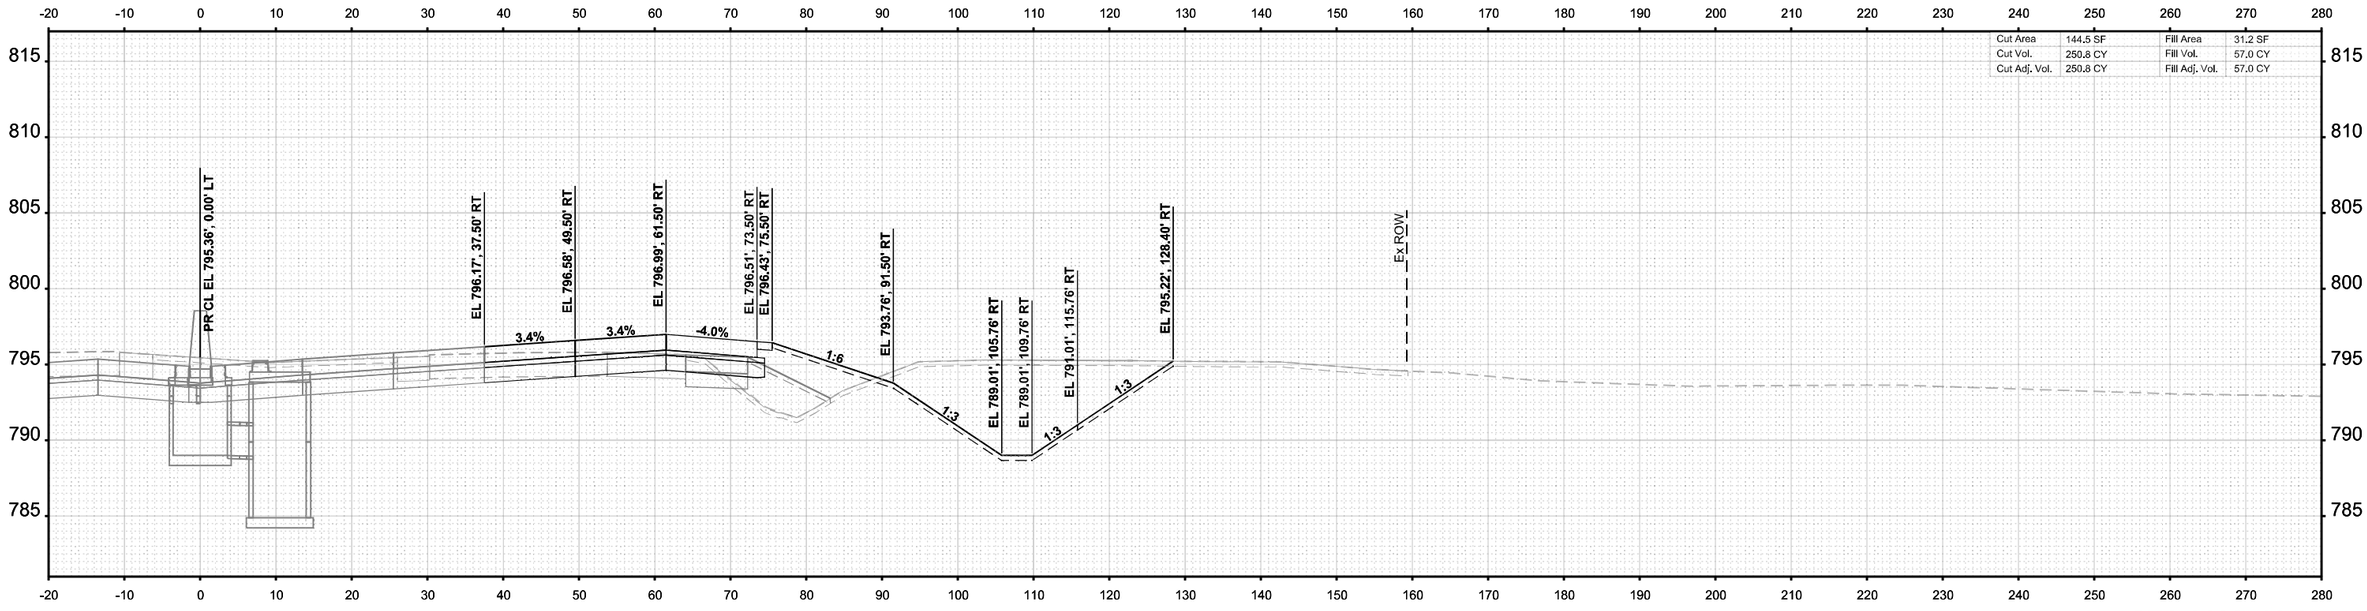

STA 2633+00.00

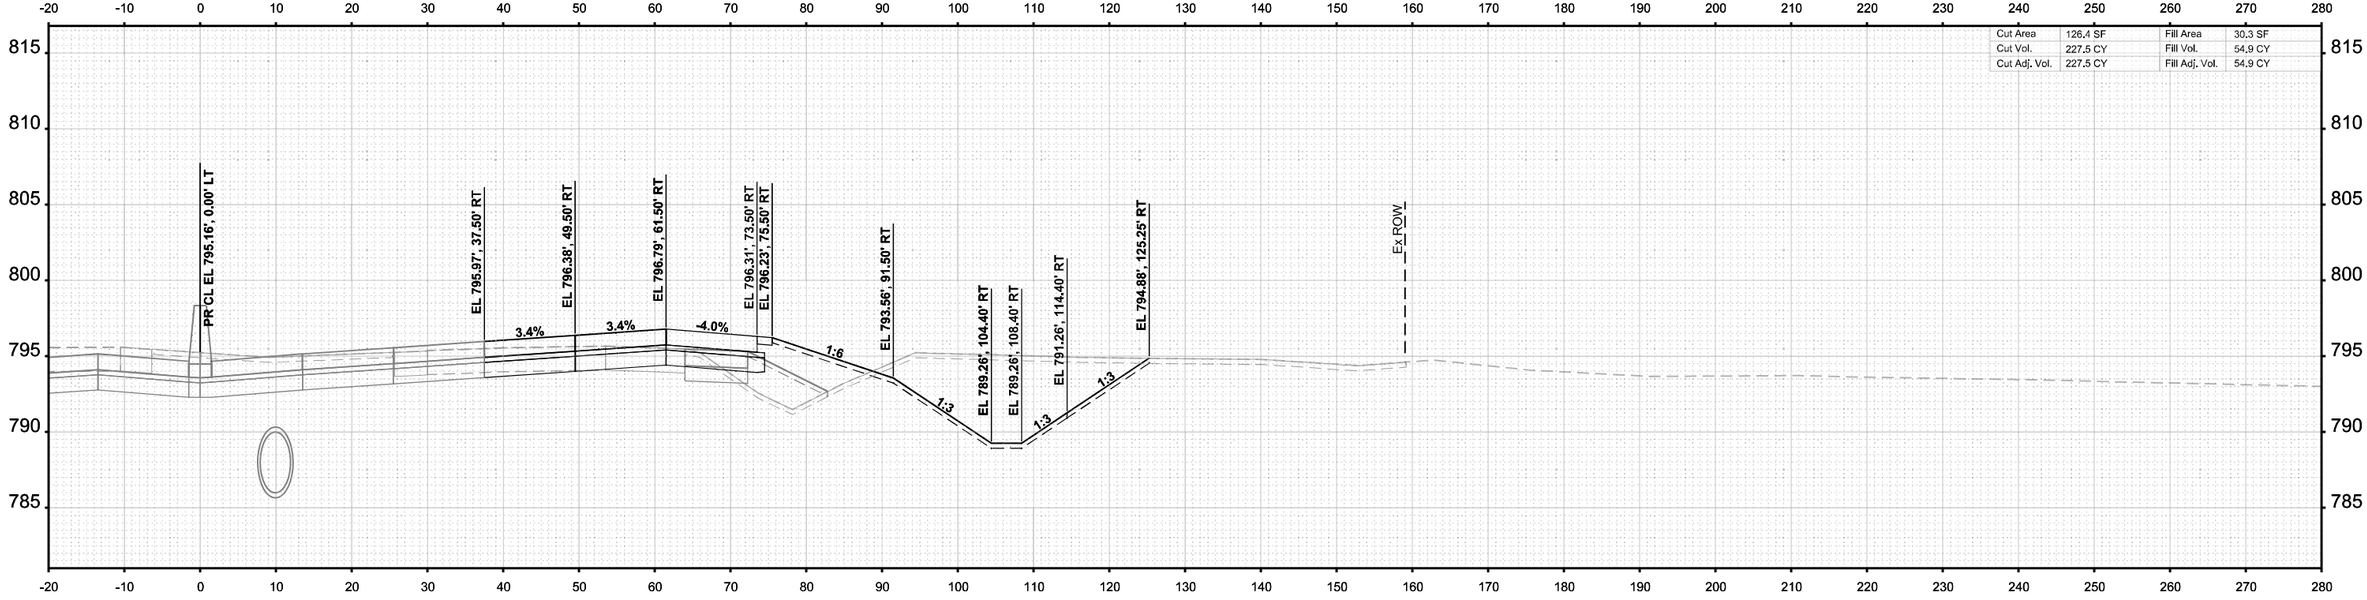

STA 2632+50.00

FINAL SURVEY — NOTE BOOK — SURVEYED — PLOTTED — TEMPLATE — AREAS — AREAS CHECKED — BY — DATE — NO.

ORIGINAL SURVEY — NOTE BOOK — SURVEYED — PLOTTED — TEMPLATE — AREAS — AREAS CHECKED — BY — DATE — Sheet

MODEL: I-39 Mainline Stage 3 - XS - 2632+50.00
FILE NAME: c:\pwworkdir\benesch projects\projects\d0173808\D264C24-ML-I-39-Stage-3-XS.dgn

benesch
Alfred Benesch & Company
35 W Wacker Drive, Suite 3200
Chicago, Illinois 60601
312-565-0450 Job No. 10800.00

USER NAME = jMajcher	DESIGNED - T. VOGLER	REVISED -	
	DRAWN - T. VOGLER	REVISED -	
PLOT SCALE = $SCALE$	CHECKED - J.TARDY	REVISED -	
PLOT DATE = 10/18/2024	DATE -	REVISED -	

STATE OF ILLINOIS
DEPARTMENT OF TRANSPORTATION

CROSS SECTIONS - I-39 NB
STAGE 3

SCALE: 1"=10' | SHEET OF 200 SHEETS | STA. 2632+50.00 | TO STA. 2633+00.00

F.A.I RTE.	SECTION	COUNTY	TOTAL SHEETS	SHEET NO.
*	(201-3)R & (4-1.5)R	WINNEBAGO	1685	1421
		CONTRACT NO. 64C24		
	ILLINOIS FED. AID PROJECT			

* FAI ROUTE 39 (I-39) & FAP 301 (US 20)

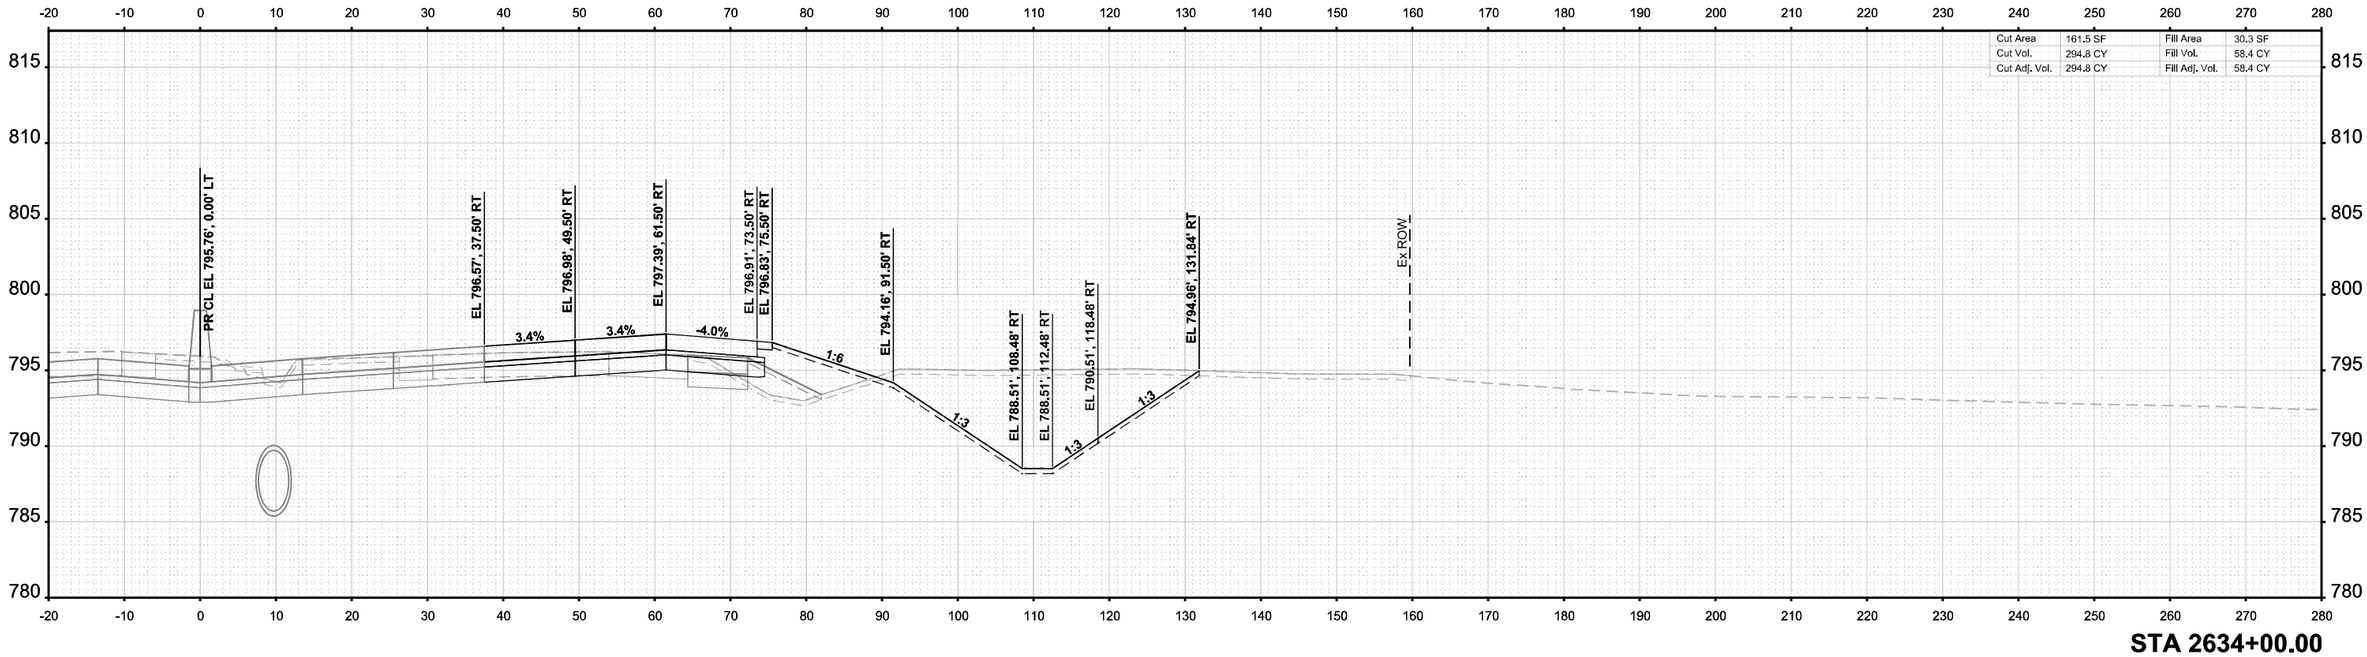

STA 2634+00.00

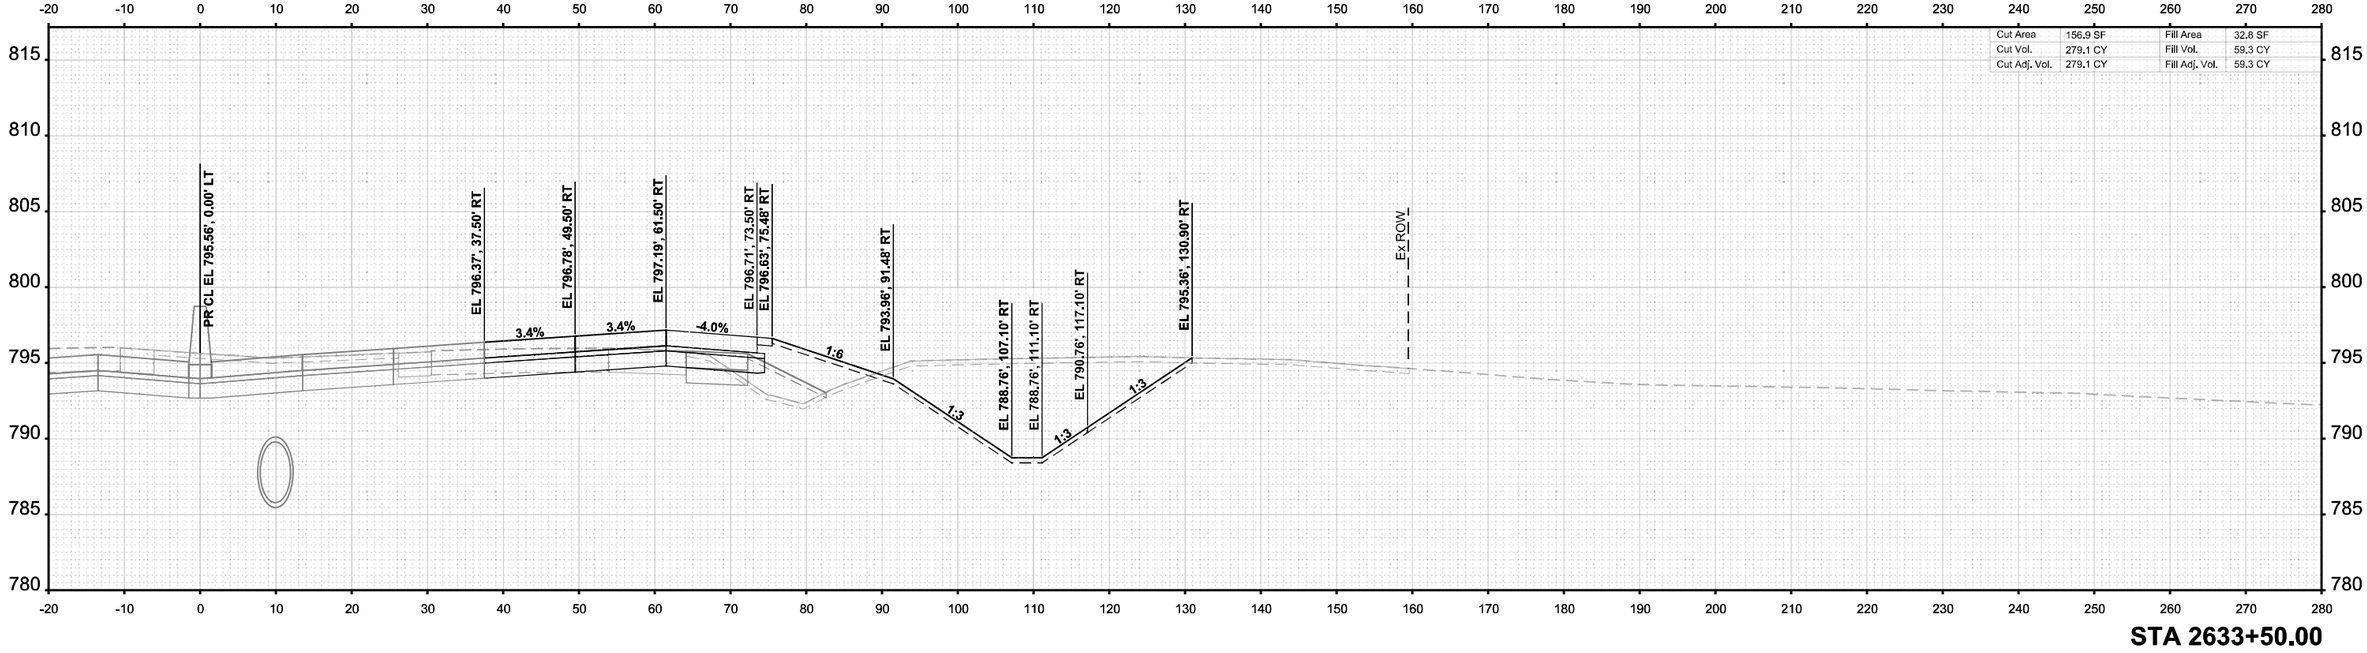

STA 2633+50.00

benesch Alfred Benesch & Company 35 W Wacker Drive, Suite 3200 Chicago, Illinois 60601 312-565-0450 Job No. 10800.00	USER NAME = agibson	DESIGNED - T. VOGLER	REVISED -
		DRAWN - T. VOGLER	REVISED -
	PLOT SCALE = $SCALE$	CHECKED - J.TARDY	REVISED -
	PLOT DATE = 2/7/2025	DATE -	REVISED -

STATE OF ILLINOIS
DEPARTMENT OF TRANSPORTATION

CROSS SECTIONS - I-39 NB
STAGE 3

SCALE: 1"=10' | SHEET OF 200 SHEETS | STA. 2633+50.00 TO STA. 2634+00.00

F.A.I RTE.	SECTION	COUNTY	TOTAL SHEETS	SHEET NO.
*	(201-3)R & (4-1.5)R	WINNEBAGO	1685	1422
		CONTRACT NO. 64C24		
	ILLINOIS	FED. AID PROJECT		

* FAI ROUTE 39 (I-39) & FAP 301 (US 20)

FINAL SURVEY / ORIGINAL SURVEY
NOTE BOOK
SURVEYED
PLOTTED
TEMPLATE
AREAS
AREAS CHECKED
BY
DATE
NO.

MODEL: I-39 Mainline Stage 3 - XS - 2633+50,00 (Sheet)
FILE NAME: c:\pwworkdir\benesch projects\projects\d0717380\D264C224-ML-I-39-Stage-3-XS.dgn

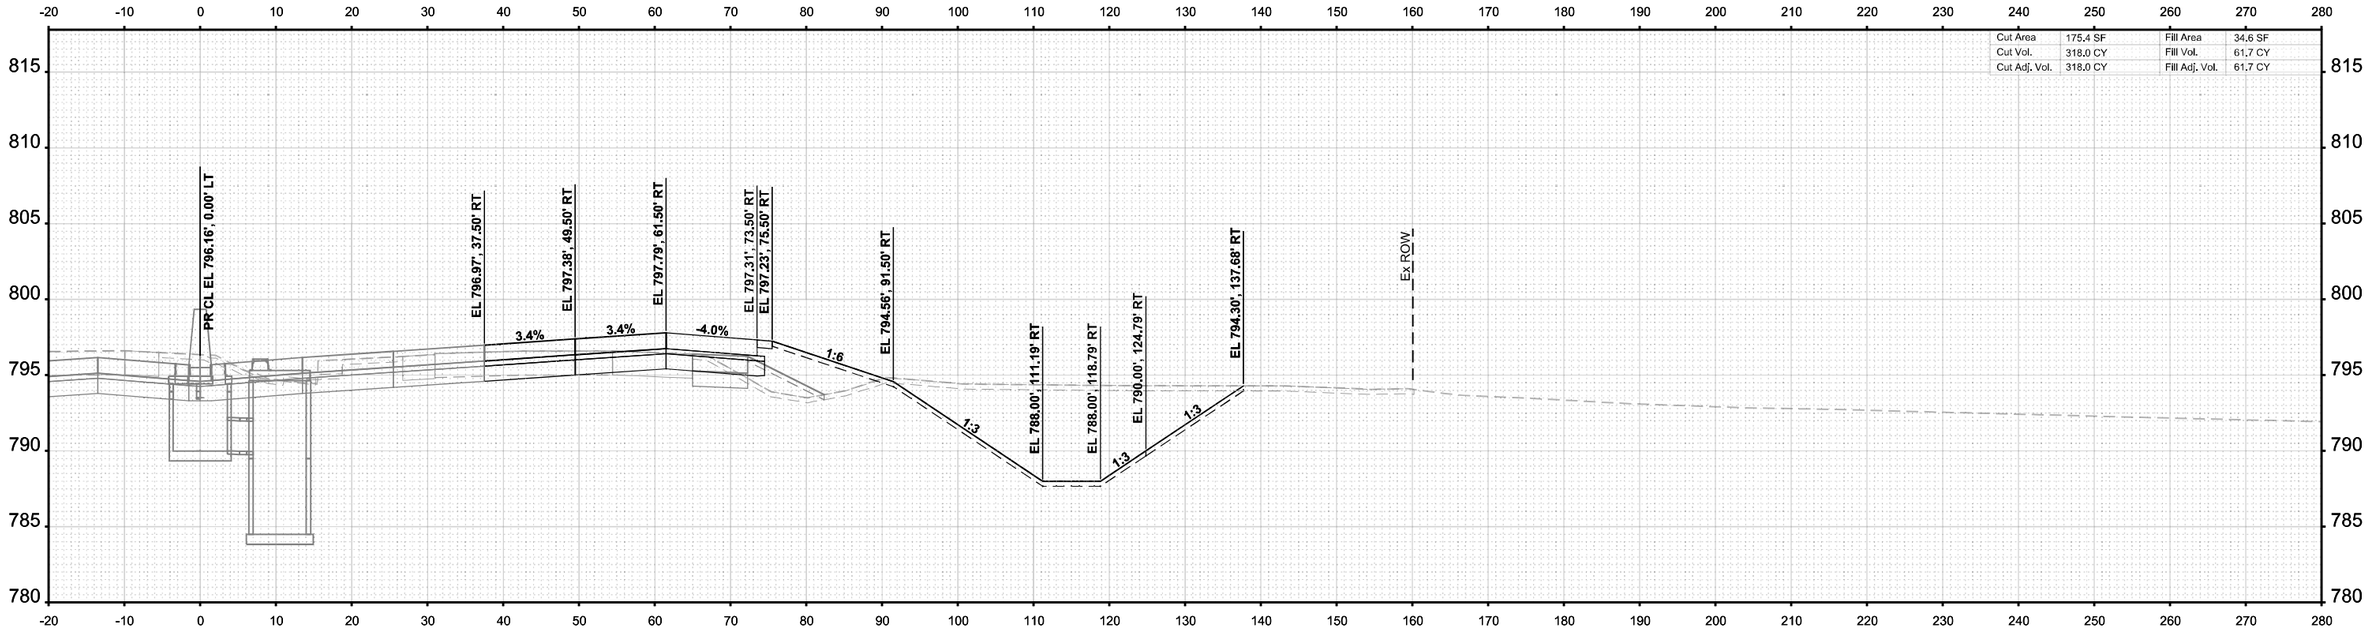

STA 2635+00.00

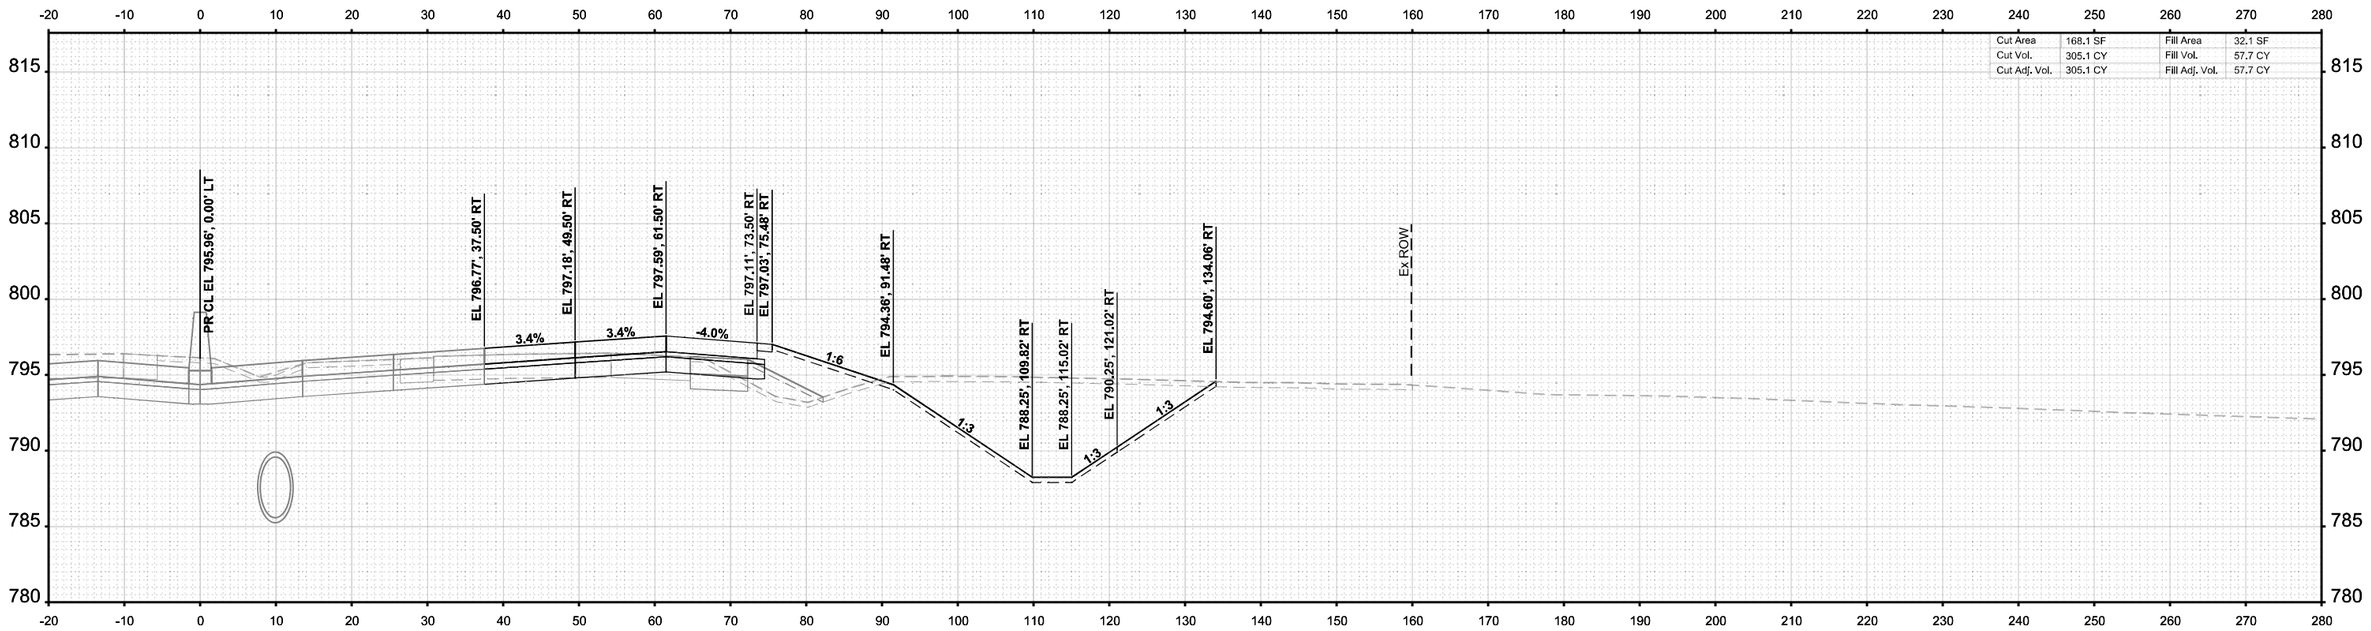

STA 2634+50.00

FINAL SURVEY	BY	DATE
NOTE BOOK	SURVEYED	
NO.	PLOTTED	
	TEMPLATE	
	AREAS	
	AREAS CHECKED	

ORIGINAL SURVEY	BY	DATE
NOTE BOOK	SURVEYED	
	PLOTTED	
	TEMPLATE	
	AREAS	
	AREAS CHECKED	

MODEL: I-39 Mainline Stage 3 - XS - 2634+50.00 (Sheet)
FILE NAME: c:\pwworkdir\benesch projects\projects\d0173808\D264C224-MIL-I-39-Stage-3-XS.dgn

benesch
Alfred Benesch & Company
35 W Wacker Drive, Suite 3200
Chicago, Illinois 60601
312-565-0450
Job No. 10800.00

USER NAME = agibson		DESIGNED - T. VOGLER	REVISED -	
		DRAWN - T. VOGLER	REVISED -	
PLOT SCALE = $SCALE$		CHECKED - J.TARDY	REVISED -	
PLOT DATE = 2/7/2025		DATE -	REVISED -	

STATE OF ILLINOIS
DEPARTMENT OF TRANSPORTATION

CROSS SECTIONS - I-39 NB
STAGE 3

SCALE: 1"=10' | SHEET OF 200 SHEETS | STA. 2634+50.00 | TO STA. 2635+00.00

F.A.I RTE.	SECTION	COUNTY	TOTAL SHEETS	SHEET NO.
*	(201-3)R & (4-1.5)R	WINNEBAGO	1685	1423
		CONTRACT NO. 64C24		
	ILLINOIS	FED. AID PROJECT		

* FAI ROUTE 39 (I-39) & FAP 301 (US 20)

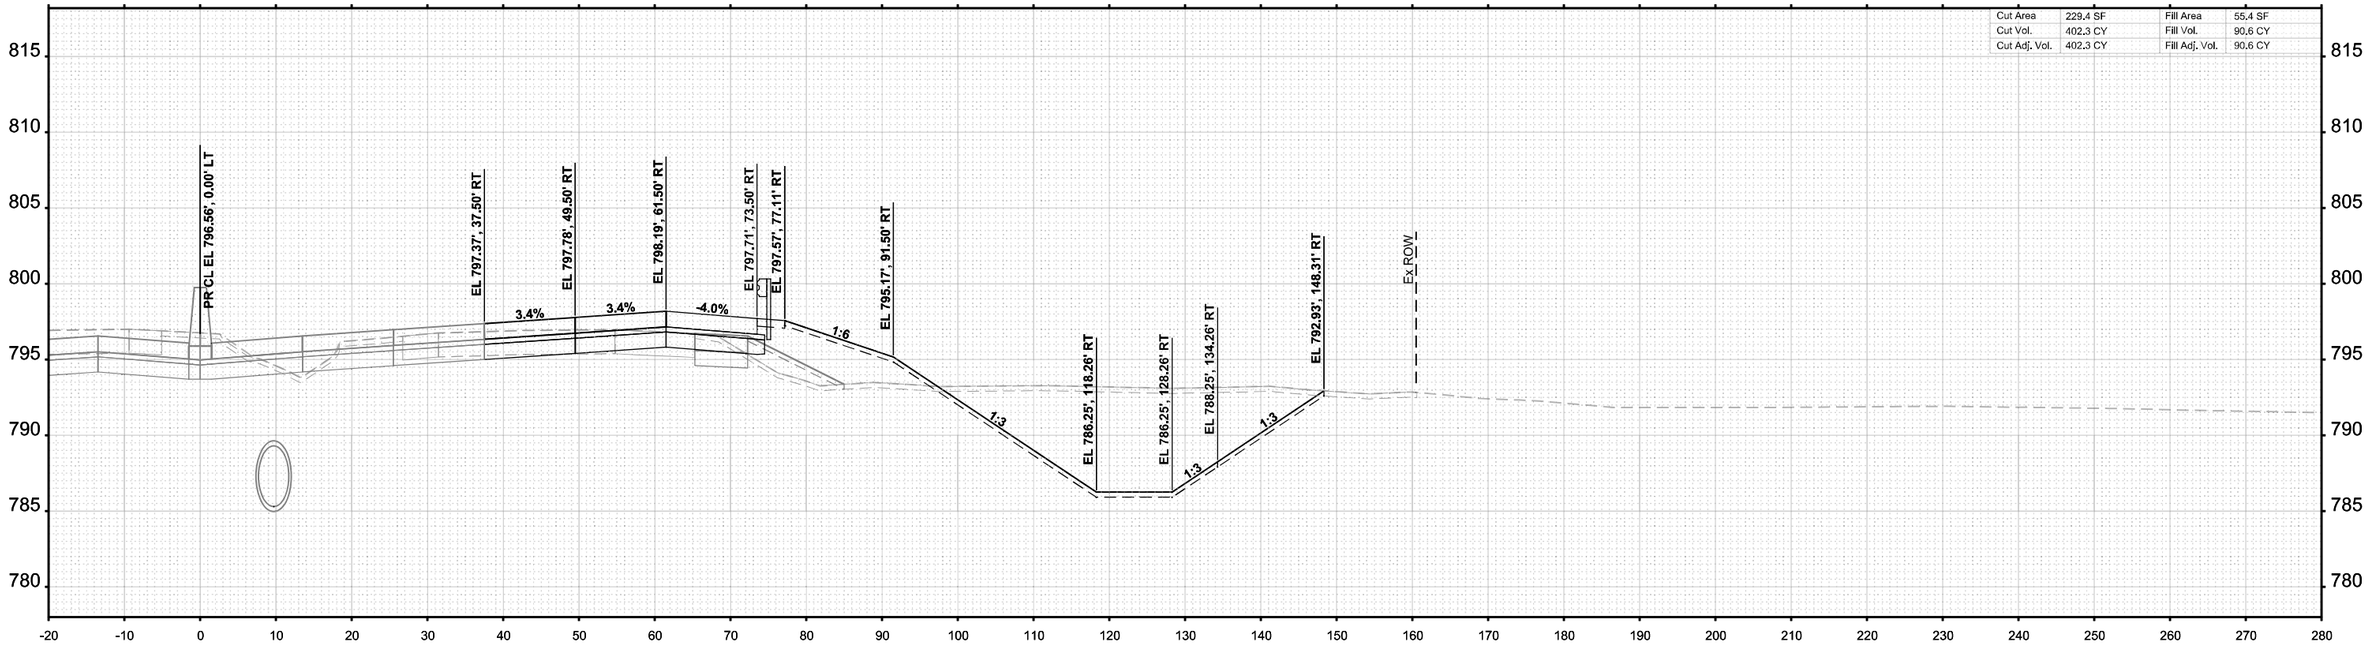

STA 2636+00.00

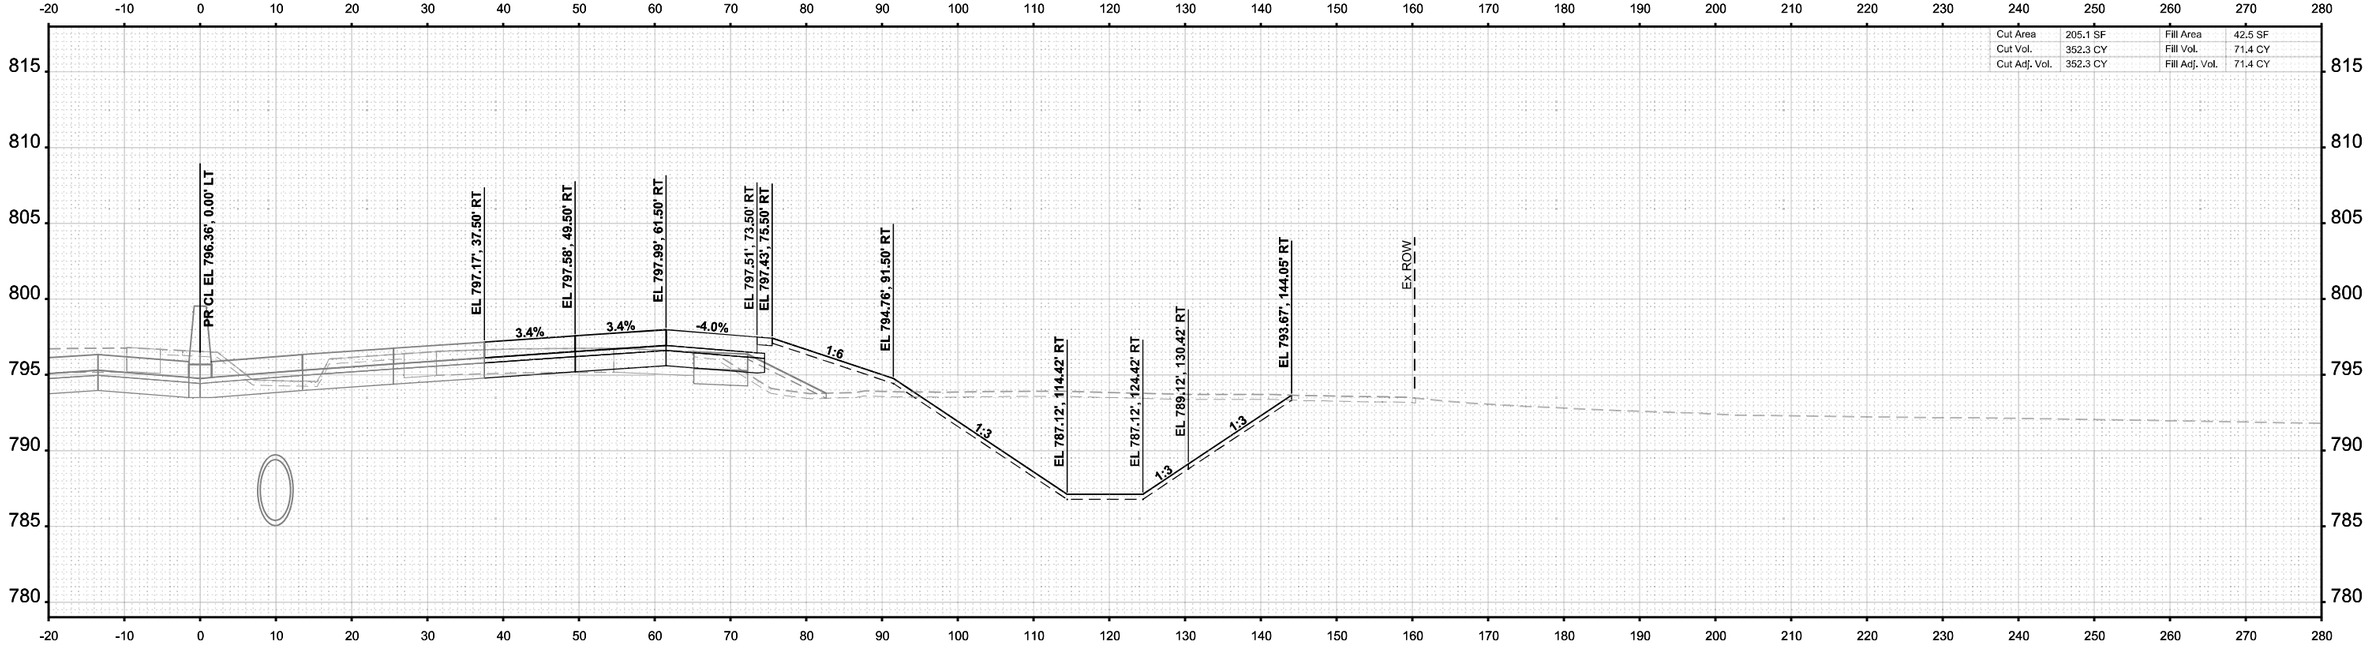

STA 2635+50.00

FINAL SURVEY	BY	DATE
SURVEYED		
PLOTTED		
TEMPLATE		
AREAS		
AREAS CHECKED		
NOTE BOOK		
NO.		

ORIGINAL SURVEY	BY	DATE
SURVEYED		
PLOTTED		
TEMPLATE		
AREAS		
AREAS CHECKED		
NOTE BOOK		
NO.		

MODEL: I-39 Mainline Stage 3 - XS - 2635+50.00 (Sheet)
FILE NAME: c:\pwworkdir\benesch projects\projects\d0717380\D264C224-ML-I-39-Stage-3-XS.dgn

benesch
Alfred Benesch & Company
35 W Wacker Drive, Suite 3200
Chicago, Illinois 60601
312-565-0450
Job No. 10800.00

USER NAME = agibson		DESIGNED - T. VOGLER		REVISED -	
		DRAWN - T. VOGLER		REVISED -	
PLOT SCALE = $SCALE$		CHECKED - J.TARDY		REVISED -	
PLOT DATE = 2/7/2025		DATE -		REVISED -	

STATE OF ILLINOIS
DEPARTMENT OF TRANSPORTATION

CROSS SECTIONS - I-39 NB
STAGE 3

SCALE: 1"=10' | SHEET OF 200 SHEETS | STA. 2635+50.00 | TO STA. 2636+00.00

F.A.I RTE.	SECTION	COUNTY	TOTAL SHEETS	SHEET NO.
*	(201-3)R & (4-1.5)R	WINNEBAGO	1685	1424
		CONTRACT NO. 64C24		
	ILLINOIS	FED. AID PROJECT		

* FAI ROUTE 39 (I-39) & FAP 301 (US 20)

FINAL SURVEY		BY	DATE
NOTE BOOK	SURVEYED		
NO.	PLOTTED		
	TEMPLATE		
	AREAS		
	AREAS CHECKED		

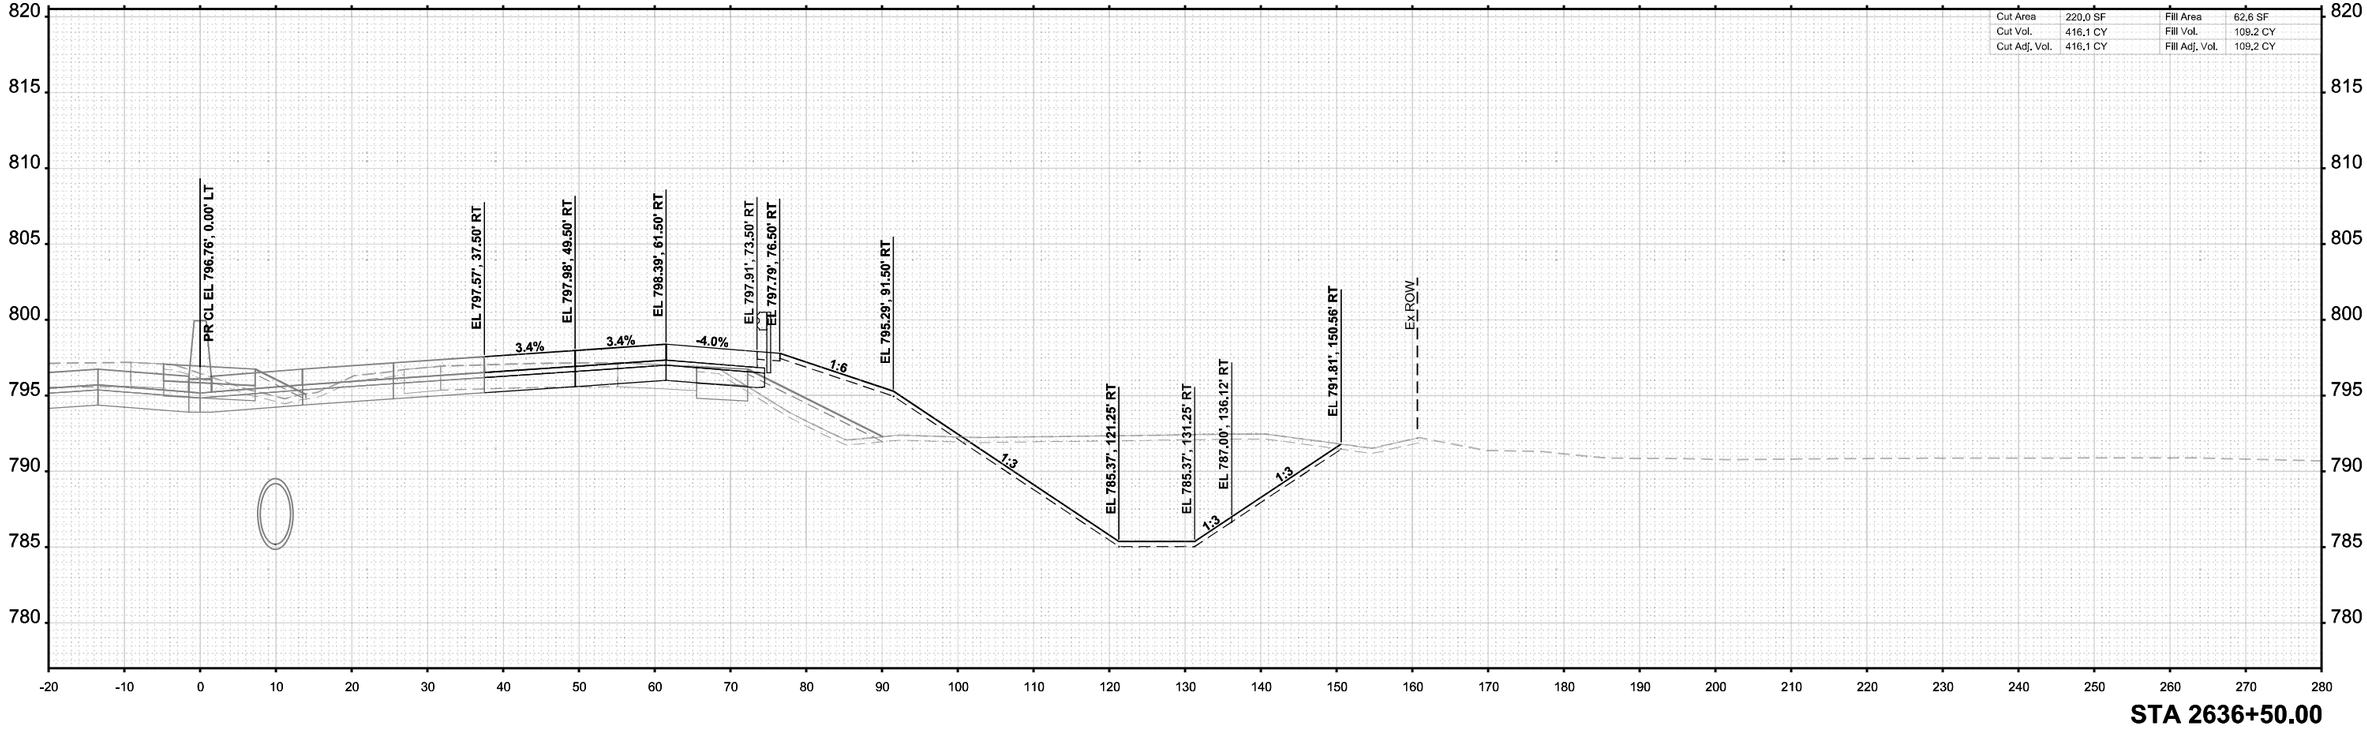

STA 2636+50.00

ORIGINAL SURVEY		BY	DATE
NOTE BOOK	SURVEYED		
NO.	PLOTTED		
	TEMPLATE		
	AREAS		
	AREAS CHECKED		

MODEL: I-39 Mainline Stage 3 - XS - 2636+50.00 [Sheet]
FILE NAME: c:\pwwordir\benesch projects\projects\d0173808\D264C24-ML-I-39-Stage-3-XS.dgn

benesch
Alfred Benesch & Company
35 W Wacker Drive, Suite 3300
Chicago, Illinois 60601
312-565-0450 Job No. 10800.00

USER NAME = agibson		DESIGNED - T. VOGLER		REVISED -	
		DRAWN - T. VOGLER		REVISED -	
PLOT SCALE = $SCALE$		CHECKED - J.TARDY		REVISED -	
PLOT DATE = 2/7/2025		DATE -		REVISED -	

STATE OF ILLINOIS
DEPARTMENT OF TRANSPORTATION

CROSS SECTIONS - I-39 NB
STAGE 3

SCALE: 1"=10' | SHEET OF 200 SHEETS | STA. 2636+50.00 | TO STA. 2636+50.00

F.A.I RTE.	SECTION	COUNTY	TOTAL SHEETS	SHEET NO.
*	(201-3)R & (4-1.5)R	WINNEBAGO	1685	1425
		CONTRACT NO. 64C24		
	ILLINOIS	FED. AID PROJECT		

* FAI ROUTE 39 (I-39) & FAP 301 (US 20)

FINAL SURVEY		BY	DATE
NOTE BOOK	SURVEYED		
NO.	PLOTTED		
	TEMPLATE		
	AREAS		
	AREAS CHECKED		

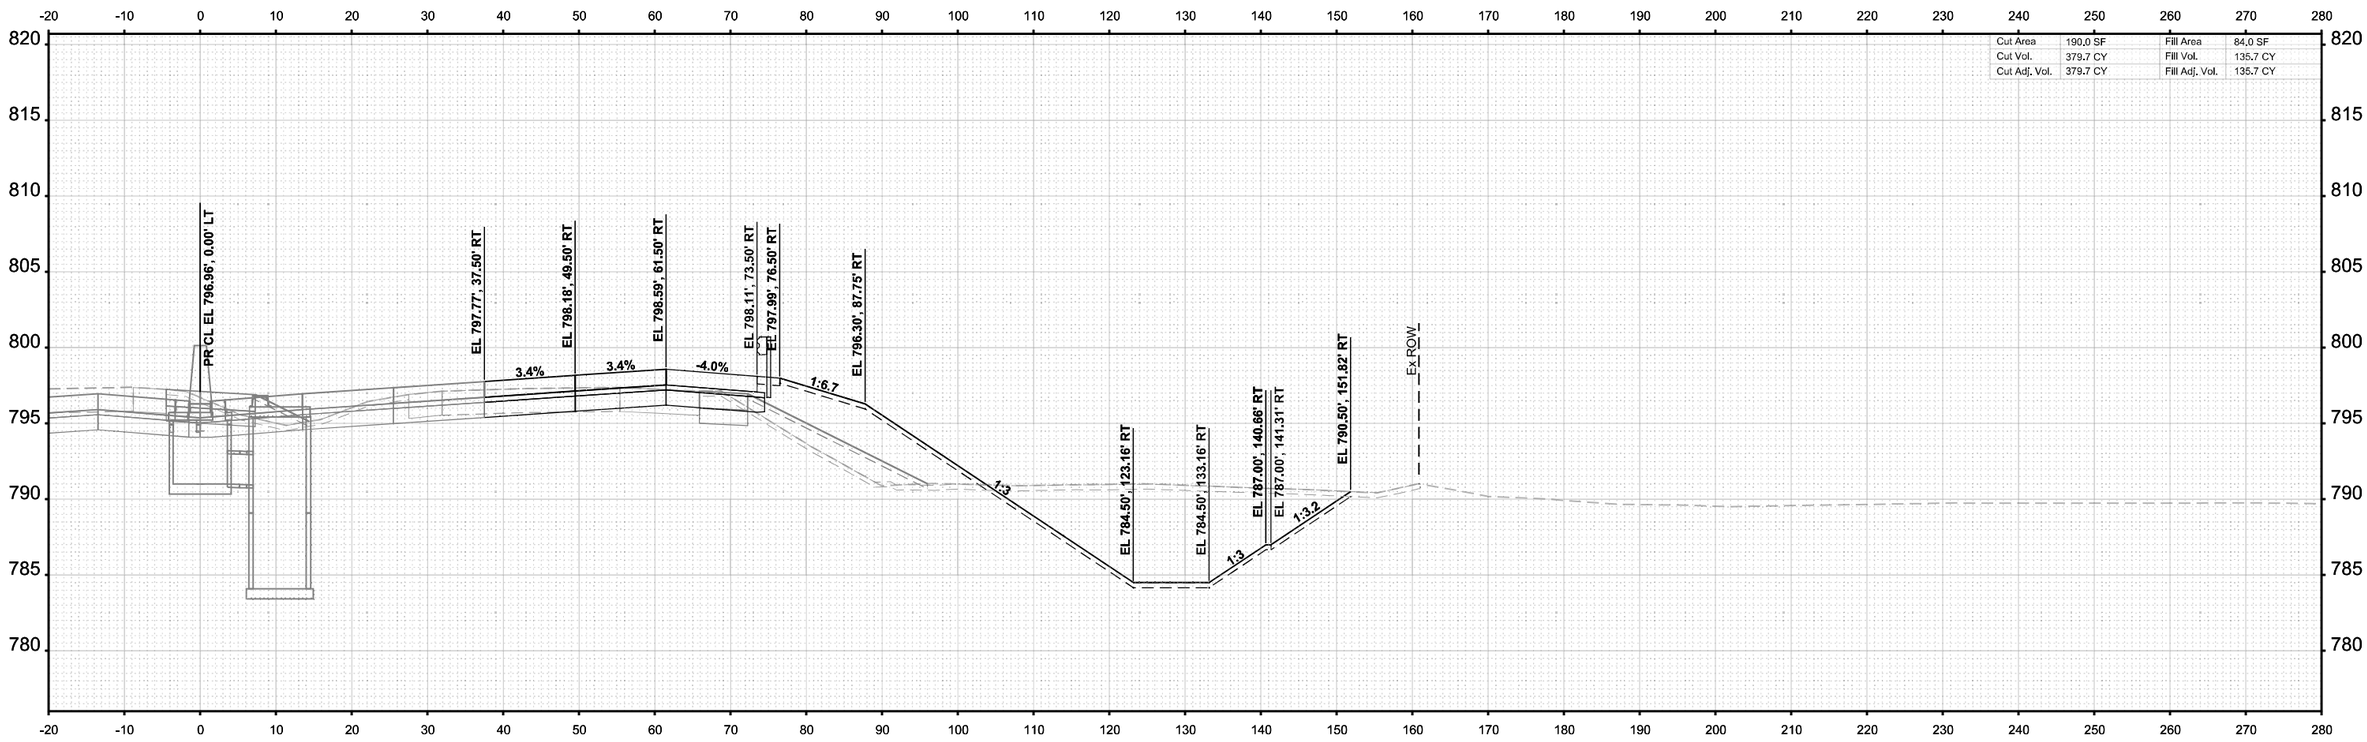

STA 2637+00.00

ORIGINAL SURVEY		BY	DATE
NOTE BOOK	SURVEYED		
NO.	PLOTTED		
	TEMPLATE		
	AREAS		
	AREAS CHECKED		

MODEL: I-39 Mainline Stage 3 - XS - 2637+00.00 (Sheet)
FILE NAME: c:\pwworkdir\benesch projects\projects\d0173808\D264C24-MIL-I-39-Stage-3-XS.dgn

benesch
Alfred Benesch & Company
35 W Wacker Drive, Suite 3200
Chicago, Illinois 60601
312-565-0450
Job No. 10800.00

USER NAME = agibson		DESIGNED - T. VOGLER		REVISED -	
		DRAWN - T. VOGLER		REVISED -	
PLOT SCALE = $SCALE$		CHECKED - J.TARDY		REVISED -	
PLOT DATE = 2/7/2025		DATE -		REVISED -	

STATE OF ILLINOIS
DEPARTMENT OF TRANSPORTATION

CROSS SECTIONS - I-39 NB
STAGE 3

SCALE: 1"=10' | SHEET OF 200 SHEETS | STA. 2637+00.00 | TO STA. 2637+00.00

F.A.I RTE.	SECTION	COUNTY	TOTAL SHEETS	SHEET NO.
*	(201-3)R & (4-1.5)R	WINNEBAGO	1685	1426
		CONTRACT NO. 64C24		
	ILLINOIS	FED. AID PROJECT		

* FAI ROUTE 39 (I-39) & FAP 301 (US 20)

FINAL SURVEY		BY	DATE
NOTE BOOK	SURVEYED		
	PLOTTED		
	TEMPLATE		
	ANGLES		
NO.	AREAS CHECKED		

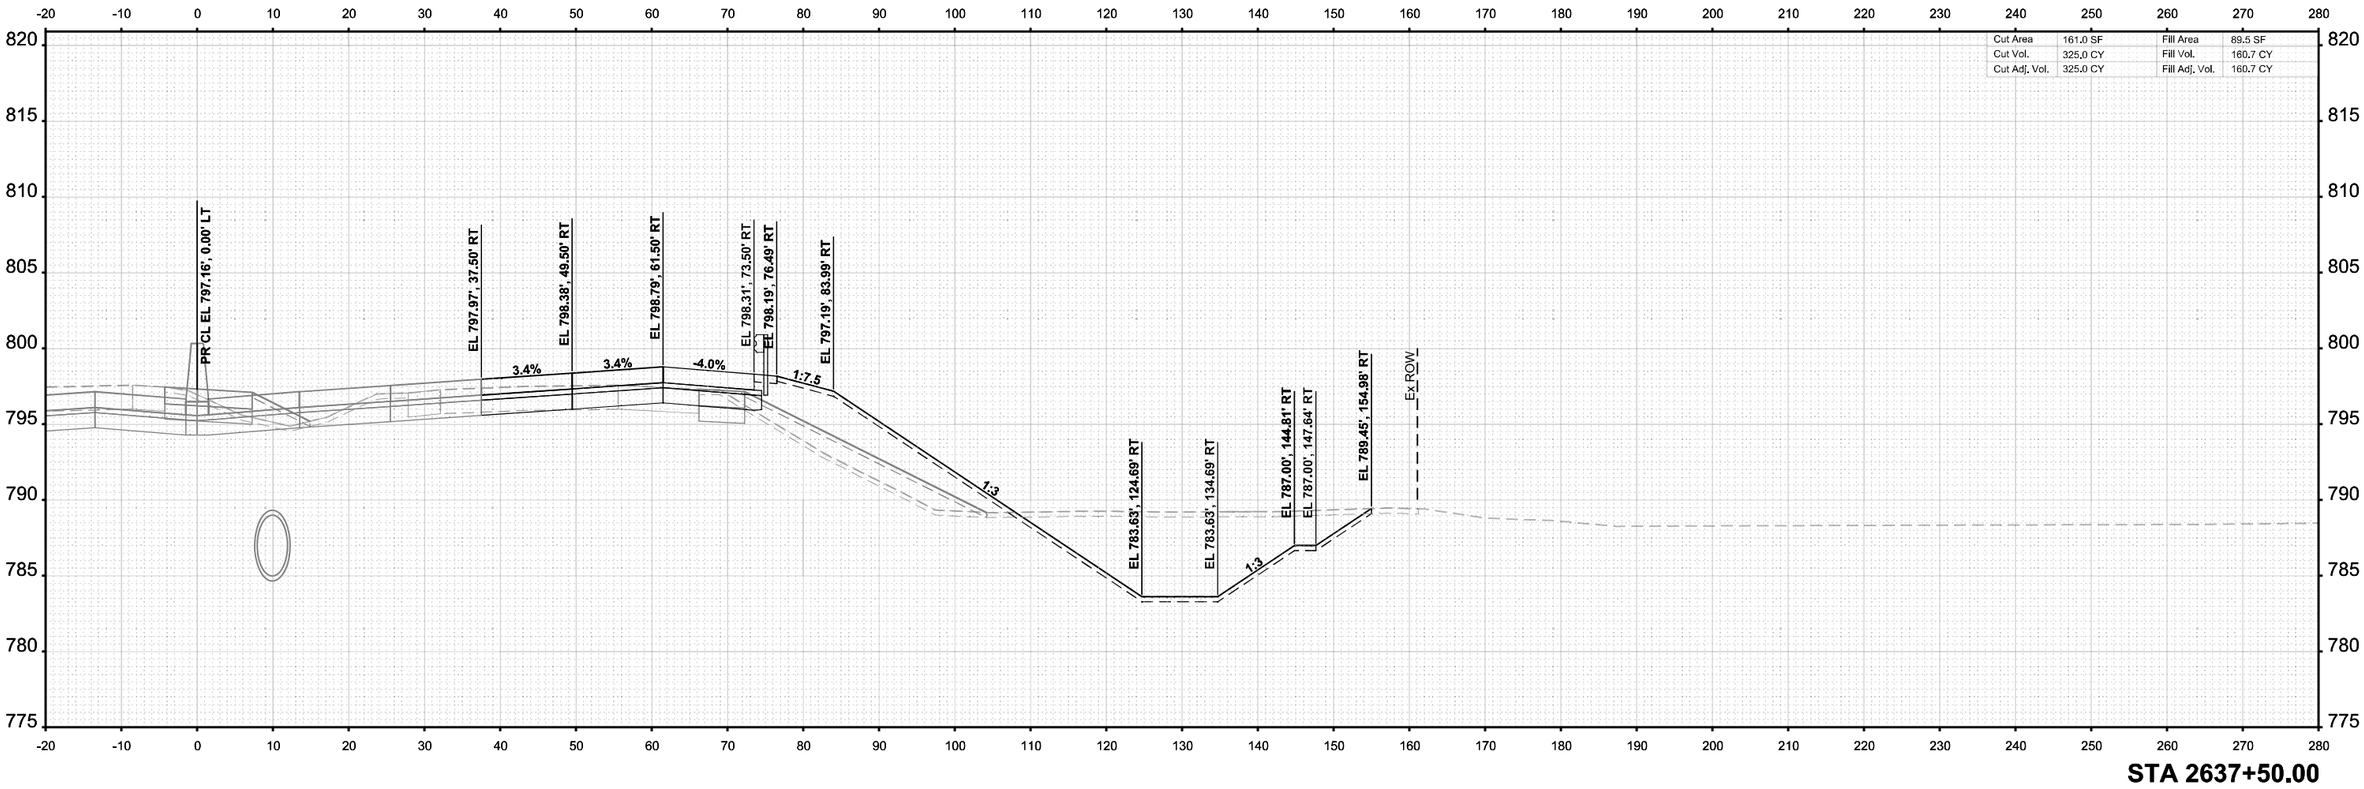

STA 2637+50.00

ORIGINAL SURVEY		BY	DATE
NOTE BOOK	SURVEYED		
	PLOTTED		
	TEMPLATE		
	ANGLES		
Sheet	AREAS CHECKED		

MODEL: I-39 Mainline Stage 3 - XS - 2637+50.00
FILE NAME: c:\pwworkdir\benesch projects\projects\d0173808\D264C24-MIL-I-39-Stage-3-XS.dgn

benesch
Alfred Benesch & Company
35 W Wacker Drive, Suite 3200
Chicago, Illinois 60601
312-565-0450 Job No. 10800.00

USER NAME	= agibson	DESIGNED	- T. VOGLER	REVISED	-
		DRAWN	- T. VOGLER	REVISED	-
PLOT SCALE	= $SCALE$	CHECKED	- J.TARDY	REVISED	-
PLOT DATE	= 2/7/2025	DATE	-	REVISED	-

STATE OF ILLINOIS
DEPARTMENT OF TRANSPORTATION

CROSS SECTIONS - I-39 NB
STAGE 3

SCALE: 1"=10' | SHEET OF 200 SHEETS | STA. 2637+50.00 | TO STA. 2637+50.00

F.A.I RTE.	SECTION	COUNTY	TOTAL SHEETS	SHEET NO.
*	(201-3)R & (4-1.5)R	WINNEBAGO	1685	1427
		CONTRACT NO. 64C24		
	ILLINOIS FED. AID PROJECT			

* FAI ROUTE 39 (I-39) & FAP 301 (US 20)

FINAL SURVEY		BY	DATE
NOTE BOOK	SURVEYED		
	PLOTTED		
	TEMPLATE		
	ANGLES		
NO.	AREAS CHECKED		

Cut Area	141.2 SF	Fill Area	68.2 SF
Cut Vol.	279.9 CY	Fill Vol.	146.0 CY
Cut Adj. Vol.	279.9 CY	Fill Adj. Vol.	146.0 CY

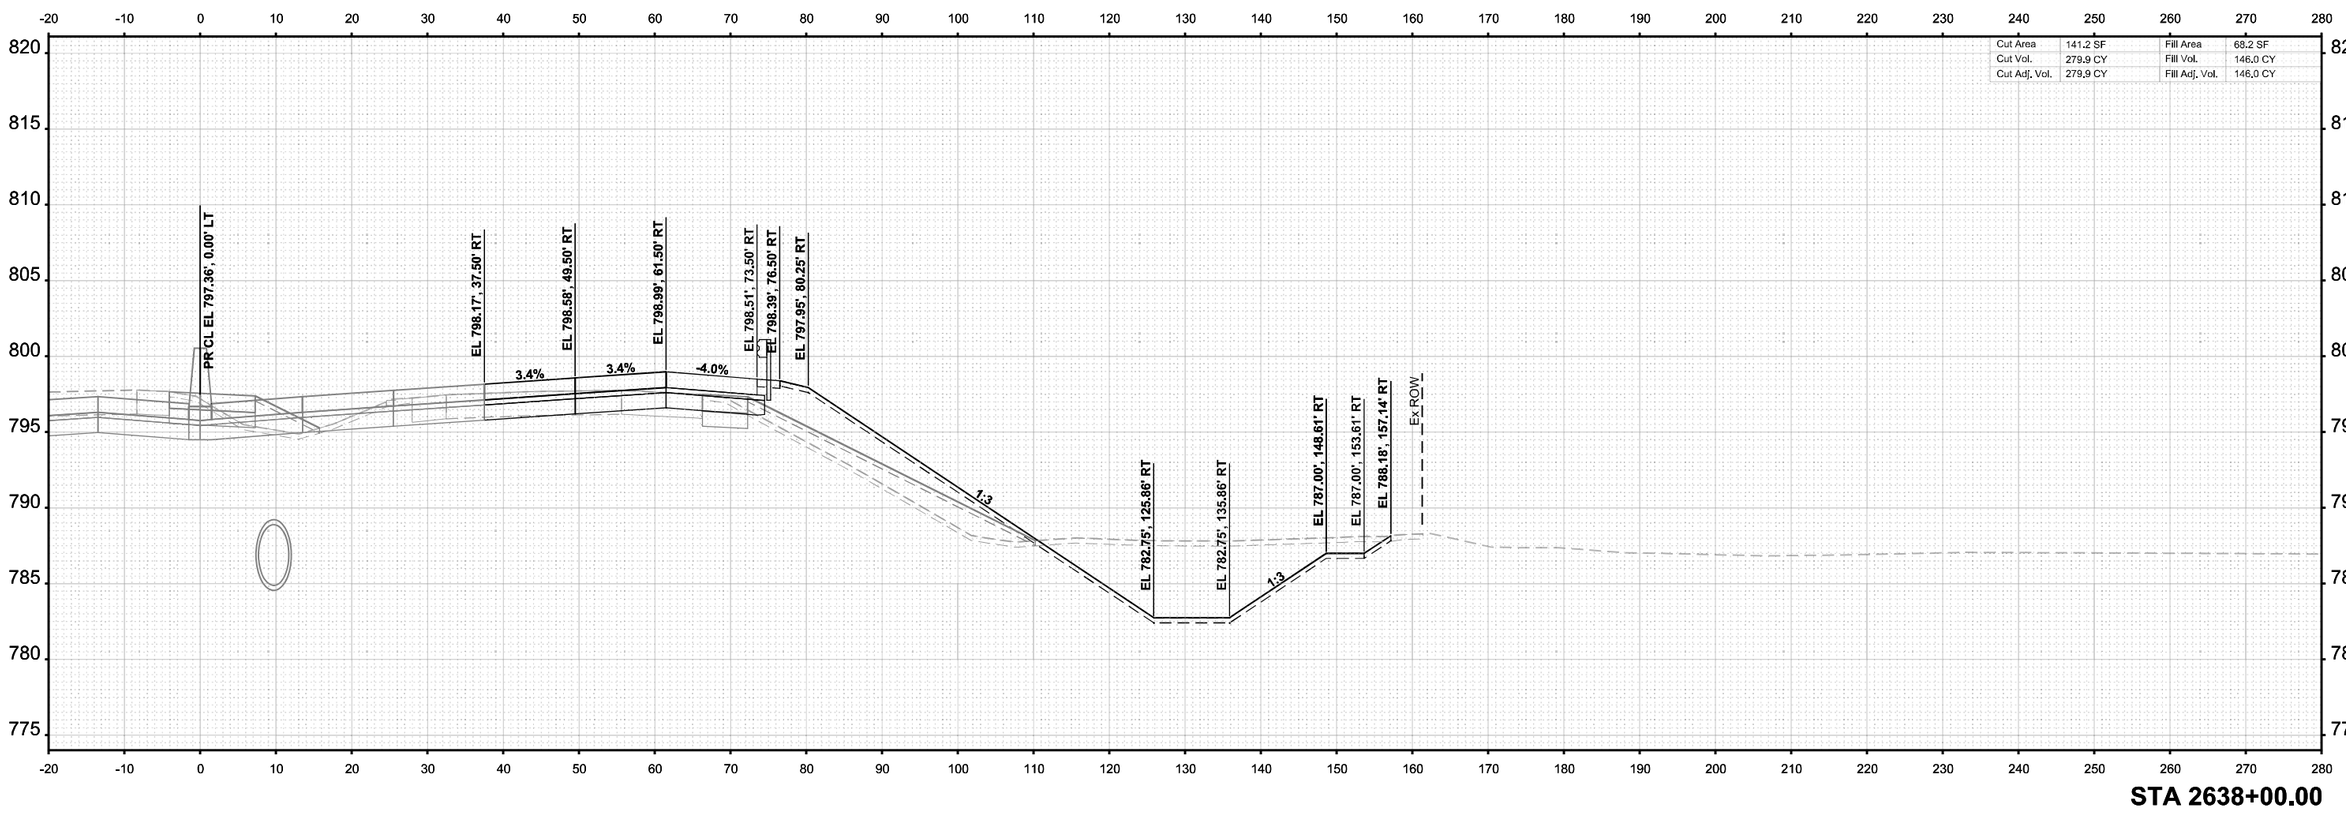

STA 2638+00.00

ORIGINAL SURVEY		BY	DATE
NOTE BOOK	SURVEYED		
	PLOTTED		
	TEMPLATE		
	ANGLES		
Sheet	AREAS CHECKED		

MODEL: I-39 Mainline Stage 3 - XS - 2638+00.00 (Sheet)
FILE NAME: c:\pwworkdir\benesch projects\projects\d0173808\D264C24-MIL-I-39-Stage-3-XS.dgn

benesch
Alfred Benesch & Company
35 W Wacker Drive, Suite 3300
Chicago, Illinois 60601
312-565-0450 Job No. 10800.00

USER NAME = agibson	DESIGNED - T. VOGLER	REVISED -
	DRAWN - T. VOGLER	REVISED -
PLOT SCALE = $SCALE$	CHECKED - J.TARDY	REVISED -
PLOT DATE = 2/7/2025	DATE -	REVISED -

STATE OF ILLINOIS
DEPARTMENT OF TRANSPORTATION

CROSS SECTIONS - I-39 NB
STAGE 3

SCALE: 1"=10' | SHEET OF 200 SHEETS | STA. 2638+00.00 | TO STA. 2638+00.00

F.A.I RTE.	SECTION	COUNTY	TOTAL SHEETS	SHEET NO.
*	(201-3)R & (4-1.5)R	WINNEBAGO	1685	1428
		CONTRACT NO. 64C24		
	ILLINOIS	FED. AID PROJECT		

* FAI ROUTE 39 (I-39) & FAP 301 (US 20)

FINAL SURVEY		BY	DATE
NOTE BOOK	SURVEYED		
	PLOTTED		
	TEMPLATE		
	AREAS		
NO.	AREAS CHECKED		

ORIGINAL SURVEY		BY	DATE
NOTE BOOK	SURVEYED		
	PLOTTED		
	TEMPLATE		
	AREAS		
	AREAS CHECKED		

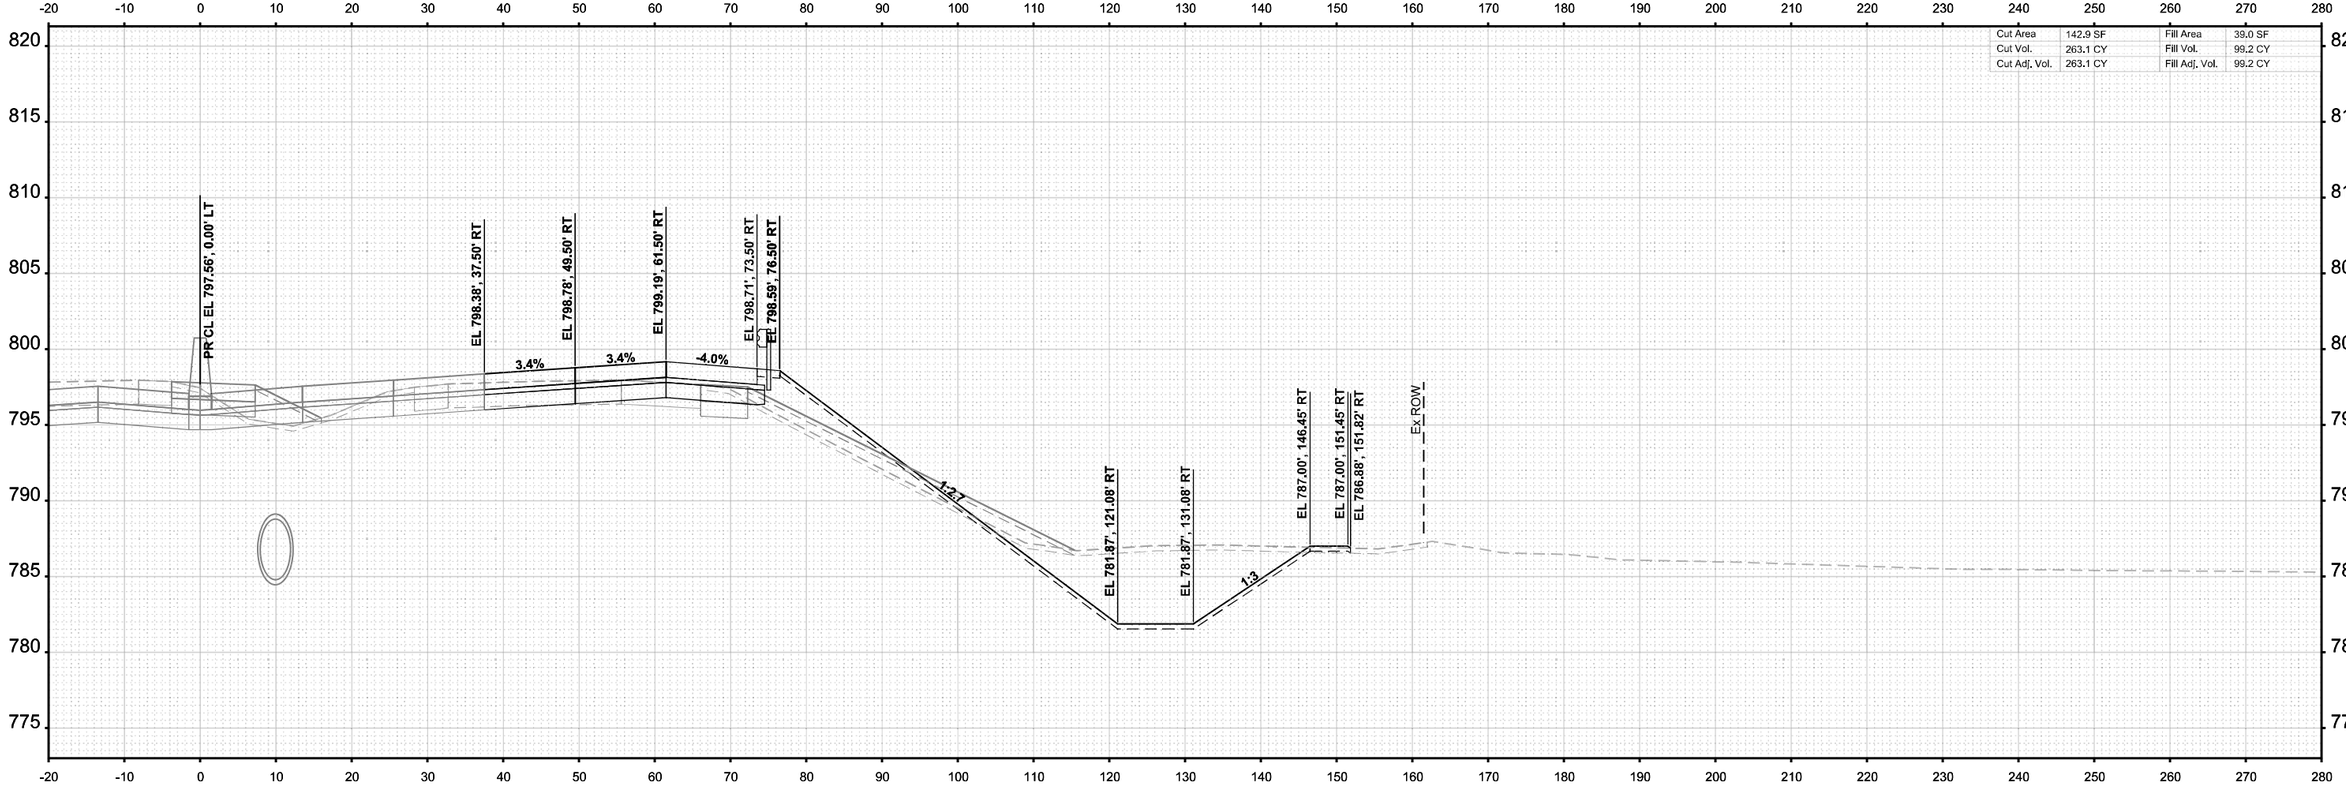

STA 2638+50.00

MODEL: I-39 Mainline Stage 3 - XS - 2638+50.00 [Sheet]
FILE NAME: c:\pwworldir\benesch projects\projects\d0173808\D264C24-ML-I-39-Stage-3-XS.dgn

benesch
Alfred Benesch & Company
35 W Wacker Drive, Suite 3200
Chicago, Illinois 60601
312-565-0450 Job No. 10800.00

USER NAME = agibson	DESIGNED - T. VOGLER	REVISED -	
	DRAWN - T. VOGLER	REVISED -	
PLOT SCALE = $SCALE$	CHECKED - J.TARDY	REVISED -	
PLOT DATE = 2/7/2025	DATE -	REVISED -	

STATE OF ILLINOIS
DEPARTMENT OF TRANSPORTATION

CROSS SECTIONS - I-39 NB
STAGE 3

SCALE: 1"=10' | SHEET OF 200 SHEETS | STA. 2638+50.00 TO STA. 2638+50.00

F.A.I RTE.	SECTION	COUNTY	TOTAL SHEETS	SHEET NO.
*	(201-3)R & (4-1,5)R	WINNEBAGO	1685	1429
		CONTRACT NO. 64C24		
		ILLINOIS	FED. AID PROJECT	

* FAI ROUTE 39 (I-39) & FAP 301 (US 20)

Cut Area	158,5 SF	Fill Area	43,2 SF
Cut Vol.	279,1 CY	Fill Vol.	76,0 CY
Cut Adj. Vol.	279,1 CY	Fill Adj. Vol.	76,0 CY

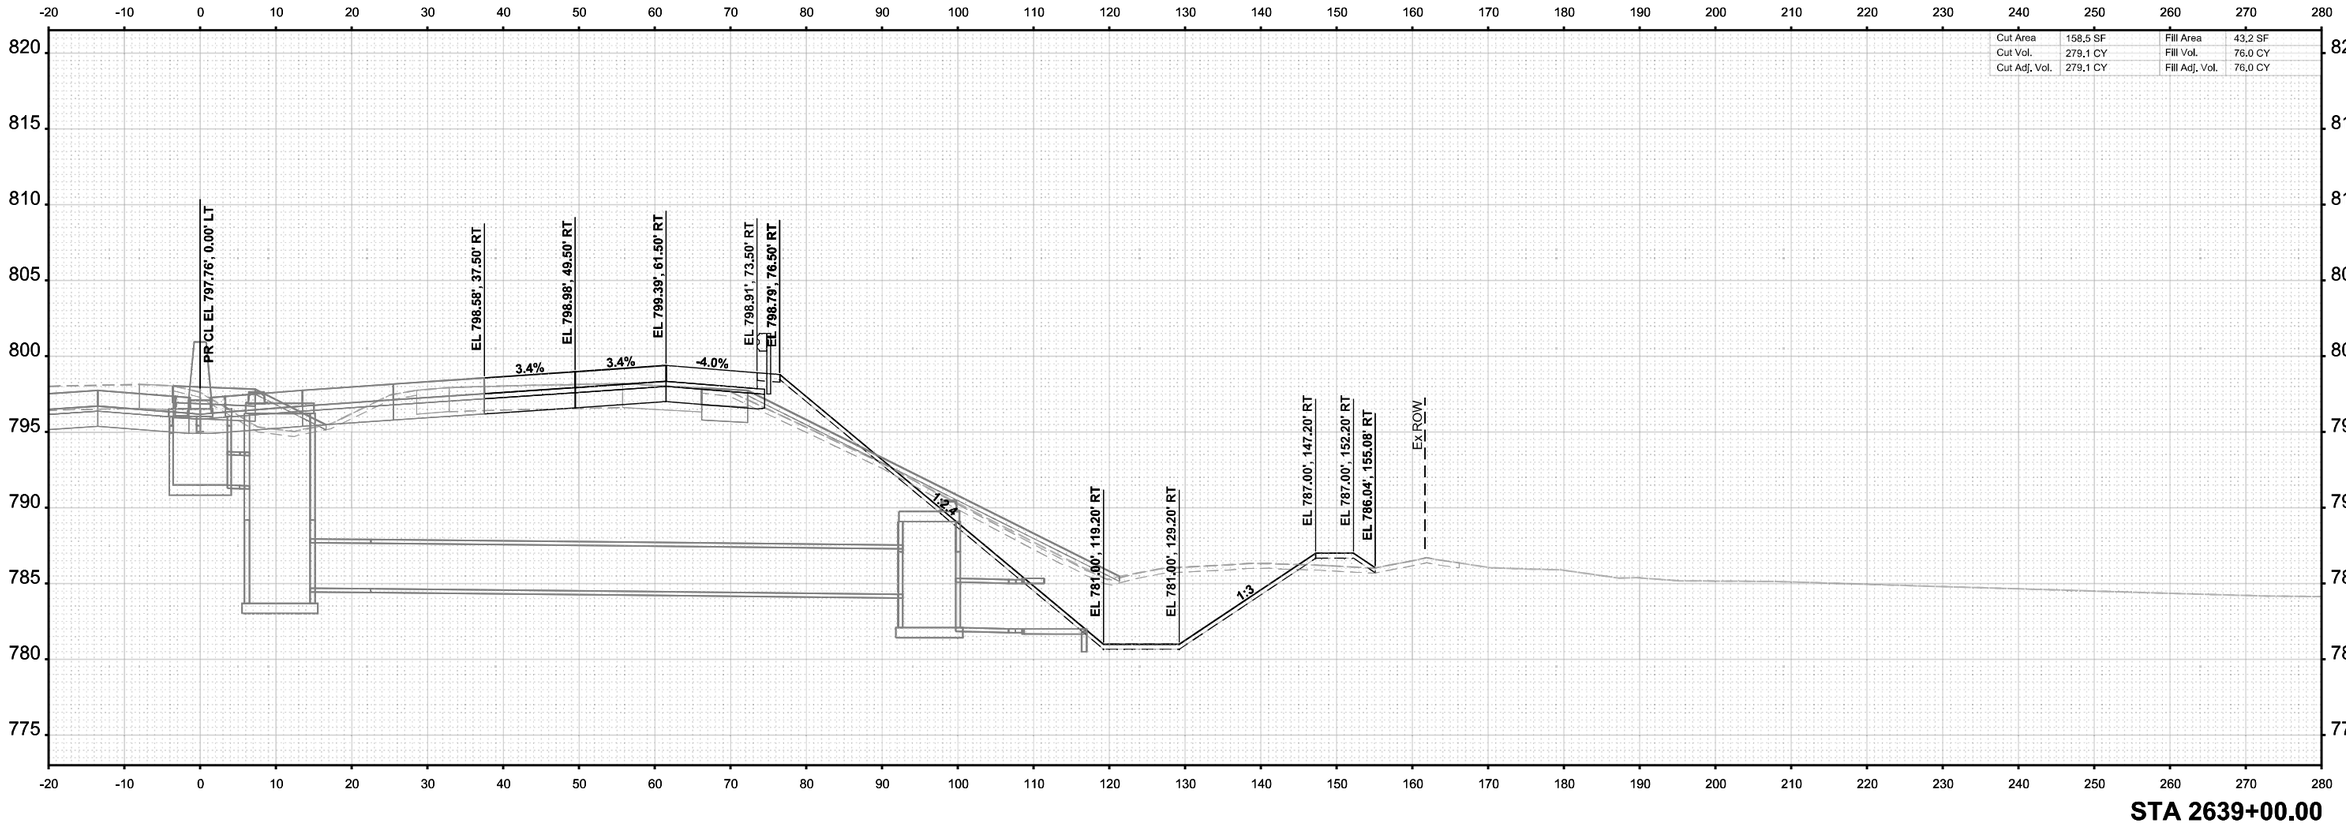

STA 2639+00.00

USER NAME = agibson	DESIGNED - T. VOGLER	REVISED -	
	DRAWN - T. VOGLER	REVISED -	
PLOT SCALE = $SCALE$	CHECKED - J.TARDY	REVISED -	
PLOT DATE = 2/7/2025	DATE -	REVISED -	

benesch
Alfred Benesch & Company
35 W Wacker Drive, Suite 3200
Chicago, Illinois 60601
312-565-0450 Job No. 15800.00

STATE OF ILLINOIS
DEPARTMENT OF TRANSPORTATION

CROSS SECTIONS - I-39 NB
STAGE 3

SCALE: 1"=10' | SHEET OF 200 SHEETS | STA. 2639+00.00 | TO STA. 2639+00.00

F.A.I RTE.	SECTION	COUNTY	TOTAL SHEETS	SHEET NO.
*	(201-3)R & (4-1,5)R	WINNEBAGO	1685	1430
		CONTRACT NO. 64C24		
	ILLINOIS	FED. AID PROJECT		

* FAI ROUTE 39 (I-39) & FAP 301 (US 20)

FINAL SURVEY | NOTE BOOK | SURVEYED | PLOTTED | TEMPLATE | AREAS | AREAS CHECKED | BY | DATE

ORIGINAL SURVEY | NOTE BOOK | SURVEYED | PLOTTED | TEMPLATE | AREAS | AREAS CHECKED | BY | DATE

MODEL: I-39 Mainline Stage 3 - XS - 2639+00.00 (Sheet)
FILE NAME: c:\pwworkd\benesch projects\projects\d0173808\D2642C24-ML-I-39-Stage-3-XS.dgn

FINAL SURVEY		BY	DATE
NOTE BOOK	SURVEYED		
NO.	PLOTTED		
	TEMPLATE		
	AREAS		
	AREAS CHECKED		

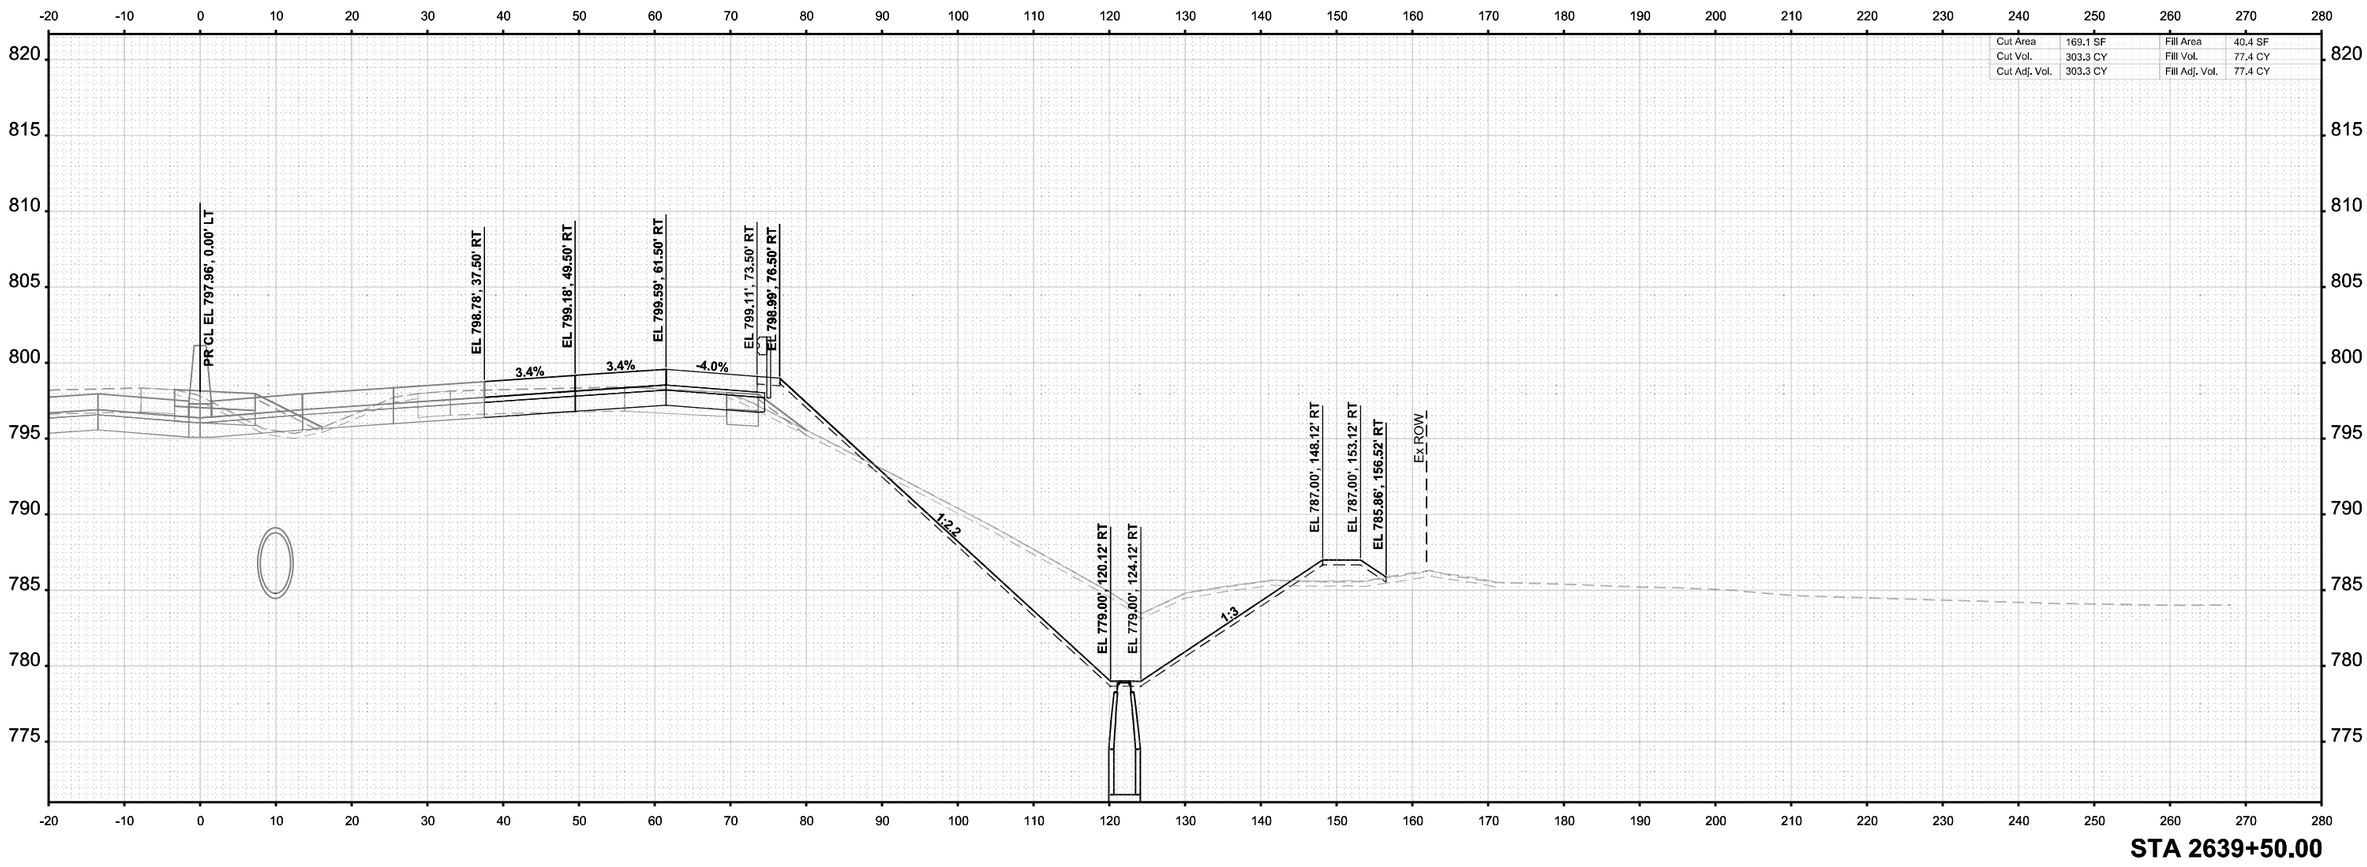

STA 2639+50.00

ORIGINAL SURVEY		BY	DATE
NOTE BOOK	SURVEYED		
Sheet	PLOTTED		
	TEMPLATE		
	AREAS		
	AREAS CHECKED		

MODEL: I-39 Mainline Stage 3 - XS - 2639+50.00 (Sheet)
FILE NAME: c:\pwworkdir\benesch projects\projects\d0173808\D264C24-MIL-I-39-Stage-3-XS.dgn

benesch
Alfred Benesch & Company
35 W Wacker Drive, Suite 3300
Chicago, Illinois 60601
312-565-0450 Job No. 10800.00

USER NAME = agibson		DESIGNED - T. VOGLER	REVISED -
		DRAWN - T. VOGLER	REVISED -
PLOT SCALE = $SCALE$		CHECKED - J.TARDY	REVISED -
PLOT DATE = 2/7/2025		DATE -	REVISED -

STATE OF ILLINOIS
DEPARTMENT OF TRANSPORTATION

CROSS SECTIONS - I-39 NB
STAGE 3

SCALE: 1"=10' | SHEET OF 200 SHEETS | STA. 2639+50.00 | TO STA. 2639+50.00

F.A.I RTE.	SECTION	COUNTY	TOTAL SHEETS	SHEET NO.
*	(201-3)R & (4-1.5)R	WINNEBAGO	1685	1431
		CONTRACT NO. 64C24		
	ILLINOIS	FED. AID PROJECT		

* FAI ROUTE 39 (I-39) & FAP 301 (US 20)

FINAL SURVEY		BY	DATE
	SURVEYED		
	PLOTTED		
NOTE BOOK	TEMPLATE		
	AREAS		
NO.	AREAS CHECKED		

ORIGINAL SURVEY		BY	DATE
	SURVEYED		
	PLOTTED		
NOTE BOOK	TEMPLATE		
	AREAS		
NO.	AREAS CHECKED		

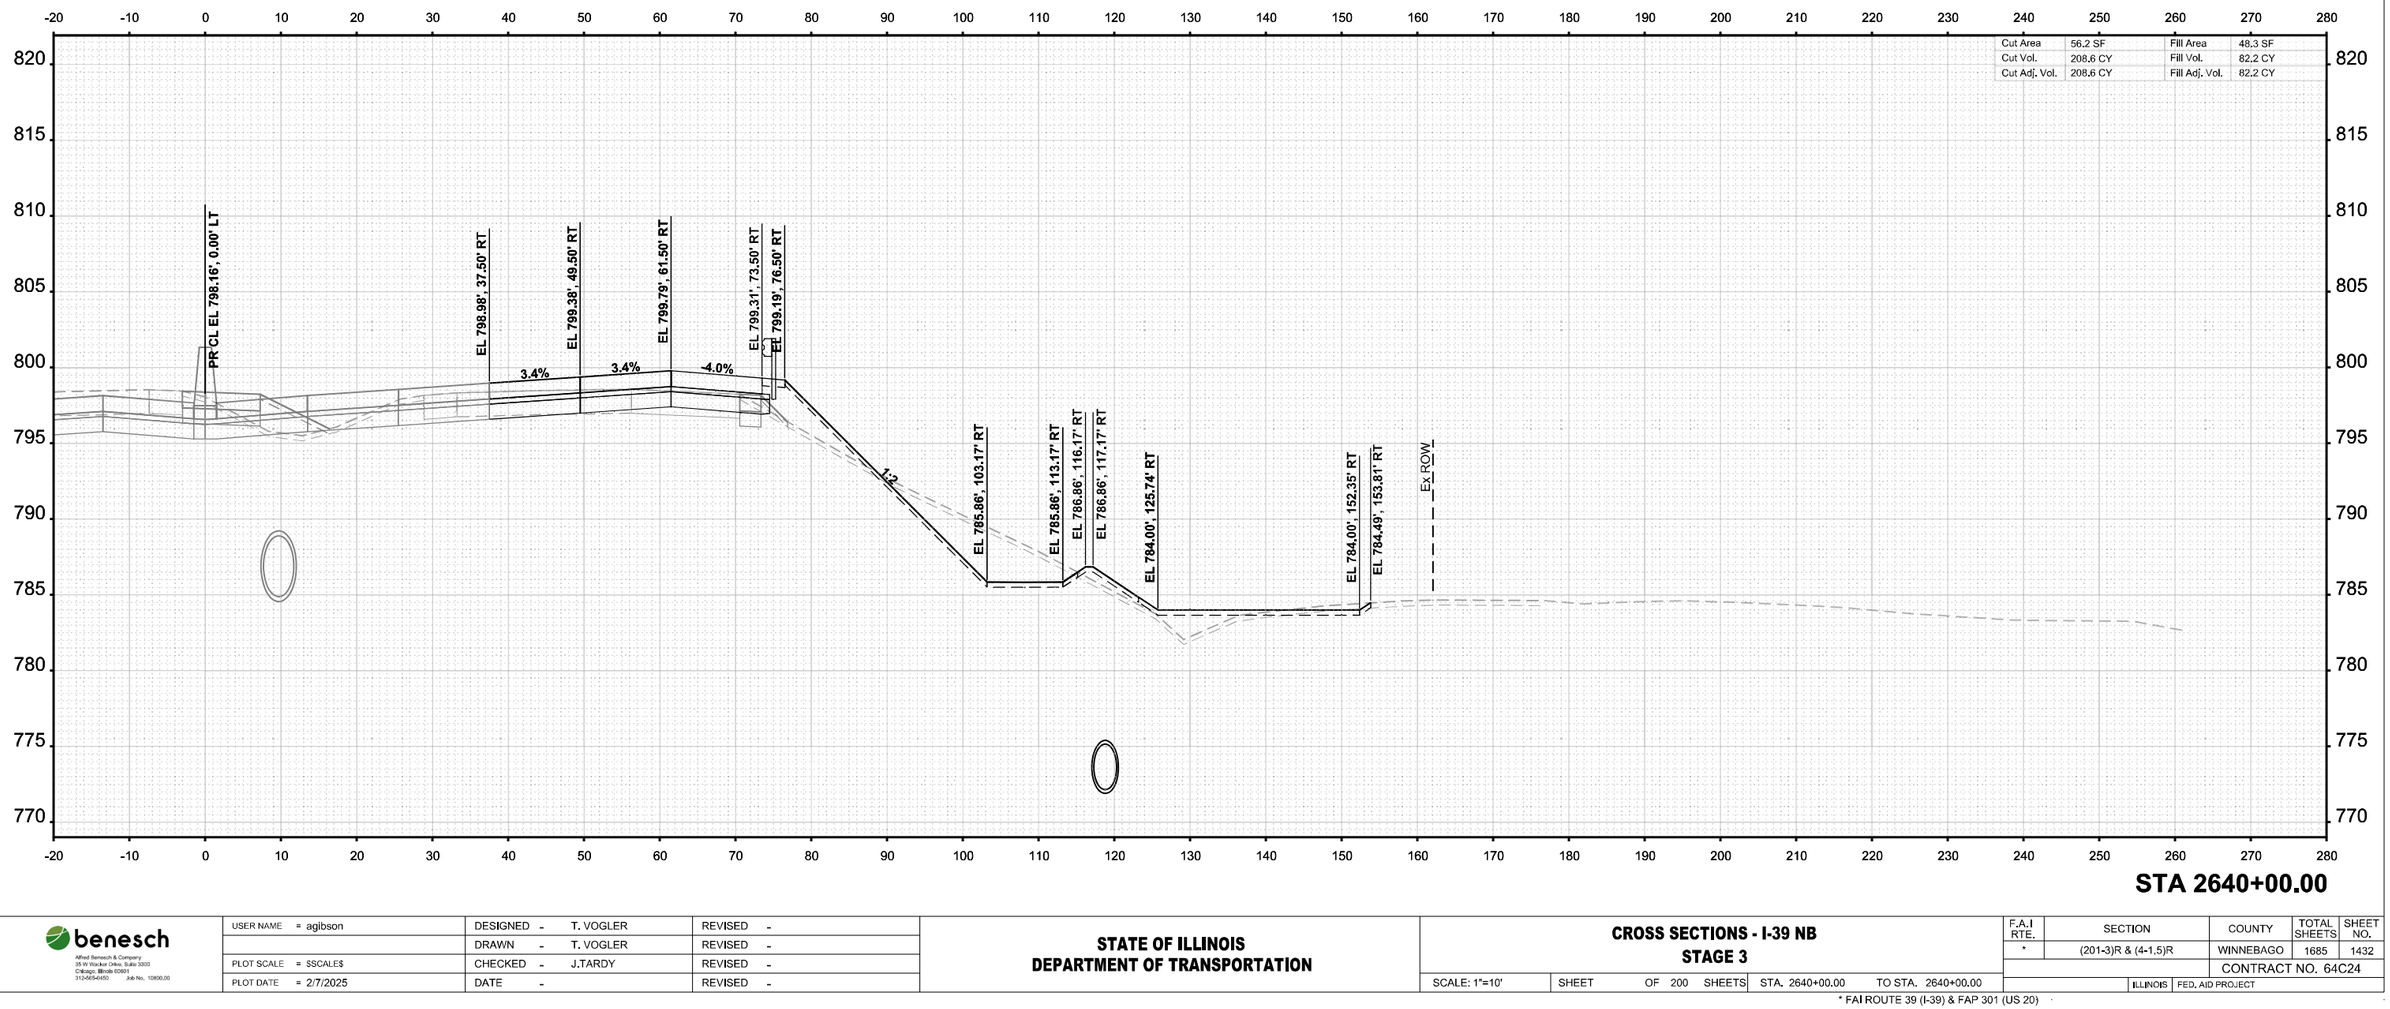

MODEL: I-39 Mainline Stage 3 - XS - 2640+00.00 (Sheet)
FILE NAME: c:\pwworkdir\benesch projects\projects\d0173808\D264C24-ML-I-39-Stage-3-XS.dgn

benesch
Alfred Benesch & Company
35 W Wacker Drive, Suite 3300
Chicago, Illinois 60601
312-565-0450 Job No. 10800.00

USER NAME = agibson	DESIGNED - T. VOGLER	REVISED -
	DRAWN - T. VOGLER	REVISED -
PLOT SCALE = $SCALE$	CHECKED - J.TARDY	REVISED -
PLOT DATE = 2/7/2025	DATE -	REVISED -

STATE OF ILLINOIS
DEPARTMENT OF TRANSPORTATION

CROSS SECTIONS - I-39 NB
STAGE 3

SCALE: 1"=10' | SHEET OF 200 SHEETS | STA. 2640+00.00 | TO STA. 2640+00.00

F.A.I RTE.	SECTION	COUNTY	TOTAL SHEETS	SHEET NO.
*	(201-3)R & (4-1.5)R	WINNEBAGO	1685	1432
		CONTRACT NO. 64C24		
	ILLINOIS	FED. AID PROJECT		

* FAI ROUTE 39 (I-39) & FAP 301 (US 20)

FINAL SURVEY		BY	DATE
	SURVEYED		
	PLOTTED		
NOTE BOOK	TEMPLATE		
	AREAS		
NO.	AREAS CHECKED		

ORIGINAL SURVEY		BY	DATE
	SURVEYED		
	PLOTTED		
NOTE BOOK	TEMPLATE		
Sheet	AREAS		
	AREAS CHECKED		

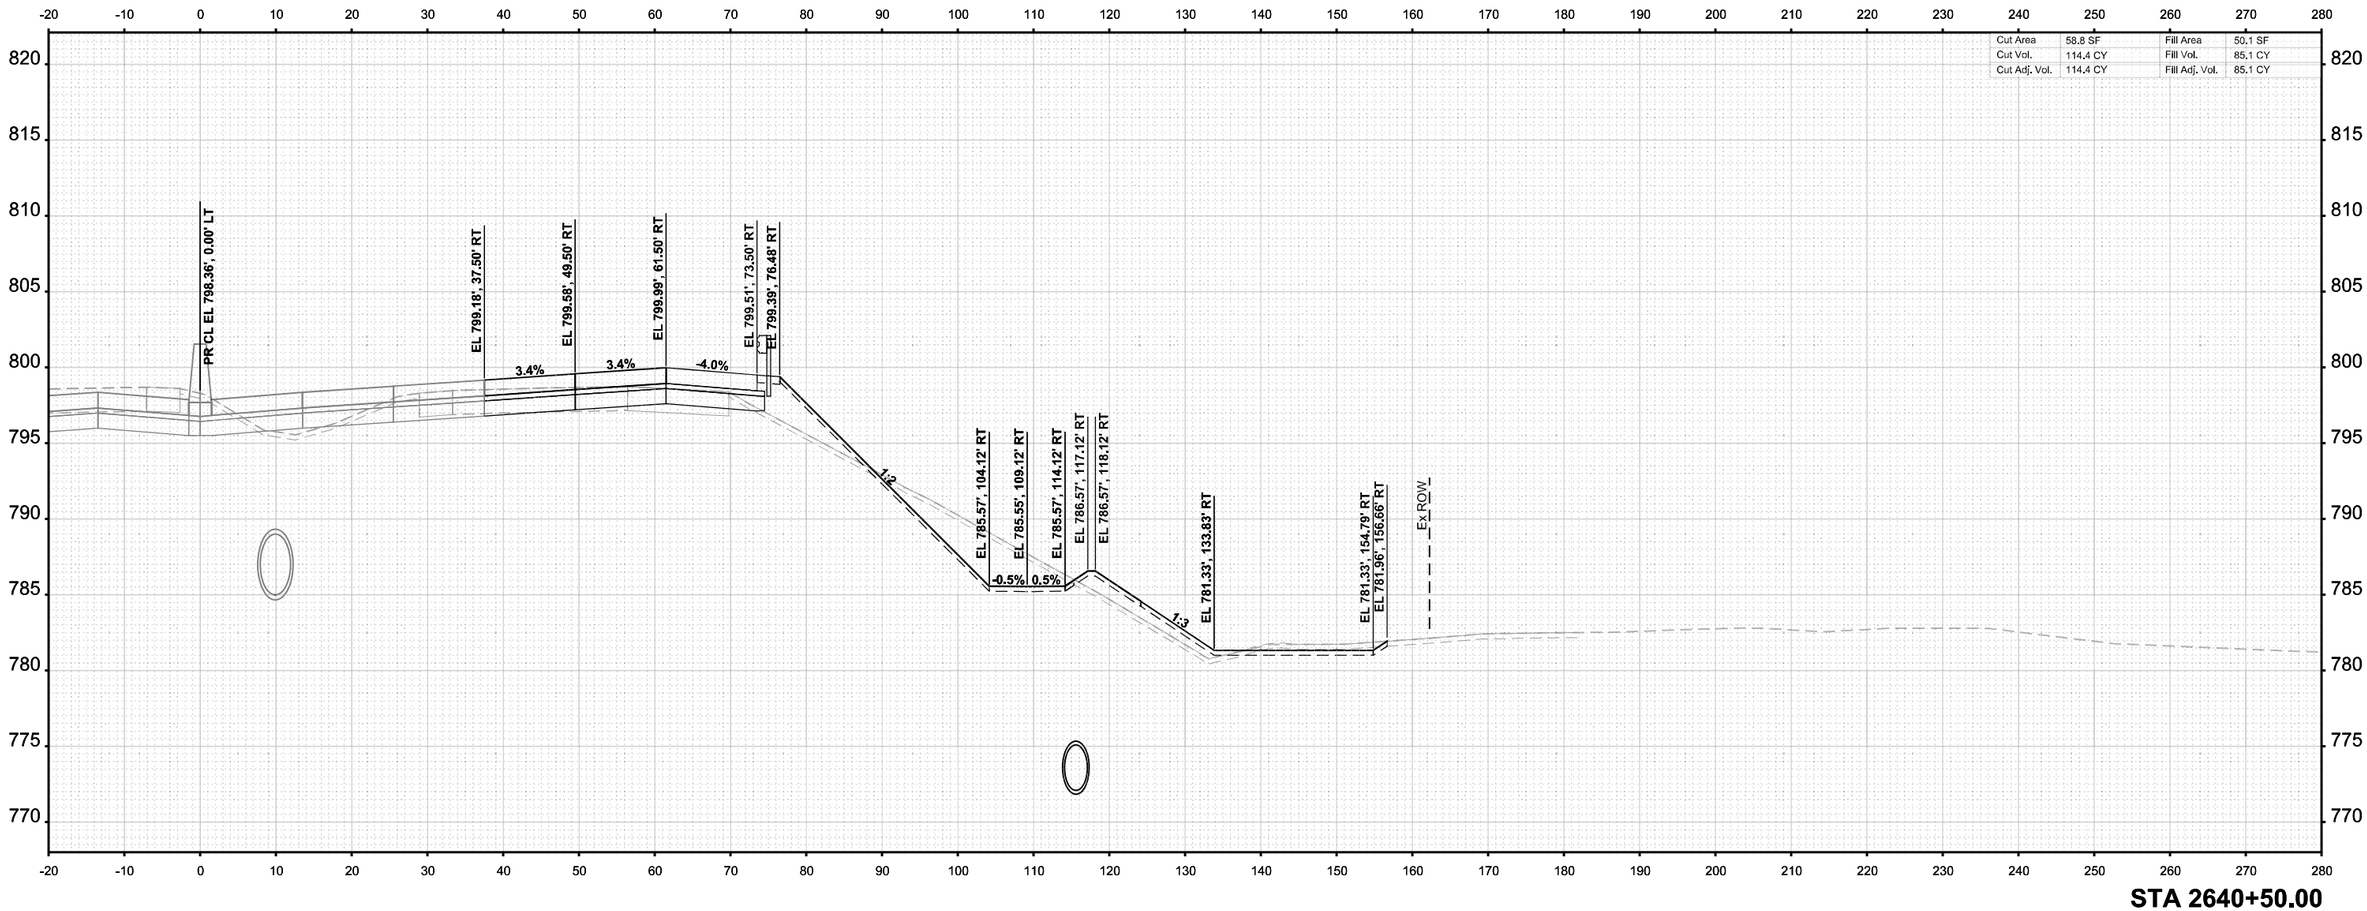

MODEL: I-39 Mainline Stage 3 - XS - 2640+50.00 [Sheet]
FILE NAME: c:\pwworkdir\benesch projects\projects\d0173808\D264C24-ML-I-39-Stage-3-XS.dgn

benesch
Alfred Benesch & Company
35 W Wacker Drive, Suite 3300
Chicago, Illinois 60601
312-565-0450 Job No. 10800.00

USER NAME = agibson		DESIGNED -	T. VOGLER	REVISED -	
		DRAWN -	T. VOGLER	REVISED -	
PLOT SCALE = $SCALE$		CHECKED -	J.TARDY	REVISED -	
PLOT DATE = 2/7/2025		DATE -	02/14/2025	REVISED -	

STATE OF ILLINOIS
DEPARTMENT OF TRANSPORTATION

CROSS SECTIONS - I-39 NB
STAGE 3

SCALE: 1"=10' | SHEET OF 200 SHEETS | STA. 2640+50.00 | TO STA. 2640+50.00

F.A.I RTE.	SECTION	COUNTY	TOTAL SHEETS	SHEET NO.
*	(201-3)R & (4-1.5)R	WINNEBAGO	1685	1433
		CONTRACT NO. 64C24		
	ILLINOIS	FED. AID PROJECT		

* FAI ROUTE 39 (I-39) & FAP 301 (US 20)

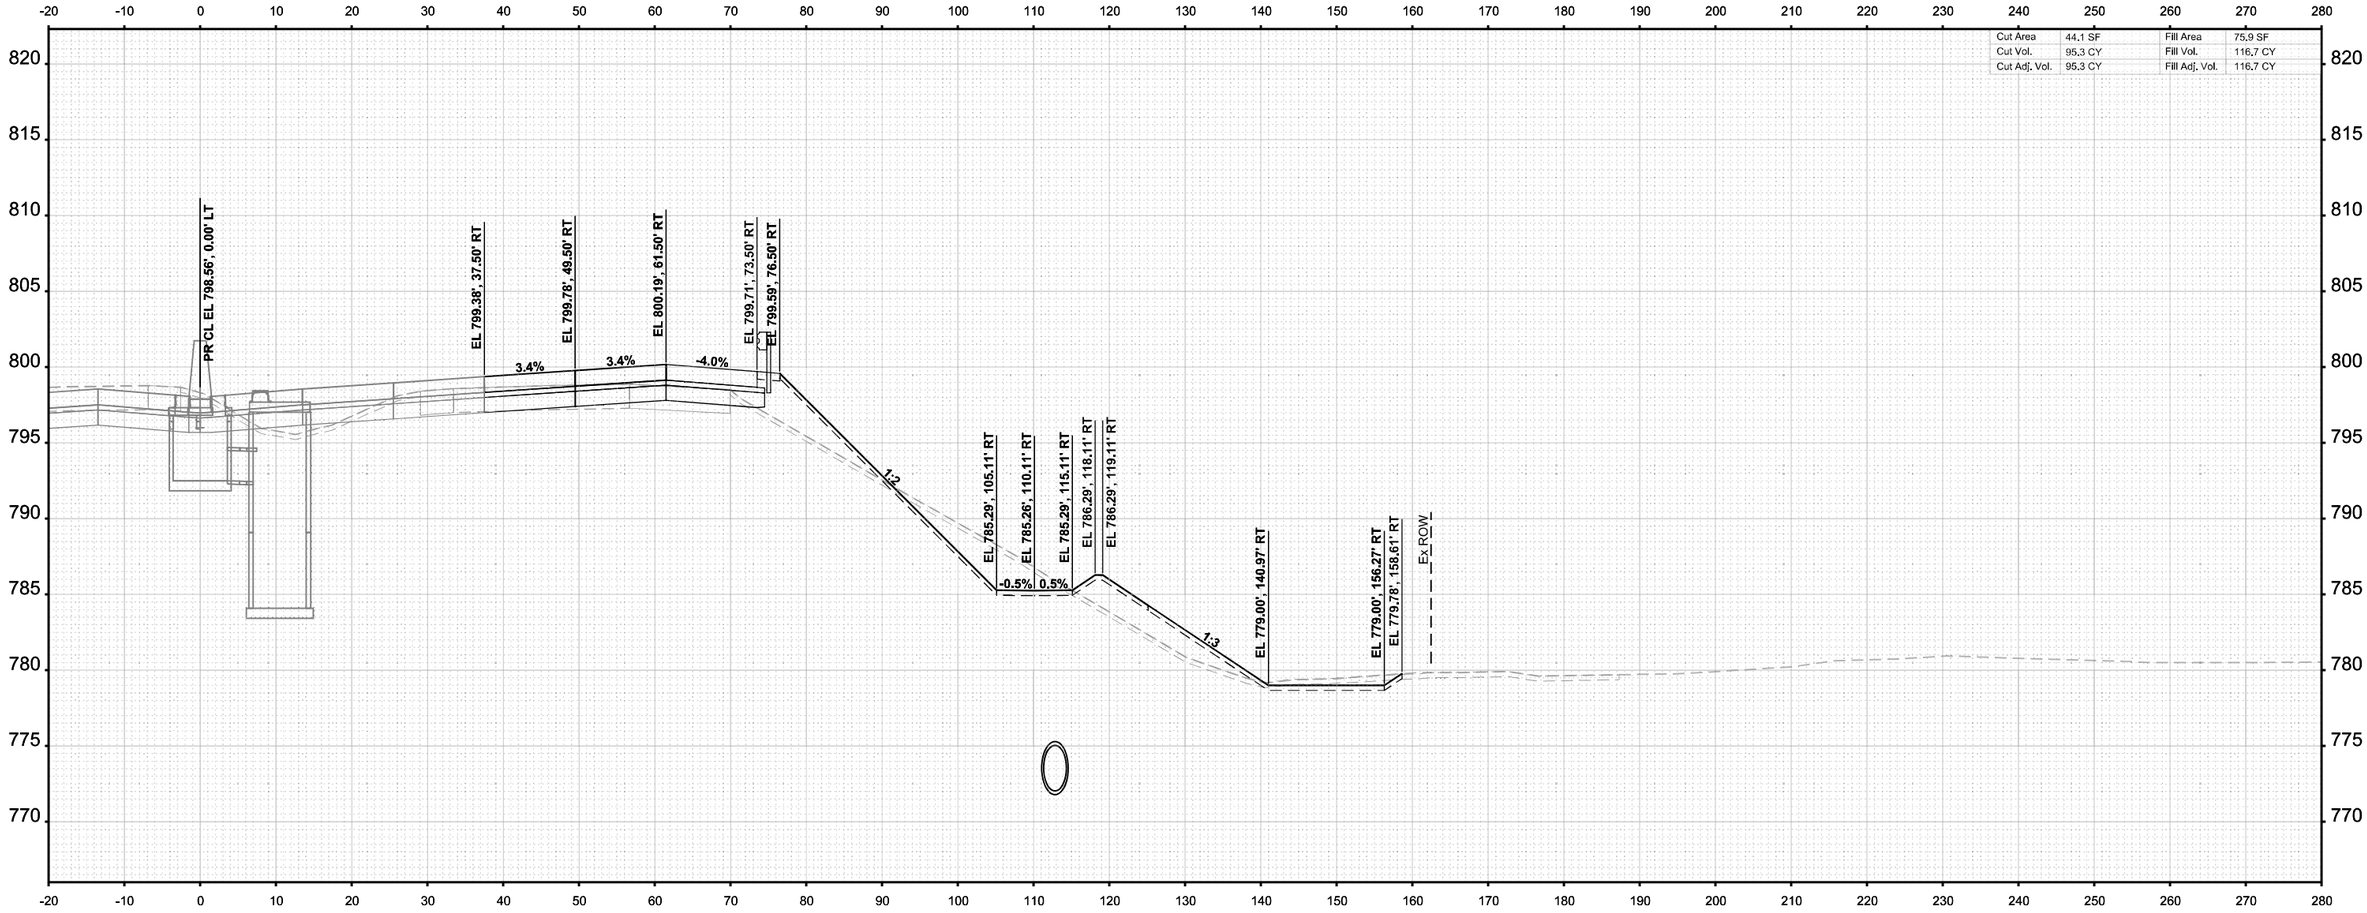

Cut Area	44.1 SF	Fill Area	75.9 SF
Cut Vol.	95.3 CY	Fill Vol.	116.7 CY
Cut Adj. Vol.	95.3 CY	Fill Adj. Vol.	116.7 CY

STA 2641+00.00

FINAL SURVEY		BY	DATE
NOTE BOOK	SURVEYED		
NO.	PLOTTED		
	TEMPLATE		
	AREAS		
	AREAS CHECKED		

ORIGINAL SURVEY		BY	DATE
NOTE BOOK	SURVEYED		
	PLOTTED		
	TEMPLATE		
	AREAS		
	AREAS CHECKED		

MODEL: I-39 Mainline Stage 3 - XS - 2641+00.00 [Sheet]
FILE NAME: c:\pwworldir\benesch projects\projects\d0173808\D264C24-ML-I-39-Stage-3-XS.dgn

benesch
Alfred Benesch & Company
35 W Wacker Drive, Suite 3300
Chicago, Illinois 60601
312-565-0450 Job No. 10800.00

USER NAME = agibson	DESIGNED - T. VOGLER	REVISED -	
	DRAWN - T. VOGLER	REVISED -	
PLOT SCALE = $SCALE$	CHECKED - J.TARDY	REVISED -	
PLOT DATE = 2/7/2025	DATE - 02/14/2025	REVISED -	

STATE OF ILLINOIS
DEPARTMENT OF TRANSPORTATION

CROSS SECTIONS - I-39 NB
STAGE 3

SCALE: 1"=10' | SHEET OF 200 SHEETS | STA. 2641+00.00 TO STA. 2641+00.00

F.A.I RTE.	SECTION	COUNTY	TOTAL SHEETS	SHEET NO.
*	(201-3)R & (4-1.5)R	WINNEBAGO	1685	1434
		CONTRACT NO. 64C24		
		ILLINOIS	FED. AID PROJECT	

* FAI ROUTE 39 (I-39) & FAP 301 (US 20)

Cut Area	25.6 SF	Fill Area	119.2 SF
Cut Vol.	64.5 CY	Fill Vol.	180.6 CY
Cut Adj. Vol.	64.5 CY	Fill Adj. Vol.	180.6 CY

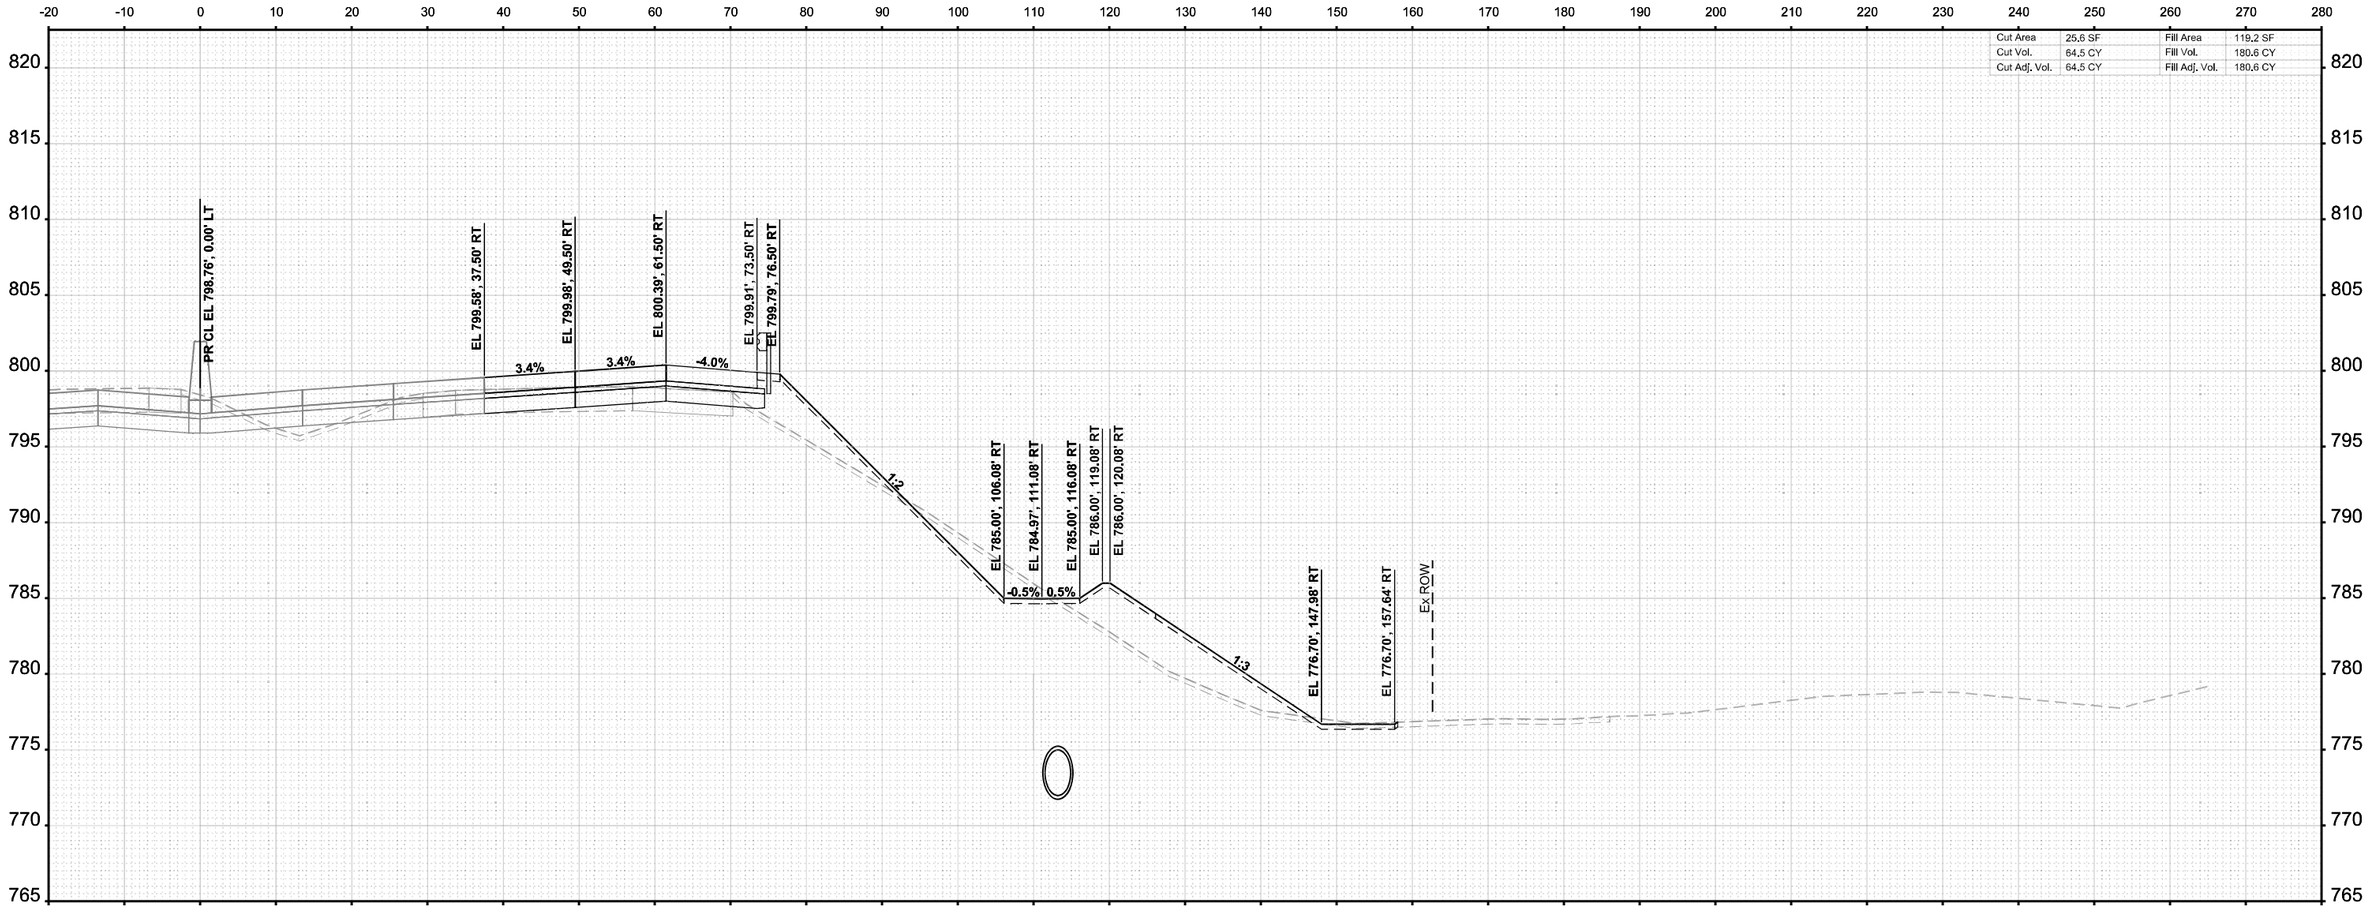

STA 2641+50.00

FINAL SURVEY | NOTE BOOK | NO. | SURVEYED | PLOTTED | TEMPLATE | AREAS | AREAS CHECKED | BY | DATE

ORIGINAL SURVEY | NOTE BOOK (Sheet) | SURVEYED | PLOTTED | TEMPLATE | AREAS | AREAS CHECKED | BY | DATE

MODEL: I-39 Mainline Stage 3 - XS - 2641+50.00 (Sheet)
FILE NAME: c:\pwworldir\benesch projects\projects\d0173808\D2642C24-MIL-I-39-Stage-3->XS.dgn

benesch
Alfred Benesch & Company
35 W Wacker Drive, Suite 3200
Chicago, Illinois 60601
312-565-0450 Job No. 10800.00

USER NAME = agibson	DESIGNED - T. VOGLER	REVISED -
	DRAWN - T. VOGLER	REVISED -
PLOT SCALE = $SCALE$	CHECKED - J.TARDY	REVISED -
PLOT DATE = 2/7/2025	DATE - 02/14/2025	REVISED -

STATE OF ILLINOIS
DEPARTMENT OF TRANSPORTATION

CROSS SECTIONS - I-39 NB
STAGE 3

SCALE: 1"=10' | SHEET OF 200 SHEETS | STA. 2641+50.00 | TO STA. 2641+50.00

F.A.I RTE.	SECTION	COUNTY	TOTAL SHEETS	SHEET NO.
*	(201-3)R & (4-1.5)R	WINNEBAGO	1685	1435
		CONTRACT NO. 64C24		
	ILLINOIS	FED. AID PROJECT		

* FAI ROUTE 39 (I-39) & FAP 301 (US 20)

FINAL SURVEY	NOTE BOOK	NO.

	BY	DATE
SURVEYED		
PLOTTED		
TEMPLATE		
AREAS		
AREAS CHECKED		

ORIGINAL SURVEY	NOTE BOOK	Sheet

	BY	DATE
SURVEYED		
PLOTTED		
TEMPLATE		
AREAS		
AREAS CHECKED		

MODEL: I-39 Mainline Stage 3 - XS - 2642+00.00 (Sheet)
FILE NAME: c:\pwworkit\benesch projects\projects\d0173808\D2684C24-ML-I-39-Stage-3-XS.dgn

Cut Area	142.6 SF	Fill Area	61.3 SF
Cut Vol.	155.8 CY	Fill Vol.	167.1 CY
Cut Adj. Vol.	155.8 CY	Fill Adj. Vol.	167.1 CY

PR CL EL 798.36', 0.00' LT
EL 799.78', 37.50' RT
EL 800.18', 49.50' RT
EL 800.59', 61.50' RT
EL 800.11', 73.50' RT
EL 799.99', 76.50' RT
EL 771.80', 132.88' RT
EL 771.80', 136.88' RT
EL 773.80', 142.88' RT
EL 775.81', 148.90' RT
3.4%
3.4%
-4.0%
1:2
1:3
1:3

STA 2642+00.00

benesch
Alfred Benesch & Company
35 W Wacker Drive, Suite 3300
Chicago, Illinois 60601
312-565-0450 Job No. 10800.00

USER NAME = agibson	DESIGNED - T. VOGLER	REVISED -
	DRAWN - T. VOGLER	REVISED -
PLOT SCALE = $SCALE$	CHECKED - J.TARDY	REVISED -
PLOT DATE = 2/7/2025	DATE - 02/14/2025	REVISED -

STATE OF ILLINOIS
DEPARTMENT OF TRANSPORTATION

CROSS SECTIONS - I-39 NB
STAGE 3

SCALE: 1"=10' | SHEET OF 200 SHEETS | STA. 2642+00.00 | TO STA. 2642+00.00

F.A.I RTE.	SECTION	COUNTY	TOTAL SHEETS	SHEET NO.
*	(201-3)R & (4-1,5)R	WINNEBAGO	1685	1436
		CONTRACT NO. 64C24		
	ILLINOIS	FED. AID PROJECT		

* FAI ROUTE 39 (I-39) & FAP 301 (US 20)

FINAL SURVEY		BY	DATE
	SURVEYED		
	PLOTTED		
NOTE BOOK	TEMPLATE		
	AREAS		
NO.	AREAS CHECKED		

ORIGINAL SURVEY		BY	DATE
	SURVEYED		
	PLOTTED		
NOTE BOOK	TEMPLATE		
Sheet	AREAS		
	AREAS CHECKED		

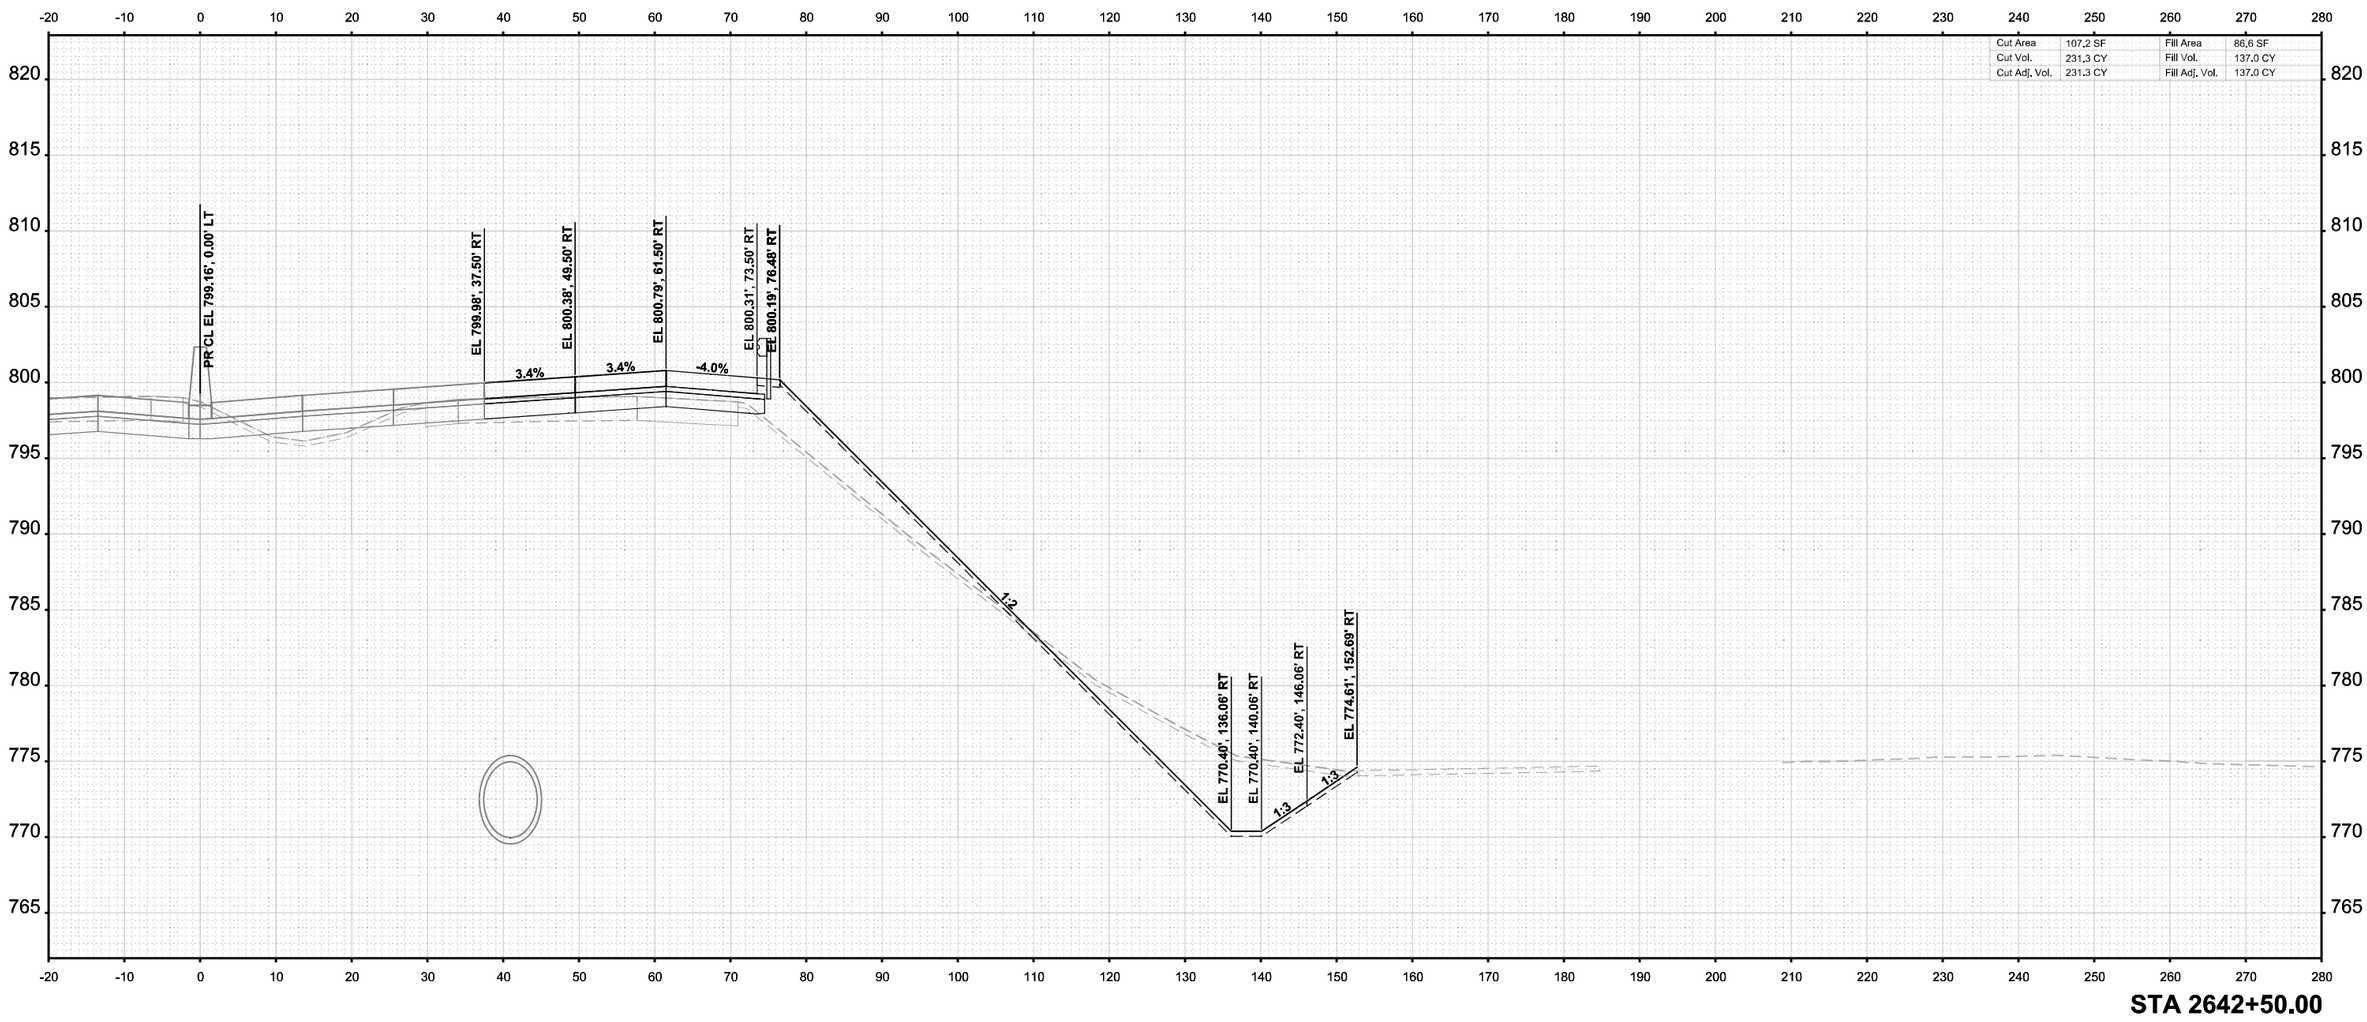

STA 2642+50.00

MODEL: I-39 Mainline Stage 3 - XS - 2642+50.00 (Sheet)
FILE NAME: c:\pwworkdir\benesch projects\projects\d0173808\D264C24-MI-I-39-Stage-3-XS.dgn

benesch
Alfred Benesch & Company
35 W Wacker Drive, Suite 3200
Chicago, Illinois 60601
312-565-0450 Job No. 10800.00

USER NAME = agibson		DESIGNED - T. VOGLER		REVISED -	
		DRAWN - T. VOGLER		REVISED -	
PLOT SCALE = $SCALE$		CHECKED - J.TARDY		REVISED -	
PLOT DATE = 2/7/2025		DATE - 02/14/2025		REVISED -	

STATE OF ILLINOIS
DEPARTMENT OF TRANSPORTATION

CROSS SECTIONS - I-39 NB
STAGE 3

SCALE: 1"=10' | SHEET OF 200 SHEETS | STA. 2642+50.00 | TO STA. 2642+50.00

* FAI ROUTE 39 (I-39) & FAP 301 (US 20)

F.A.I RTE.	SECTION	COUNTY	TOTAL SHEETS	SHEET NO.
*	(201-3)R & (4-1.5)R	WINNEBAGO	1685	1437
		CONTRACT NO. 64C24		
	ILLINOIS	FED. AID PROJECT		

FINAL SURVEY	NOTE BOOK	SURVEYED	PLOTTED	TEMPLATE	AREAS	AREAS CHECKED
NO.		BY				
		DATE				

ORIGINAL SURVEY	NOTE BOOK	SURVEYED	PLOTTED	TEMPLATE	AREAS	AREAS CHECKED
		BY				
		DATE				

Cut Area	0.1 SF	Fill Area	35.7 SF
Cut Vol.	99.3 CY	Fill Vol.	113.2 CY
Cut Adj. Vol.	99.3 CY	Fill Adj. Vol.	113.2 CY

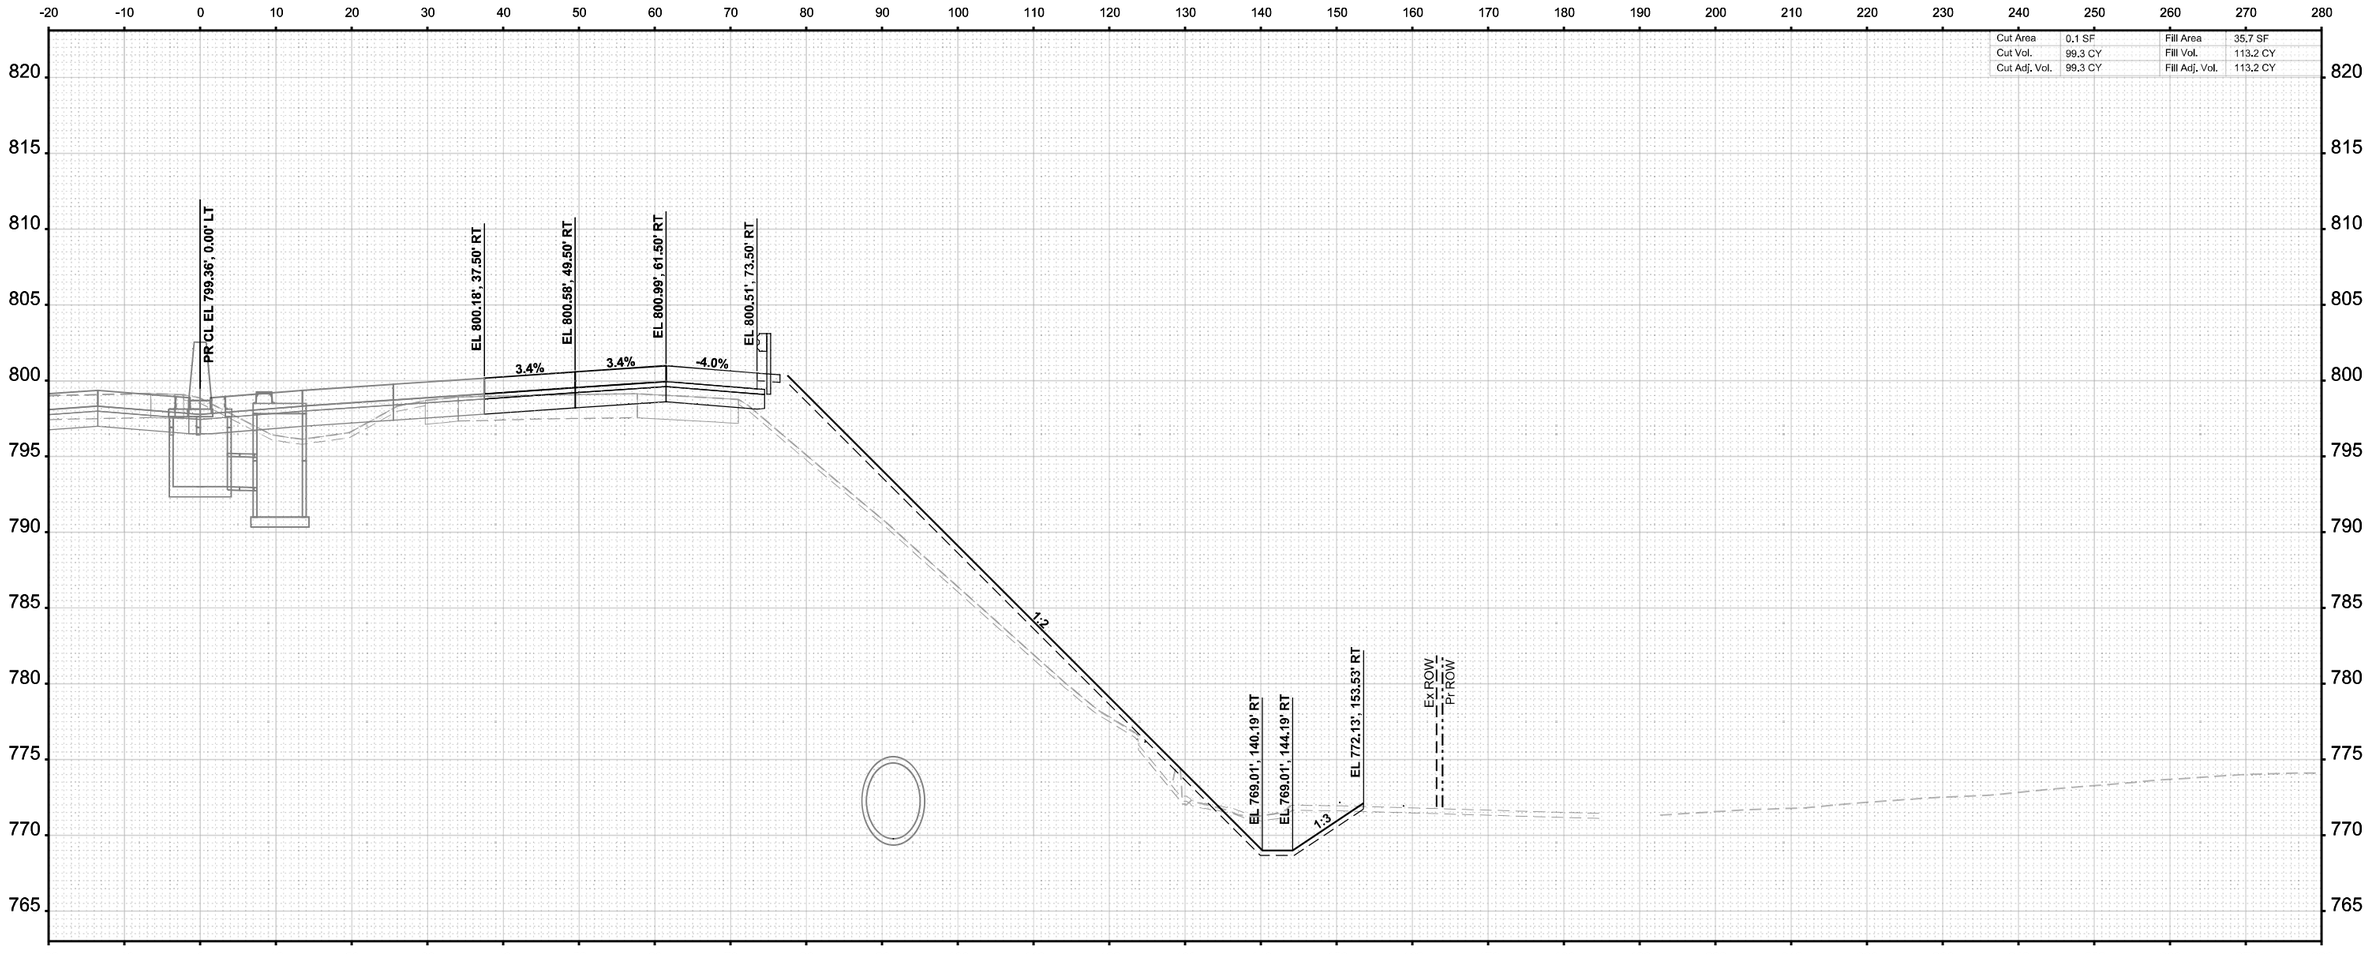

STA 2643+00.00

MODEL: I-39 Mainline Stage 3 - XS - 2643+00.00 (Sheet)
FILE NAME: C:\pwworkdir\benesch projects\projects\d0173808\D264C24-MIL-I-39-Stage-3-XS.dgn

benesch
Alfred Benesch & Company
35 W Wacker Drive, Suite 3200
Chicago, Illinois 60601
312-565-0450 Job No. 10800.00

USER NAME = agibson	DESIGNED - T. VOGLER	REVISED -
	DRAWN - T. VOGLER	REVISED -
PLOT SCALE = $SCALE$	CHECKED - J.TARDY	REVISED -
PLOT DATE = 2/7/2025	DATE - 02/14/2025	REVISED -

STATE OF ILLINOIS
DEPARTMENT OF TRANSPORTATION

CROSS SECTIONS - I-39 NB
STAGE 3

SCALE: 1"=10' | SHEET OF 200 SHEETS | STA. 2643+00.00 | TO STA. 2643+00.00

F.A.I RTE.	SECTION	COUNTY	TOTAL SHEETS	SHEET NO.
*	(201-3)R & (4-1.5)R	WINNEBAGO	1685	1438
		CONTRACT NO. 64C24		
	ILLINOIS	FED. AID PROJECT		

* FAI ROUTE 39 (I-39) & FAP 301 (US 20)

FINAL SURVEY		BY	DATE
	SURVEYED		
	PLOTTED		
NOTE BOOK	TEMPLATE		
	AREAS		
NO.	AREAS CHECKED		

Cut Area	36.6 SF	Fill Area	238.0 SF
Cut Vol.	34.0 CY	Fill Vol.	253.4 CY
Cut Adj. Vol.	34.0 CY	Fill Adj. Vol.	253.4 CY

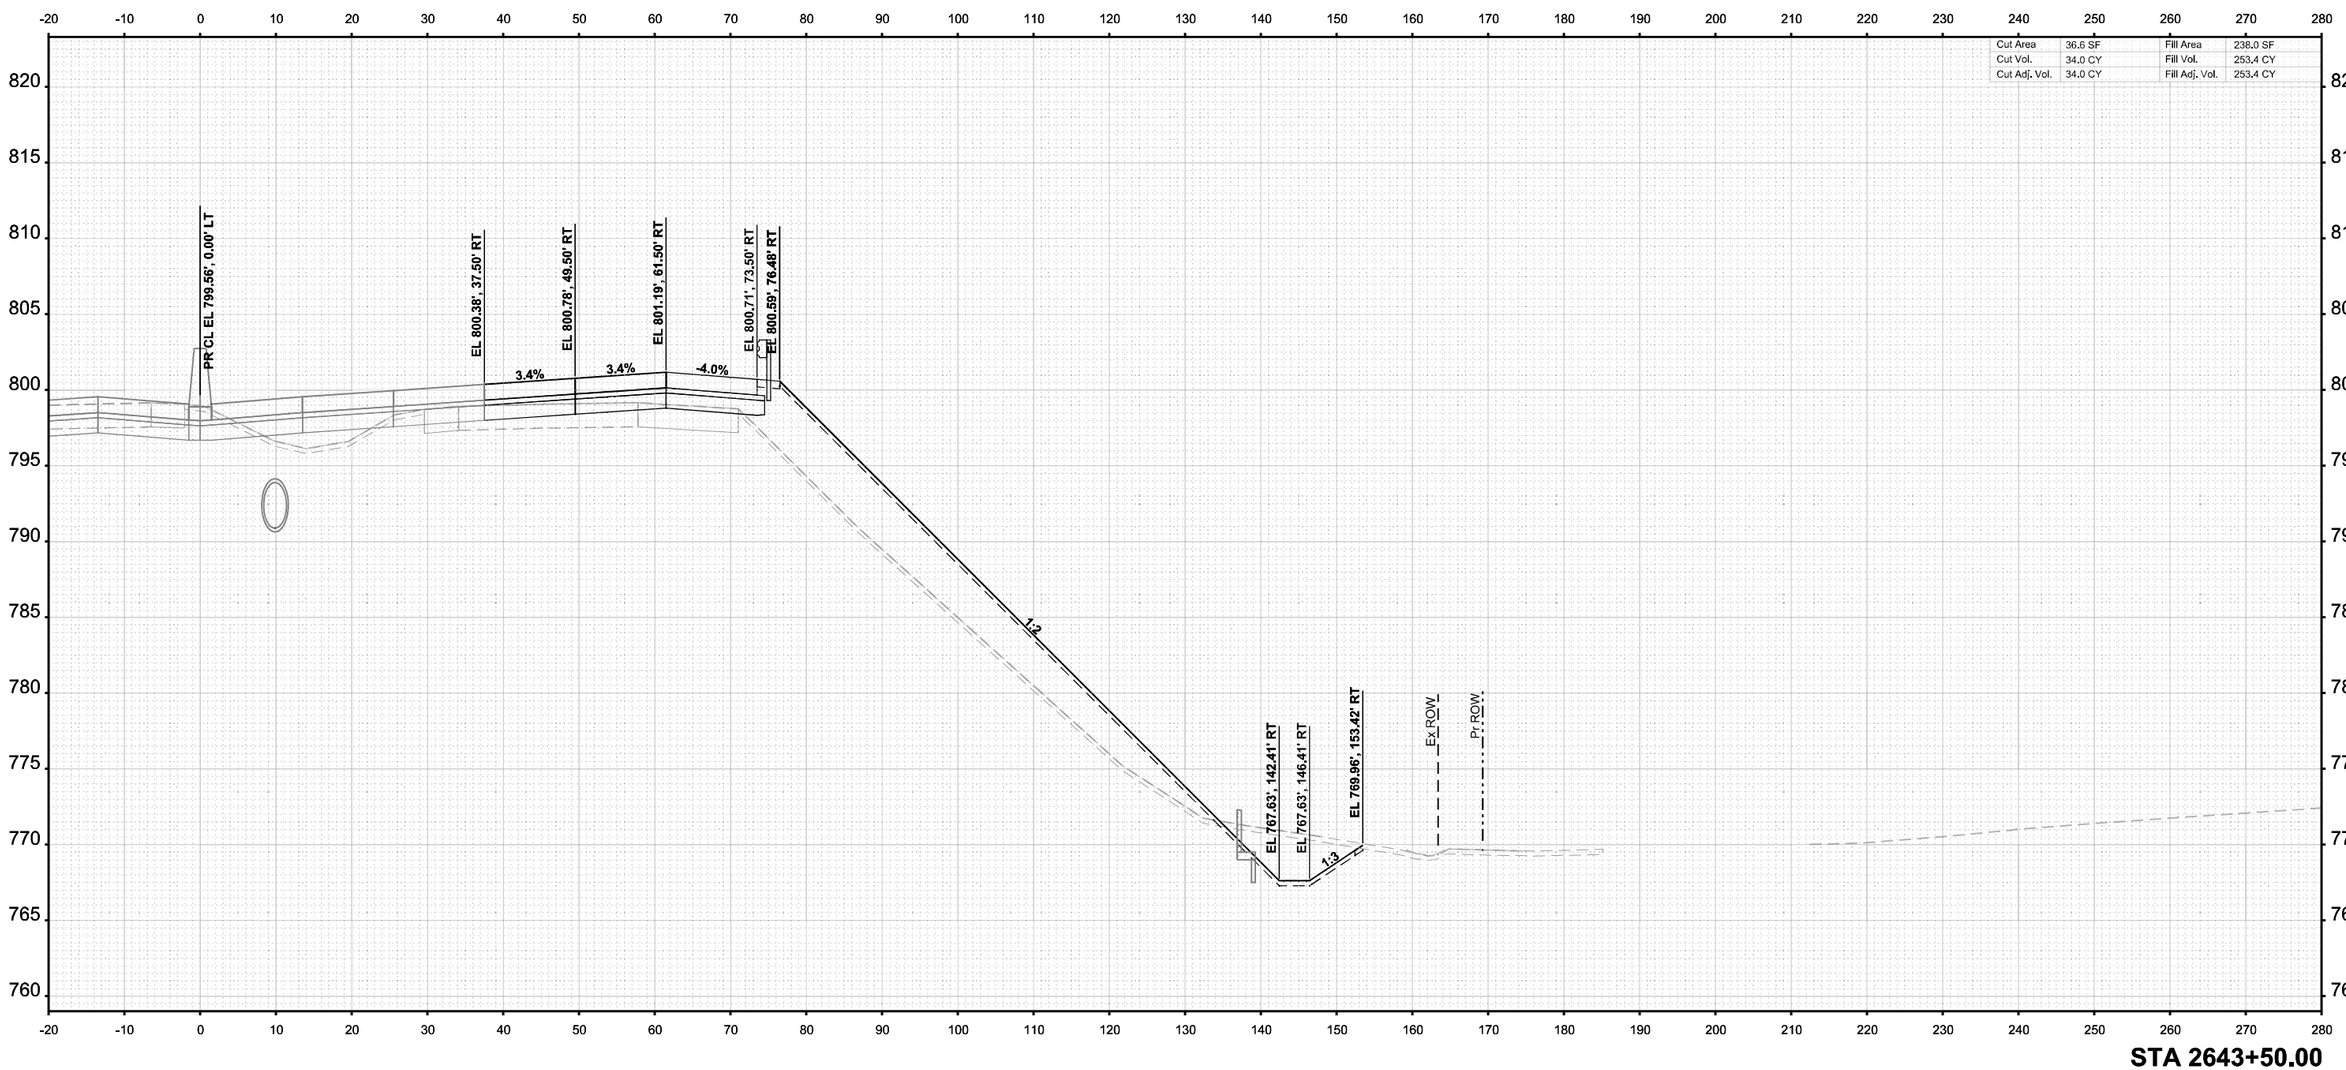

STA 2643+50.00

FINAL SURVEY		BY	DATE
	SURVEYED		
	PLOTTED		
NOTE BOOK	TEMPLATE		
	AREAS		
NO.	AREAS CHECKED		

ORIGINAL SURVEY		BY	DATE
	SURVEYED		
	PLOTTED		
NOTE BOOK	TEMPLATE		
Sheet	AREAS		
	AREAS CHECKED		

MODEL: I-39 Mainline Stage 3 - XS - 2643+50.00 (Sheet)
FILE NAME: c:\pwwordir\benesch projects\projects\d0173808\D2264C24-ML-I-39-Stage-3-XS.dgn

benesch
Alfred Benesch & Company
35 W Wacker Drive, Suite 3200
Chicago, Illinois 60601
312-565-0450 Job No. 10800.00

USER NAME = agibson		DESIGNED - T. VOGLER		REVISED -	
		DRAWN - T. VOGLER		REVISED -	
PLOT SCALE = $SCALE$		CHECKED - J.TARDY		REVISED -	
PLOT DATE = 2/7/2025		DATE - 02/14/2025		REVISED -	

STATE OF ILLINOIS
DEPARTMENT OF TRANSPORTATION

CROSS SECTIONS - I-39 NB
STAGE 3

SCALE: 1"=10' | SHEET OF 200 SHEETS | STA. 2643+50.00 | TO STA. 2643+50.00

F.A.I RTE.	SECTION	COUNTY	TOTAL SHEETS	SHEET NO.
*	(201-3)R & (4-1.5)R	WINNEBAGO	1685	1439
		CONTRACT NO. 64C24		
	ILLINOIS	FED. AID PROJECT		

* FAI ROUTE 39 (I-39) & FAP 301 (US 20)

Cut Area	48.1 SF	Fill Area	305.8 SF
Cut Vol.	78.4 CY	Fill Vol.	503.5 CY
Cut Adj. Vol.	78.4 CY	Fill Adj. Vol.	503.5 CY

PR'CL EL 799.76', 0.00' LT

EL 800.58', 37.50' RT

EL 800.98', 49.50' RT

EL 801.39', 61.50' RT

EL 800.91', 73.50' RT

EL 800.79', 76.50' RT

3.4%

3.4%

-4.0%

1:2

1:3

EL 766.25', 145.58' RT

EL 766.25', 149.58' RT

EL 768.25', 155.58' RT

EL 769.07', 158.05' RT

Ex ROW

Pr ROW

STA 2644+00.00

FINAL SURVEY

SURVEYED	
PLOTTED	
TEMPLATE	
AREAS	
AREAS CHECKED	
NOTE BOOK	
NO.	

BY | DATE

ORIGINAL SURVEY

SURVEYED	
PLOTTED	
TEMPLATE	
AREAS	
AREAS CHECKED	
NOTE BOOK	
Sheet	

BY | DATE

MODEL: I-39 Mainline Stage 3 - XS - 2644+00.00
FILE NAME: c:\pw\wordir\benesch projects\projects\d0173808\D264C24-ML-I-39-Stage-3-XS.dgn

benesch
Alfred Benesch & Company
35 W Wacker Drive, Suite 3200
Chicago, Illinois 60601
312-565-0450 Job No. 10800.00

USER NAME = agibson	DESIGNED - T. VOGLER	REVISED -	
	DRAWN - T. VOGLER	REVISED -	
PLOT SCALE = $SCALE$	CHECKED - J.TARDY	REVISED -	
PLOT DATE = 2/7/2025	DATE - 02/14/2025	REVISED -	

STATE OF ILLINOIS
DEPARTMENT OF TRANSPORTATION

CROSS SECTIONS - I-39 NB
STAGE 3

SCALE: 1"=10' | SHEET OF 200 SHEETS | STA. 2644+00.00 | TO STA. 2644+00.00

F.A.I RTE.	SECTION	COUNTY	TOTAL SHEETS	SHEET NO.
*	(201-3)R & (4-1.5)R	WINNEBAGO	1685	1440
		CONTRACT NO. 64C24		
	ILLINOIS	FED. AID PROJECT		

* FAI ROUTE 39 (I-39) & FAP 301 (US 20)

FINAL SURVEY	BY	DATE
SURVEYED		
PLOTTED		
TEMPLATE		
AREAS		
NOTE BOOK	AREAS CHECKED	
NO.		

ORIGINAL SURVEY	BY	DATE
SURVEYED		
PLOTTED		
TEMPLATE		
AREAS		
NOTE BOOK	AREAS CHECKED	
NO.		

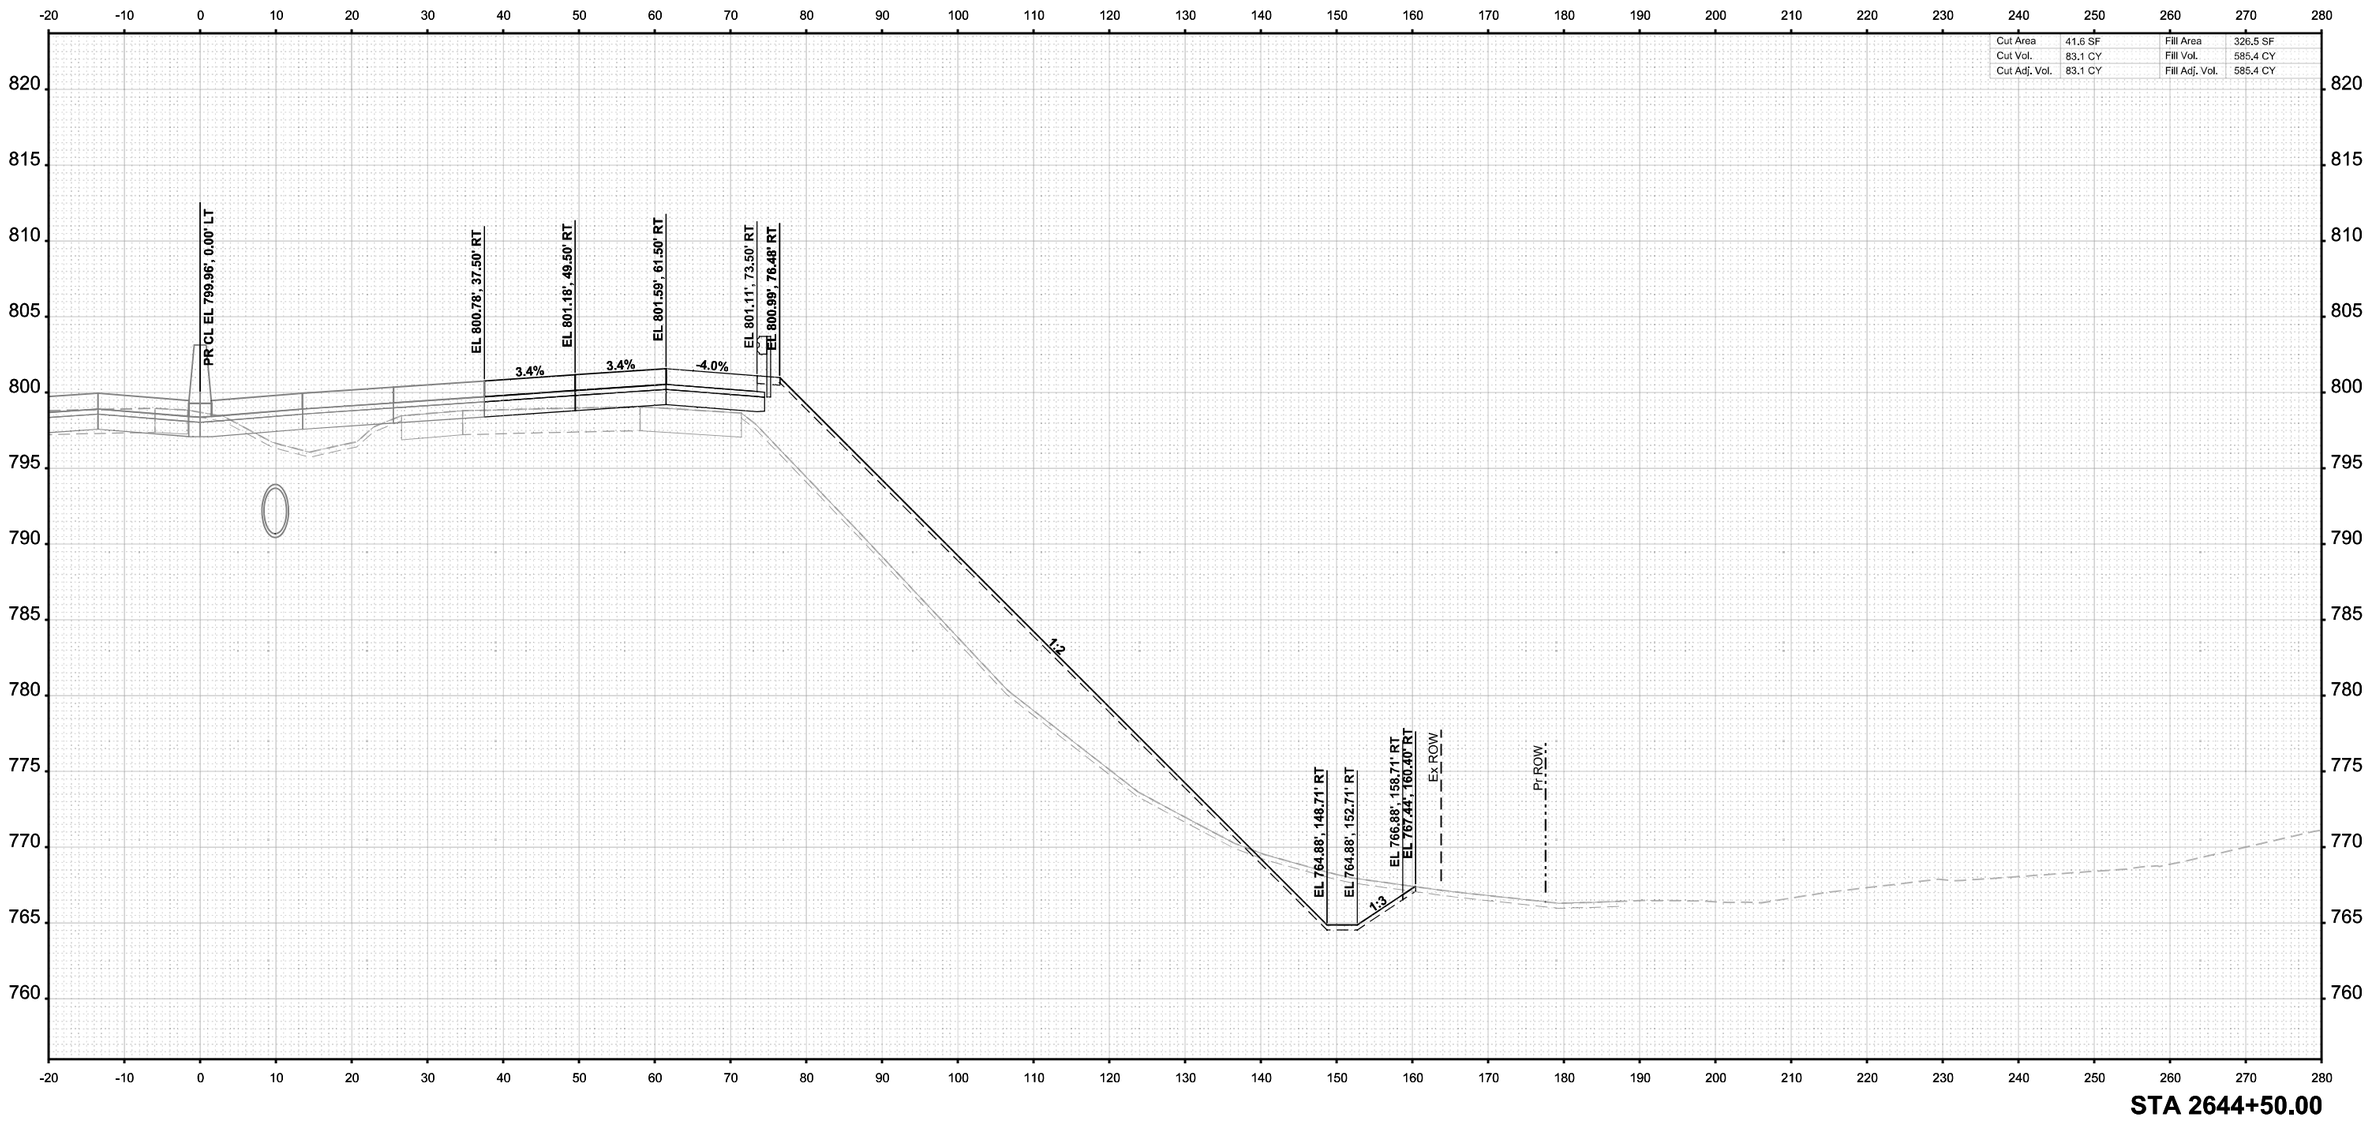

STA 2644+50.00

MODEL: I-39 Mainline Stage 3 - XS - 2644+50.00 [Sheet]
FILE NAME: c:\pwworkdir\benesch projects\projects\d0173808\D2664C24-ML-I-39-Stage-3-XS.dgn

benesch
Alfred Benesch & Company
35 W Wacker Drive, Suite 3300
Chicago, Illinois 60601
312-565-0450 Job No. 10800.00

USER NAME = agibson		DESIGNED - T. VOGLER		REVISED -	
		DRAWN - T. VOGLER		REVISED -	
PLOT SCALE = $SCALE$		CHECKED - J.TARDY		REVISED -	
PLOT DATE = 2/7/2025		DATE - 02/14/2025		REVISED -	

STATE OF ILLINOIS
DEPARTMENT OF TRANSPORTATION

CROSS SECTIONS - I-39 NB
STAGE 3

SCALE: 1"=10' | SHEET OF 200 SHEETS | STA. 2644+50.00 | TO STA. 2644+50.00

F.A.I RTE.	SECTION	COUNTY	TOTAL SHEETS	SHEET NO.
*	(201-3)R & (4-1.5)R	WINNEBAGO	1685	1441
		CONTRACT NO. 64C24		
	ILLINOIS	FED. AID PROJECT		

* FAI ROUTE 39 (I-39) & FAP 301 (US 20)

Cut Area	31.5 SF	Fill Area	408.8 SF
Cut Vol.	67.7 CY	Fill Vol.	680.8 CY
Cut Adj. Vol.	67.7 CY	Fill Adj. Vol.	680.8 CY

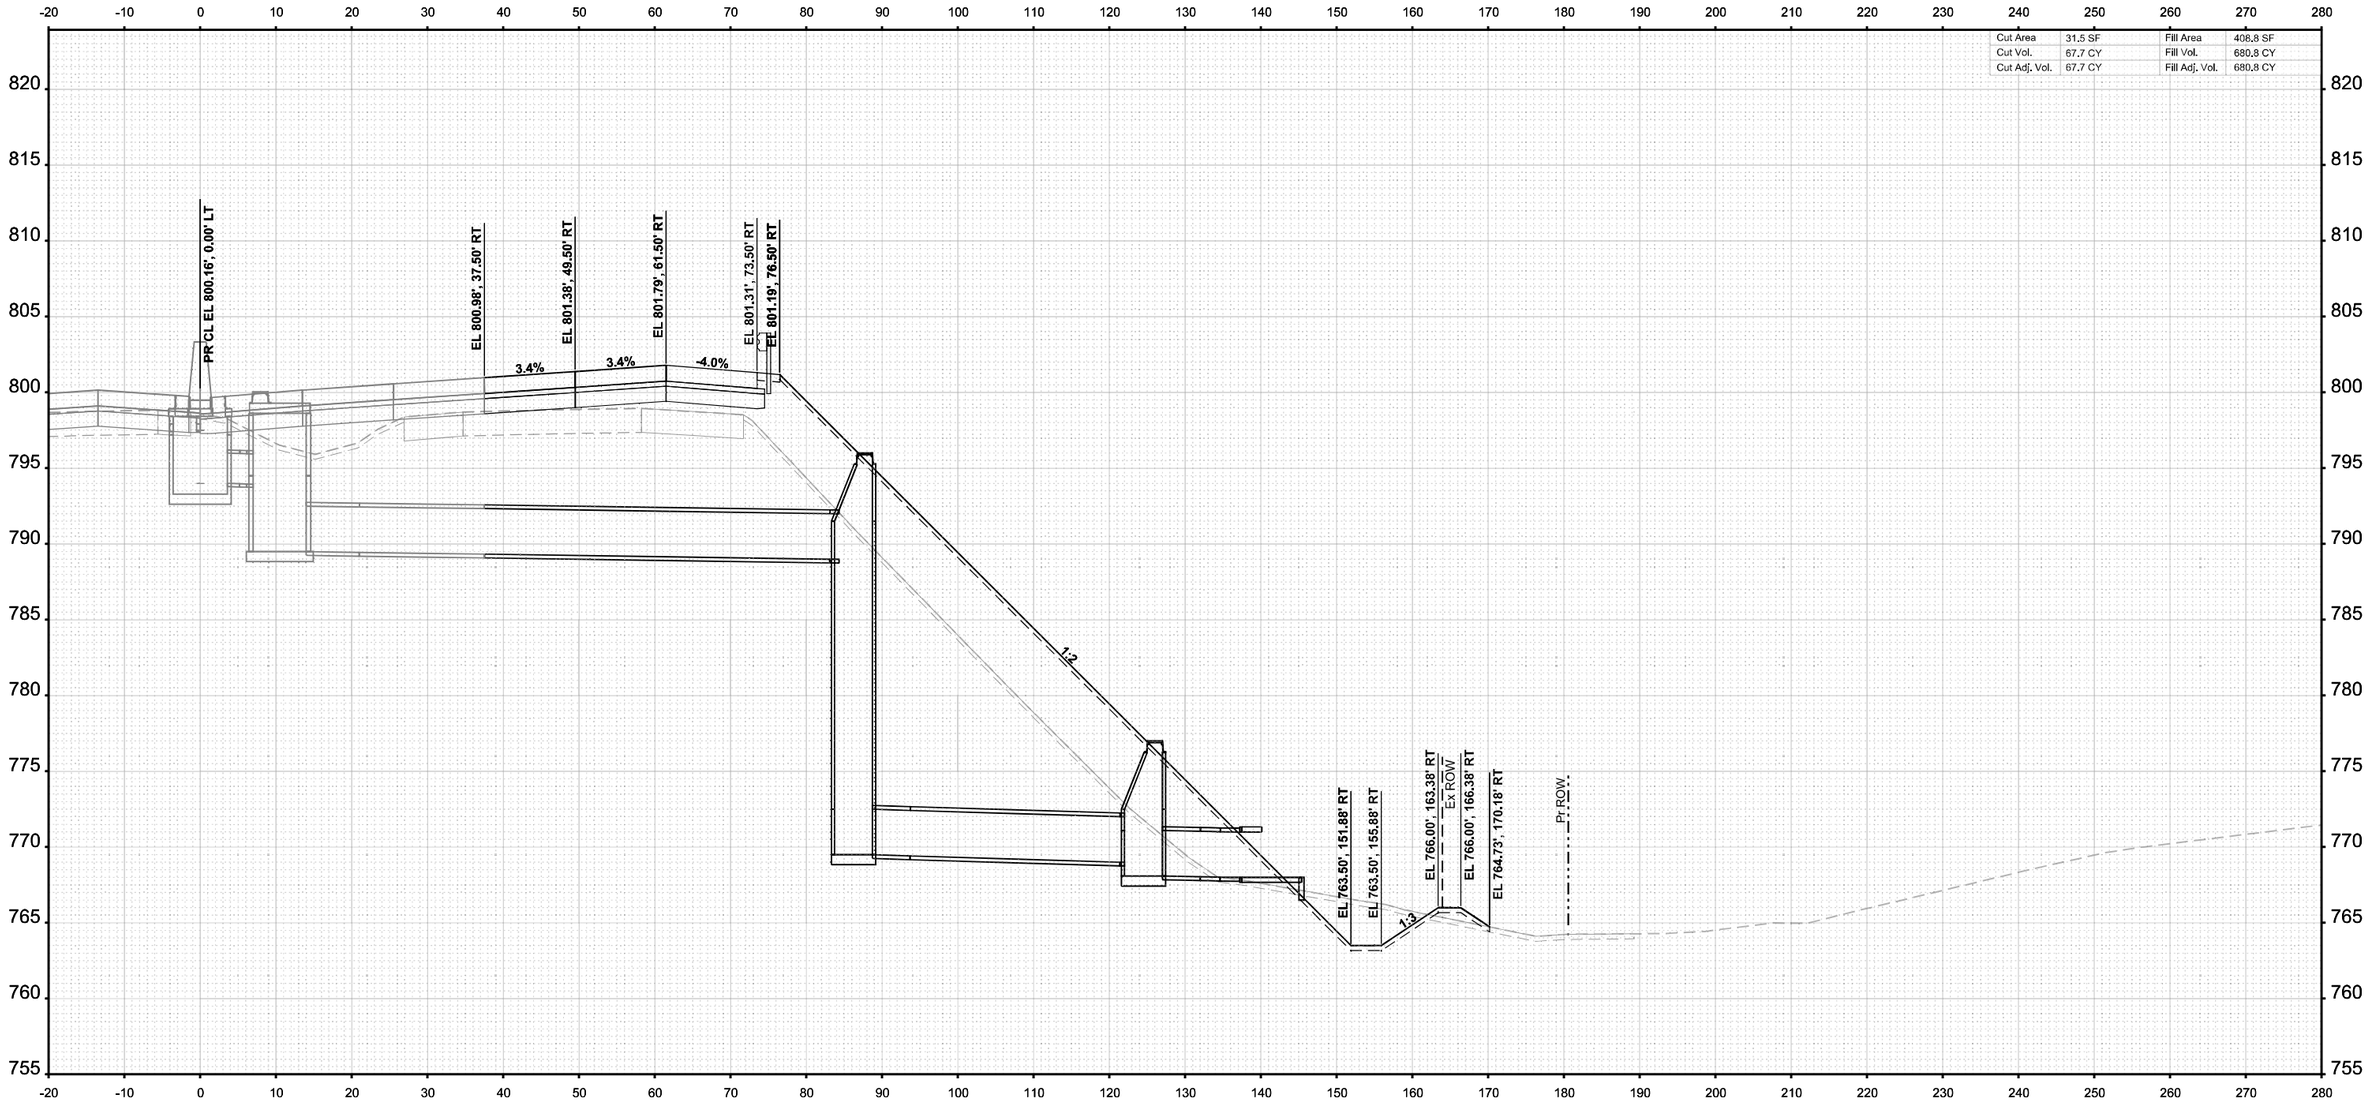

STA 2645+00.00

FINAL SURVEY

	BY	DATE
SURVEYED		
PLOTTED		
TEMPLATE		
AREAS		
AREAS CHECKED		

NOTE BOOK

NO.

ORIGINAL SURVEY

	BY	DATE
SURVEYED		
PLOTTED		
TEMPLATE		
AREAS		
AREAS CHECKED		

NOTE BOOK

Sheet

MODEL: I-39 Mainline Stage 3 - XS - 2645+00.00
FILE NAME: c:\pwworkl\benesch projects\projects\d0173808\D2642C24+ML-I-39-Stage-3-XS.dgn

benesch
Alfred Benesch & Company
35 W Wacker Drive, Suite 3200
Chicago, Illinois 60601
312-565-4450 Job No. 10800.00

USER NAME	= agibson	DESIGNED	- T. VOGLER	REVISED	-
		DRAWN	- T. VOGLER	REVISED	-
PLOT SCALE	= $SCALE$	CHECKED	- J.TARDY	REVISED	-
PLOT DATE	= 2/7/2025	DATE	- 02/14/2025	REVISED	-

STATE OF ILLINOIS
DEPARTMENT OF TRANSPORTATION

CROSS SECTIONS - I-39 NB
STAGE 3

SCALE: 1"=10' | SHEET OF 200 SHEETS | STA. 2645+00.00 | TO STA. 2645+00.00

F.A.I RTE.	SECTION	COUNTY	TOTAL SHEETS	SHEET NO.
*	(201-3)R & (4-1.5)R	WINNEBAGO	1685	1442
		CONTRACT NO. 64C24		
	ILLINOIS	FED. AID PROJECT		

* FAI ROUTE 39 (I-39) & FAP 301 (US 20)

FINAL SURVEY	NOTE BOOK	Sheet
		NO.

	BY	DATE
SURVEYED		
PLOTTED		
TEMPLATE		
AREAS		
AREAS CHECKED		

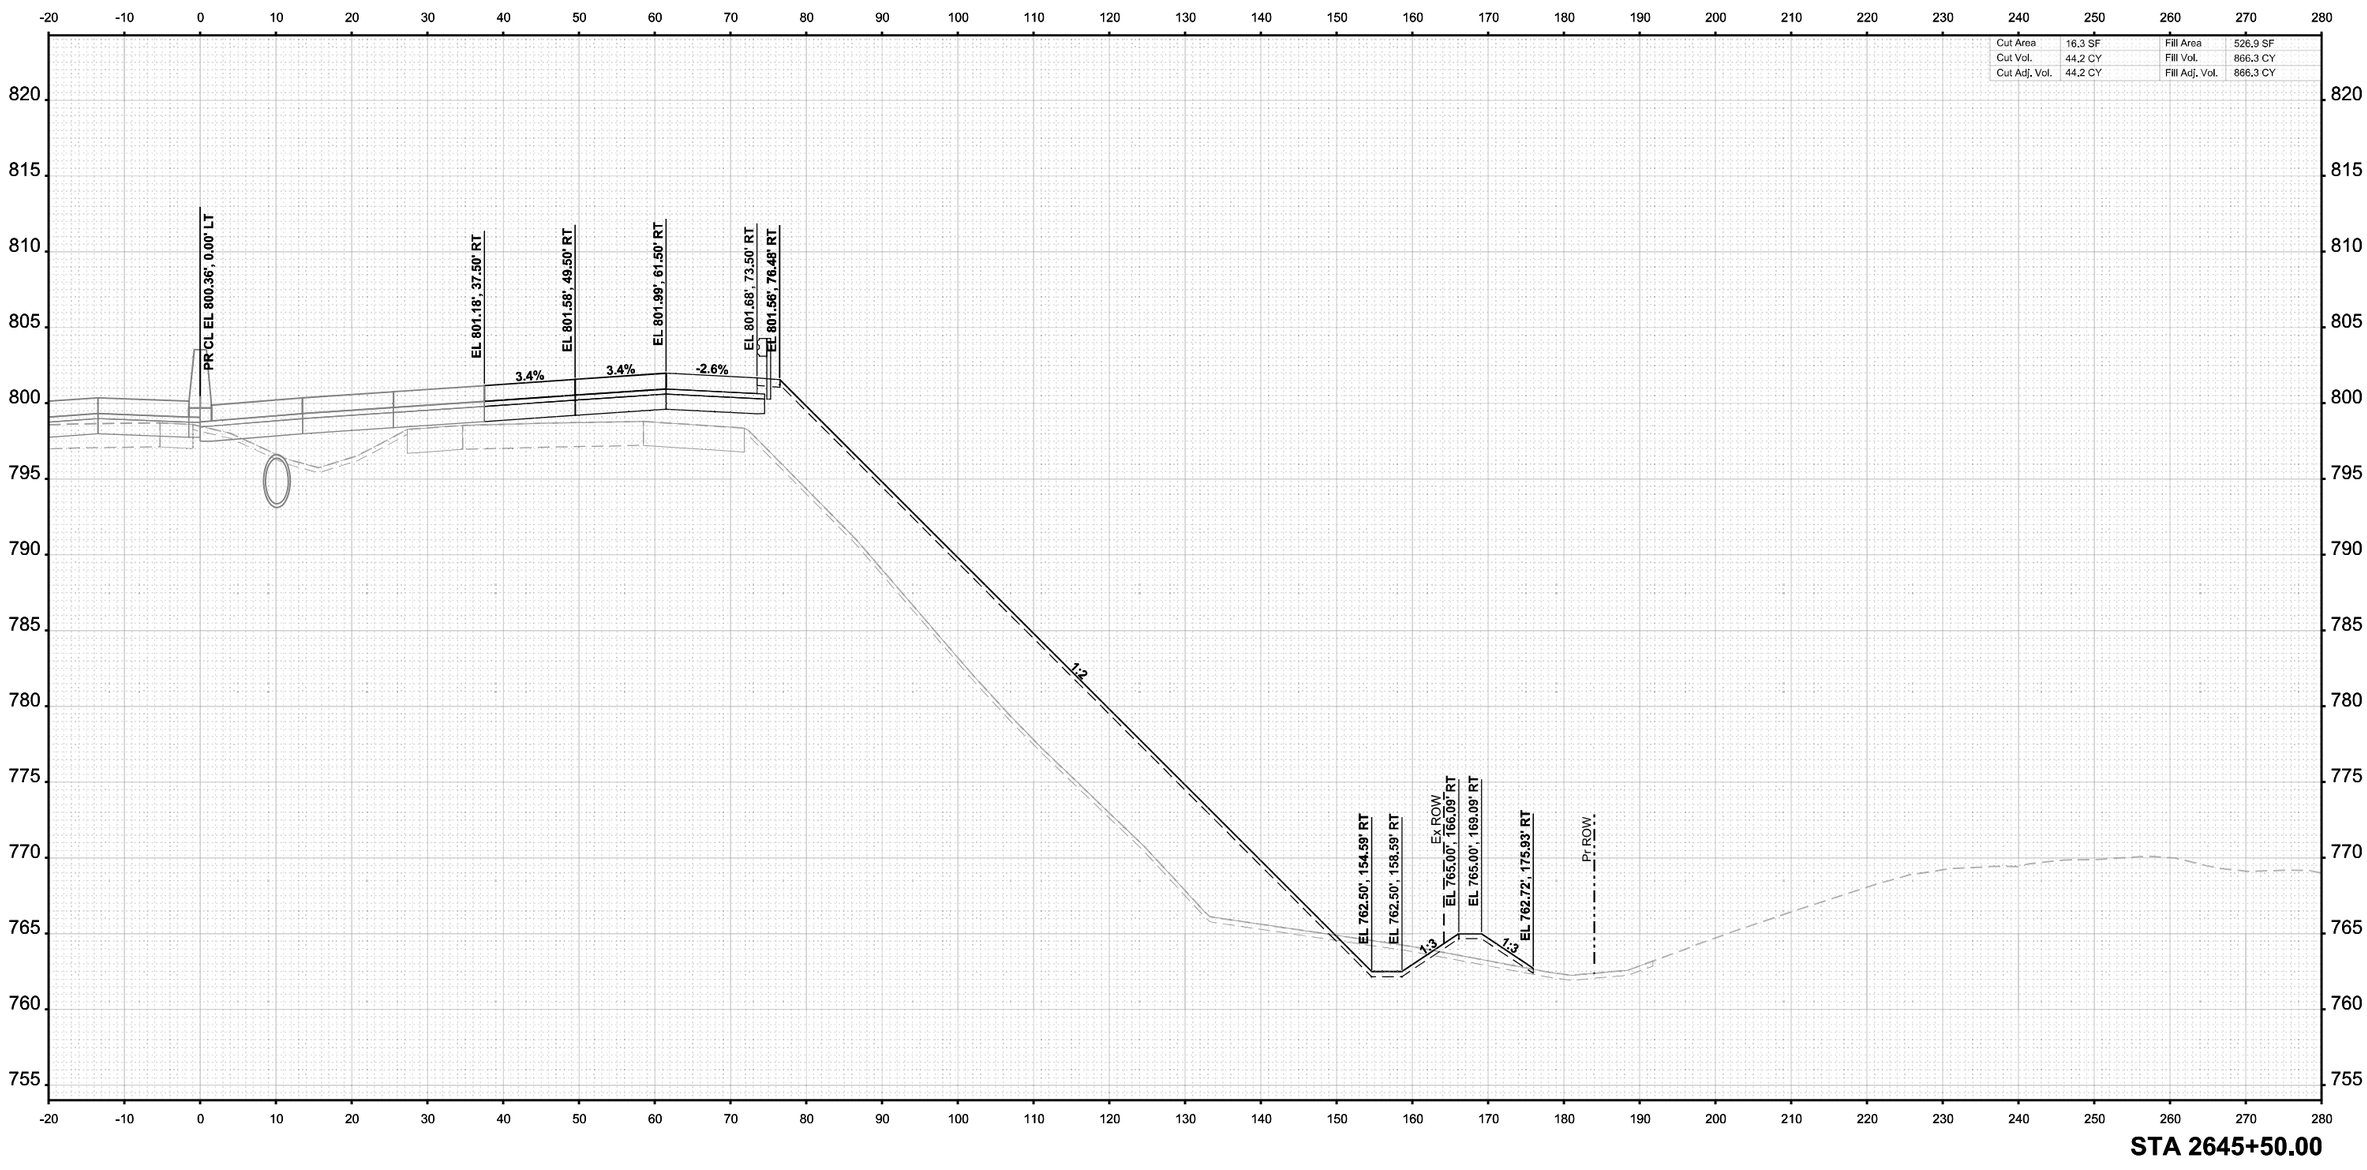

STA 2645+50.00

	BY	DATE
SURVEYED		
PLOTTED		
TEMPLATE		
AREAS		
AREAS CHECKED		

ORIGINAL SURVEY	NOTE BOOK	Sheet
		NO.

MODEL: I-39 Mainline Stage 3 - XS - 2645+50.00
FILE NAME: c:\pwworkdir\benesch projects\projects\d0173808\D2642C24+ML-I-39-Stage-3-XS.dgn

benesch
Alfred Benesch & Company
35 W Wacker Drive, Suite 3200
Chicago, Illinois 60601
312-565-0450 Job No. 10800.00

USER NAME	= agibson	DESIGNED	- T. VOGLER	REVISED	-
		DRAWN	- T. VOGLER	REVISED	-
PLOT SCALE	= $SCALE$	CHECKED	- J.TARDY	REVISED	-
PLOT DATE	= 2/7/2025	DATE	- 02/14/2025	REVISED	-

STATE OF ILLINOIS
DEPARTMENT OF TRANSPORTATION

CROSS SECTIONS - I-39 NB
STAGE 3

SCALE: 1"=10' | SHEET OF 200 SHEETS | STA. 2645+50.00 | TO STA. 2645+50.00

F.A.I RTE.	SECTION	COUNTY	TOTAL SHEETS	SHEET NO.
*	(201-3)R & (4-1.5)R	WINNEBAGO	1685	1443
		CONTRACT NO. 64C24		
		ILLINOIS	FED. AID PROJECT	

* FAI ROUTE 39 (I-39) & FAP 301 (US 20)

Cut Area	5.4 SF	Fill Area	607.5 SF
Cut Vol.	20.1 CY	Fill Vol.	1,050.3 CY
Cut Adj. Vol.	20.1 CY	Fill Adj. Vol.	1,050.3 CY

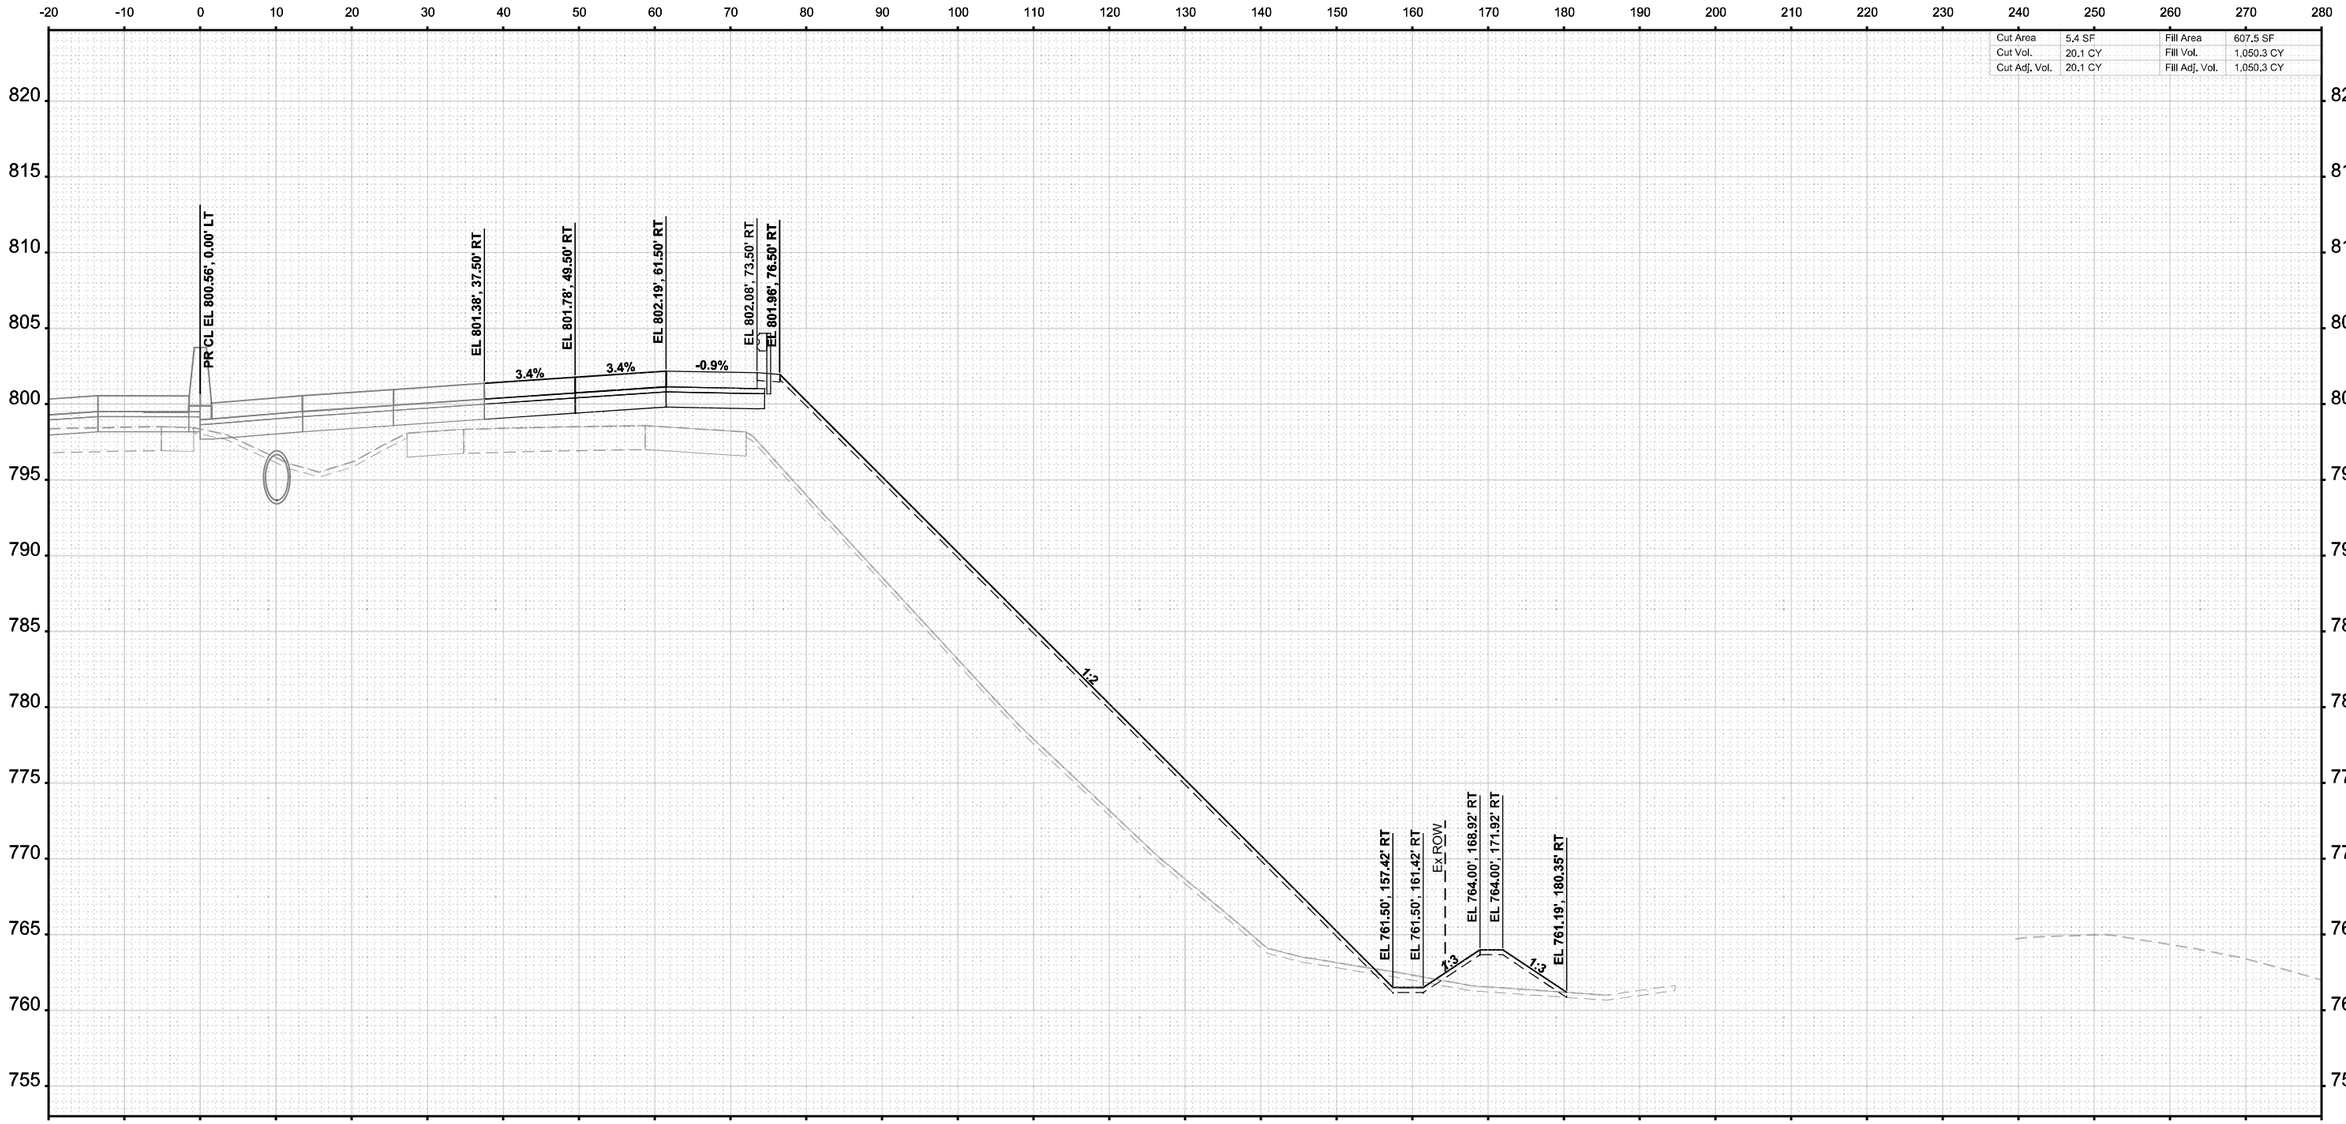

STA 2646+00.00

MODEL: I-39 Mainline Stage 3 - XS - 2646+00.00 [Sheet]
FILE NAME: c:\pwworkdir\benesch projects\projects\d0173808\D2642C24-ML-I-39-Stage-3-XS.dgn

benesch Alfred Benesch & Company 35 W Wacker Drive, Suite 3200 Chicago, Illinois 60601 312-565-0450 Job No. 10806.00	USER NAME = agibson	DESIGNED - T. VOGLER	REVISED -
		DRAWN - T. VOGLER	REVISED -
	PLOT SCALE = $SCALE$	CHECKED - J.TARDY	REVISED -
	PLOT DATE = 2/7/2025	DATE - 02/14/2025	REVISED -

STATE OF ILLINOIS
DEPARTMENT OF TRANSPORTATION

CROSS SECTIONS - I-39 NB
STAGE 3

SCALE: 1"=10' | SHEET OF 200 SHEETS | STA. 2646+00.00 | TO STA. 2646+00.00

F.A.I RTE.	SECTION	COUNTY	TOTAL SHEETS	SHEET NO.
*	(201-3)R & (4-1.5)R	WINNEBAGO	1685	1444
		CONTRACT NO. 64C24		
	ILLINOIS	FED. AID PROJECT		

* FAI ROUTE 39 (I-39) & FAP 301 (US 20)

FINAL SURVEY — NOTE BOOK — SURVEYED — PLOTTED — TEMPLATE — AREAS — AREAS CHECKED — NO. — BY — DATE

ORIGINAL SURVEY — NOTE BOOK — SURVEYED — PLOTTED — TEMPLATE — AREAS — AREAS CHECKED — NO. — BY — DATE

Cut Area	0.0 SF	Fill Area	135.9 SF
Cut Vol.	5.0 CY	Fill Vol.	688.3 CY
Cut Adj. Vol.	5.0 CY	Fill Adj. Vol.	688.3 CY

PR CL EL 800.76', 0.00' LT

EL 801.58', 37.50' RT

EL 801.98', 49.50' RT

EL 802.39', 61.50' RT

EL 802.48', 73.50' RT

EL 802.36', 76.50' RT

3.4%

3.4%

0.7%

1:2

EL 761.50', 158.22' RT

EL 761.50', 162.22' RT

EL 762.00', 163.72' RT

Ex ROW

EL 762.00', 166.72' RT

EL 760.34', 171.69' RT

4:1

Pr ROW

STA 2646+50.00

MODEL: I-39 Mainline Stage 3 - XS - 2646+50.00 (Sheet)
FILE NAME: c:\pwworkl\benesch projects\projects\d0173808\D2664C24-ML-I-39-Stage-3-XS.dgn

benesch
Alfred Benesch & Company
35 W Wacker Drive, Suite 3300
Chicago, Illinois 60601
312-565-0450 Job No. 10800.00

USER NAME = agibson	DESIGNED - T. VOGLER	REVISED -	
	DRAWN - T. VOGLER	REVISED -	
PLOT SCALE = $SCALE$	CHECKED - J.TARDY	REVISED -	
PLOT DATE = 2/7/2025	DATE - 02/14/2025	REVISED -	

STATE OF ILLINOIS
DEPARTMENT OF TRANSPORTATION

CROSS SECTIONS - I-39 NB
STAGE 3

SCALE: 1"=10' | SHEET OF 200 SHEETS | STA. 2646+50.00 | TO STA. 2646+50.00

F.A.I RTE.	SECTION	COUNTY	TOTAL SHEETS	SHEET NO.
*	(201-3)R & (4-1,5)R	WINNEBAGO	1685	1445
		CONTRACT NO. 64C24		
	ILLINOIS	FED. AID PROJECT		

* FAI ROUTE 39 (I-39) & FAP 301 (US 20)

Cut Area	0.0 SF	Fill Area	703.9 SF
Cut Vol.	0.0 CY	Fill Vol.	777.6 CY
Cut Adj. Vol.	0.0 CY	Fill Adj. Vol.	777.6 CY

PR CL EL 800.96', 0.00' LT

EL 801.78', 37.50' RT

EL 802.18', 49.50' RT

EL 802.59', 61.50' RT

EL 802.88', 73.50' RT

EL 802.76', 76.50' RT

3.4%

3.4%

2.4%

1:2

Ex ROW

EL 758.42', 165.18' RT

Pr ROW

STA 2647+00.00

FINAL SURVEY

	BY	DATE
SURVEYED		
PLOTTED		
TEMPLATE		
AREAS		
AREAS CHECKED		

NOTE BOOK

NO.

ORIGINAL SURVEY

	BY	DATE
SURVEYED		
PLOTTED		
TEMPLATE		
AREAS		
AREAS CHECKED		

NOTE BOOK

Sheet

MODEL: I-39 Mainline Stage 3 - XS - 2647+00.00 (Sheet)

FILE NAME: c:\pwworkdir\benesch projects\projects\d0717380\D264C24-ML-I-39-Stage-3-XS.dgn

benesch

Alfred Benesch & Company
35 W Wacker Drive, Suite 3200
Chicago, Illinois 60601
312-565-0450
Job No. 10800.00

USER NAME = agibson		DESIGNED - T. VOGLER		REVISED -
		DRAWN - T. VOGLER		REVISED -
PLOT SCALE = $SCALE$		CHECKED - J.TARDY		REVISED -
PLOT DATE = 2/7/2025		DATE - 02/14/2025		REVISED -

STATE OF ILLINOIS
DEPARTMENT OF TRANSPORTATION

CROSS SECTIONS - I-39 NB
STAGE 3

SCALE: 1"=10' | SHEET OF 200 SHEETS | STA. 2647+00.00 | TO STA. 2647+00.00

F.A.I RTE.	SECTION	COUNTY	TOTAL SHEETS	SHEET NO.
*	(201-3)R & (4-1.5)R	WINNEBAGO	1685	1446
		CONTRACT NO. 64C24		
	ILLINOIS	FED. AID PROJECT		

* FAI ROUTE 39 (I-39) & FAP 301 (US 20)

Cut Area	0.0 SF	Fill Area	705.0 SF
Cut Vol.	0.0 CY	Fill Vol.	1,304.6 CY
Cut Adj. Vol.	0.0 CY	Fill Adj. Vol.	1,304.6 CY

PR CL EL 801.16', 0.00' RT

EL 801.98', 37.50' RT

EL 802.38', 49.50' RT

EL 802.79', 61.50' RT

EL 803.20', 73.50' RT

3.4%

3.4%

3.4%

1:2

Ex ROW

EL 756.83', 168.85' RT

Pr ROW

STA 2647+50.00

FINAL SURVEY

	BY	DATE
SURVEYED		
PLOTTED		
TEMPLATE		
AREAS		
AREAS CHECKED		
NOTE BOOK		
NO.		

ORIGINAL SURVEY

	BY	DATE
SURVEYED		
PLOTTED		
TEMPLATE		
AREAS		
AREAS CHECKED		
NOTE BOOK		
Sheet		

MODEL: I-39 Mainline Stage 3 - XS - 2647+50.00 (Sheet)
FILE NAME: c:\pwworkdir\benesch projects\projects\d0173808\D264C24-MI-I-39-Stage-3-XS.dgn

benesch
Alfred Benesch & Company
35 W Wacker Drive, Suite 3300
Chicago, Illinois 60601
312-565-0450 Job No. 10800.00

USER NAME = agibson		DESIGNED - T. VOGLER		REVISED -
		DRAWN - T. VOGLER		REVISED -
PLOT SCALE = $SCALE$		CHECKED - J.TARDY		REVISED -
PLOT DATE = 2/7/2025		DATE - 02/14/2025		REVISED -

STATE OF ILLINOIS
DEPARTMENT OF TRANSPORTATION

CROSS SECTIONS - I-39 NB
STAGE 3

SCALE: 1"=10' | SHEET OF 200 SHEETS | STA. 2647+50.00 | TO STA. 2647+50.00

F.A.I RTE.	SECTION	COUNTY	TOTAL SHEETS	SHEET NO.
*	(201-3)R & (4-1.5)R	WINNEBAGO	1685	1447
		CONTRACT NO. 64C24		
	ILLINOIS	FED. AID PROJECT		

* FAI ROUTE 39 (I-39) & FAP 301 (US 20)

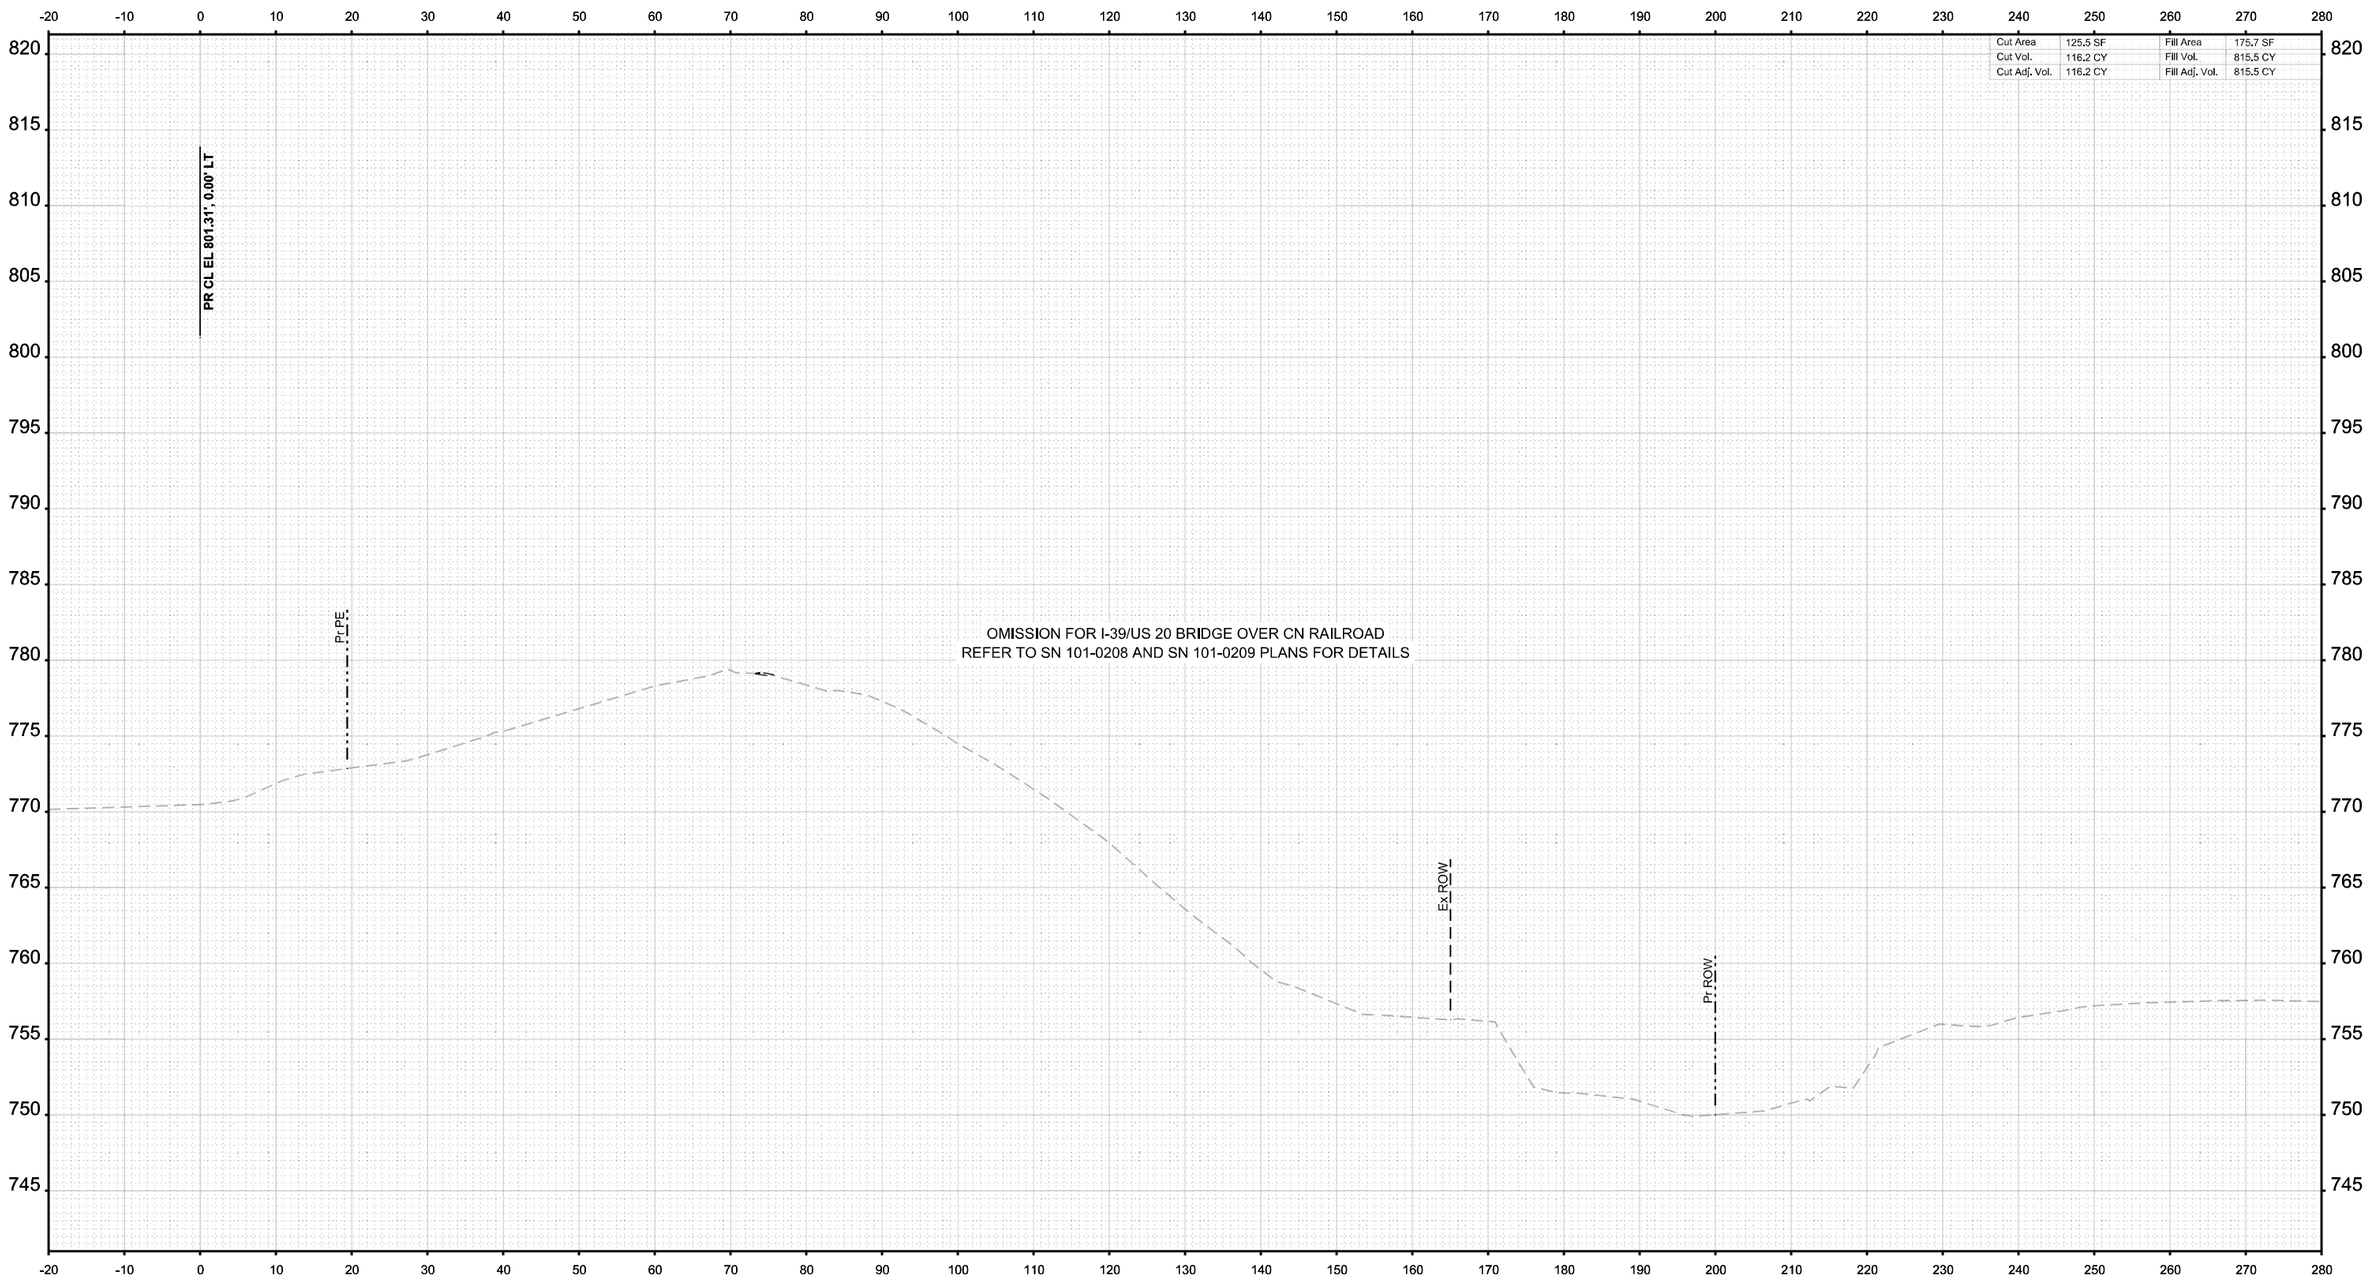

STA 2648+00.00

FINAL SURVEY		BY	DATE
NOTE BOOK	SURVEYED		
NO.	PLOTTED		
	TEMPLATE		
	AREAS		
	AREAS CHECKED		

ORIGINAL SURVEY		BY	DATE
NOTE BOOK	SURVEYED		
	PLOTTED		
	TEMPLATE		
	AREAS		
	AREAS CHECKED		

MODEL: I-39 Mainline Stage 3 - XS - 2648+00.00 [Sheet]
FILE NAME: c:\pwworldir\benesch projects\projects\d0173808\D264C24-ML-I-39-Stage-3-XS.dgn

benesch
Alfred Benesch & Company
35 W Wacker Drive, Suite 3300
Chicago, Illinois 60601
312-565-0450 Job No. 10800.00

USER NAME = agibson	DESIGNED - T. VOGLER	REVISED -	
	DRAWN - T. VOGLER	REVISED -	
PLOT SCALE = $SCALE$	CHECKED - J.TARDY	REVISED -	
PLOT DATE = 2/7/2025	DATE - 02/14/2025	REVISED -	

STATE OF ILLINOIS
DEPARTMENT OF TRANSPORTATION

CROSS SECTIONS - I-39 NB
STAGE 3

SCALE: 1"=10' | SHEET OF 200 SHEETS | STA. 2648+00.00 TO STA. 2648+00.00

F.A.I RTE.	SECTION	COUNTY	TOTAL SHEETS	SHEET NO.
*	(201-3)R & (4-1,5)R	WINNEBAGO	1685	1448
		CONTRACT NO. 64C24		
		ILLINOIS	FED. AID PROJECT	

* FAI ROUTE 39 (I-39) & FAP 301 (US 20)

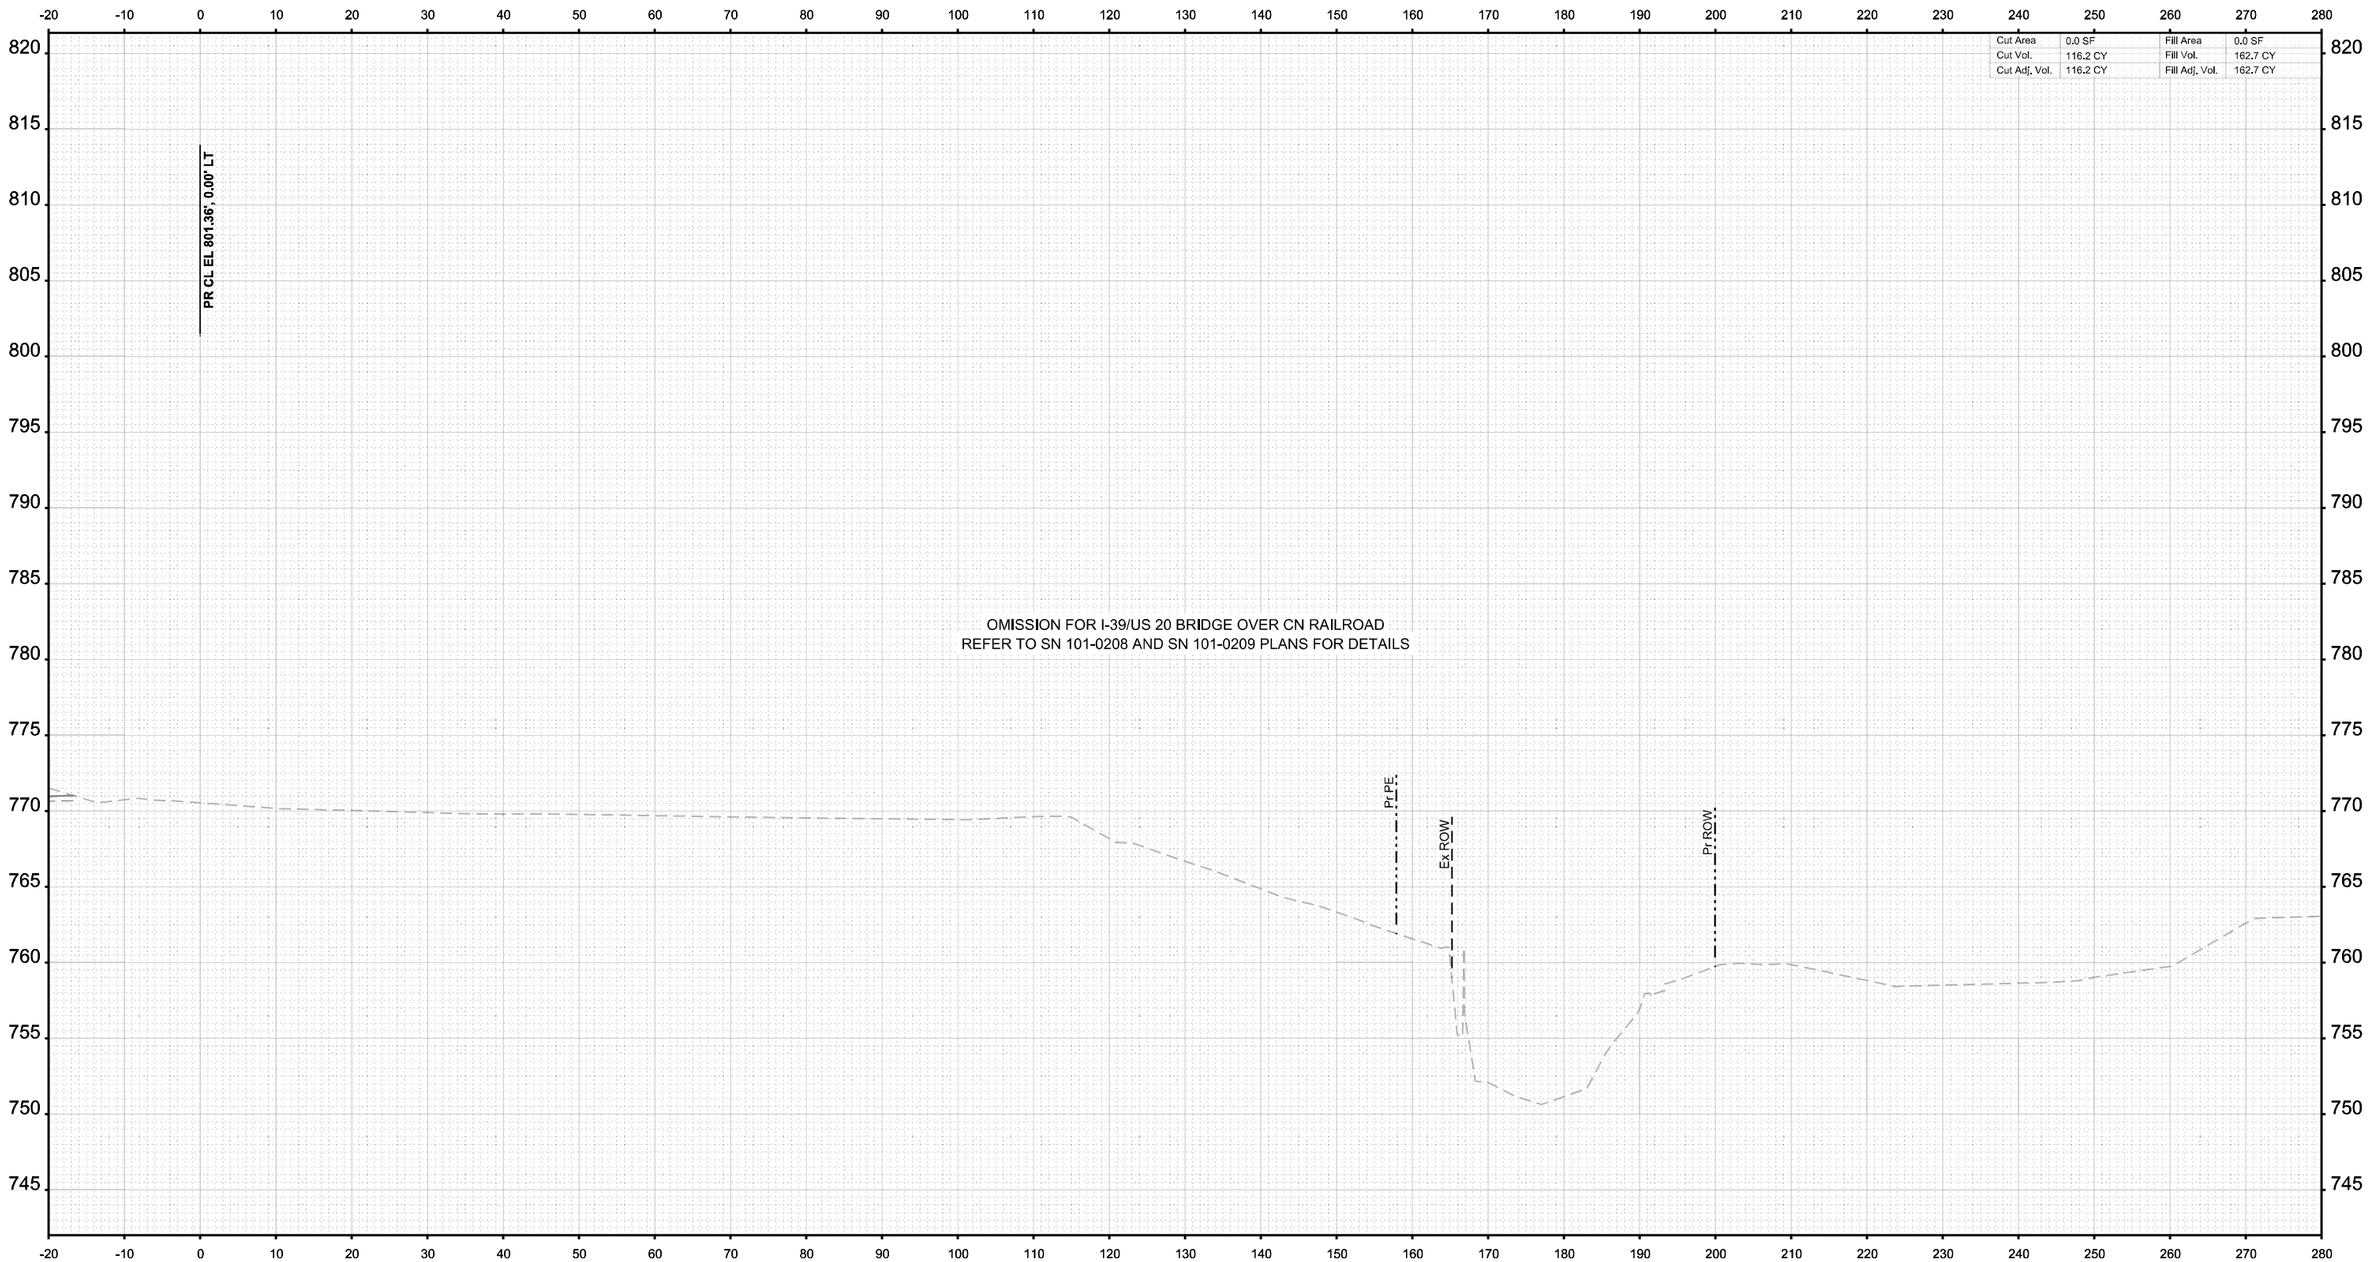

STA 2648+50.00

FINAL SURVEY		BY	DATE
NOTE BOOK	SURVEYED		
NO.	PLOTTED		
	TEMPLATE		
	AREAS		
	AREAS CHECKED		

ORIGINAL SURVEY		BY	DATE
NOTE BOOK	SURVEYED		
NO.	PLOTTED		
	TEMPLATE		
	AREAS		
	AREAS CHECKED		

MODEL: I-39 Mainline Stage 3 - XS - 2648+50.00 [Sheet]
FILE NAME: c:\pwworldir\benesch projects\projects\d0173808\D264C24-ML-I-39-Stage-3-XS.dgn

benesch
Alfred Benesch & Company
35 W Wacker Drive, Suite 3200
Chicago, Illinois 60601
312-565-0450 Job No. 10800.00

USER NAME = agibson	DESIGNED - T. VOGLER	REVISED -	
	DRAWN - T. VOGLER	REVISED -	
PLOT SCALE = $SCALE$	CHECKED - J.TARDY	REVISED -	
PLOT DATE = 2/7/2025	DATE - 02/14/2025	REVISED -	

STATE OF ILLINOIS
DEPARTMENT OF TRANSPORTATION

CROSS SECTIONS - I-39 NB
STAGE 3

SCALE: 1"=10' | SHEET OF 200 SHEETS | STA. 2648+50.00 TO STA. 2648+50.00

F.A.I RTE.	SECTION	COUNTY	TOTAL SHEETS	SHEET NO.
*	(201-3)R & (4-1,5)R	WINNEBAGO	1685	1449
		CONTRACT NO. 64C24		
		ILLINOIS	FED. AID PROJECT	

* FAI ROUTE 39 (I-39) & FAP 301 (US 20)

ORIGINAL SURVEY		BY	DATE
	SURVEYED		
	PLOTTED		
	TEMPLATE		
	AREAS		
NOTE BOOK	AREAS CHECKED		
NO.			

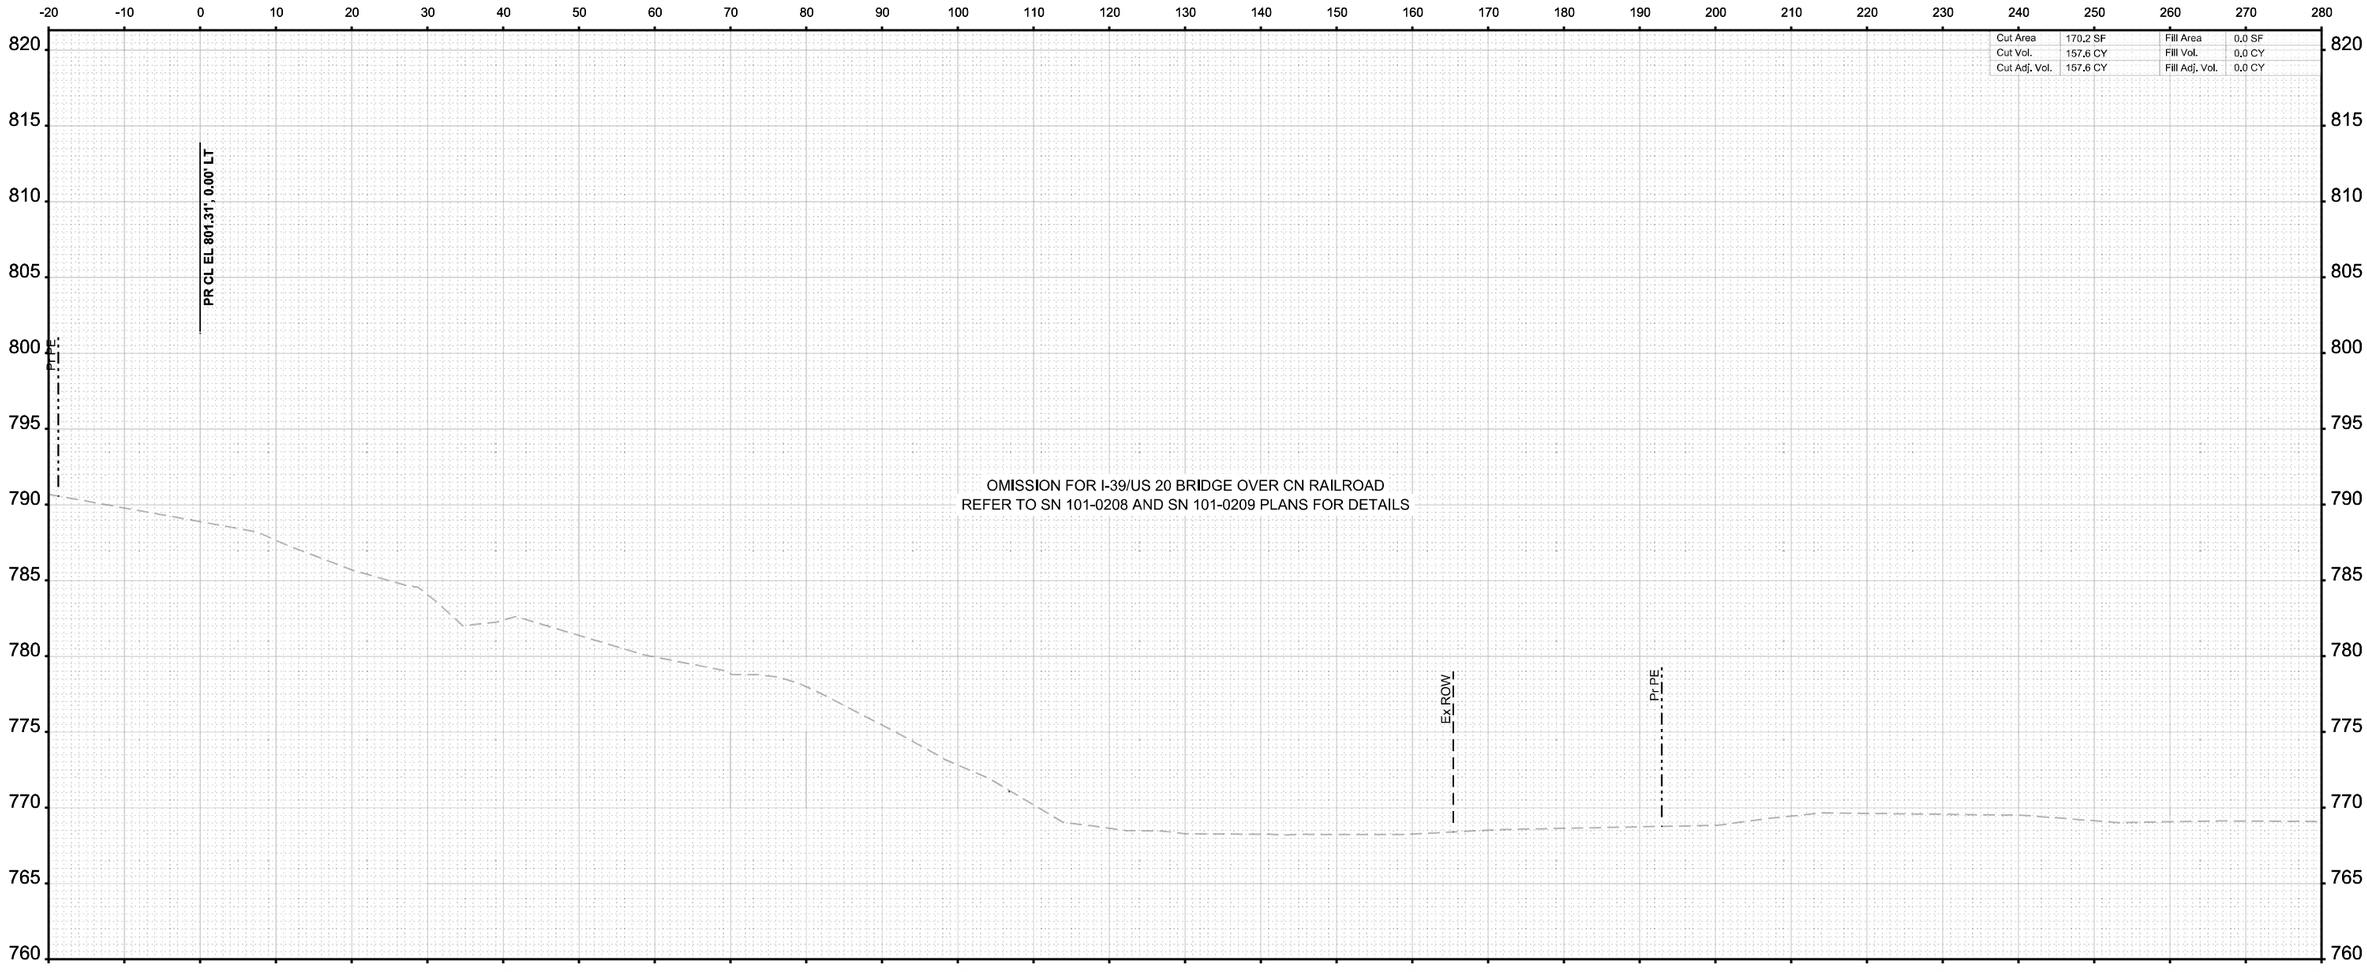

ORIGINAL SURVEY		BY	DATE
	SURVEYED		
	PLOTTED		
	TEMPLATE		
	AREAS		
NOTE BOOK	AREAS CHECKED		
NO.			

MODEL: I-39 Mainline Stage 3 - XS - 2649+00.00 (Sheet)
FILE NAME: c:\pwworkdir\benesch projects\projects\d0173808\D264C24-ML-I-39-Stage-3-XS.dgn

benesch
Alfred Benesch & Company
35 W Wacker Drive, Suite 3300
Chicago, Illinois 60601
312-565-0450 Job No. 10800.00

USER NAME = agibson		DESIGNED - T. VOGLER		REVISED -
		DRAWN - T. VOGLER		REVISED -
PLOT SCALE = $SCALE$		CHECKED - J.TARDY		REVISED -
PLOT DATE = 2/7/2025		DATE - 02/14/2025		REVISED -

STATE OF ILLINOIS
DEPARTMENT OF TRANSPORTATION

CROSS SECTIONS - I-39 NB
STAGE 3

SCALE: 1"=10' | SHEET OF 200 SHEETS | STA. 2649+00.00 | TO STA. 2649+00.00

F.A.I RTE.	SECTION	COUNTY	TOTAL SHEETS	SHEET NO.
*	(201-3)R & (4-1.5)R	WINNEBAGO	1685	1450
		CONTRACT NO. 64C24		
	ILLINOIS	FED. AID PROJECT		

* FAI ROUTE 39 (I-39) & FAP 301 (US 20)

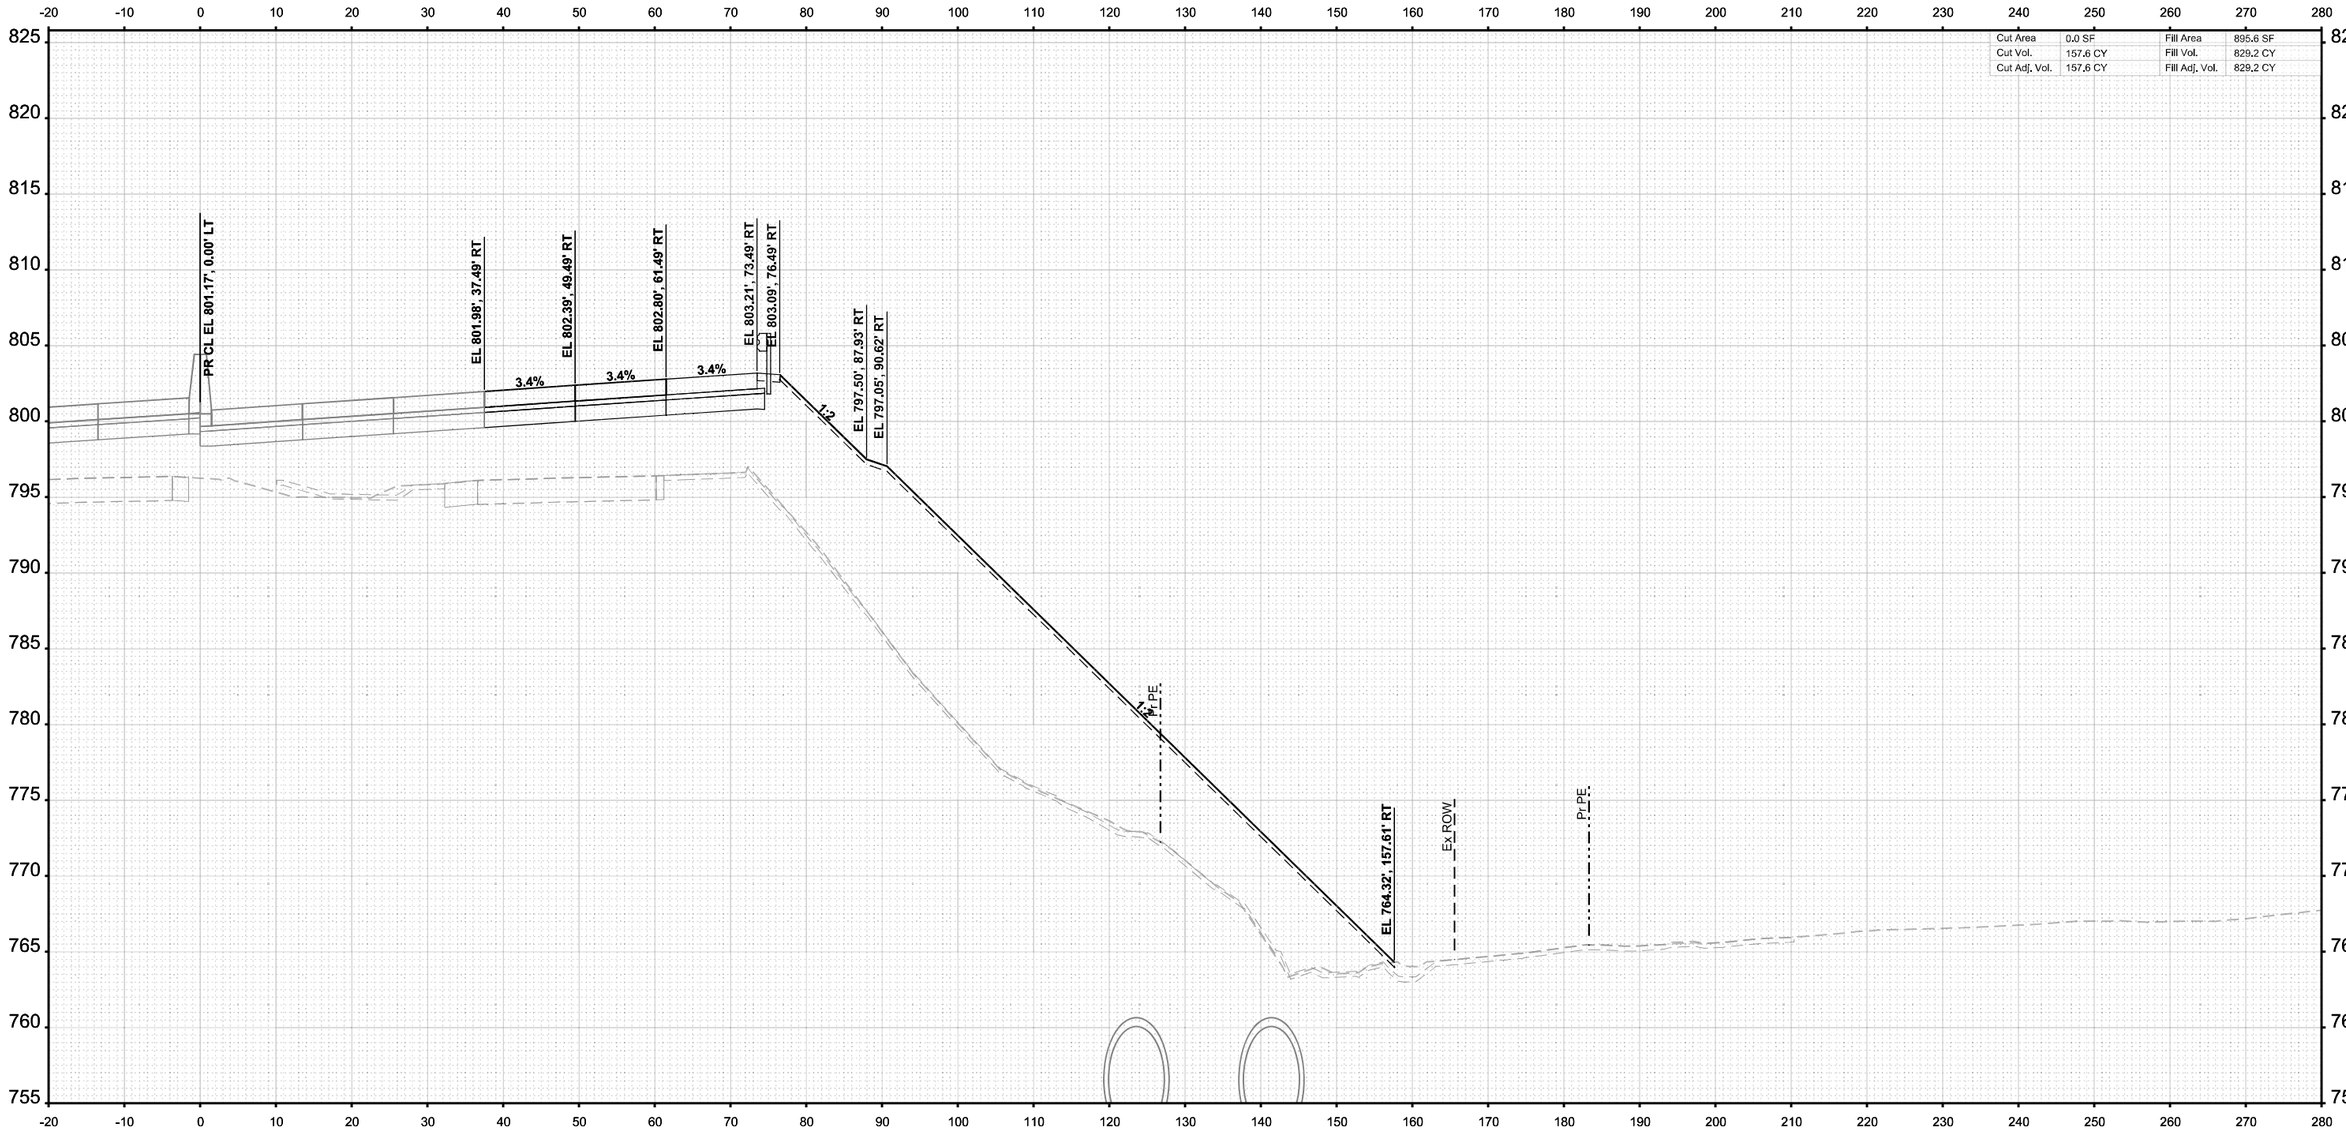

STA 2649+50.00

FINAL SURVEY		BY	DATE
NOTE BOOK NO.	SURVEYED		
	PLOTTED		
	TEMPLATE		
	AREAS		
	AREAS CHECKED		

ORIGINAL SURVEY		BY	DATE
NOTE BOOK	SURVEYED		
	PLOTTED		
	TEMPLATE		
	AREAS		
	AREAS CHECKED		

MODEL: I-39 Mainline Stage 3 - XS - 2649+50.00 [Sheet]
FILE NAME: c:\pwworldir\benesch projects\projects\d0173808\D264C24-ML-I-39-Stage-3-XS.dgn

benesch
Alfred Benesch & Company
35 W Wacker Drive, Suite 3300
Chicago, Illinois 60601
312-565-0450 Job No. 10800.00

USER NAME = agibson	DESIGNED - T. VOGLER	REVISED -	
	DRAWN - T. VOGLER	REVISED -	
PLOT SCALE = $SCALE$	CHECKED - J.TARDY	REVISED -	
PLOT DATE = 2/7/2025	DATE - 02/14/2025	REVISED -	

STATE OF ILLINOIS
DEPARTMENT OF TRANSPORTATION

CROSS SECTIONS - I-39 NB
STAGE 3

SCALE: 1"=10' | SHEET OF 200 SHEETS | STA. 2649+50.00 TO STA. 2649+50.00

F.A.I RTE.	SECTION	COUNTY	TOTAL SHEETS	SHEET NO.
*	(201-3)R & (4-1.5)R	WINNEBAGO	1685	1451
		CONTRACT NO. 64C24		
		ILLINOIS	FED. AID PROJECT	

* FAI ROUTE 39 (I-39) & FAP 301 (US 20)

Cut Area	0.0 SF	Fill Area	1,162.1 SF
Cut Vol.	0.0 CY	Fill Vol.	1,905.2 CY
Cut Adj. Vol.	0.0 CY	Fill Adj. Vol.	1,905.2 CY

PR CL EL 800.92', 0.00' LT
EL 801.74', 37.50' RT
EL 802.15', 49.50' RT
EL 802.55', 61.50' RT
EL 802.85', 73.50' RT
EL 802.73', 76.50' RT
3.4%
3.4%
2.5%
1:2
EL 789.88', 102.50' RT
1:6
EL 784.88', 132.50' RT
1:2
Ex. ROW
EL 768.00', 166.64' RT
Pr. ROW

STA 2650+00.00

FINAL SURVEY
NOTE BOOK
NO.
BY
DATE
SURVEYED
PLOTTED
TEMPLATE
AREAS
AREAS CHECKED

ORIGINAL SURVEY
NOTE BOOK
Sheet
BY
DATE
SURVEYED
PLOTTED
TEMPLATE
AREAS
AREAS CHECKED

MODEL: I-39 Mainline Stage 3 - XS - 2650+00.00
FILE NAME: c:\pwworkin\benesch projects\projects\d0173808\D264C24+ML-I-39-Stage-3-XS.dgn

benesch
Alfred Benesch & Company
35 W Wacker Drive, Suite 3200
Chicago, Illinois 60601
312-565-0450 Job No. 10800.00

USER NAME = agibson	DESIGNED - T. VOGLER	REVISED -
	DRAWN - T. VOGLER	REVISED -
PLOT SCALE = $SCALE$	CHECKED - J.TARDY	REVISED -
PLOT DATE = 2/7/2025	DATE - 02/14/2025	REVISED -

STATE OF ILLINOIS
DEPARTMENT OF TRANSPORTATION

CROSS SECTIONS - I-39 NB
STAGE 3

SCALE: 1"=10' | SHEET OF 200 SHEETS | STA. 2650+00.00 | TO STA. 2650+00.00

F.A.I RTE.	SECTION	COUNTY	TOTAL SHEETS	SHEET NO.
*	(201-3)R & (4-1.5)R	WINNEBAGO	1685	1452
		CONTRACT NO. 64C24		
	ILLINOIS	FED. AID PROJECT		

* FAI ROUTE 39 (I-39) & FAP 301 (US 20)

Cut Area	0.0 SF	Fill Area	832.4 SF
Cut Vol.	0.0 CY	Fill Vol.	1,846.8 CY
Cut Adj. Vol.	0.0 CY	Fill Adj. Vol.	1,846.8 CY

PR CL EL 800.58', 0.00' LT

EL 801.39', 37.50' RT

EL 801.80', 49.50' RT

EL 802.21', 61.50' RT

EL 802.30', 73.50' RT

EL 802.18', 76.50' RT

3.4%

3.4%

0.8%

1:2

EL 780.69', 119.49' RT

-8.1%

EL 779.24', 137.43' RT

1:2

EL 768.13', 159.64' RT

Ex ROW

Pr ROW

STA 2650+50.00

FINAL SURVEY

	BY	DATE
SURVEYED		
PLOTTED		
TEMPLATE		
AREAS		
AREAS CHECKED		

NOTE BOOK

NO.

ORIGINAL SURVEY

	BY	DATE
SURVEYED		
PLOTTED		
TEMPLATE		
AREAS		
AREAS CHECKED		

NOTE BOOK

Sheet

MODEL: I-39 Mainline Stage 3 - XS - 2650+50.00 (Sheet)

FILE NAME: c:\pwworkdir\benesch projects\projects\d0717380\D264C24-MI-I-39-Stage-3-XS.dgn

benesch

Alfred Benesch & Company
35 W Wacker Drive, Suite 3200
Chicago, Illinois 60601
312-565-0450
Job No. 10800.00

USER NAME = agibson		DESIGNED - T. VOGLER		REVISED -	
		DRAWN - T. VOGLER		REVISED -	
PLOT SCALE = $SCALE$		CHECKED - J.TARDY		REVISED -	
PLOT DATE = 2/7/2025		DATE - 02/14/2025		REVISED -	

STATE OF ILLINOIS
DEPARTMENT OF TRANSPORTATION

CROSS SECTIONS - I-39 NB
STAGE 3

SCALE: 1"=10' | SHEET OF 200 SHEETS | STA. 2650+50.00 | TO STA. 2650+50.00

F.A.I RTE.	SECTION	COUNTY	TOTAL SHEETS	SHEET NO.
*	(201-3)R & (4-1.5)R	WINNEBAGO	1685	1453
		CONTRACT NO. 64C24		
	ILLINOIS	FED. AID PROJECT		

* FAI ROUTE 39 (I-39) & FAP 301 (US 20)

Cut Area	0.0 SF	Fill Area	872.9 SF
Cut Vol.	0.0 CY	Fill Vol.	1,578.9 CY
Cut Adj. Vol.	0.0 CY	Fill Adj. Vol.	1,578.9 CY

PR CL EL 800.13', 0.00' LT
EL 800.95', 37.49' RT
EL 801.35', 49.49' RT
EL 801.76', 61.49' RT
EL 801.66', 73.49' RT
EL 801.54', 76.49' RT
3.4%
3.4%
-0.9%
1:2.5
EL 776.05', 140.20' RT
-6.0%
EL 775.15', 155.20' RT
1:2.5
EL 771.72', 163.78' RT
Ex ROW
Pr ROW

STA 2651+00.00

FINAL SURVEY
NOTE BOOK
NO.
BY
DATE
SURVEYED
PLOTTED
TEMPLATE
AREAS
AREAS CHECKED

ORIGINAL SURVEY
NOTE BOOK
Sheet
BY
DATE
SURVEYED
PLOTTED
TEMPLATE
AREAS
AREAS CHECKED

MODEL: I-39 Mainline Stage 3 - XS - 2651+00.00
FILE NAME: c:\pw\wordir\benesch projects\projects\d0173808\D264C24-MIL-I-39-Stage-3-XS.dgn

benesch
Alfred Benesch & Company
35 W Wacker Drive, Suite 3200
Chicago, Illinois 60601
312-565-0450 Job No. 10800.00

USER NAME	= agibson	DESIGNED	- T. VOGLER	REVISED	-
		DRAWN	- T. VOGLER	REVISED	-
PLOT SCALE	= $SCALE$	CHECKED	- J.TARDY	REVISED	-
PLOT DATE	= 2/7/2025	DATE	- 02/14/2025	REVISED	-

STATE OF ILLINOIS
DEPARTMENT OF TRANSPORTATION

CROSS SECTIONS - I-39 NB
STAGE 3

SCALE: 1"=10' | SHEET OF 200 SHEETS | STA. 2651+00.00 | TO STA. 2651+00.00

F.A.I RTE.	SECTION	COUNTY	TOTAL SHEETS	SHEET NO.
*	(201-3)R & (4-1.5)R	WINNEBAGO	1685	1454
		CONTRACT NO. 64C24		
	ILLINOIS	FED. AID PROJECT		

* FAI ROUTE 39 (I-39) & FAP 301 (US 20)

FINAL SURVEY	NOTE BOOK	SURVEYED	PLOTTED	TEMPLATE	AREAS	AREAS CHECKED
NO.		BY				
		DATE				

FINAL SURVEY	NOTE BOOK	SURVEYED	PLOTTED	TEMPLATE	AREAS	AREAS CHECKED
ORIGINAL SURVEY	(Sheet)	BY				
		DATE				

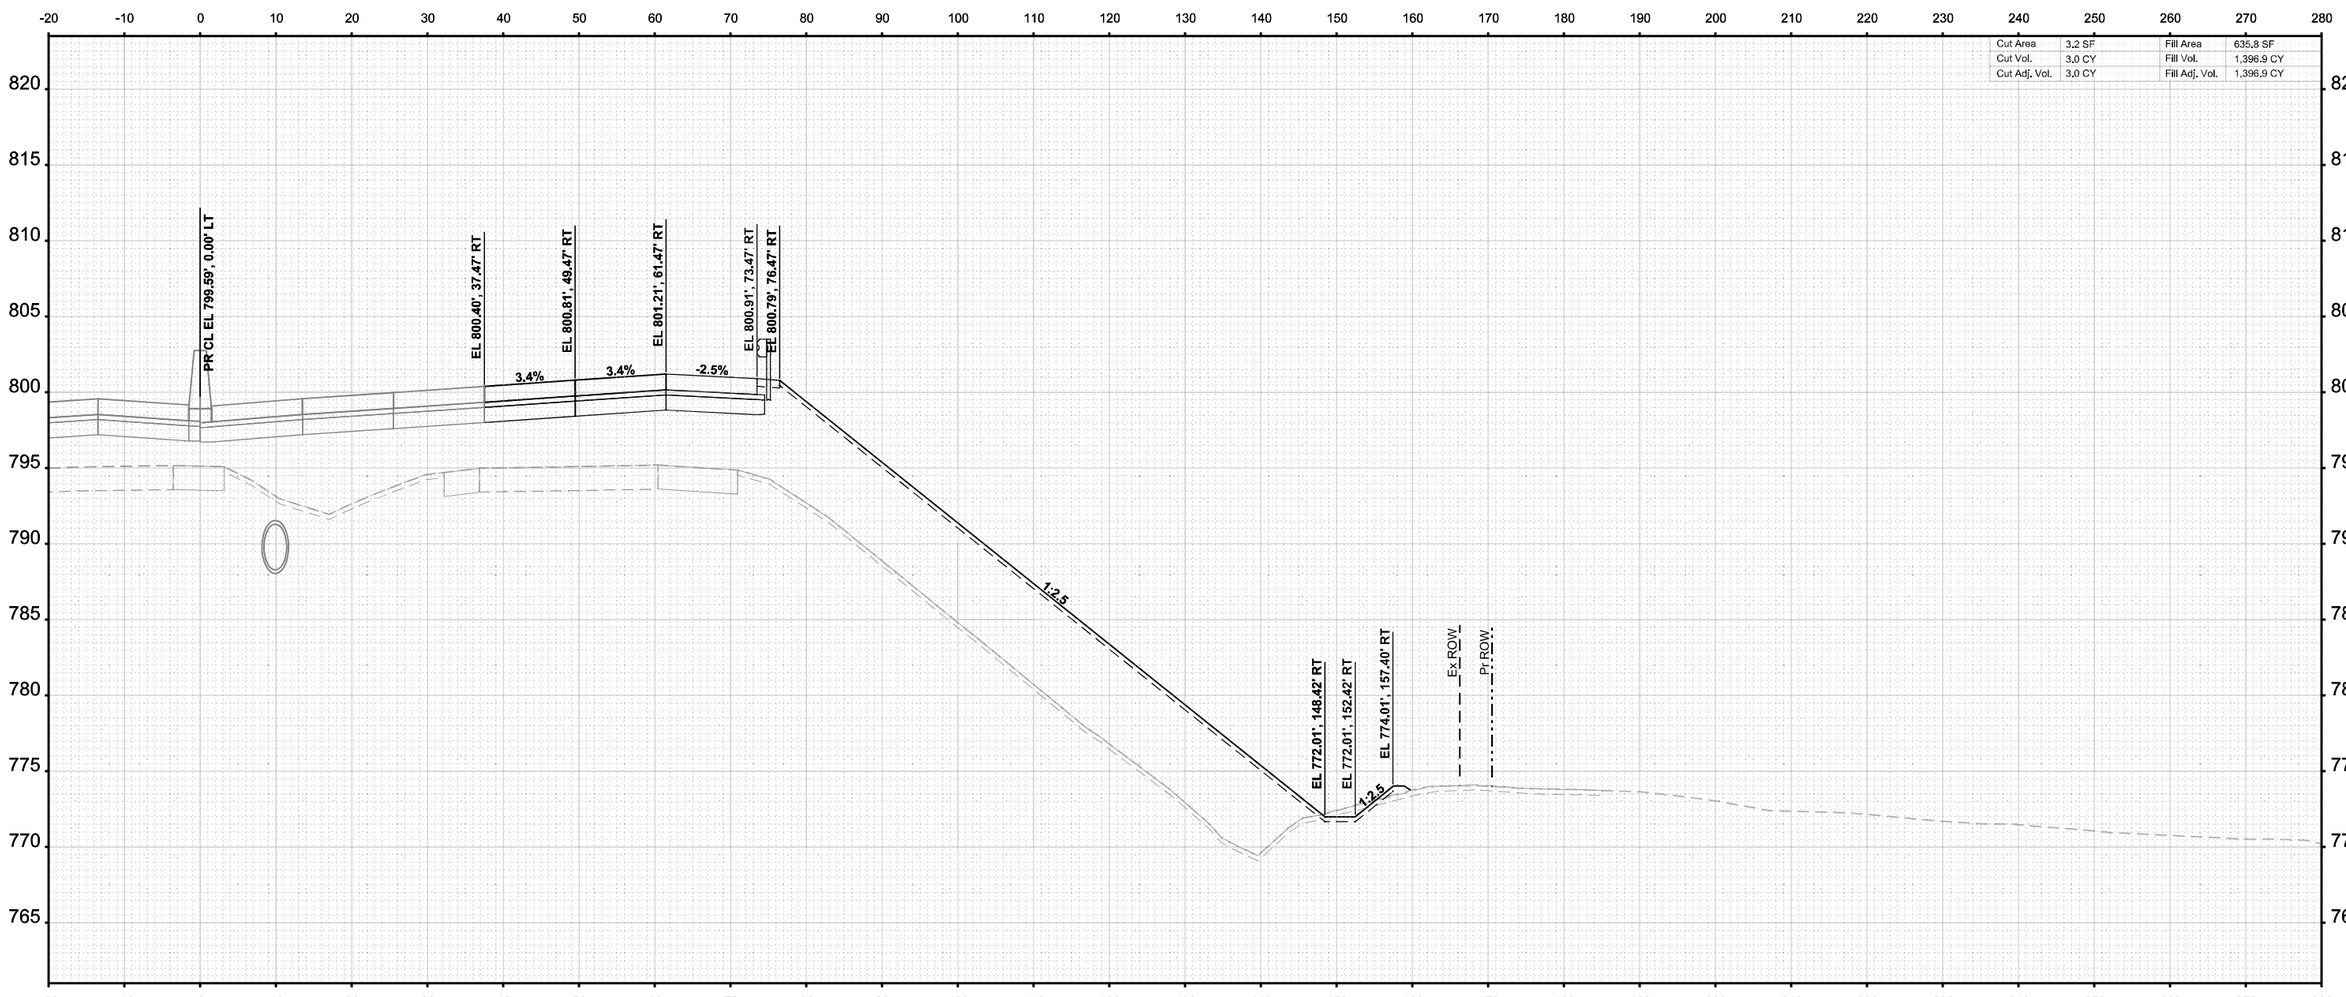

MODEL: I-39 Mainline Stage 3 - XS - 2651+50.00 (Sheet)
FILE NAME: c:\pwworld\benesch projects\projects\d0173808\D264C24-ML-I-39-Stage-3-XS.dgn

benesch
Alfred Benesch & Company
35 W Wacker Drive, Suite 3200
Chicago, Illinois 60601
312-565-0450 Job No. 15800.00

USER NAME = agibson	DESIGNED - T. VOGLER	REVISED -
	DRAWN - T. VOGLER	REVISED -
PLOT SCALE = $SCALE$	CHECKED - J.TARDY	REVISED -
PLOT DATE = 2/7/2025	DATE - 02/14/2025	REVISED -

STATE OF ILLINOIS
DEPARTMENT OF TRANSPORTATION

CROSS SECTIONS - I-39 NB
STAGE 3

SCALE: 1"=10' | SHEET OF 200 SHEETS | STA. 2651+50.00 | TO STA. 2651+50.00

F.A.I RTE.	SECTION	COUNTY	TOTAL SHEETS	SHEET NO.
*	(201-3)R & (4-1,5)R	WINNEBAGO	1685	1455
		CONTRACT NO. 64C24		
	ILLINOIS	FED. AID PROJECT		

* FAI ROUTE 39 (I-39) & FAP 301 (US 20)

FINAL SURVEY	NOTE BOOK	SURVEYED	PLOTTED	TEMPLATE	AREAS	AREAS CHECKED	NO.	BY	DATE
ORIGINAL SURVEY	NOTE BOOK	SURVEYED	PLOTTED	TEMPLATE	AREAS	AREAS CHECKED	NO.	BY	DATE

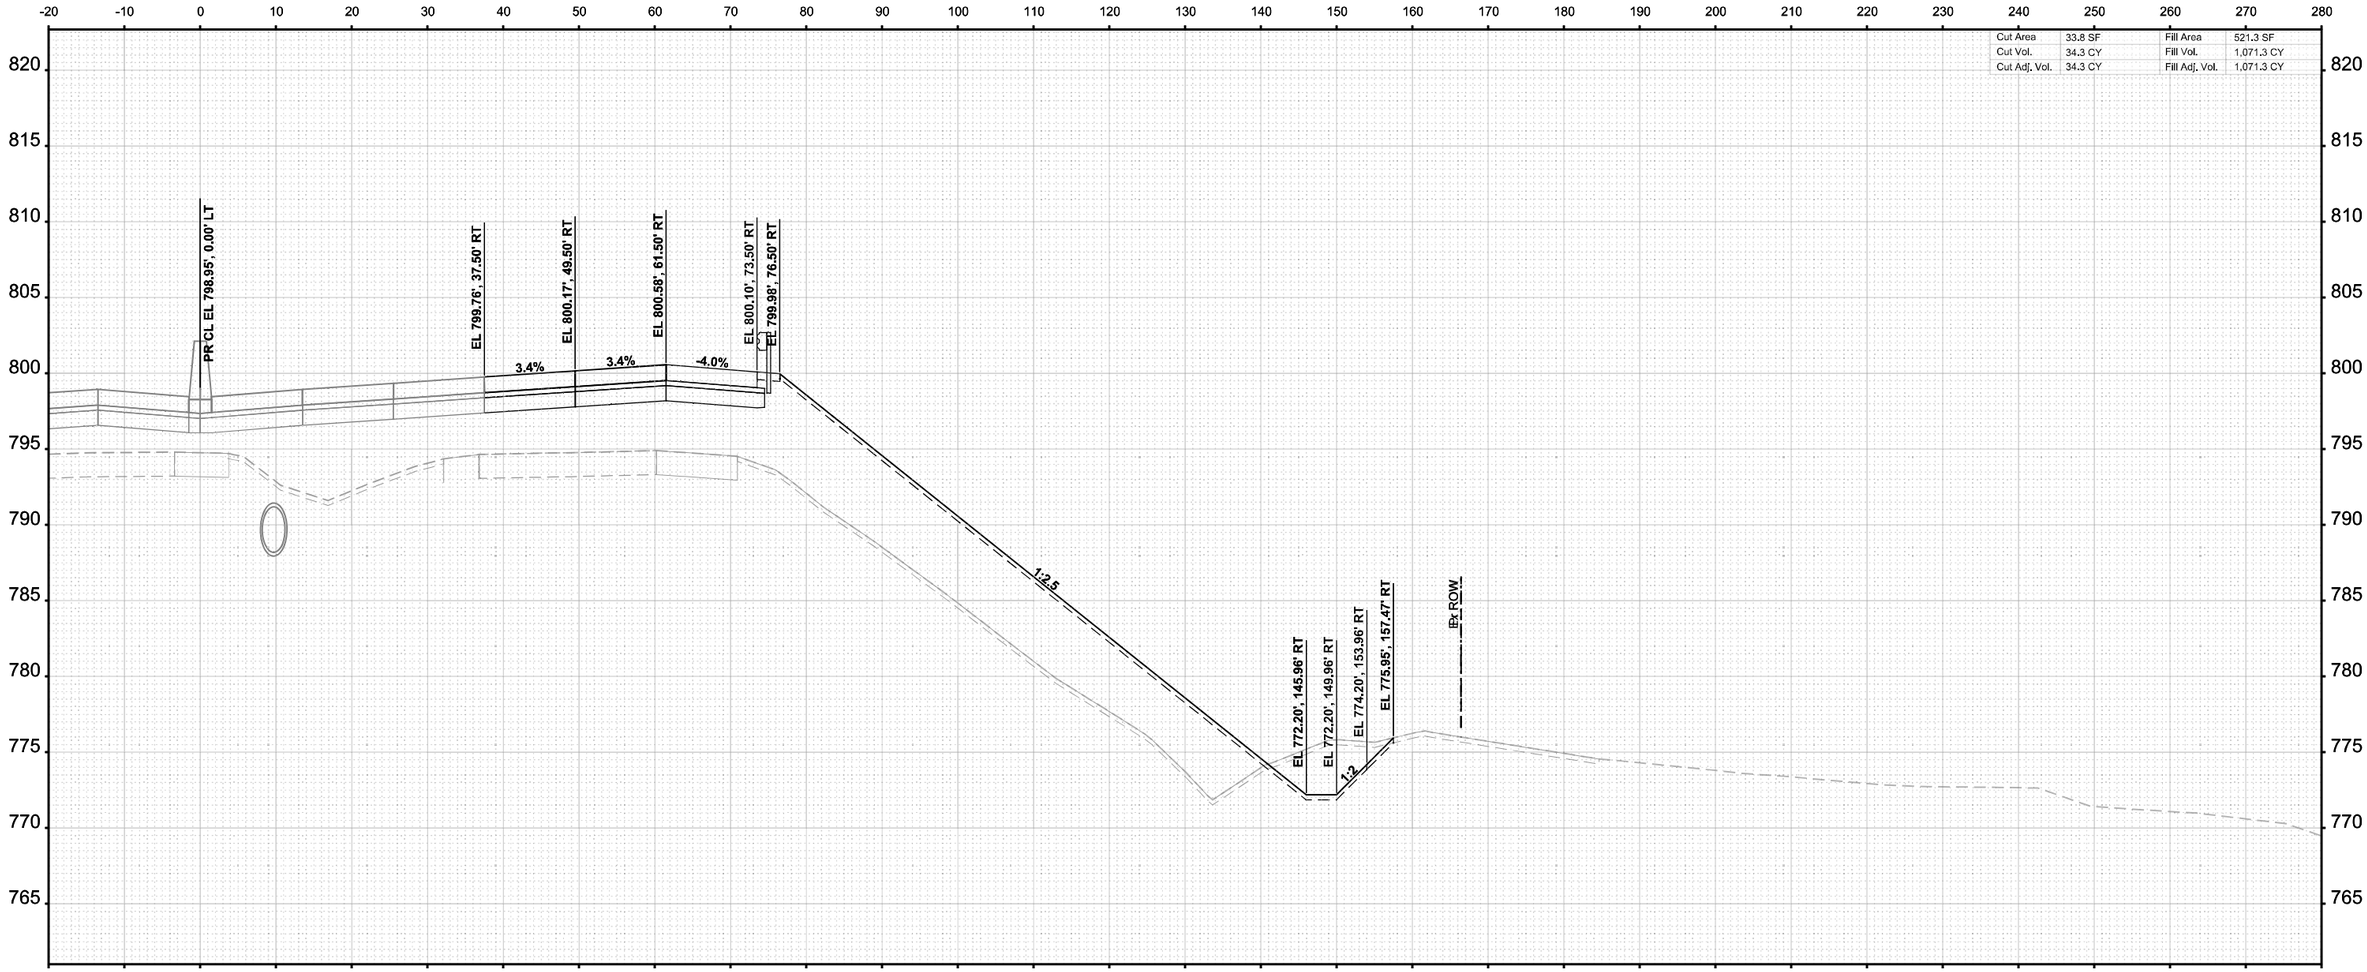

Cut Area	33.8 SF	Fill Area	521.3 SF
Cut Vol.	34.3 CY	Fill Vol.	1,071.3 CY
Cut Adj. Vol.	34.3 CY	Fill Adj. Vol.	1,071.3 CY

STA 2652+00.00

MODEL: I-39 Mainline Stage 3 - XS - 2652+00.00 (Sheet)
FILE NAME: c:\pwworkdir\benesch projects\projects\d0173808\D264C24-ML-I-39-Stage-3-XS.dgn

benesch
Alfred Benesch & Company
35 W Wacker Drive, Suite 3200
Chicago, Illinois 60601
312-565-0450 Job No. 10800.00

USER NAME = agibson		DESIGNED - T. VOGLER		REVISED -	
		DRAWN - T. VOGLER		REVISED -	
PLOT SCALE = $SCALE$		CHECKED - J.TARDY		REVISED -	
PLOT DATE = 2/7/2025		DATE - 02/14/2025		REVISED -	

STATE OF ILLINOIS
DEPARTMENT OF TRANSPORTATION

CROSS SECTIONS - I-39 NB
STAGE 3

SCALE: 1"=10' | SHEET OF 200 SHEETS | STA. 2652+00.00 | TO STA. 2652+00.00

F.A.I RTE.	SECTION	COUNTY	TOTAL SHEETS	SHEET NO.
*	(201-3)R & (4-1.5)R	WINNEBAGO	1685	1456
		CONTRACT NO. 64C24		
	ILLINOIS	FED. AID PROJECT		

* FAI ROUTE 39 (I-39) & FAP 301 (US 20)

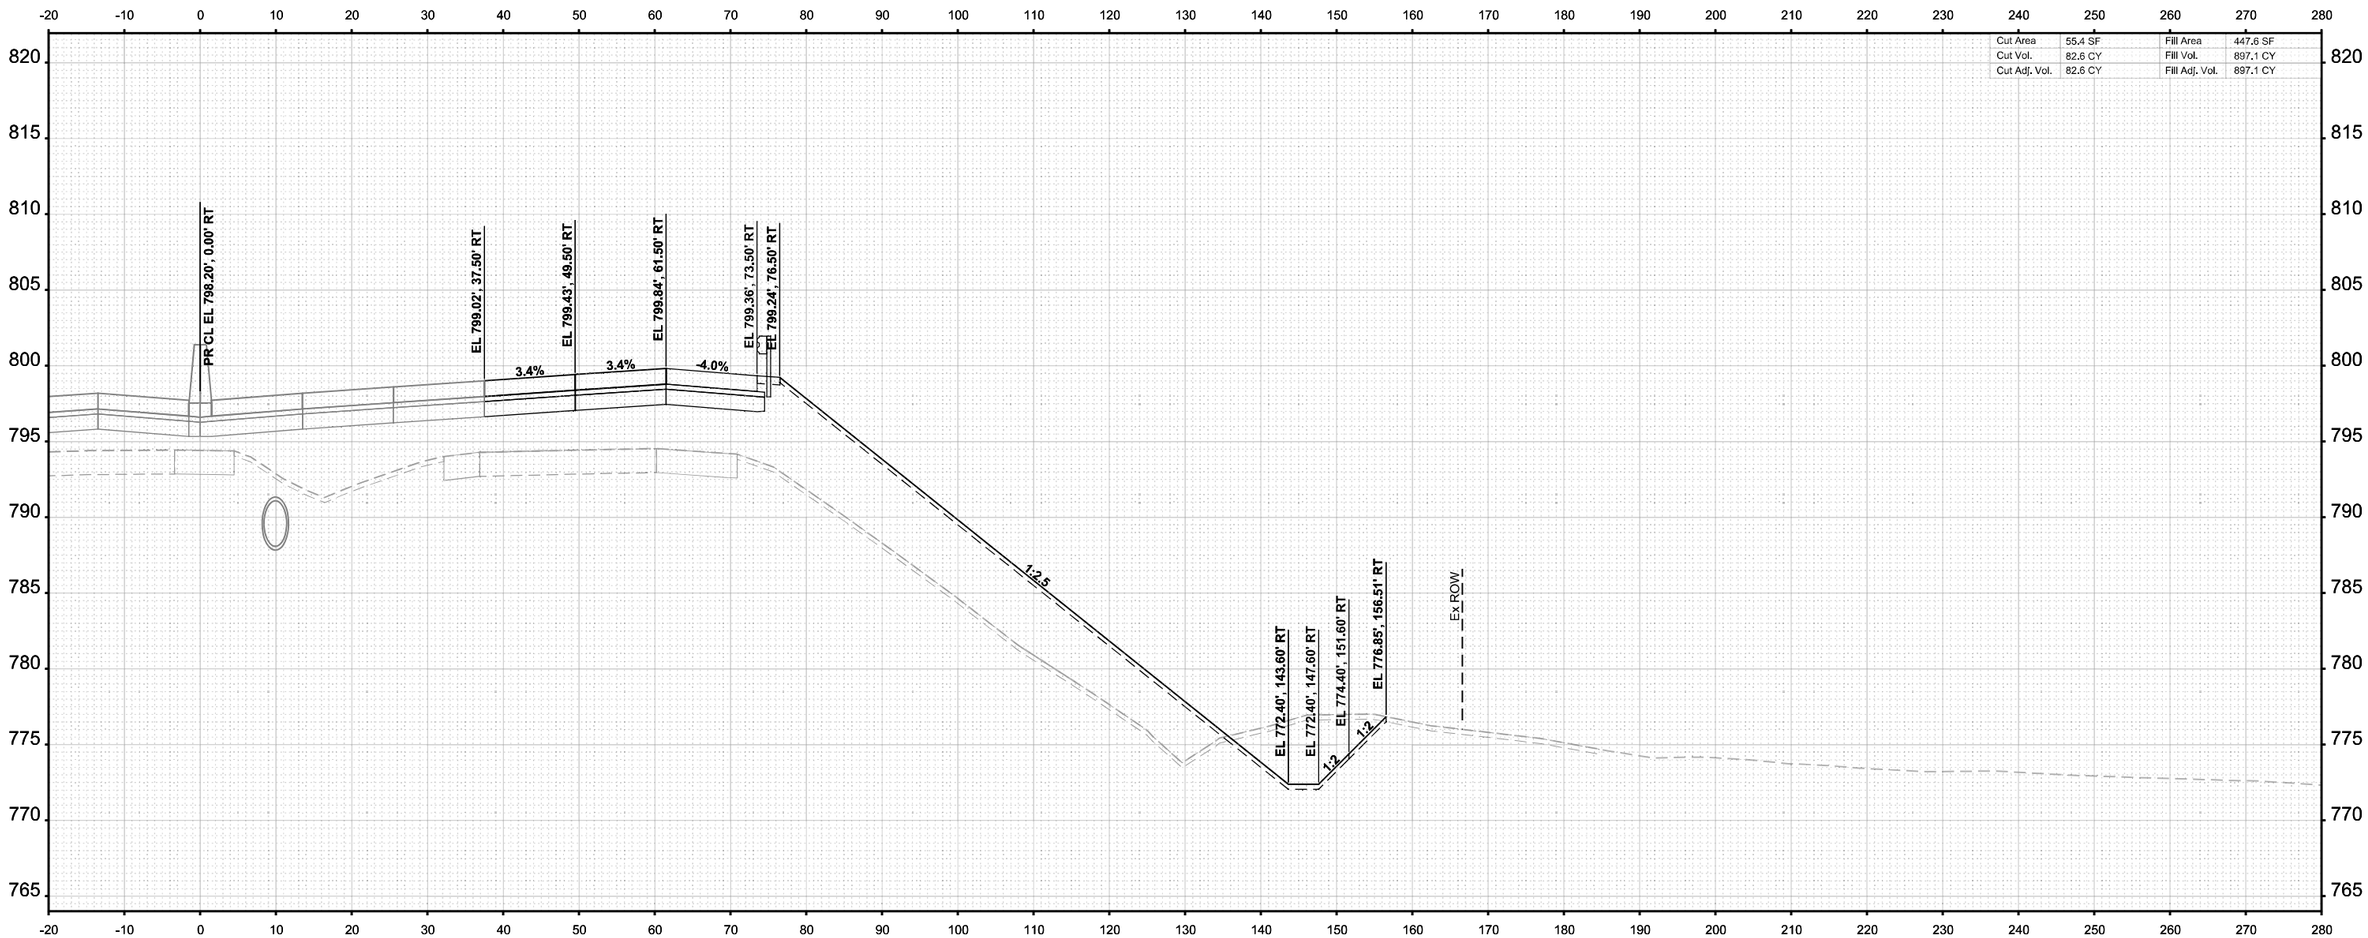

Cut Area	55.4 SF	Fill Area	447.6 SF
Cut Vol.	82.6 CY	Fill Vol.	897.1 CY
Cut Adj. Vol.	82.6 CY	Fill Adj. Vol.	897.1 CY

STA 2652+50.00

FINAL SURVEY | NOTE BOOK | NO. | SURVEYED | PLOTTED | TEMPLATE | AREAS | AREAS CHECKED | BY | DATE

ORIGINAL SURVEY | NOTE BOOK | SURVEYED | PLOTTED | TEMPLATE | AREAS | AREAS CHECKED | BY | DATE

MODEL: I-39 Mainline Stage 3 - XS - 2652+50.00 [Sheet]
FILE NAME: c:\pwworldir\benesch projects\projects\d0173808\D264C24-ML-I-39-Stage-3-XS.dgn

benesch
Alfred Benesch & Company
35 W Wacker Drive, Suite 3200
Chicago, Illinois 60601
312-565-0450 Job No. 10800.00

USER NAME = agibson	DESIGNED - T. VOGLER	REVISED -	
	DRAWN - T. VOGLER	REVISED -	
PLOT SCALE = $SCALE$	CHECKED - J.TARDY	REVISED -	
PLOT DATE = 2/7/2025	DATE - 02/14/2025	REVISED -	

STATE OF ILLINOIS
DEPARTMENT OF TRANSPORTATION

CROSS SECTIONS - I-39 NB
STAGE 3

SCALE: 1"=10' | SHEET OF 200 SHEETS | STA. 2652+50.00 TO STA. 2652+50.00

F.A.I RTE.	SECTION	COUNTY	TOTAL SHEETS	SHEET NO.
*	(201-3)R & (4-1.5)R	WINNEBAGO	1685	1457
		CONTRACT NO. 64C24		
		ILLINOIS	FED. AID PROJECT	

* FAI ROUTE 39 (I-39) & FAP 301 (US 20)

FINAL SURVEY		BY	DATE
	SURVEYED		
	PLOTTED		
NOTE BOOK	TEMPLATE		
	AREAS		
NO.	AREAS CHECKED		

ORIGINAL SURVEY		BY	DATE
	SURVEYED		
	PLOTTED		
NOTE BOOK	TEMPLATE		
	AREAS		
NO.	AREAS CHECKED		

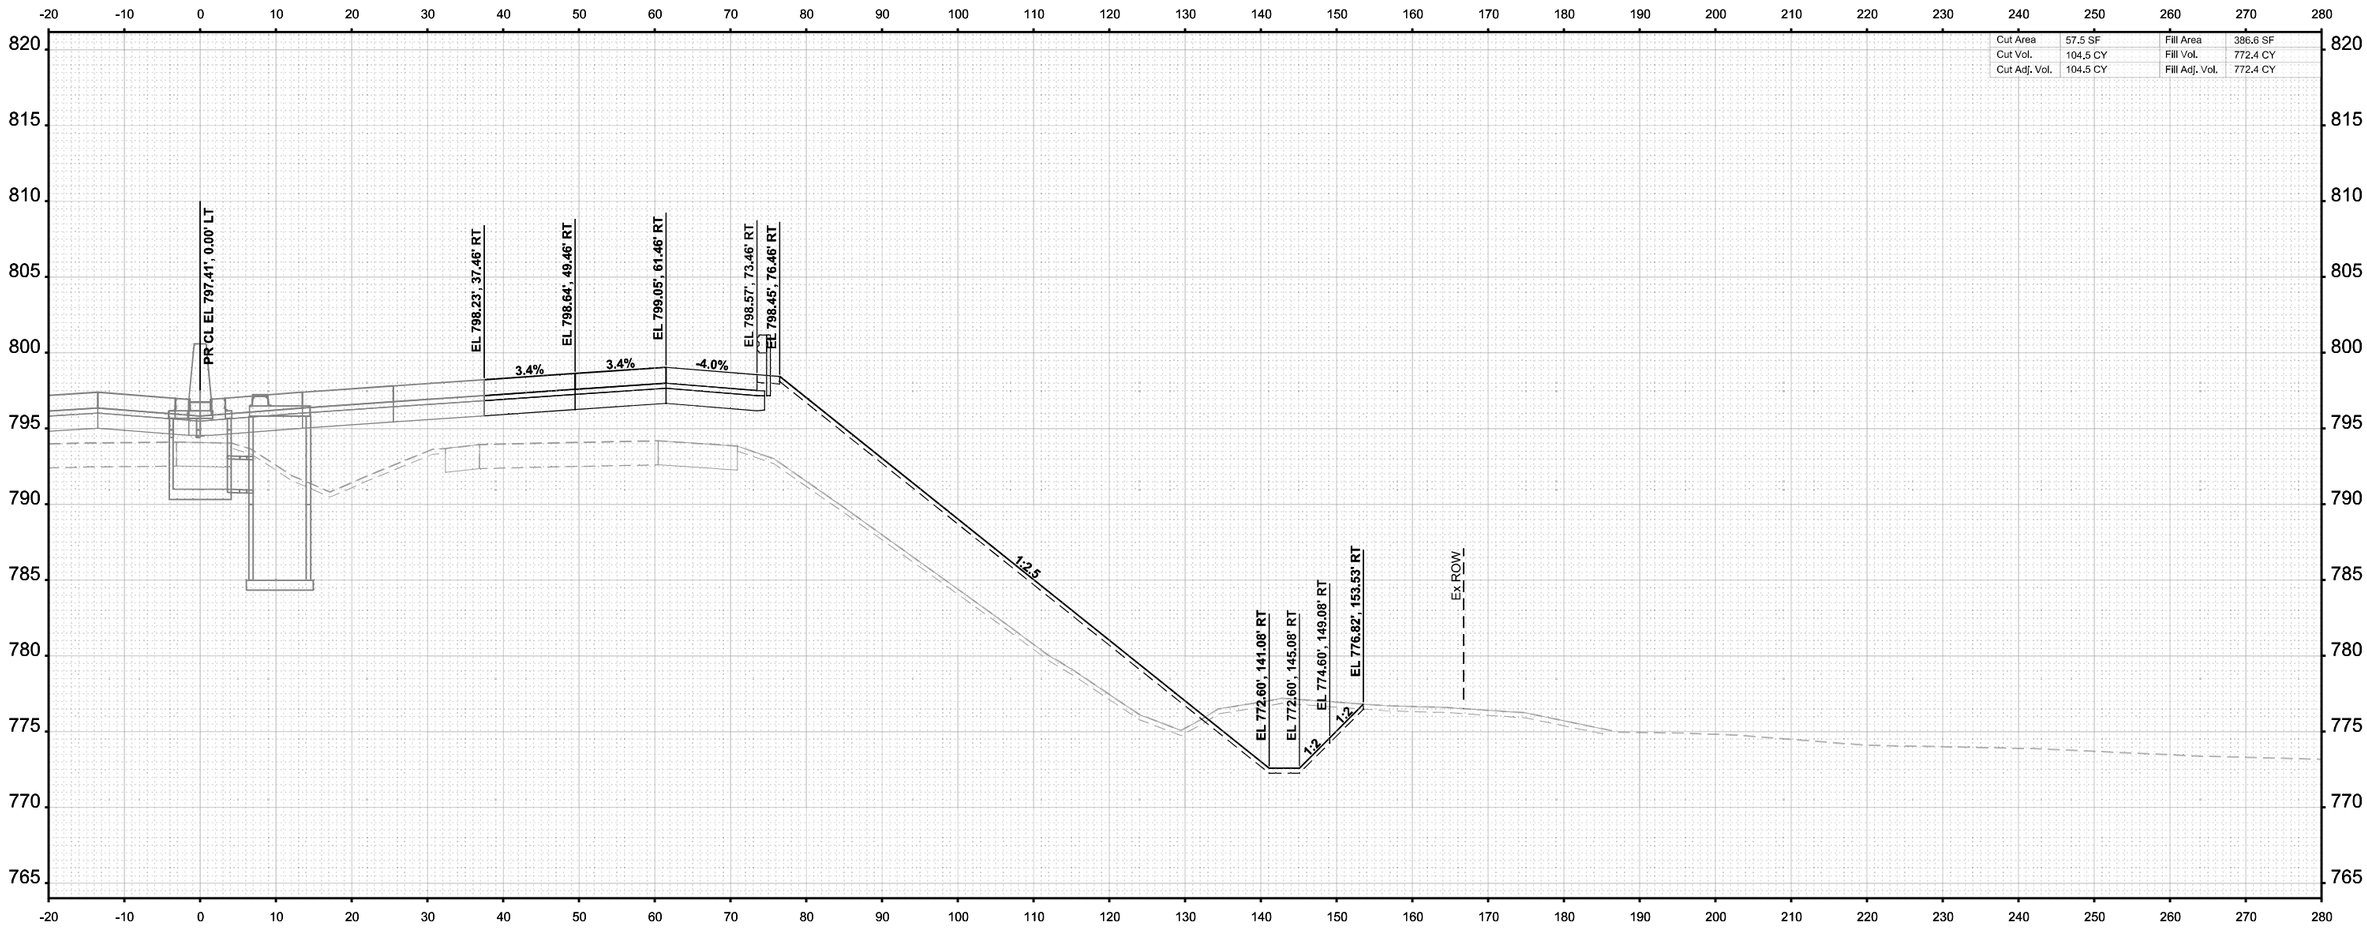

STA 2653+00.00

MODEL: I-39 Mainline Stage 3 - XS - 2653+00.00 (Sheet)
FILE NAME: c:\pwworkdir\benesch projects\projects\d0173808\D2642C24-ML-I-39-Stage-3-XS.dgn

benesch
Alfred Benesch & Company
35 W Wacker Drive, Suite 3200
Chicago, Illinois 60601
312-565-0450 Job No. 15800.00

USER NAME	= agibson	DESIGNED	- T. VOGLER	REVISED	-
		DRAWN	- T. VOGLER	REVISED	-
PLOT SCALE	= $SCALE$	CHECKED	- J.TARDY	REVISED	-
PLOT DATE	= 2/7/2025	DATE	- 02/14/2025	REVISED	-

STATE OF ILLINOIS
DEPARTMENT OF TRANSPORTATION

CROSS SECTIONS - I-39 NB
STAGE 3

SCALE: 1"=10' | SHEET OF 200 SHEETS | STA. 2653+00.00 | TO STA. 2653+00.00

F.A.I RTE.	SECTION	COUNTY	TOTAL SHEETS	SHEET NO.
*	(201-3)R & (4-1,5)R	WINNEBAGO	1685	1458
		CONTRACT NO. 64C24		
	ILLINOIS	FED. AID PROJECT		

* FAI ROUTE 39 (I-39) & FAP 301 (US 20)

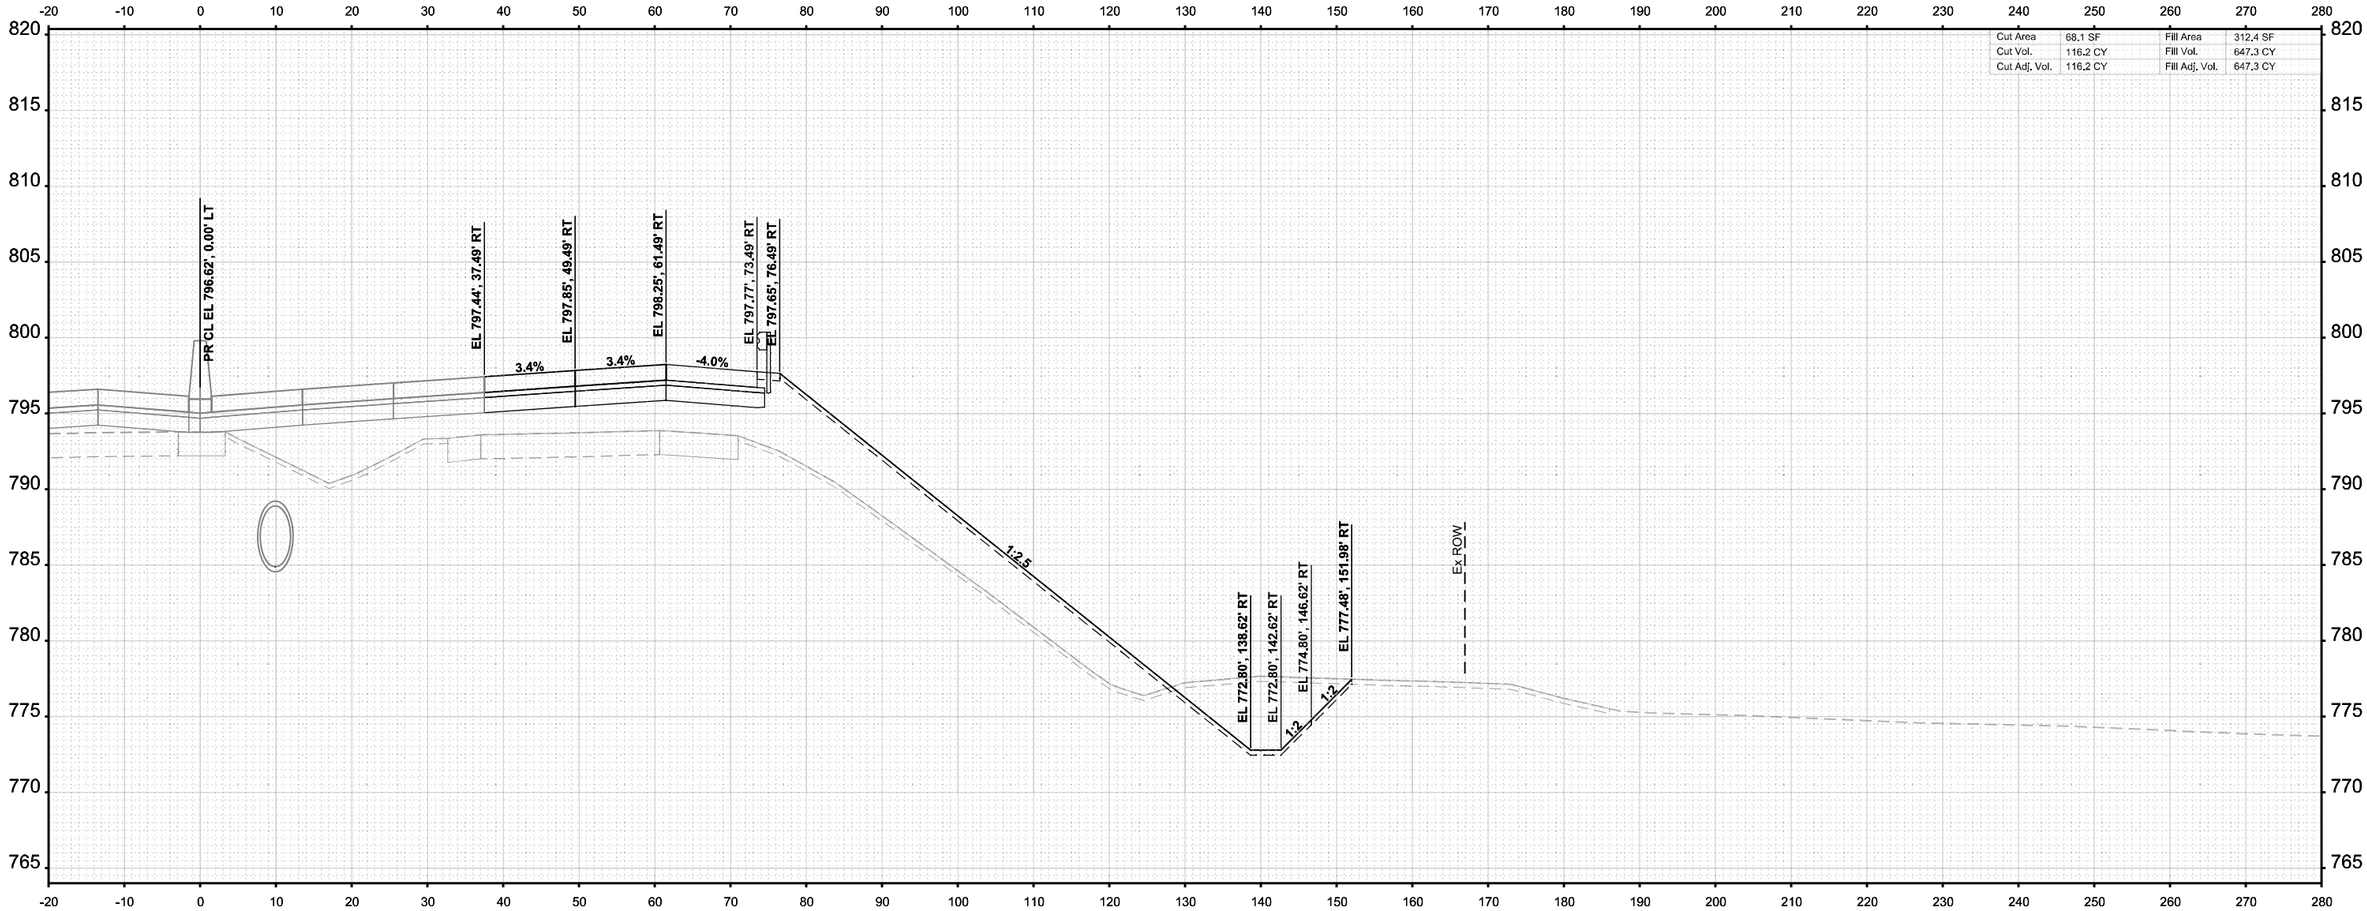

STA 2653+50.00

FINAL SURVEY		BY	DATE
NOTE BOOK	SURVEYED		
NO.	PLOTTED		
	TEMPLATE		
	AREAS		
	AREAS CHECKED		

ORIGINAL SURVEY		BY	DATE
NOTE BOOK	SURVEYED		
	PLOTTED		
	TEMPLATE		
	AREAS		
	AREAS CHECKED		

MODEL: I-39 Mainline Stage 3 - XS - 2653+50.00 [Sheet]
FILE NAME: c:\pwworldir\benesch projects\projects\d0173808\D264C24-ML-I-39-Stage-3-XS.dgn

benesch
Alfred Benesch & Company
35 W Wacker Drive, Suite 3300
Chicago, Illinois 60601
312-565-0450 Job No. 10800.00

USER NAME = agibson	DESIGNED - T. VOGLER	REVISED -	
	DRAWN - T. VOGLER	REVISED -	
PLOT SCALE = $SCALE$	CHECKED - J.TARDY	REVISED -	
PLOT DATE = 2/7/2025	DATE - 02/14/2025	REVISED -	

STATE OF ILLINOIS
DEPARTMENT OF TRANSPORTATION

CROSS SECTIONS - I-39 NB
STAGE 3

SCALE: 1"=10' | SHEET OF 200 SHEETS | STA. 2653+50.00 TO STA. 2653+50.00

F.A.I RTE.	SECTION	COUNTY	TOTAL SHEETS	SHEET NO.
*	(201-3)R & (4-1,5)R	WINNEBAGO	1685	1459
		CONTRACT NO. 64C24		
		ILLINOIS	FED. AID PROJECT	

* FAI ROUTE 39 (I-39) & FAP 301 (US 20)

FINAL SURVEY		BY	DATE
NOTE BOOK	SURVEYED		
NO.	PLOTTED		
	TEMPLATE		
	AREAS		
	AREAS CHECKED		

ORIGINAL SURVEY		BY	DATE
NOTE BOOK	SURVEYED		
Sheet	PLOTTED		
	TEMPLATE		
	AREAS		
	AREAS CHECKED		

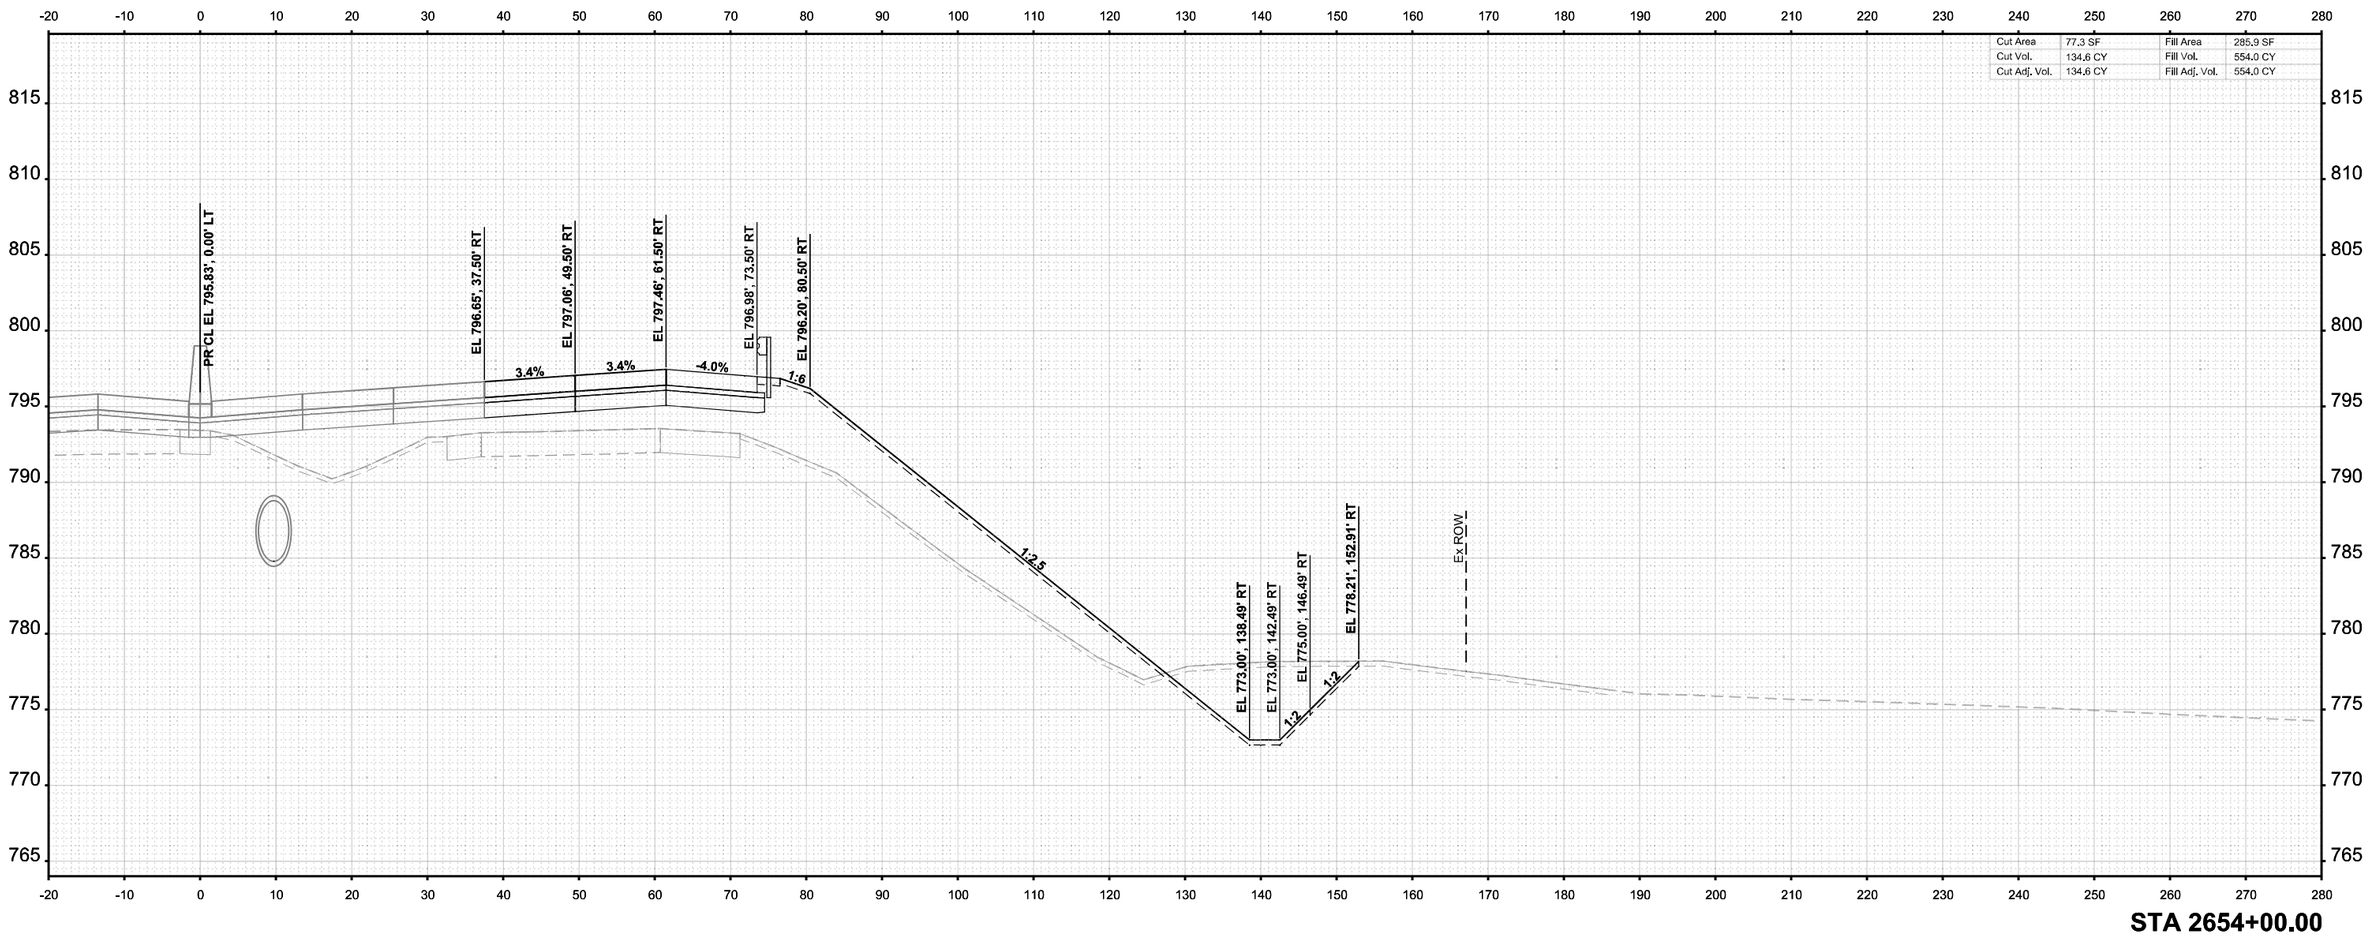

Cut Area	77.3 SF	Fill Area	285.9 SF
Cut Vol.	134.6 CY	Fill Vol.	554.0 CY
Cut Adj. Vol.	134.6 CY	Fill Adj. Vol.	554.0 CY

STA 2654+00.00

MODEL: I-39 Mainline Stage 3 - XS - 2654+00.00 [Sheet]
FILE NAME: c:\pwworkir\benesch projects\projects\d0173808\D2264C24-MIL-I-39-Stage-3-XS.dgn

benesch
Alfred Benesch & Company
35 W Wacker Drive, Suite 3200
Chicago, Illinois 60601
312-565-4450 Job No. 10800.00

USER NAME = agibson		DESIGNED - T. VOGLER	REVISED -	
		DRAWN - T. VOGLER	REVISED -	
PLOT SCALE = $SCALE$		CHECKED - J.TARDY	REVISED -	
PLOT DATE = 2/7/2025		DATE - 02/14/2025	REVISED -	

STATE OF ILLINOIS
DEPARTMENT OF TRANSPORTATION

CROSS SECTIONS - I-39 NB
STAGE 3

SCALE: 1"=10' | SHEET OF 200 SHEETS | STA. 2654+00.00 | TO STA. 2654+00.00

F.A.I RTE.	SECTION	COUNTY	TOTAL SHEETS	SHEET NO.
*	(201-3)R & (4-1.5)R	WINNEBAGO	1685	1460
		CONTRACT NO. 64C24		
	ILLINOIS	FED. AID PROJECT		

* FAI ROUTE 39 (I-39) & FAP 301 (US 20)

FINAL SURVEY		BY	DATE
	SURVEYED		
	PLOTTED		
NOTE BOOK	TEMPLATE		
	AREAS		
NO.	AREAS CHECKED		

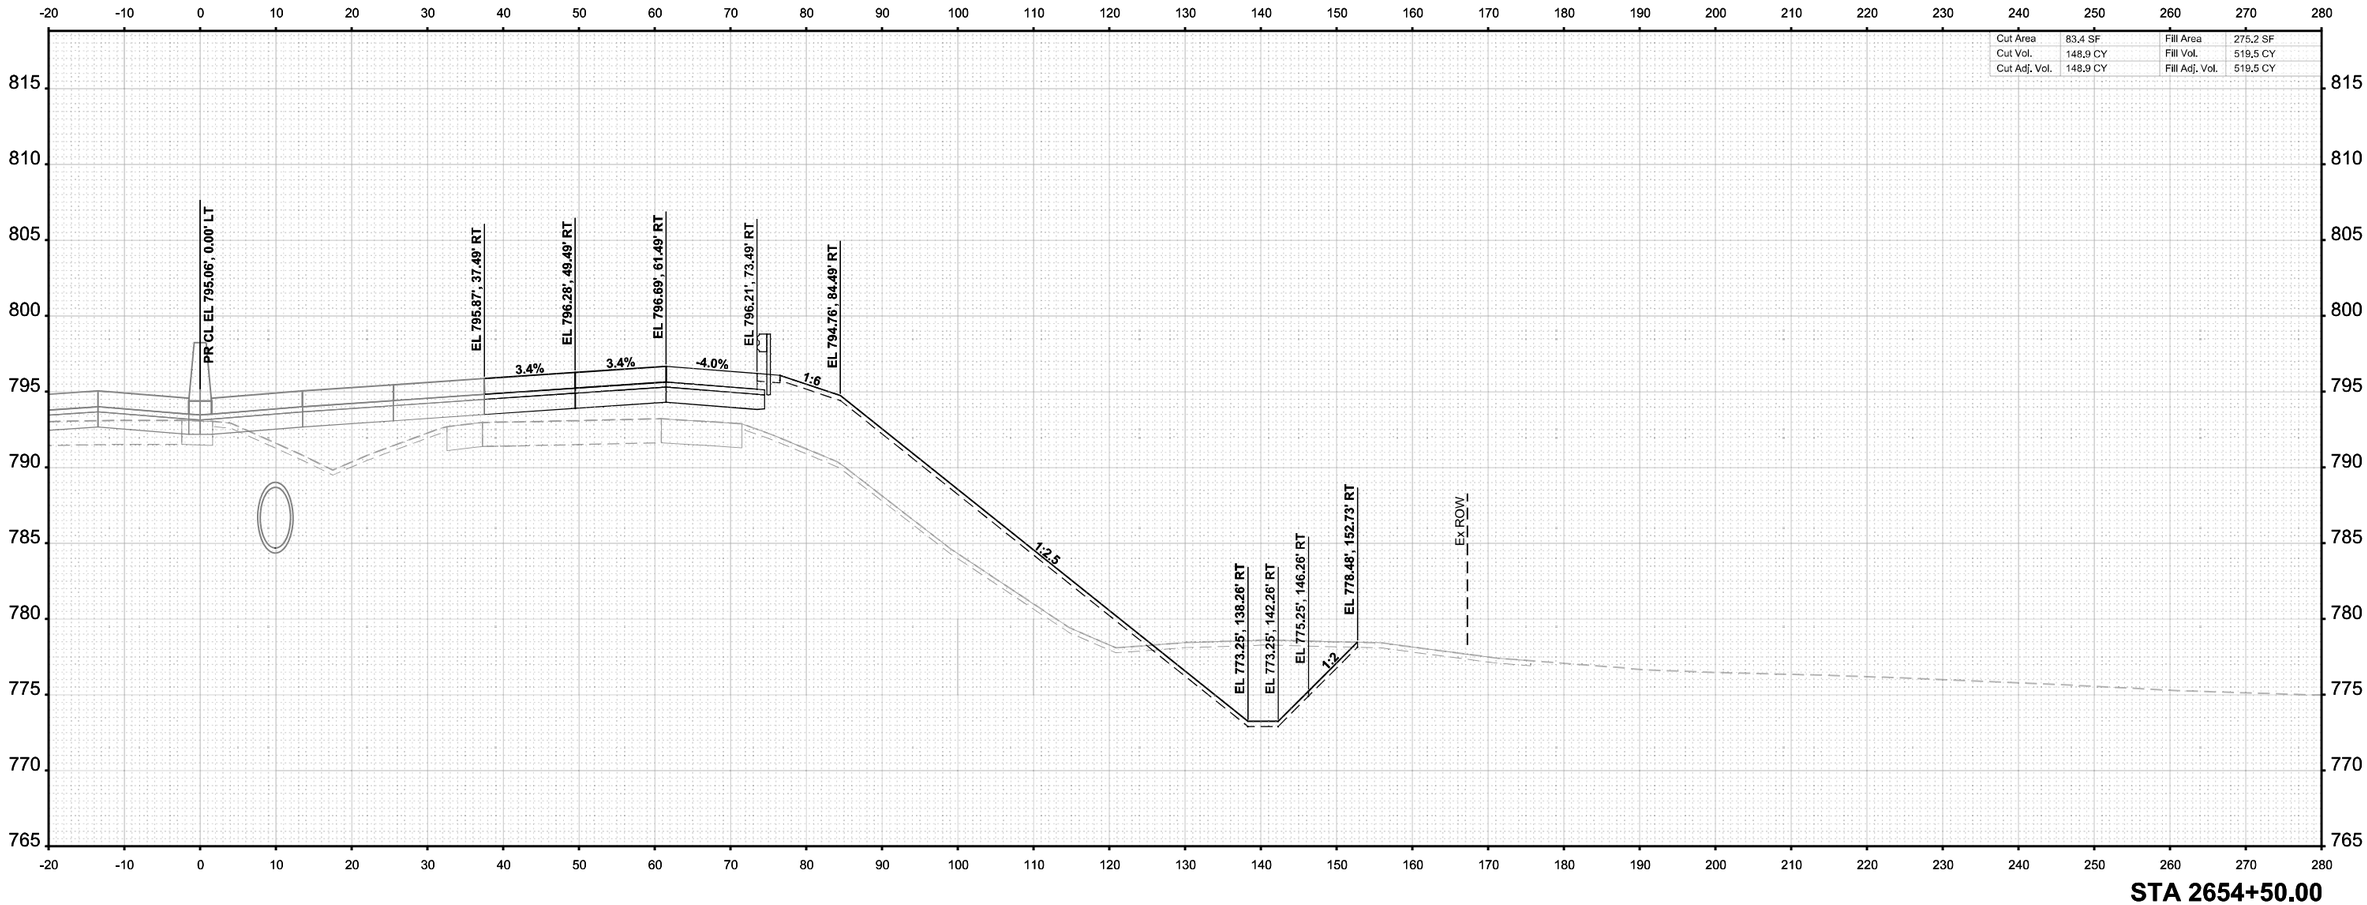

ORIGINAL SURVEY		BY	DATE
	SURVEYED		
	PLOTTED		
NOTE BOOK	TEMPLATE		
Sheet	AREAS		
	AREAS CHECKED		

MODEL: I-39 Mainline Stage 3 - XS - 2654+50.00 (Sheet)
FILE NAME: c:\pwworldir\benesch projects\projects\d0173808\D2642C24-MIL-I-39-Stage-3-XS.dgn

benesch
Alfred Benesch & Company
35 W Wacker Drive, Suite 3200
Chicago, Illinois 60601
312-565-0450 Job No. 10800.00

USER NAME = agibson	DESIGNED - T. VOGLER	REVISED -	
	DRAWN - T. VOGLER	REVISED -	
PLOT SCALE = $SCALE$	CHECKED - J.TARDY	REVISED -	
PLOT DATE = 2/7/2025	DATE - 02/14/2025	REVISED -	

STATE OF ILLINOIS
DEPARTMENT OF TRANSPORTATION

CROSS SECTIONS - I-39 NB
STAGE 3

SCALE: 1"=10' | SHEET OF 200 SHEETS | STA. 2654+50.00 | TO STA. 2654+50.00

F.A.I RTE.	SECTION	COUNTY	TOTAL SHEETS	SHEET NO.
*	(201-3)R & (4-1.5)R	WINNEBAGO	1685	1461
		CONTRACT NO. 64C24		
	ILLINOIS	FED. AID PROJECT		

* FAI ROUTE 39 (I-39) & FAP 301 (US 20)

FINAL SURVEY		BY	DATE
	SURVEYED		
	PLOTTED		
	TEMPLATE		
NOTE BOOK	ANGLES		
NO.	AREAS CHECKED		

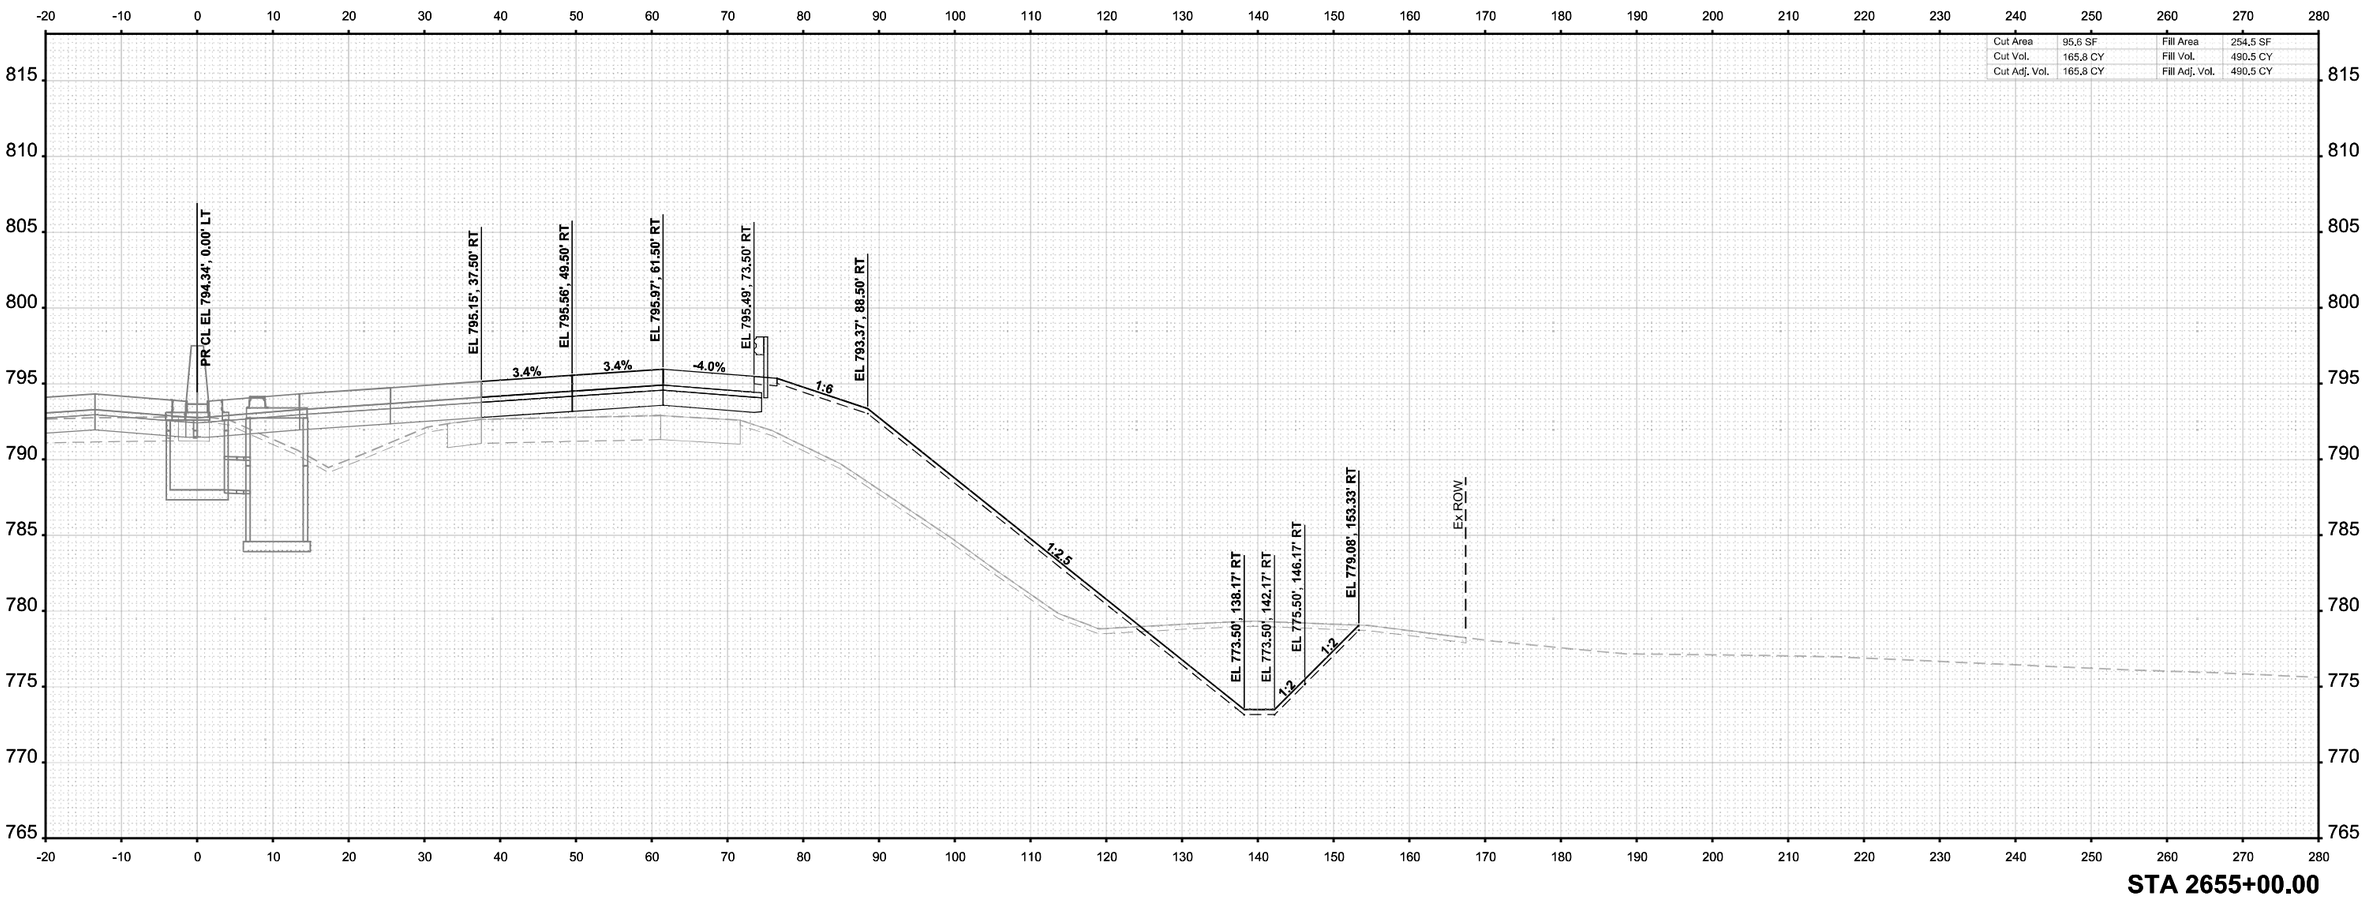

STA 2655+00.00

ORIGINAL SURVEY		BY	DATE
	SURVEYED		
	PLOTTED		
	TEMPLATE		
NOTE BOOK	ANGLES		
Sheet	AREAS CHECKED		

MODEL: I-39 Mainline Stage 3 - XS - 2655+00.00 (Sheet)
FILE NAME: c:\pwworkdir\benesch projects\projects\d0173808\D264C24-MIL-I-39-Stage-3-XS.dgn

benesch
Alfred Benesch & Company
35 W Wacker Drive, Suite 3300
Chicago, Illinois 60601
312-565-0450 Job No. 10800.00

USER NAME = agibson		DESIGNED - T. VOGLER	REVISED -	
		DRAWN - T. VOGLER	REVISED -	
PLOT SCALE = $SCALE$		CHECKED - J.TARDY	REVISED -	
PLOT DATE = 2/7/2025		DATE - 02/14/2025	REVISED -	

STATE OF ILLINOIS
DEPARTMENT OF TRANSPORTATION

CROSS SECTIONS - I-39 NB
STAGE 3

SCALE: 1"=10' | SHEET OF 200 SHEETS | STA. 2655+00.00 | TO STA. 2655+00.00

F.A.I RTE.	SECTION	COUNTY	TOTAL SHEETS	SHEET NO.
*	(201-3)R & (4-1.5)R	WINNEBAGO	1685	1462
		CONTRACT NO. 64C24		
	ILLINOIS	FED. AID PROJECT		

* FAI ROUTE 39 (I-39) & FAP 301 (US 20)

FINAL SURVEY		BY	DATE
NO'TE BOOK	SURVEYED		
	PLOTTED		
	TEMPLATE		
	ANGLES		
NO.	AREAS CHECKED		

ORIGINAL SURVEY		BY	DATE
NOTE BOOK	SURVEYED		
	PLOTTED		
	TEMPLATE		
	ANGLES		
NO.	AREAS CHECKED		

Cut Area	103.7 SF	Fill Area	216.4 SF
Cut Vol.	184.6 CY	Fill Vol.	436.0 CY
Cut Adj. Vol.	184.6 CY	Fill Adj. Vol.	436.0 CY

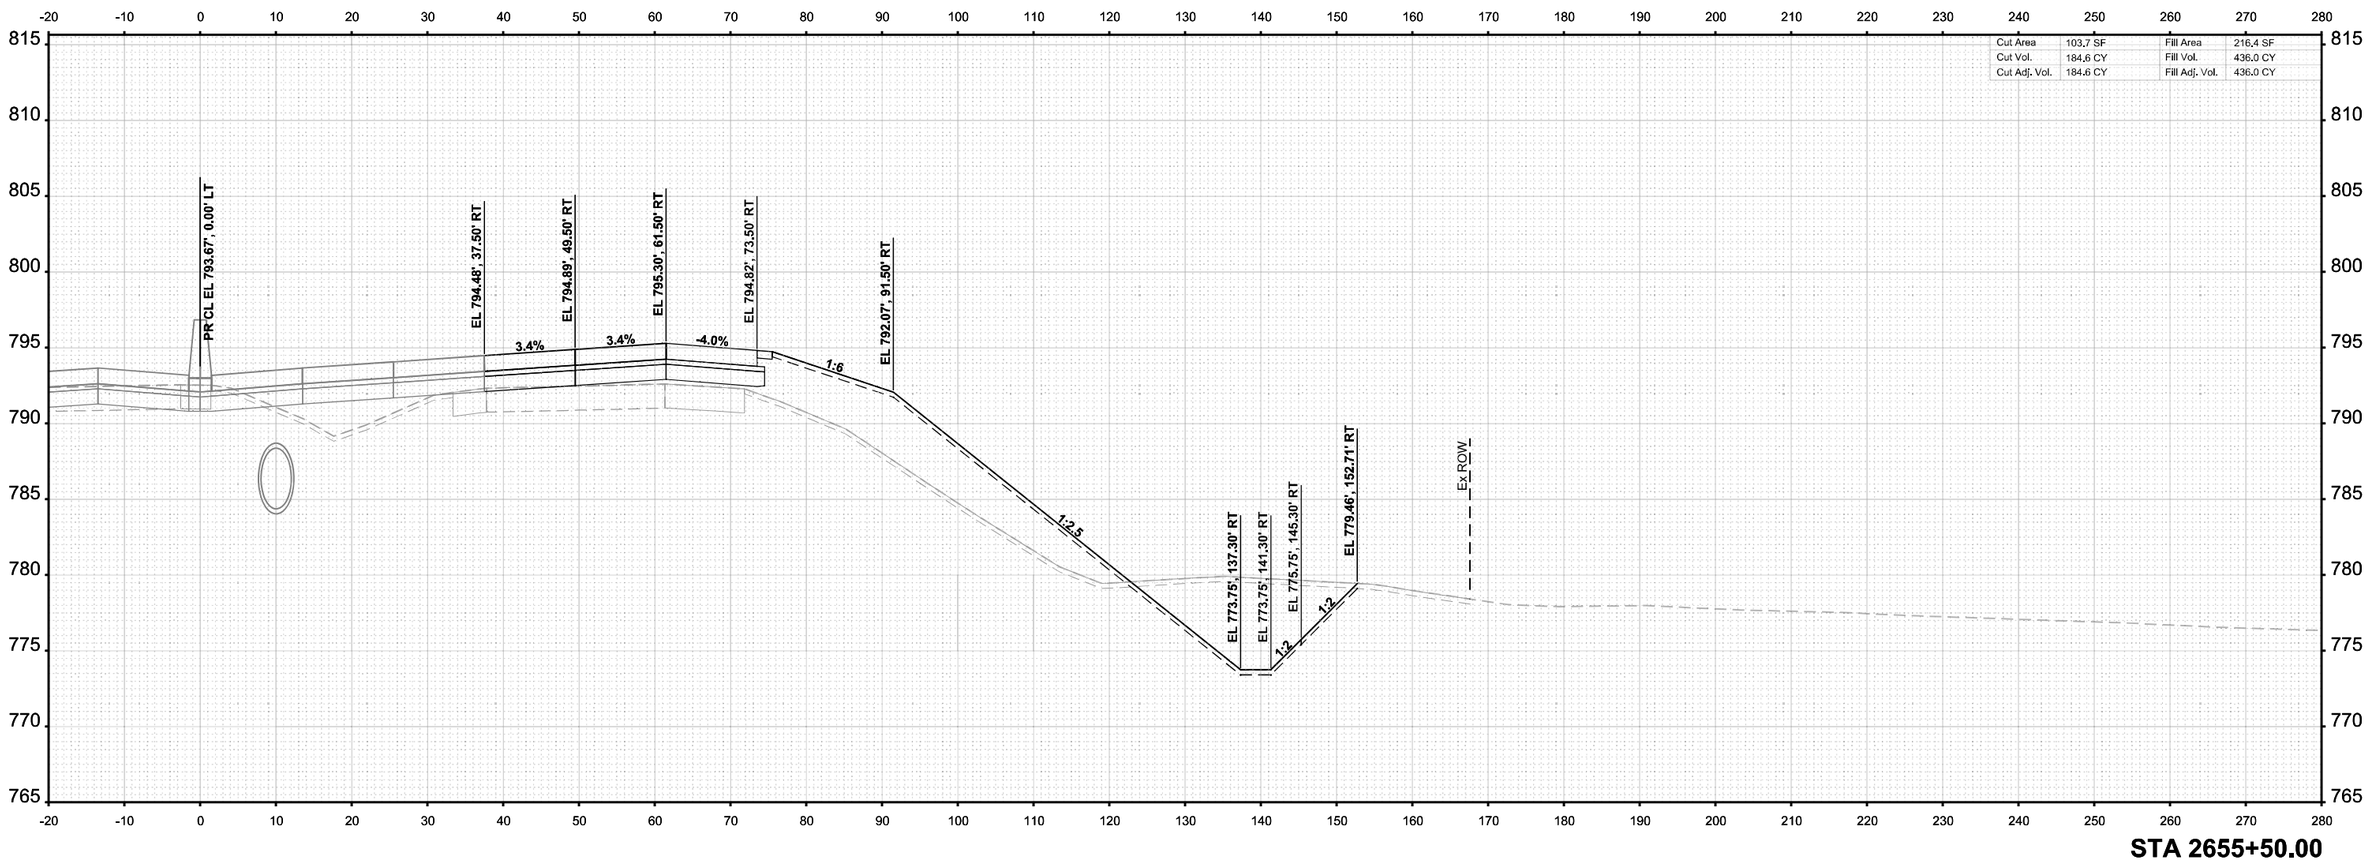

STA 2655+50.00

MODEL: I-39 Mainline Stage 3 - XS - 2655+50.00 (Sheet)
FILE NAME: c:\pwworkdir\benesch projects\projects\d0717380\D264C24-ML-I-39-Stage-3-XS.dgn

benesch
Alfred Benesch & Company
35 W Wacker Drive, Suite 3300
Chicago, Illinois 60601
312-565-0450 Job No. 10800.00

USER NAME = agibson		DESIGNED - T. VOGLER		REVISED -
		DRAWN - T. VOGLER		REVISED -
PLOT SCALE = $SCALE$		CHECKED - J.TARDY		REVISED -
PLOT DATE = 2/7/2025		DATE - 02/14/2025		REVISED -

STATE OF ILLINOIS
DEPARTMENT OF TRANSPORTATION

CROSS SECTIONS - I-39 NB
STAGE 3

SCALE: 1"=10' | SHEET OF 200 SHEETS | STA. 2655+50.00 | TO STA. 2655+50.00

F.A.I RTE.	SECTION	COUNTY	TOTAL SHEETS	SHEET NO.
*	(201-3)R & (4-1.5)R	WINNEBAGO	1685	1463
		CONTRACT NO. 64C24		
	ILLINOIS	FED. AID PROJECT		

* FAI ROUTE 39 (I-39) & FAP 301 (US 20)

FINAL SURVEY	BY	DATE
SURVEYED		
PLOTTED		
TEMPLATE		
AREAS		
AREAS CHECKED		
NOTE BOOK		
NO.		

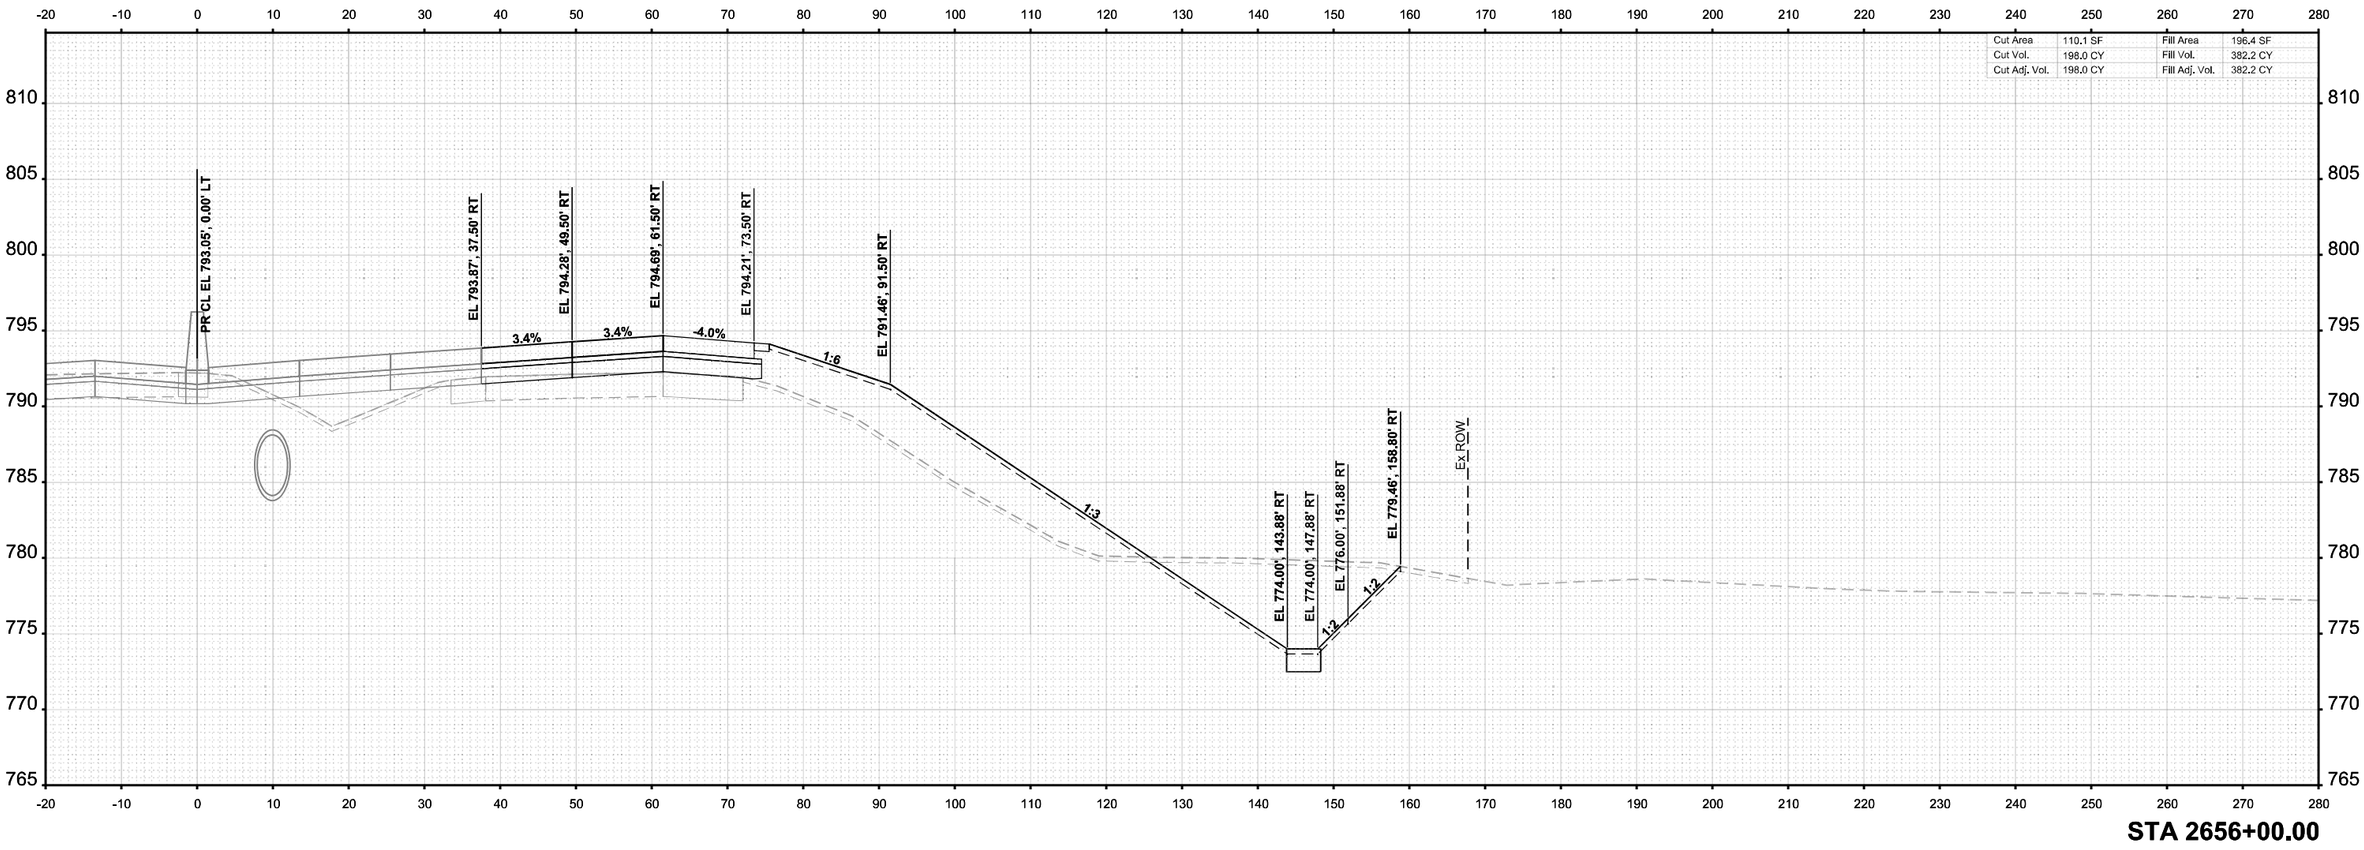

ORIGINAL SURVEY	BY	DATE
SURVEYED		
PLOTTED		
TEMPLATE		
AREAS		
AREAS CHECKED		
NOTE BOOK		
SHEET NO.		

MODEL: I-39 Mainline Stage 3 - XS - 2656+00.00 (Sheet)
FILE NAME: c:\pwworkdir\benesch projects\projects\d0173808\D264C24-ML-I-39-Stage-3-XS.dgn

benesch
Alfred Benesch & Company
35 W Wacker Drive, Suite 3300
Chicago, Illinois 60601
312-565-0450 Job No. 10800.00

USER NAME = agibson		DESIGNED - T. VOGLER	REVISED -	
		DRAWN - T. VOGLER	REVISED -	
PLOT SCALE = $SCALE$		CHECKED - J.TARDY	REVISED -	
PLOT DATE = 2/7/2025		DATE - 02/14/2025	REVISED -	

STATE OF ILLINOIS
DEPARTMENT OF TRANSPORTATION

CROSS SECTIONS - I-39 NB
STAGE 3

SCALE: 1"=10' | SHEET OF 200 SHEETS | STA. 2656+00.00 | TO STA. 2656+00.00

F.A.I RTE.	SECTION	COUNTY	TOTAL SHEETS	SHEET NO.
*	(201-3)R & (4-1.5)R	WINNEBAGO	1685	1464
		CONTRACT NO. 64C24		
	ILLINOIS	FED. AID PROJECT		

* FAI ROUTE 39 (I-39) & FAP 301 (US 20)

FINAL SURVEY		BY	DATE
NO'TE BOOK	SURVEYED		
	PLOTTED		
	TEMPLATE		
	ANGLES		
NO.	AREAS CHECKED		

Cut Area	110.7 SF	Fill Area	154.2 SF
Cut Vol.	204.5 CY	Fill Vol.	324.6 CY
Cut Adj. Vol.	204.5 CY	Fill Adj. Vol.	324.6 CY

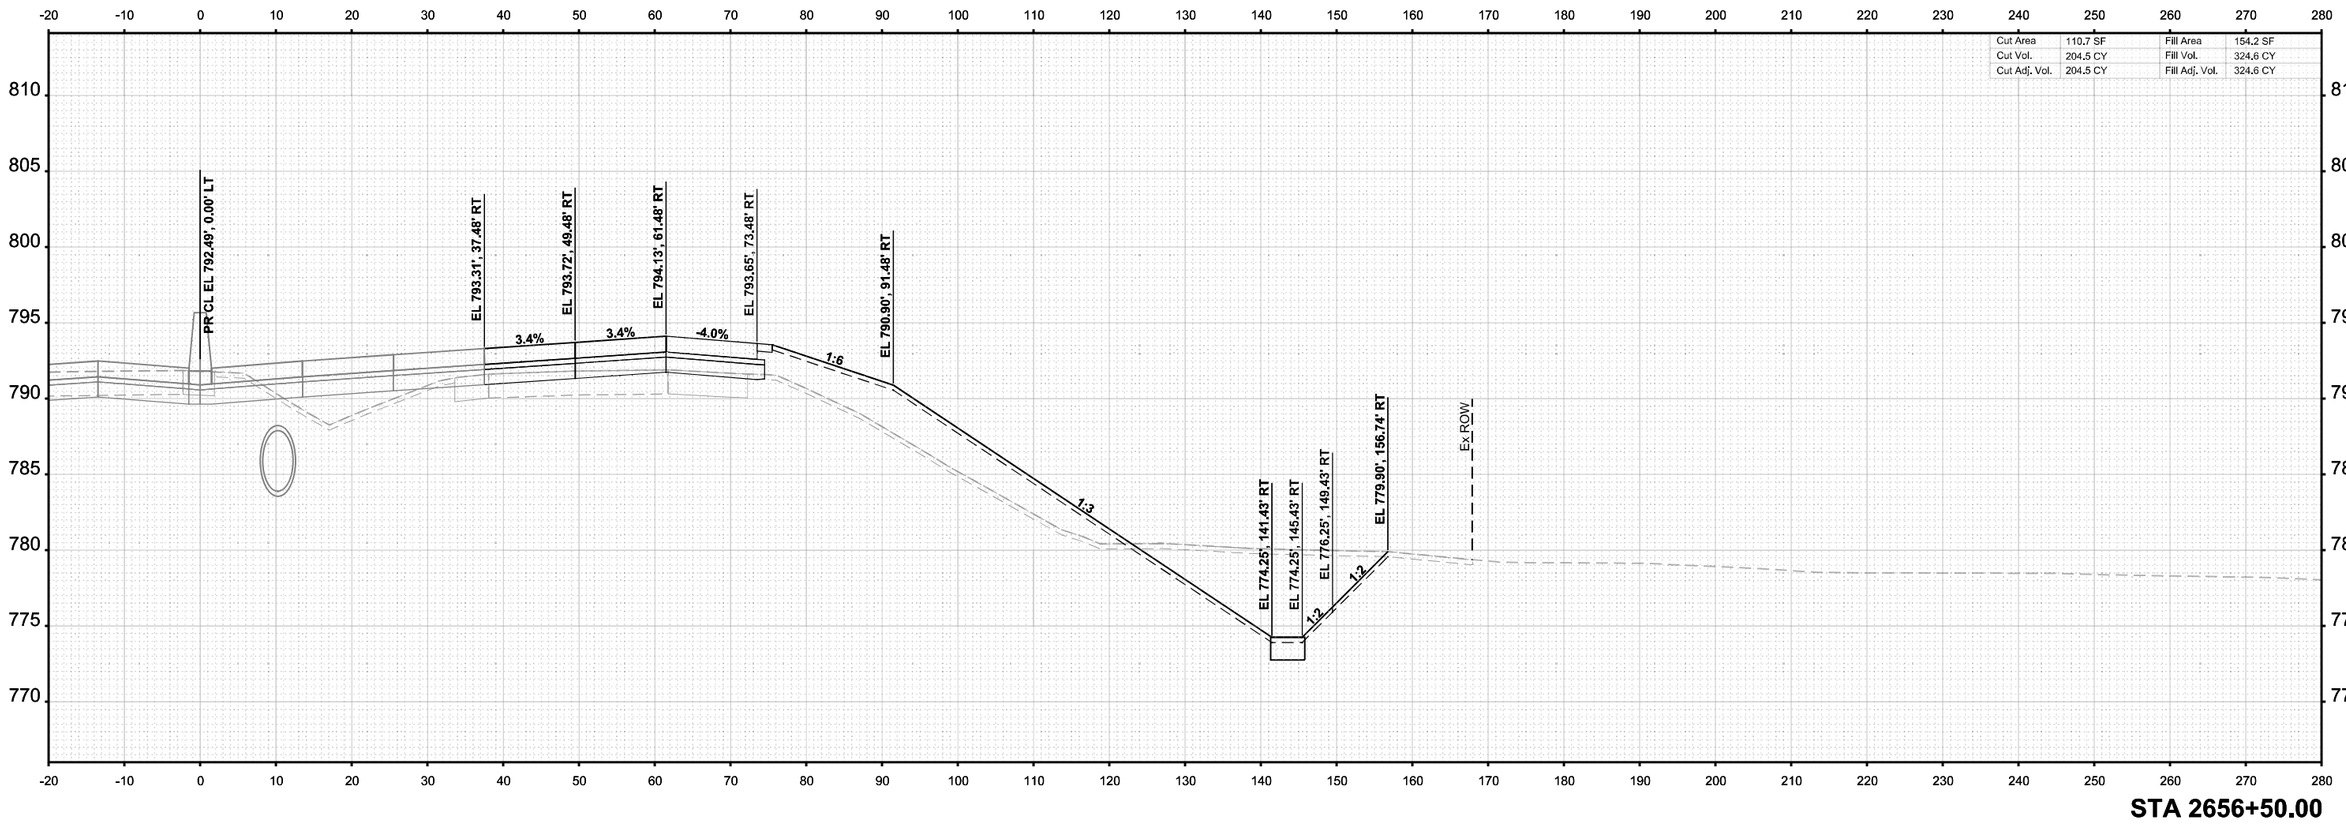

STA 2656+50.00

ORIGINAL SURVEY		BY	DATE
NOTE BOOK	SURVEYED		
Sheet	PLOTTED		
	TEMPLATE		
	ANGLES		
	AREAS CHECKED		

MODEL: I-39 Mainline Stage 3 - XS - 2656+50.00 (Sheet)
FILE NAME: c:\pwworkdir\benesch projects\projects\d0173808\D264C24-MIL-I-39-Stage-3-XS.dgn

benesch
Alfred Benesch & Company
35 W Wacker Drive, Suite 3300
Chicago, Illinois 60601
312-565-0450 Job No. 10800.00

USER NAME = agibson	DESIGNED - T. VOGLER	REVISED -
	DRAWN - T. VOGLER	REVISED -
PLOT SCALE = $SCALE$	CHECKED - J.TARDY	REVISED -
PLOT DATE = 2/7/2025	DATE - 02/14/2025	REVISED -

STATE OF ILLINOIS
DEPARTMENT OF TRANSPORTATION

CROSS SECTIONS - I-39 NB
STAGE 3

SCALE: 1"=10' | SHEET OF 200 SHEETS | STA. 2656+50.00 | TO STA. 2656+50.00

F.A.I RTE.	SECTION	COUNTY	TOTAL SHEETS	SHEET NO.
*	(201-3)R & (4-1.5)R	WINNEBAGO	1685	1465
		CONTRACT NO. 64C24		
	ILLINOIS	FED. AID PROJECT		

* FAI ROUTE 39 (I-39) & FAP 301 (US 20)

Cut Area	104.8 SF	Fill Area	136.9 SF
Cut Vol.	199.5 CY	Fill Vol.	269.5 CY
Cut Adj. Vol.	199.5 CY	Fill Adj. Vol.	269.5 CY

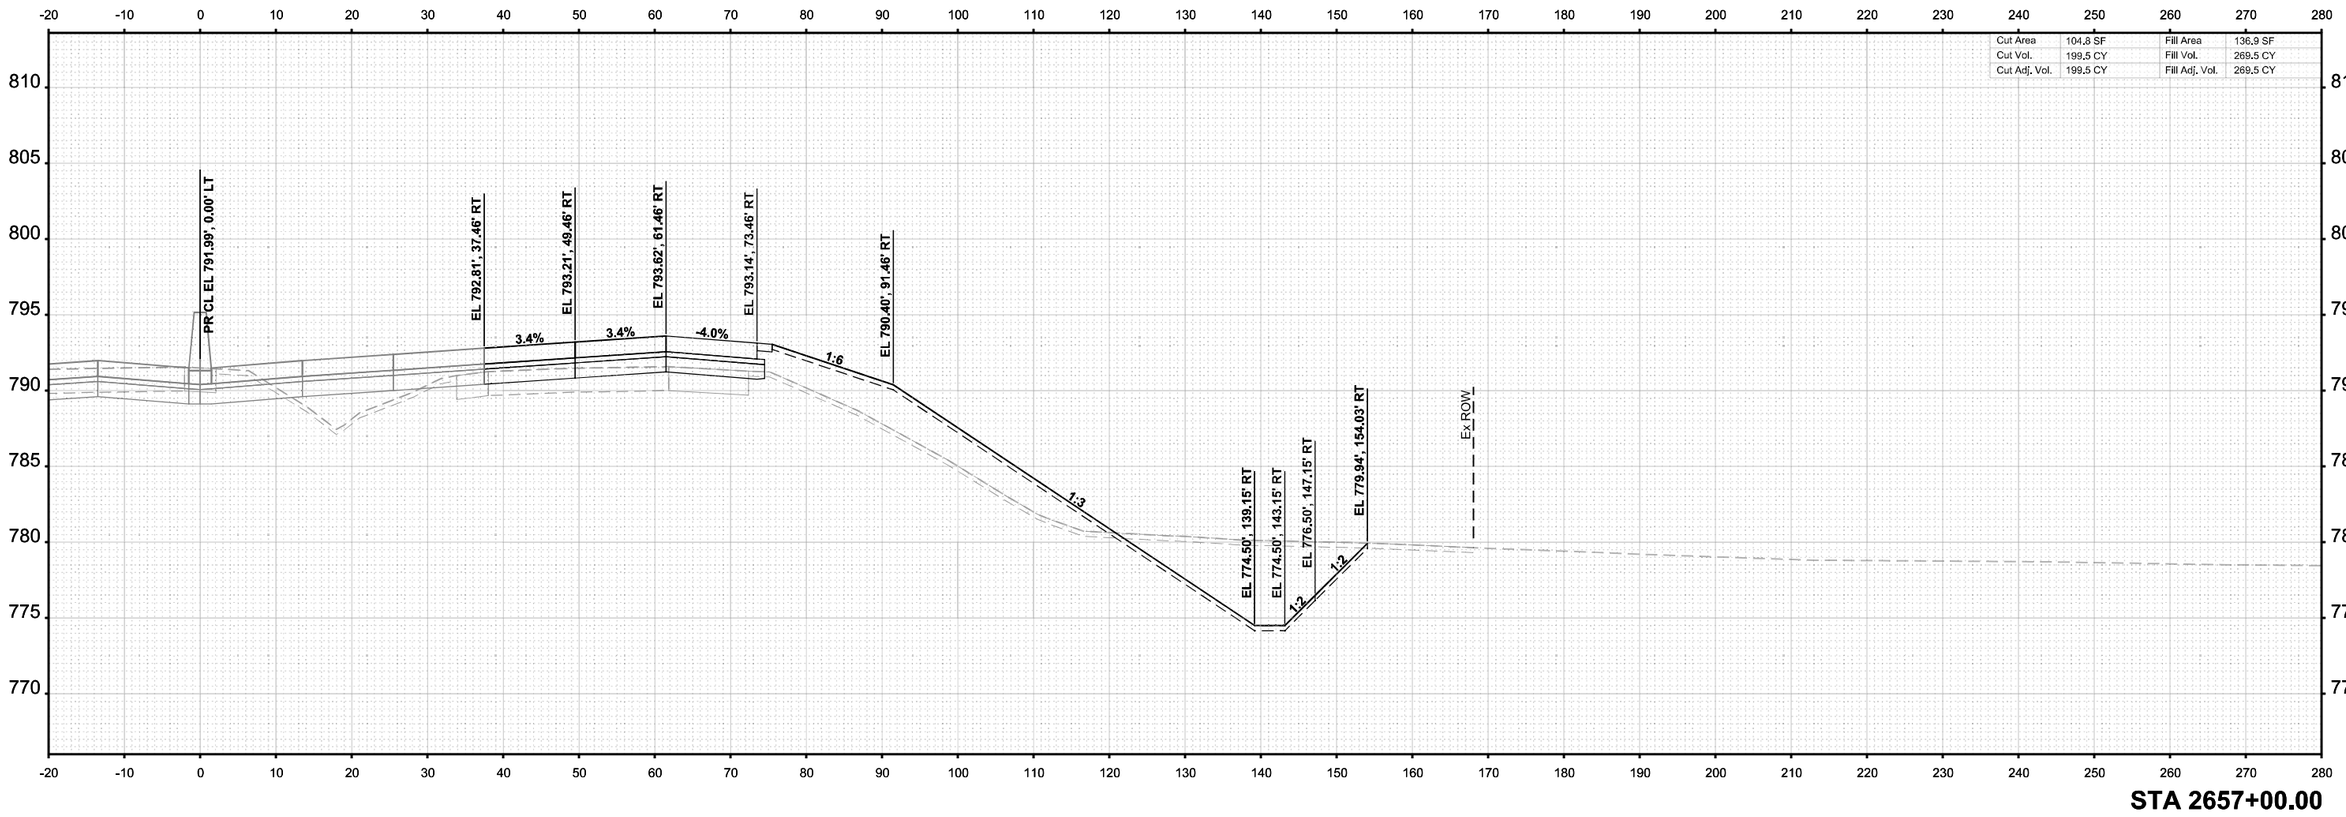

STA 2657+00.00

MODEL: I-39 Mainline Stage 3 - XS - 2657+00.00 (Sheet)
FILE NAME: c:\pwworkdir\benesch projects\projects\d0173808\D264C24-MIL-I-39-Stage-3-XS.dgn

benesch	USER NAME = agibson	DESIGNED - T. VOGLER	REVISED -	STATE OF ILLINOIS DEPARTMENT OF TRANSPORTATION	CROSS SECTIONS - I-39 NB STAGE 3
Alfred Benesch & Company, 35 W Wacker Drive, Suite 3300, Chicago, Illinois 60601, 312-565-0450, Job No. 10800.00		DRAWN - T. VOGLER	REVISED -		
	PLOT SCALE = $SCALE$	CHECKED - J.TARDY	REVISED -		
	PLOT DATE = 2/7/2025	DATE - 02/14/2025	REVISED -		SCALE: 1"=10' | SHEET OF 200 SHEETS | STA. 2657+00.00 TO STA. 2657+00.00

F.A.I RTE.	SECTION	COUNTY	TOTAL SHEETS	SHEET NO.
*	(201-3)R & (4-1.5)R	WINNEBAGO	1685	1466
		CONTRACT NO. 64C24		
	ILLINOIS	FED. AID PROJECT		

* FAI ROUTE 39 (I-39) & FAP 301 (US 20)

ORIGINAL SURVEY
NOTE BOOK
SURVEYED
PLOTTED
TEMPLATE
AREAS
AREAS CHECKED
BY
DATE
NO.

FINAL SURVEY
NOTE BOOK
SURVEYED
PLOTTED
TEMPLATE
AREAS
AREAS CHECKED
BY
DATE
NO.

FINAL SURVEY		BY	DATE
NOTE BOOK	SURVEYED		
	PLOTTED		
	TEMPLATE		
	AREAS		
NO.	AREAS CHECKED		

ORIGINAL SURVEY		BY	DATE
NOTE BOOK	SURVEYED		
	PLOTTED		
	TEMPLATE		
	AREAS		
NO.	AREAS CHECKED		

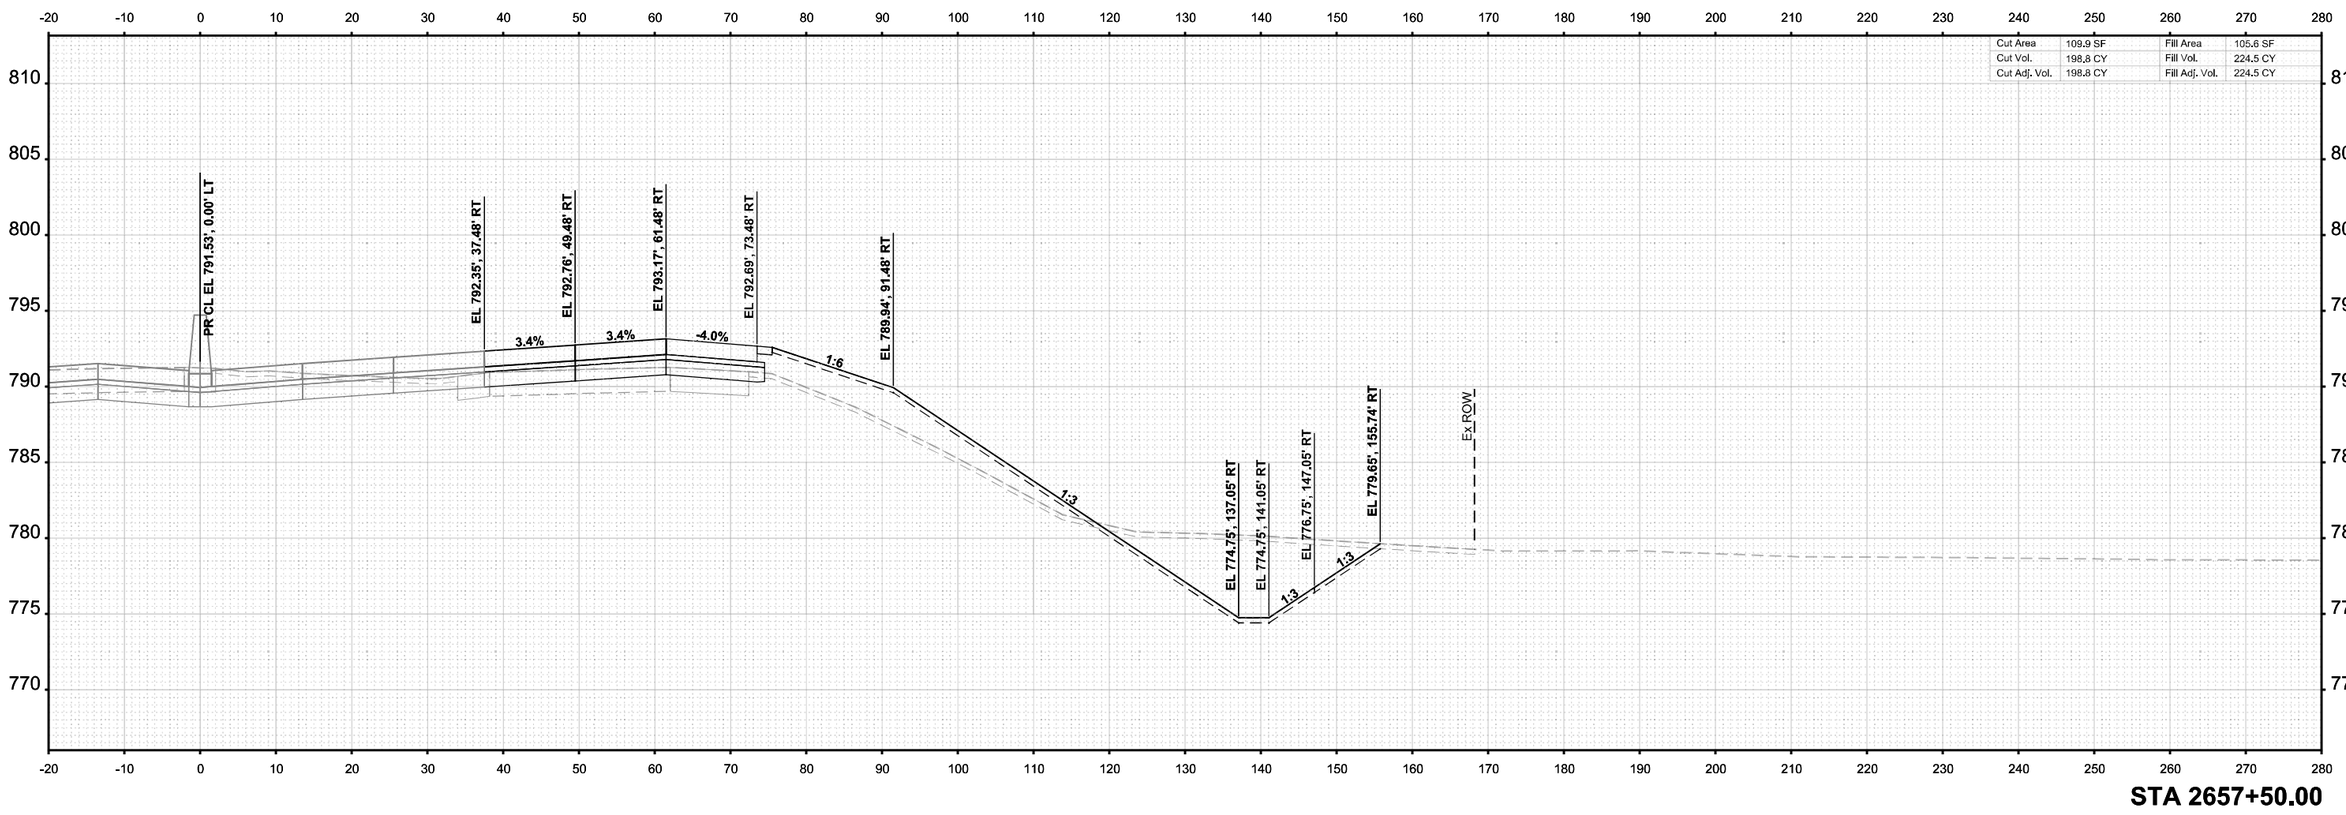

STA 2657+50.00

MODEL: I-39 Mainline Stage 3 - XS - 2657+50.00 (Sheet)
FILE NAME: c:\pwworkdir\benesch projects\projects\d0173808\D264C24-MIL-I-39-Stage-3-XS.dgn

benesch
Alfred Benesch & Company
35 W Wacker Drive, Suite 3200
Chicago, Illinois 60601
312-565-0450 Job No. 10800.00

USER NAME = agibson		DESIGNED - T. VOGLER	REVISED -	
		DRAWN - T. VOGLER	REVISED -	
PLOT SCALE = $SCALE$		CHECKED - J.TARDY	REVISED -	
PLOT DATE = 2/7/2025		DATE - 02/14/2025	REVISED -	

STATE OF ILLINOIS
DEPARTMENT OF TRANSPORTATION

CROSS SECTIONS - I-39 NB
STAGE 3

SCALE: 1"=10' | SHEET OF 200 SHEETS | STA. 2657+50.00 | TO STA. 2657+50.00

F.A.I RTE.	SECTION	COUNTY	TOTAL SHEETS	SHEET NO.
*	(201-3)R & (4-1.5)R	WINNEBAGO	1685	1467
		CONTRACT NO. 64C24		
	ILLINOIS	FED. AID PROJECT		

* FAI ROUTE 39 (I-39) & FAP 301 (US 20)

FINAL SURVEY		BY	DATE
NOTE BOOK	SURVEYED		
	PLOTTED		
	TEMPLATE		
	ANGLES		
NO.	AREAS CHECKED		

ORIGINAL SURVEY		BY	DATE
NOTE BOOK	SURVEYED		
	PLOTTED		
	TEMPLATE		
	ANGLES		
NO.	AREAS CHECKED		

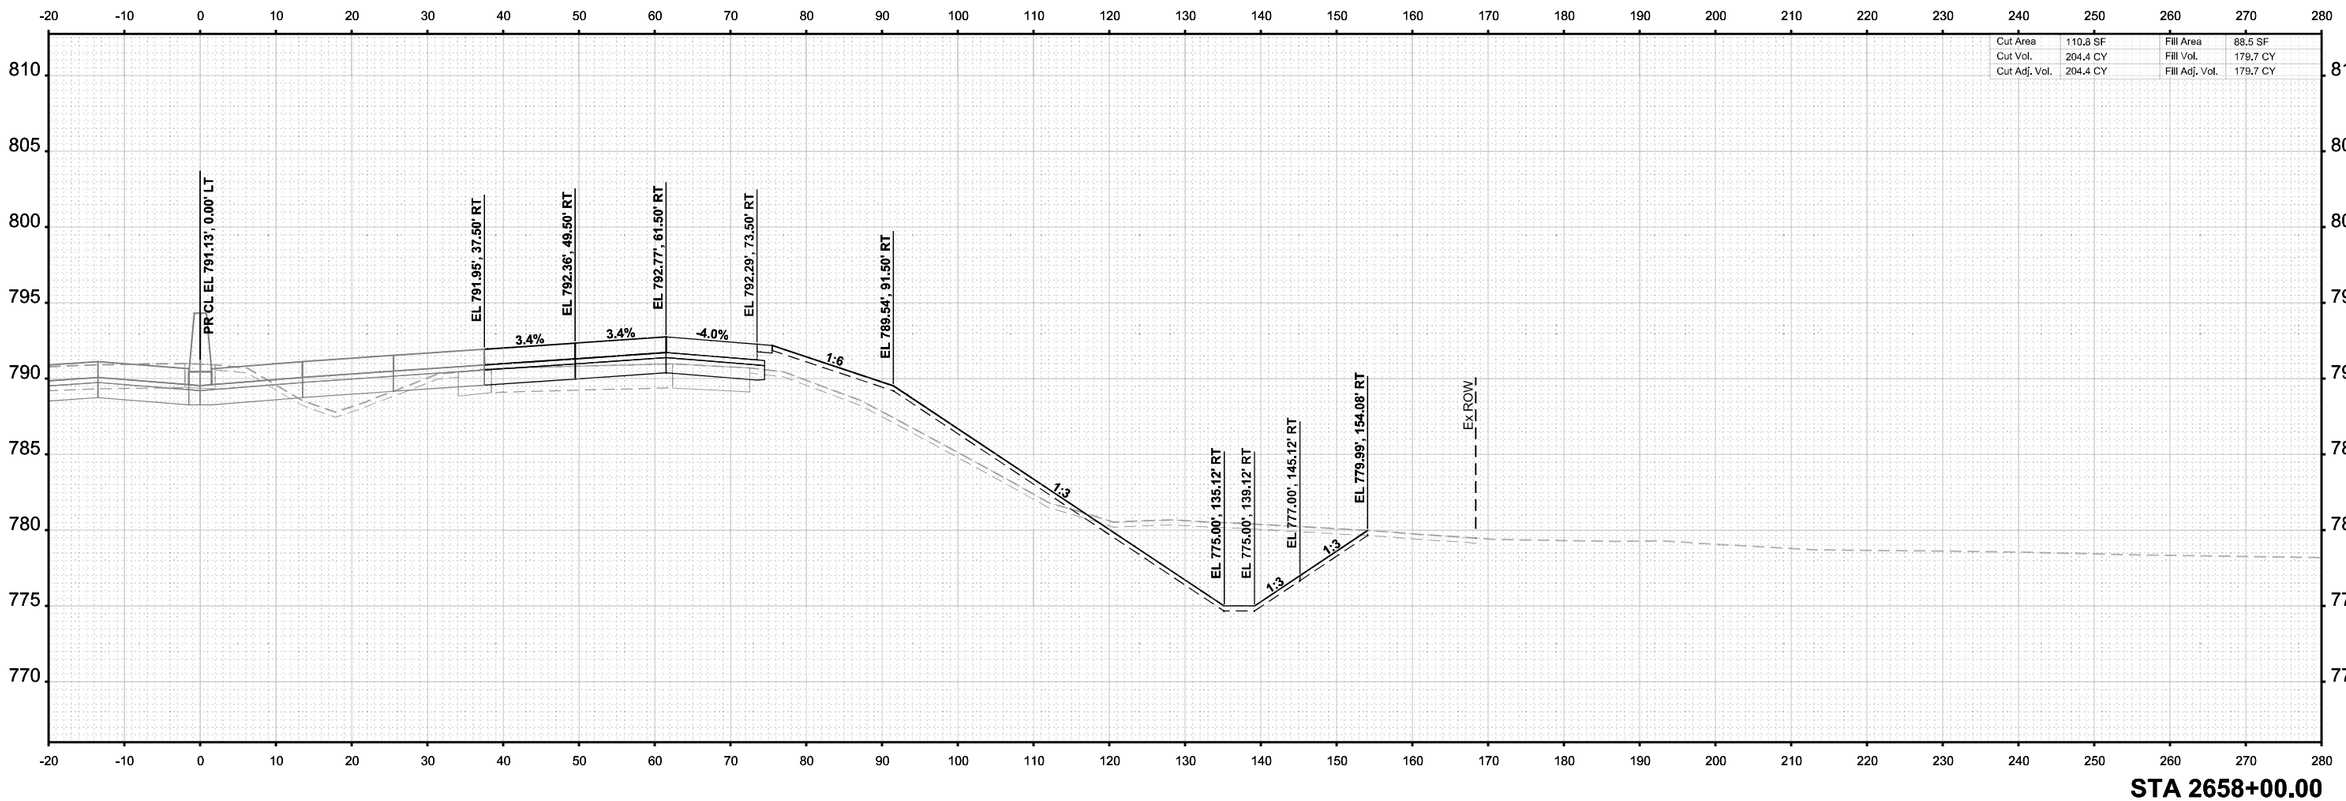

STA 2658+00.00

MODEL: I-39 Mainline Stage 3 - XS - 2658+00.00 (Sheet)
FILE NAME: c:\pwworkdir\benesch projects\projects\d0173808\D264C24-MIL-I-39-Stage-3-XS.dgn

benesch
Alfred Benesch & Company
35 W Wacker Drive, Suite 3200
Chicago, Illinois 60601
312-565-0450 Job No. 10800.00

USER NAME = agibson		DESIGNED - T. VOGLER		REVISED -
		DRAWN - T. VOGLER		REVISED -
PLOT SCALE = $SCALE$		CHECKED - J.TARDY		REVISED -
PLOT DATE = 2/7/2025		DATE - 02/14/2025		REVISED -

STATE OF ILLINOIS
DEPARTMENT OF TRANSPORTATION

CROSS SECTIONS - I-39 NB
STAGE 3

SCALE: 1"=10' | SHEET OF 200 SHEETS | STA. 2658+00.00 | TO STA. 2658+00.00

F.A.I RTE.	SECTION	COUNTY	TOTAL SHEETS	SHEET NO.
*	(201-3)R & (4-1.5)R	WINNEBAGO	1685	1468
		CONTRACT NO. 64C24		
	ILLINOIS	FED. AID PROJECT		

* FAI ROUTE 39 (I-39) & FAP 301 (US 20)

FINAL SURVEY		BY	DATE
NOTE BOOK	SURVEYED		
NO.	PLOTTED		
	TEMPLATE		
	AREAS		
	AREAS CHECKED		

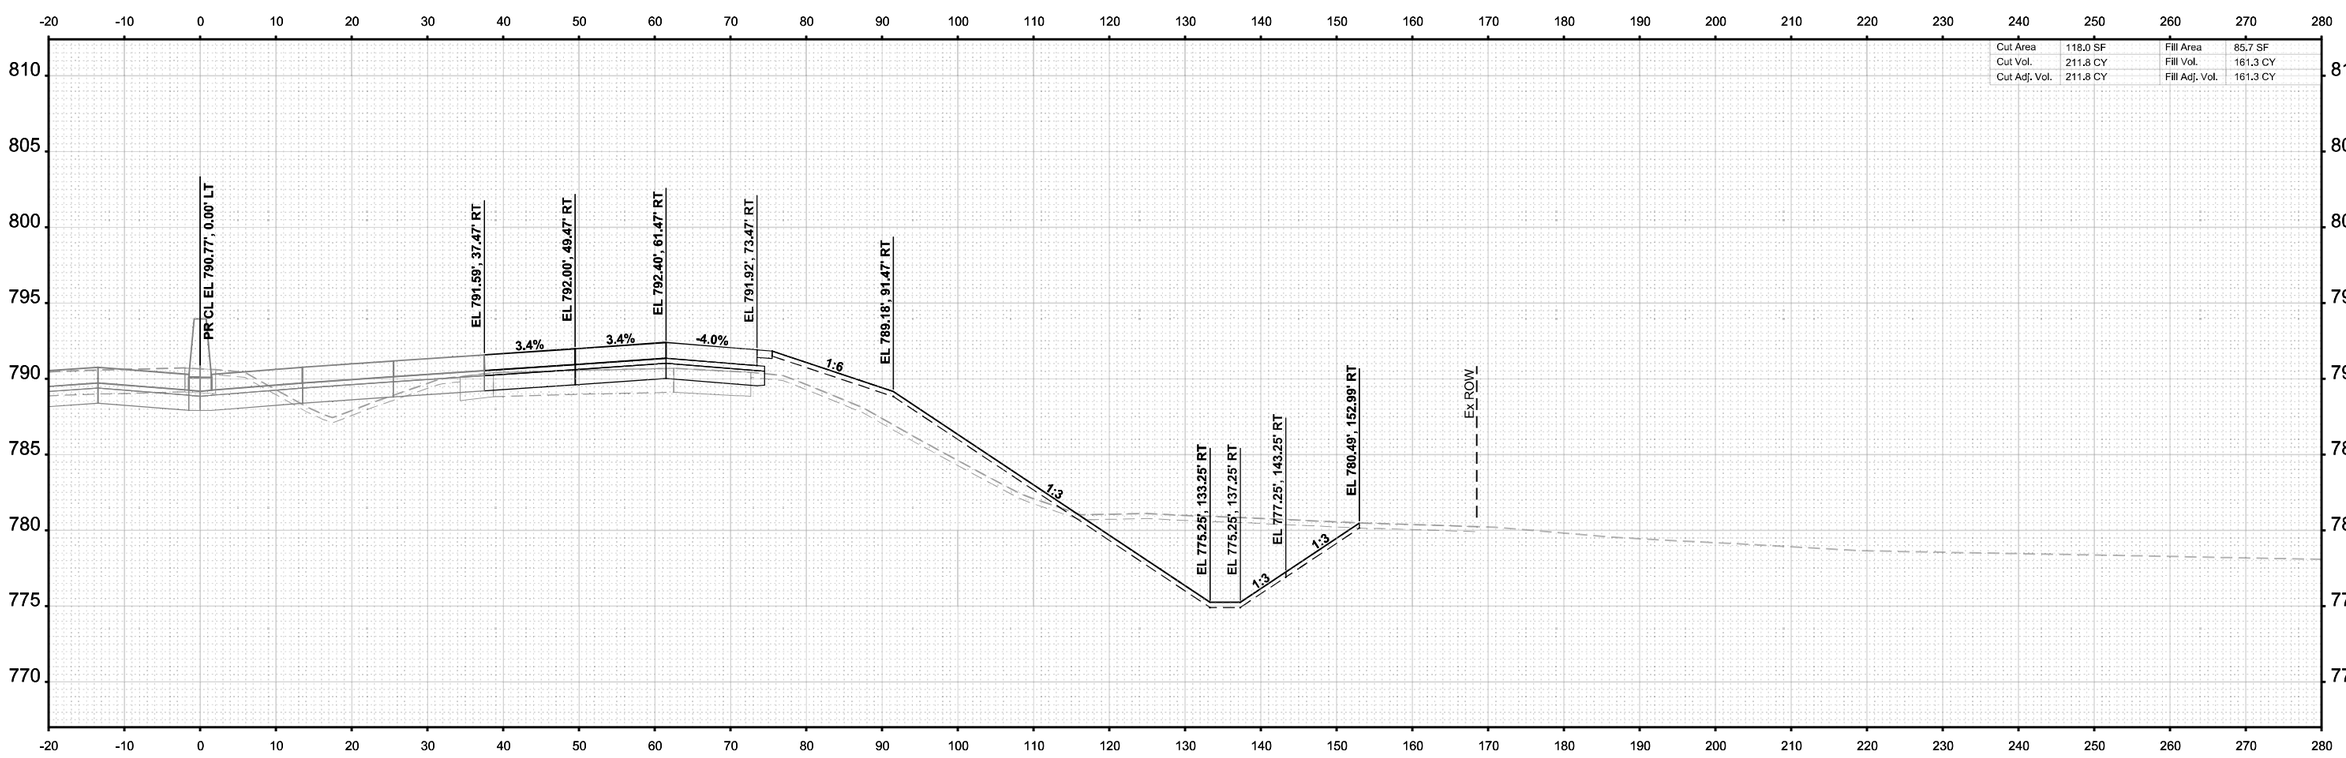

STA 2658+50.00

ORIGINAL SURVEY		BY	DATE
NOTE BOOK	SURVEYED		
NO. Sheet1	PLOTTED		
	TEMPLATE		
	AREAS		
	AREAS CHECKED		

MODEL: I-39 Mainline Stage 3 - XS - 2658+50.00 (Sheet1
FILE NAME: c:\pwwordir\benesch projects\projects\d0173808\D2684C24+ML-I-39-Stage-3-XS.dgn

benesch
Alfred Benesch & Company
35 W Wacker Drive, Suite 3300
Chicago, Illinois 60601
312-565-0450 Job No. 10800.00

USER NAME = agibson		DESIGNED - T. VOGLER		REVISED -	
		DRAWN - T. VOGLER		REVISED -	
PLOT SCALE = $SCALE$		CHECKED - J.TARDY		REVISED -	
PLOT DATE = 2/7/2025		DATE - 02/14/2025		REVISED -	

STATE OF ILLINOIS
DEPARTMENT OF TRANSPORTATION

CROSS SECTIONS - I-39 NB
STAGE 3

SCALE: 1"=10' | SHEET OF 200 SHEETS | STA. 2658+50.00 | TO STA. 2658+50.00

F.A.I RTE.	SECTION	COUNTY	TOTAL SHEETS	SHEET NO.
*	(201-3)R & (4-1,5)R	WINNEBAGO	1685	1469
		CONTRACT NO. 64C24		
	ILLINOIS	FED. AID PROJECT		

* FAI ROUTE 39 (I-39) & FAP 301 (US 20)

Cut Area	142.2 SF	Fill Area	79.4 SF
Cut Vol.	240.9 CY	Fill Vol.	152.9 CY
Cut Adj. Vol.	240.9 CY	Fill Adj. Vol.	152.9 CY

PR CL EL 790.41', 0.00' LT
EL 791.23', 37.49' RT
EL 791.63', 49.49' RT
EL 792.04', 61.49' RT
EL 791.56', 73.49' RT
EL 788.82', 91.49' RT
EL 775.50', 131.44' RT
EL 775.50', 135.44' RT
EL 777.50', 141.44' RT
EL 781.19', 152.51' RT
3.4%
3.4%
-4.0%
1:6
1:3
1:3
1:3
Ex ROW

STA 2659+00.00

FINAL SURVEY | NOTE BOOK | NO.
SURVEYED | PLOTTED | TEMPLATE | AREAS | AREAS CHECKED
BY | DATE

ORIGINAL SURVEY | NOTE BOOK | Sheet
SURVEYED | PLOTTED | TEMPLATE | AREAS | AREAS CHECKED
BY | DATE

MODEL: I-39 Mainline Stage 3 - XS - 2659+00.00
FILE NAME: c:\pwworkir\benesch projects\projects\d0173808\D264C24-ML-I-39-Stage-3-XS.dgn

benesch
Alfred Benesch & Company
35 W Wacker Drive, Suite 3200
Chicago, Illinois 60601
312-565-0450 Job No. 10800.00

USER NAME	= agibson	DESIGNED	- T. VOGLER	REVISED	-
		DRAWN	- T. VOGLER	REVISED	-
PLOT SCALE	= $SCALE$	CHECKED	- J.TARDY	REVISED	-
PLOT DATE	= 2/7/2025	DATE	- 02/14/2025	REVISED	-

STATE OF ILLINOIS
DEPARTMENT OF TRANSPORTATION

CROSS SECTIONS - I-39 NB
STAGE 3

SCALE: 1"=10' | SHEET OF 200 SHEETS | STA. 2659+00.00 | TO STA. 2659+00.00

F.A.I RTE.	SECTION	COUNTY	TOTAL SHEETS	SHEET NO.
*	(201-3)R & (4-1,5)R	WINNEBAGO	1685	1470
		CONTRACT NO. 64C24		
	ILLINOIS	FED. AID PROJECT		

* FAI ROUTE 39 (I-39) & FAP 301 (US 20)

FINAL SURVEY		BY	DATE
NOTE BOOK	SURVEYED		
NO.	PLOTTED		
	TEMPLATE		
	AREAS		
	AREAS CHECKED		

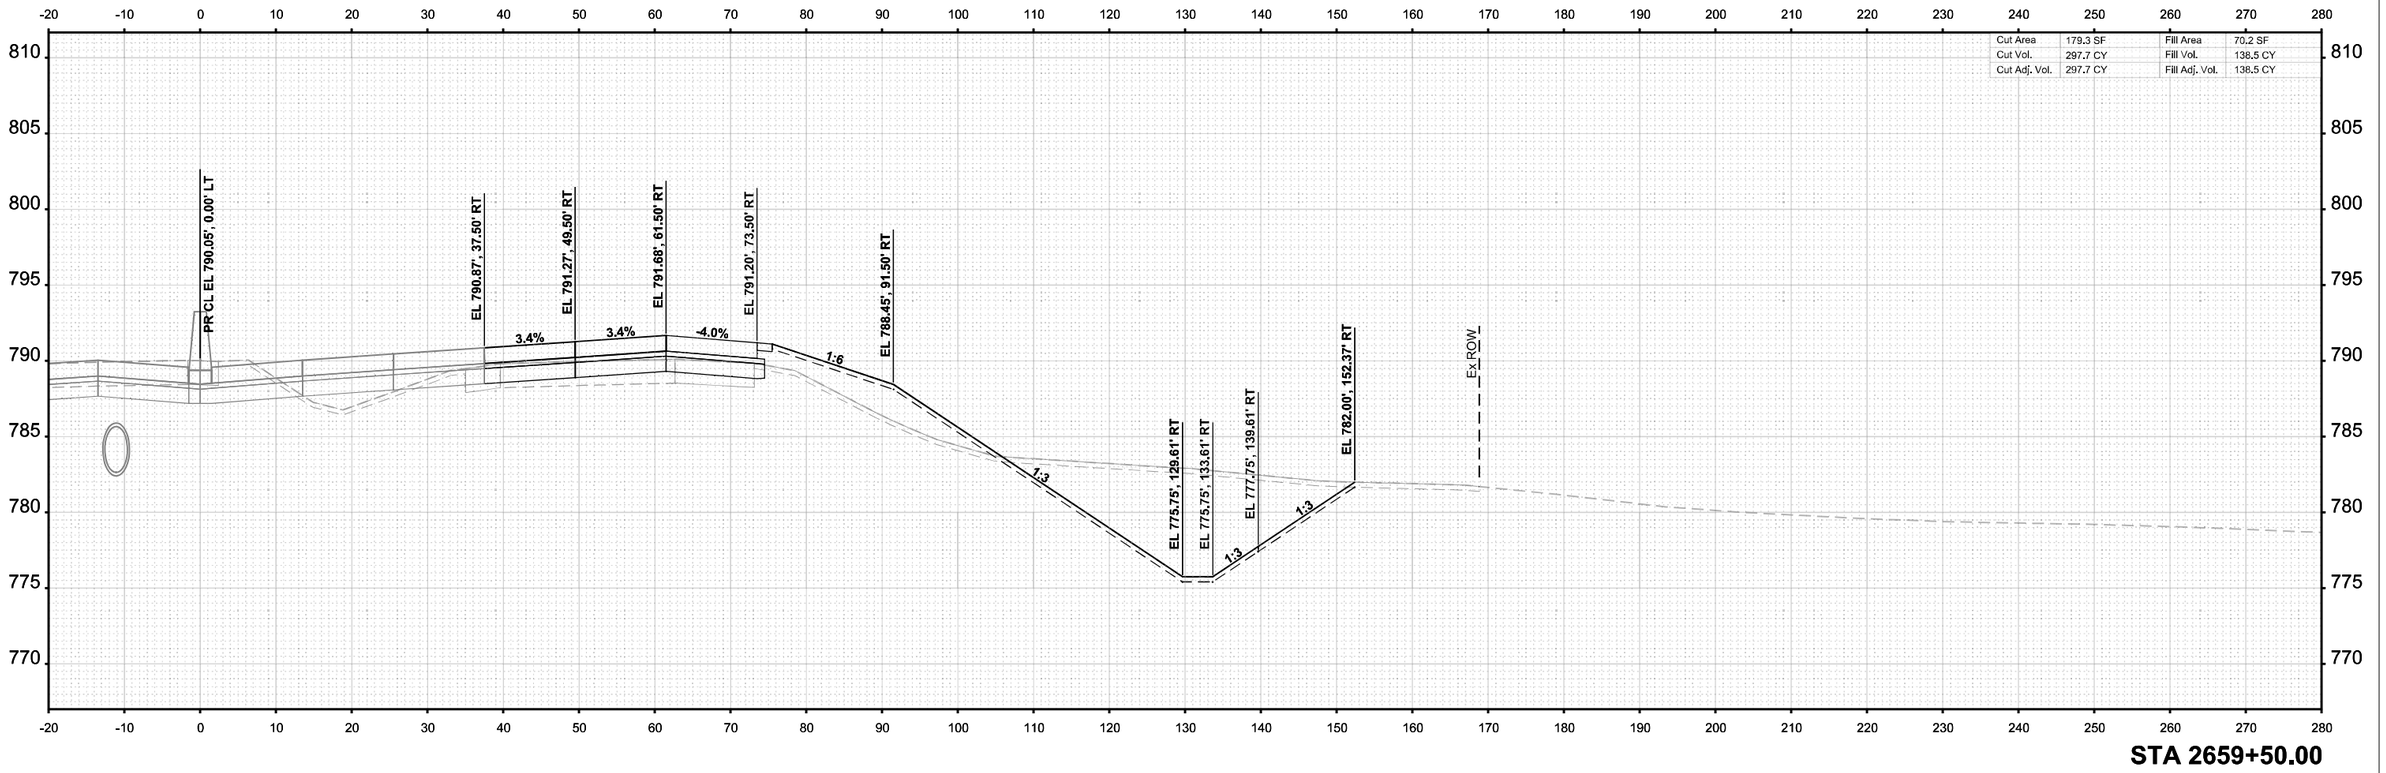

STA 2659+50.00

ORIGINAL SURVEY		BY	DATE
NOTE BOOK	SURVEYED		
NO.	PLOTTED		
	TEMPLATE		
	AREAS		
	AREAS CHECKED		

MODEL: I-39 Mainline Stage 3 - XS - 2659+50.00 (Sheet)
FILE NAME: c:\pwworkdir\benesch projects\projects\d0717308\D264C24-MI-I-39-Stage-3-XS.dgn

benesch
Alfred Benesch & Company
35 W Wacker Drive, Suite 3200
Chicago, Illinois 60601
312-565-0450
Job No. 10800.00

USER NAME = agibson		DESIGNED - T. VOGLER		REVISED -	
		DRAWN - T. VOGLER		REVISED -	
PLOT SCALE = $SCALE$		CHECKED - J.TARDY		REVISED -	
PLOT DATE = 2/7/2025		DATE - 02/14/2025		REVISED -	

STATE OF ILLINOIS
DEPARTMENT OF TRANSPORTATION

CROSS SECTIONS - I-39 NB
STAGE 3

SCALE: 1"=10' | SHEET OF 200 SHEETS | STA. 2659+50.00 | TO STA. 2659+50.00

F.A.I RTE.	SECTION	COUNTY	TOTAL SHEETS	SHEET NO.
*	(201-3)R & (4-1.5)R	WINNEBAGO	1685	1471
		CONTRACT NO. 64C24		
	ILLINOIS	FED. AID PROJECT		

* FAI ROUTE 39 (I-39) & FAP 301 (US 20)

FINAL SURVEY		BY	DATE
NOTE BOOK	SURVEYED		
NO.	PLOTTED		
	TEMPLATE		
	ANGLES		
	AREAS CHECKED		

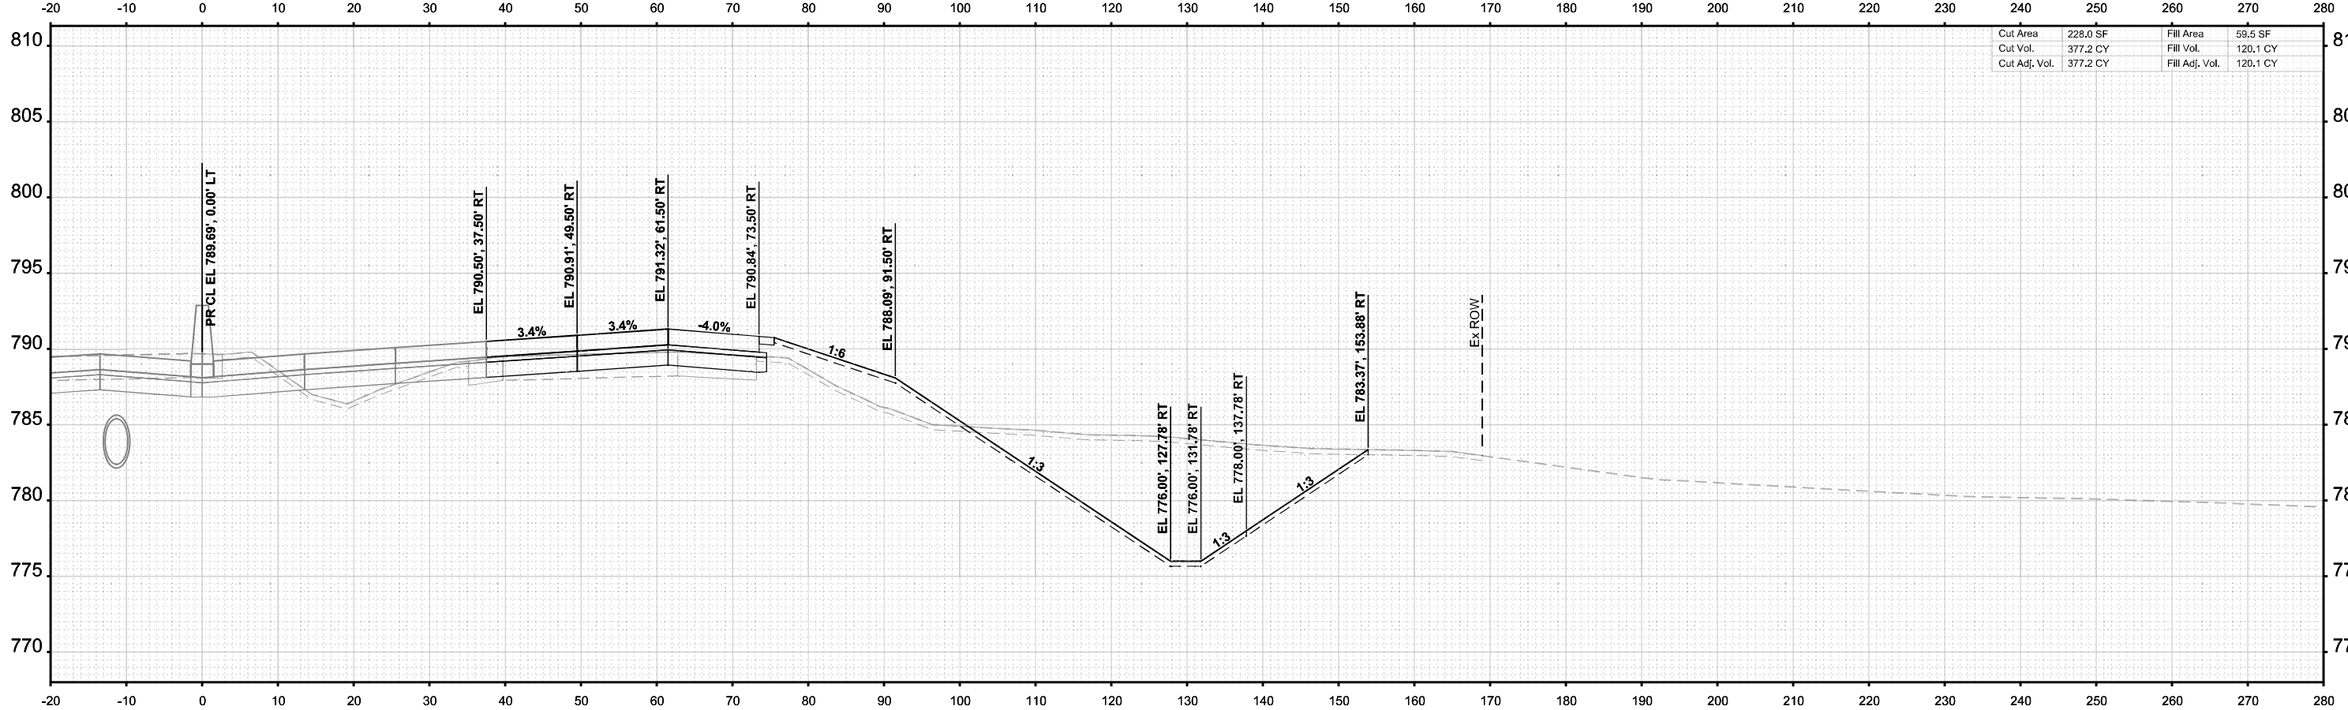

STA 2660+00.00

ORIGINAL SURVEY		BY	DATE
NOTE BOOK	SURVEYED		
Sheet	PLOTTED		
	TEMPLATE		
	ANGLES		
	AREAS CHECKED		

MODEL: I-39 Mainline Stage 3 - XS - 2660+00.00 (Sheet)
FILE NAME: c:\pwworkir\benesch projects\projects\d01738080\D2642C24-MIL-I-39-Stage-3-XS.dgn

benesch
Alfred Benesch & Company
35 W Wacker Drive, Suite 3200
Chicago, Illinois 60601
312-565-0450 Job No. 10800.00

USER NAME	= agibson	DESIGNED	- T. VOGLER	REVISED	-
		DRAWN	- T. VOGLER	REVISED	-
PLOT SCALE	= $SCALE$	CHECKED	- J.TARDY	REVISED	-
PLOT DATE	= 2/7/2025	DATE	- 02/14/2025	REVISED	-

STATE OF ILLINOIS
DEPARTMENT OF TRANSPORTATION

CROSS SECTIONS - I-39 NB
STAGE 3

SCALE: 1"=10' | SHEET OF 200 SHEETS | STA. 2660+00.00 | TO STA. 2660+00.00

F.A.I RTE.	SECTION	COUNTY	TOTAL SHEETS	SHEET NO.
*	(201-3)R & (4-1.5)R	WINNEBAGO	1685	1472
		CONTRACT NO. 64C24		
		ILLINOIS	FED. AID PROJECT	

* FAI ROUTE 39 (I-39) & FAP 301 (US 20)

FINAL SURVEY		BY	DATE
NOTE BOOK	SURVEYED		
NO.	PLOTTED		
	TEMPLATE		
	AREAS		
	AREAS CHECKED		

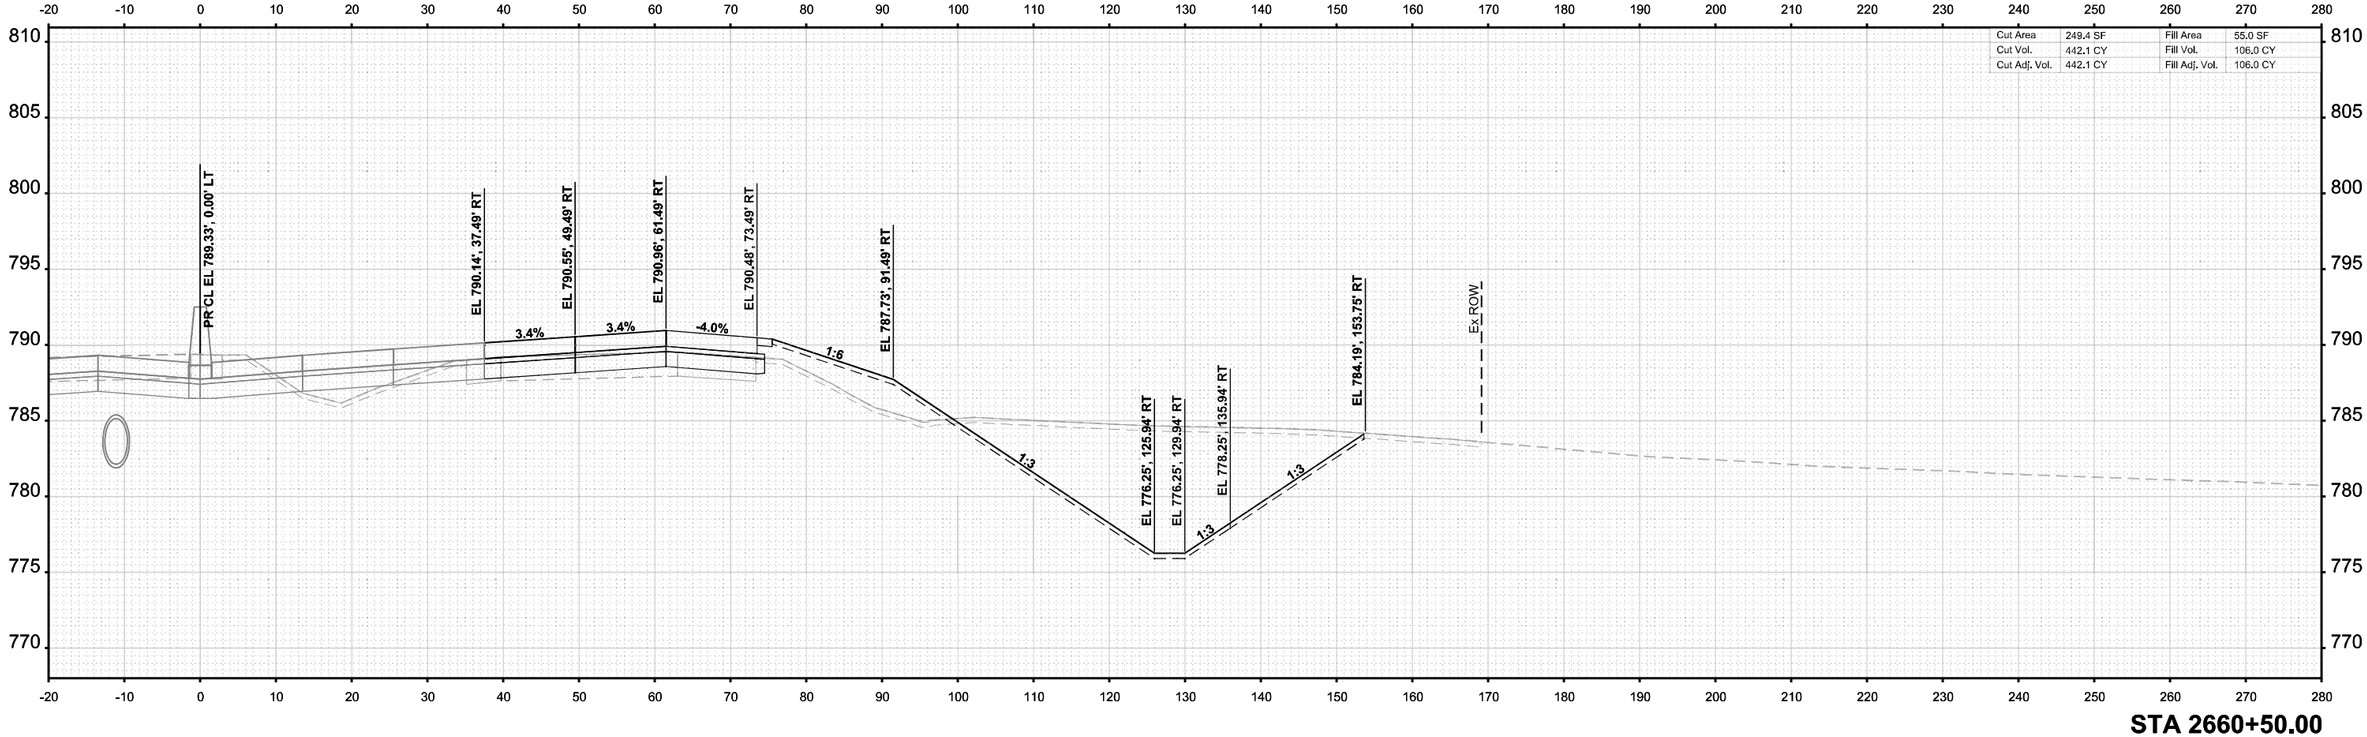

STA 2660+50.00

ORIGINAL SURVEY		BY	DATE
NOTE BOOK	SURVEYED		
NO.	PLOTTED		
	TEMPLATE		
	AREAS		
	AREAS CHECKED		

MODEL: I-39 Mainline Stage 3 - XS - 2660+50.00 (Sheet)
FILE NAME: c:\pwworkdir\benesch projects\projects\d0173808\D264C24-MIL-I-39-Stage-3-XS.dgn

benesch
Alfred Benesch & Company
35 W Wacker Drive, Suite 3300
Chicago, Illinois 60601
312-565-0450 Job No. 10800.00

USER NAME = agibson		DESIGNED - T. VOGLER		REVISED -	
		DRAWN - T. VOGLER		REVISED -	
PLOT SCALE = $SCALE$		CHECKED - J.TARDY		REVISED -	
PLOT DATE = 2/7/2025		DATE - 02/14/2025		REVISED -	

STATE OF ILLINOIS
DEPARTMENT OF TRANSPORTATION

CROSS SECTIONS - I-39 NB
STAGE 3

SCALE: 1"=10' | SHEET OF 200 SHEETS | STA. 2660+50.00 | TO STA. 2660+50.00

* FAI ROUTE 39 (I-39) & FAP 301 (US 20)

F.A.I RTE.	SECTION	COUNTY	TOTAL SHEETS	SHEET NO.
*	(201-3)R & (4-1.5)R	WINNEBAGO	1685	1473
		CONTRACT NO. 64C24		
	ILLINOIS	FED. AID PROJECT		

FINAL SURVEY		BY	DATE
	SURVEYED		
	PLOTTED		
NOTE BOOK	TEMPLATE		
	AREAS		
NO.	AREAS CHECKED		

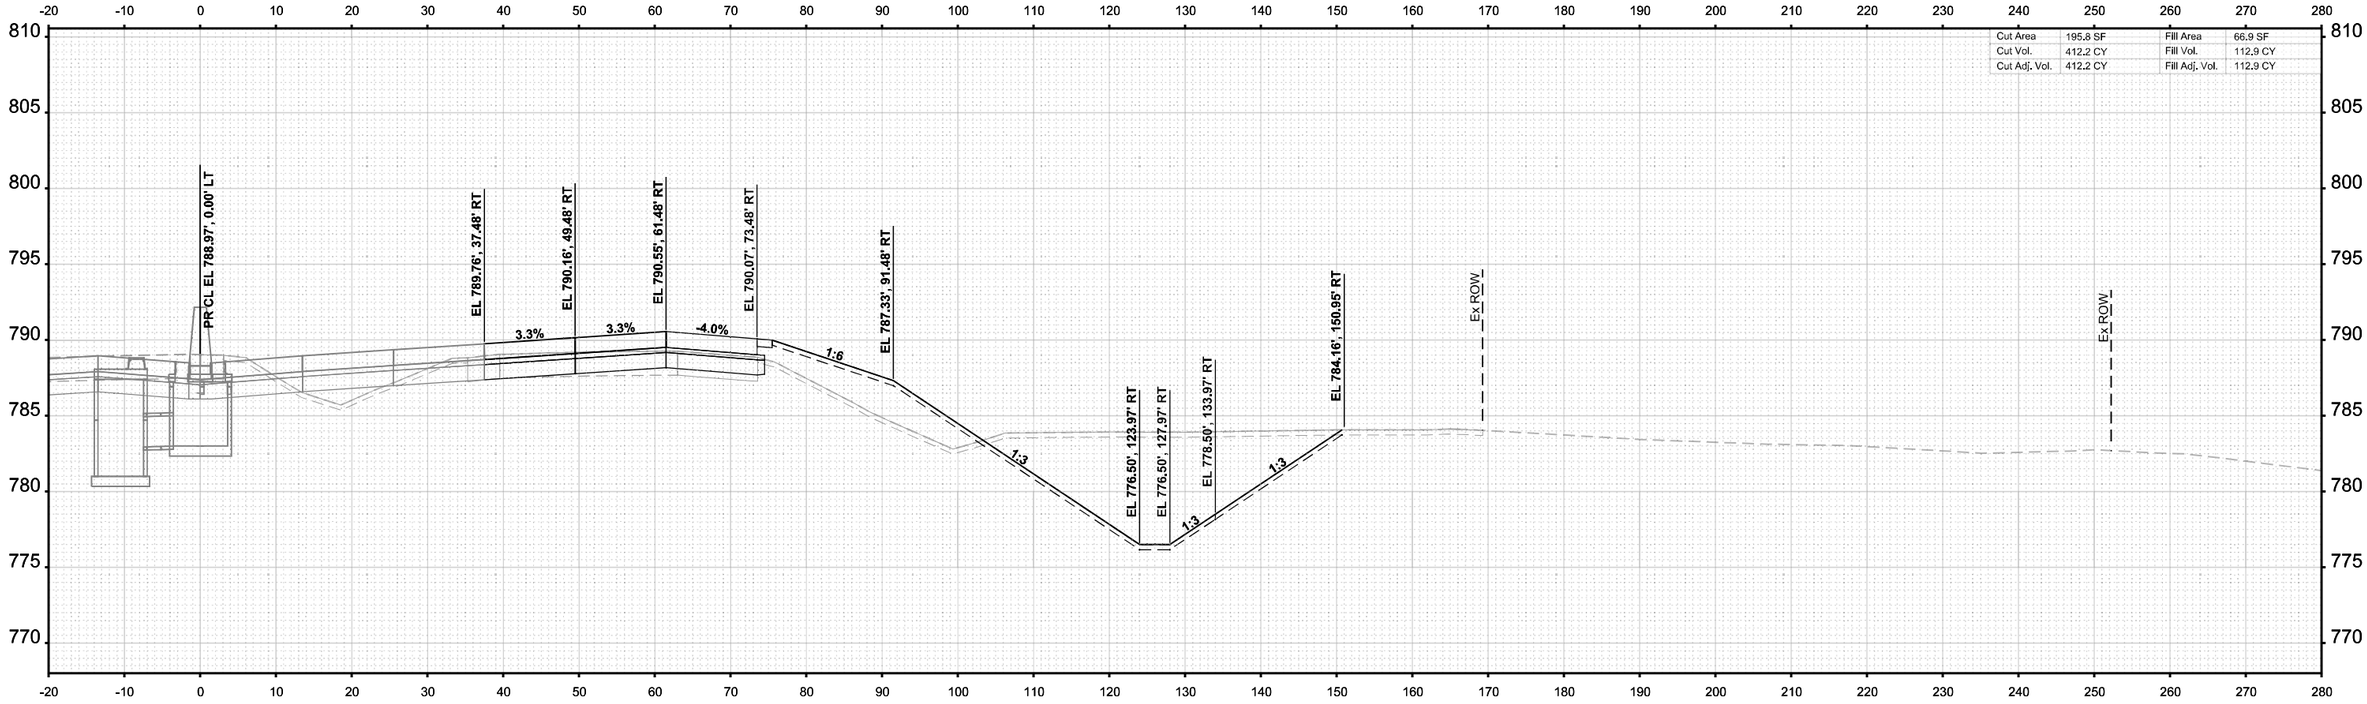

ORIGINAL SURVEY		BY	DATE
	SURVEYED		
	PLOTTED		
NOTE BOOK	TEMPLATE		
Sheet	AREAS		
	AREAS CHECKED		

MODEL: I-39 Mainline Stage 3 - XS - 2661+00.00 (Sheet)
FILE NAME: c:\pwworkdir\benesch projects\projects\d0173808\D264C24-ML-I-39-Stage-3-XS.dgn

benesch
Alfred Benesch & Company
35 W Wacker Drive, Suite 3300
Chicago, Illinois 60601
312-565-0450 Job No. 10800.00

USER NAME	= agibson	DESIGNED	- T. VOGLER	REVISED	-
		DRAWN	- T. VOGLER	REVISED	-
PLOT SCALE	= $SCALE$	CHECKED	- J.TARDY	REVISED	-
PLOT DATE	= 2/7/2025	DATE	- 02/14/2025	REVISED	-

STATE OF ILLINOIS
DEPARTMENT OF TRANSPORTATION

CROSS SECTIONS - I-39 NB
STAGE 3

SCALE: 1"=10' | SHEET OF 200 SHEETS | STA. 2661+00.00 | TO STA. 2661+00.00

F.A.I RTE.	SECTION	COUNTY	TOTAL SHEETS	SHEET NO.
*	(201-3)R & (4-1.5)R	WINNEBAGO	1685	1474
		CONTRACT NO. 64C24		
	ILLINOIS	FED. AID PROJECT		

* FAI ROUTE 39 (I-39) & FAP 301 (US 20)

FINAL SURVEY		BY	DATE
NO'TE BOOK	SURVEYED		
	PLOTTED		
	TEMPLATE		
	ANGLES		
NO.	AREAS CHECKED		

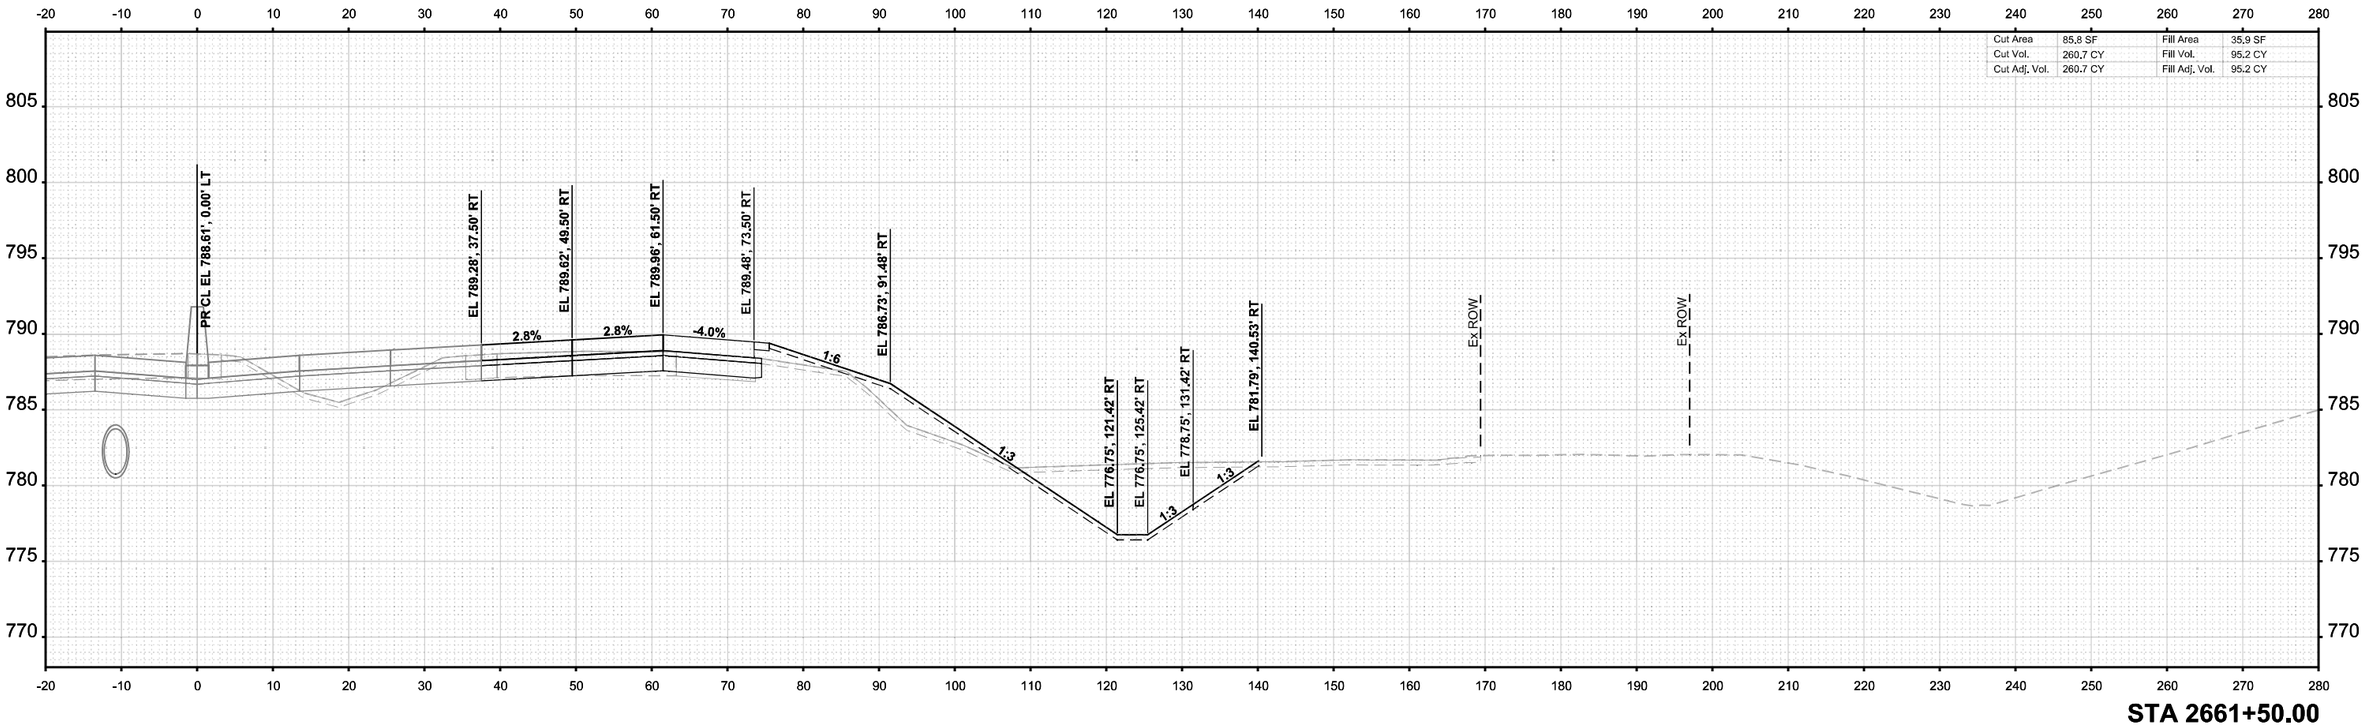

STA 2661+50.00

ORIGINAL SURVEY		BY	DATE
NOTE BOOK	SURVEYED		
	PLOTTED		
	TEMPLATE		
	ANGLES		
Sheet	AREAS CHECKED		

MODEL: I-39 Mainline Stage 3 - XS - 2661+50.00 (Sheet)
FILE NAME: c:\pwworkdir\benesch projects\projects\d0173808\D264C24-ML-I-39-Stage-3-XS.dgn

benesch
Alfred Benesch & Company
35 W Wacker Drive, Suite 3300
Chicago, Illinois 60601
312-565-0450 Job No. 10800.00

USER NAME = agibson		DESIGNED - T. VOGLER	REVISED -	
		DRAWN - T. VOGLER	REVISED -	
PLOT SCALE = $SCALE$		CHECKED - J.TARDY	REVISED -	
PLOT DATE = 2/7/2025		DATE - 02/14/2025	REVISED -	

STATE OF ILLINOIS
DEPARTMENT OF TRANSPORTATION

CROSS SECTIONS - I-39 NB
STAGE 3

SCALE: 1"=10' | SHEET OF 200 SHEETS | STA. 2661+50.00 | TO STA. 2661+50.00

F.A.I RTE.	SECTION	COUNTY	TOTAL SHEETS	SHEET NO.
*	(201-3)R & (4-1.5)R	WINNEBAGO	1685	1475
		CONTRACT NO. 64C24		
	ILLINOIS	FED. AID PROJECT		

* FAI ROUTE 39 (I-39) & FAP 301 (US 20)

FINAL SURVEY		BY	DATE
	SURVEYED		
	PLOTTED		
NOTE BOOK	TEMPLATE		
	AREAS		
NO.	AREAS CHECKED		

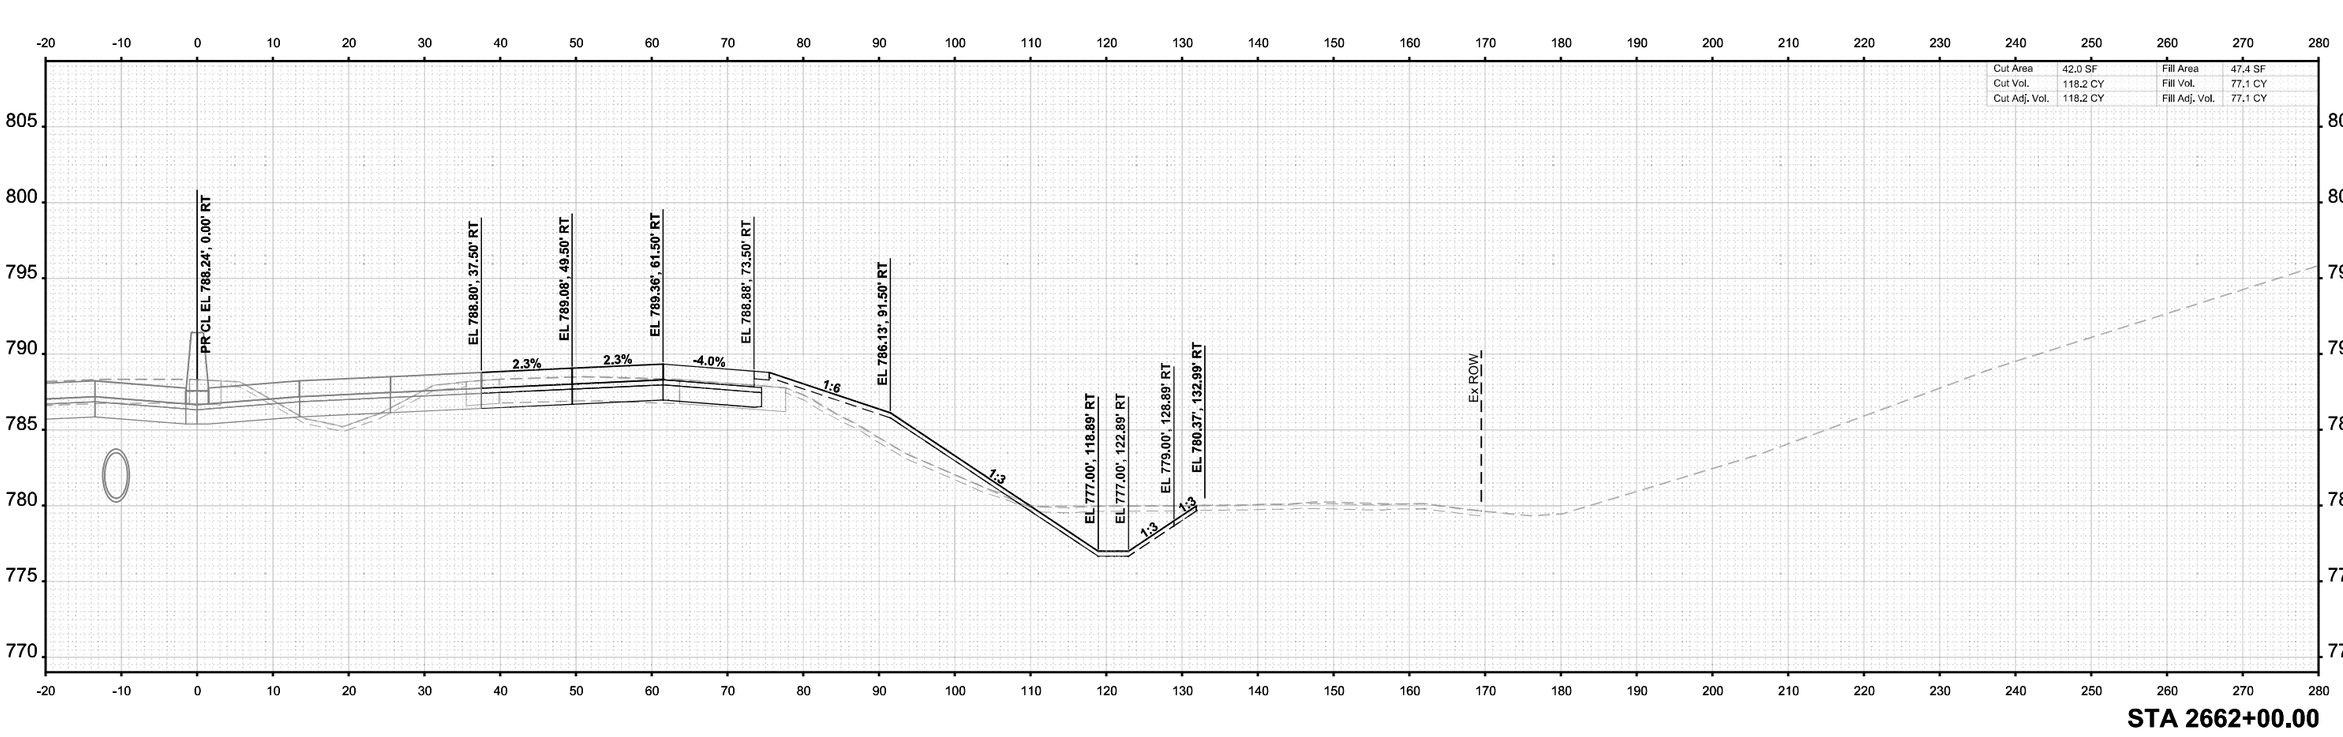

STA 2662+00.00

ORIGINAL SURVEY		BY	DATE
	SURVEYED		
	PLOTTED		
NOTE BOOK	TEMPLATE		
	AREAS		
Sheet	AREAS CHECKED		

MODEL: I-39 Mainline Stage 3 - XS - 2662+00.00 (Sheet)
FILE NAME: c:\pwworkdir\benesch projects\projects\d0173808\D264C224-ML-I-39-Stage-3-XS.dgn

benesch
Alfred Benesch & Company
35 W Wacker Drive, Suite 3200
Chicago, Illinois 60601
312-565-0450 Job No. 10800.00

USER NAME	= agibson	DESIGNED	- T. VOGLER	REVISED	-
		DRAWN	- T. VOGLER	REVISED	-
PLOT SCALE	= $SCALE$	CHECKED	- J.TARDY	REVISED	-
PLOT DATE	= 2/7/2025	DATE	- 02/14/2025	REVISED	-

STATE OF ILLINOIS
DEPARTMENT OF TRANSPORTATION

CROSS SECTIONS - I-39 NB
STAGE 3

SCALE: 1"=10' | SHEET OF 200 SHEETS | STA. 2662+00.00 | TO STA. 2662+00.00

F.A.I RTE.	SECTION	COUNTY	TOTAL SHEETS	SHEET NO.
*	(201-3)R & (4-1.5)R	WINNEBAGO	1685	1476
		CONTRACT NO. 64C24		
	ILLINOIS	FED. AID PROJECT		

* FAI ROUTE 39 (I-39) & FAP 301 (US 20)

FINAL SURVEY		BY	DATE
	SURVEYED		
	PLOTTED		
NOTE BOOK	TEMPLATE		
	AREAS		
NO.	AREAS CHECKED		

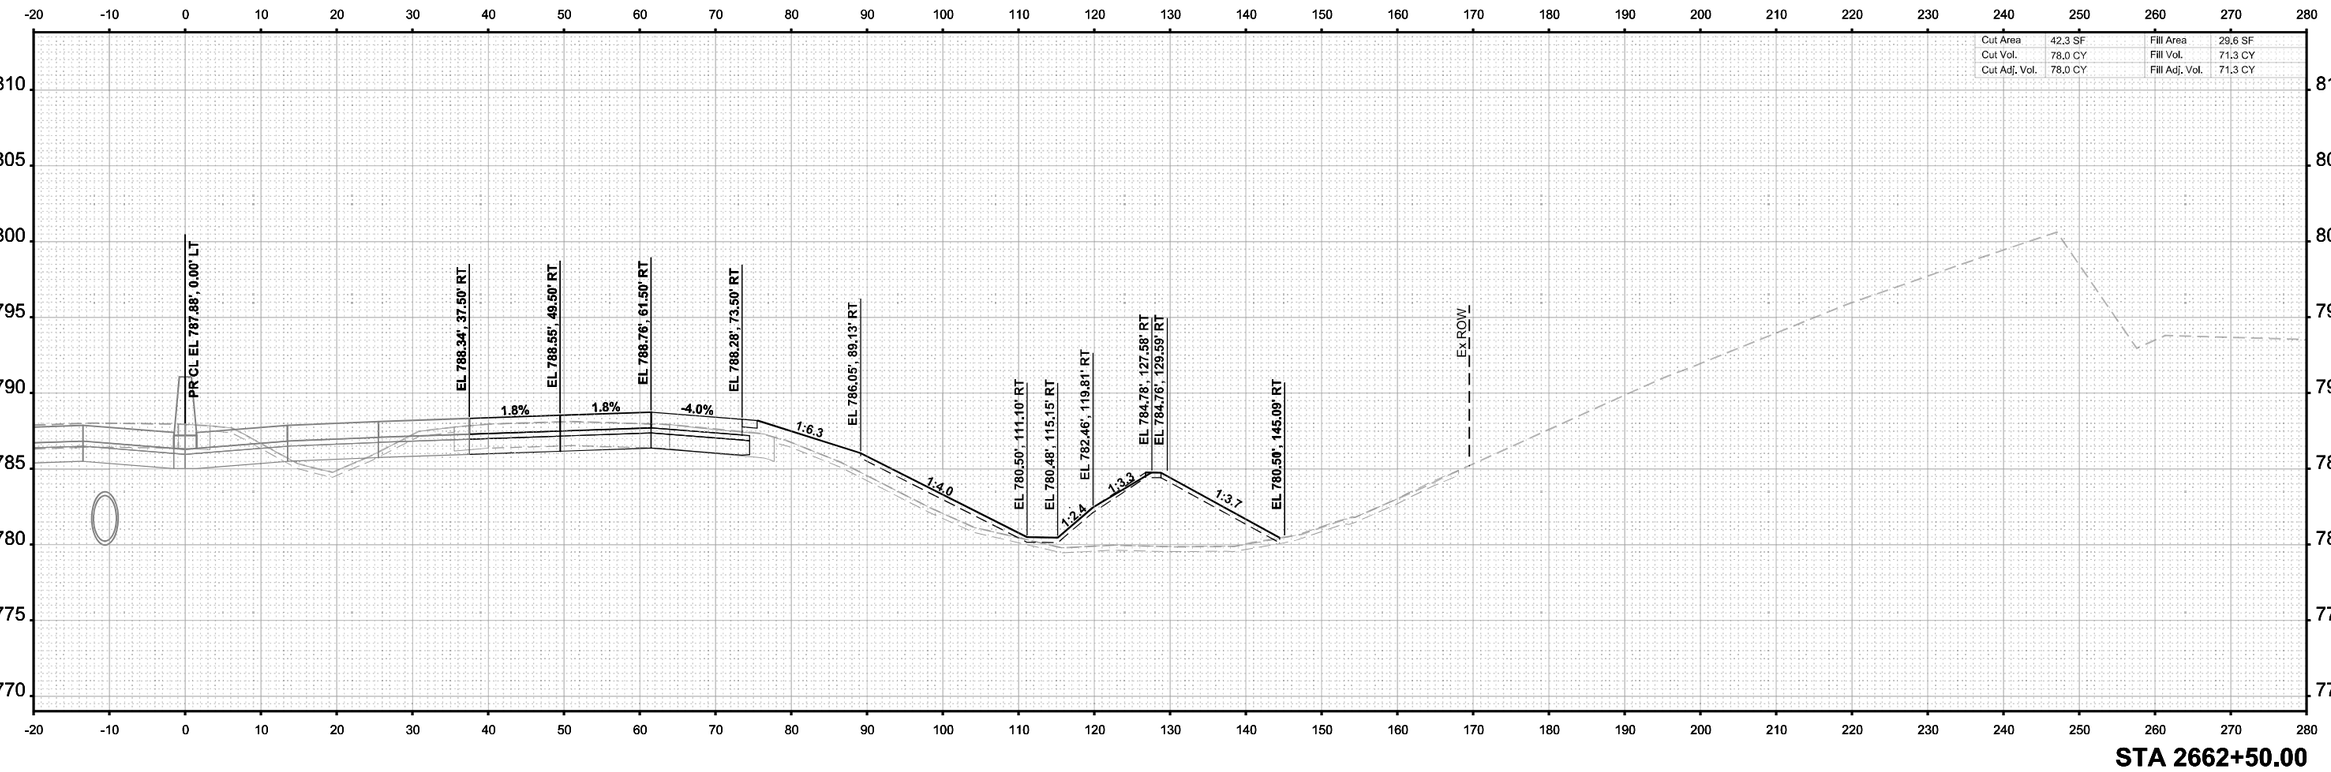

STA 2662+50.00

MODEL: I-39 Mainline Stage 3 - XS - 2662+50.00 (Sheet)
FILE NAME: c:\pwworkdir\benesch projects\projects\d0173808\D264C24-MIL-I-39-Stage-3-XS.dgn

benesch Alfred Benesch & Company 35 W Wacker Drive, Suite 3300 Chicago, Illinois 60601 312-565-0450 Job No. 10800.00	USER NAME = agibson	DESIGNED - T. VOGLER	REVISED -
		DRAWN - T. VOGLER	REVISED -
	PLOT SCALE = $SCALE$	CHECKED - J.TARDY	REVISED -
	PLOT DATE = 2/7/2025	DATE - 02/14/2025	REVISED -

STATE OF ILLINOIS
DEPARTMENT OF TRANSPORTATION

CROSS SECTIONS - I-39 NB
STAGE 3

SCALE: 1"=10' | SHEET OF 200 SHEETS | STA. 2662+50.00 | TO STA. 2662+50.00

F.A.I RTE.	SECTION	COUNTY	TOTAL SHEETS	SHEET NO.
*	(201-3)R & (4-1.5)R	WINNEBAGO	1685	1477
		CONTRACT NO. 64C24		
	ILLINOIS	FED. AID PROJECT		

* FAI ROUTE 39 (I-39) & FAP 301 (US 20)

FINAL SURVEY		BY	DATE
NOTE BOOK	SURVEYED		
NO.	PLOTTED		
	TEMPLATE		
	AREAS		
	AREAS CHECKED		

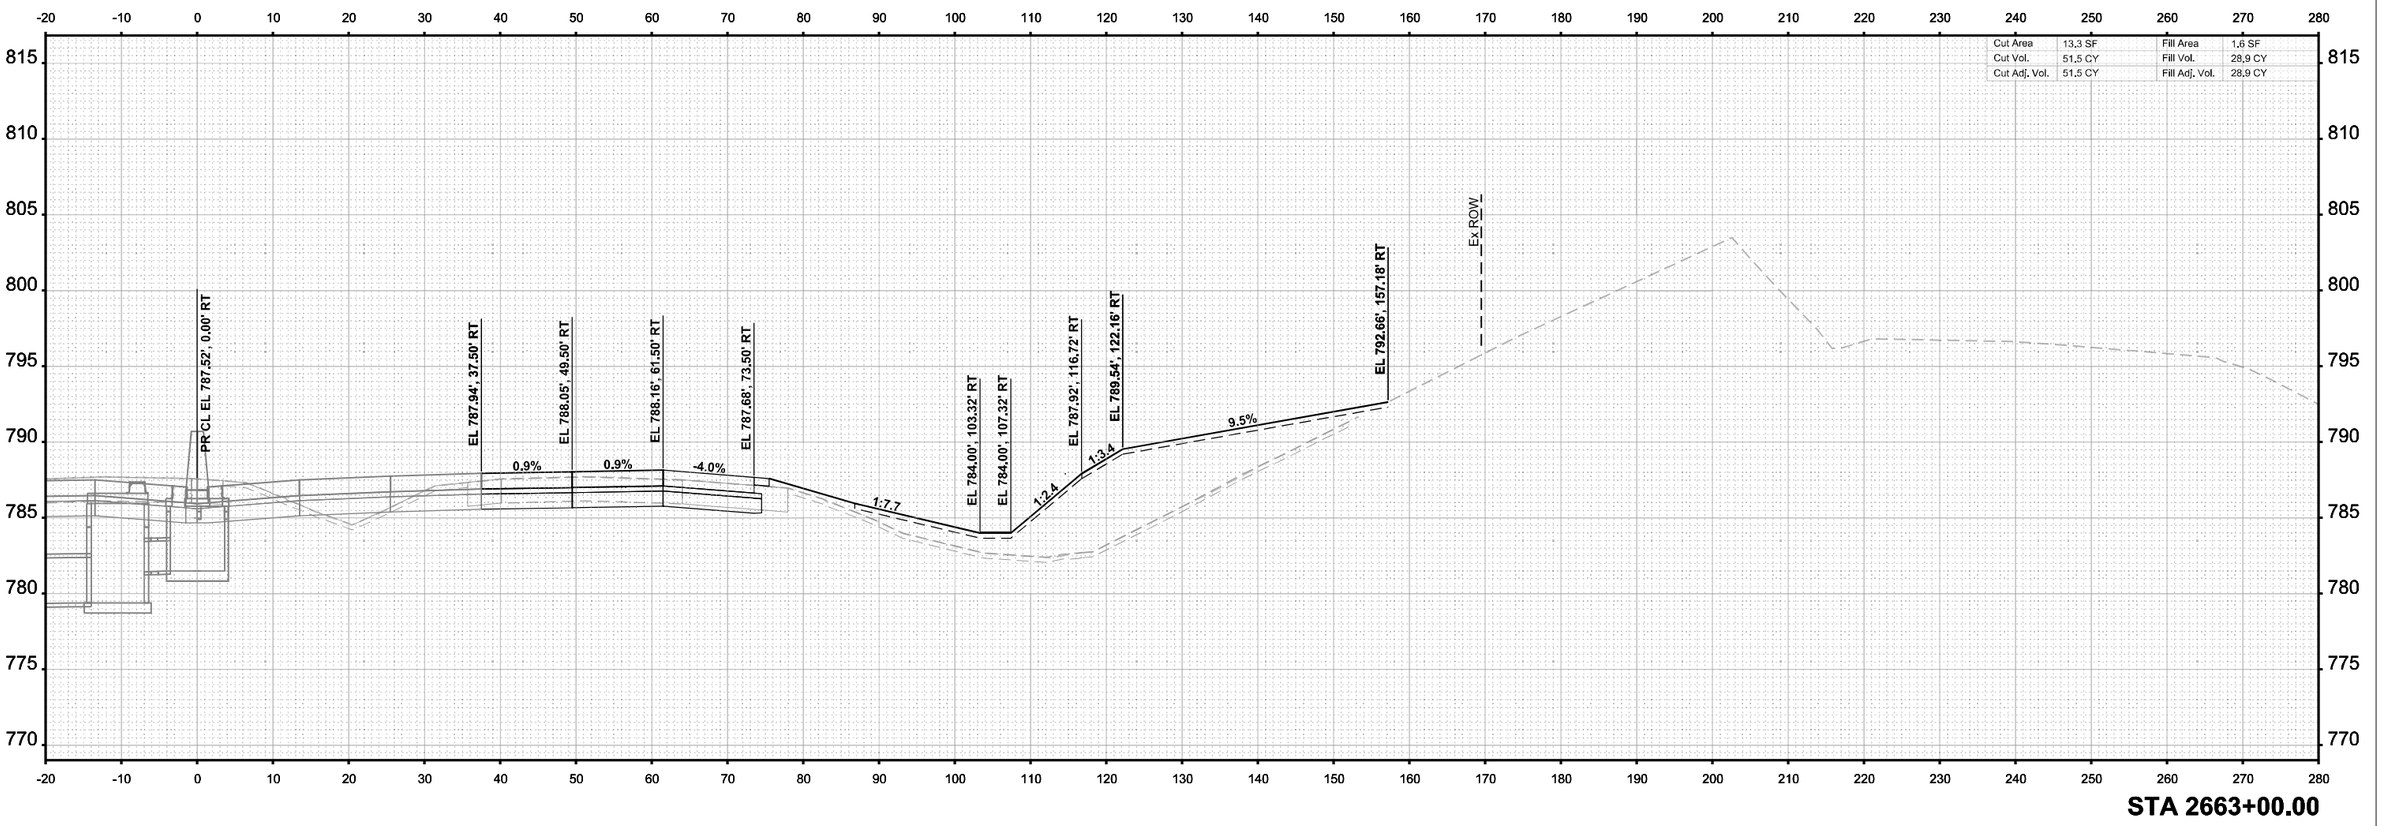

STA 2663+00.00

ORIGINAL SURVEY		BY	DATE
NOTE BOOK	SURVEYED		
NO.	PLOTTED		
	TEMPLATE		
	AREAS		
	AREAS CHECKED		

Sheet1

MODEL: I-39 Mainline Stage 3 - XS - 2663+00.00
FILE NAME: c:\pwworkdir\benesch projects\projects\d0173808\D264C24-ML-I-39-Stage-3-XS.dgn

benesch
Alfred Benesch & Company
35 W Wacker Drive, Suite 3200
Chicago, Illinois 60601
312-565-0450 Job No. 10800.00

USER NAME = agibson		DESIGNED - T. VOGLER		REVISED -
		DRAWN - T. VOGLER		REVISED -
PLOT SCALE = $SCALE$		CHECKED - J.TARDY		REVISED -
PLOT DATE = 2/7/2025		DATE - 02/14/2025		REVISED -

STATE OF ILLINOIS
DEPARTMENT OF TRANSPORTATION

CROSS SECTIONS - I-39 NB
STAGE 3

SCALE: 1"=10' | SHEET OF 200 SHEETS | STA. 2663+00.00 | TO STA. 2663+00.00

F.A.I RTE.	SECTION	COUNTY	TOTAL SHEETS	SHEET NO.
*	(201-3)R & (4-1.5)R	WINNEBAGO	1685	1478
		CONTRACT NO. 64C24		
	ILLINOIS	FED. AID PROJECT		

* FAI ROUTE 39 (I-39) & FAP 301 (US 20)

FINAL SURVEY		BY	DATE
NOTE BOOK	SURVEYED		
	PLOTTED		
NO.	TEMPLATE		
	AREAS		
	AREAS CHECKED		

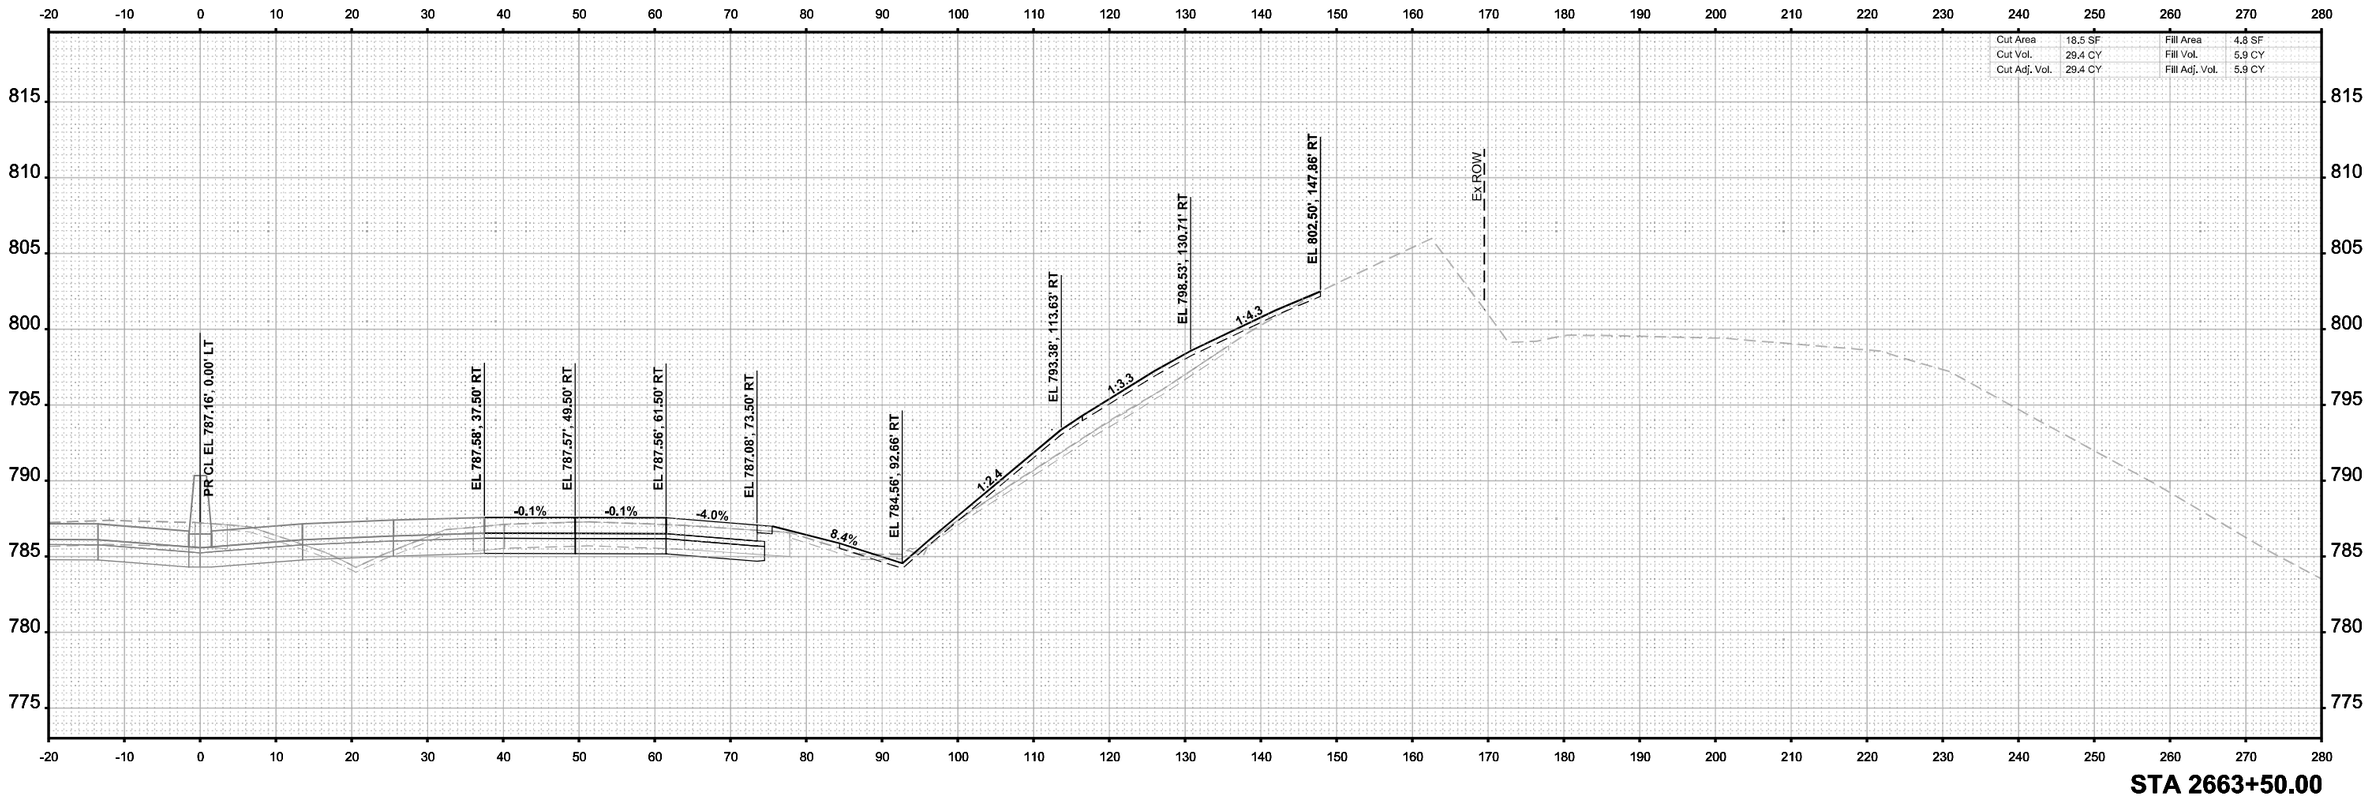

STA 2663+50.00

FINAL SURVEY		BY	DATE
ORIGINAL SURVEY	SURVEYED		
	PLOTTED		
NOTE BOOK	TEMPLATE		
Sheet	AREAS		
	AREAS CHECKED		

MODEL: I-39 Mainline Stage 3 - XS - 2663+50.00 (Sheet)
FILE NAME: c:\pwworld\benesch projects\projects\d0173808\D2664C24-ML-I-39-Stage-3-XS.dgn

benesch
Alfred Benesch & Company
35 W Wacker Drive, Suite 3200
Chicago, Illinois 60601
312-565-0450 Job No. 15800.00

USER NAME	= agibson	DESIGNED	- T. VOGLER	REVISED	-
		DRAWN	- T. VOGLER	REVISED	-
PLOT SCALE	= $SCALE$	CHECKED	- J.TARDY	REVISED	-
PLOT DATE	= 2/7/2025	DATE	- 02/14/2025	REVISED	-

STATE OF ILLINOIS
DEPARTMENT OF TRANSPORTATION

CROSS SECTIONS - I-39 NB
STAGE 3

SCALE: 1"=10' | SHEET OF 200 SHEETS | STA. 2663+50.00 | TO STA. 2663+50.00

F.A.I RTE.	SECTION	COUNTY	TOTAL SHEETS	SHEET NO.
*	(201-3)R & (4-1,5)R	WINNEBAGO	1685	1479
		CONTRACT NO. 64C24		
	ILLINOIS	FED. AID PROJECT		

* FAI ROUTE 39 (I-39) & FAP 301 (US 20)

FINAL SURVEY		BY	DATE
NOTE BOOK	SURVEYED		
NO.	PLOTTED		
	TEMPLATE		
	AREAS		
	AREAS CHECKED		

ORIGINAL SURVEY		BY	DATE
NOTE BOOK	SURVEYED		
NO.	PLOTTED		
	TEMPLATE		
	AREAS		
	AREAS CHECKED		

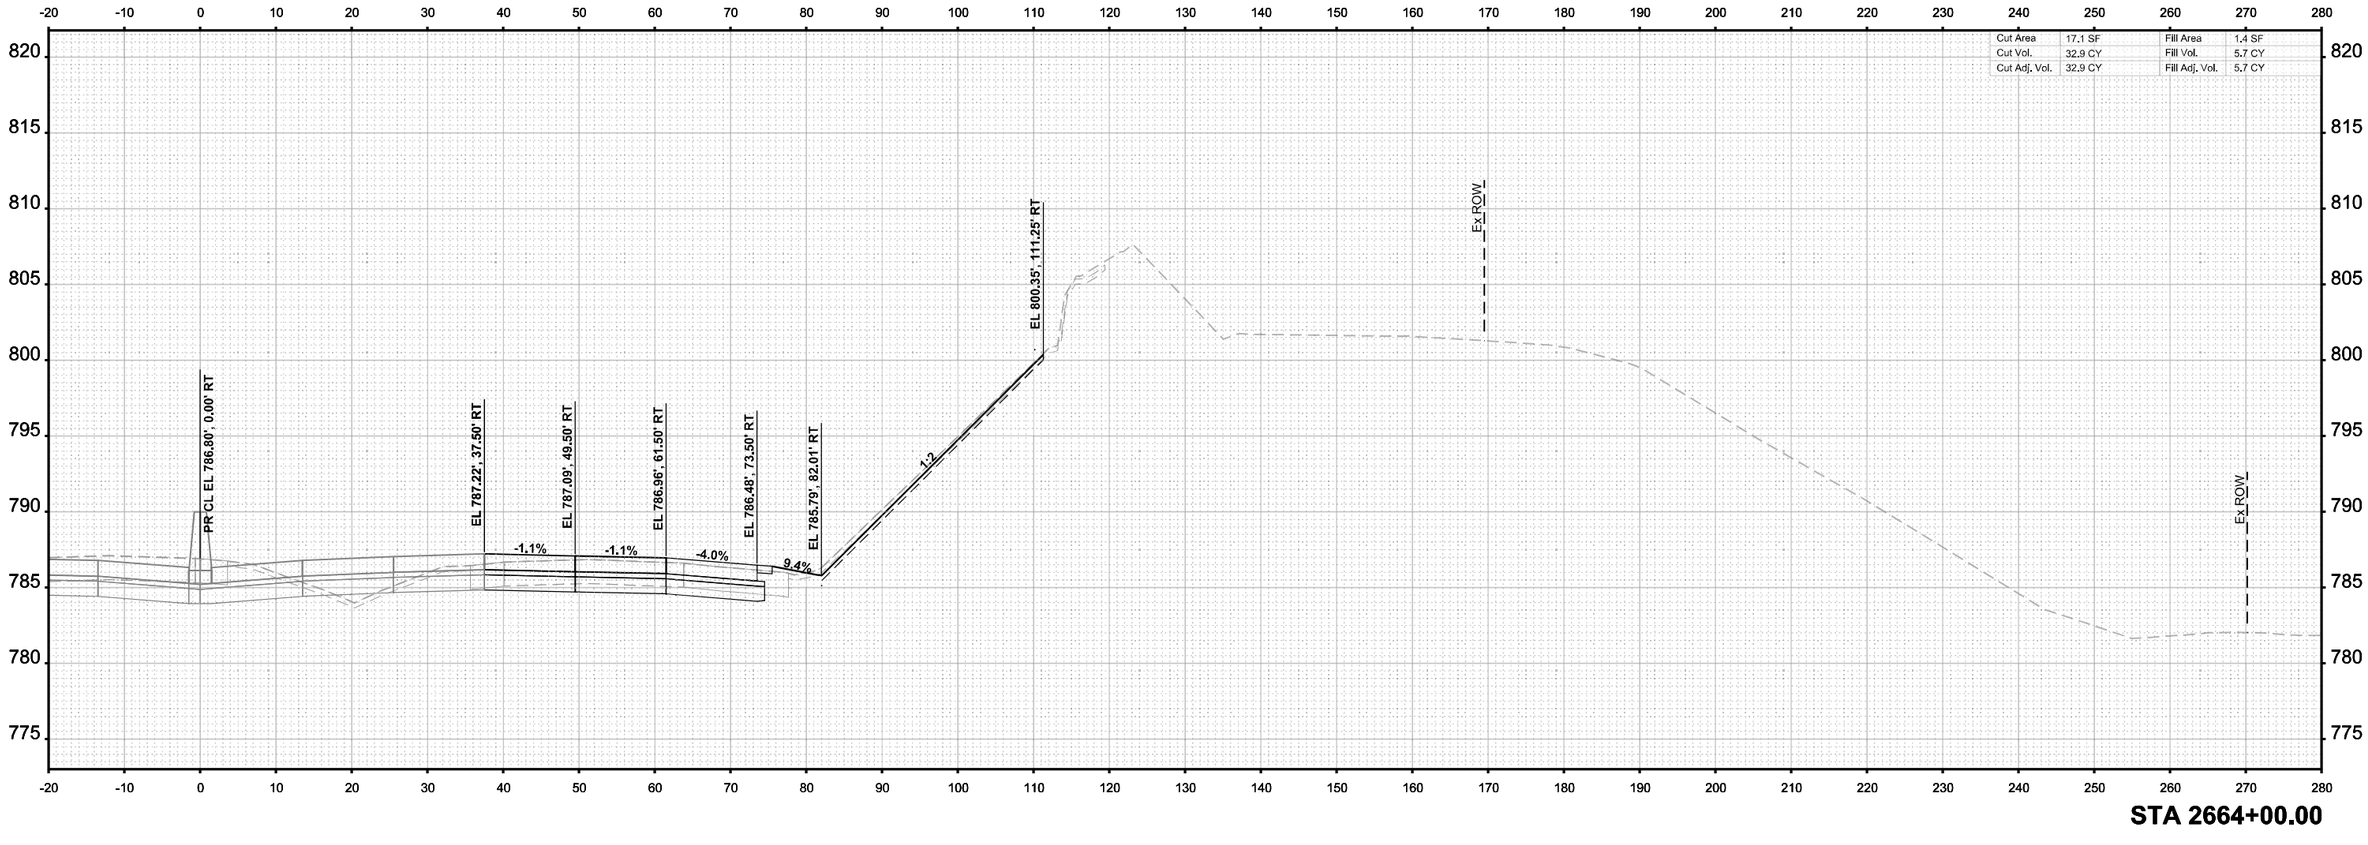

STA 2664+00.00

MODEL: I-39 Mainline Stage 3 - XS - 2664+00.00
FILE NAME: c:\pwwordir\benesch projects\projects\d0173808\D264C24-ML-I-39-Stage-3-XS.dgn
Sheet1

benesch
Alfred Benesch & Company
35 W Wacker Drive, Suite 3300
Chicago, Illinois 60601
312-565-0450 Job No. 10800.00

USER NAME	= agibson	DESIGNED	- T. VOGLER	REVISED	-
		DRAWN	- T. VOGLER	REVISED	-
PLOT SCALE	= $SCALE$	CHECKED	- J.TARDY	REVISED	-
PLOT DATE	= 2/7/2025	DATE	- 02/14/2025	REVISED	-

STATE OF ILLINOIS
DEPARTMENT OF TRANSPORTATION

CROSS SECTIONS - I-39 NB
STAGE 3

SCALE: 1"=10' | SHEET OF 200 SHEETS | STA. 2664+00.00 | TO STA. 2664+00.00

F.A.I RTE.	SECTION	COUNTY	TOTAL SHEETS	SHEET NO.
*	(201-3)R & (4-1.5)R	WINNEBAGO	1685	1480
		CONTRACT NO. 64C24		
	ILLINOIS	FED. AID PROJECT		

* FAI ROUTE 39 (I-39) & FAP 301 (US 20)

FINAL SURVEY		BY	DATE
	SURVEYED		
	PLOTTED		
NOTE BOOK	TEMPLATE		
NO.	AREAS		
	AREAS CHECKED		

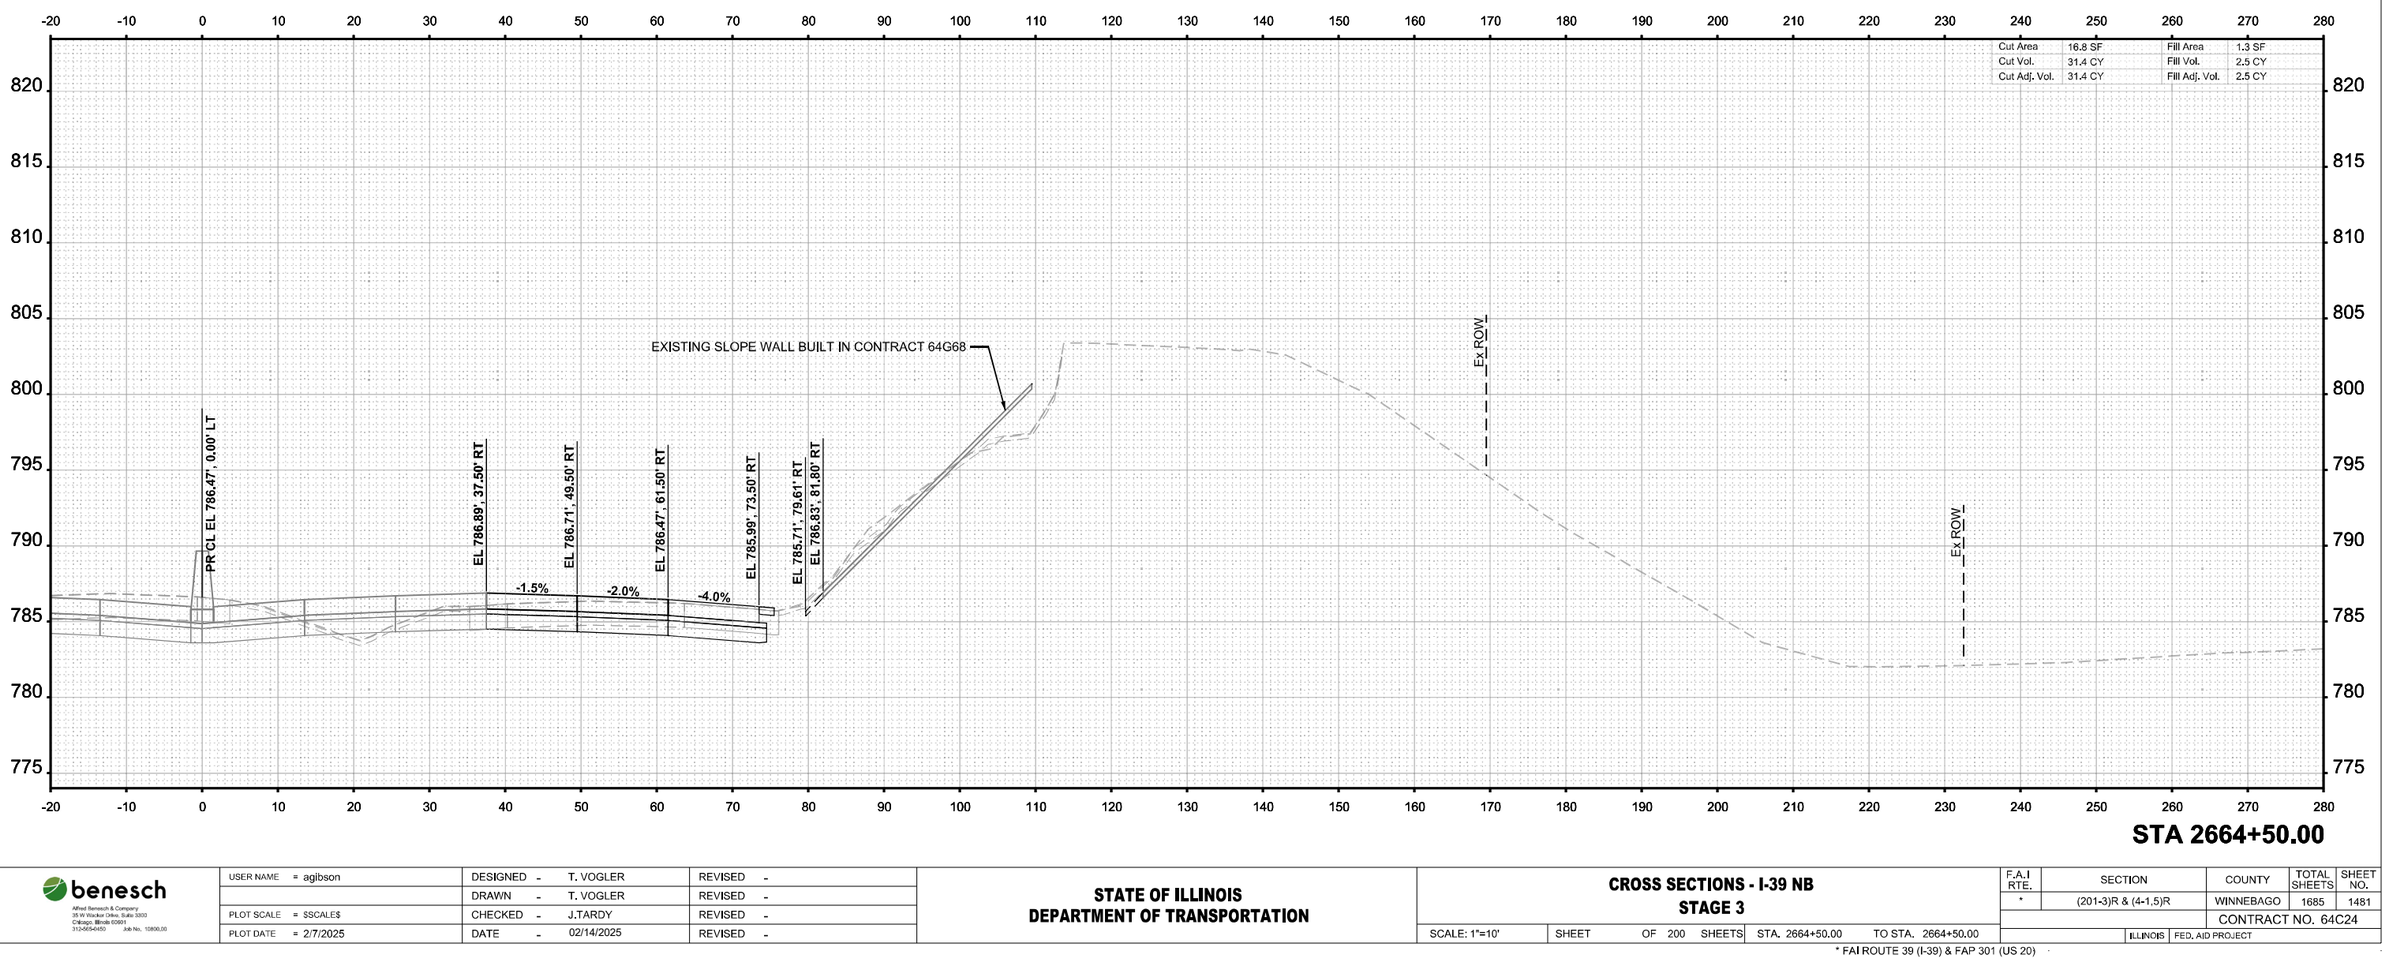

ORIGINAL SURVEY					

MODEL: I-39 Mainline Stage 3 - XS - 2664+50.00 (Sheet)
FILE NAME: c:\pwworkdir\benesch projects\projects\d0173808\D264C24-ML-I-39-Stage-3-XS.dgn

benesch
Alfred Benesch & Company
35 W Wacker Drive, Suite 3200
Chicago, Illinois 60601
312-565-0450 Job No. 10800.00

USER NAME = agibson		DESIGNED - T. VOGLER		REVISED -	
		DRAWN - T. VOGLER		REVISED -	
PLOT SCALE = $SCALE$		CHECKED - J.TARDY		REVISED -	
PLOT DATE = 2/7/2025		DATE - 02/14/2025		REVISED -	

STATE OF ILLINOIS
DEPARTMENT OF TRANSPORTATION

CROSS SECTIONS - I-39 NB
STAGE 3

SCALE: 1"=10' | SHEET OF 200 SHEETS | STA. 2664+50.00 | TO STA. 2664+50.00

F.A.I RTE.	SECTION	COUNTY	TOTAL SHEETS	SHEET NO.
*	(201-3)R & (4-1.5)R	WINNEBAGO	1685	1481
		CONTRACT NO. 64C24		
	ILLINOIS	FED. AID PROJECT		

* FAI ROUTE 39 (I-39) & FAP 301 (US 20)

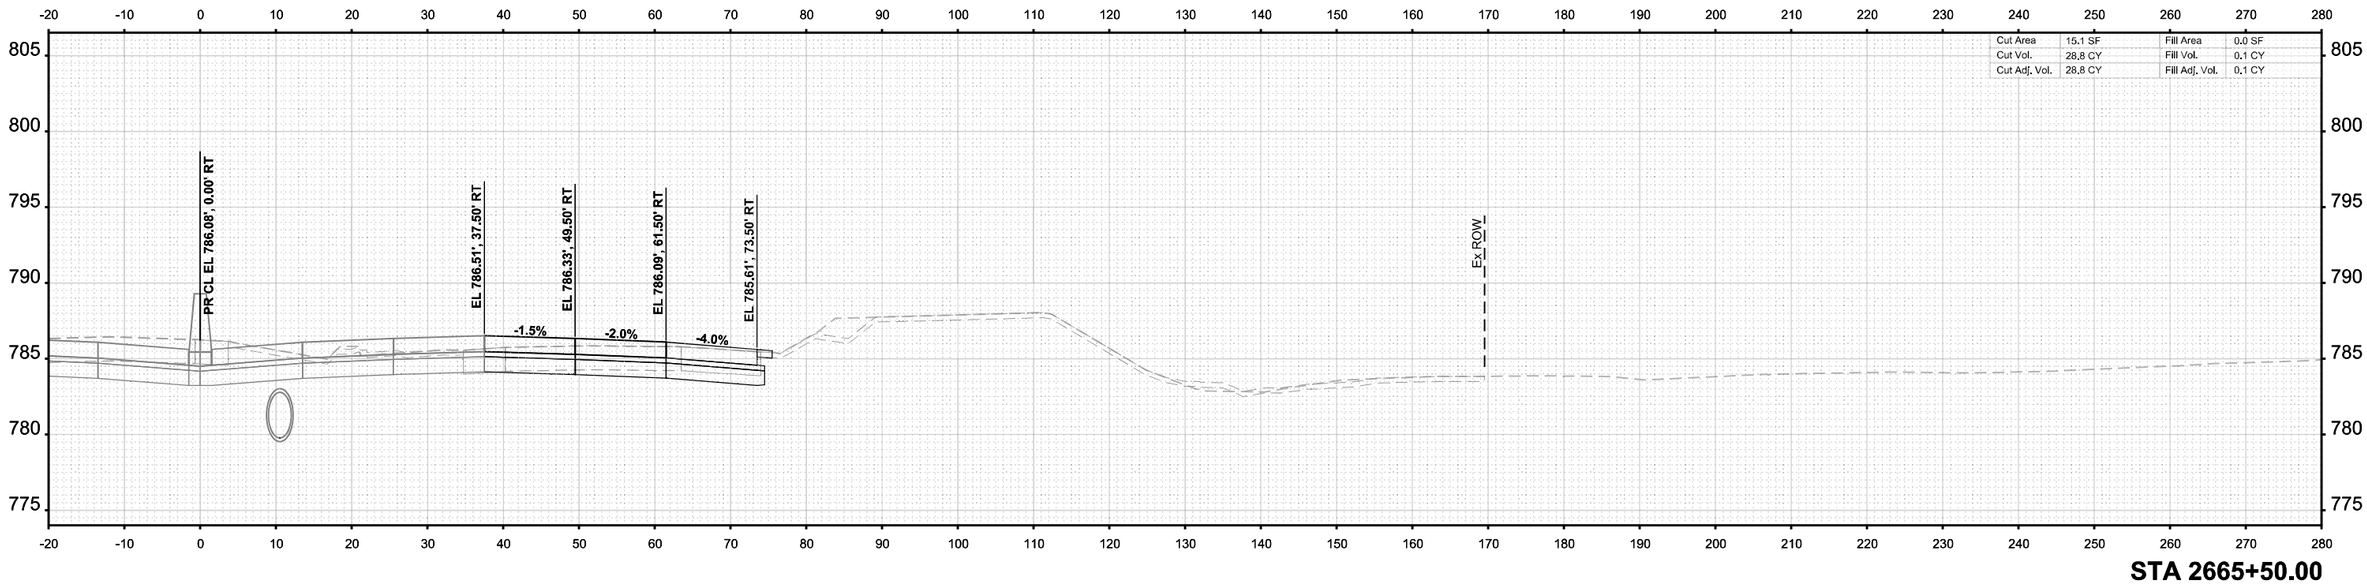

STA 2665+50.00

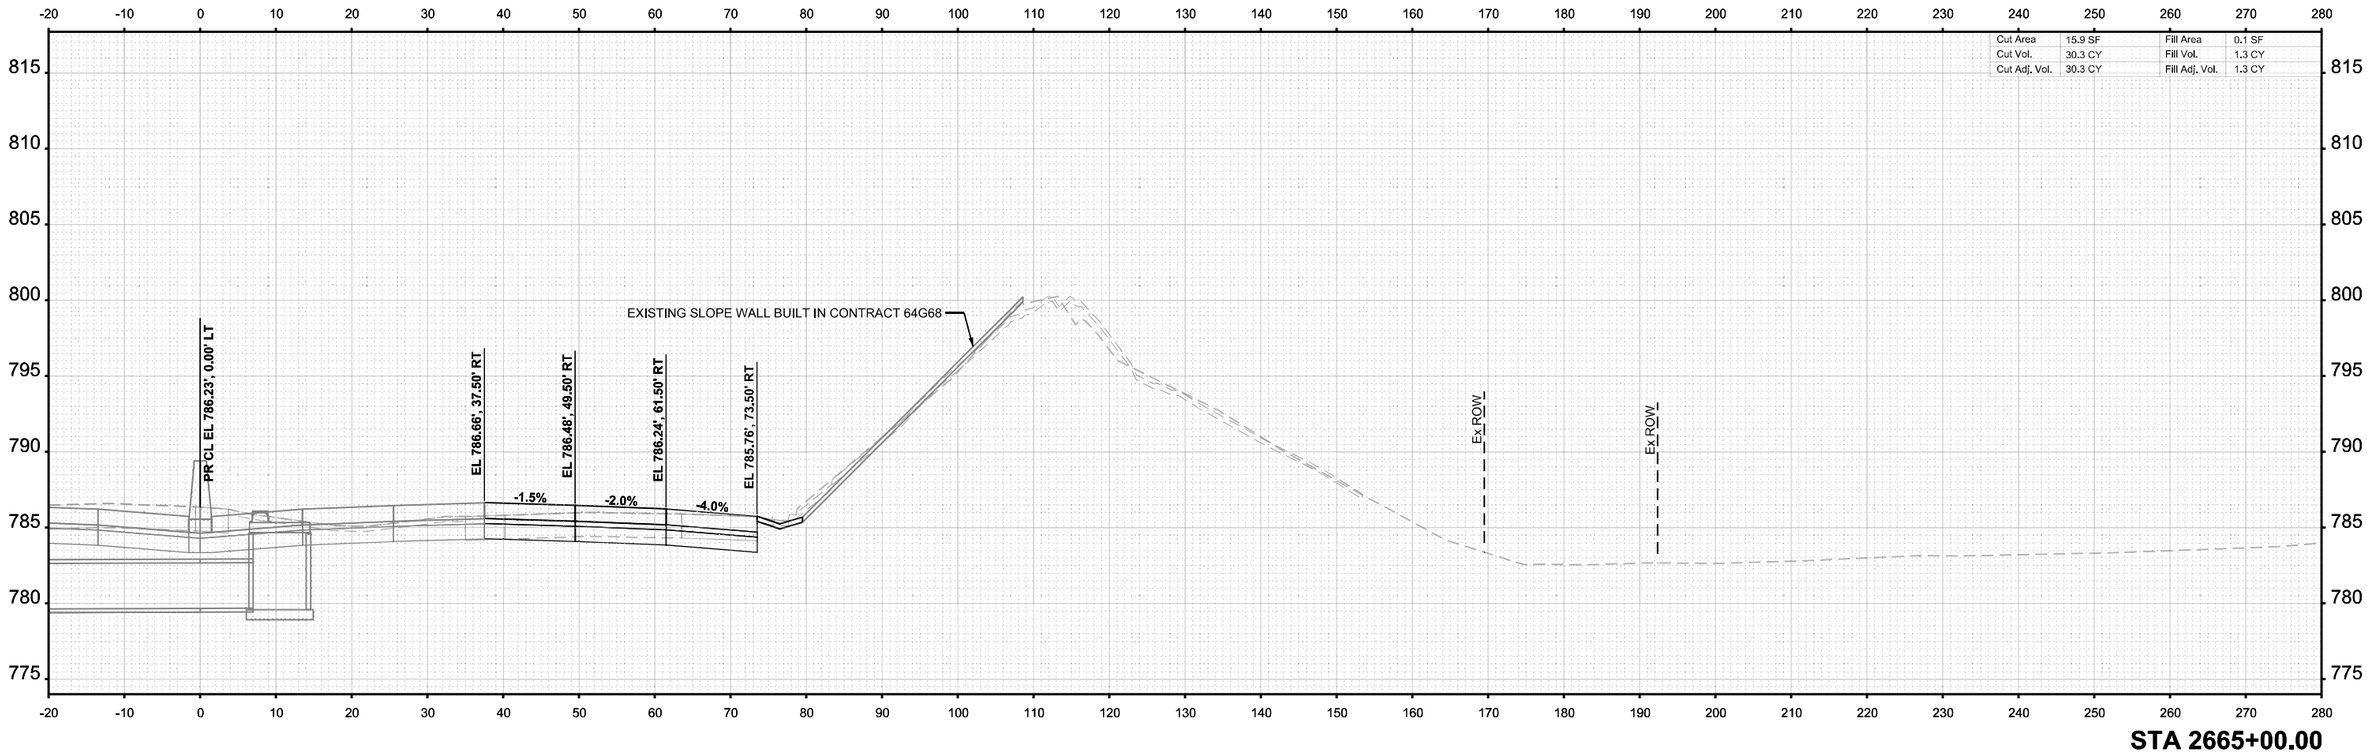

STA 2665+00.00

FINAL SURVEY / ORIGINAL SURVEY

	BY	DATE
SURVEYED		
PLOTTED		
TEMPLATE		
AREAS		
AREAS CHECKED		
NOTE BOOK		
NO.		

MODEL: I-39 Mainline Stage 3 - XS - 2665+00,00 (Sheet)
FILE NAME: c:\pwworkdir\benesch projects\projects\d0717380\D264C224-MIL-I-39-Stage-3-XS.dgn

benesch
Alfred Benesch & Company
35 W Wacker Drive, Suite 3200
Chicago, Illinois 60601
312-565-0450 Job No. 10800.00

USER NAME = agibson	DESIGNED - T. VOGLER	REVISED -	
	DRAWN - T. VOGLER	REVISED -	
PLOT SCALE = $SCALE$	CHECKED - J.TARDY	REVISED -	
PLOT DATE = 2/7/2025	DATE - 02/14/2025	REVISED -	

STATE OF ILLINOIS
DEPARTMENT OF TRANSPORTATION

CROSS SECTIONS - I-39 NB
STAGE 3

SCALE: 1"=10' | SHEET OF 200 SHEETS | STA. 2665+00.00 | TO STA. 2665+50.00

F.A.I RTE.	SECTION	COUNTY	TOTAL SHEETS	SHEET NO.
*	(201-3)R & (4-1.5)R	WINNEBAGO	1685	1482
		CONTRACT NO. 64C24		
	ILLINOIS	FED. AID PROJECT		

* FAI ROUTE 39 (I-39) & FAP 301 (US 20)

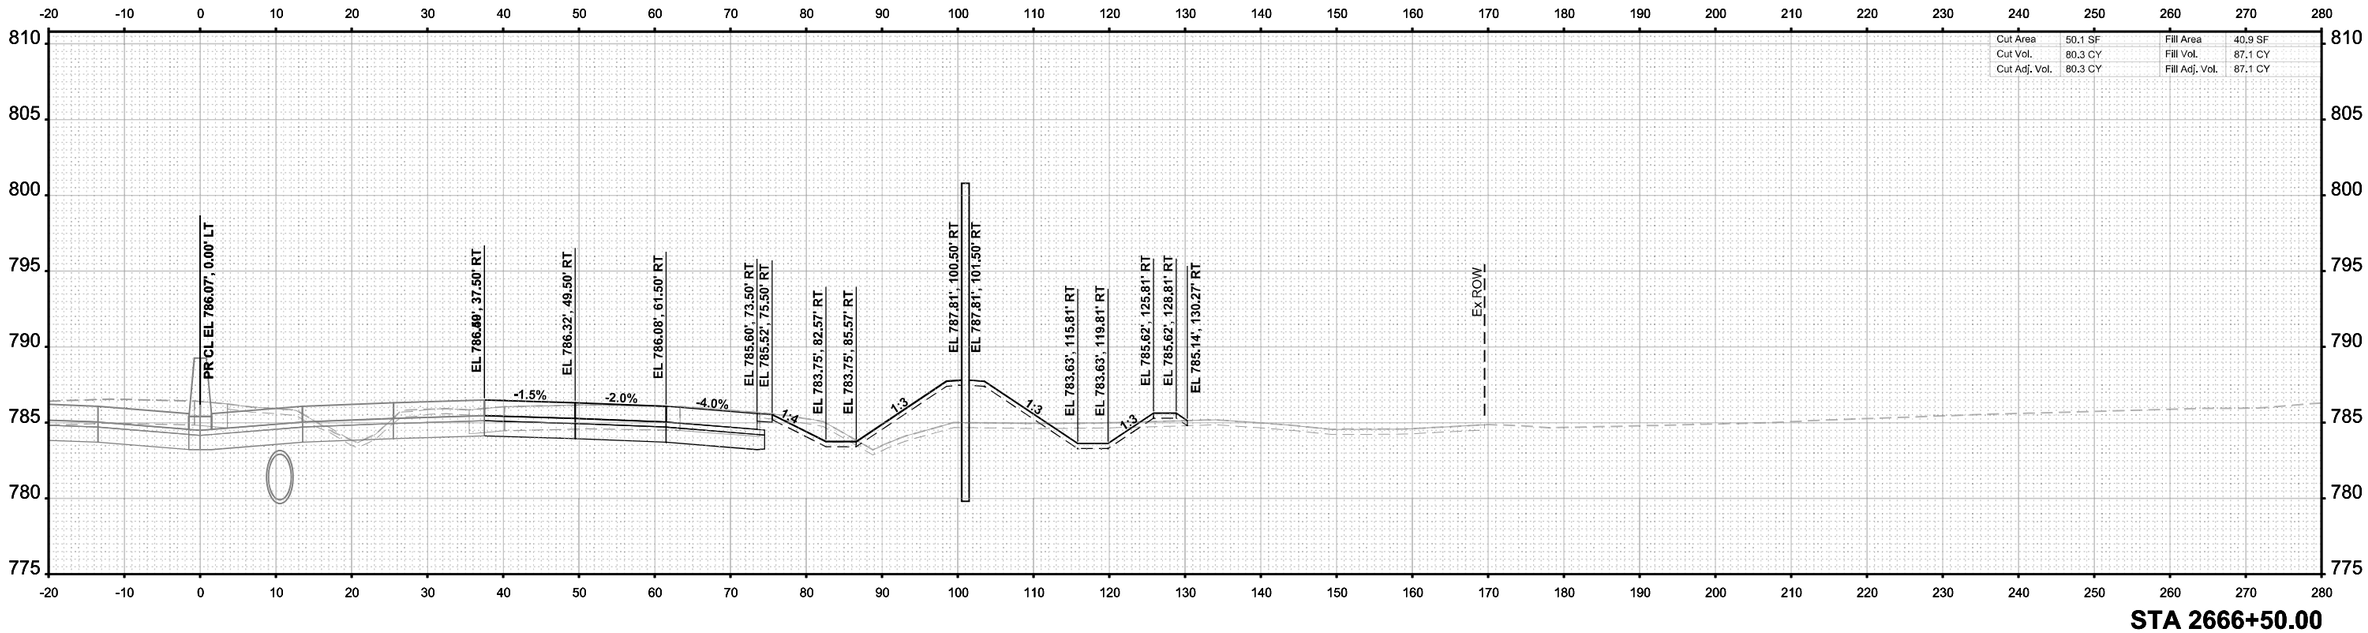

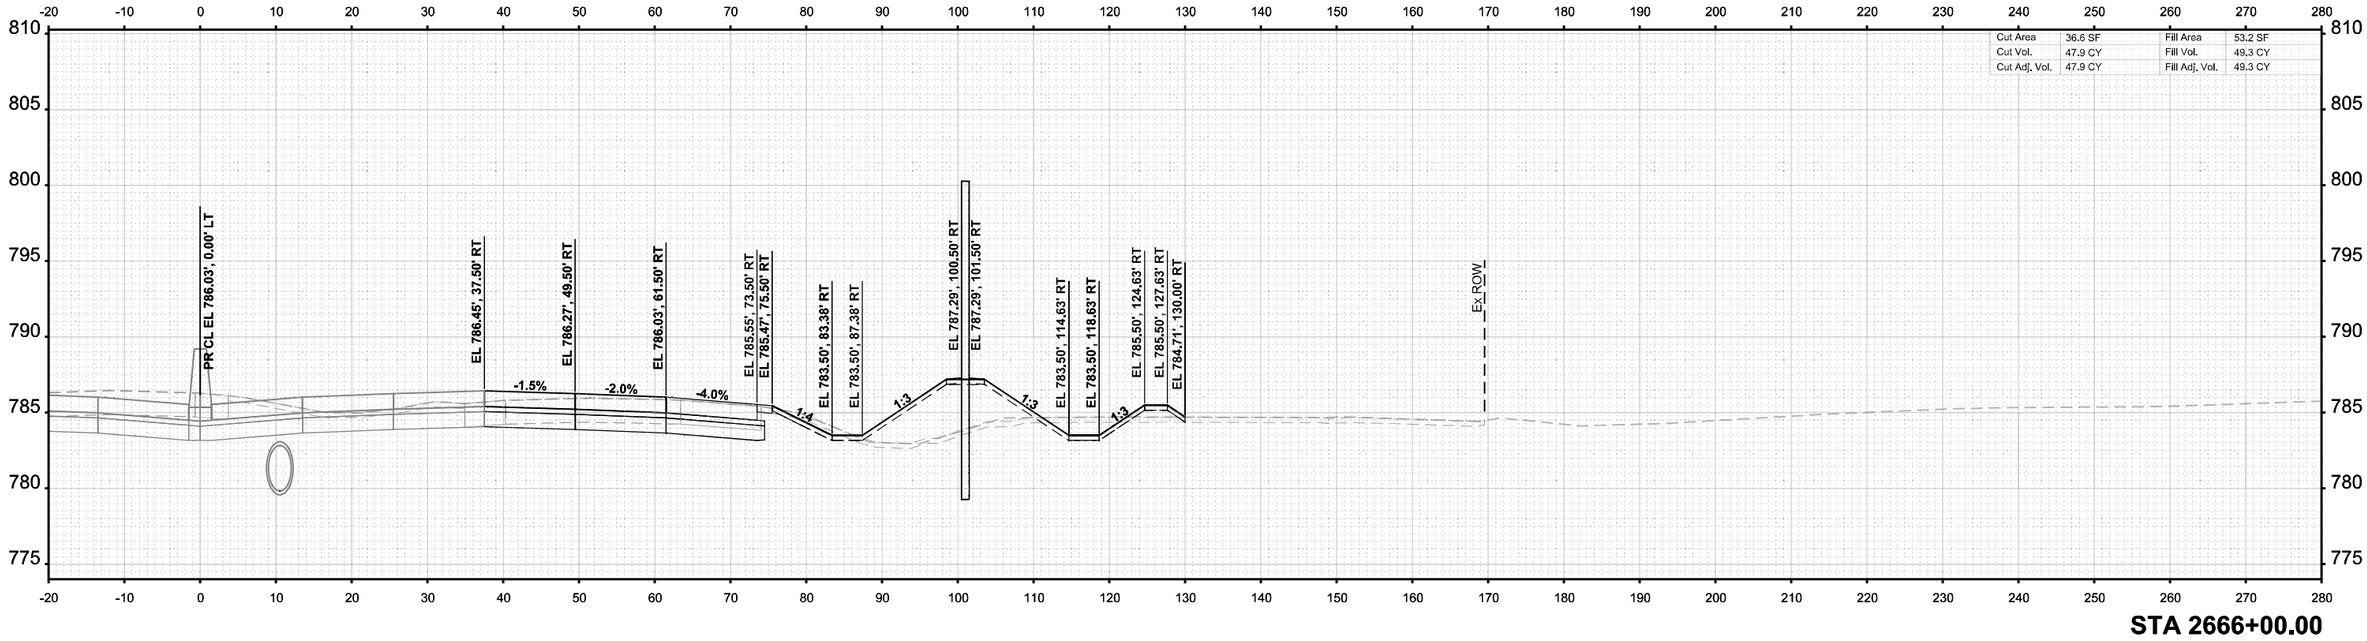

FINAL SURVEY	BY	DATE
SURVEYED		
PLOTTED		
TEMPLATE		
NOTE BOOK		
PAGE NO.		
AREAS CHECKED		

ORIGINAL SURVEY	BY	DATE
SURVEYED		
PLOTTED		
TEMPLATE		
NOTE BOOK		
PAGE NO.		
AREAS CHECKED		

MODEL: I-39 Mainline Stage 3 - XS - 2666+00.00 (Sheet)
FILE NAME: c:\pwwordir\benesch projects\projects\d0173808\D264C24-ML-I-39-Stage-3-XS.dgn

benesch
Alfred Benesch & Company
35 W Wacker Drive, Suite 3300
Chicago, Illinois 60601
312-565-0450 Job No. 10800.00

USER NAME = agibson		DESIGNED - T. VOGLER		REVISED -	
		DRAWN - T. VOGLER		REVISED -	
PLOT SCALE = $SCALE$		CHECKED - J.TARDY		REVISED -	
PLOT DATE = 2/7/2025		DATE - 02/14/2025		REVISED -	

STATE OF ILLINOIS
DEPARTMENT OF TRANSPORTATION

CROSS SECTIONS - I-39 NB
STAGE 3

SCALE: 1"=10' | SHEET OF 200 SHEETS | STA. 2666+00.00 | TO STA. 2666+50.00

F.A.I RTE.	SECTION	COUNTY	TOTAL SHEETS	SHEET NO.
*	(201-3)R & (4-1.5)R	WINNEBAGO	1685	1483
		CONTRACT NO. 64C24		
	ILLINOIS	FED. AID PROJECT		

* FAI ROUTE 39 (I-39) & FAP 301 (US 20)

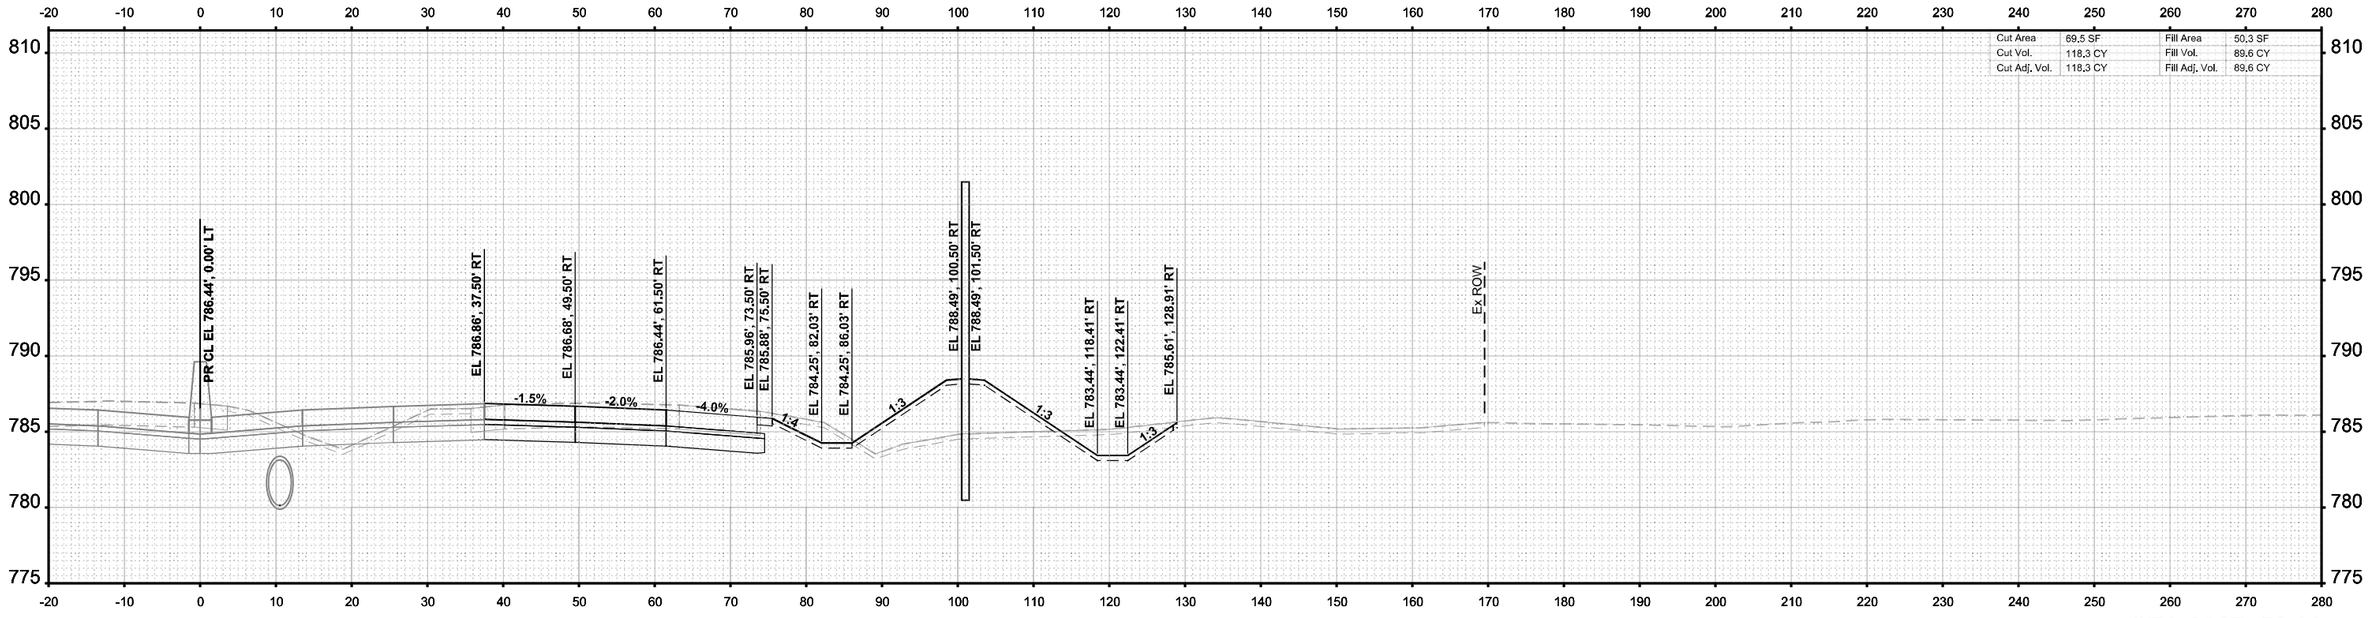

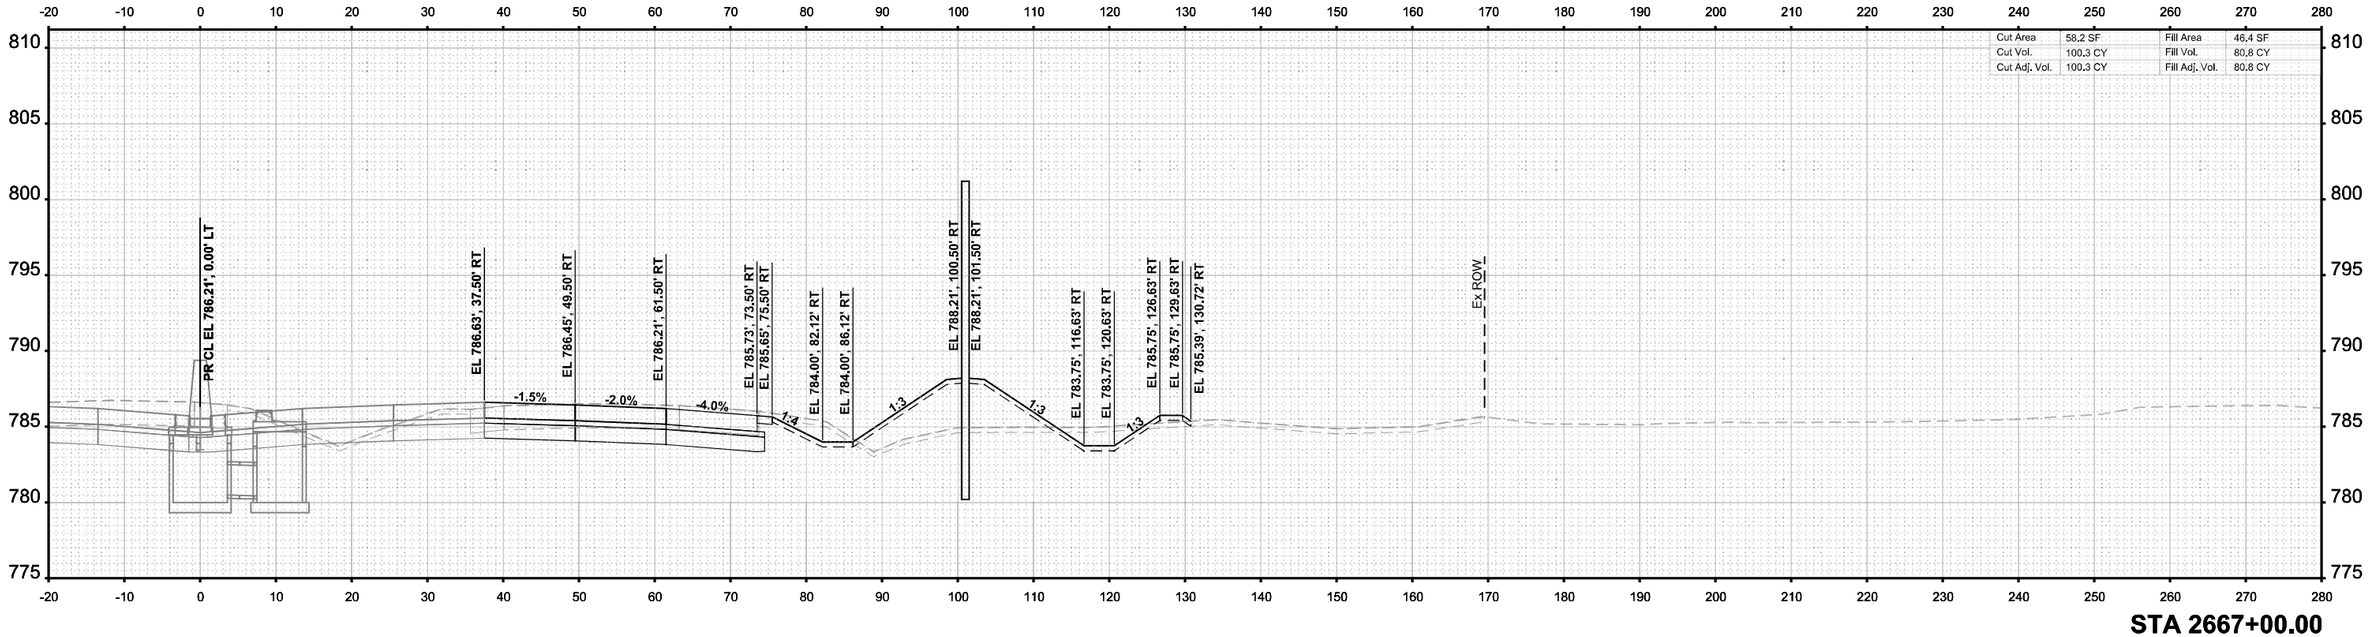

FINAL SURVEY | NOTE BOOK | NO. | SURVEYED | PLOTTED | TEMPLATE | AREAS | AREAS CHECKED | BY | DATE

ORIGINAL SURVEY | NOTE BOOK | Sheet1 | SURVEYED | PLOTTED | TEMPLATE | AREAS | AREAS CHECKED | BY | DATE

MODEL: I-39 Mainline Stage 3 - XS - 2667+00.00 (Sheet1)
FILE NAME: c:\pwworkdir\benesch projects\projects\d0173808\D2624\24-ML-I-39-Stage-3-XS.dgn

benesch
Alfred Benesch & Company
35 W Wacker Drive, Suite 3200
Chicago, Illinois 60601
312-565-4450 Job No. 15800.00

USER NAME = agibson	DESIGNED - T. VOGLER	REVISED -	
	DRAWN - T. VOGLER	REVISED -	
PLOT SCALE = $SCALE$	CHECKED - J.TARDY	REVISED -	
PLOT DATE = 2/7/2025	DATE - 02/14/2025	REVISED -	

STATE OF ILLINOIS
DEPARTMENT OF TRANSPORTATION

CROSS SECTIONS - I-39 NB
STAGE 3

SCALE: 1"=10' | SHEET OF 200 SHEETS | STA. 2667+00.00 | TO STA. 2667+50.00

F.A.I RTE.	SECTION	COUNTY	TOTAL SHEETS	SHEET NO.
*	(201-3)R & (4-1,5)R	WINNEBAGO	1685	1484
		CONTRACT NO. 64C24		
	ILLINOIS	FED. AID PROJECT		

* FAI ROUTE 39 (I-39) & FAP 301 (US 20)

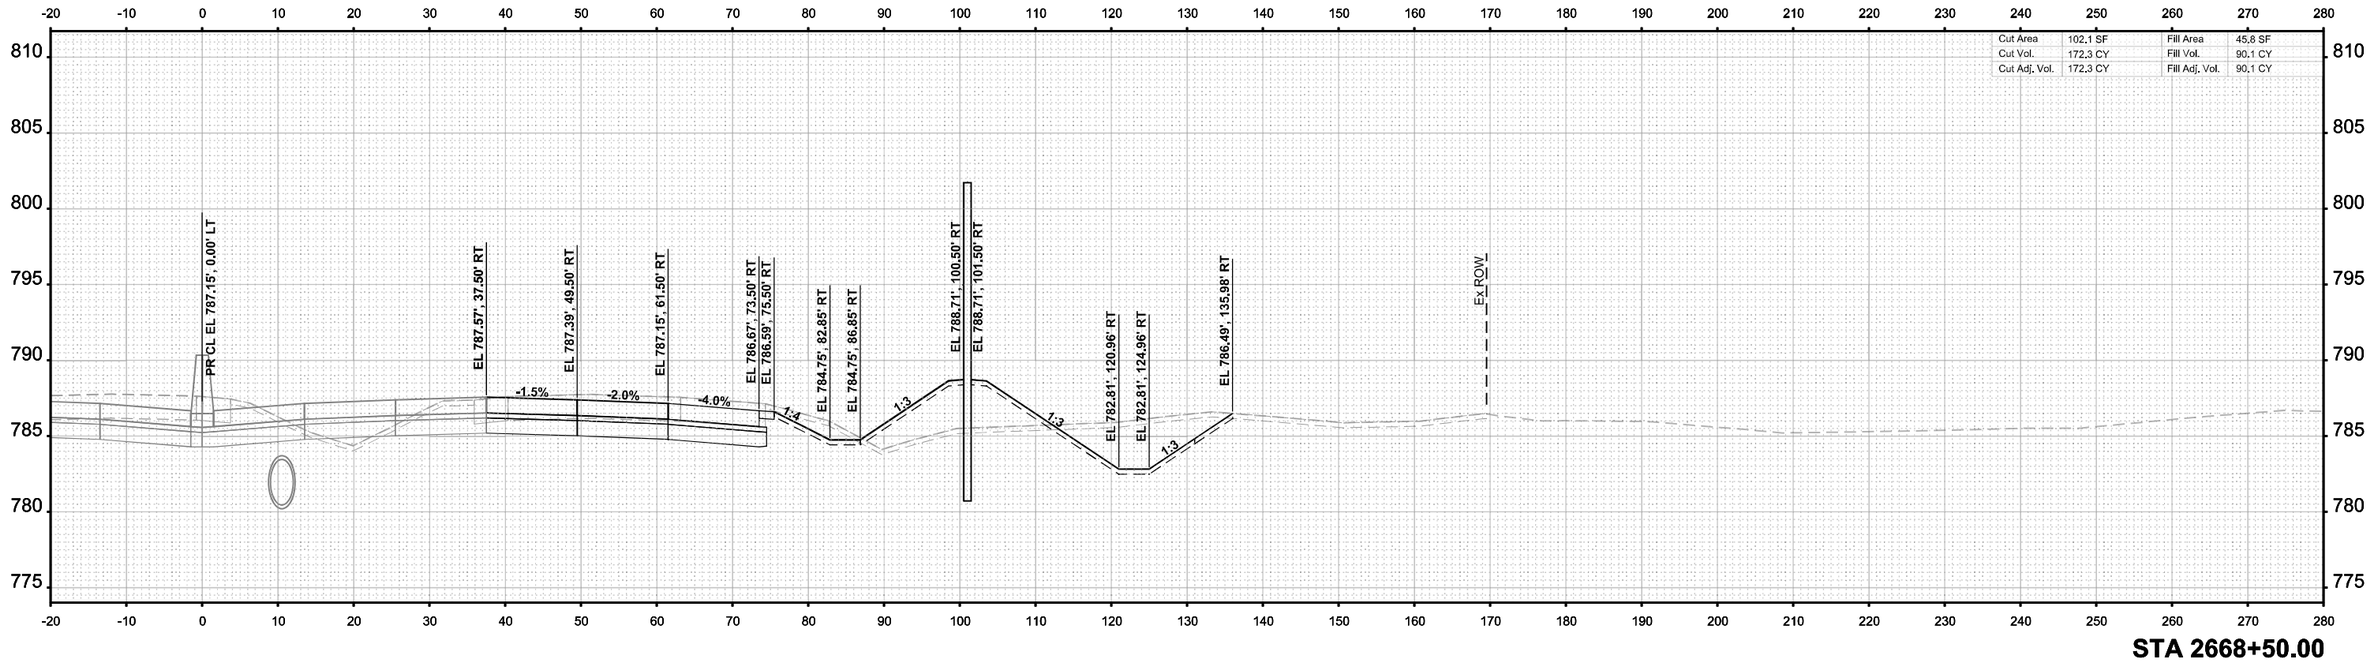

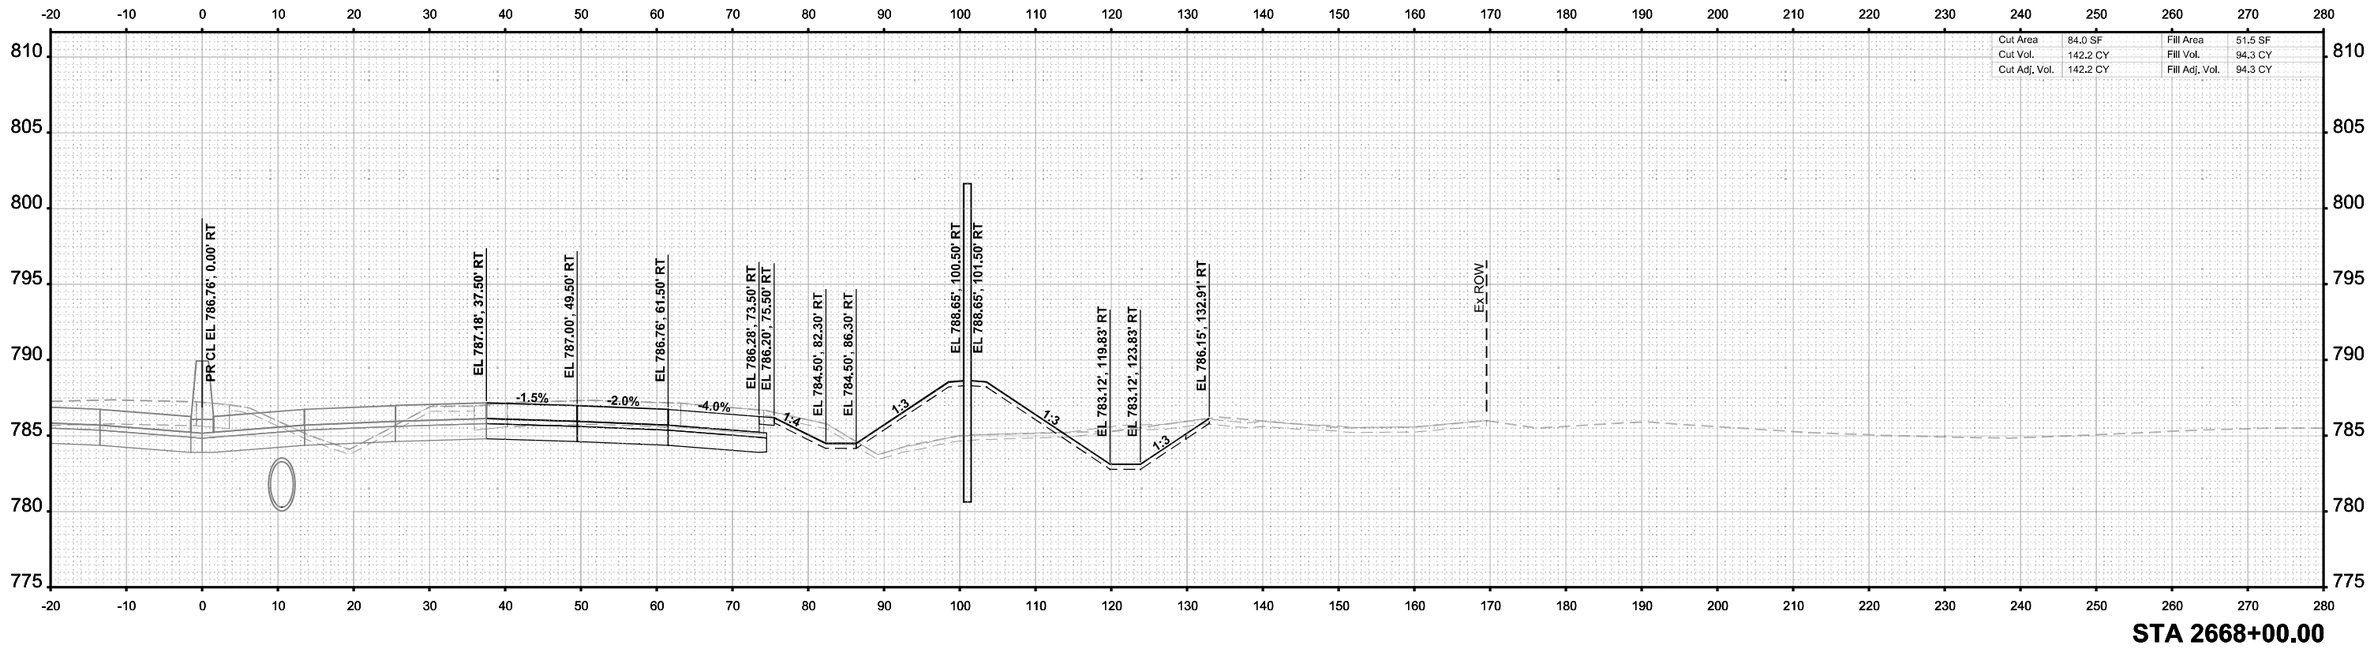

FINAL SURVEY	NOTE BOOK	NO.
SURVEYED	BY	DATE
PLOTTED		
TEMPLATE		
AREAS		
AREAS CHECKED		

ORIGINAL SURVEY	NOTE BOOK	Sheet
SURVEYED	BY	DATE
PLOTTED		
TEMPLATE		
AREAS		
AREAS CHECKED		

MODEL: I-39 Mainline Stage 3 - XS - 2668+00.00 (Sheet)
FILE NAME: c:\pwwordir\benesch projects\projects\d0173808\D2642C24-ML-I-39-Stage-3-XS.dgn

benesch
Alfred Benesch & Company
35 W Wacker Drive, Suite 3200
Chicago, Illinois 60601
312-565-0450 Job No. 10800.00

USER NAME = agibson		DESIGNED - T. VOGLER		REVISED -	
		DRAWN - T. VOGLER		REVISED -	
PLOT SCALE = $SCALE$		CHECKED - J.TARDY		REVISED -	
PLOT DATE = 2/7/2025		DATE - 02/14/2025		REVISED -	

STATE OF ILLINOIS
DEPARTMENT OF TRANSPORTATION

CROSS SECTIONS - I-39 NB
STAGE 3

SCALE: 1"=10' | SHEET OF 200 SHEETS | STA. 2668+00.00 | TO STA. 2668+50.00

F.A.I RTE.	SECTION	COUNTY	TOTAL SHEETS	SHEET NO.
*	(201-3)R & (4-1.5)R	WINNEBAGO	1685	1485
		CONTRACT NO. 64C24		
	ILLINOIS	FED. AID PROJECT		

* FAI ROUTE 39 (I-39) & FAP 301 (US 20)

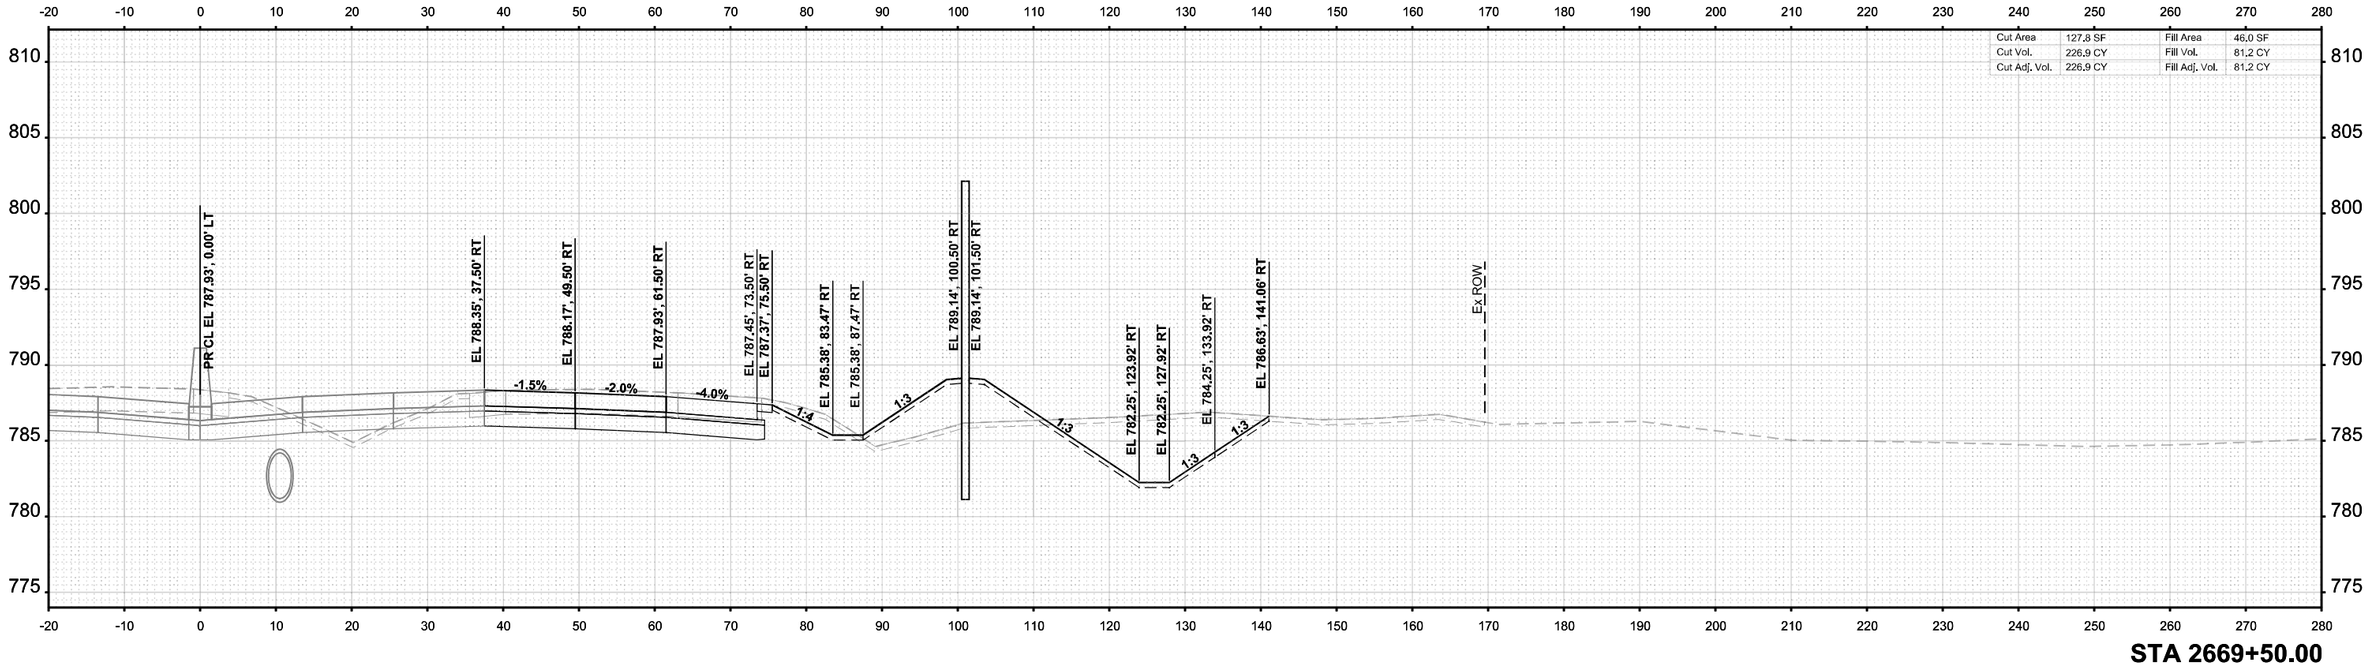

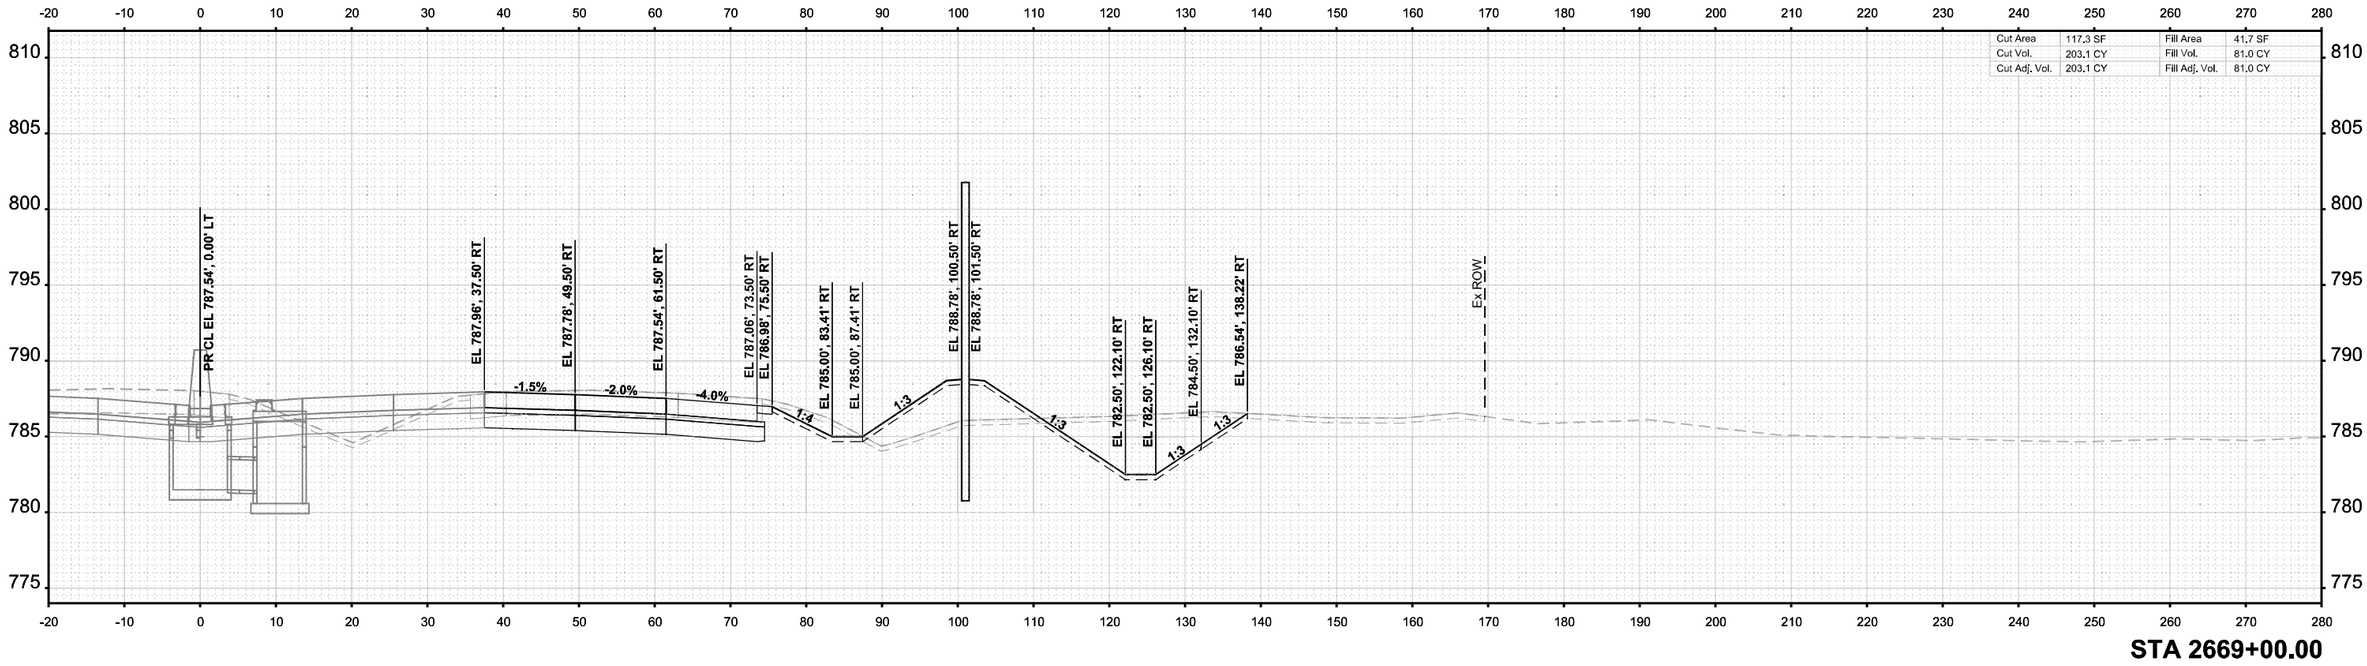

FINAL SURVEY / ORIGINAL SURVEY

	BY	DATE
SURVEYED		
PLOTTED		
TEMPLATE		
AREAS		
AREAS CHECKED		
NOTE BOOK		
NO.		

MODEL: I-39 Mainline Stage 3 - XS - 2669+00.00 (Sheet)
FILE NAME: c:\pwworkdir\benesch projects\projects\d0173808\D264C224-MIL-I-39-Stage-3-XS.dgn

benesch
Alfred Benesch & Company
35 W Wacker Drive, Suite 3200
Chicago, Illinois 60601
312-565-0450
Job No. 10800.00

USER NAME = agibson		DESIGNED - T. VOGLER		REVISED -	
		DRAWN - T. VOGLER		REVISED -	
PLOT SCALE = $SCALE$		CHECKED - J.TARDY		REVISED -	
PLOT DATE = 2/7/2025		DATE - 02/14/2025		REVISED -	

STATE OF ILLINOIS
DEPARTMENT OF TRANSPORTATION

CROSS SECTIONS - I-39 NB
STAGE 3

SCALE: 1"=10' | SHEET OF 200 SHEETS | STA. 2669+00.00 | TO STA. 2669+50.00

* FAI ROUTE 39 (I-39) & FAP 301 (US 20)

F.A.I RTE.	SECTION	COUNTY	TOTAL SHEETS	SHEET NO.
*	(201-3)R & (4-1.5)R	WINNEBAGO	1685	1486
		CONTRACT NO. 64C24		
	ILLINOIS	FED. AID PROJECT		

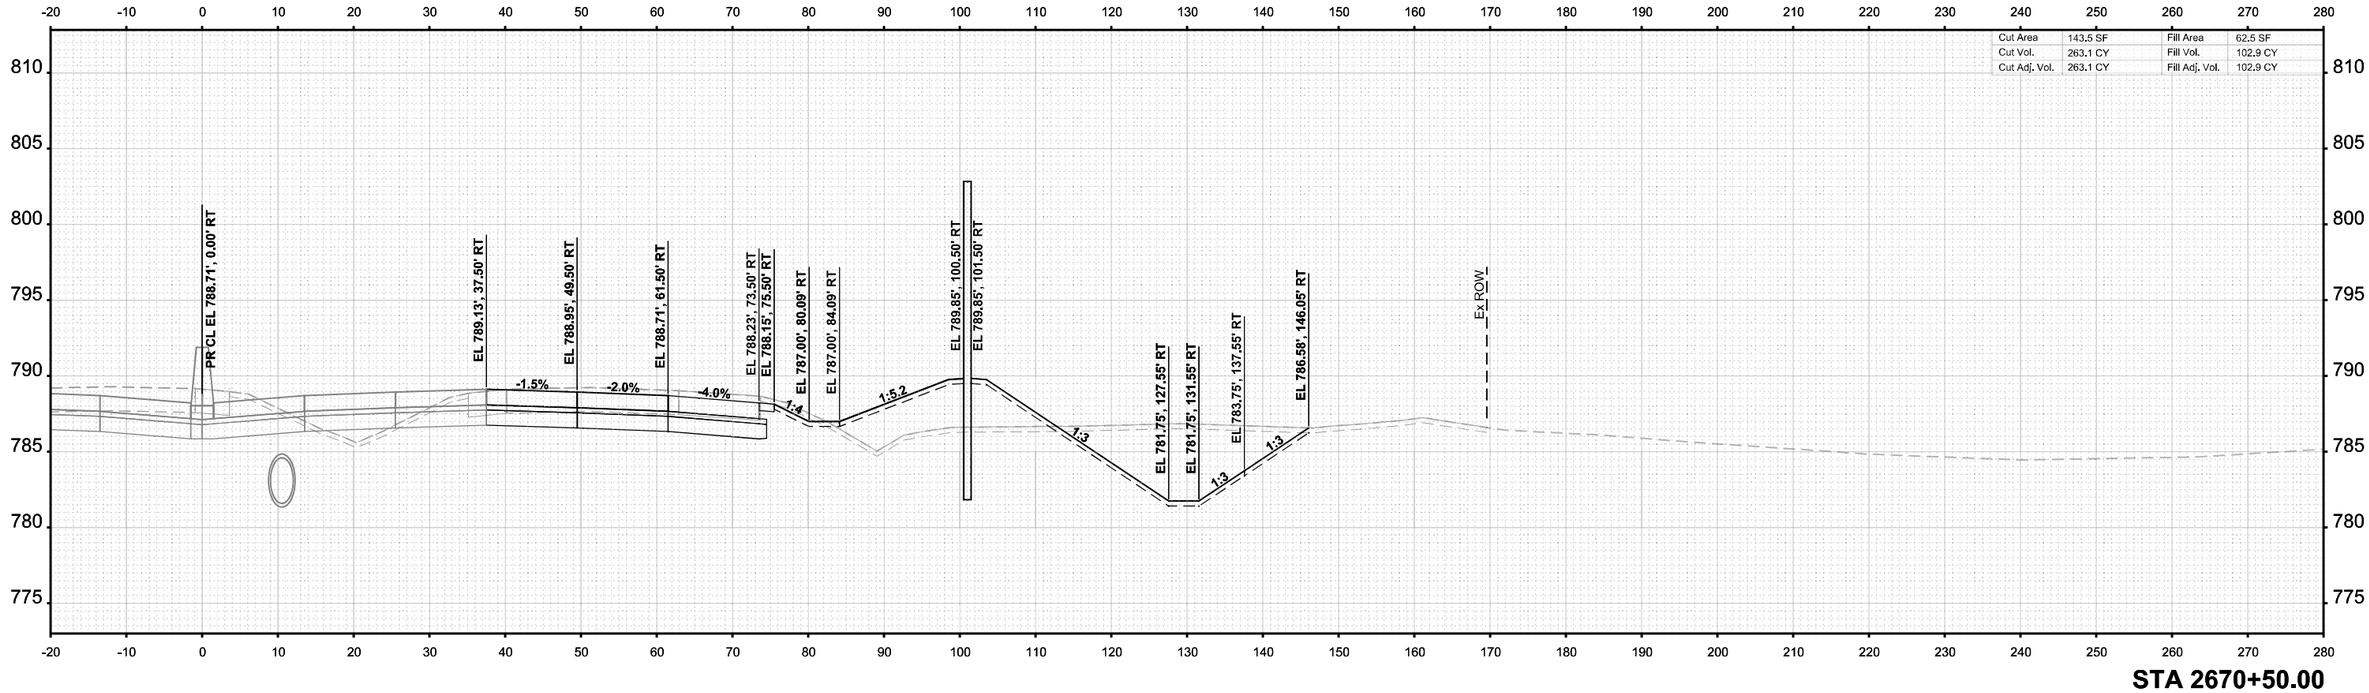

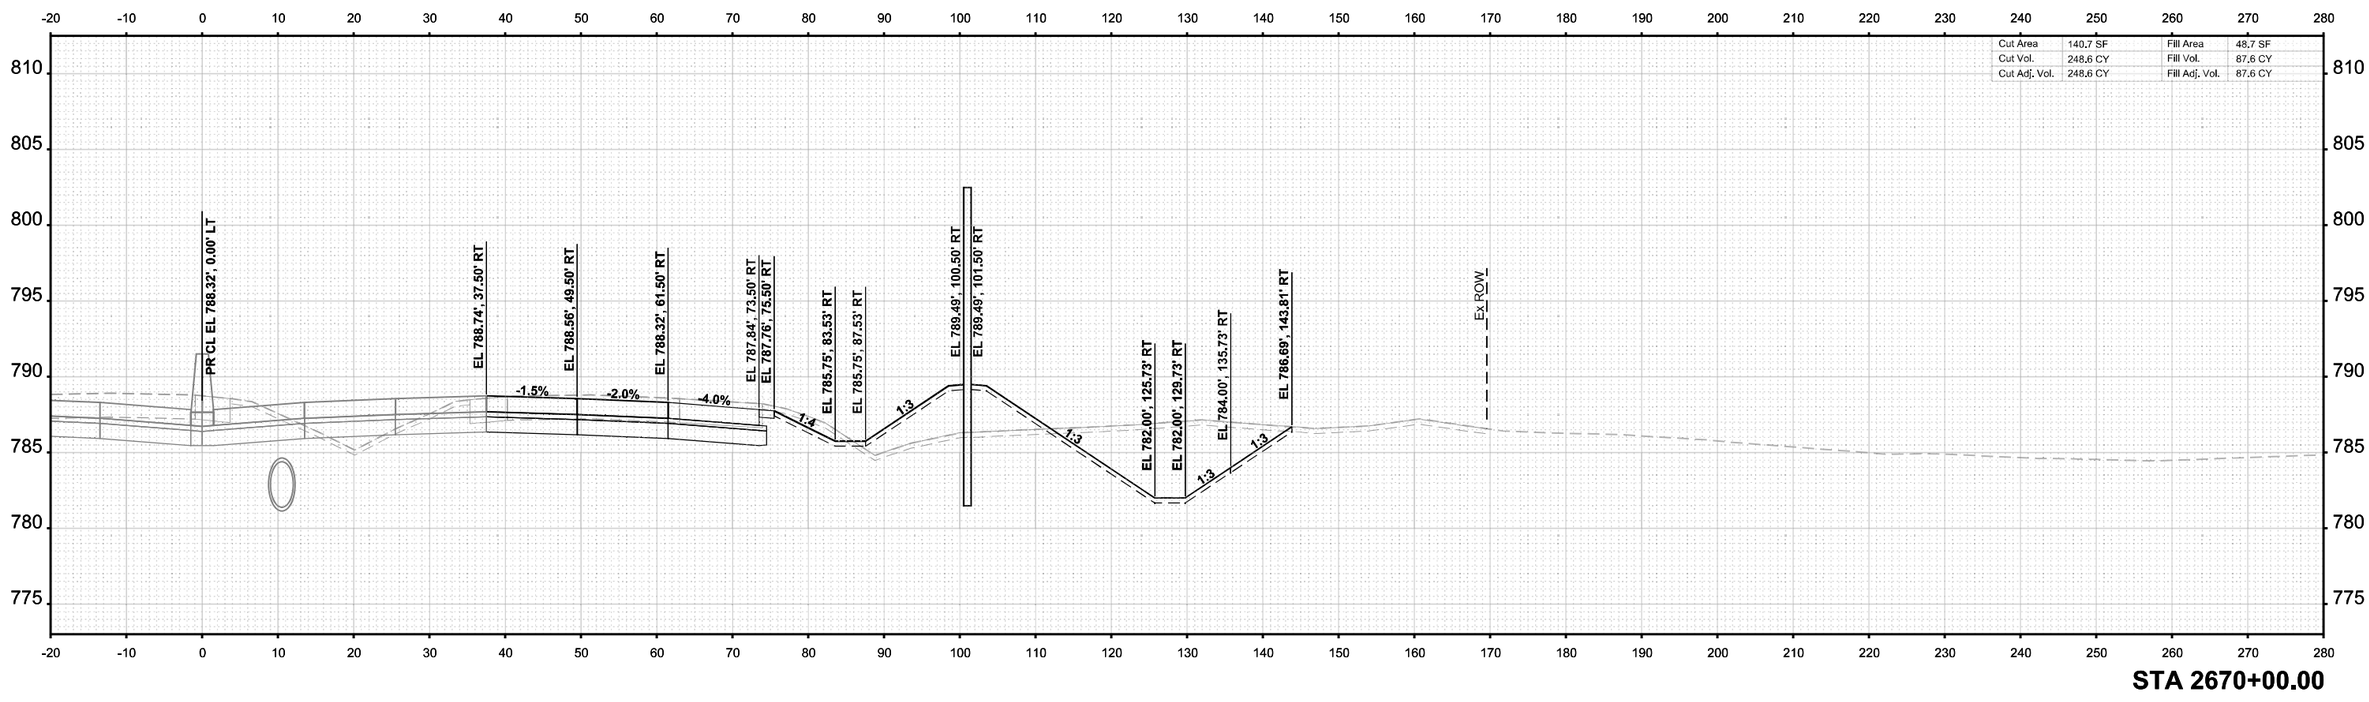

FINAL SURVEY / ORIGINAL SURVEY

	BY	DATE
SURVEYED		
PLOTTED		
TEMPLATE		
AREAS		
AREAS CHECKED		
NOTE BOOK		
NO.		

MODEL: I-39 Mainline Stage 3 - XS - 2670+00.00 (Sheet)
FILE NAME: c:\pwworkdir\benesch projects\projects\d0173808\D264C24-MIL-I-39-Stage-3-XS.dgn

benesch
Alfred Benesch & Company
35 W Wacker Drive, Suite 3200
Chicago, Illinois 60601
312-565-0450
Job No. 10800.00

USER NAME = agibson		DESIGNED - T. VOGLER		REVISED -	
		DRAWN - T. VOGLER		REVISED -	
PLOT SCALE = $SCALE$		CHECKED - J.TARDY		REVISED -	
PLOT DATE = 2/7/2025		DATE - 02/14/2025		REVISED -	

STATE OF ILLINOIS
DEPARTMENT OF TRANSPORTATION

CROSS SECTIONS - I-39 NB
STAGE 3

SCALE: 1"=10' | SHEET OF 200 SHEETS | STA. 2670+00.00 | TO STA. 2670+50.00

F.A.I RTE.	SECTION	COUNTY	TOTAL SHEETS	SHEET NO.
*	(201-3)R & (4-1.5)R	WINNEBAGO	1685	1487
		CONTRACT NO. 64C24		
	ILLINOIS	FED. AID PROJECT		

* FAI ROUTE 39 (I-39) & FAP 301 (US 20)

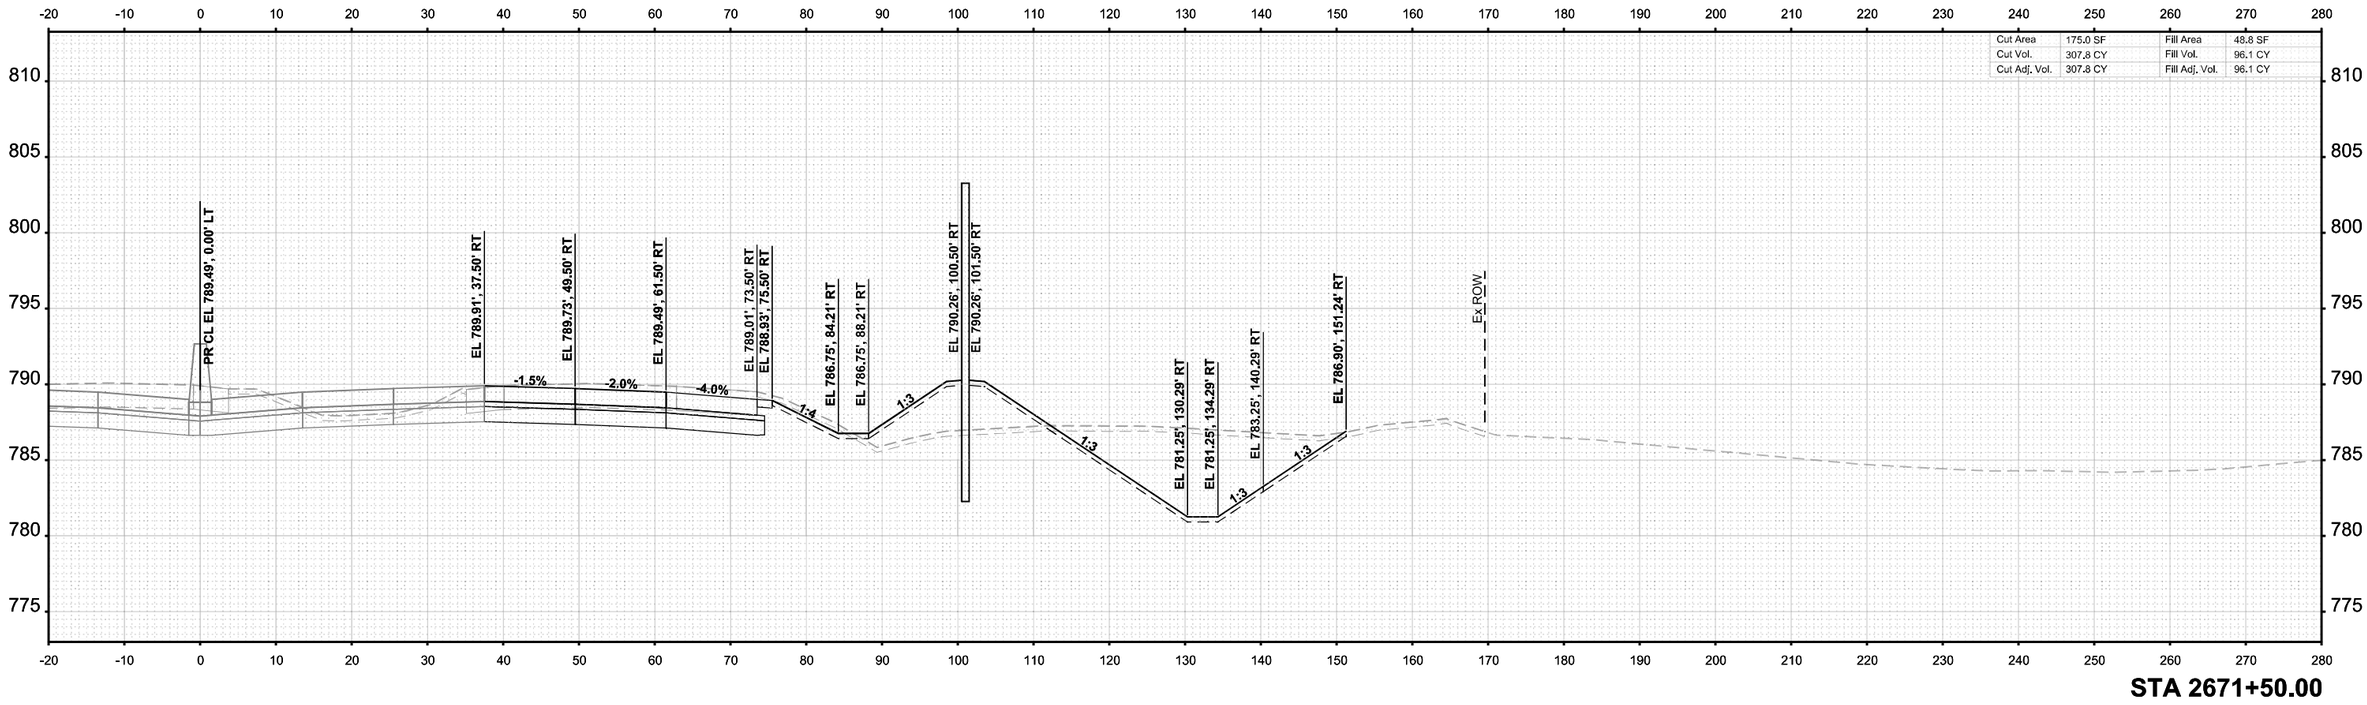

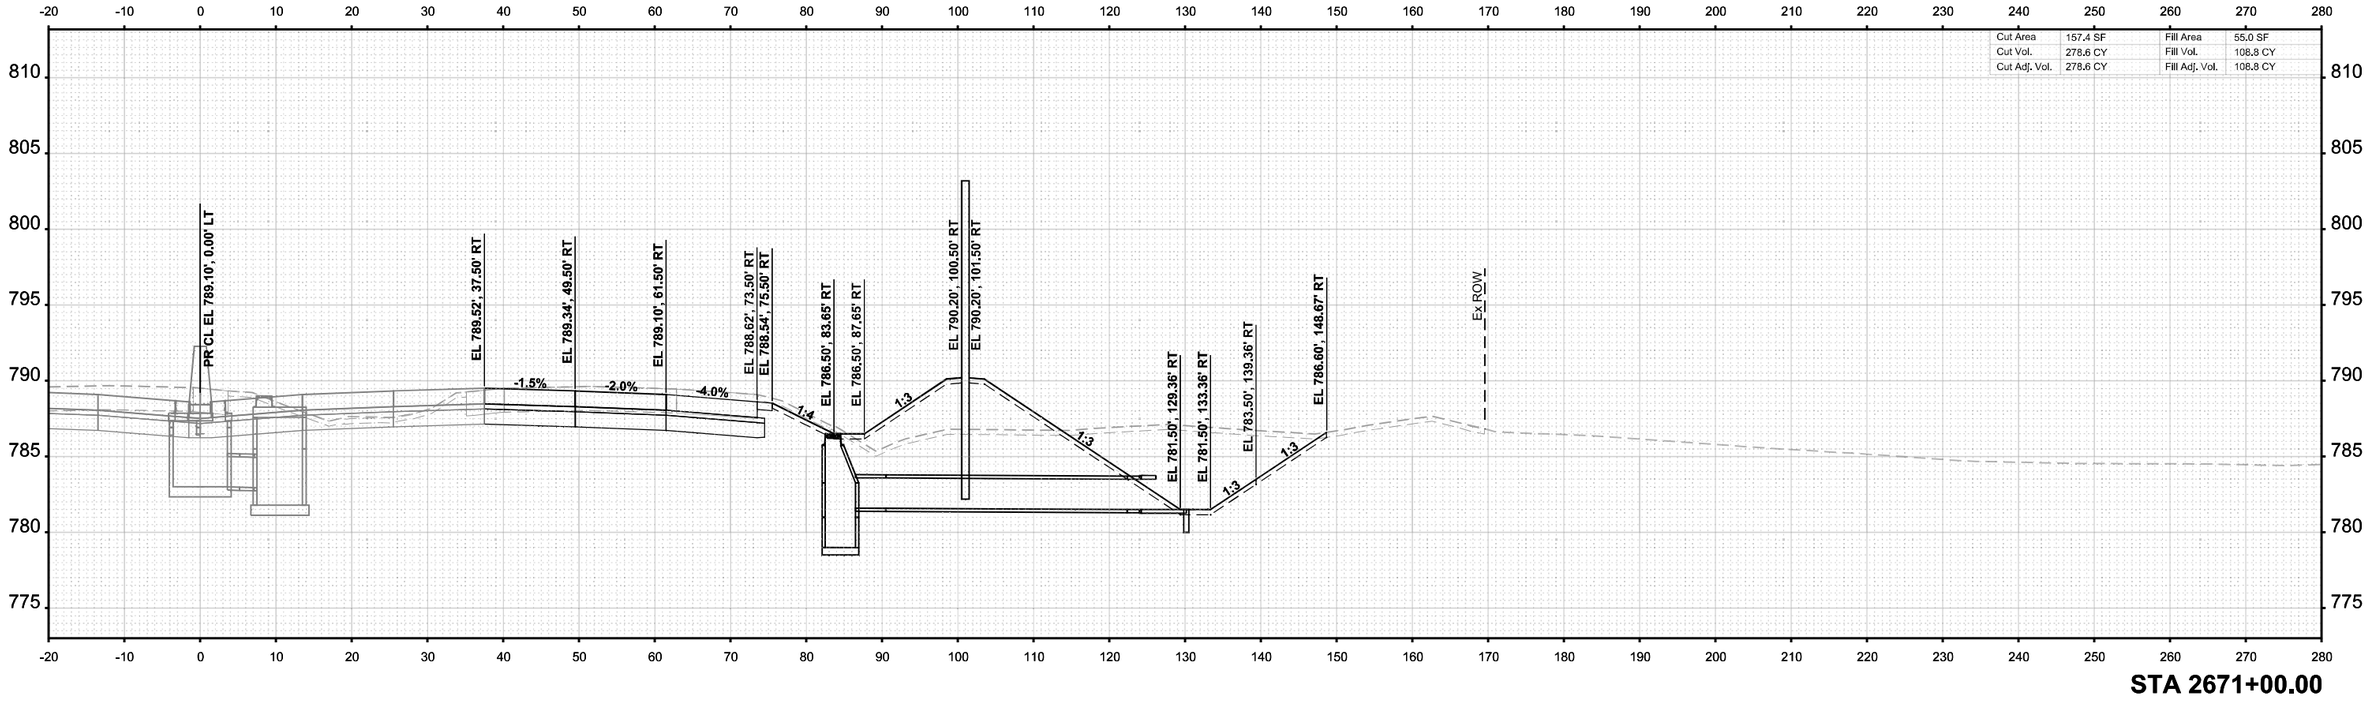

benesch Alfred Benesch & Company 35 W Wacker Drive, Suite 3200 Chicago, Illinois 60601 312-565-0450 Job No. 10800.00	USER NAME = agibson	DESIGNED - T. VOGLER	REVISED -
		DRAWN - T. VOGLER	REVISED -
	PLOT SCALE = $SCALE$	CHECKED - J.TARDY	REVISED -
	PLOT DATE = 2/7/2025	DATE - 02/14/2025	REVISED -

STATE OF ILLINOIS
DEPARTMENT OF TRANSPORTATION

CROSS SECTIONS - I-39 NB
STAGE 3

SCALE: 1"=10' | SHEET OF 200 SHEETS | STA. 2671+00.00 | TO STA. 2671+50.00

F.A.I RTE.	SECTION	COUNTY	TOTAL SHEETS	SHEET NO.
*	(201-3)R & (4-1.5)R	WINNEBAGO	1685	1488
		CONTRACT NO. 64C24		
	ILLINOIS	FED. AID PROJECT		

* FAI ROUTE 39 (I-39) & FAP 301 (US 20)

FINAL SURVEY / ORIGINAL SURVEY
NOTE BOOK
SURVEYED
PLOTTED
TEMPLATE
AREAS
AREAS CHECKED
BY
DATE
NO.

MODEL: I-39 Mainline Stage 3 - XS - 2671+00.00 (Sheet)
FILE NAME: c:\pwworkdir\benesch projects\projects\d0173808\D264C224-MIL-I-39-Stage-3-XS.dgn

FINAL SURVEY		BY	DATE
NOTE BOOK	SURVEYED		
NO.	PLOTTED		
	TEMPLATE		
	AREAS		
	AREAS CHECKED		

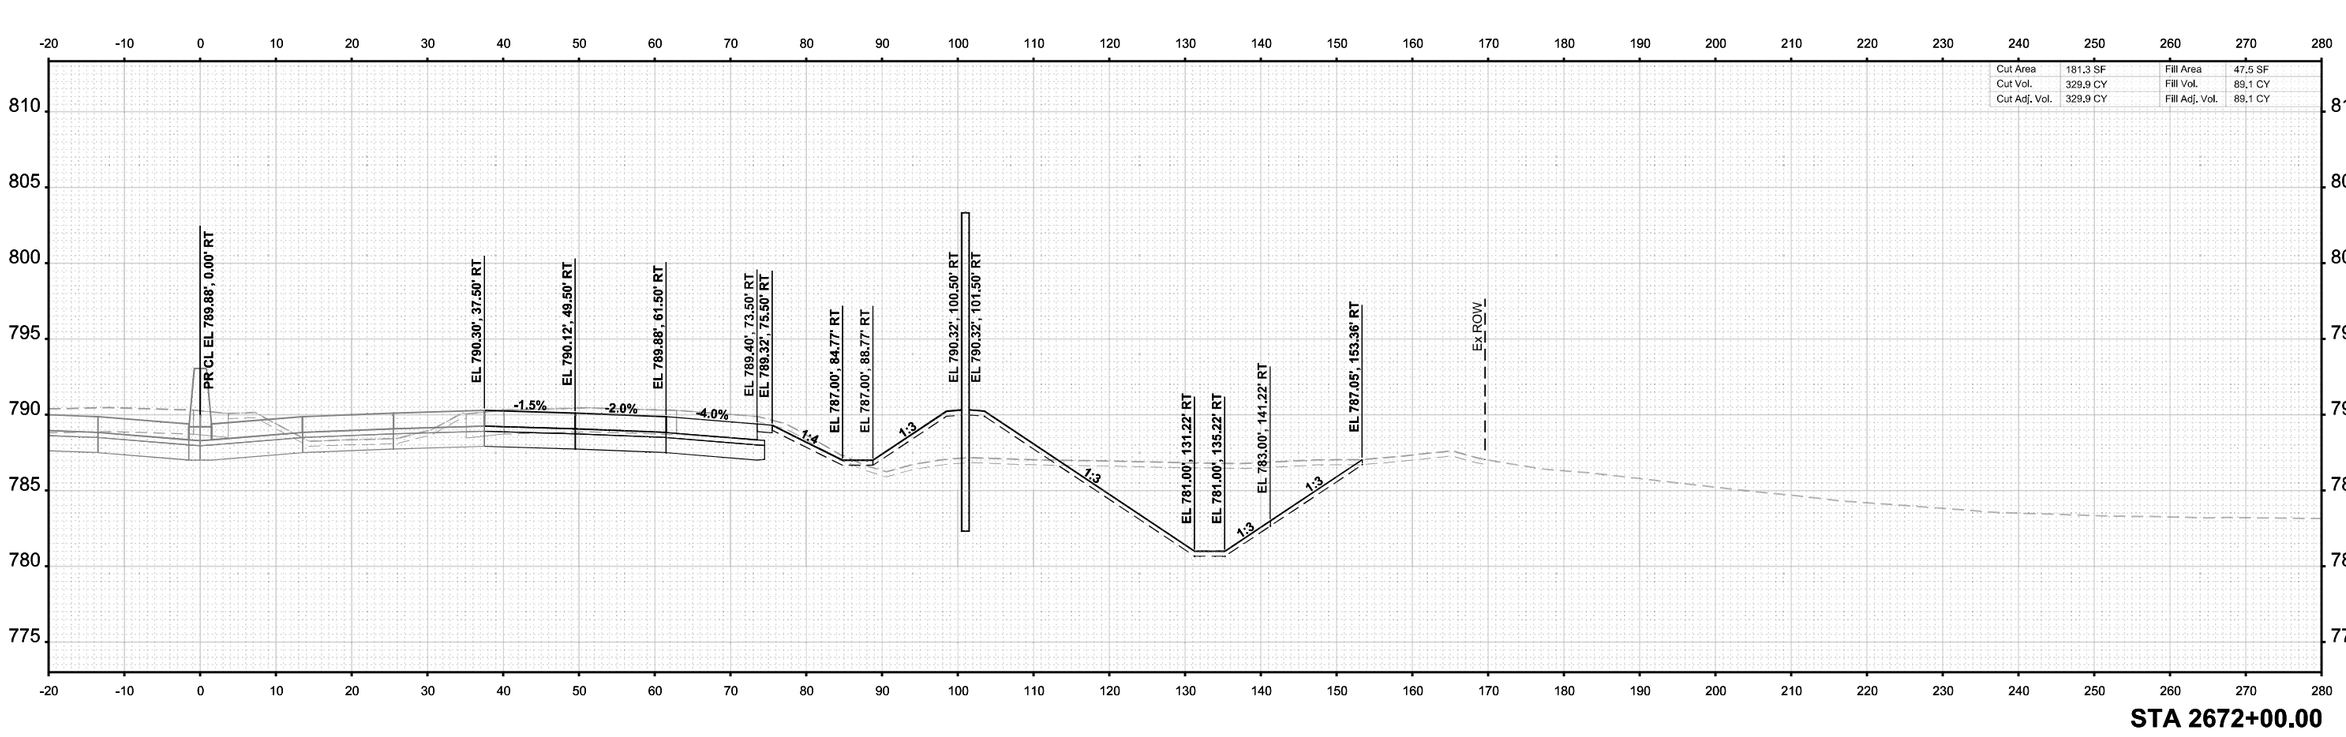

ORIGINAL SURVEY		BY	DATE
NOTE BOOK	SURVEYED		
NO.	PLOTTED		
	TEMPLATE		
	AREAS		
	AREAS CHECKED		

MODEL: I-39 Mainline Stage 3 - XS - 2672+00.00 (Sheet)
FILE NAME: c:\pwworkdir\benesch projects\projects\d0173808\D264C24-MIL-I-39-Stage-3-XS.dgn

benesch
Alfred Benesch & Company
35 W Wacker Drive, Suite 3200
Chicago, Illinois 60601
312-565-0450
Job No. 10800.00

USER NAME = agibson		DESIGNED - T. VOGLER		REVISED -	
		DRAWN - T. VOGLER		REVISED -	
PLOT SCALE = $SCALE$		CHECKED - J.TARDY		REVISED -	
PLOT DATE = 2/7/2025		DATE - 02/14/2025		REVISED -	

STATE OF ILLINOIS
DEPARTMENT OF TRANSPORTATION

CROSS SECTIONS - I-39 NB
STAGE 3

SCALE: 1"=10' | SHEET OF 200 SHEETS | STA. 2672+00.00 | TO STA. 2672+00.00

F.A.I RTE.	SECTION	COUNTY	TOTAL SHEETS	SHEET NO.
*	(201-3)R & (4-1.5)R	WINNEBAGO	1685	1489
		CONTRACT NO. 64C24		
	ILLINOIS	FED. AID PROJECT		

* FAI ROUTE 39 (I-39) & FAP 301 (US 20)

FINAL SURVEY		BY	DATE
NOTE BOOK	SURVEYED		
	PLOTTED		
	TEMPLATE		
	AREAS		
NO.	AREAS CHECKED		

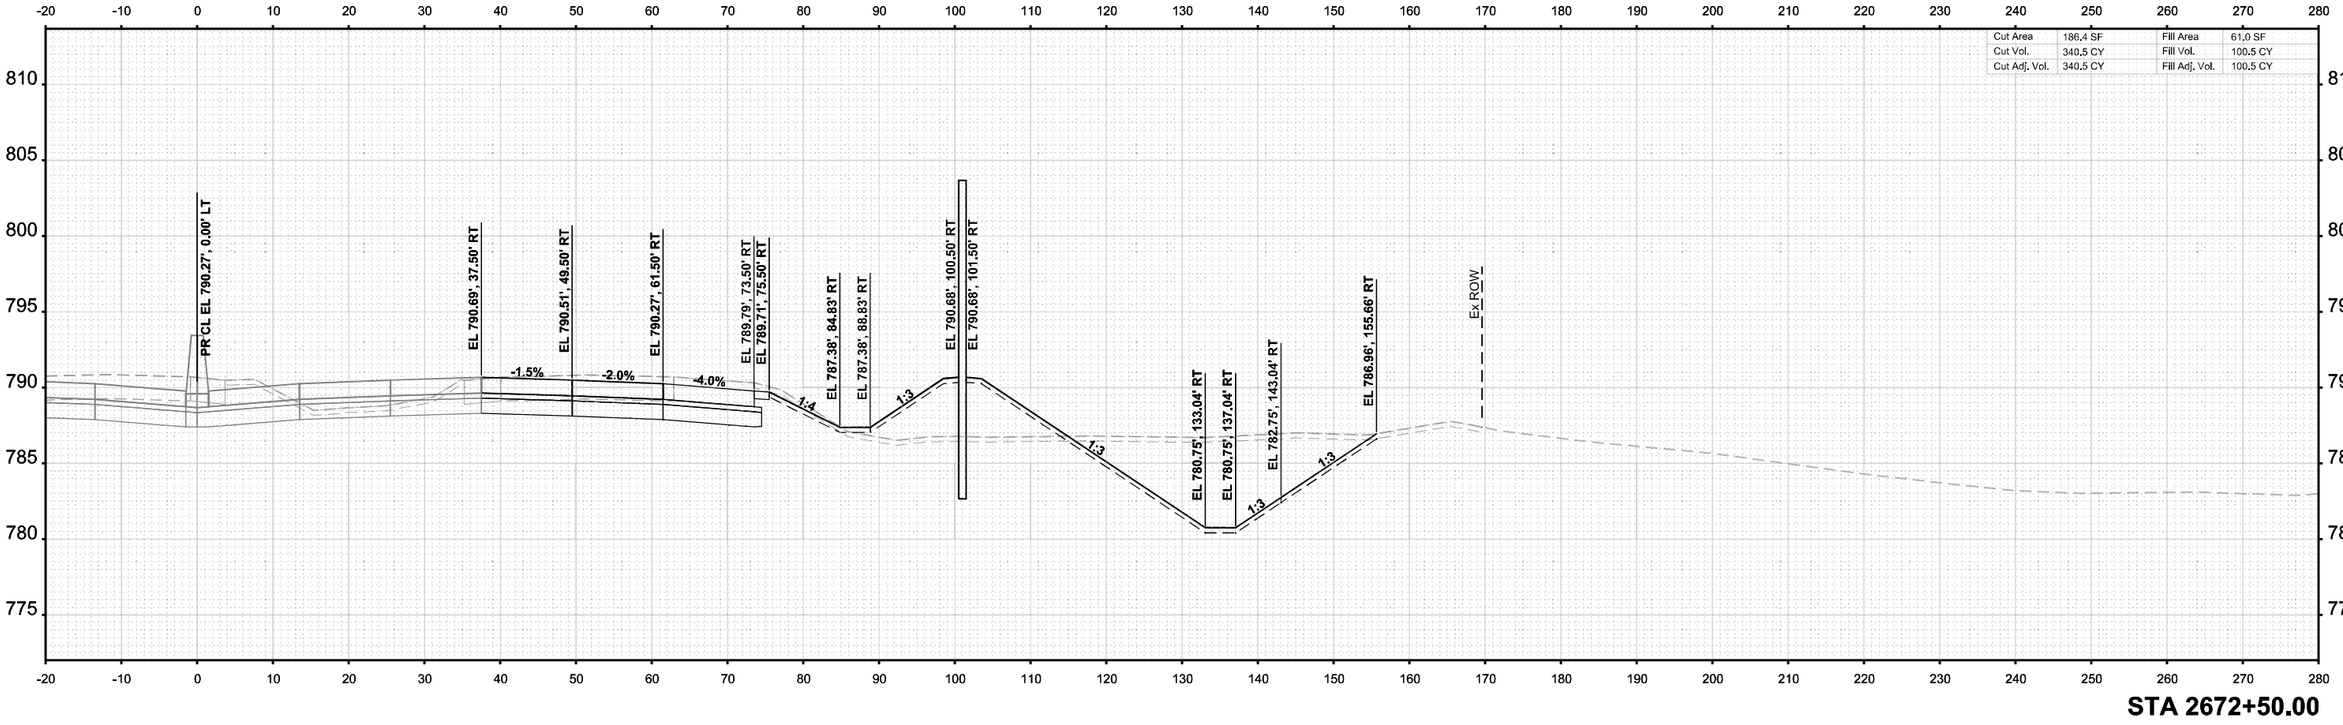

ORIGINAL SURVEY		BY	DATE
NOTE BOOK	SURVEYED		
	PLOTTED		
	TEMPLATE		
	AREAS		
Sheet	AREAS CHECKED		

MODEL: I-39 Mainline Stage 3 - XS - 2672+50.00 (Sheet)
FILE NAME: c:\pwworkdir\benesch projects\projects\d0173808\D264C24-MIL-I-39-Stage-3-XS.dgn

benesch
Alfred Benesch & Company
35 W Wacker Drive, Suite 3200
Chicago, Illinois 60601
312-565-0450
Job No. 10800.00

USER NAME = agibson		DESIGNED - T. VOGLER		REVISED -	
		DRAWN - T. VOGLER		REVISED -	
PLOT SCALE = $SCALE$		CHECKED - J.TARDY		REVISED -	
PLOT DATE = 2/7/2025		DATE - 02/14/2025		REVISED -	

STATE OF ILLINOIS
DEPARTMENT OF TRANSPORTATION

CROSS SECTIONS - I-39 NB
STAGE 3

SCALE: 1"=10' | SHEET OF 200 SHEETS | STA. 2672+50.00 | TO STA. 2672+50.00

F.A.I RTE.	SECTION	COUNTY	TOTAL SHEETS	SHEET NO.
*	(201-3)R & (4-1.5)R	WINNEBAGO	1685	1490
		CONTRACT NO. 64C24		
	ILLINOIS	FED. AID PROJECT		

* FAI ROUTE 39 (I-39) & FAP 301 (US 20)

FINAL SURVEY		BY	DATE
NOTE BOOK	SURVEYED		
	PLOTTED		
	TEMPLATE		
NO.	AREAS		
	AREAS CHECKED		

ORIGINAL SURVEY		BY	DATE
NOTE BOOK	SURVEYED		
	PLOTTED		
	TEMPLATE		
NO.	AREAS		
	AREAS CHECKED		

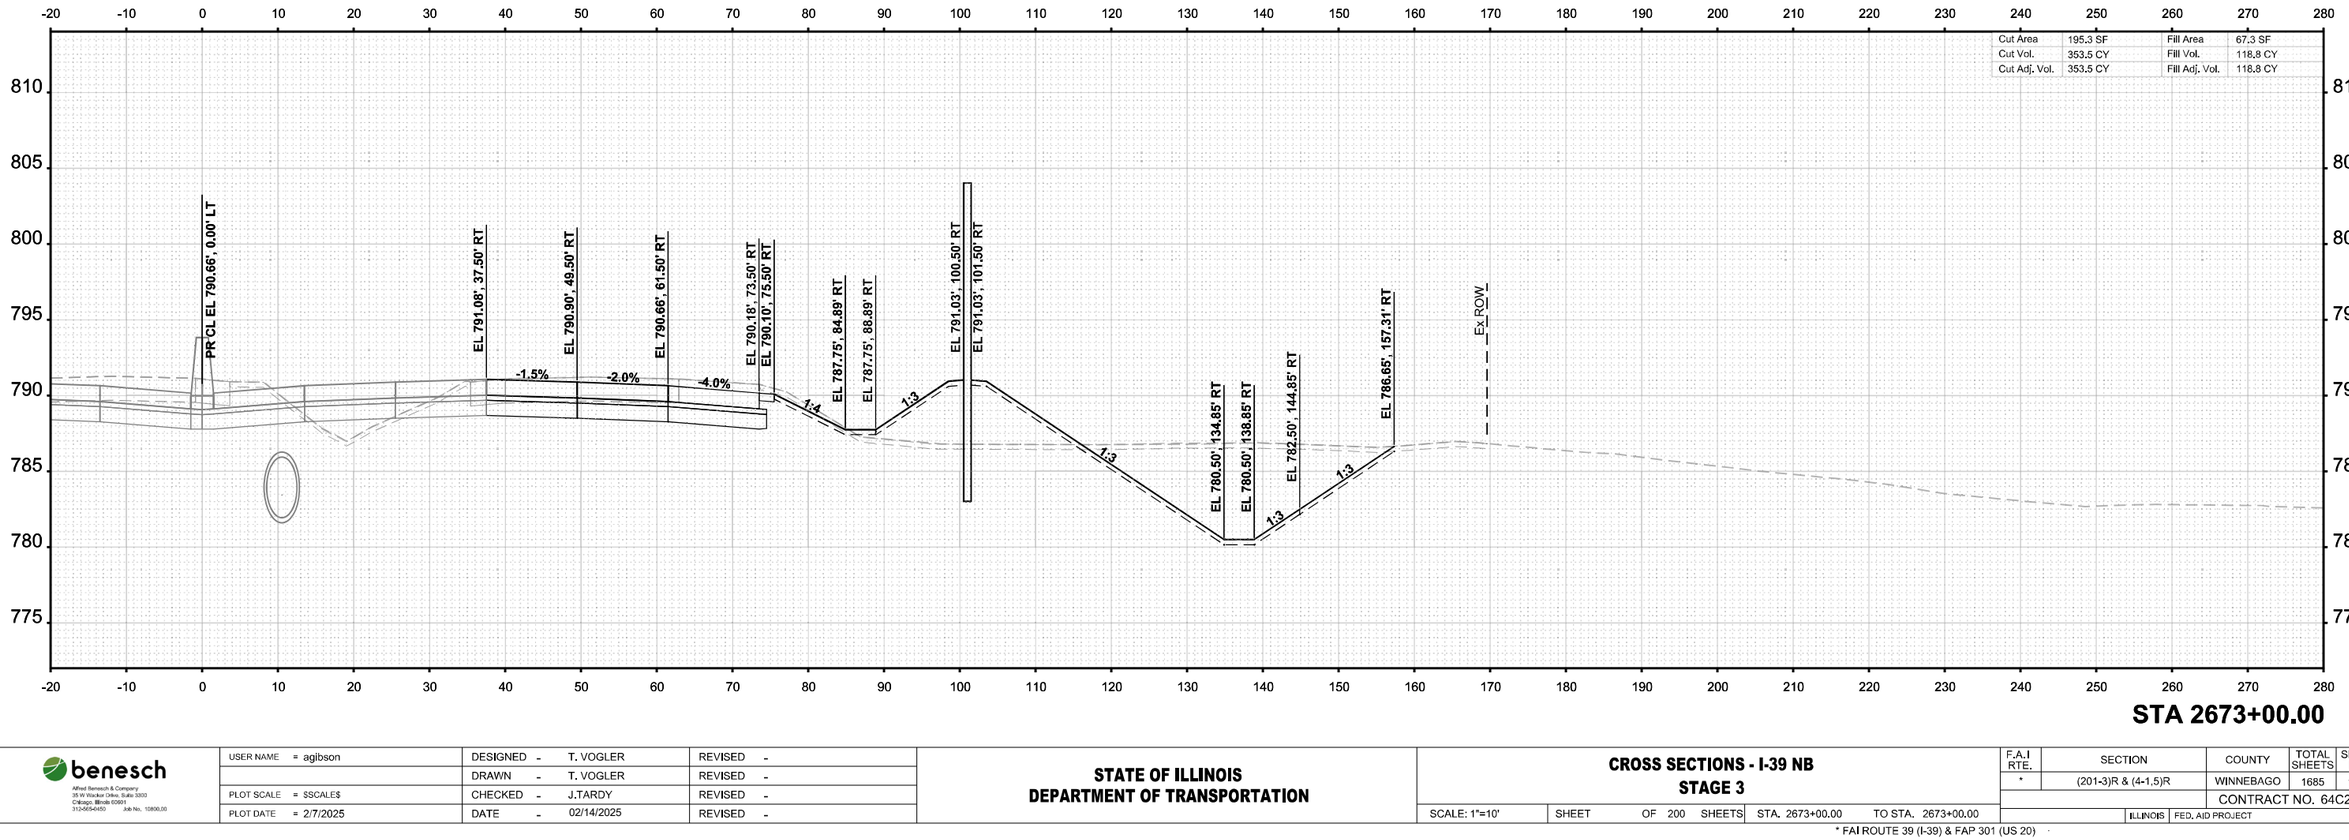

MODEL: I-39 Mainline Stage 3 - XS - 2673+00.00 (Sheet)
FILE NAME: c:\pwworkdir\benesch projects\projects\d0173808\D264C24-MLI-39-Stage-3-XS.dgn

benesch
Alfred Benesch & Company
35 W Wacker Drive, Suite 3300
Chicago, Illinois 60601
312-565-0450 Job No. 10800.00

USER NAME = agibson		DESIGNED - T. VOGLER		REVISED -	
		DRAWN - T. VOGLER		REVISED -	
PLOT SCALE = $SCALE$		CHECKED - J.TARDY		REVISED -	
PLOT DATE = 2/7/2025		DATE - 02/14/2025		REVISED -	

STATE OF ILLINOIS
DEPARTMENT OF TRANSPORTATION

CROSS SECTIONS - I-39 NB
STAGE 3

SCALE: 1"=10' | SHEET OF 200 SHEETS | STA. 2673+00.00 | TO STA. 2673+00.00

F.A.I RTE.	SECTION	COUNTY	TOTAL SHEETS	SHEET NO.
*	(201-3)R & (4-1.5)R	WINNEBAGO	1685	1491
		CONTRACT NO. 64C24		
	ILLINOIS	FED. AID PROJECT		

* FAI ROUTE 39 (I-39) & FAP 301 (US 20)

FINAL SURVEY		BY	DATE
NOTE BOOK NO.	SURVEYED		
	PLOTTED		
	TEMPLATE		
	AREAS		
	AREAS CHECKED		

ORIGINAL SURVEY		BY	DATE
NOTE BOOK	SURVEYED		
	PLOTTED		
	TEMPLATE		
	AREAS		
	AREAS CHECKED		

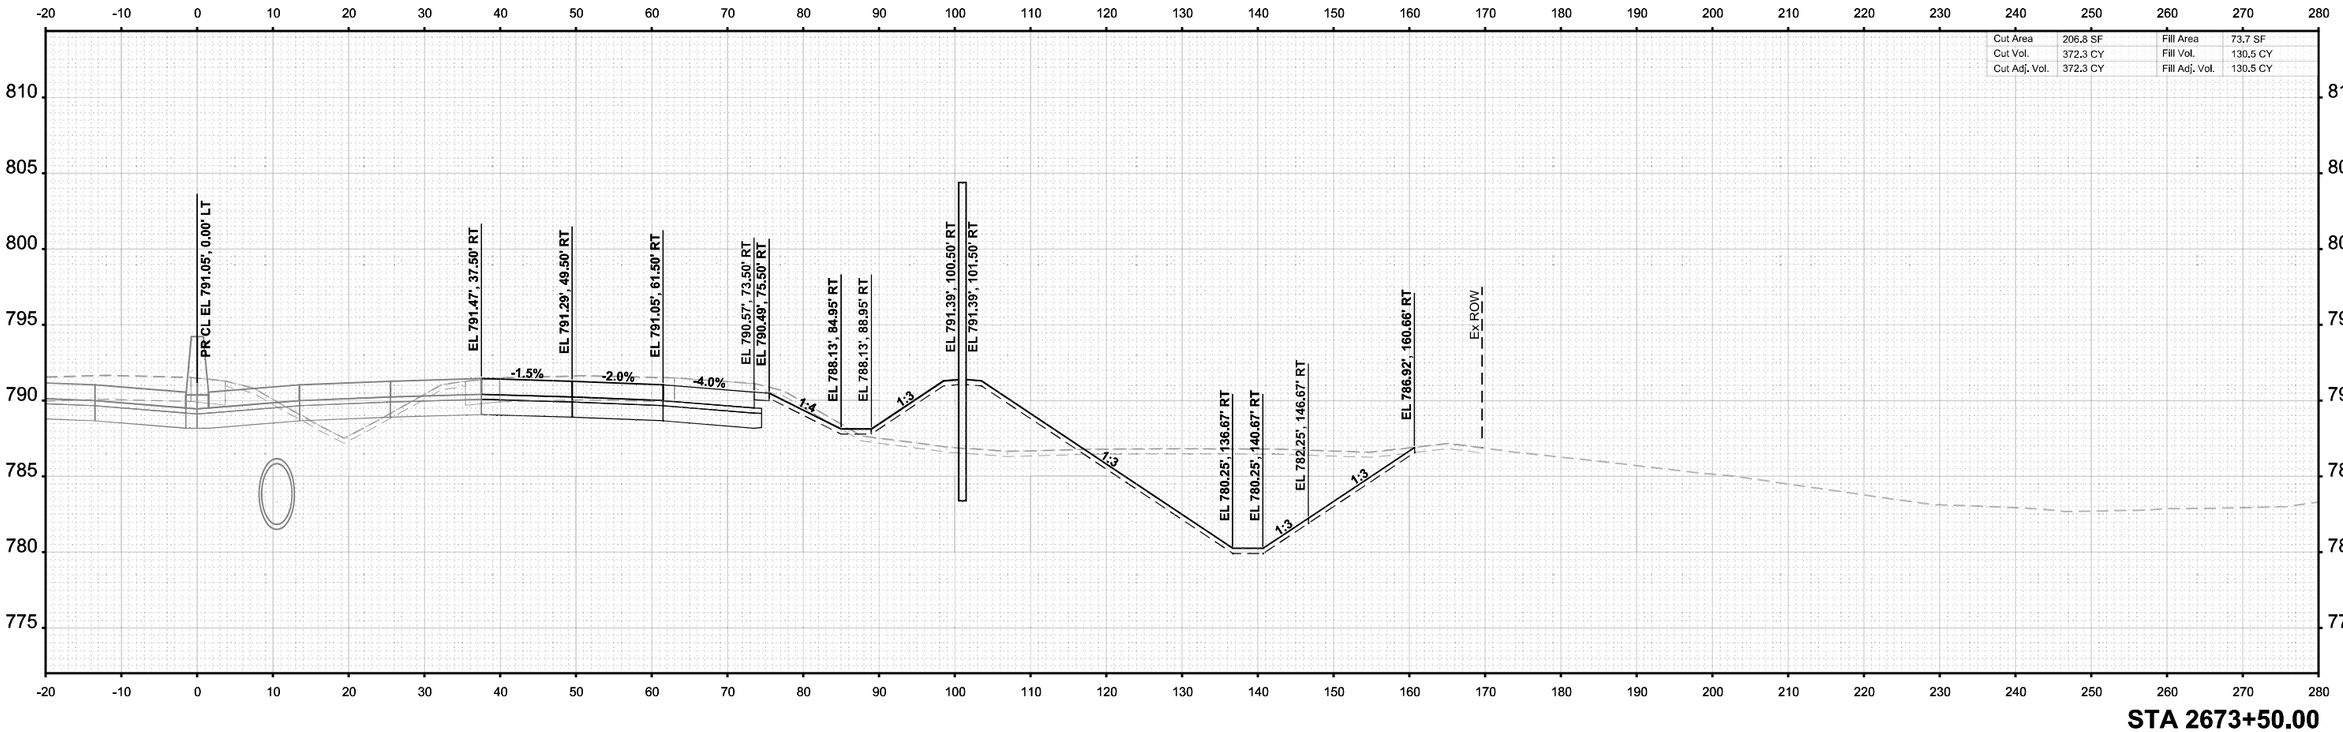

Cut Area	206.8 SF	Fill Area	73.7 SF
Cut Vol.	372.3 CY	Fill Vol.	130.5 CY
Cut Adj. Vol.	372.3 CY	Fill Adj. Vol.	130.5 CY

STA 2673+50.00

MODEL: I-39 Mainline Stage 3 - XS - 2673+50.00 [Sheet]
FILE NAME: c:\pwworkdir\benesch projects\projects\d0173808\D264C24-ML-I-39-Stage-3-XS.dgn

benesch
Alfred Benesch & Company
35 W Wacker Drive, Suite 3300
Chicago, Illinois 60601
312-565-0450 Job No. 10800.00

USER NAME = agibson	DESIGNED - T. VOGLER	REVISED -	
	DRAWN - T. VOGLER	REVISED -	
PLOT SCALE = $SCALE$	CHECKED - J.TARDY	REVISED -	
PLOT DATE = 2/7/2025	DATE - 02/14/2025	REVISED -	

STATE OF ILLINOIS
DEPARTMENT OF TRANSPORTATION

CROSS SECTIONS - I-39 NB
STAGE 3

SCALE: 1"=10' | SHEET OF 200 SHEETS | STA. 2673+50.00 TO STA. 2673+50.00

F.A.I RTE.	SECTION	COUNTY	TOTAL SHEETS	SHEET NO.
*	(201-3)R & (4-1.5)R	WINNEBAGO	1685	1492
		CONTRACT NO. 64C24		
		ILLINOIS	FED. AID PROJECT	

* FAI ROUTE 39 (I-39) & FAP 301 (US 20)

FINAL SURVEY		BY	DATE
	SURVEYED		
	PLOTTED		
NOTE BOOK	TEMPLATE		
	AREAS		
NO.	AREAS CHECKED		

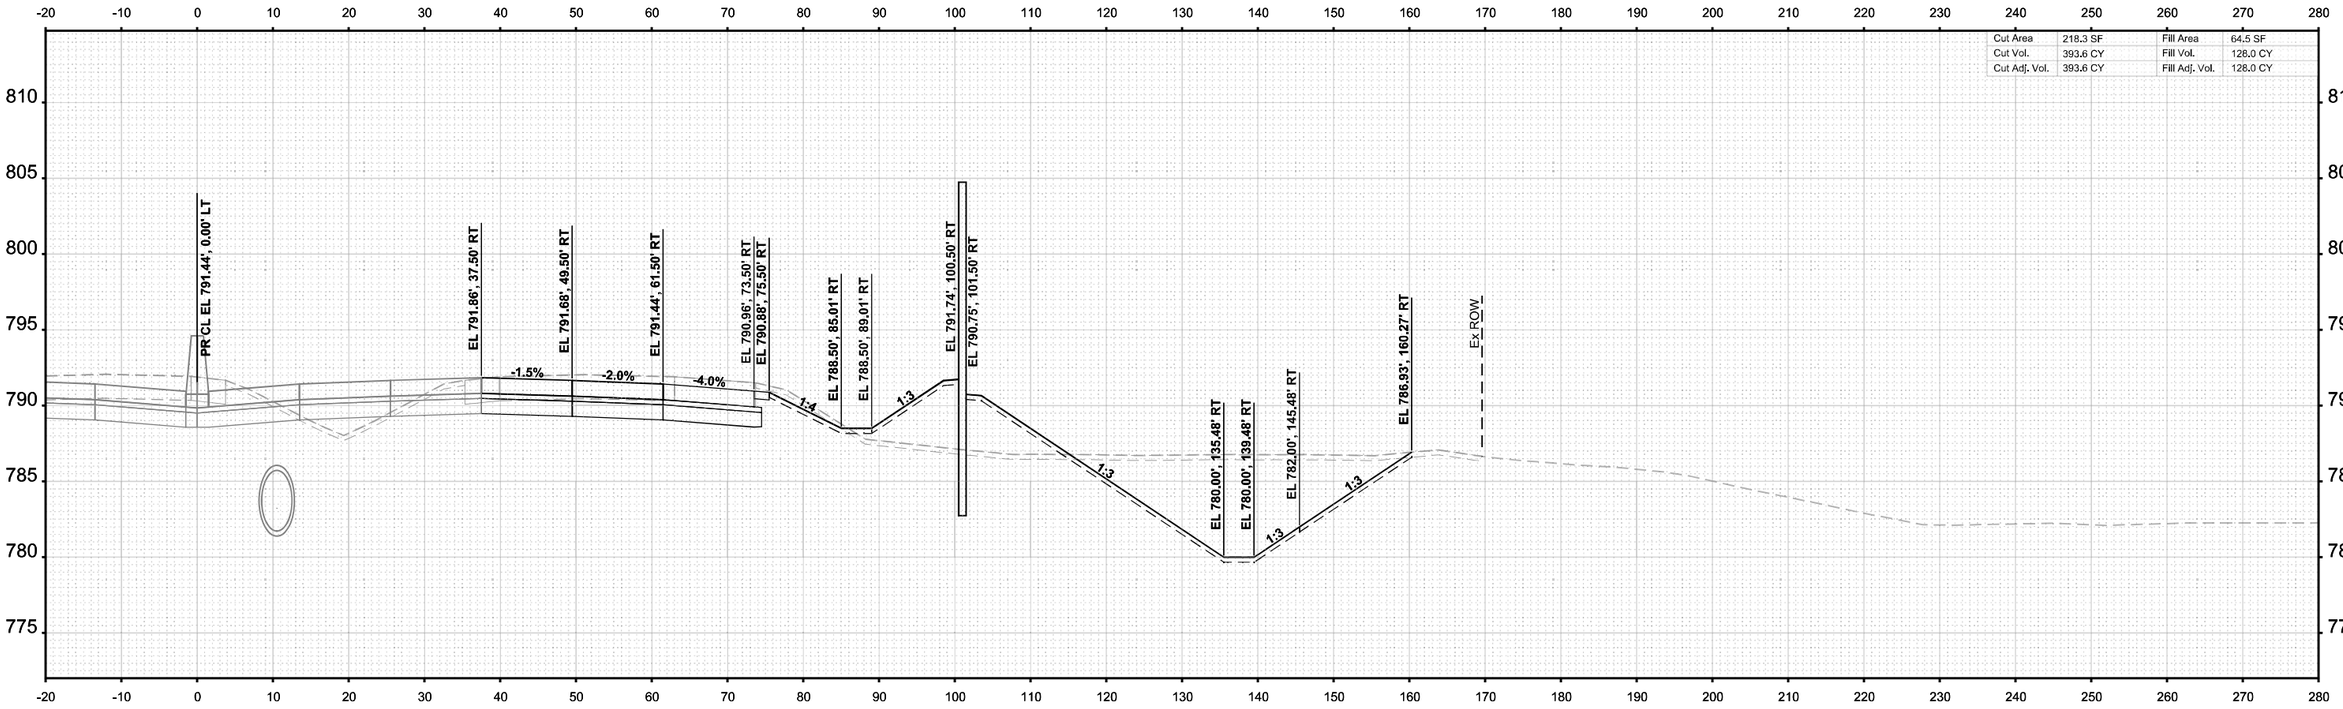

ORIGINAL SURVEY		BY	DATE
	SURVEYED		
	PLOTTED		
NOTE BOOK	TEMPLATE		
	AREAS		
NO.	AREAS CHECKED		

MODEL: I-39 Mainline Stage 3 - XS - 2674+00.00 [Sheet]
FILE NAME: c:\pwworkdir\benesch projects\projects\d0173808\D264C24-ML-I-39-Stage-3-XS.dgn

benesch
Alfred Benesch & Company
35 W Wacker Drive, Suite 3300
Chicago, Illinois 60601
312-565-0450 Job No. 10800.00

USER NAME = agibson		DESIGNED - T. VOGLER		REVISED -	
		DRAWN - T. VOGLER		REVISED -	
PLOT SCALE = $SCALE$		CHECKED - J.TARDY		REVISED -	
PLOT DATE = 2/7/2025		DATE - 02/14/2025		REVISED -	

STATE OF ILLINOIS
DEPARTMENT OF TRANSPORTATION

CROSS SECTIONS - I-39 NB
STAGE 3

SCALE: 1"=10' | SHEET OF 200 SHEETS | STA. 2674+00.00 | TO STA. 2674+00.00

* FAI ROUTE 39 (I-39) & FAP 301 (US 20)

F.A.I RTE.	SECTION	COUNTY	TOTAL SHEETS	SHEET NO.
*	(201-3)R & (4-1.5)R	WINNEBAGO	1685	1493
		CONTRACT NO. 64C24		
	ILLINOIS	FED. AID PROJECT		

FINAL SURVEY		BY	DATE
	SURVEYED		
	PLOTTED		
NOTE BOOK	TEMPLATE		
	AREAS		
NO.	AREAS CHECKED		

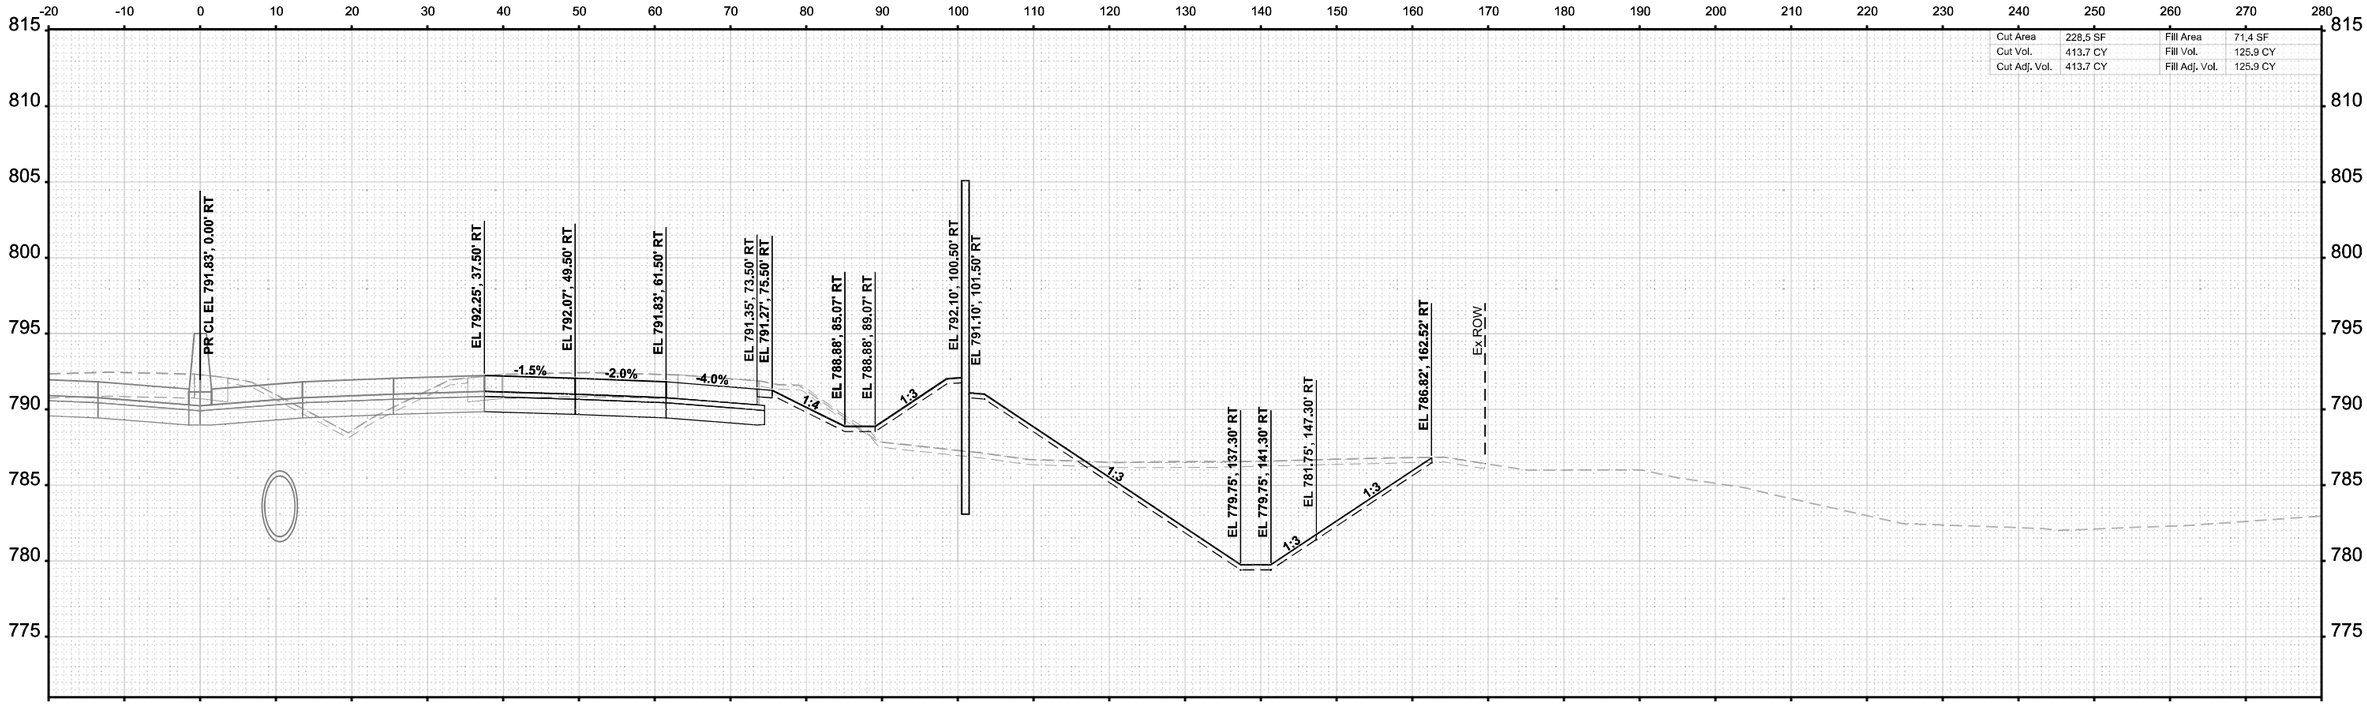

STA 2674+50.00

ORIGINAL SURVEY		BY	DATE
	SURVEYED		
	PLOTTED		
NOTE BOOK	TEMPLATE		
Sheet	AREAS		
	AREAS CHECKED		

MODEL: I-39 Mainline Stage 3 - XS - 2674+50.00 (Sheet)
FILE NAME: c:\pwworkdir\benesch projects\projects\d0173808\D2664C24-ML-I-39-Stage-3-XS.dgn

benesch
Alfred Benesch & Company
35 W Wacker Drive, Suite 3200
Chicago, Illinois 60601
312-565-0450 Job No. 10800.00

USER NAME	= agibson	DESIGNED	- T. VOGLER	REVISED	-
		DRAWN	- T. VOGLER	REVISED	-
PLOT SCALE	= $SCALE$	CHECKED	- J.TARDY	REVISED	-
PLOT DATE	= 2/7/2025	DATE	- 02/14/2025	REVISED	-

STATE OF ILLINOIS
DEPARTMENT OF TRANSPORTATION

CROSS SECTIONS - I-39 NB
STAGE 3

SCALE: 1"=10' | SHEET OF 200 SHEETS | STA. 2674+50.00 | TO STA. 2674+50.00

F.A.I RTE.	SECTION	COUNTY	TOTAL SHEETS	SHEET NO.
*	(201-3)R & (4-1.5)R	WINNEBAGO	1685	1494
		CONTRACT NO. 64C24		
	ILLINOIS	FED. AID PROJECT		

* FAI ROUTE 39 (I-39) & FAP 301 (US 20)

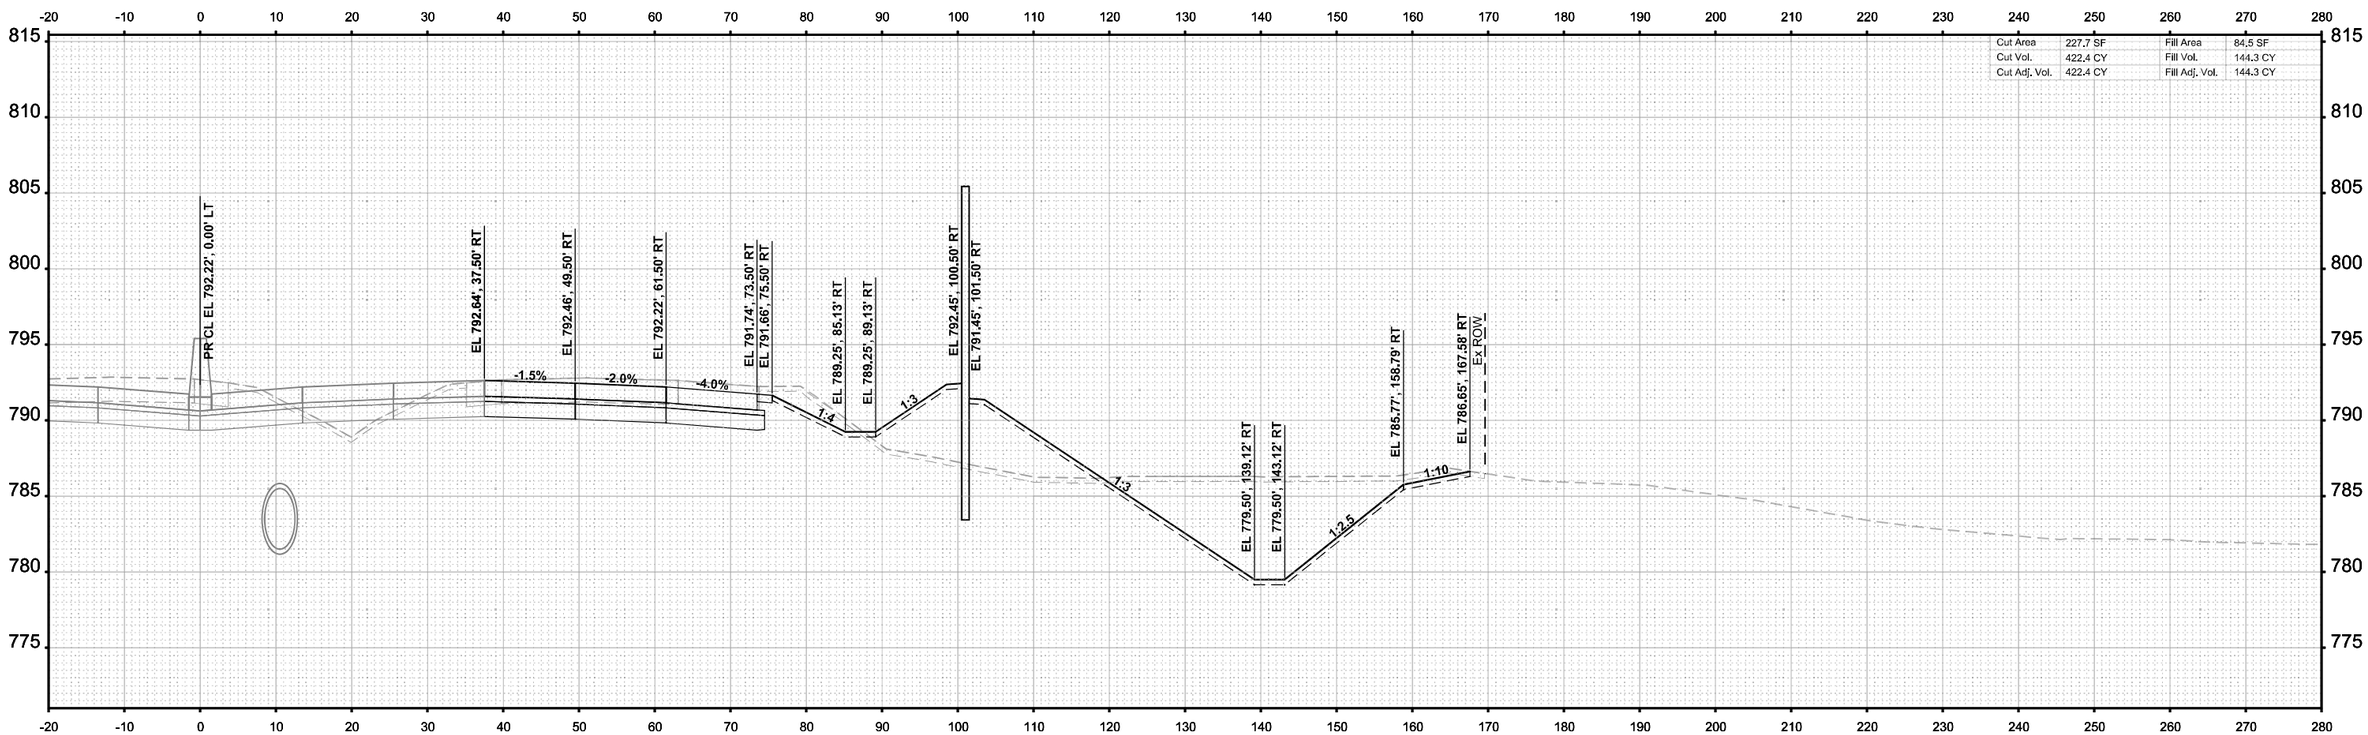

STA 2675+00.00

FINAL SURVEY		BY	DATE
NOTE BOOK NO.	SURVEYED		
	PLOTTED		
	TEMPLATE		
	AREAS		
	AREAS CHECKED		

ORIGINAL SURVEY		BY	DATE
NOTE BOOK	SURVEYED		
	PLOTTED		
	TEMPLATE		
	AREAS		
	AREAS CHECKED		

MODEL: I-39 Mainline Stage 3 - XS - 2675+00.00 [Sheet]
FILE NAME: c:\pwworldir\benesch projects\d0173808\D264C24-ML-I-39-Stage-3-XS.dgn

benesch
Alfred Benesch & Company
35 W Wacker Drive, Suite 3300
Chicago, Illinois 60601
312-565-0450 Job No. 10800.00

USER NAME = agibson	DESIGNED - T. VOGLER	REVISED -	
	DRAWN - T. VOGLER	REVISED -	
PLOT SCALE = $SCALE$	CHECKED - J.TARDY	REVISED -	
PLOT DATE = 2/7/2025	DATE - 02/14/2025	REVISED -	

STATE OF ILLINOIS
DEPARTMENT OF TRANSPORTATION

CROSS SECTIONS - I-39 NB
STAGE 3

SCALE: 1"=10' | SHEET OF 200 SHEETS | STA. 2675+00.00 TO STA. 2675+00.00

F.A.I RTE.	SECTION	COUNTY	TOTAL SHEETS	SHEET NO.
*	(201-3)R & (4-1.5)R	WINNEBAGO	1685	1495
		CONTRACT NO. 64C24		
		ILLINOIS	FED. AID PROJECT	

* FAI ROUTE 39 (I-39) & FAP 301 (US 20)

FINAL SURVEY		BY	DATE
NOTE BOOK	SURVEYED		
	PLOTTED		
	TEMPLATE		
	ANGLES		
NO.	AREAS CHECKED		

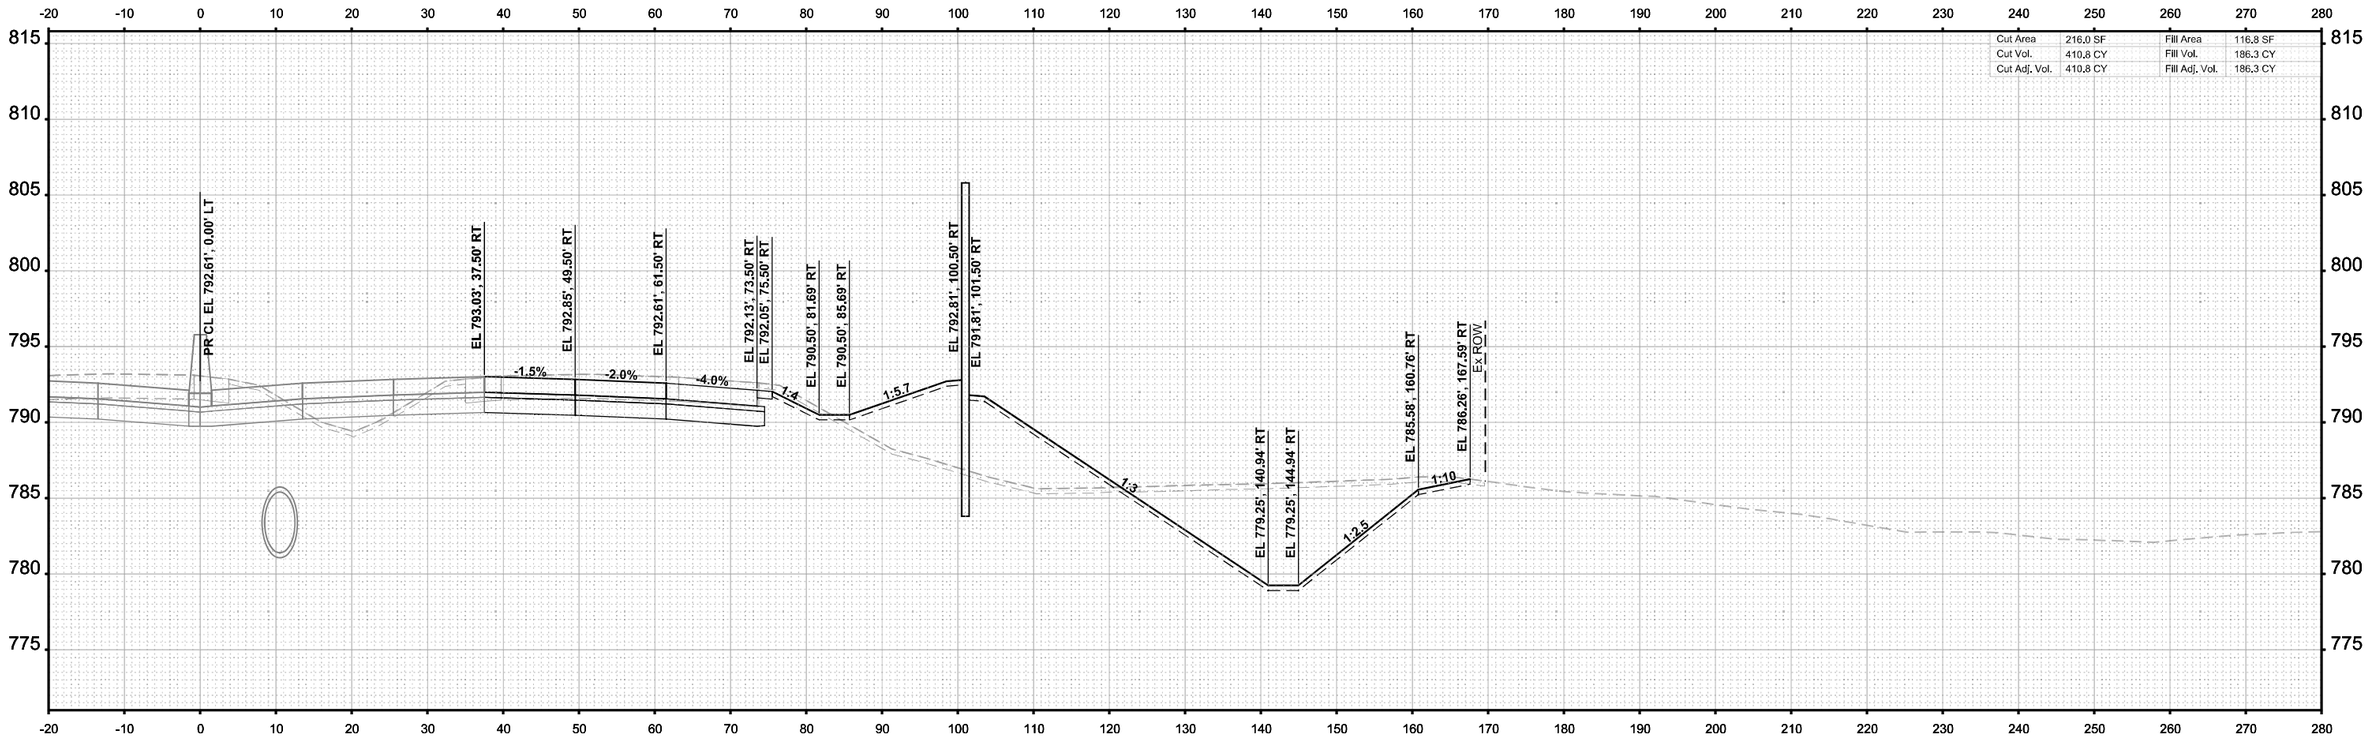

STA 2675+50.00

MODEL: I-39 Mainline Stage 3 - XS - 2675+50.00 (Sheet)
FILE NAME: C:\pwworkdir\benesch projects\projects\d0173808\D264C24-MIL-I-39-Stage-3-XS.dgn

benesch
Alfred Benesch & Company
35 W Wacker Drive, Suite 3300
Chicago, Illinois 60601
312-565-0450 Job No. 10800.00

USER NAME = agibson		DESIGNED - T. VOGLER		REVISED -	
		DRAWN - T. VOGLER		REVISED -	
PLOT SCALE = $SCALE$		CHECKED - J.TARDY		REVISED -	
PLOT DATE = 2/7/2025		DATE - 02/14/2025		REVISED -	

STATE OF ILLINOIS
DEPARTMENT OF TRANSPORTATION

CROSS SECTIONS - I-39 NB
STAGE 3

SCALE: 1"=10' | SHEET OF 200 SHEETS | STA. 2675+50.00 | TO STA. 2675+50.00

F.A.I RTE.	SECTION	COUNTY	TOTAL SHEETS	SHEET NO.
*	(201-3)R & (4-1.5)R	WINNEBAGO	1685	1496
		CONTRACT NO. 64C24		
	ILLINOIS	FED. AID PROJECT		

* FAI ROUTE 39 (I-39) & FAP 301 (US 20)

FINAL SURVEY		BY	DATE
NOTE BOOK	SURVEYED		
	PLOTTED		
	TEMPLATE		
	AREAS		
NO.	AREAS CHECKED		

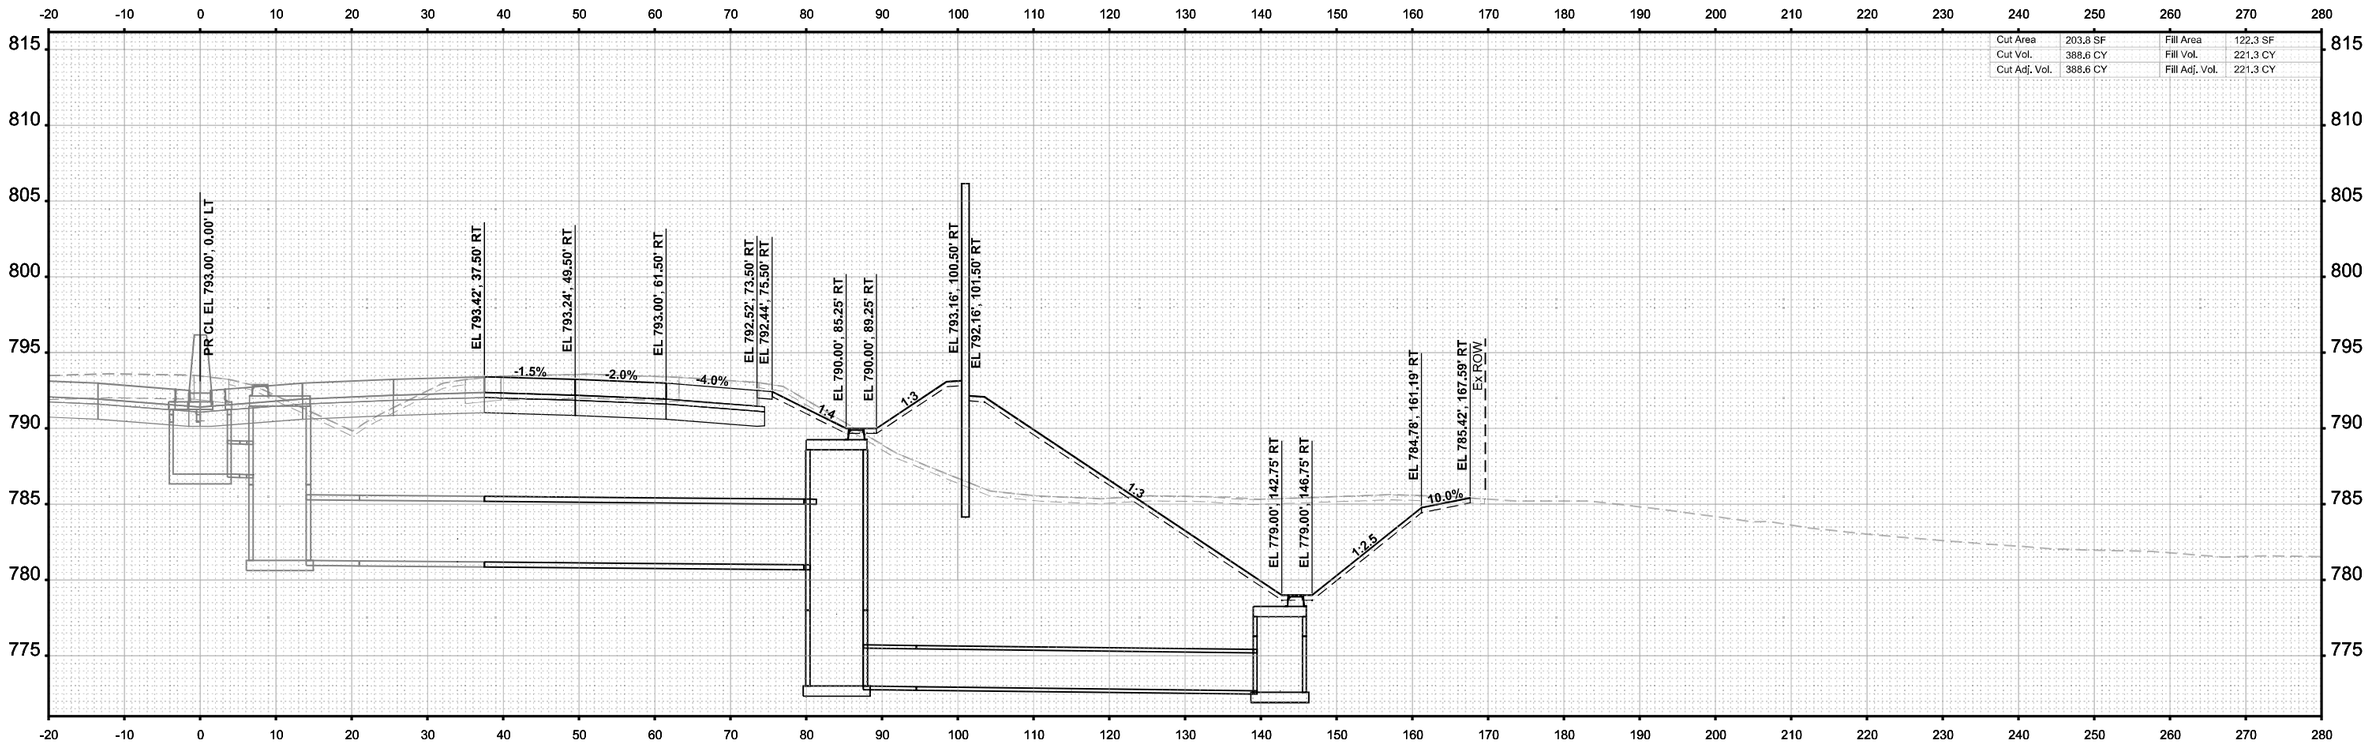

ORIGINAL SURVEY		BY	DATE
NOTE BOOK	SURVEYED		
	PLOTTED		
	TEMPLATE		
	AREAS		
Sheet	AREAS CHECKED		

MODEL: I-39 Mainline Stage 3 - XS - 2676+00.00
FILE NAME: c:\pwworkl\benesch projects\projects\d0173808\D2642C24+MIL-I-39-Stage-3-XS.dgn

benesch
Alfred Benesch & Company
35 W Wacker Drive, Suite 3200
Chicago, Illinois 60601
312-565-0450 Job No. 10800.00

USER NAME	= agibson	DESIGNED	- T. VOGLER	REVISED	-
		DRAWN	- T. VOGLER	REVISED	-
PLOT SCALE	= $SCALE$	CHECKED	- J.TARDY	REVISED	-
PLOT DATE	= 2/7/2025	DATE	- 02/14/2025	REVISED	-

STATE OF ILLINOIS
DEPARTMENT OF TRANSPORTATION

CROSS SECTIONS - I-39 NB
STAGE 3

SCALE: 1"=10' | SHEET OF 200 SHEETS | STA. 2676+00.00 | TO STA. 2676+00.00

F.A.I RTE.	SECTION	COUNTY	TOTAL SHEETS	SHEET NO.
*	(201-3)R & (4-1.5)R	WINNEBAGO	1685	1497
		CONTRACT NO. 64C24		
	ILLINOIS	FED. AID PROJECT		

* FAI ROUTE 39 (I-39) & FAP 301 (US 20)

Cut Area	189.8 SF	Fill Area	141.0 SF		
Cut Vol.	364.4 CY	Fill Vol.	243.8 CY		
Cut Adj. Vol.	364.4 CY	Fill Adj. Vol.	243.8 CY		

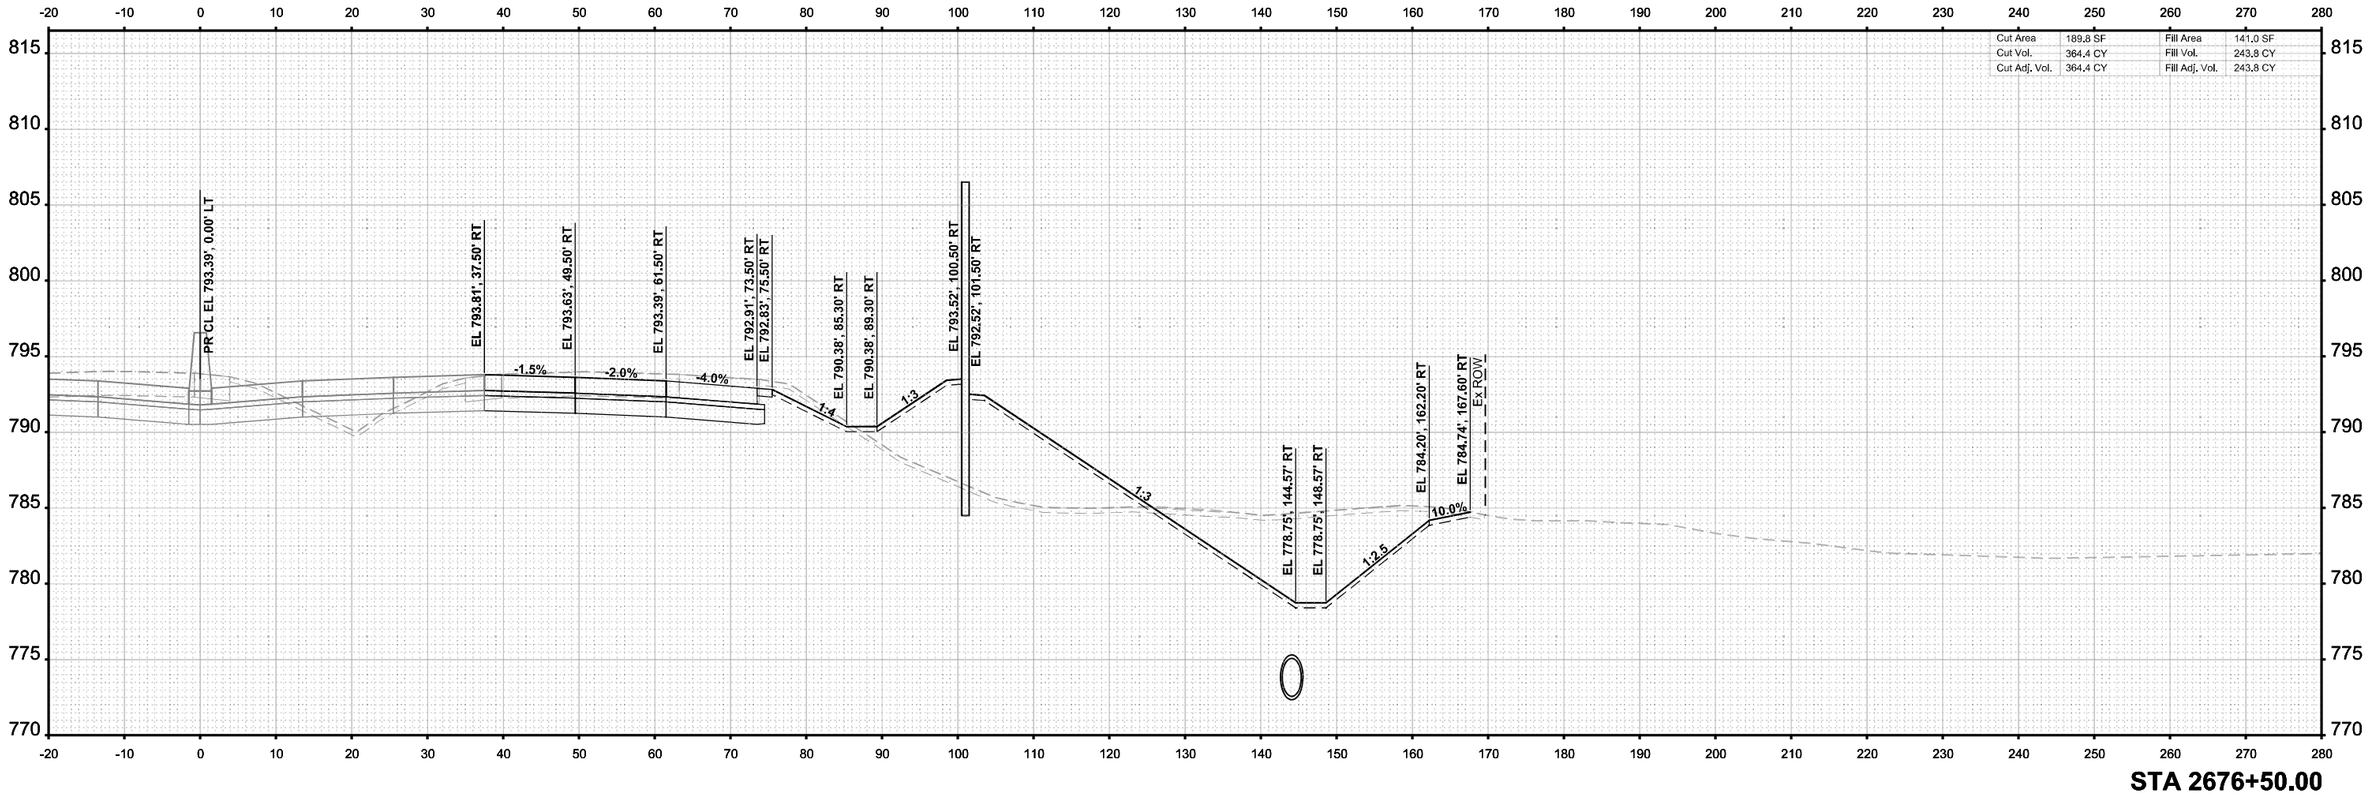

STA 2676+50.00

FINAL SURVEY

NOTE BOOK	BY	DATE
SURVEYED		
PLOTTED		
TEMPLATE		
ANGLES		
AREAS CHECKED		
NO.		

ORIGINAL SURVEY

NOTE BOOK	BY	DATE
SURVEYED		
PLOTTED		
TEMPLATE		
ANGLES		
AREAS CHECKED		
NO. Sheet		

MODEL: I-39 Mainline Stage 3 - XS - 2676+50.00
FILE NAME: c:\pwworkdir\benesch projects\projects\d0173808\D264C24-ML-I-39-Stage-3-XS.dgn

benesch
Alfred Benesch & Company
35 W Wacker Drive, Suite 3200
Chicago, Illinois 60601
312-565-0450 Job No. 10800.00

USER NAME = agibson		DESIGNED - T. VOGLER		REVISED -	
		DRAWN - T. VOGLER		REVISED -	
PLOT SCALE = $SCALE$		CHECKED - J.TARDY		REVISED -	
PLOT DATE = 2/7/2025		DATE - 02/14/2025		REVISED -	

STATE OF ILLINOIS
DEPARTMENT OF TRANSPORTATION

CROSS SECTIONS - I-39 NB
STAGE 3

SCALE: 1"=10' | SHEET OF 200 SHEETS | STA. 2676+50.00 | TO STA. 2676+50.00

F.A.I RTE.	SECTION	COUNTY	TOTAL SHEETS	SHEET NO.
*	(201-3)R & (4-1.5)R	WINNEBAGO	1685	1498
		CONTRACT NO. 64C24		
	ILLINOIS	FED. AID PROJECT		

* FAI ROUTE 39 (I-39) & FAP 301 (US 20)

FINAL SURVEY		BY	DATE
NOTE BOOK	SURVEYED		
NO.	PLOTTED		
	TEMPLATE		
	AREAS		
	AREAS CHECKED		

ORIGINAL SURVEY		BY	DATE
NOTE BOOK	SURVEYED		
	PLOTTED		
	TEMPLATE		
	AREAS		
	AREAS CHECKED		

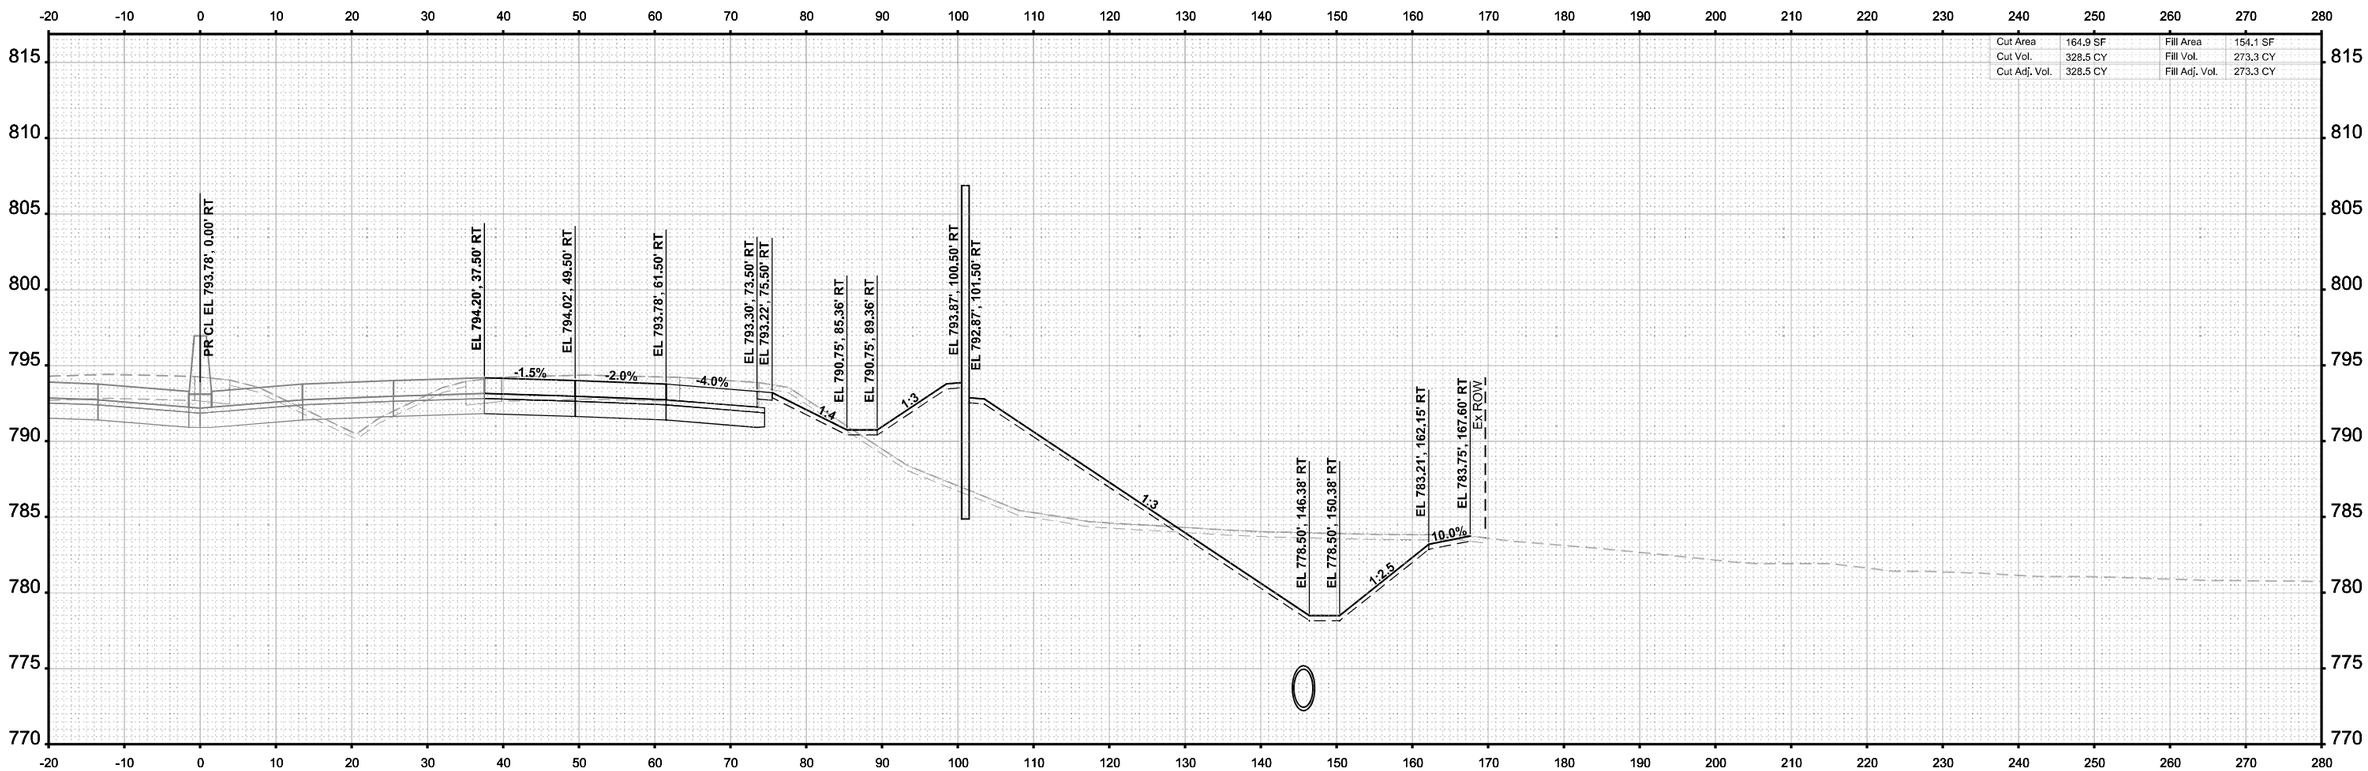

STA 2677+00.00

MODEL: I-39 Mainline Stage 3 - XS - 2677+00.00 [Sheet]
FILE NAME: c:\pwworldir\benesch projects\projects\d0173808\D264C24-ML-I-39-Stage-3-XS.dgn

benesch
Alfred Benesch & Company
35 W Wacker Drive, Suite 3300
Chicago, Illinois 60601
312-565-0450 Job No. 10800.00

USER NAME = agibson	DESIGNED - T. VOGLER	REVISED -	
	DRAWN - T. VOGLER	REVISED -	
PLOT SCALE = $SCALE$	CHECKED - J.TARDY	REVISED -	
PLOT DATE = 2/7/2025	DATE - 02/14/2025	REVISED -	

STATE OF ILLINOIS
DEPARTMENT OF TRANSPORTATION

CROSS SECTIONS - I-39 NB
STAGE 3

SCALE: 1"=10' | SHEET OF 200 SHEETS | STA. 2677+00.00 TO STA. 2677+00.00

F.A.I RTE.	SECTION	COUNTY	TOTAL SHEETS	SHEET NO.
*	(201-3)R & (4-1,5)R	WINNEBAGO	1685	1499
		CONTRACT NO. 64C24		
		ILLINOIS	FED. AID PROJECT	

* FAI ROUTE 39 (I-39) & FAP 301 (US 20)

FINAL SURVEY		BY	DATE
NOTE BOOK	SURVEYED		
NO.	PLOTTED		
	TEMPLATE		
	AREAS		
	AREAS CHECKED		

ORIGINAL SURVEY		BY	DATE
NOTE BOOK	SURVEYED		
NO.	PLOTTED		
	TEMPLATE		
	AREAS		
	AREAS CHECKED		

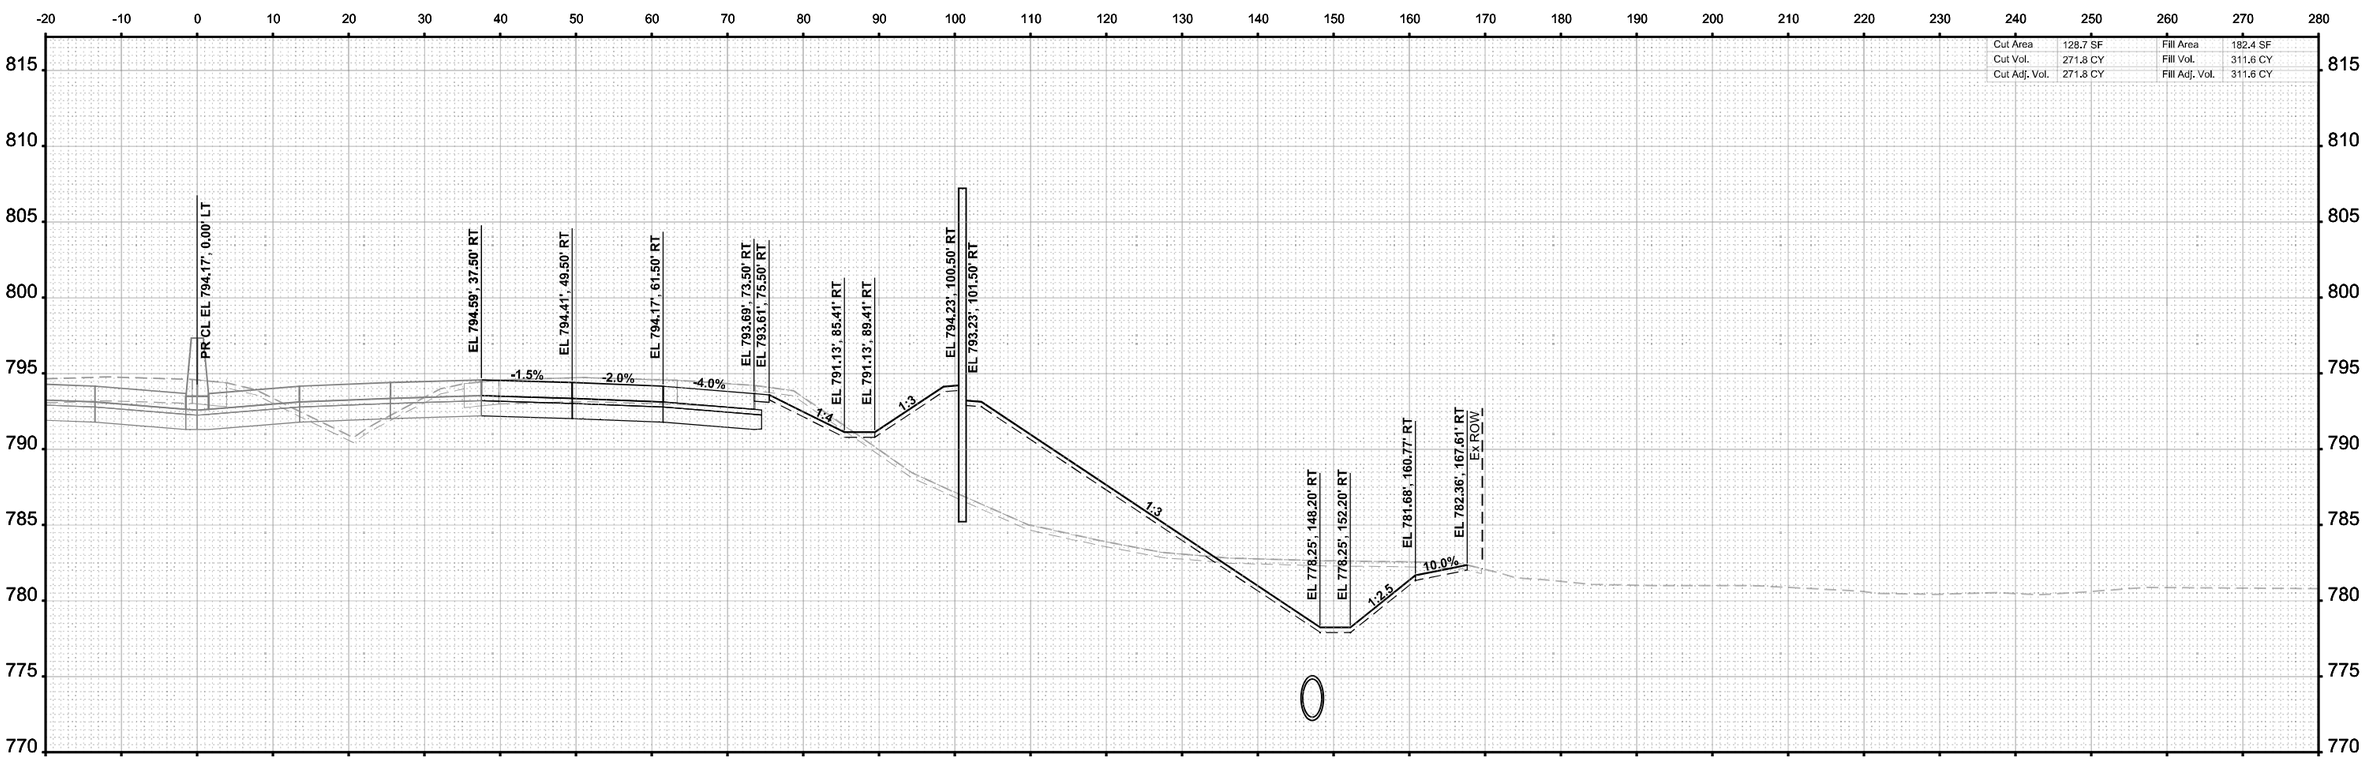

MODEL: I-39 Mainline Stage 3 - XS - 2677+50.00
FILE NAME: c:\pwworkdir\benesch projects\projects\d0173808\D264C24-ML-I-39-Stage-3-XS.dgn

benesch
Alfred Benesch & Company
35 W Wacker Drive, Suite 3200
Chicago, Illinois 60601
312-565-0450 Job No. 10800.00

USER NAME = agibson	DESIGNED - T. VOGLER	REVISED -
	DRAWN - T. VOGLER	REVISED -
PLOT SCALE = $SCALE$	CHECKED - J.TARDY	REVISED -
PLOT DATE = 2/7/2025	DATE - 02/14/2025	REVISED -

STATE OF ILLINOIS
DEPARTMENT OF TRANSPORTATION

CROSS SECTIONS - I-39 NB
STAGE 3

SCALE: 1"=10' | SHEET OF 200 SHEETS | STA. 2677+50.00 | TO STA. 2677+50.00

F.A.I RTE.	SECTION	COUNTY	TOTAL SHEETS	SHEET NO.
*	(201-3)R & (4-1.5)R	WINNEBAGO	1685	1500
		CONTRACT NO. 64C24		
	ILLINOIS	FED. AID PROJECT		

* FAI ROUTE 39 (I-39) & FAP 301 (US 20)