


FINAL SURVEY	SURVEYED	BY	DATE
	PLOTTED		
	TEMPLATE		
	AREAS		
NO.	NO.	AREAS CHECKED	

ORIGINAL SURVEY	SURVEYED	BY	DATE
	PLOTTED		
	TEMPLATE		
	AREAS		
NO.	NO.	CHECKED	

MODEL: I-39 Mainline Stage 3 - XS - 2642+00.00 (Sheet)
FILE NAME: c:\pwworking\benesch\projects\project3\0173608\0264C24\I-39-PreStageXS.dgn

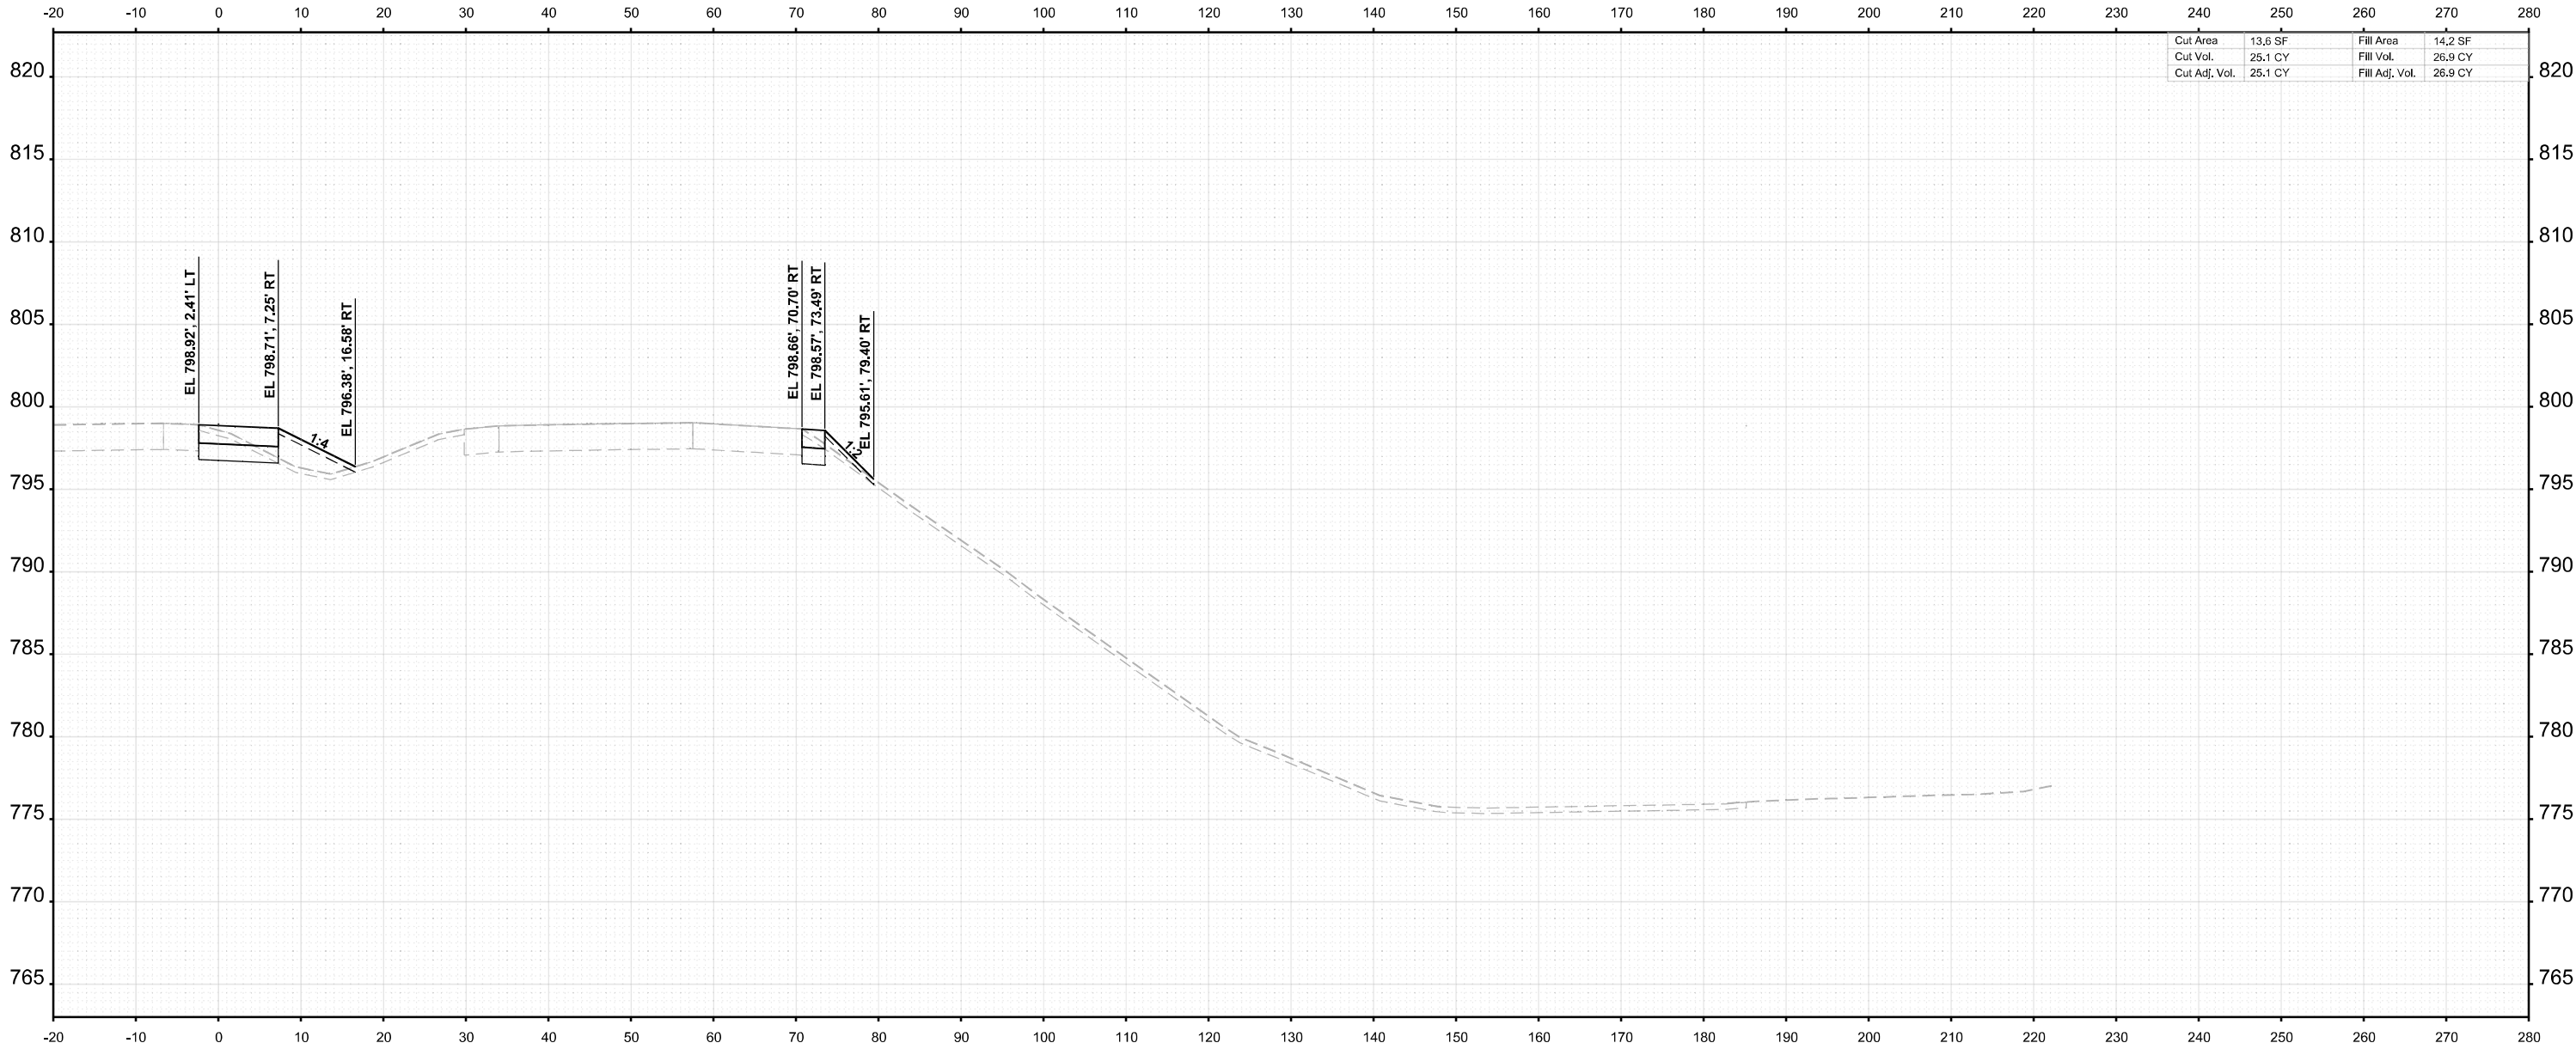

STA 2642+00.00



USER NAME =	agibson	DESIGNED -	T. VOGLER	REVISED -	
		DRAWN -	T. VOGLER	REVISED -	
PLOT SCALE =	SSCALE\$	CHECKED -	J.TARDY	REVISED -	
PLOT DATE =	2/7/2025	DATE -	02/14/2025	REVISED -	

STATE OF ILLINOIS
DEPARTMENT OF TRANSPORTATION

CROSS SECTIONS I-39
PRE-STAGE

SCALE: 1"=10'	SHEET	OF 139 SHEETS	STA. 2642+00.00	TO STA. 2642+00.00
---------------	-------	---------------	-----------------	--------------------


F.A.I RTE.	SECTION	COUNTY	TOTAL SHEETS	SHEET NO.
*	(201-3)R & (4-1.5)R	WINNEBAGO	1685	901
CONTRACT NO. 64C24				
		ILLINOIS	FED. AID PROJECT	

* FAI ROUTE 39 (I-39) & FAP 301 (US 20)

FINAL SURVEY	SURVEYED	BY	DATE
	PLOTTED		
	TEMPLATE		
	AREAS		
NO.	NOTE BOOK		
	AREAS CHECKED		

ORIGINAL SURVEY	SURVEYED	BY	DATE
	PLOTTED		
	TEMPLATE		
	AREAS		
NO.	NOTE BOOK		
	AREAS CHECKED		

MODEL: I-39 Mainline Stage 3 - XS - 2642+50.00
FILE NAME: c:\paword\benesch\projects\project\0173608\0264C24\I-39-PreStageXS.dgn

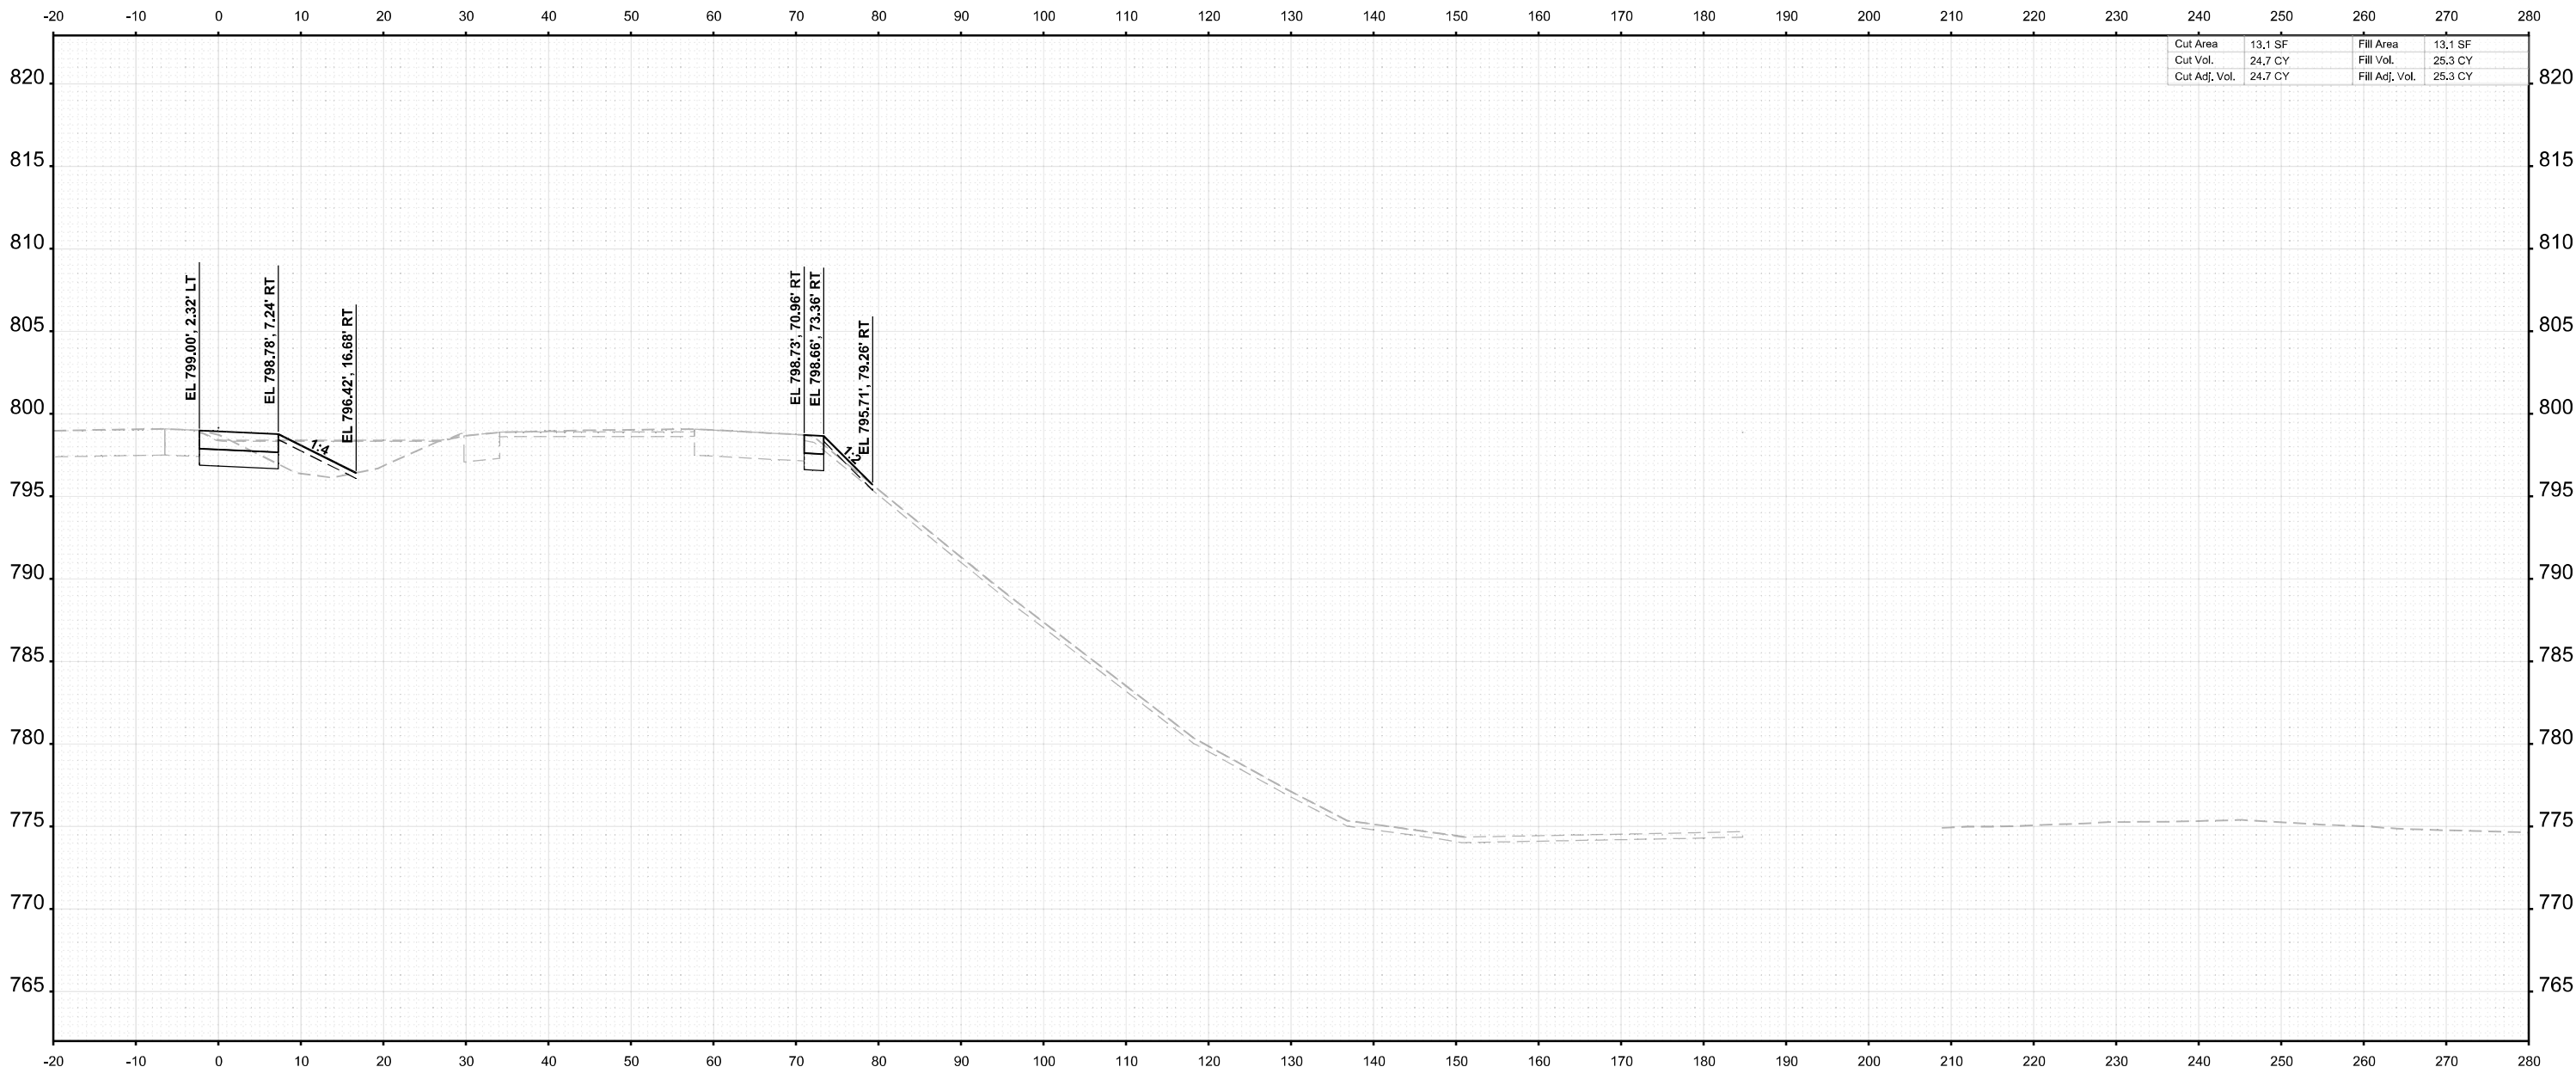

STA 2642+50.00



USER NAME =	agibson	DESIGNED -	T. VOGLER	REVISED -	
		DRAWN -	T. VOGLER	REVISED -	
PLOT SCALE =	SSCALE\$	CHECKED -	J.TARDY	REVISED -	
PLOT DATE =	2/7/2025	DATE -	02/14/2025	REVISED -	

STATE OF ILLINOIS
DEPARTMENT OF TRANSPORTATION

CROSS SECTIONS I-39
PRE-STAGE

SCALE: 1"=10'	SHEET	OF 139 SHEETS	STA. 2642+50.00	TO STA. 2642+50.00
---------------	-------	---------------	-----------------	--------------------


F.A.I RTE.	SECTION	COUNTY	TOTAL SHEETS	SHEET NO.
*	(201-3)R & (4-1.5)R	WINNEBAGO	1685	902
CONTRACT NO. 64C24				
		ILLINOIS	FED. AID PROJECT	

* FAI ROUTE 39 (I-39) & FAP 301 (US 20)

FINAL SURVEY	SURVEYED	BY	DATE
	PLOTTED		
	TEMPLATE		
	AREAS		
NO.	NOTE BOOK		
	AREAS CHECKED		

ORIGINAL SURVEY	SURVEYED	BY	DATE
	PLOTTED		
	TEMPLATE		
	AREAS		
NO.	NOTE BOOK		
	CHECKED		

MODEL: I-39 Mainline Stage 3 - XS - 2643+00.00
FILE NAME: c:\pwworking\benesch\projects\60173608\0264C24\4\I-39-PreStageXS.dgn

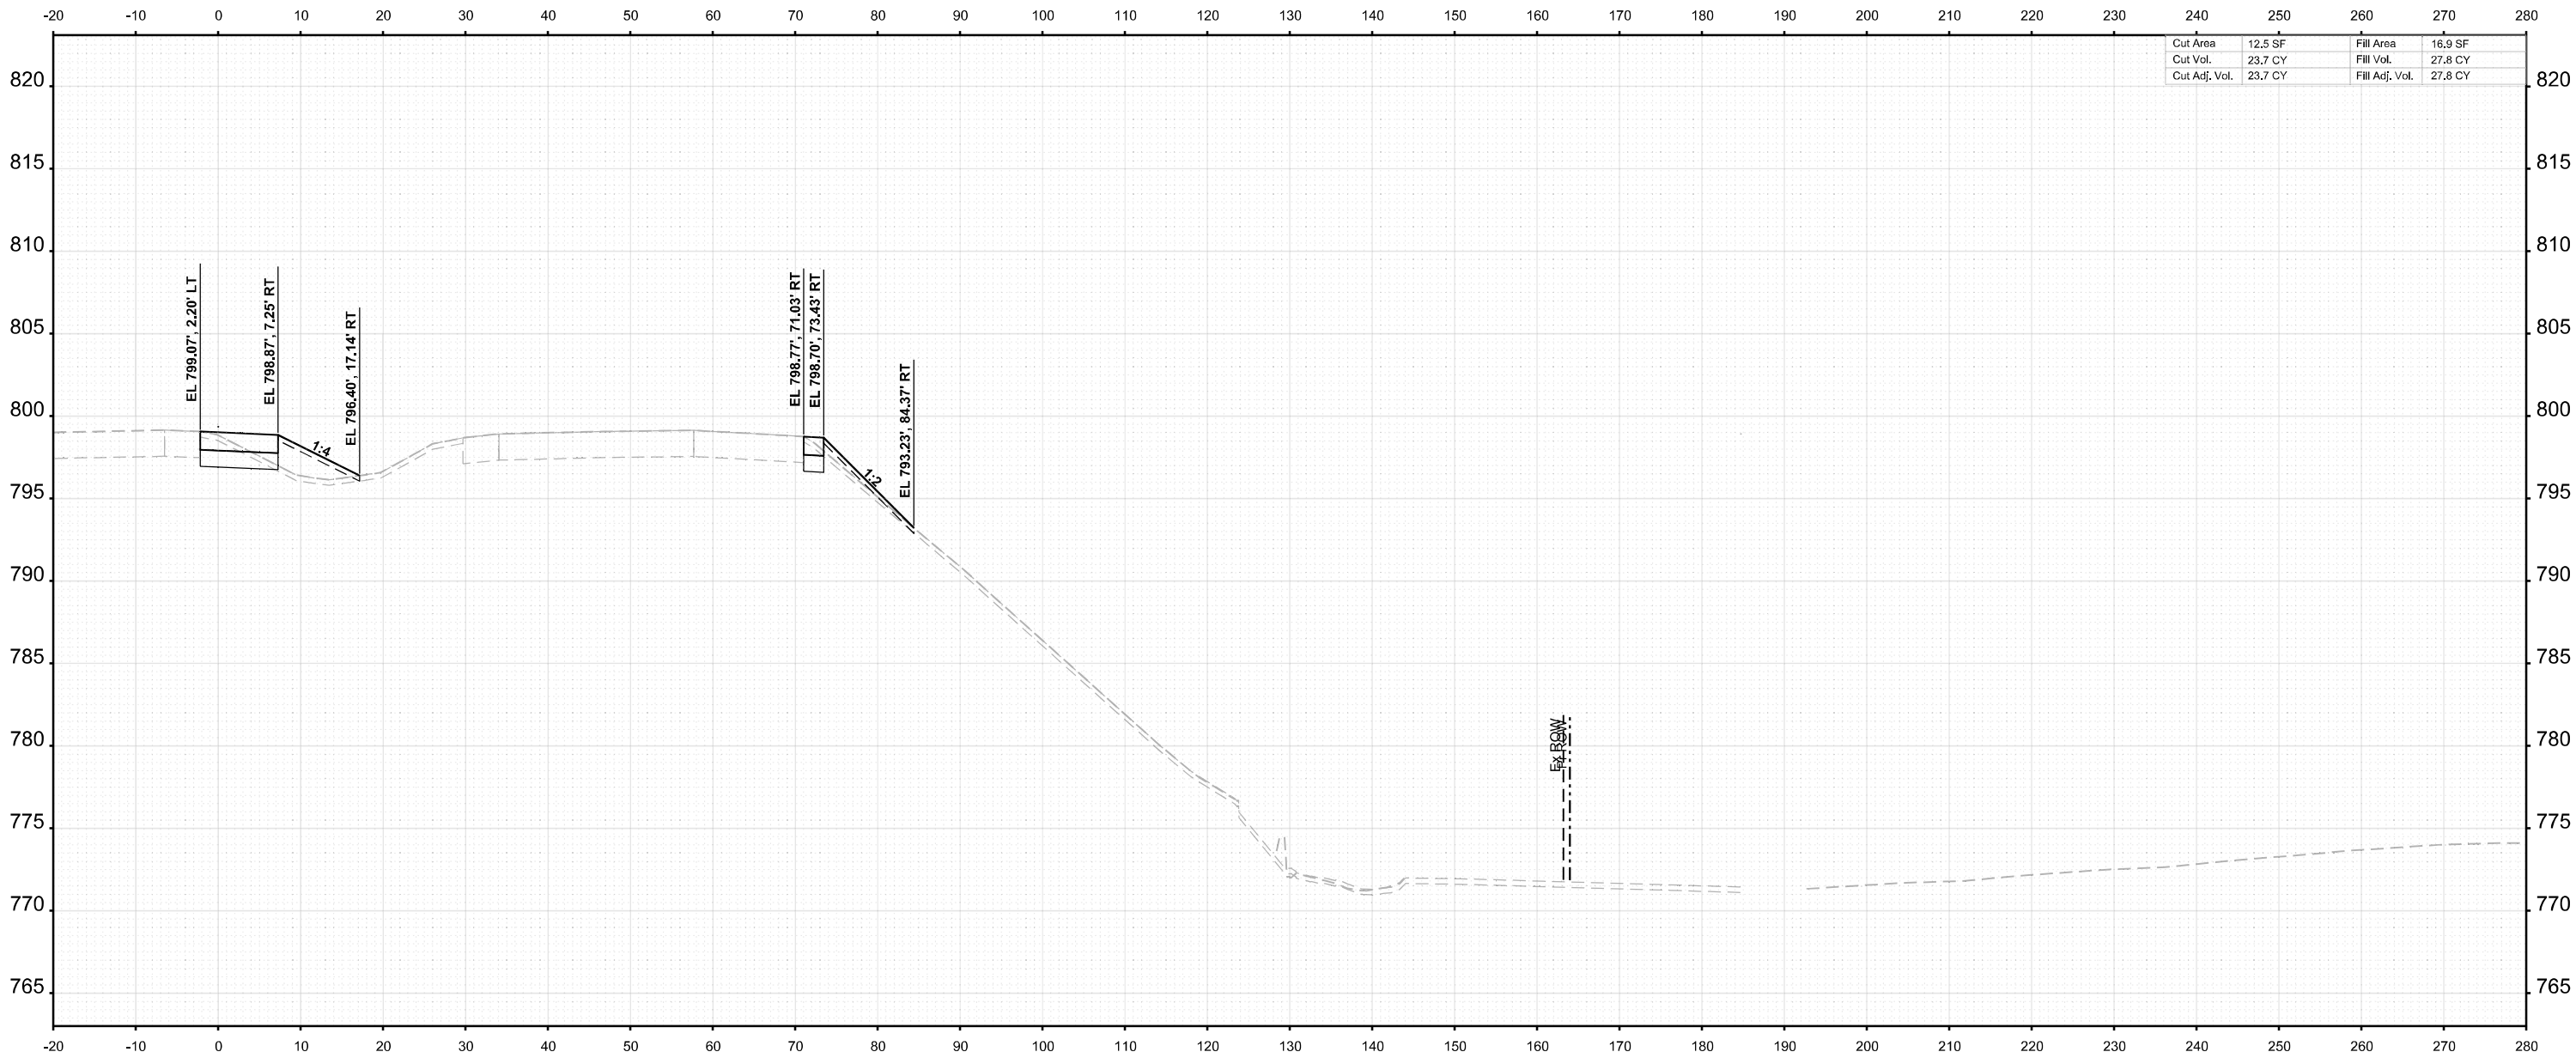

STA 2643+00.00



USER NAME =	agibson	DESIGNED -	T. VOGLER	REVISED -	
		DRAWN -	T. VOGLER	REVISED -	
PLOT SCALE =	SSCALE\$	CHECKED -	J.TARDY	REVISED -	
PLOT DATE =	2/7/2025	DATE -	02/14/2025	REVISED -	

STATE OF ILLINOIS
DEPARTMENT OF TRANSPORTATION

CROSS SECTIONS I-39
PRE-STAGE

SCALE: 1"=10'	SHEET	OF 139 SHEETS	STA. 2643+00.00	TO STA. 2643+00.00
---------------	-------	---------------	-----------------	--------------------


F.A.I RTE.	SECTION	COUNTY	TOTAL SHEETS	SHEET NO.
*	(201-3)R & (4-1.5)R	WINNEBAGO	1685	903
CONTRACT NO. 64C24				
		ILLINOIS	FED. AID PROJECT	

* FAI ROUTE 39 (I-39) & FAP 301 (US 20)

FINAL SURVEY	NO.	SURVEYED PLOTTED TEMPLATE AREAS CHECKED	BY	DATE

ORIGINAL SURVEY	NOTE BOOK	SURVEYED PLOTTED TEMPLATE AREAS CHECKED	BY	DATE

MODEL: I-39 Mainline Stage 3 - XS-2643+50.00 (Sheet)
FILE NAME: c:\paword\benesch\projects\project3\00173608\0264C24\4-L-I-39-PreStage-XS.dgn

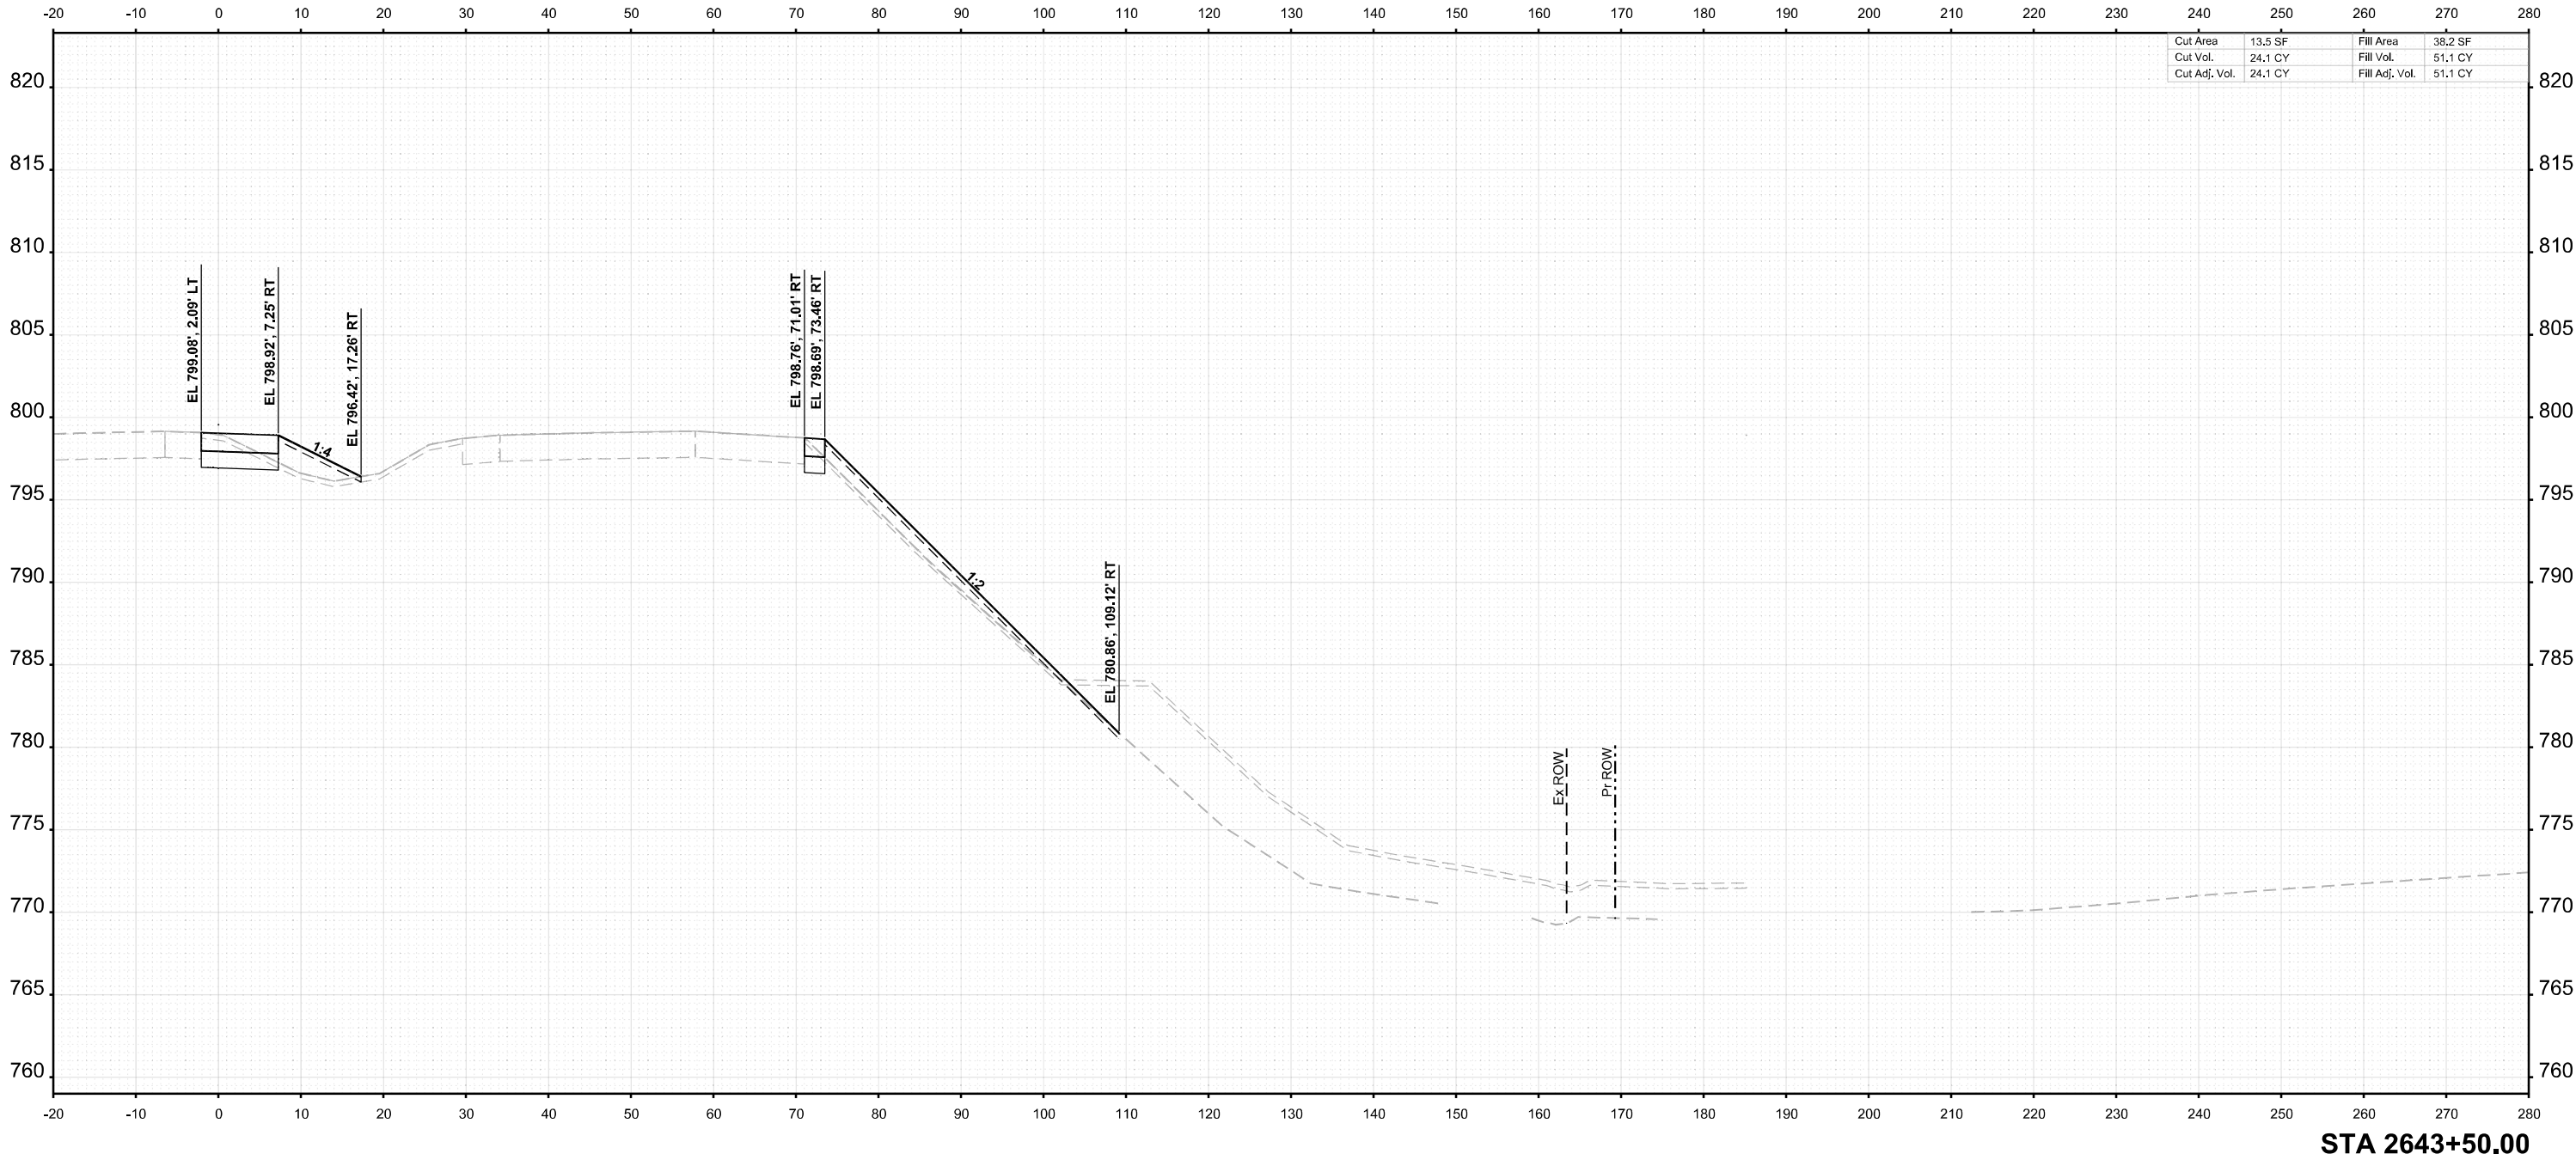

USER NAME =	agibson	DESIGNED -	T. VOGLER	REVISED -	
		DRAWN -	T. VOGLER	REVISED -	
PLOT SCALE =	SSCALE\$	CHECKED -	J.TARDY	REVISED -	
PLOT DATE =	2/7/2025	DATE -	02/14/2025	REVISED -	

STATE OF ILLINOIS
DEPARTMENT OF TRANSPORTATION

CROSS SECTIONS I-39
PRE-STAGE

SCALE: 1"=10' SHEET OF 139 SHEETS STA. 2643+50.00 TO STA. 2643+50.00


F.A.I RTE.	SECTION	COUNTY	TOTAL SHEETS	SHEET NO.
*	(201-3)R & (4-1.5)R	WINNEBAGO	1685	904
CONTRACT NO. 64C24				
		ILLINOIS	FED. AID PROJECT	

* FAI ROUTE 39 (I-39) & FAP 301 (US 20)

FINAL SURVEY	SURVEYED	BY	DATE
NOTE BOOK	PLOTTED		
NO.	TEMPLATE		
	AREAS		
	AREAS CHECKED		

ORIGINAL SURVEY	SURVEYED	BY	DATE
NOTE BOOK	PLOTTED		
	TEMPLATE		
	AREAS		
	AREAS CHECKED		

MODEL: I-39 Mainline Stage 3 - XS - 2644+00.00 (Sheet)
FILE NAME: c:\paword\benesch\projects\projects\60173608\0264C24\4-L-39-PreStageXS.dgn

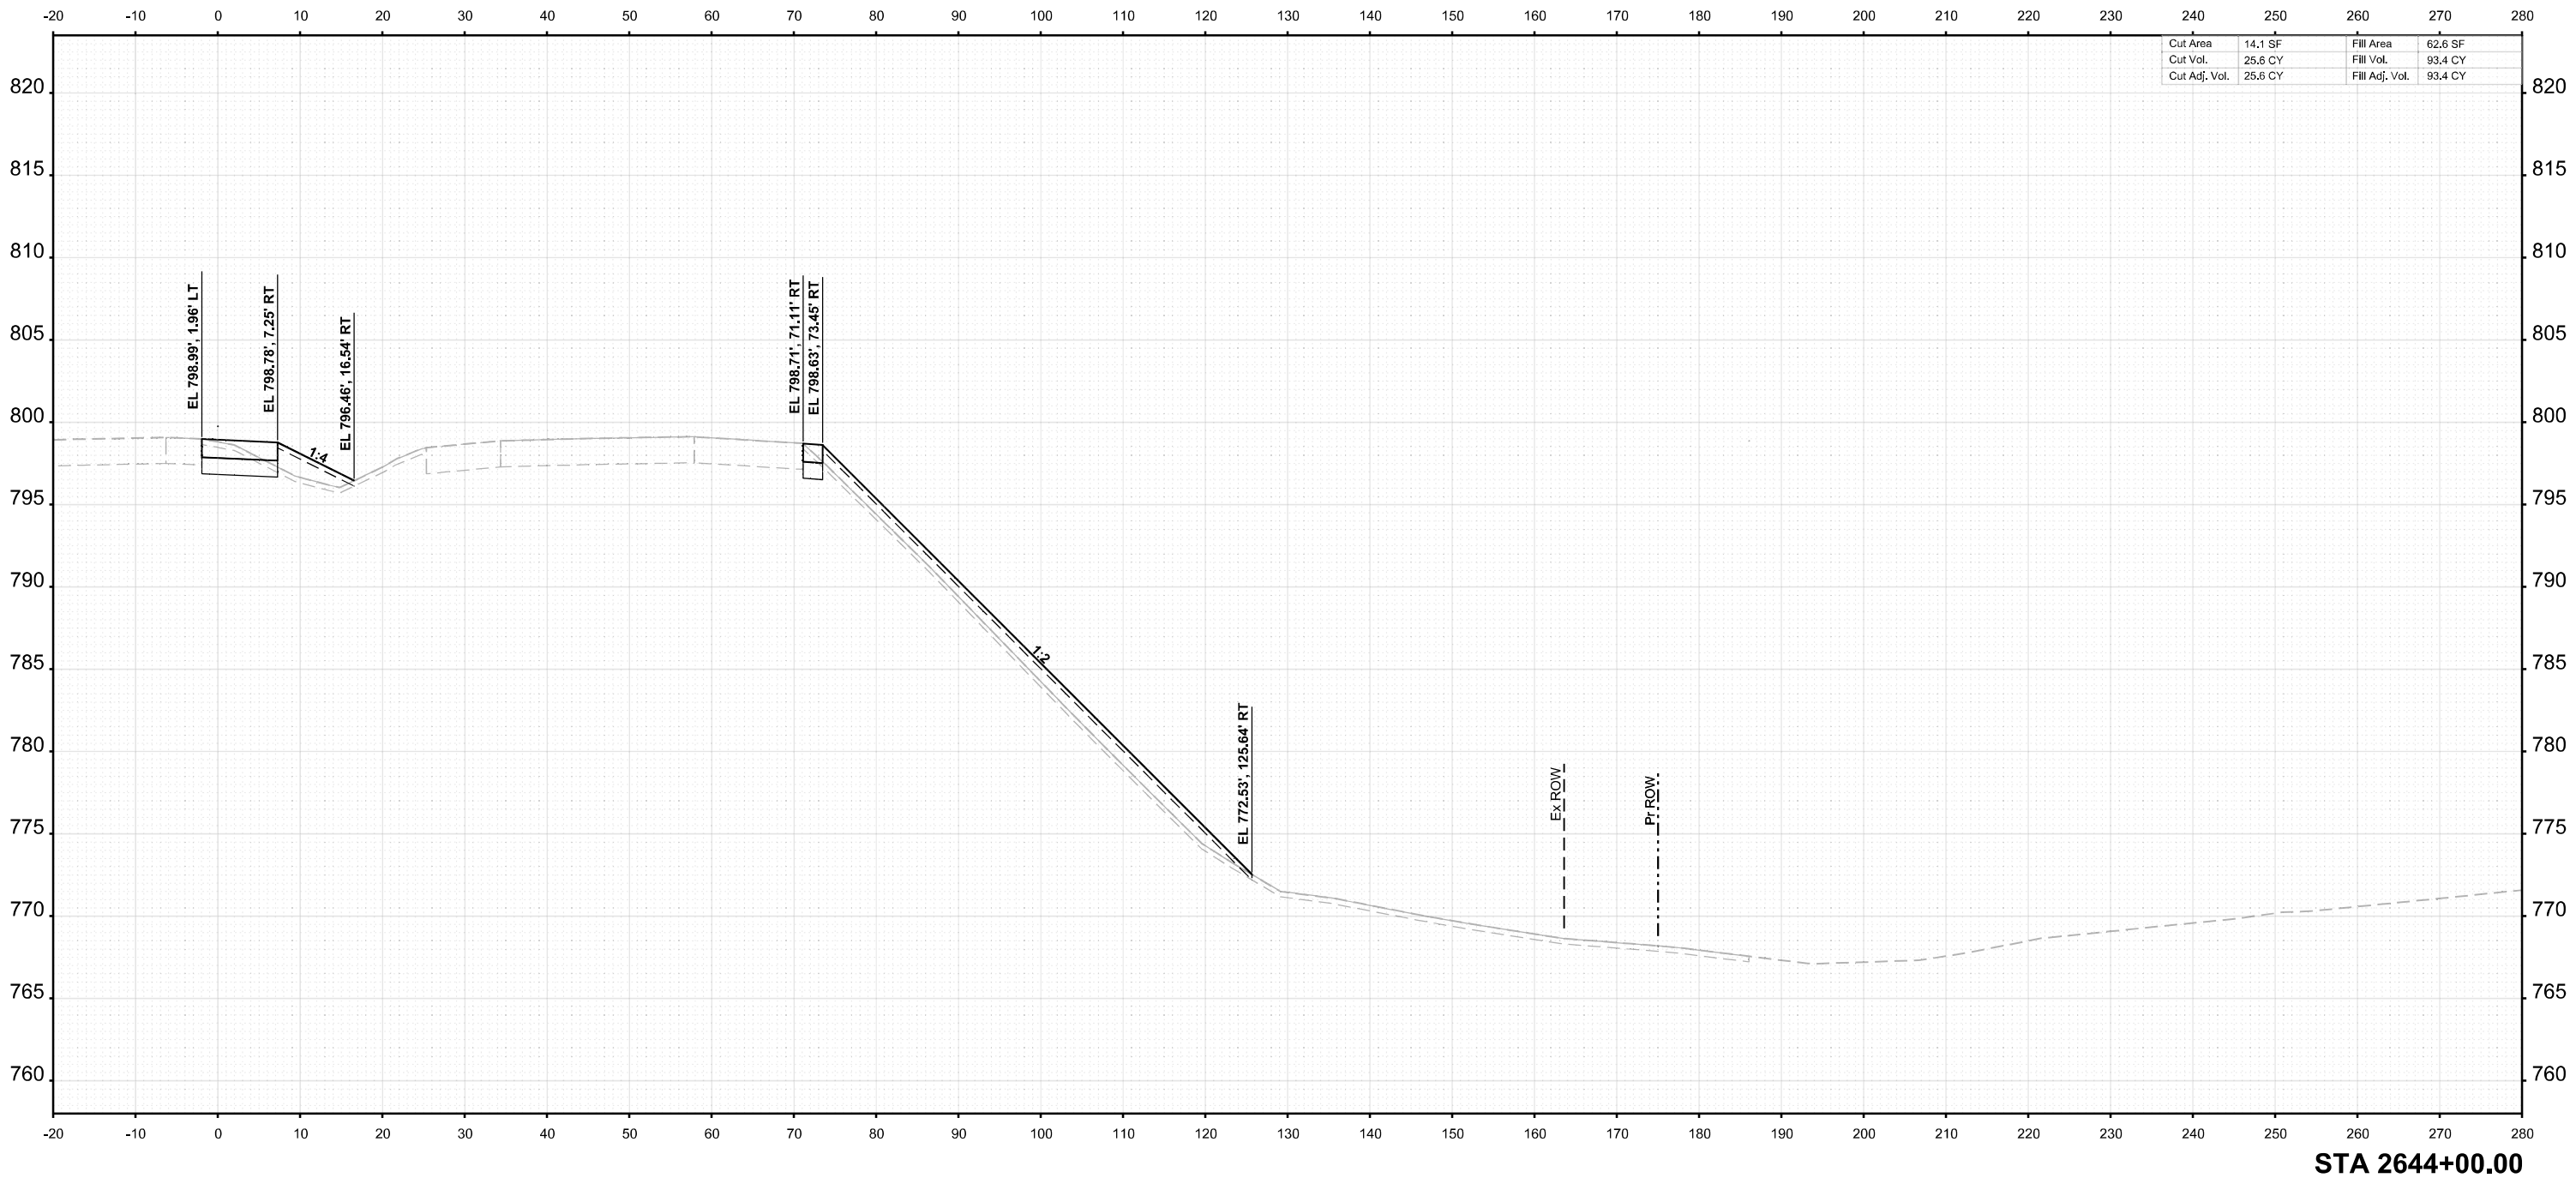

USER NAME =	agibson	DESIGNED -	T. VOGLER	REVISED -	
		DRAWN -	T. VOGLER	REVISED -	
PLOT SCALE =	SSCALE\$	CHECKED -	J.TARDY	REVISED -	
PLOT DATE =	2/7/2025	DATE -	02/14/2025	REVISED -	

STATE OF ILLINOIS
DEPARTMENT OF TRANSPORTATION

CROSS SECTIONS I-39
PRE-STAGE

SCALE: 1"=10' SHEET OF 139 SHEETS STA. 2644+00.00 TO STA. 2644+00.00


F.A.I RTE.	SECTION	COUNTY	TOTAL SHEETS	SHEET NO.
*	(201-3)R & (4-1.5)R	WINNEBAGO	1685	905
CONTRACT NO. 64C24				
		ILLINOIS	FED. AID PROJECT	

* FAI ROUTE 39 (I-39) & FAP 301 (US 20)

FINAL SURVEY	NO.	SURVEYED PLOTTED TEMPLATE AREAS CHECKED	BY	DATE

ORIGINAL SURVEY	NOTE BOOK	SURVEYED PLOTTED AREAS CHECKED	BY	DATE

MODEL: I-39 Mainline Stage 3 - XS - 2644+50.00
FILE NAME: c:\paword\benesch\projects\00173608\0264C24\I-39-PreStageXS.dgn

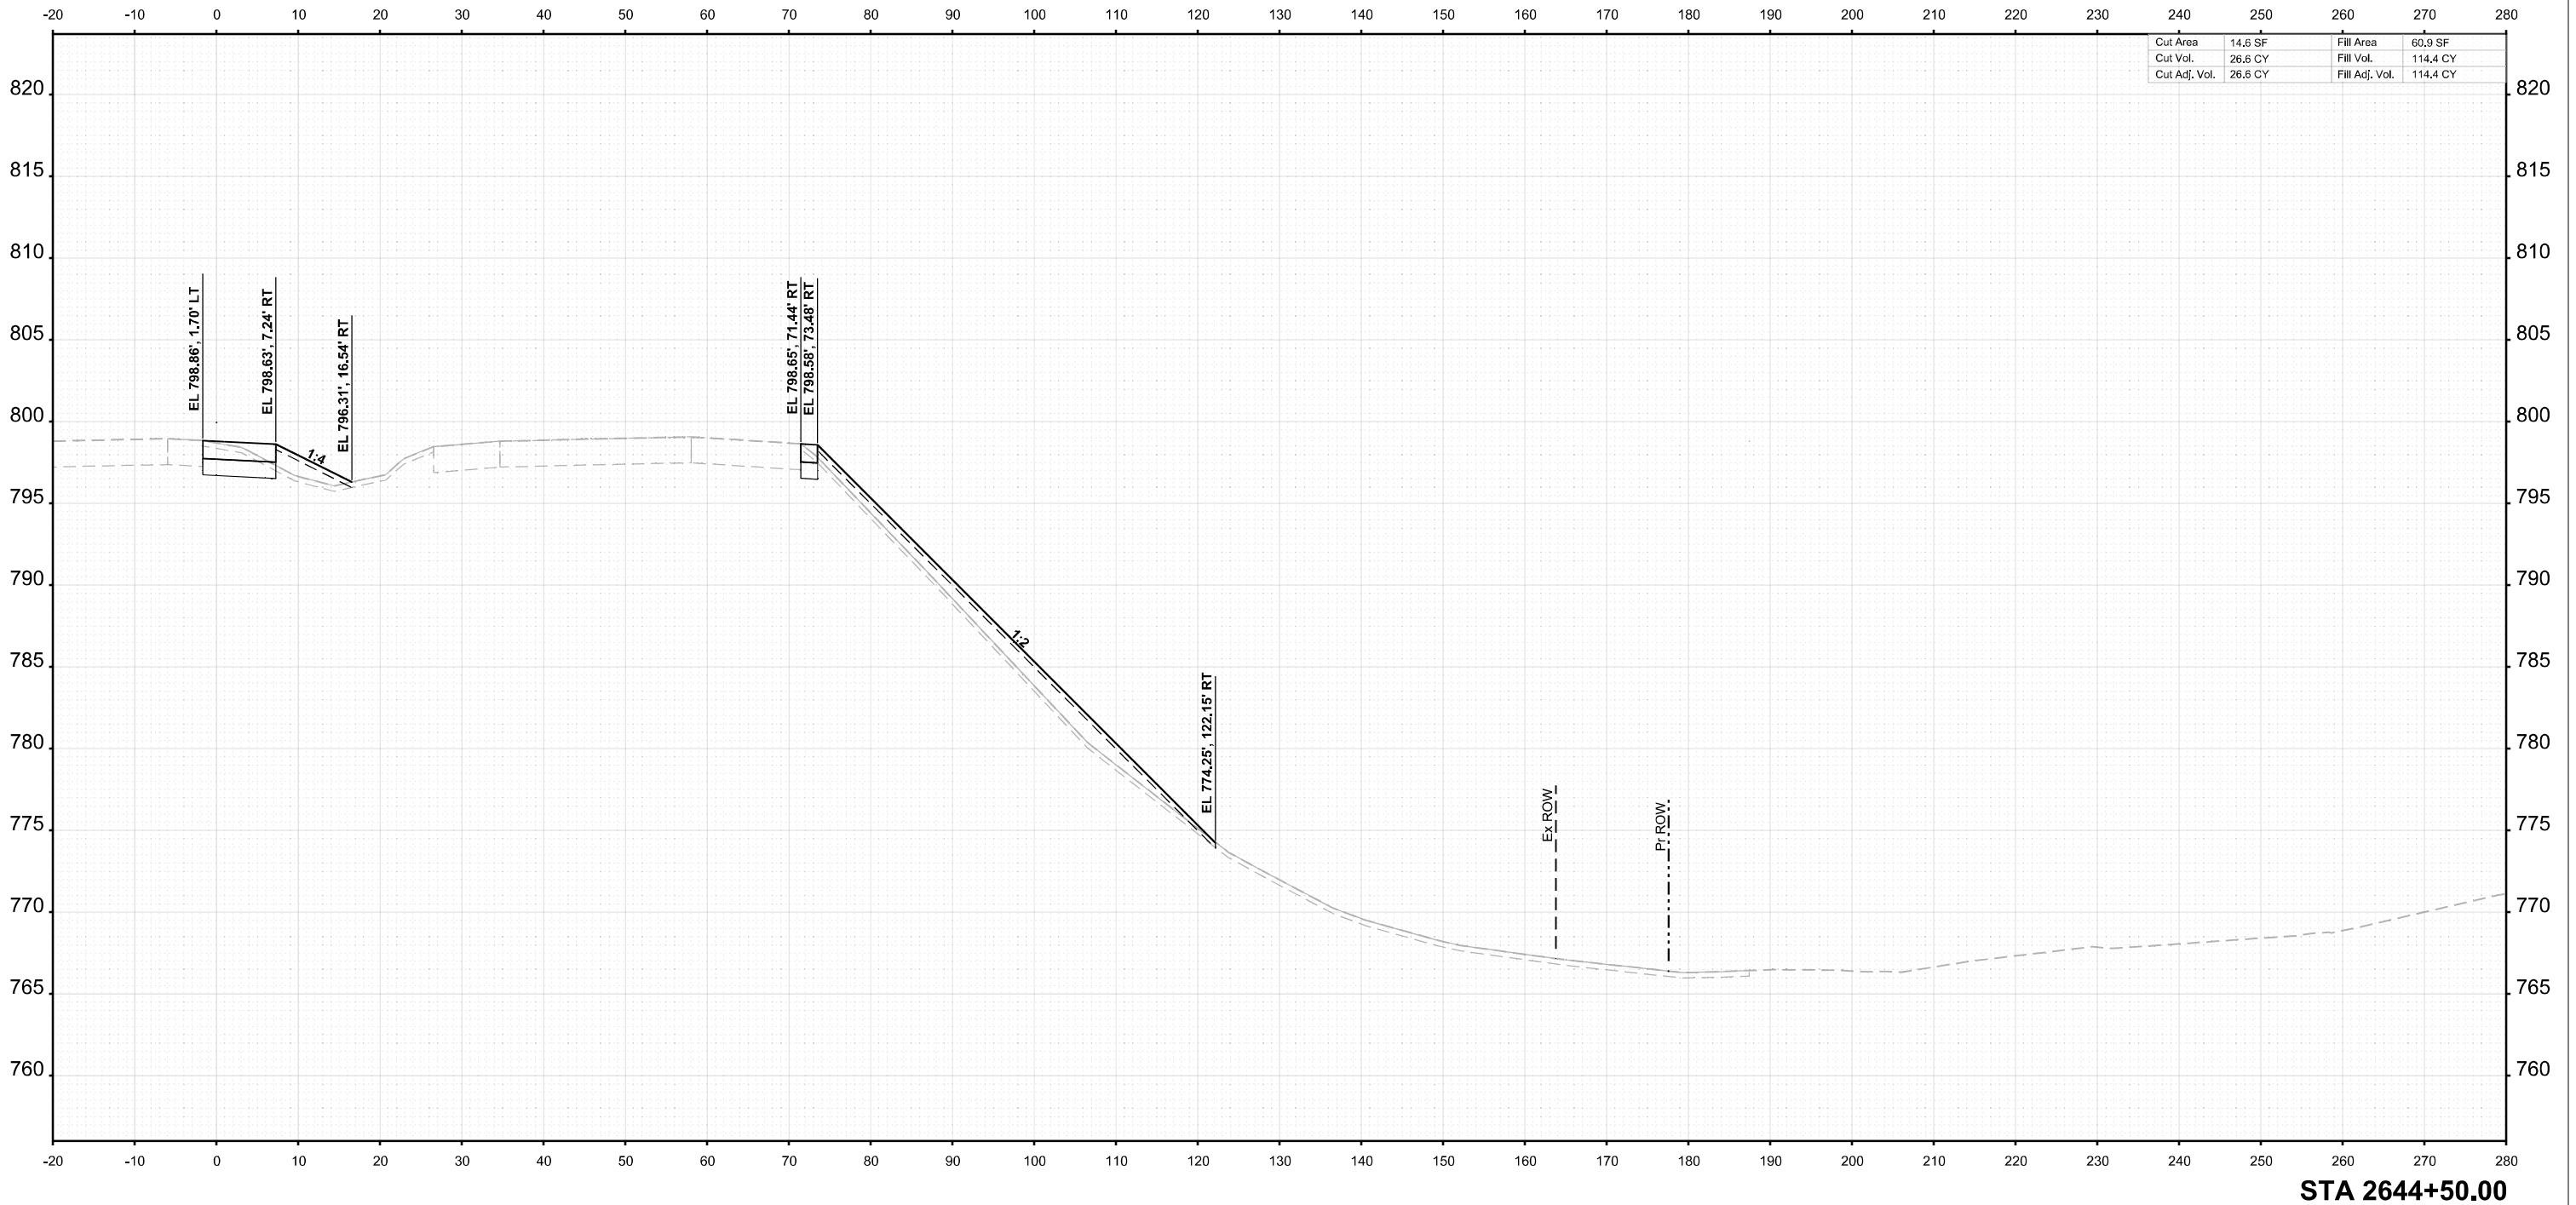

USER NAME =	agibson	DESIGNED -	T. VOGLER	REVISED -	
		DRAWN -	T. VOGLER	REVISED -	
PLOT SCALE =	SSCALE\$	CHECKED -	J.TARDY	REVISED -	
PLOT DATE =	2/7/2025	DATE -	02/14/2025	REVISED -	

STATE OF ILLINOIS
DEPARTMENT OF TRANSPORTATION

CROSS SECTIONS I-39
PRE-STAGE

SCALE: 1"=10' SHEET OF 139 SHEETS STA. 2644+50.00 TO STA. 2644+50.00


F.A.I RTE.	SECTION	COUNTY	TOTAL SHEETS	SHEET NO.
*	(201-3)R & (4-1.5)R	WINNEBAGO	1685	906
CONTRACT NO. 64C24				
		ILLINOIS	FED. AID PROJECT	

* FAI ROUTE 39 (I-39) & FAP 301 (US 20)

FINAL SURVEY	NO.	SURVEYED PLOTTED TEMPLATE AREAS CHECKED	BY	DATE

ORIGINAL SURVEY	NO.	SURVEYED PLOTTED TEMPLATE AREAS CHECKED	BY	DATE

MODEL: I-39 Mainline Stage 3 - XS - 2645+00.00
FILE NAME: c:\pwworkspace\benesch\projects\project\I-39\Pre-Stage\XS.dgn

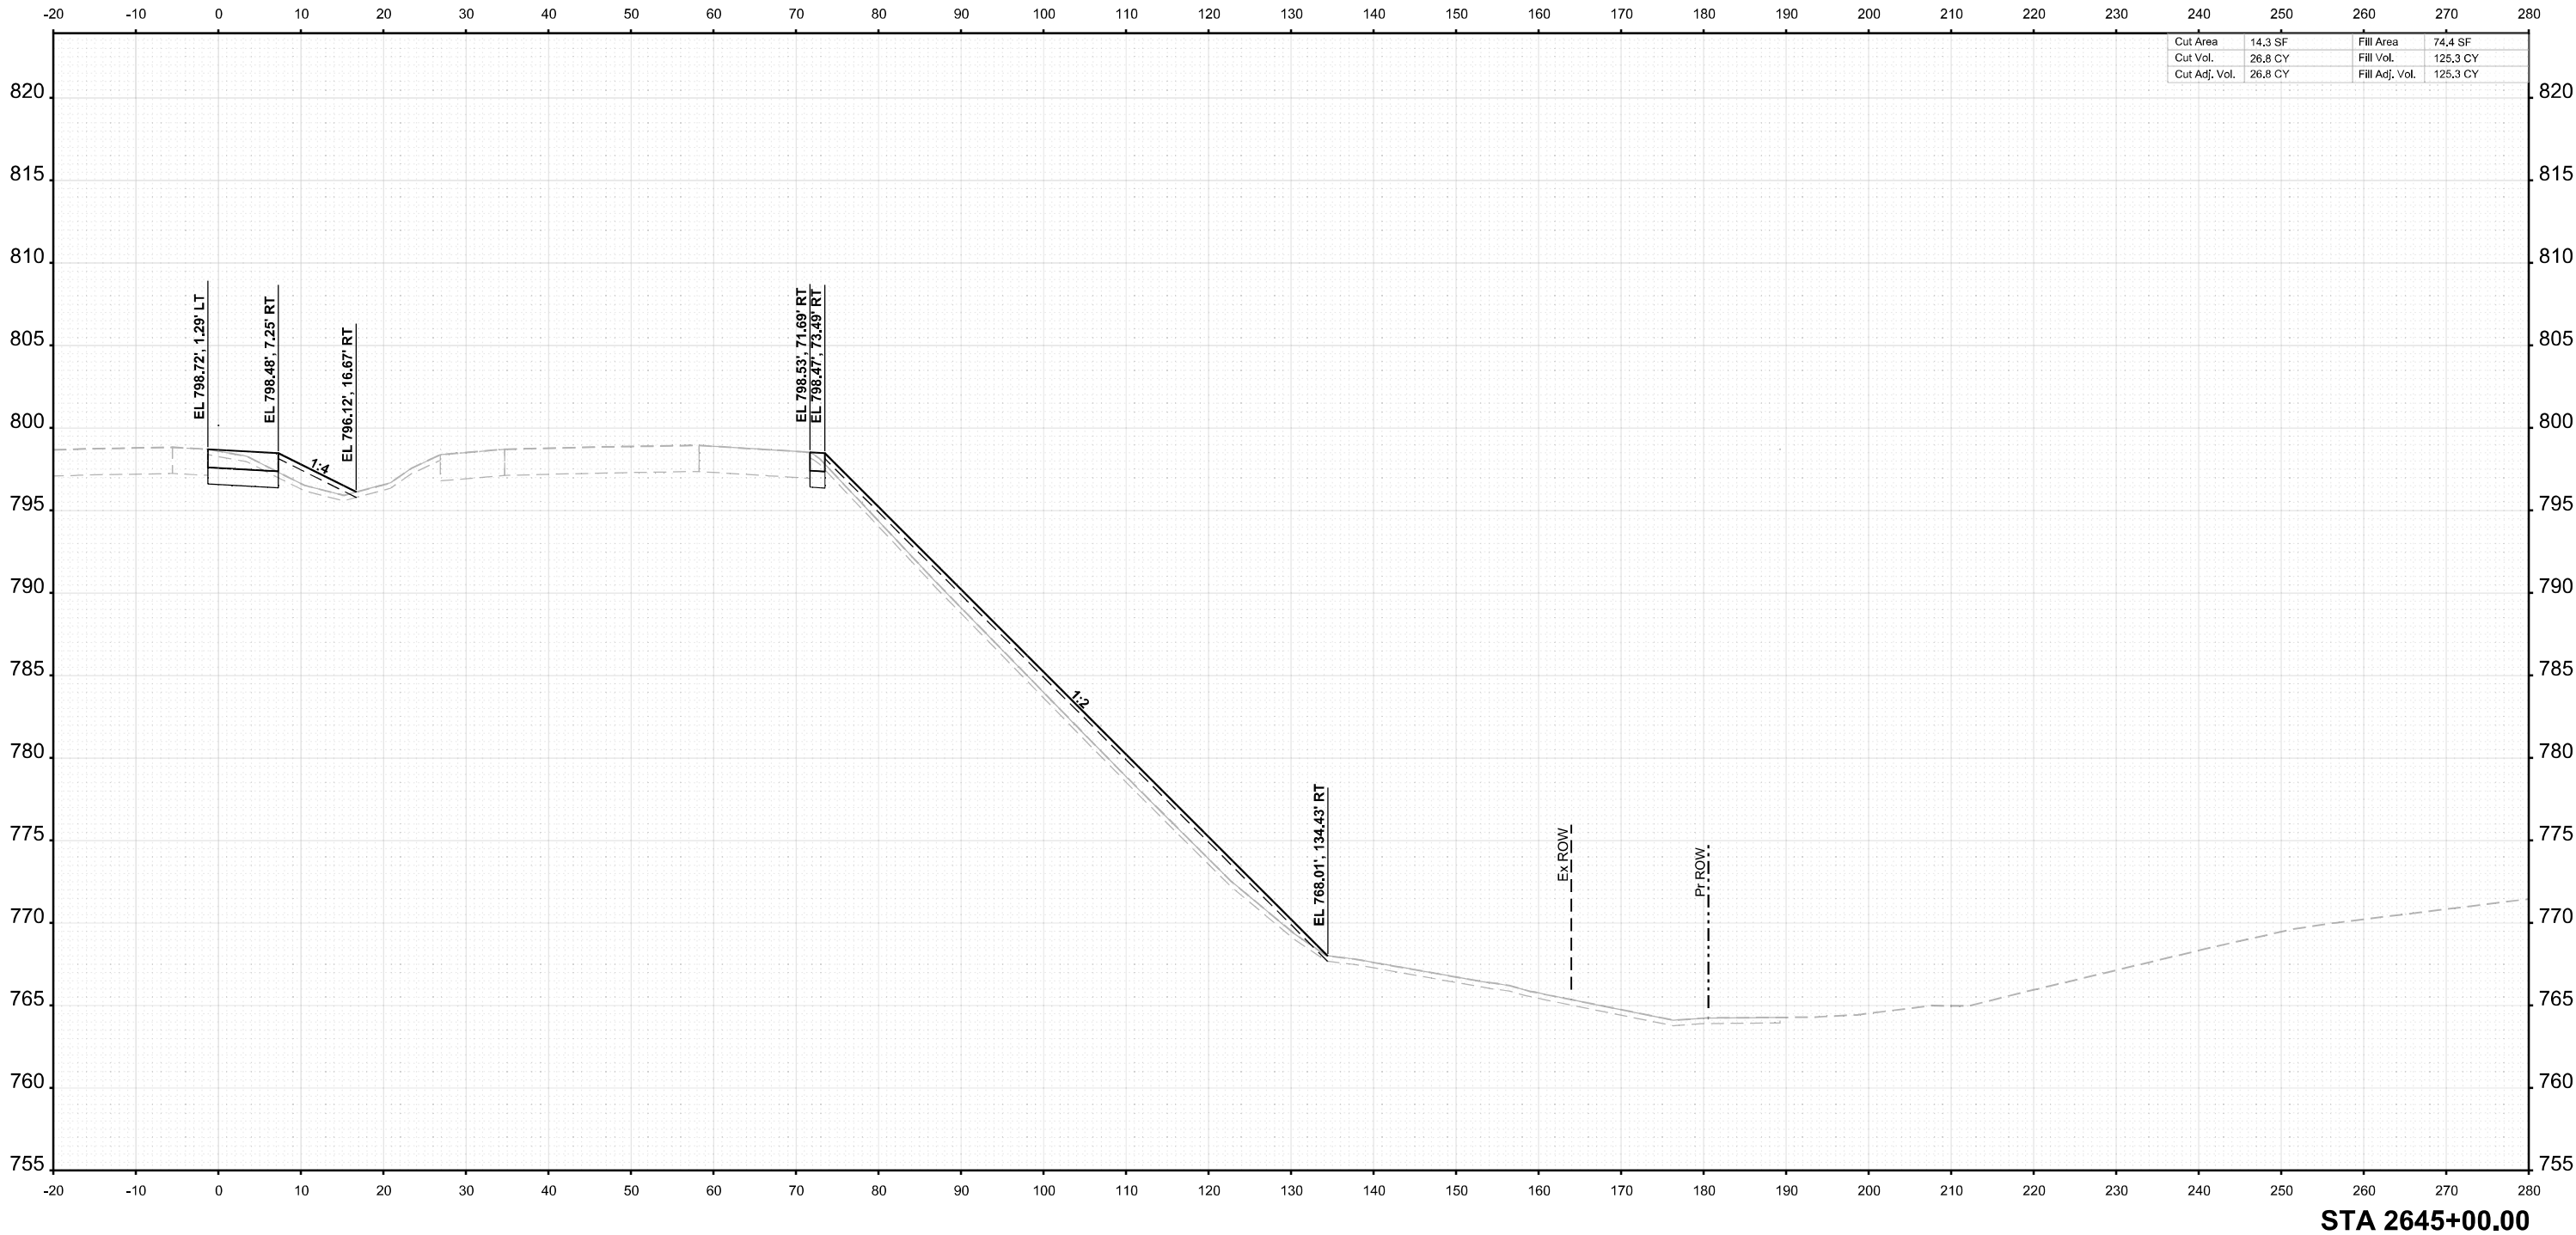

Cut Area	14.3 SF	Fill Area	74.4 SF
Cut Vol.	26.8 CY	Fill Vol.	125.3 CY
Cut Adj. Vol.	26.8 CY	Fill Adj. Vol.	125.3 CY



USER NAME =	agibson	DESIGNED -	T. VOGLER	REVISED -	
		DRAWN -	T. VOGLER	REVISED -	
PLOT SCALE =	SSCALE\$	CHECKED -	J.TARDY	REVISED -	
PLOT DATE =	2/7/2025	DATE -	02/14/2025	REVISED -	

STATE OF ILLINOIS
DEPARTMENT OF TRANSPORTATION

CROSS SECTIONS I-39
PRE-STAGE

SCALE: 1"=10'	SHEET	OF 139 SHEETS	STA. 2645+00.00	TO STA. 2645+00.00
---------------	-------	---------------	-----------------	--------------------


F.A.I RTE.	SECTION	COUNTY	TOTAL SHEETS	SHEET NO.
*	(201-3)R & (4-1.5)R	WINNEBAGO	1685	907
CONTRACT NO. 64C24				
		ILLINOIS	FED. AID PROJECT	

* FAI ROUTE 39 (I-39) & FAP 301 (US 20)

FINAL SURVEY	NO.	NOTED BOOK	SURVEYED	PLOTTED	DATE

ORIGINAL SURVEY	NO.	NOTED BOOK	SURVEYED	PLOTTED	DATE

MODEL: I-39 Mainline Stage 3 - XS - 2645+50.00
FILE NAME: c:\pwworking\benesch\projects\00173608\0264C24\I-39-PreStageXS.dgn

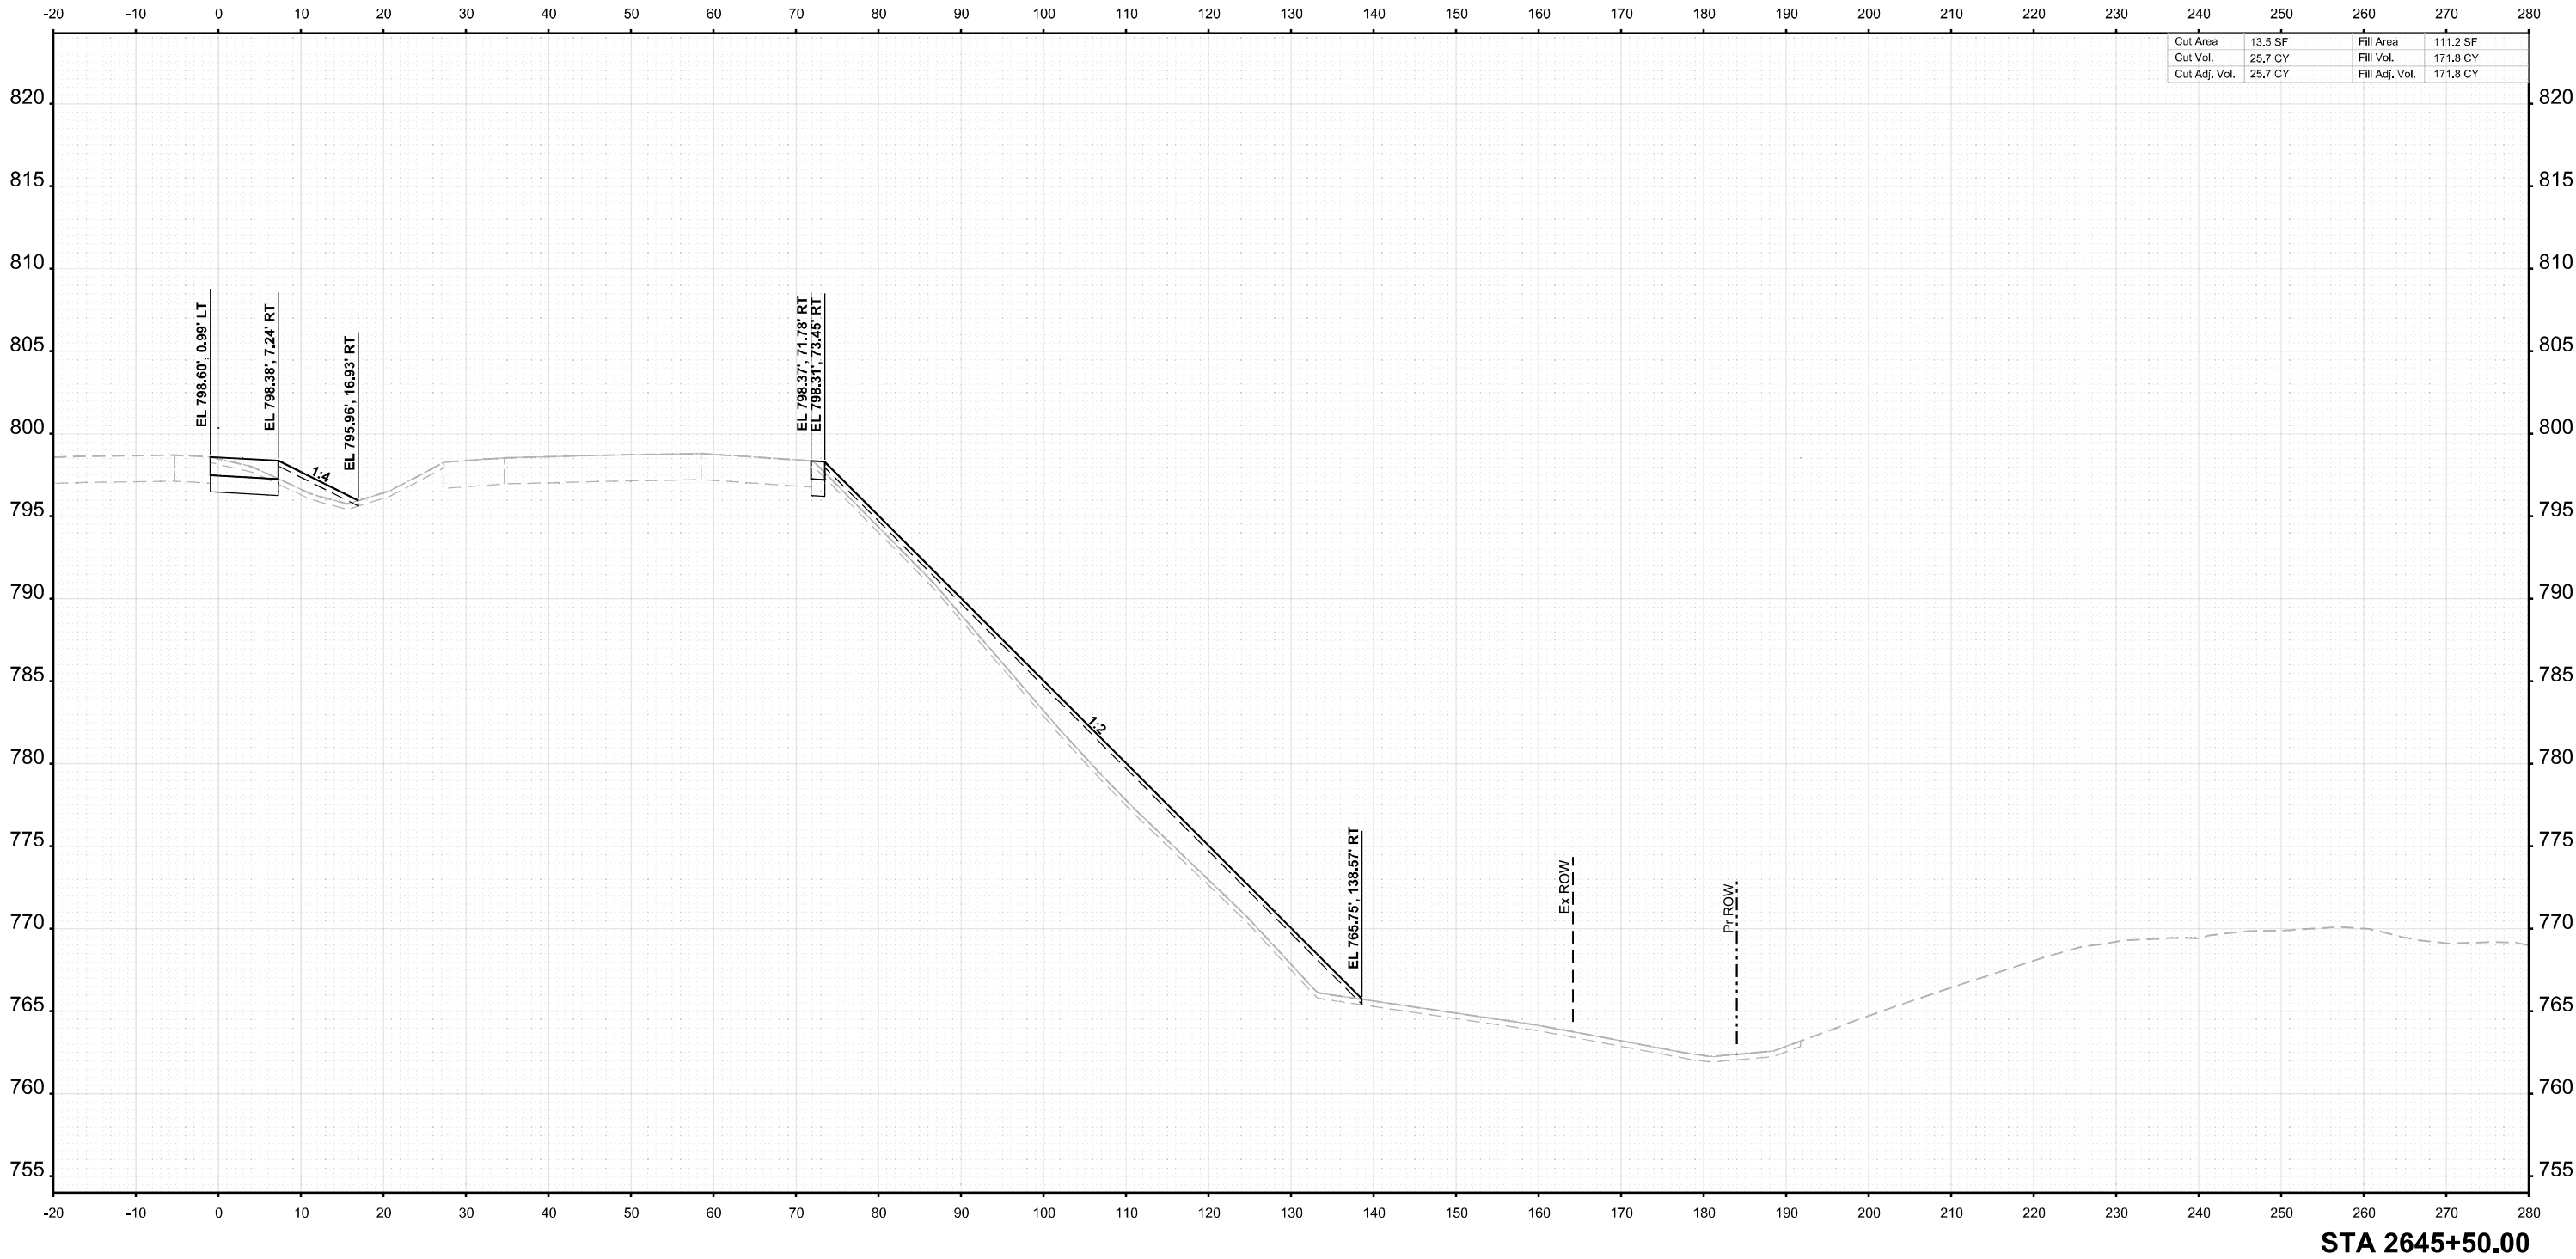

USER NAME	= agibson	DESIGNED	- T. VOGLER	REVISED	-
		DRAWN	- T. VOGLER	REVISED	-
PLOT SCALE	= \$SCALE\$	CHECKED	- J.TARDY	REVISED	-
PLOT DATE	= 2/7/2025	DATE	- 02/14/2025	REVISED	-

STATE OF ILLINOIS
DEPARTMENT OF TRANSPORTATION

SCALE: 1"=10'		SHEET	OF 139 SHEETS	STA. 2645+50.00	TO STA. 2645+50.00
---------------	--	-------	---------------	-----------------	--------------------


F.A.I RTE.	SECTION	COUNTY	TOTAL SHEETS	SHEET NO.
*	(201-3)R & (4-1.5)R	WINNEBAGO	1685	908
CONTRACT NO. 64C24				
		ILLINOIS	FED. AID PROJECT	

* FAI ROUTE 39 (I-39) & FAP 301 (US 20)

FINAL SURVEY	NO.	SURVEYED PLOTTED TEMPLATE AREAS CHECKED	BY	DATE

ORIGINAL SURVEY	NO.	SURVEYED PLOTTED TEMPLATE AREAS CHECKED	BY	DATE

MODEL: I-39 Mainline Stage 3-XS-2646+00.00
FILE NAME: c:\paword\benesch\projects\stage3\I-39-PreStageXS.dgn

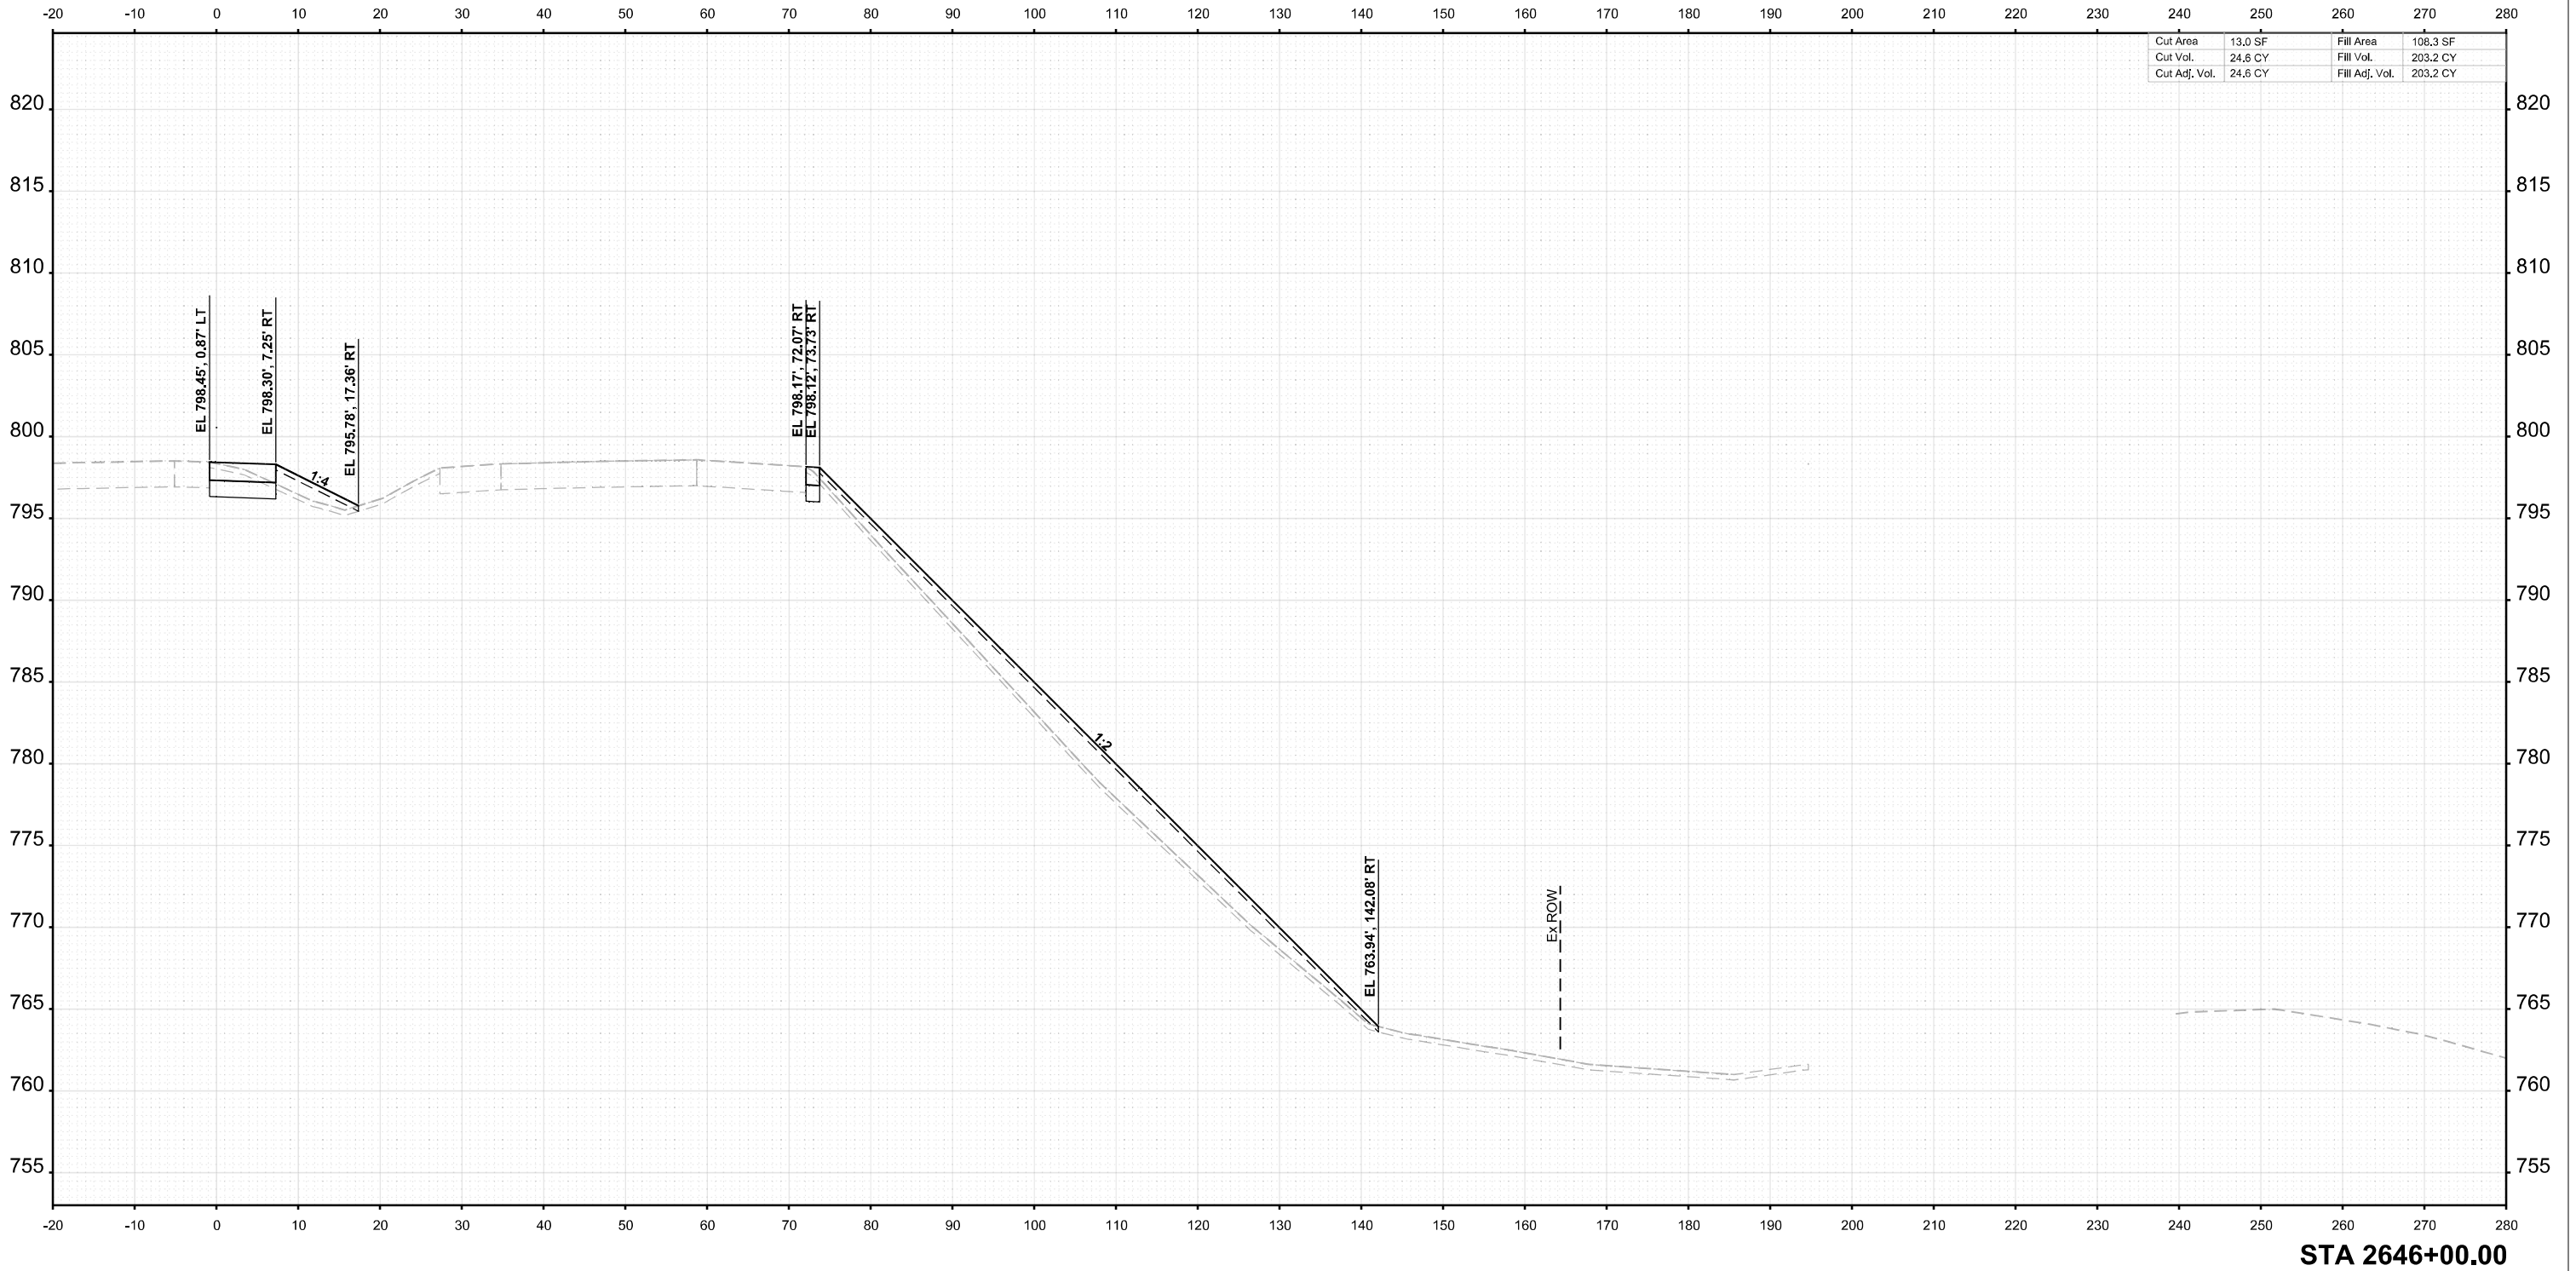

USER NAME =	agibson	DESIGNED -	T. VOGLER	REVISED -	
		DRAWN -	T. VOGLER	REVISED -	
PLOT SCALE =	SSCALE\$	CHECKED -	J.TARDY	REVISED -	
PLOT DATE =	2/7/2025	DATE -	02/14/2025	REVISED -	

STATE OF ILLINOIS
DEPARTMENT OF TRANSPORTATION

CROSS SECTIONS I-39
PRE-STAGE

SCALE: 1"=10'	SHEET	OF 139 SHEETS	STA. 2646+00.00	TO STA. 2646+00.00
---------------	-------	---------------	-----------------	--------------------


F.A.I RTE.	SECTION	COUNTY	TOTAL SHEETS	SHEET NO.
*	(201-3)R & (4-1.5)R	WINNEBAGO	1685	909
CONTRACT NO. 64C24				
		ILLINOIS	FED. AID PROJECT	

* FAI ROUTE 39 (I-39) & FAP 301 (US 20)

FINAL SURVEY	SURVEYED	BY	DATE
NOTE BOOK	PLOTTED		
NO.	TEMPLATE		
	AREAS		
	CHECKED		

ORIGINAL SURVEY	SURVEYED	BY	DATE
NOTE BOOK	PLOTTED		
	TEMPLATE		
	AREAS		
	CHECKED		

MODEL: I-39 Mainline Stage 3 - XS - 2646+50.00
FILE NAME: c:\pwworking\benesch\projects\project3\073808\I264C24\I-39-PreStageXS.dgn

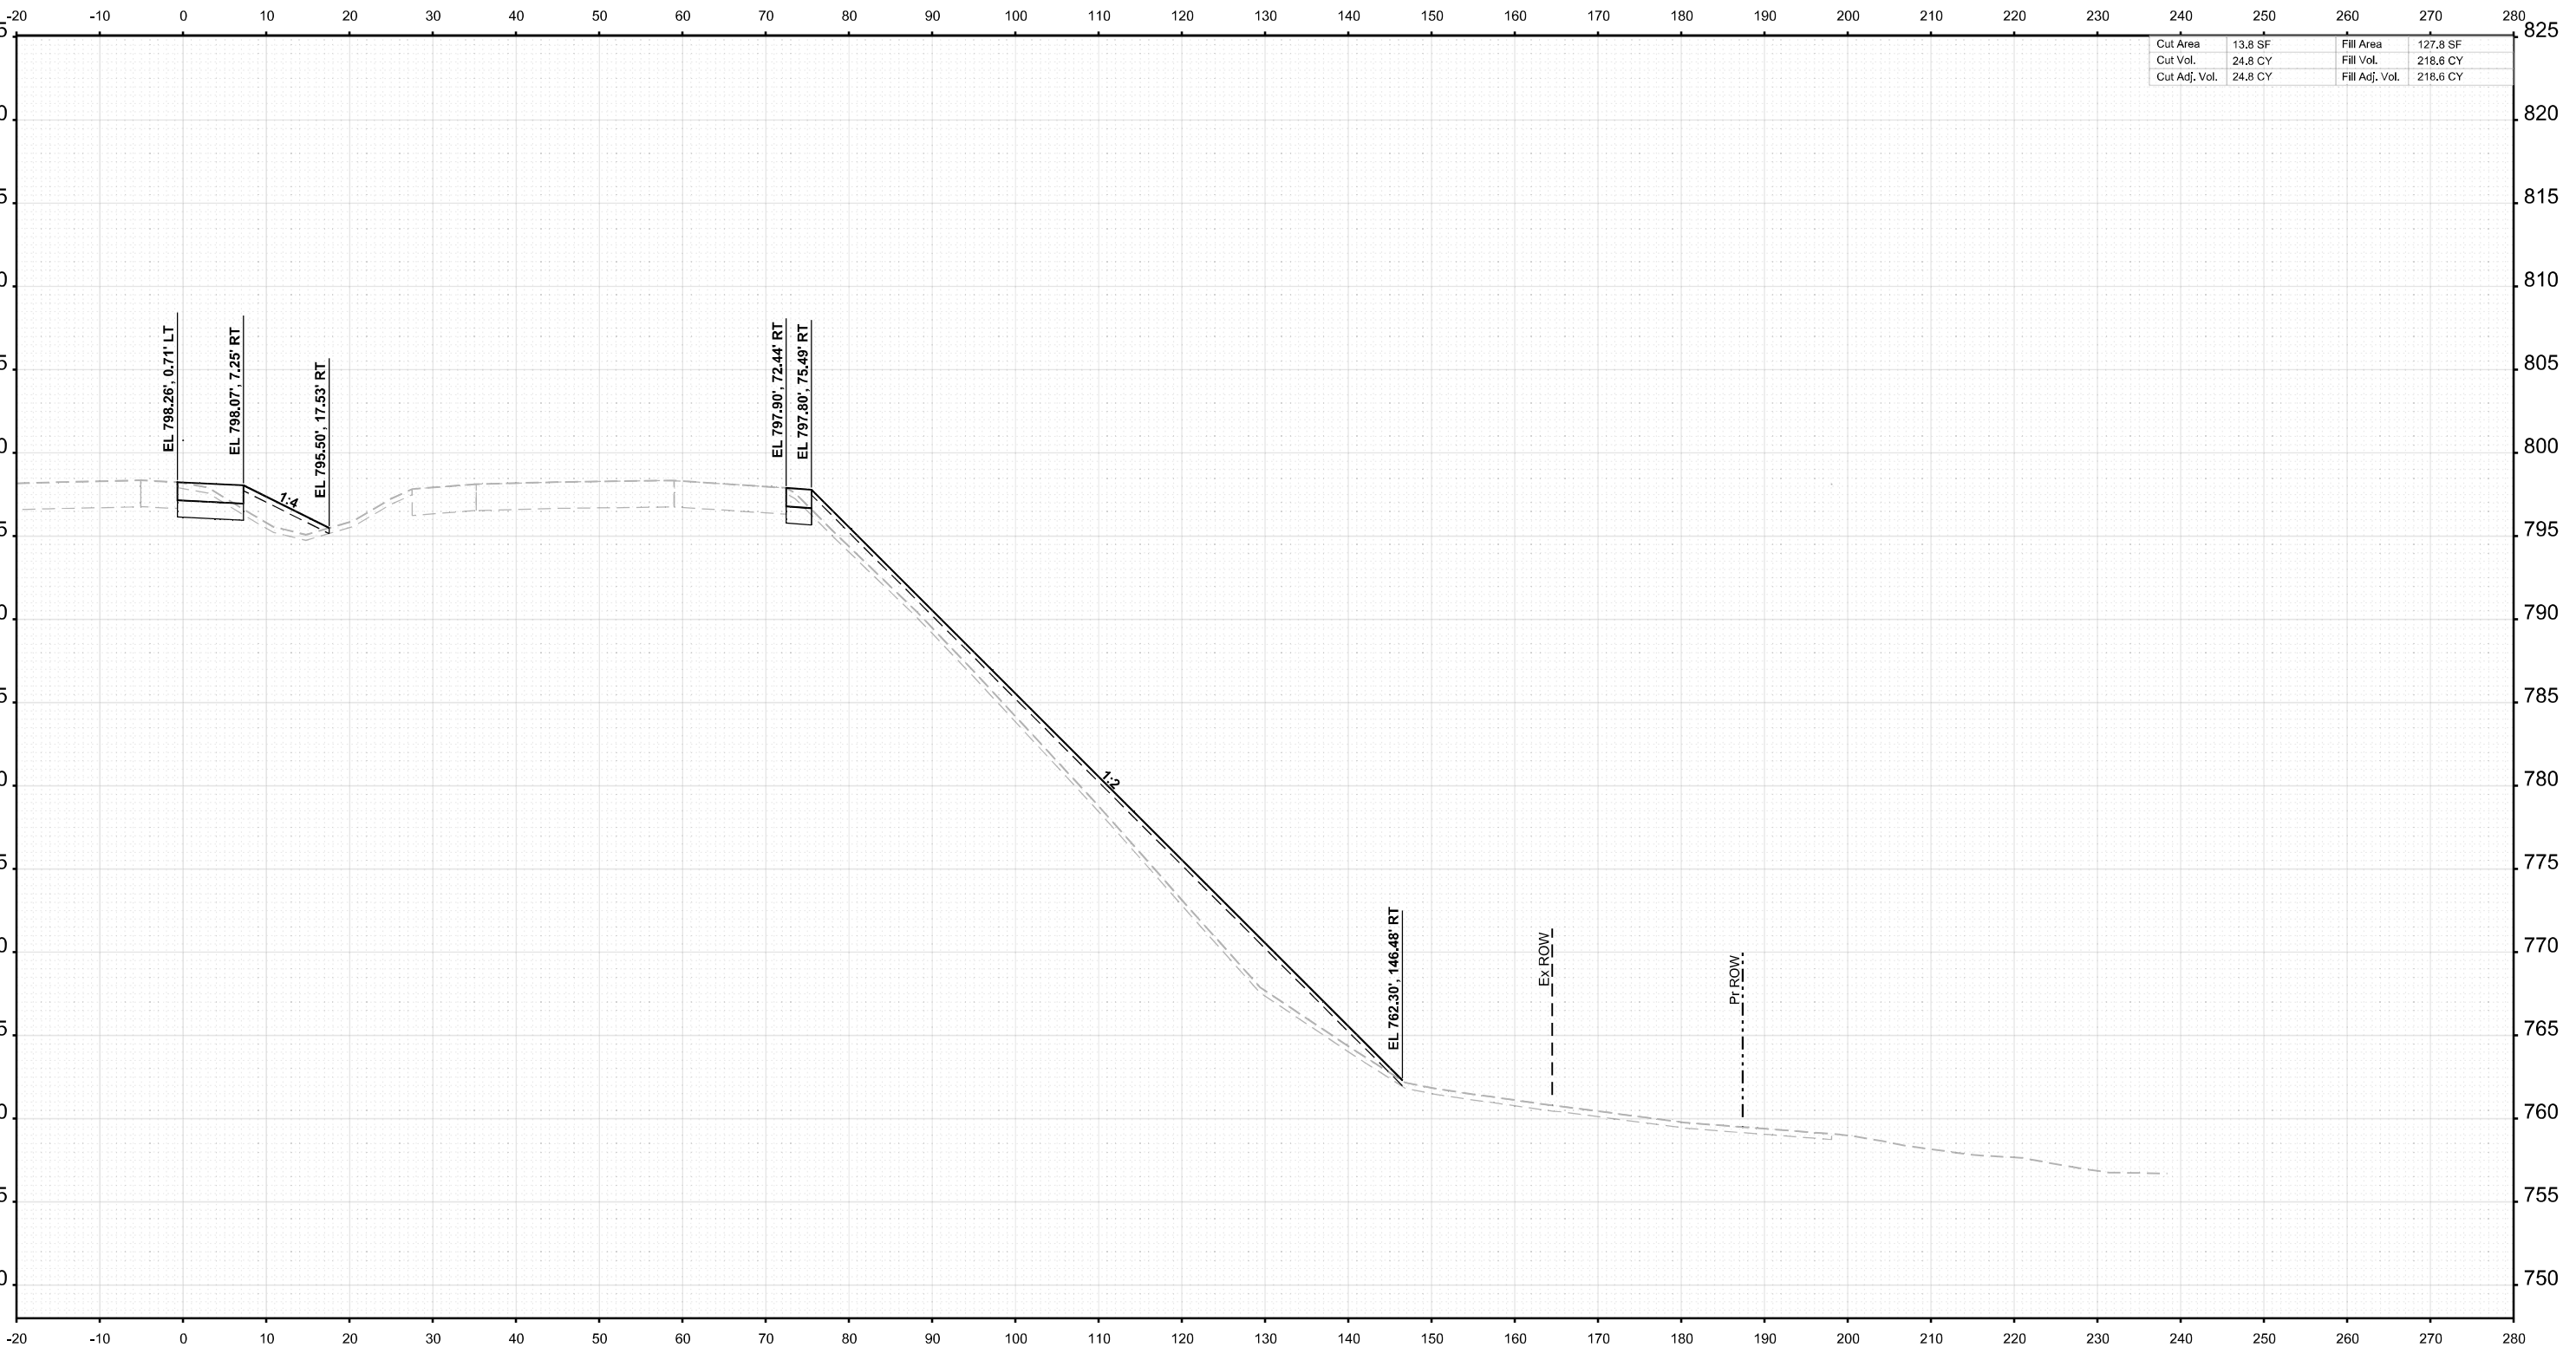

Cut Area	13.8 SF	Fill Area	127.8 SF
Cut Vol.	24.8 CY	Fill Vol.	218.6 CY
Cut Adj. Vol.	24.8 CY	Fill Adj. Vol.	218.6 CY

STA 2646+50.00



USER NAME =	agibson	DESIGNED -	T. VOGLER	REVISED -	
		DRAWN -	T. VOGLER	REVISED -	
PLOT SCALE =	SSCALE\$	CHECKED -	J.TARDY	REVISED -	
PLOT DATE =	2/7/2025	DATE -	02/14/2025	REVISED -	

STATE OF ILLINOIS
DEPARTMENT OF TRANSPORTATION

CROSS SECTIONS I-39
PRE-STAGE

SCALE: 1"=10'	SHEET	OF 139 SHEETS	STA. 2646+50.00	TO STA. 2646+50.00
---------------	-------	---------------	-----------------	--------------------


F.A.I RTE.	SECTION	COUNTY	TOTAL SHEETS	SHEET NO.
*	(201-3)R & (4-1.5)R	WINNEBAGO	1685	910
CONTRACT NO. 64C24				
		ILLINOIS	FED. AID PROJECT	

* FAI ROUTE 39 (I-39) & FAP 301 (US 20)

FINAL SURVEY	NO.	SURVEYED PLOTTED TEMPLATE AREAS CHECKED	BY	DATE

ORIGINAL SURVEY	NO.	SURVEYED PLOTTED TEMPLATE AREAS CHECKED	BY	DATE

MODEL: I-39 Mainline Stage 3 - XS - 2647+00.00 (Sheet)
FILE NAME: c:\pwworking\benesch\projects\173808\I2647\I-39-PreStage\XS.dgn

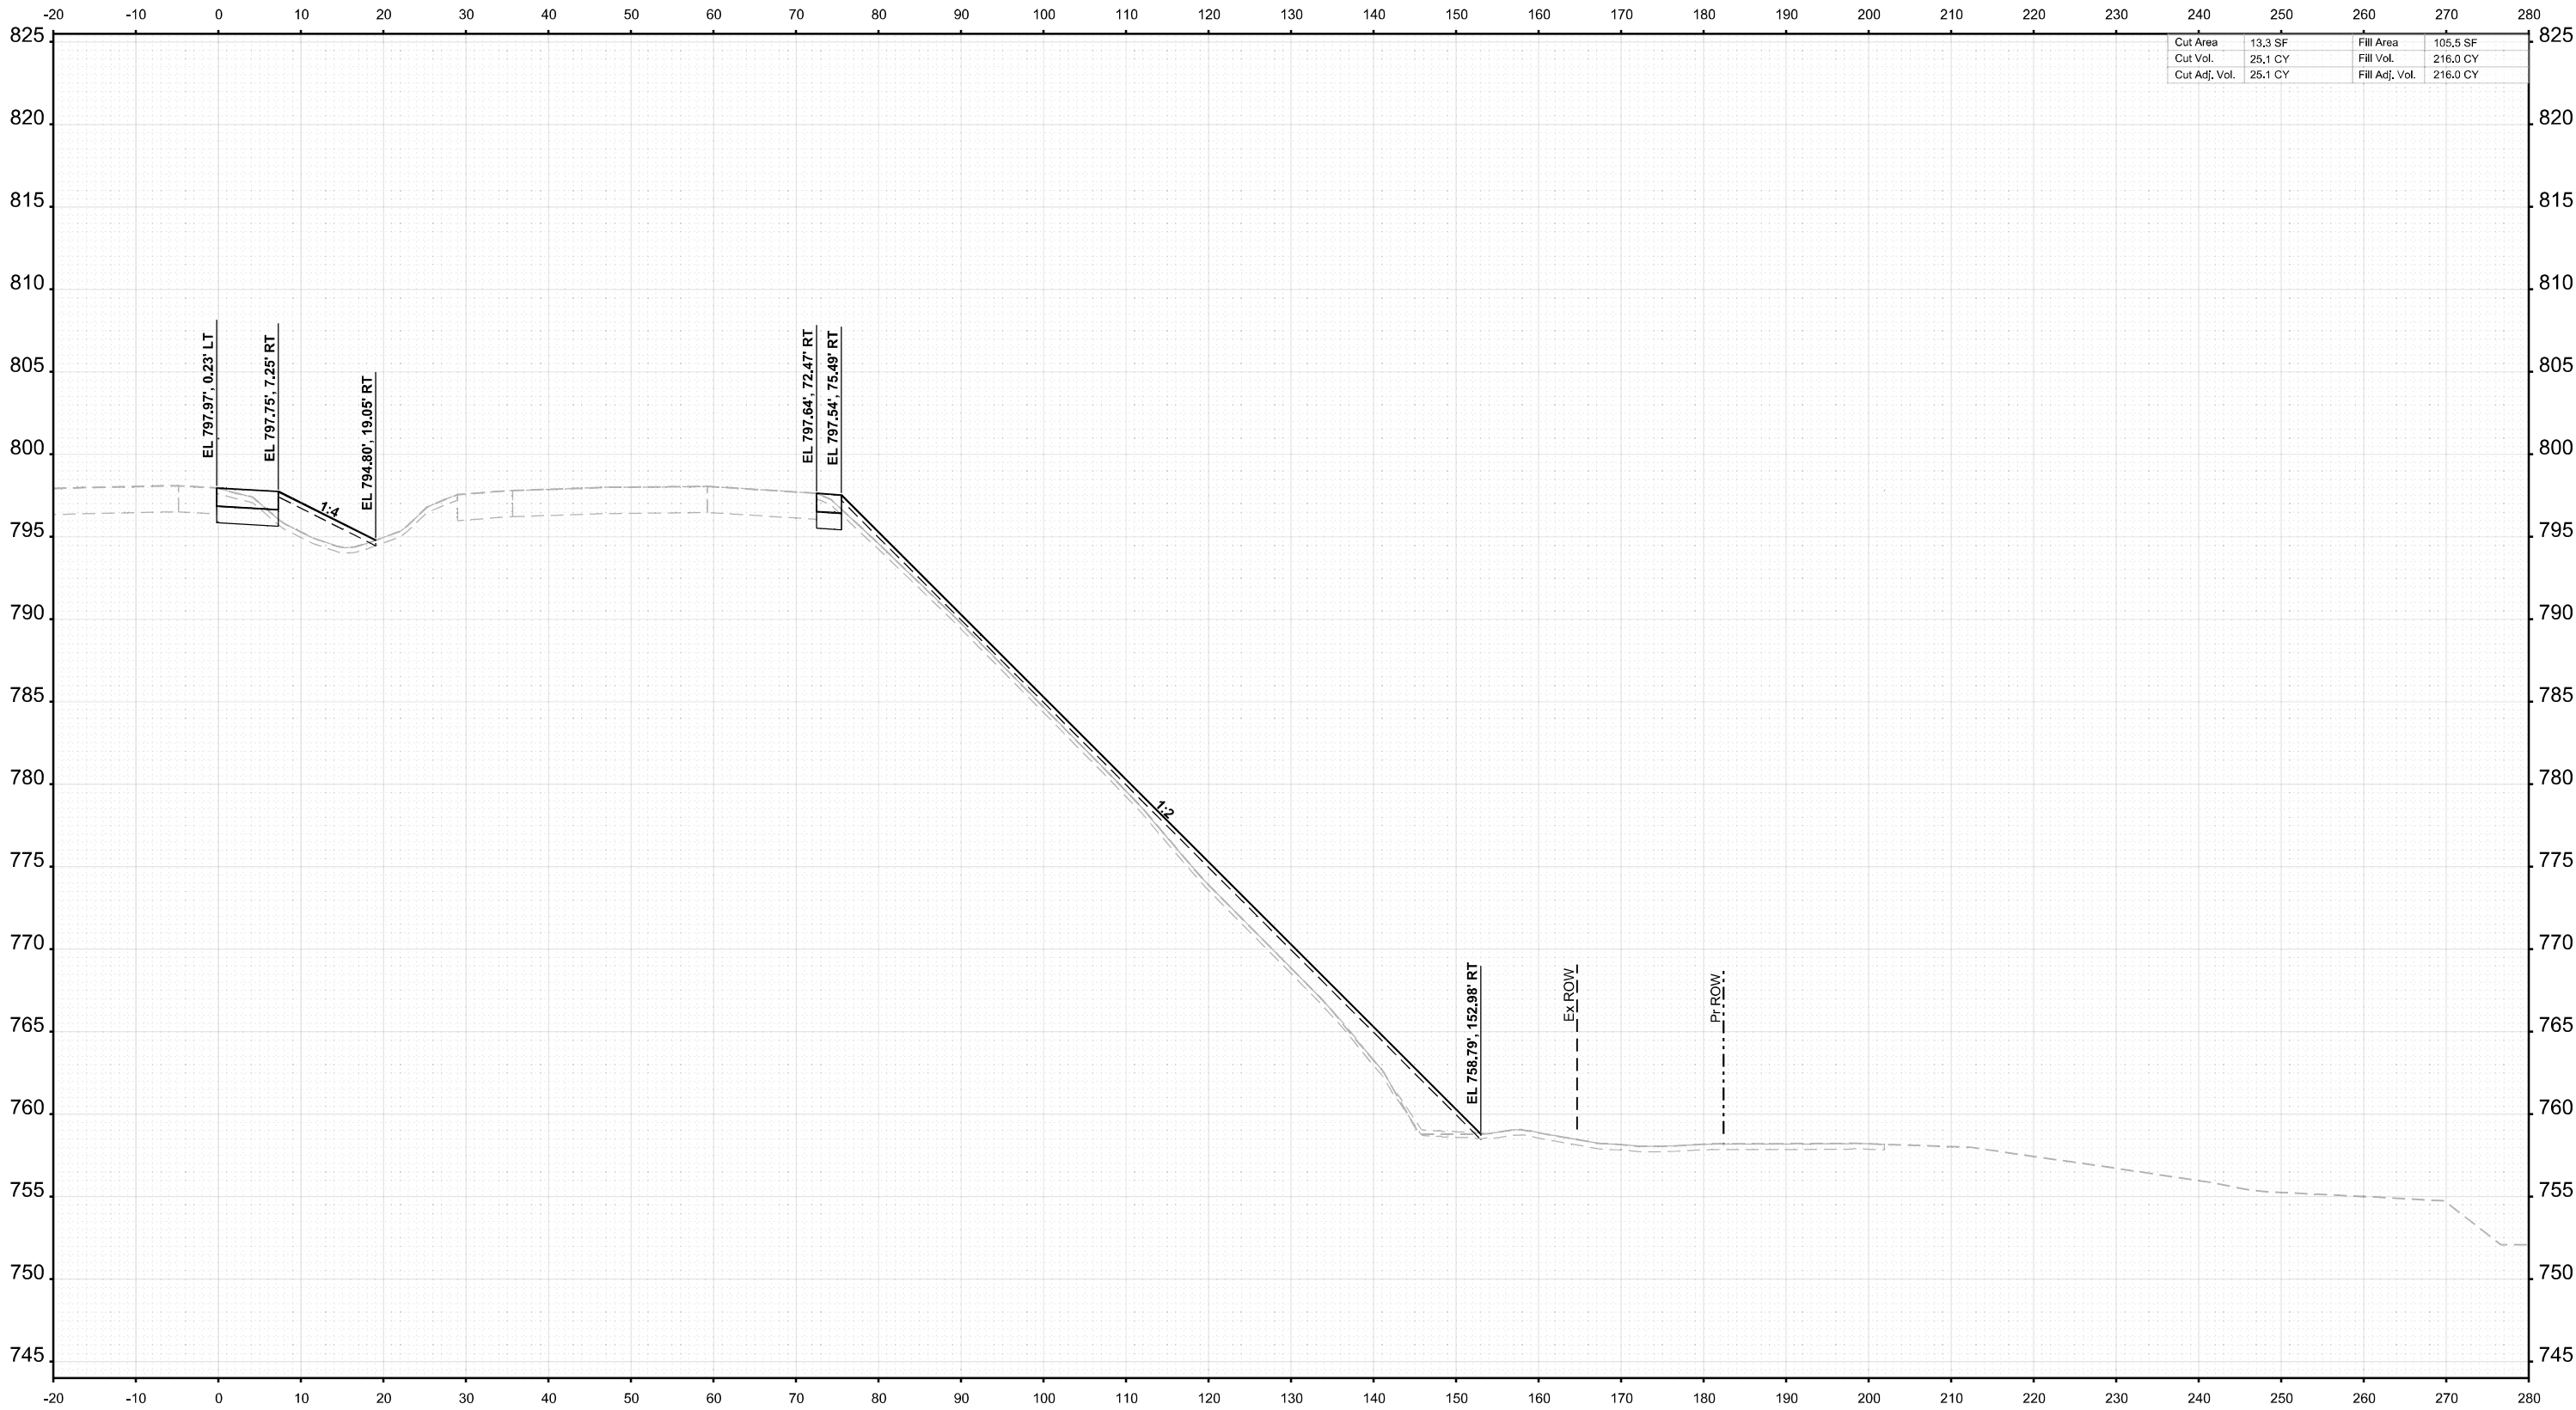

Cut Area	13.3 SF	Fill Area	105.5 SF
Cut Vol.	25.1 CY	Fill Vol.	216.0 CY
Cut Adj. Vol.	25.1 CY	Fill Adj. Vol.	216.0 CY

STA 2647+00.00



USER NAME	= agibson	DESIGNED	- T. VOGLER	REVISED	-
		DRAWN	- T. VOGLER	REVISED	-
PLOT SCALE	= \$SCALE\$	CHECKED	- J.TARDY	REVISED	-
PLOT DATE	= 2/7/2025	DATE	- 02/14/2025	REVISED	-

STATE OF ILLINOIS
DEPARTMENT OF TRANSPORTATION

CROSS SECTIONS I-39
PRE-STAGE

SCALE: 1"=10'	SHEET	OF 139 SHEETS	STA. 2647+00.00	TO STA. 2647+00.00
---------------	-------	---------------	-----------------	--------------------


F.A.I RTE.	SECTION	COUNTY	TOTAL SHEETS	SHEET NO.
*	(201-3)R & (4-1.5)R	WINNEBAGO	1685	911
CONTRACT NO. 64C24				
		ILLINOIS	FED. AID PROJECT	

* FAI ROUTE 39 (I-39) & FAP 301 (US 20)

FINAL SURVEY	NO.	SURVEYED PLOTTED TEMPLATE AREAS CHECKED	BY	DATE

ORIGINAL SURVEY	NO.	SURVEYED PLOTTED TEMPLATE AREAS CHECKED	BY	DATE

MODEL: I-39 Mainline Stage 3 - XS - 2647+50.00 (Sheet)
FILE NAME: c:\pwworking\benesch\projects\00173608\0264C24\I-39-PreStageXS.dgn

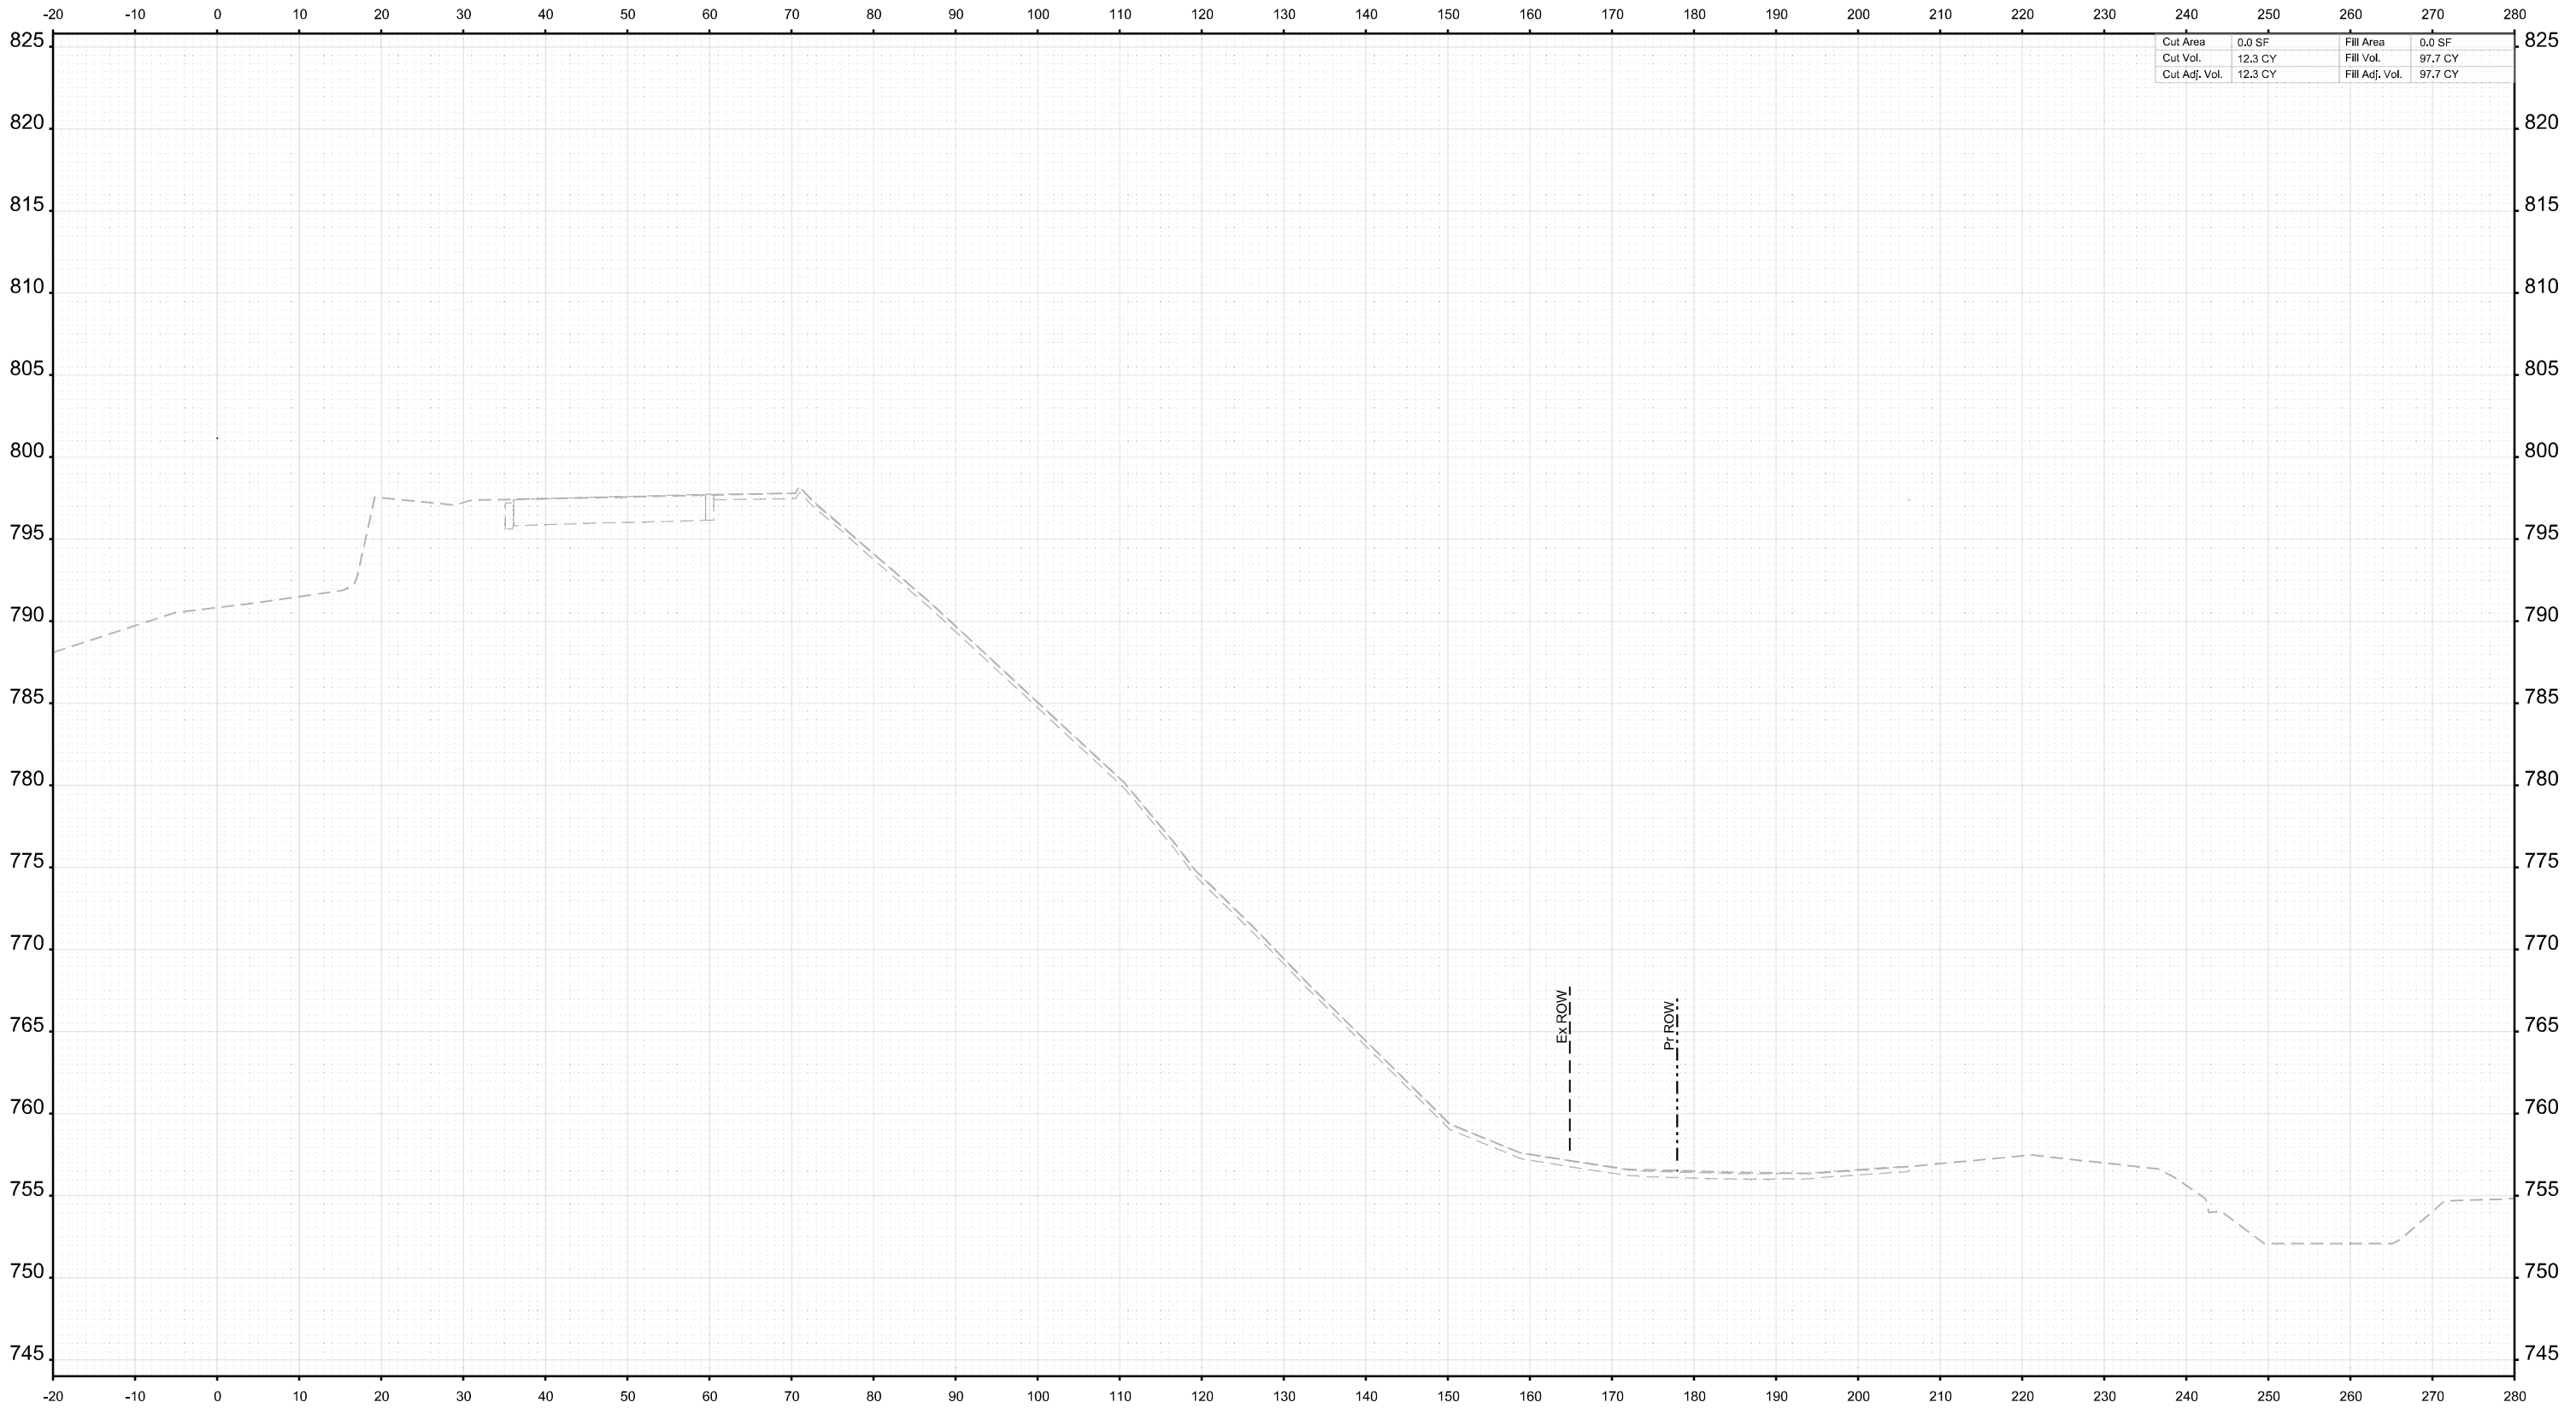

STA 2647+50.00



USER NAME = agibson	DESIGNED - T. VOGLER	REVISED -
	DRAWN - T. VOGLER	REVISED -
PLOT SCALE = \$SCALE\$	CHECKED - J.TARDY	REVISED -
PLOT DATE = 2/7/2025	DATE - 02/14/2025	REVISED -

STATE OF ILLINOIS
DEPARTMENT OF TRANSPORTATION

CROSS SECTIONS I-39
PRE-STAGE

SCALE: 1"=10' SHEET OF 139 SHEETS STA. 2647+50.00 TO STA. 2647+50.00


F.A.I RTE.	SECTION	COUNTY	TOTAL SHEETS	SHEET NO.
*	(201-3)R & (4-1.5)R	WINNEBAGO	1685	912
CONTRACT NO. 64C24				
		ILLINOIS	FED. AID PROJECT	

* FAI ROUTE 39 (I-39) & FAP 301 (US 20)

FINAL SURVEY	SURVEYED	BY	DATE
	PLOTTED		
	TEMPLATE		
	AREAS		
NO.	NOTE BOOK		
	AREAS CHECKED		

ORIGINAL SURVEY	SURVEYED	BY	DATE
	PLOTTED		
	TEMPLATE		
	AREAS		
NO.	NOTE BOOK		
	AREAS CHECKED		

MODEL: I-39 Mainline Stage 3 - XS - 2649+00.00 (Sheet)
FILE NAME: c:\pwwor\benesch\projects\project\60173608\0264C24\I-39-PreStageXS.dgn

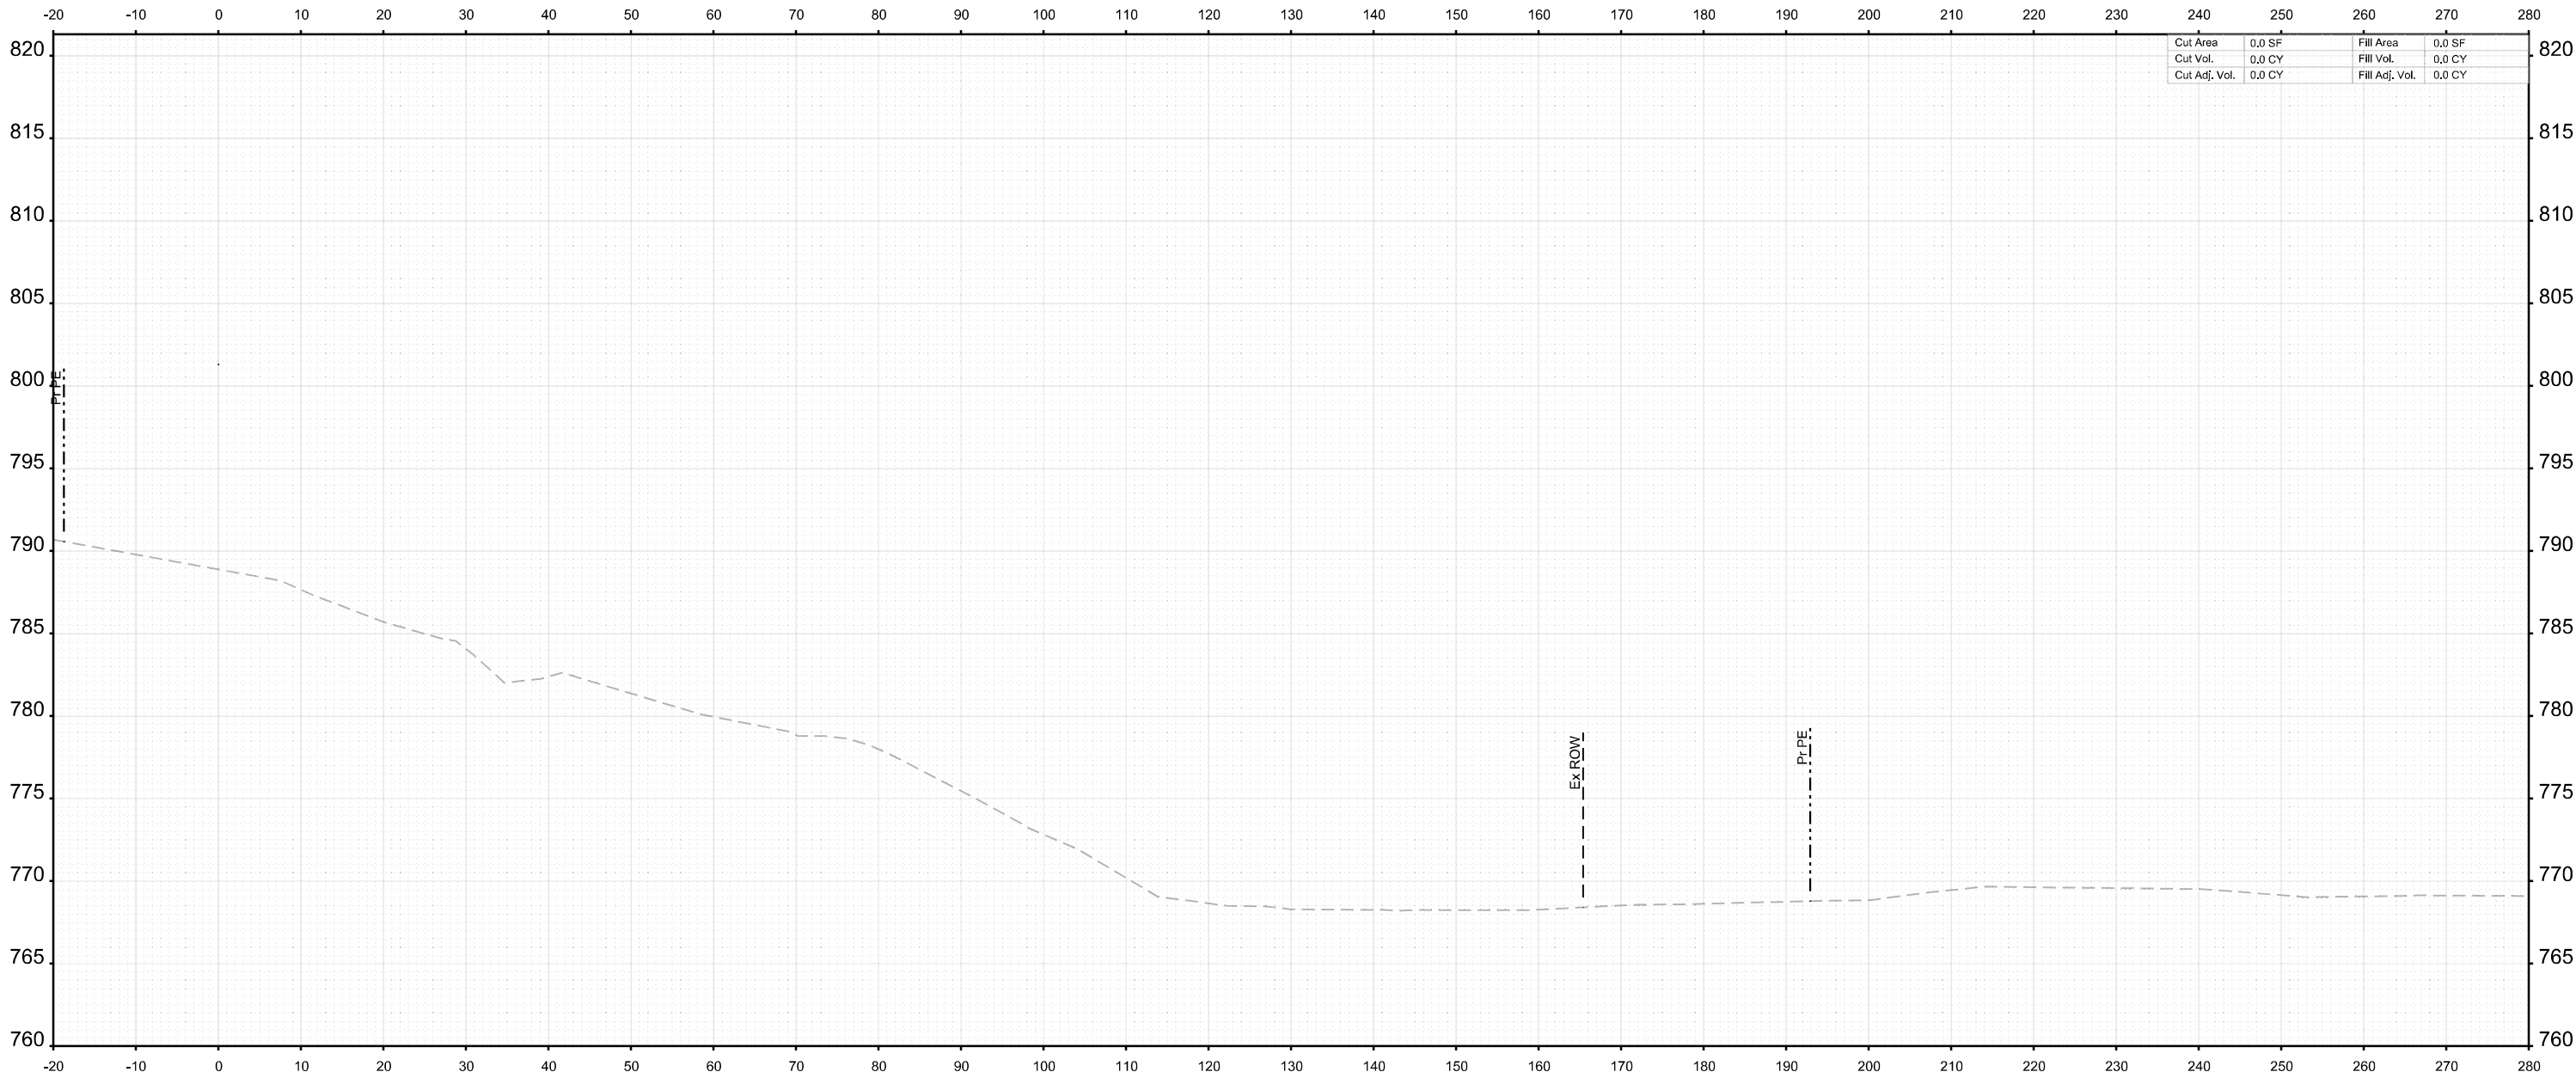

STA 2649+00.00



USER NAME	= agibson	DESIGNED	-	T. VOGLER	REVISED	-	
		DRAWN	-	T. VOGLER	REVISED	-	
PLOT SCALE	= \$SCALE\$	CHECKED	-	J.TARDY	REVISED	-	
PLOT DATE	= 2/7/2025	DATE	-	02/14/2025	REVISED	-	

STATE OF ILLINOIS
DEPARTMENT OF TRANSPORTATION

CROSS SECTIONS I-39
PRE-STAGE

SCALE: 1"=10'	SHEET	OF	139	SHEETS	STA. 2649+00.00	TO STA. 2649+00.00
---------------	-------	----	-----	--------	-----------------	--------------------


F.A.I RTE.	SECTION	COUNTY	TOTAL SHEETS	SHEET NO.
*	(201-3)R & (4-1.5)R	WINNEBAGO	1685	913
CONTRACT NO. 64C24				
		ILLINOIS	FED. AID PROJECT	

* FAI ROUTE 39 (I-39) & FAP 301 (US 20)

FINAL SURVEY	BY		DATE
	SURVEYED		
	PLOTTED		
	TEMPLATE		
NO.	NOTE BOOK		
	AREAS		
	CHECKED		
	AREAS CHECKED		

ORIGINAL SURVEY	BY		DATE
	SURVEYED		
	PLOTTED		
	TEMPLATE		
NO.	NOTE BOOK		
	AREAS		
	CHECKED		
	AREAS CHECKED		

MODEL: I-39 Mainline Stage 3 - XS - 2649+50.00
FILE NAME: c:\pwworking\benesch\projects\00173608\0264C24\I-39-PreStageXS.dgn

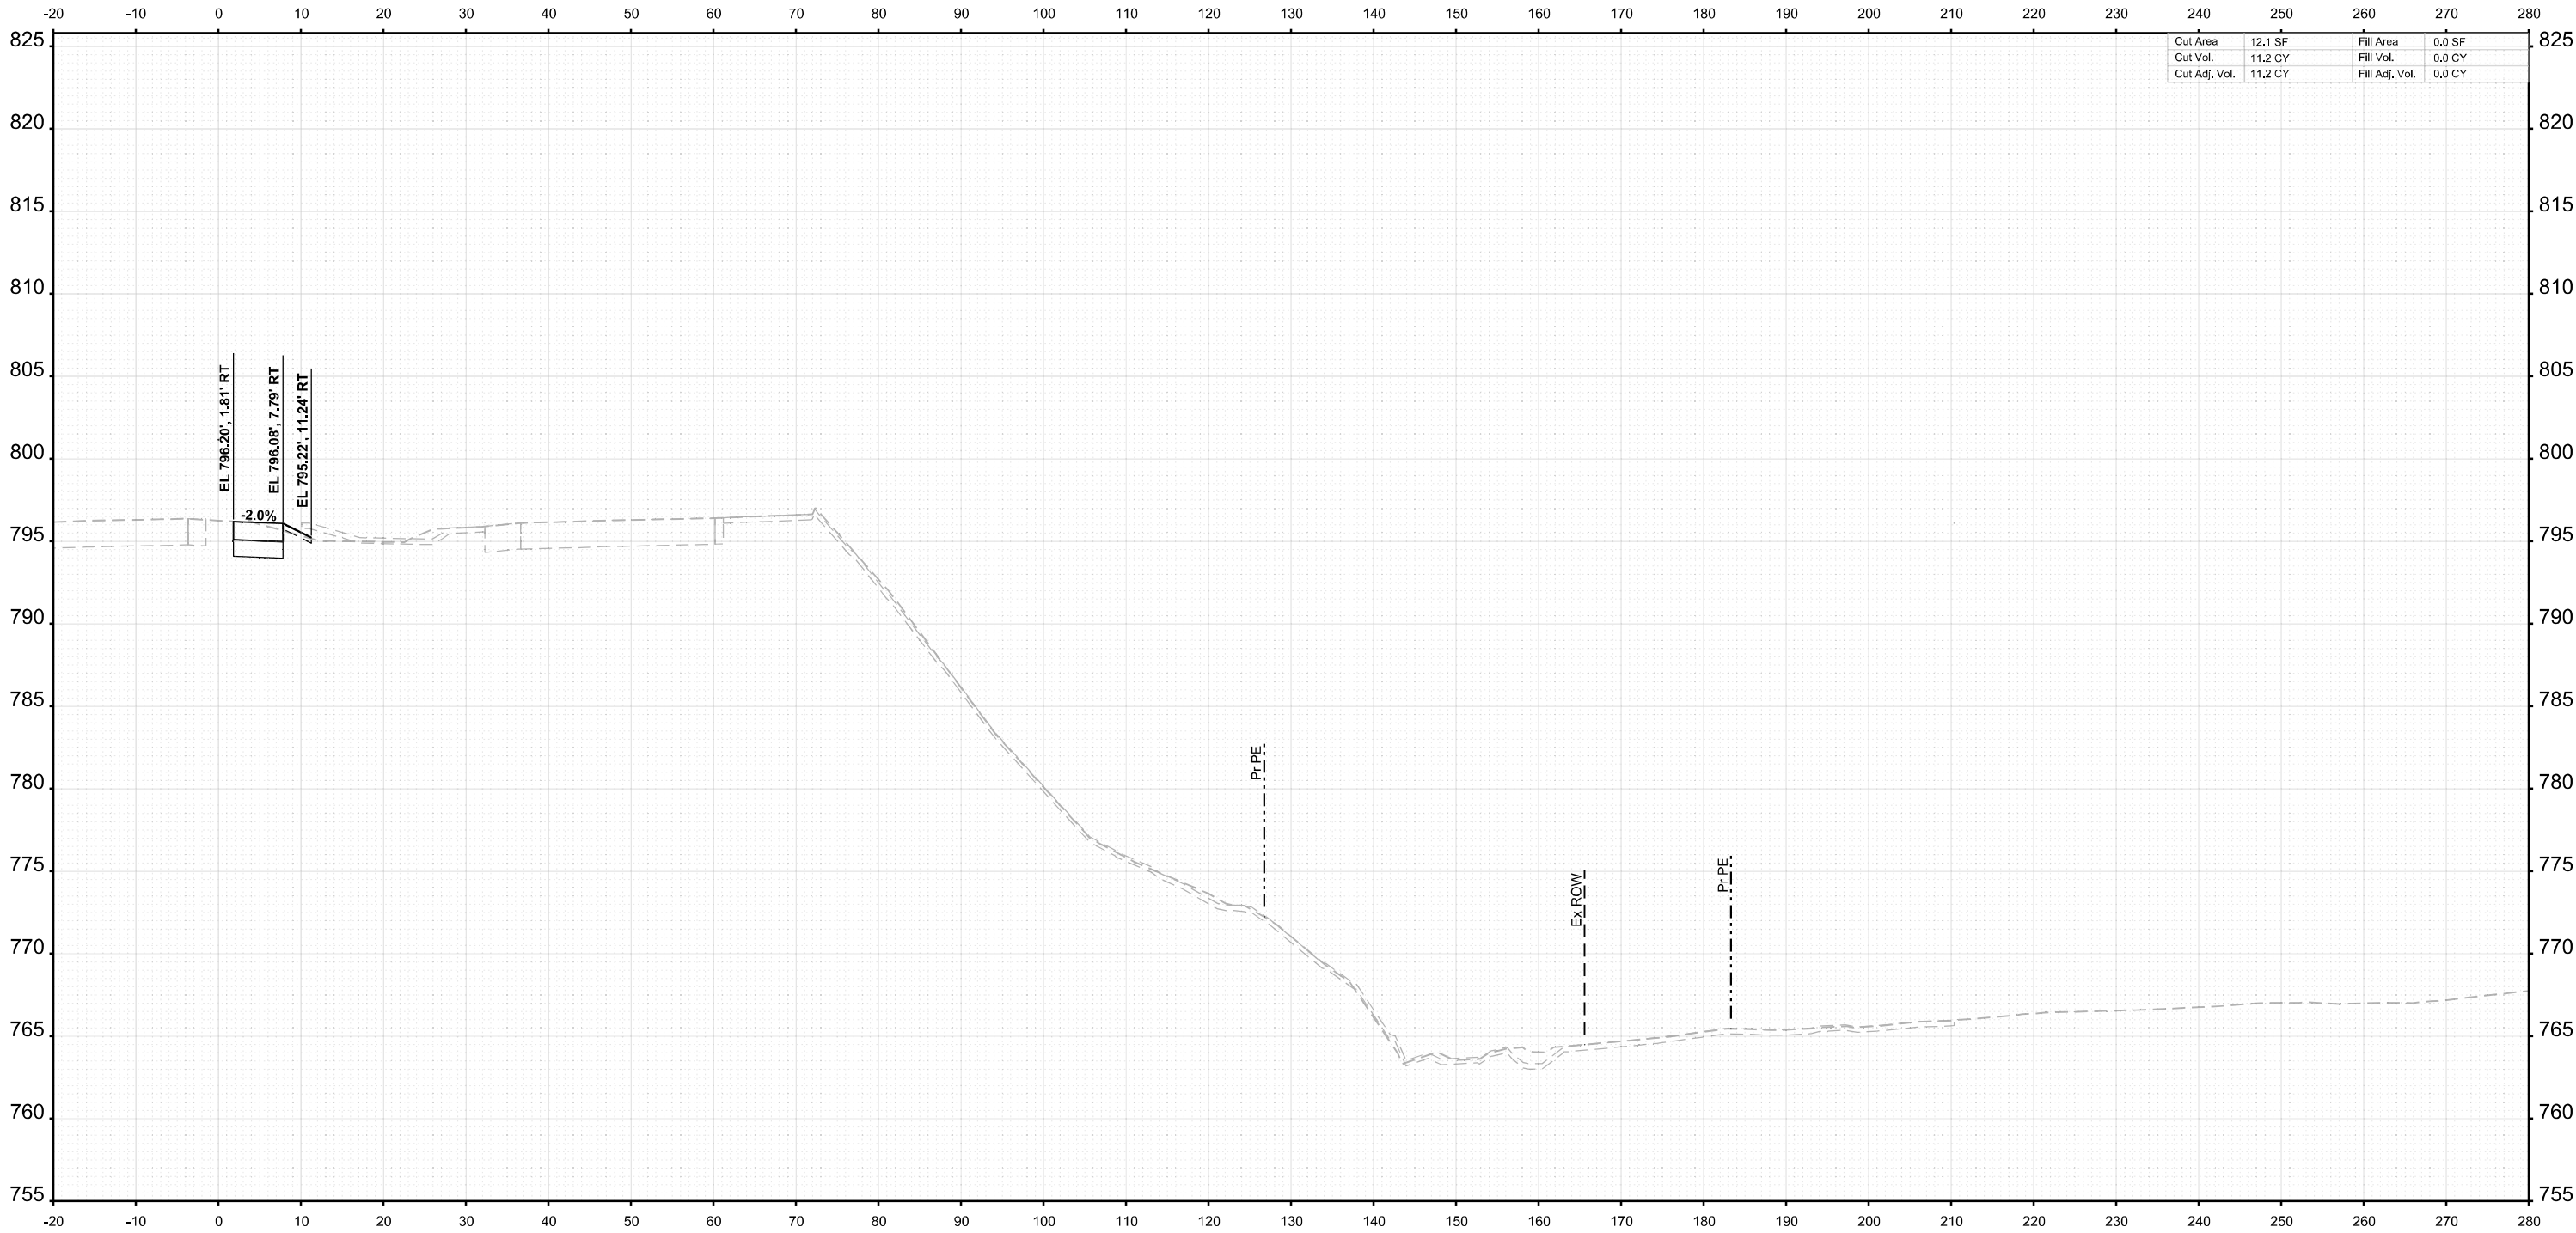

STA 2649+50.00



USER NAME =	agibson	DESIGNED -	T. VOGLER	REVISED -	
		DRAWN -	T. VOGLER	REVISED -	
PLOT SCALE =	SSCALE\$	CHECKED -	J.TARDY	REVISED -	
PLOT DATE =	2/7/2025	DATE -	02/14/2025	REVISED -	

STATE OF ILLINOIS
DEPARTMENT OF TRANSPORTATION

CROSS SECTIONS I-39
PRE-STAGE

SCALE: 1"=10'	SHEET	OF 139 SHEETS	STA. 2649+50.00	TO STA. 2649+50.00
---------------	-------	---------------	-----------------	--------------------


F.A.I RTE.	SECTION	COUNTY	TOTAL SHEETS	SHEET NO.
*	(201-3)R & (4-1.5)R	WINNEBAGO	1685	914
CONTRACT NO. 64C24				
ILLINOIS		FED. AID PROJECT		

* FAI ROUTE 39 (I-39) & FAP 301 (US 20)

FINAL SURVEY	NO.	SURVEYED PLOTTED TEMPLATE AREAS CHECKED	BY	DATE

ORIGINAL SURVEY	NOTE BOOK	SURVEYED PLOTTED TEMPLATE AREAS CHECKED	BY	DATE

MODEL: I-39 Mainline Stage 3 - XS - 2650+00.00 (Sheet)
FILE NAME: c:\pwworking\benesch\projects\00173608\0264\0244\I-39-PreStageXS.dgn

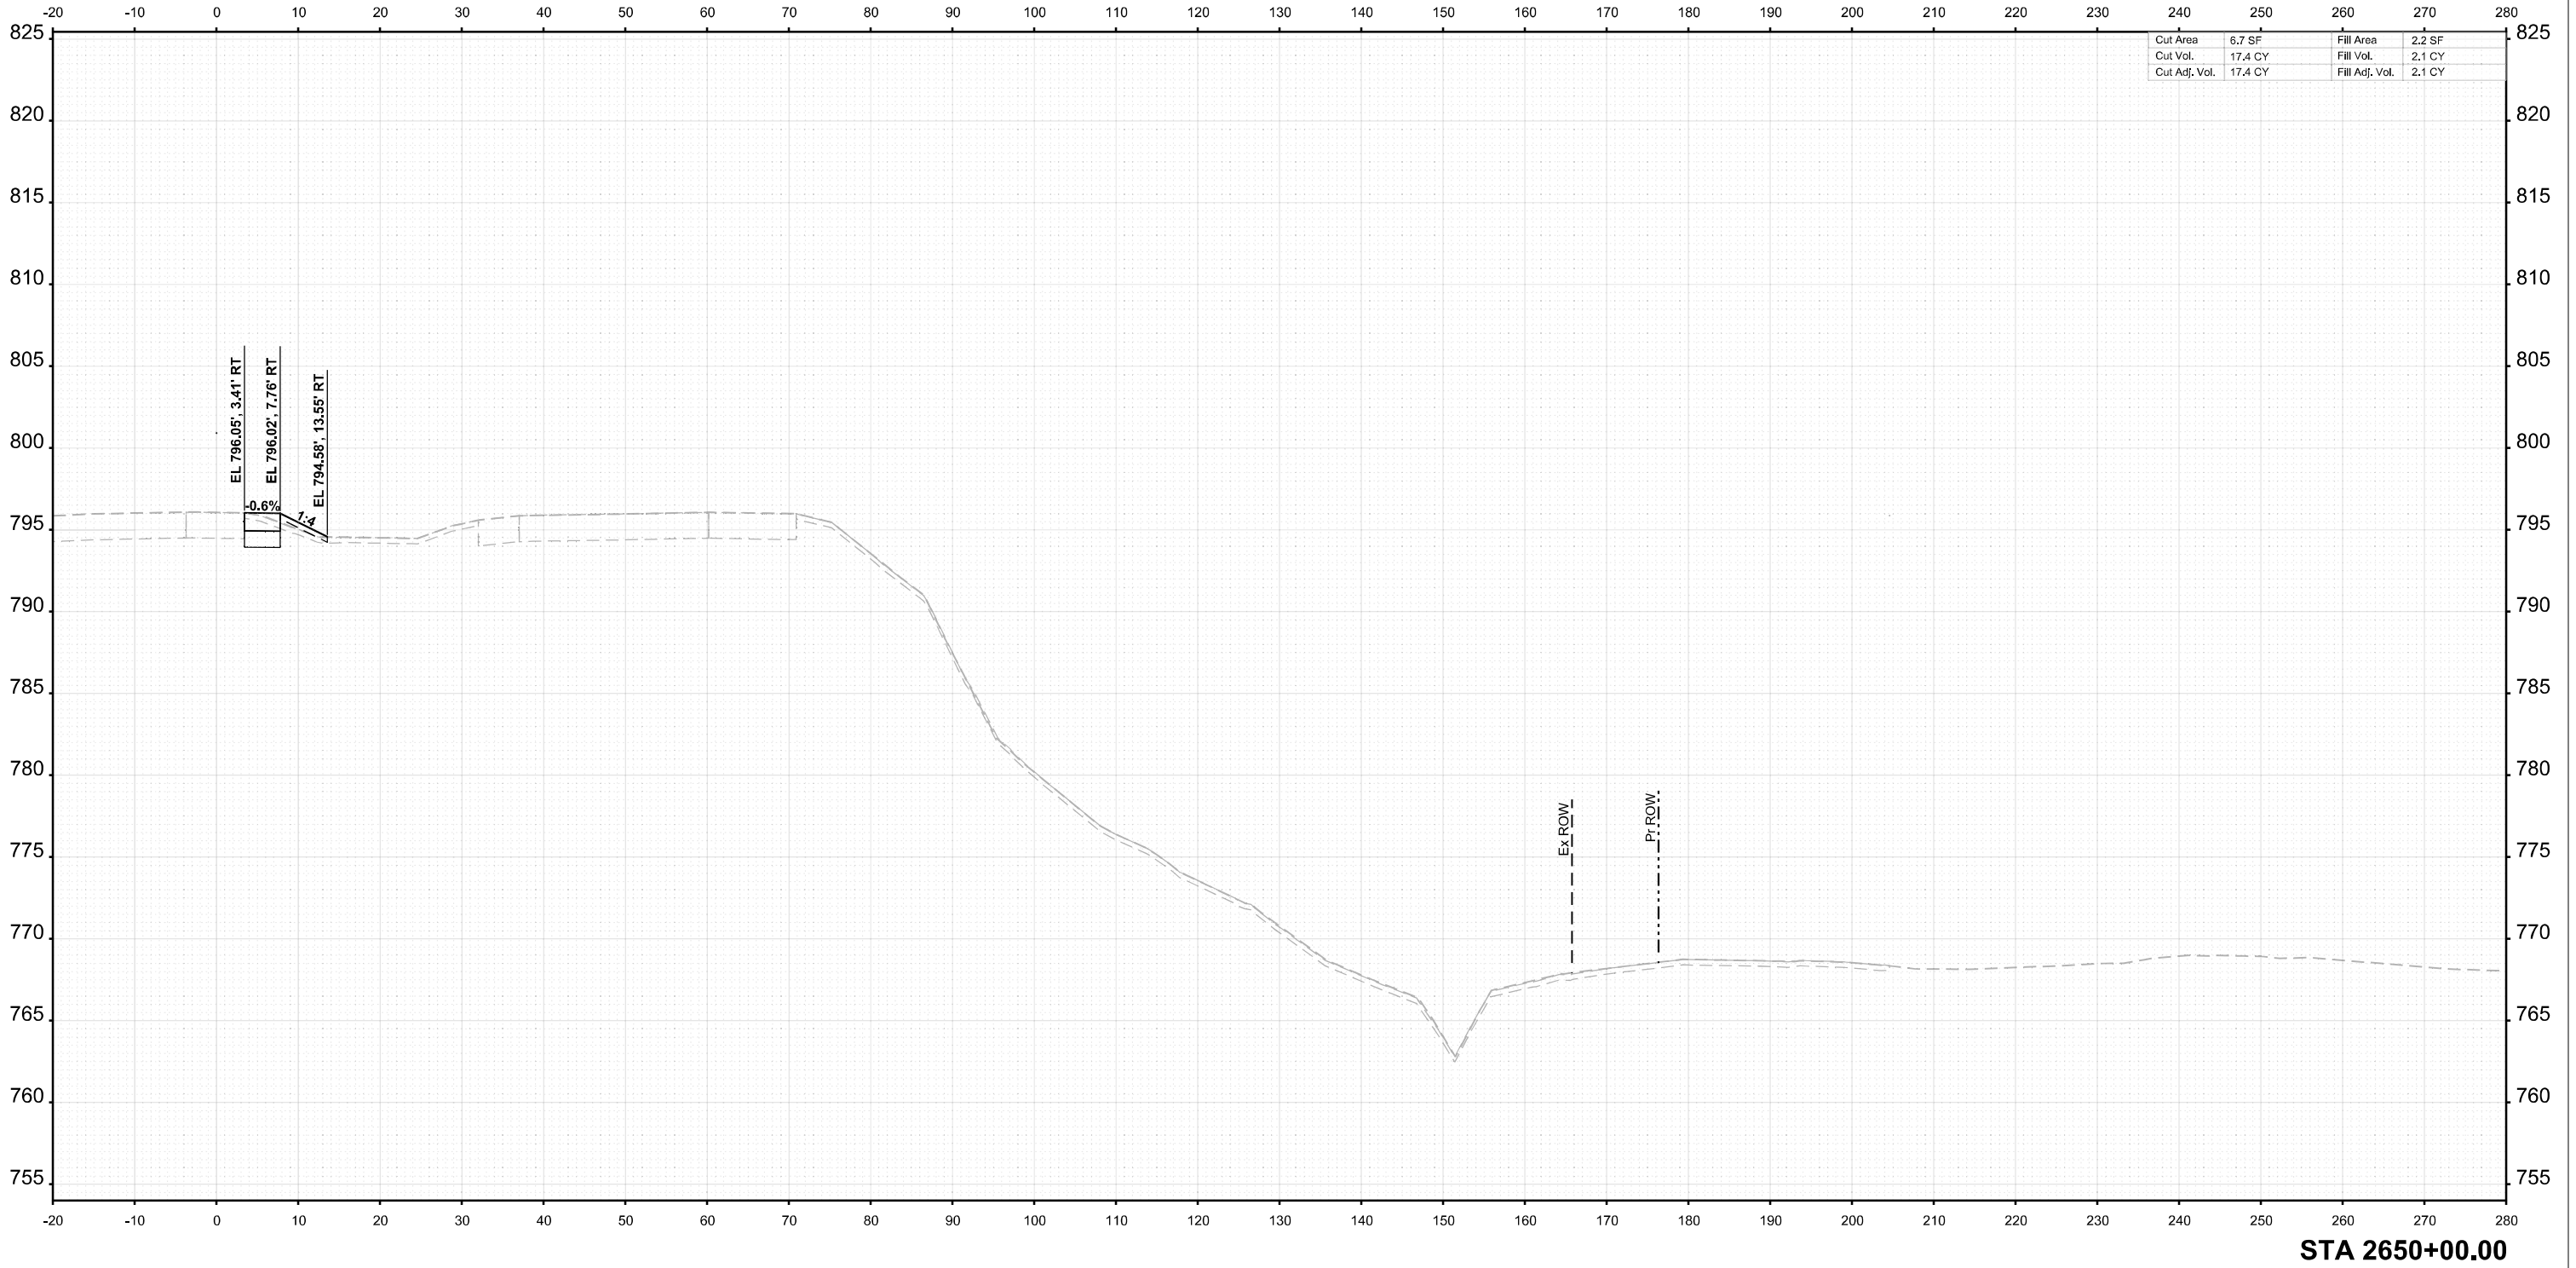

USER NAME =	agibson	DESIGNED -	T. VOGLER	REVISED -	
		DRAWN -	T. VOGLER	REVISED -	
PLOT SCALE =	SSCALE\$	CHECKED -	J.TARDY	REVISED -	
PLOT DATE =	2/7/2025	DATE -	02/14/2025	REVISED -	

STATE OF ILLINOIS
DEPARTMENT OF TRANSPORTATION

CROSS SECTIONS I-39
PRE-STAGE

SCALE: 1"=10' SHEET OF 139 SHEETS STA. 2650+00.00 TO STA. 2650+00.00


F.A.I RTE.	SECTION	COUNTY	TOTAL SHEETS	SHEET NO.
*	(201-3)R & (4-1.5)R	WINNEBAGO	1685	915
CONTRACT NO. 64C24				
		ILLINOIS	FED. AID PROJECT	

* FAI ROUTE 39 (I-39) & FAP 301 (US 20)

FINAL SURVEY	BY		DATE
	SURVEYED		
	PLOTTED		
	TEMPLATE		
NO.	NOTE BOOK		
	AREAS		
	CHECKED		
	AREAS CHECKED		

ORIGINAL SURVEY	BY		DATE
	SURVEYED		
	PLOTTED		
	TEMPLATE		
NO.	NOTE BOOK		
	AREAS		
	CHECKED		
	AREAS CHECKED		

MODEL: I-39 Mainline Stage 3 - XS - 2650+50.00
FILE NAME: c:\paword\benesch\projects\project\60173608\0264C24\I-39-PreStageXS.dgn

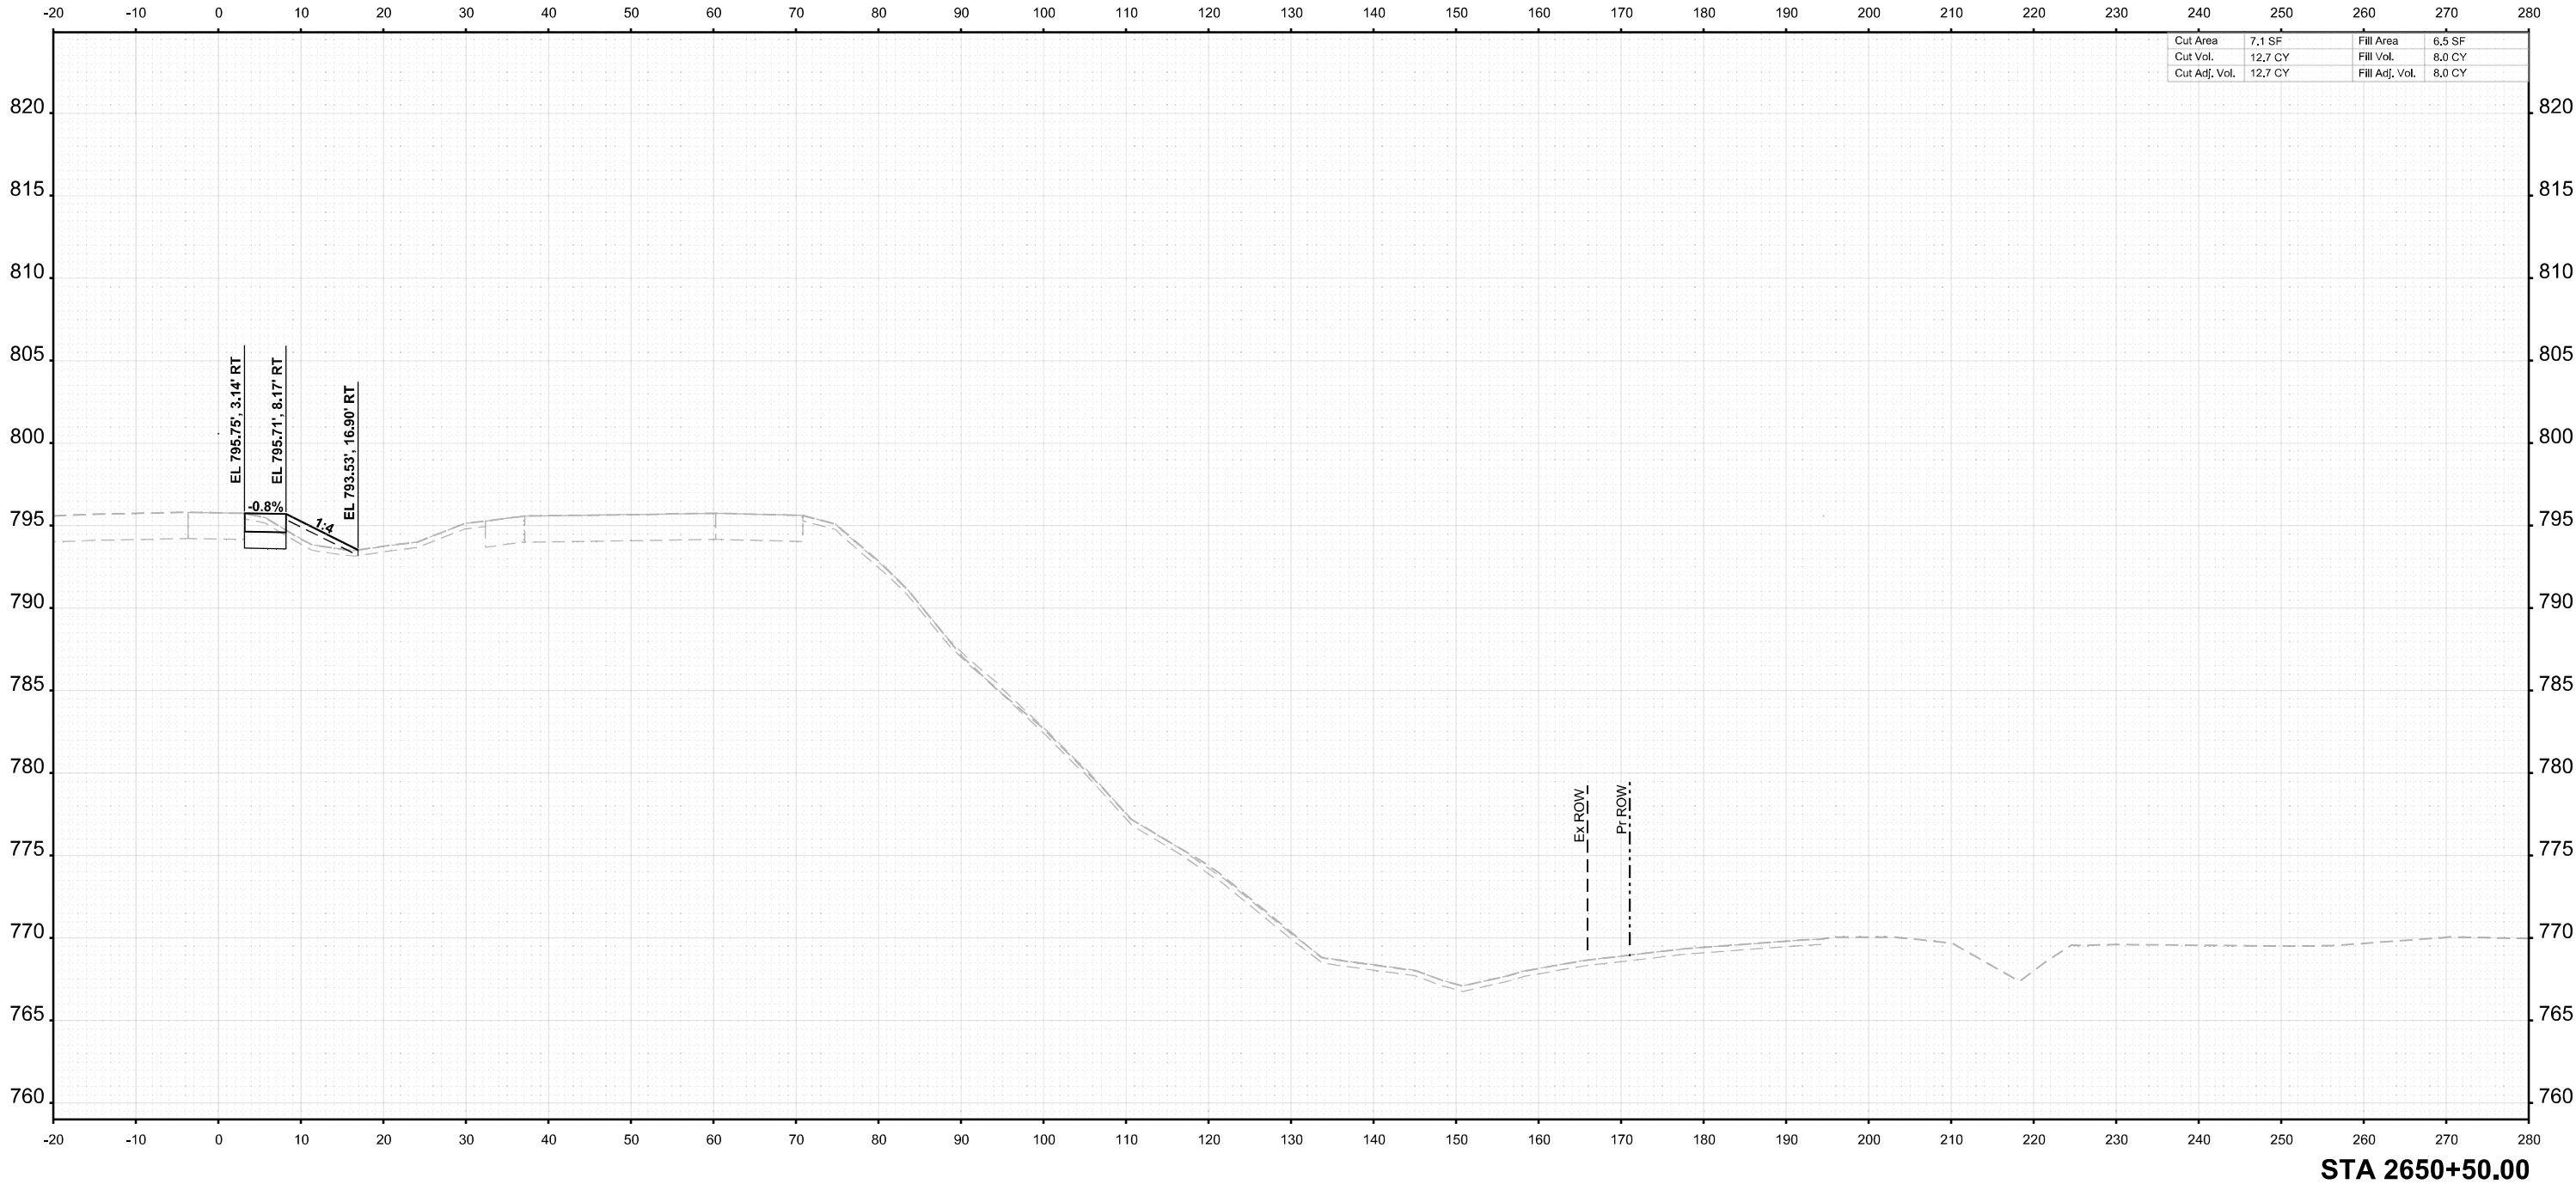

USER NAME	= agibson	DESIGNED	- T. VOGLER	REVISED	-
		DRAWN	- T. VOGLER	REVISED	-
PLOT SCALE	= \$SCALE\$	CHECKED	- J.TARDY	REVISED	-
PLOT DATE	= 2/7/2025	DATE	- 02/14/2025	REVISED	-

STATE OF ILLINOIS
DEPARTMENT OF TRANSPORTATION

CROSS SECTIONS I-39
PRE-STAGE

SCALE: 1"=10' SHEET OF 139 SHEETS STA. 2650+50.00 TO STA. 2650+50.00


F.A.I RTE.	SECTION	COUNTY	TOTAL SHEETS	SHEET NO.
*	(201-3)R & (4-1.5)R	WINNEBAGO	1685	916
CONTRACT NO. 64C24				
ILLINOIS		FED. AID PROJECT		

* FAI ROUTE 39 (I-39) & FAP 301 (US 20)

FINAL SURVEY	NO.	SURVEYED PLOTTED TEMPLATE AREAS CHECKED	BY	DATE

ORIGINAL SURVEY	NOTE BOOK	SURVEYED PLOTTED TEMPLATE AREAS CHECKED	BY	DATE

MODEL: I-39 Mainline Stage 3 - XS - 2651+00.00 (Sheet)
FILE NAME: c:\paword\benesch\projects\project\60173608\0264C24\IL-I-39-PreStageXS.dgn

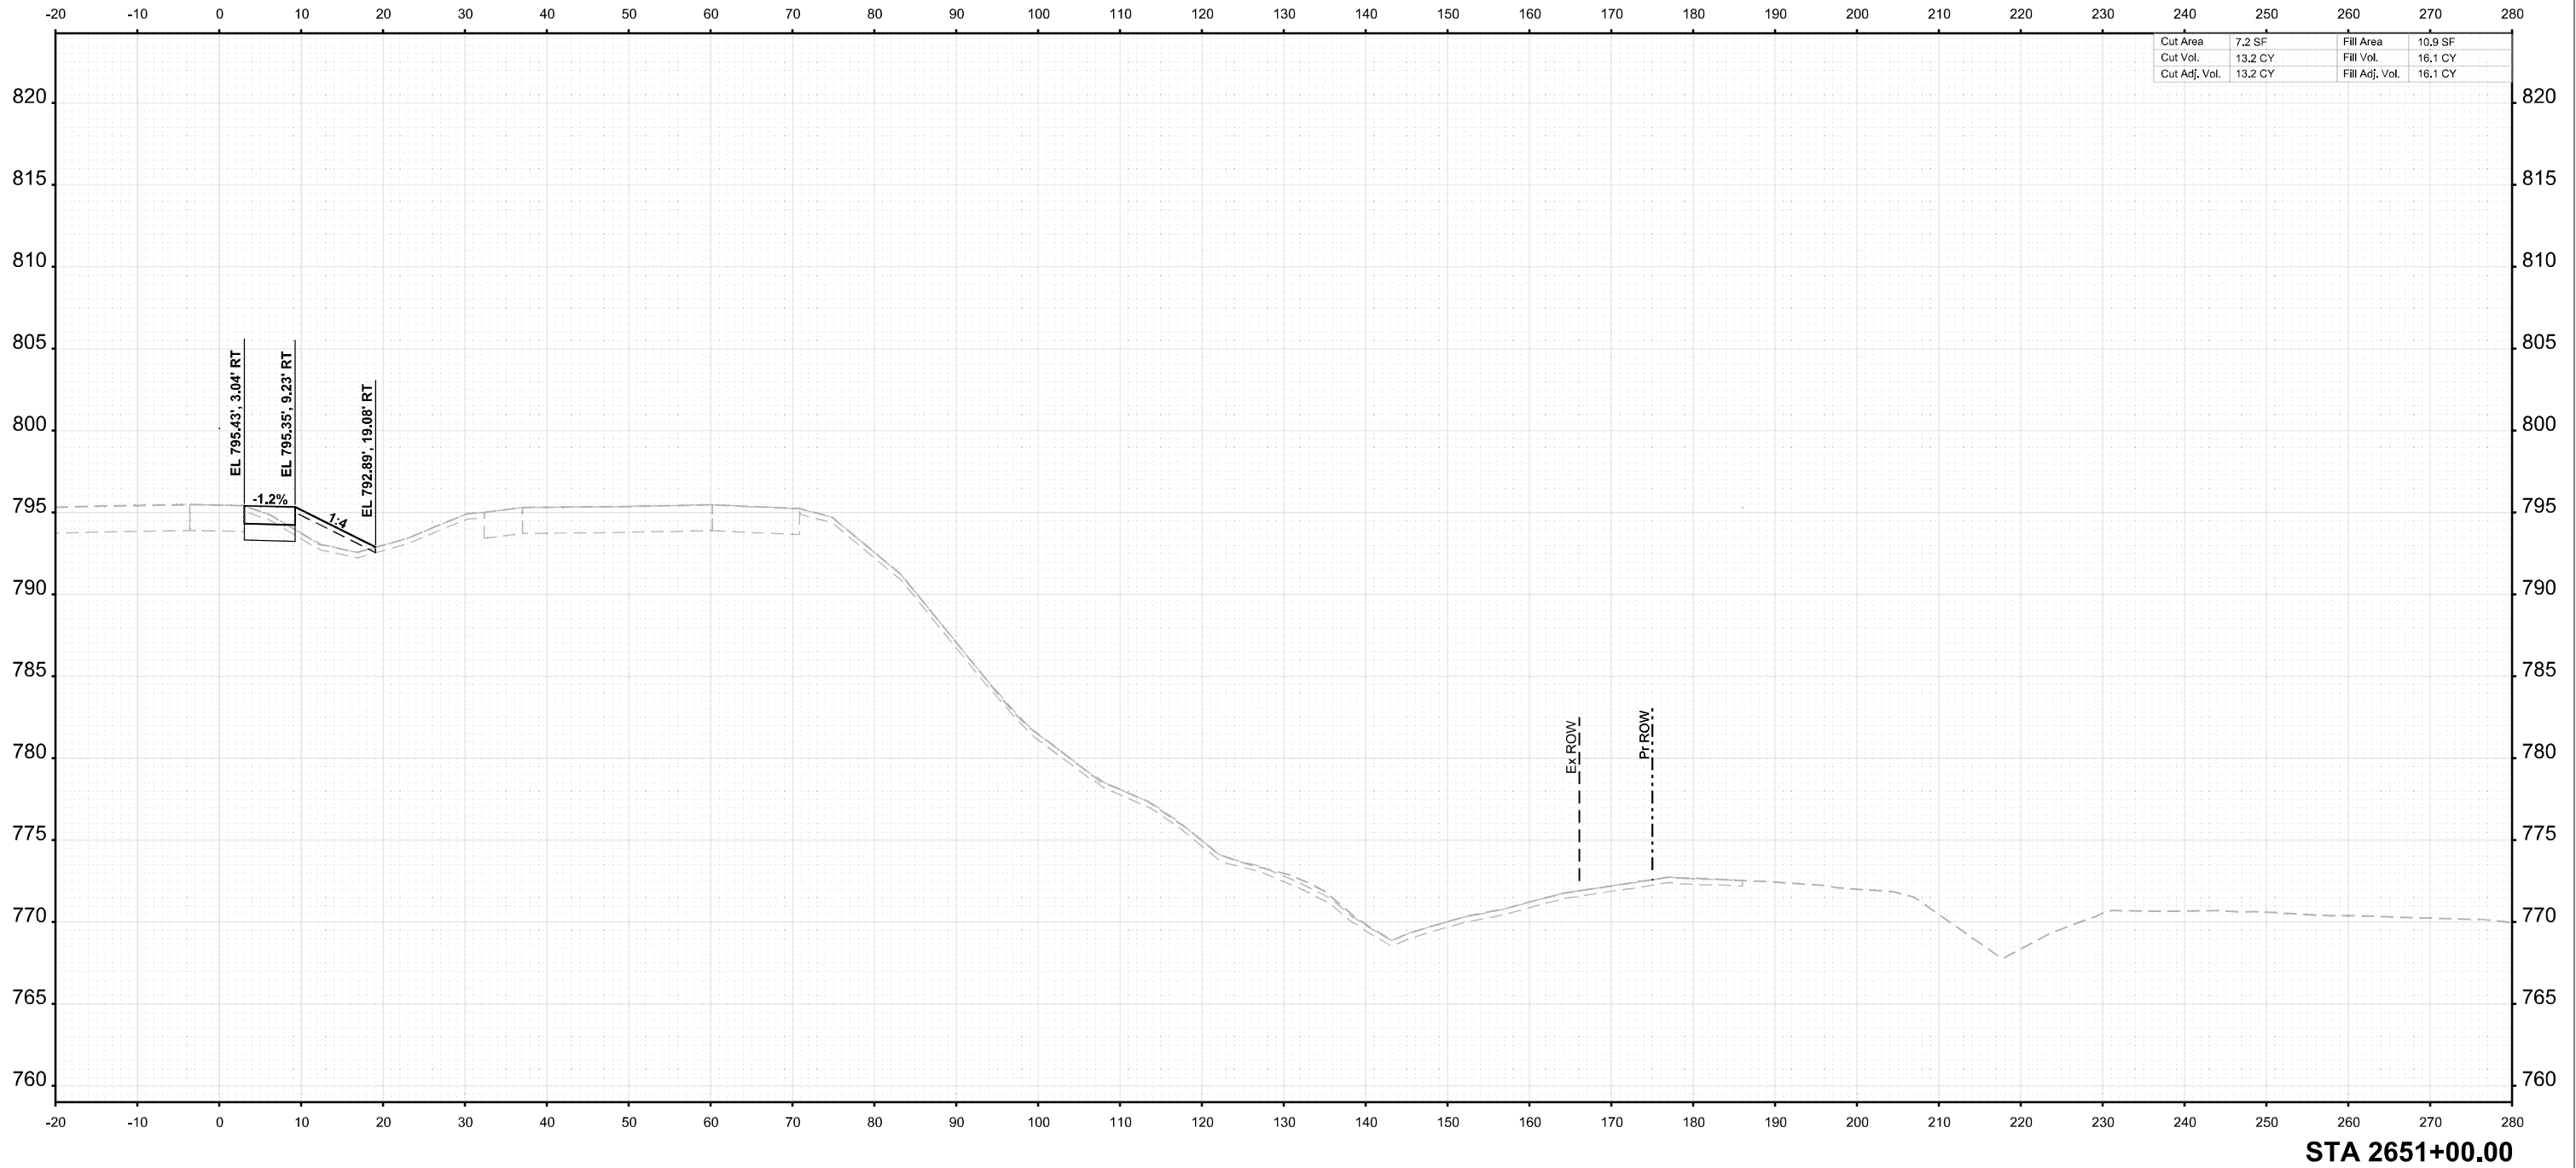

USER NAME =	agibson	DESIGNED -	T. VOGLER	REVISED -	
		DRAWN -	T. VOGLER	REVISED -	
PLOT SCALE =	SSCALE\$	CHECKED -	J.TARDY	REVISED -	
PLOT DATE =	2/7/2025	DATE -	02/14/2025	REVISED -	

STATE OF ILLINOIS
DEPARTMENT OF TRANSPORTATION

CROSS SECTIONS I-39
PRE-STAGE

SCALE: 1"=10' SHEET OF 139 SHEETS STA. 2651+00.00 TO STA. 2651+00.00


F.A.I RTE.	SECTION	COUNTY	TOTAL SHEETS	SHEET NO.
*	(201-3)R & (4-1.5)R	WINNEBAGO	1685	917
CONTRACT NO. 64C24				
		ILLINOIS	FED. AID PROJECT	

* FAI ROUTE 39 (I-39) & FAP 301 (US 20)

FINAL SURVEY	BY		DATE
	SURVEYED		
	PLOTTED		
	TEMPLATE		
NO.	NOTE BOOK		
	AREAS		
	CHECKED		
	AREAS CHECKED		

ORIGINAL SURVEY	BY		DATE
	SURVEYED		
	PLOTTED		
	TEMPLATE		
NO.	NOTE BOOK		
	AREAS		
	CHECKED		
	AREAS CHECKED		

MODEL: I-39 Mainline Stage 3 - XS-2651+50.00 (8)Sheet
FILE NAME: c:\pwworking\benesch\projects\60173608\0264C24\4-I-39-PreStageXS.dgn

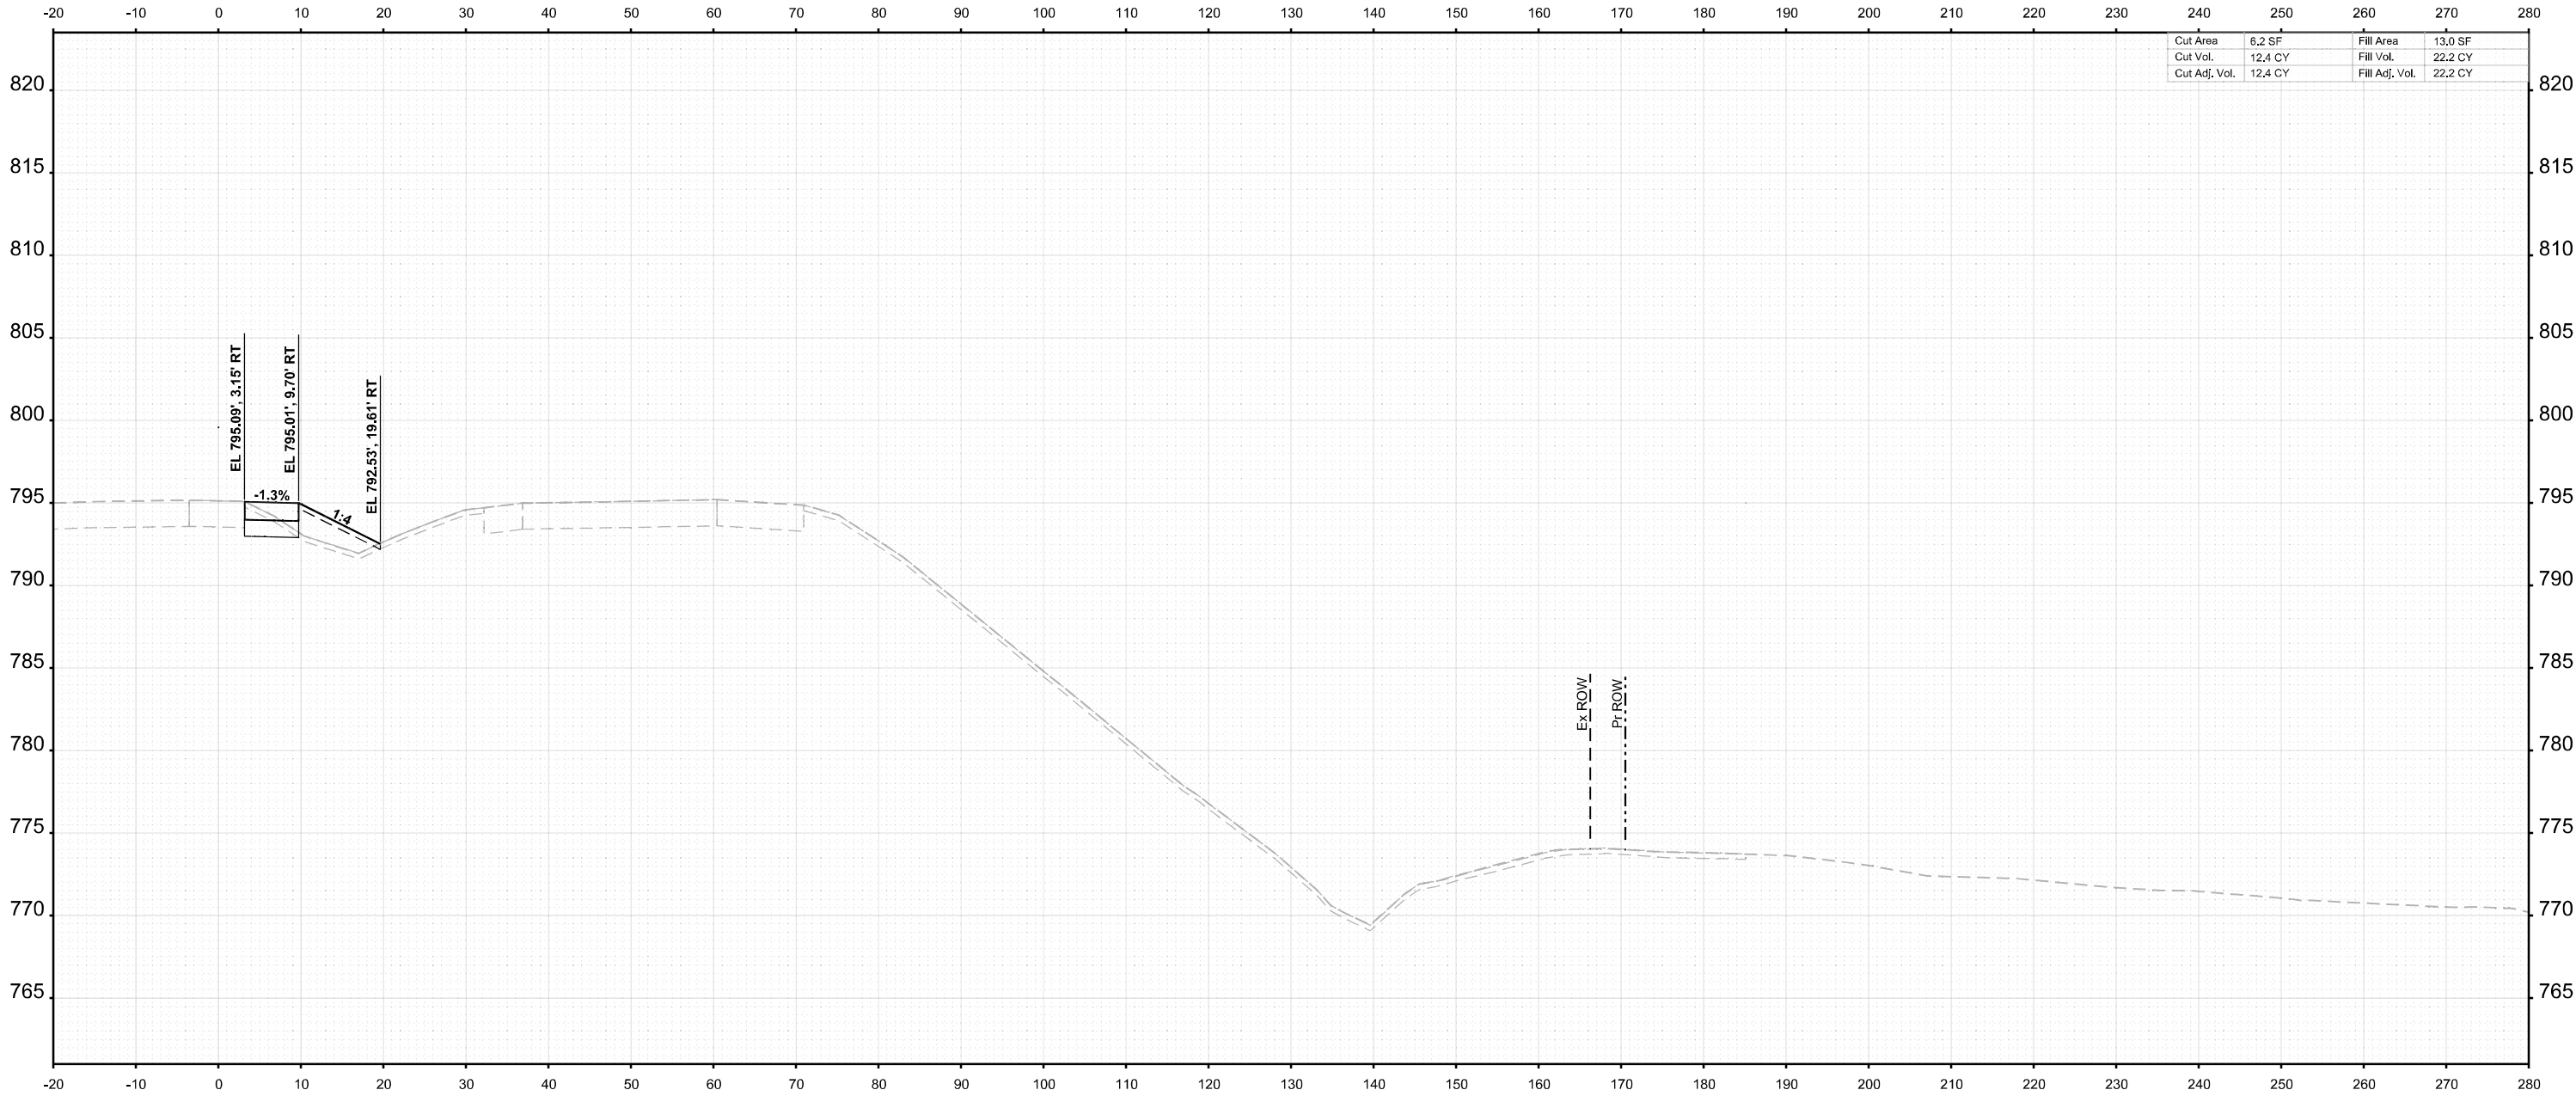

STA 2651+50.00



USER NAME = agibson
PLOT SCALE = \$SCALE\$
PLOT DATE = 2/7/2025

DESIGNED - T. VOGLER
DRAWN - T. VOGLER
CHECKED - J.TARDY
DATE - 02/14/2025

REVISED -
REVISED -
REVISED -
REVISED -

STATE OF ILLINOIS
DEPARTMENT OF TRANSPORTATION

CROSS SECTIONS I-39
PRE-STAGE

SCALE: 1"=10' SHEET OF 139 SHEETS STA. 2651+50.00 TO STA. 2651+50.00


F.A.I RTE.	SECTION	COUNTY	TOTAL SHEETS	SHEET NO.
*	(201-3)R & (4-1.5)R	WINNEBAGO	1685	918
CONTRACT NO. 64C24				
		ILLINOIS	FED. AID PROJECT	

* FAI ROUTE 39 (I-39) & FAP 301 (US 20)

FINAL SURVEY	SURVEYED	BY	DATE
	PLOTTED		
	TEMPLATE		
	AREAS		
NO.	NOTE BOOK		
	AREAS CHECKED		

ORIGINAL SURVEY	SURVEYED	BY	DATE
	PLOTTED		
	TEMPLATE		
	AREAS		
NO.	NOTE BOOK		
	CHECKED		

MODEL: I-39 Mainline Stage 3 - XS - 2652+00.00 (8)Sheet
FILE NAME: c:\paword\benesch\projects\project\60173608\I264C24\I-39-PreStageXS.dgn

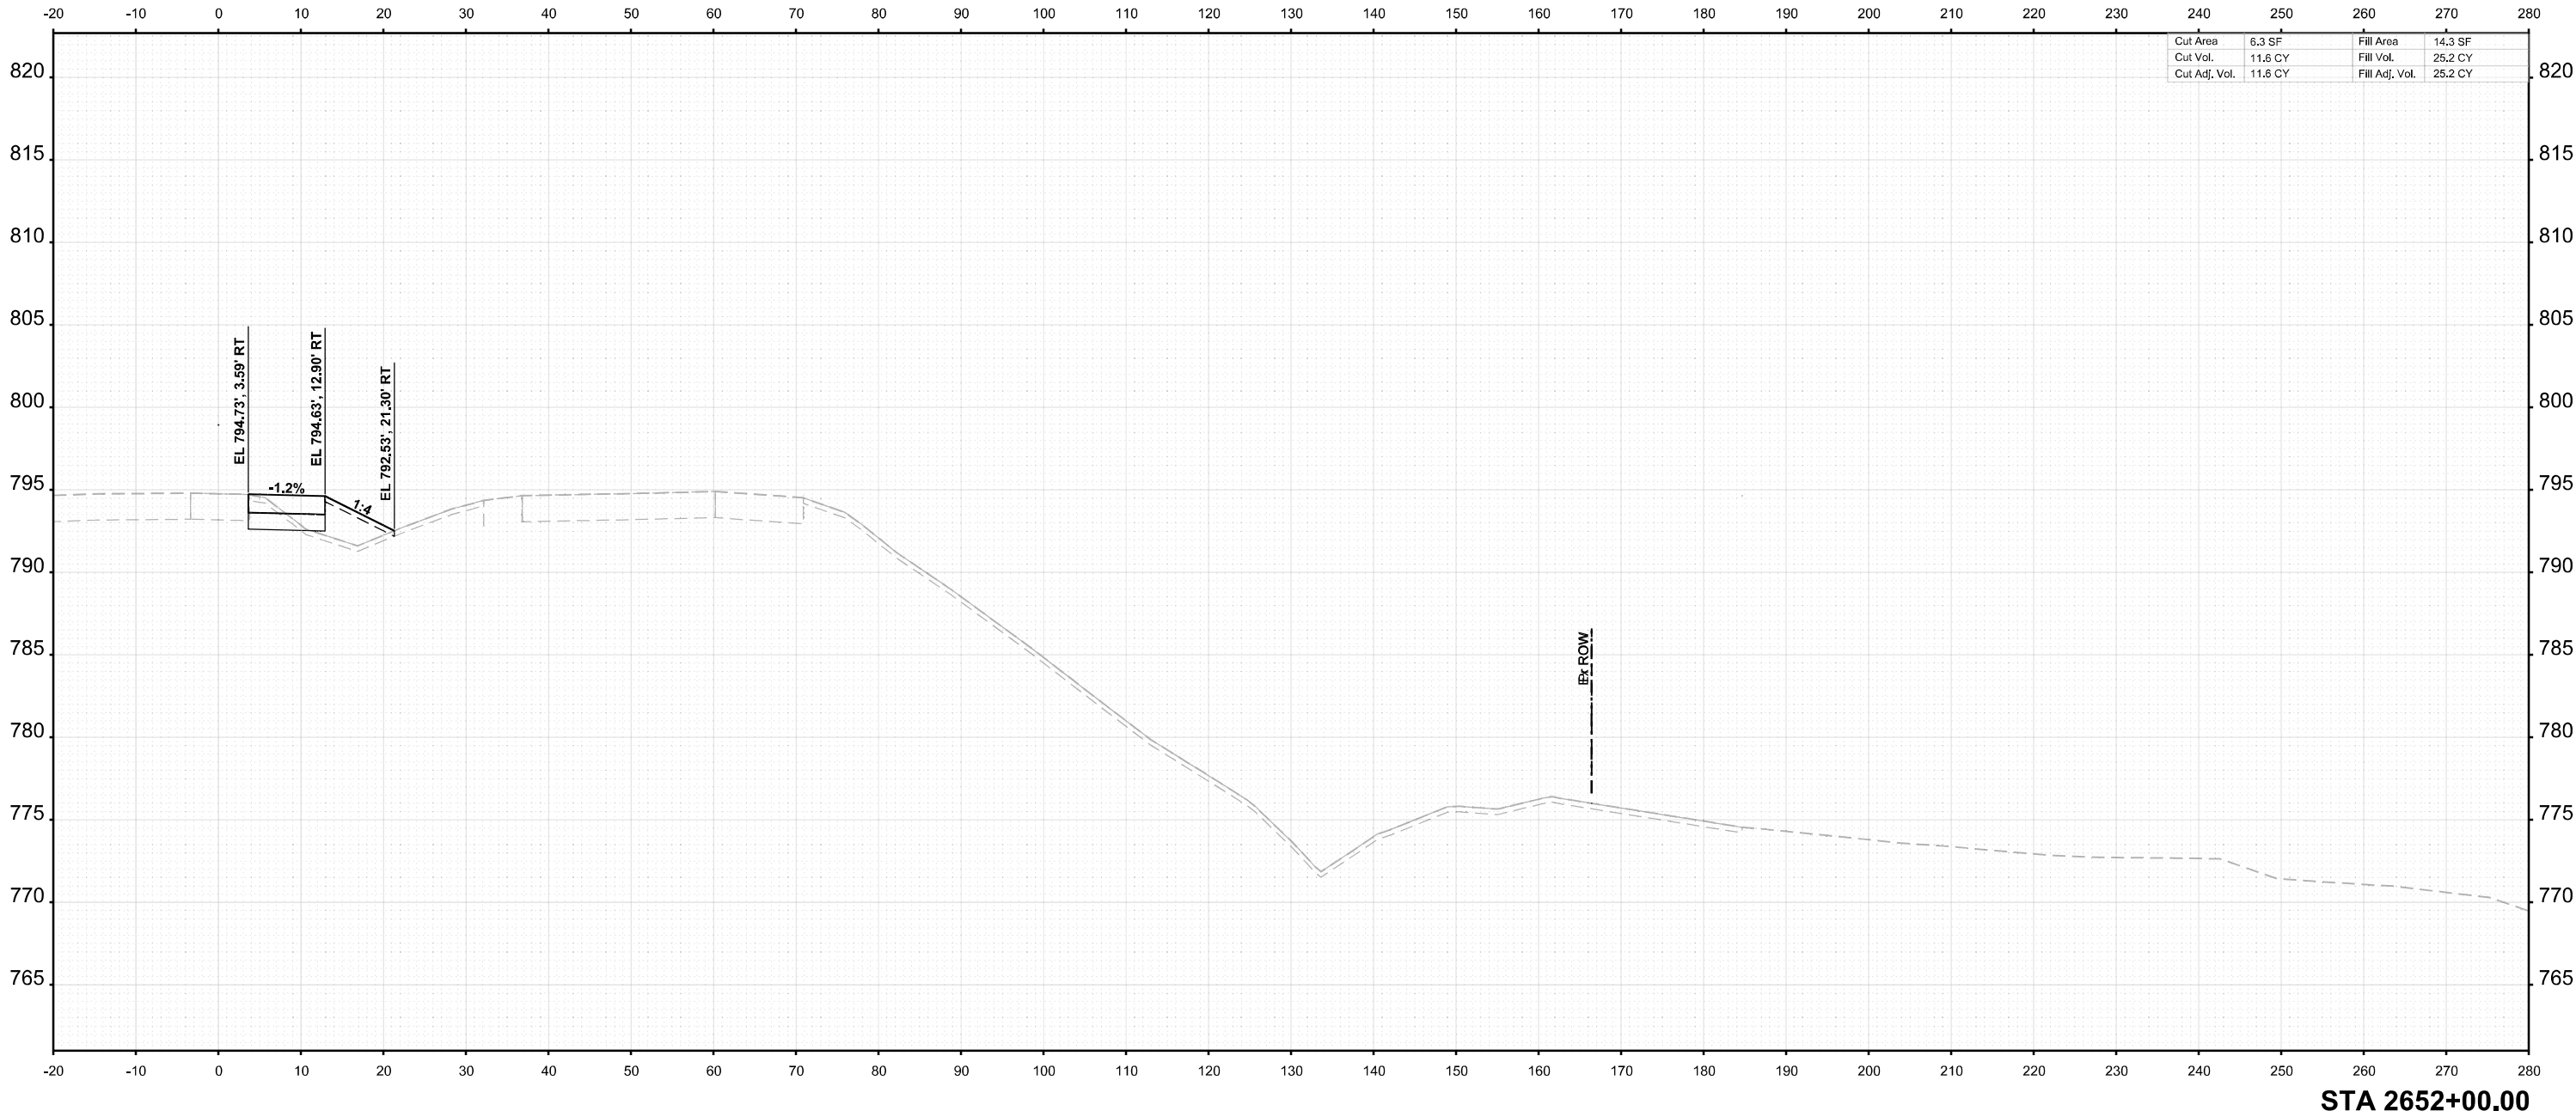

USER NAME =	agibson	DESIGNED -	T. VOGLER	REVISED -	
		DRAWN -	T. VOGLER	REVISED -	
PLOT SCALE =	SSCALE\$	CHECKED -	J.TARDY	REVISED -	
PLOT DATE =	2/7/2025	DATE -	02/14/2025	REVISED -	

STATE OF ILLINOIS
DEPARTMENT OF TRANSPORTATION

CROSS SECTIONS I-39
PRE-STAGE

SCALE: 1"=10'	SHEET	OF 139 SHEETS	STA. 2652+00.00	TO STA. 2652+00.00
---------------	-------	---------------	-----------------	--------------------


F.A.I RTE.	SECTION	COUNTY	TOTAL SHEETS	SHEET NO.
*	(201-3)R & (4-1.5)R	WINNEBAGO	1685	919
CONTRACT NO. 64C24				
		ILLINOIS	FED. AID PROJECT	

* FAI ROUTE 39 (I-39) & FAP 301 (US 20)

FINAL SURVEY	NO.	SURVEYED PLOTTED TEMPLATE AREAS CHECKED	BY	DATE

ORIGINAL SURVEY	NO.	SURVEYED PLOTTED TEMPLATE AREAS CHECKED	BY	DATE

MODEL: I-39 Mainline Stage 3 - XS - 2652+50.00 (8)Sheet
FILE NAME: c:\pwworking\benesch\projects\project3\00173608\I264C24\I-39-PreStageXS.dgn

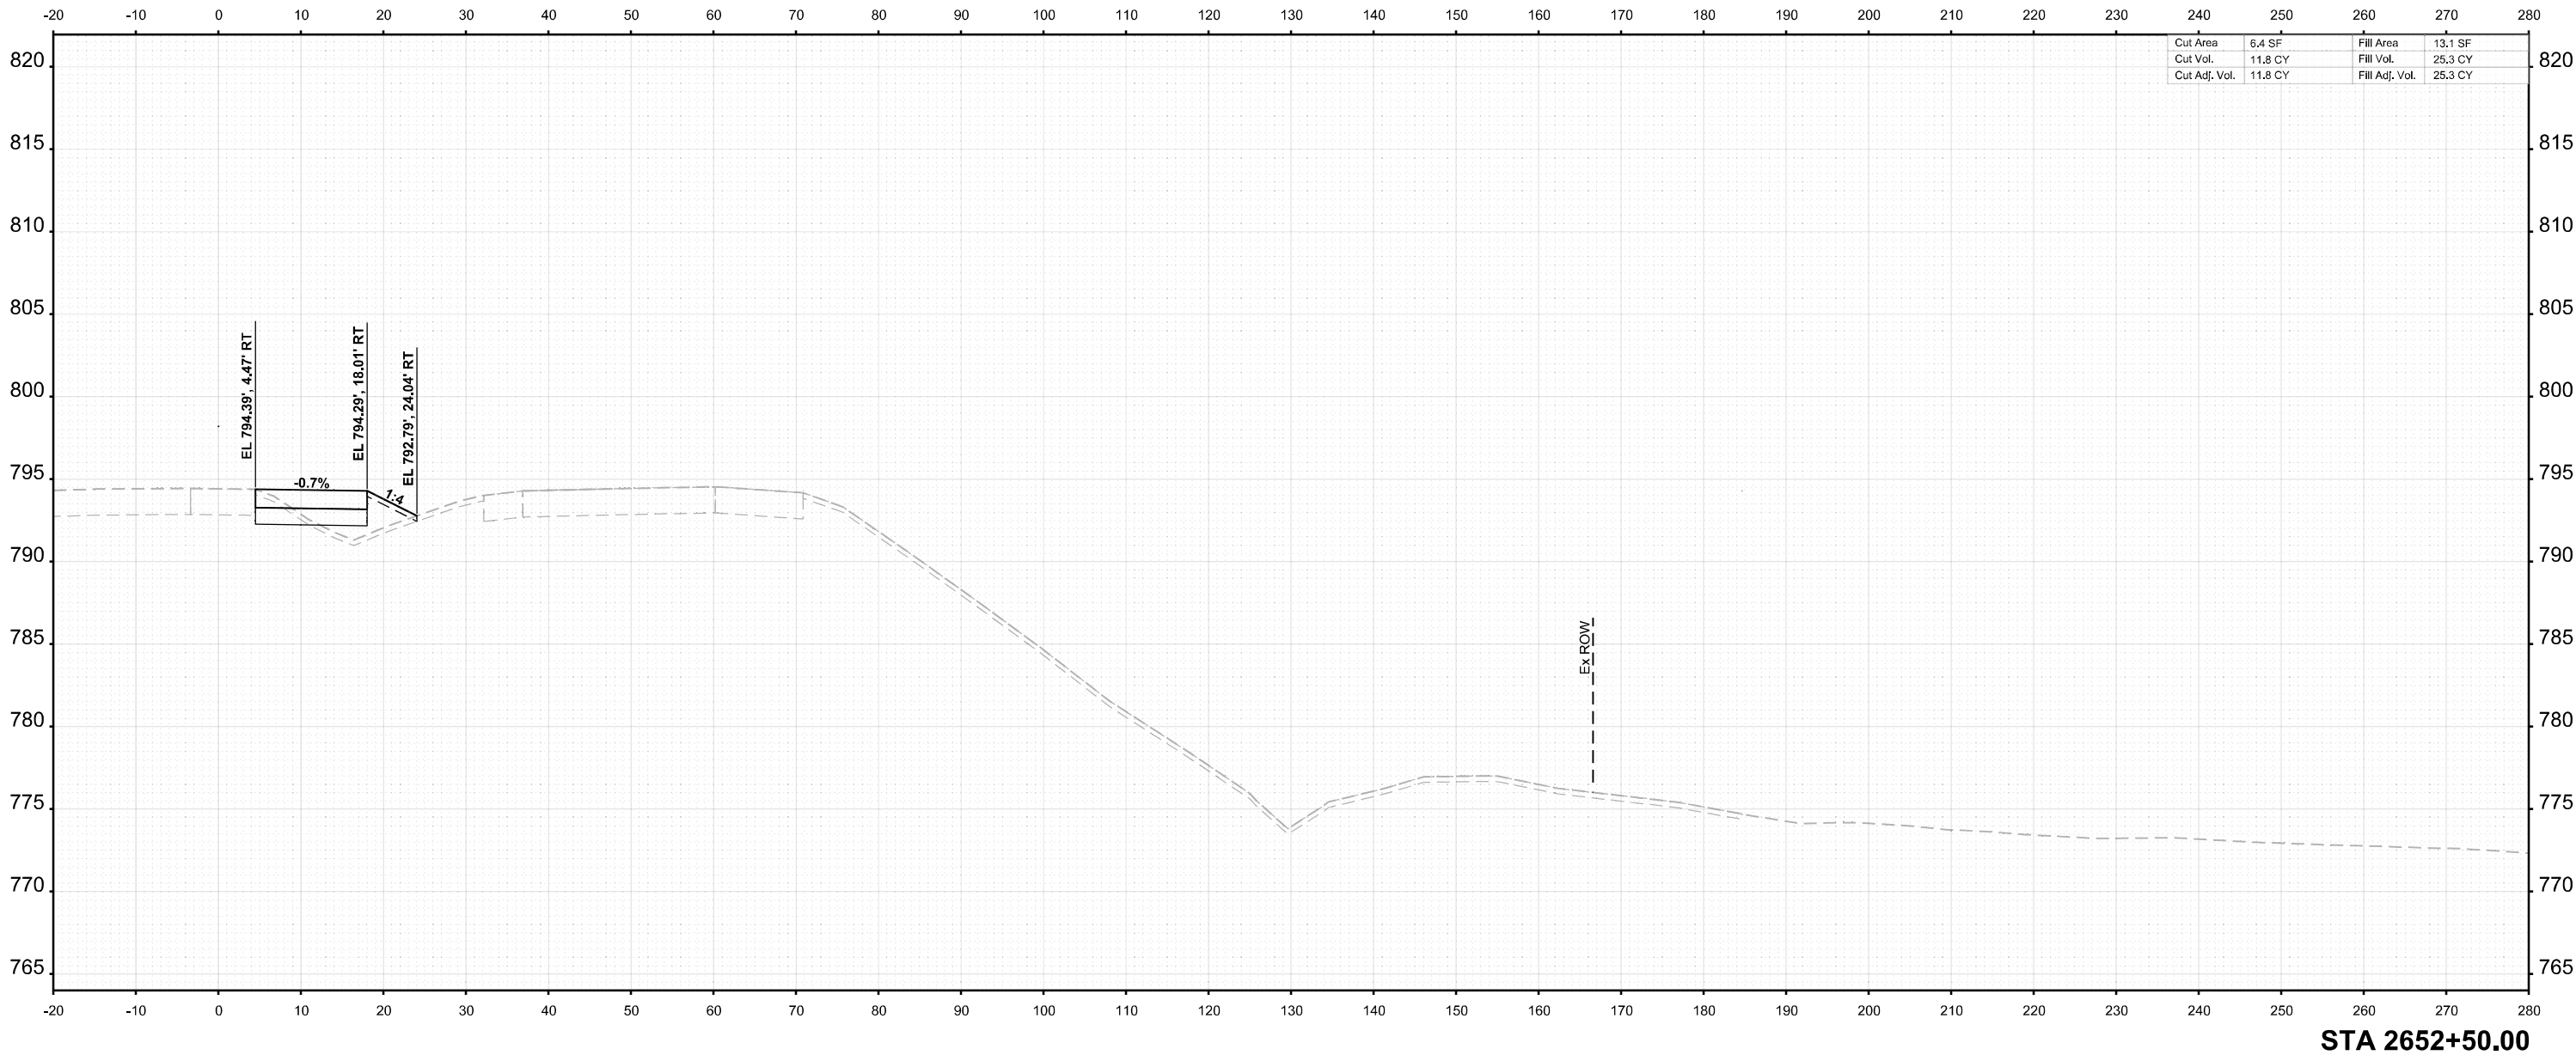

USER NAME =	agibson	DESIGNED -	T. VOGLER	REVISED -	
		DRAWN -	T. VOGLER	REVISED -	
PLOT SCALE =	SSCALE\$	CHECKED -	J.TARDY	REVISED -	
PLOT DATE =	2/7/2025	DATE -	02/14/2025	REVISED -	

STATE OF ILLINOIS
DEPARTMENT OF TRANSPORTATION

CROSS SECTIONS I-39
PRE-STAGE

SCALE: 1"=10'	SHEET	OF 139 SHEETS	STA. 2652+50.00	TO STA. 2652+50.00
---------------	-------	---------------	-----------------	--------------------


F.A.I RTE.	SECTION	COUNTY	TOTAL SHEETS	SHEET NO.
*	(201-3)R & (4-1.5)R	WINNEBAGO	1685	920
CONTRACT NO. 64C24				
		ILLINOIS	FED. AID PROJECT	

* FAI ROUTE 39 (I-39) & FAP 301 (US 20)

FINAL SURVEY	BY		DATE	
	SURVEYED		PLOTTED	
	NOTE BOOK		TEMPLATE	
	NO.		AREAS CHECKED	

ORIGINAL SURVEY	BY		DATE	
	SURVEYED		PLOTTED	
	NOTE BOOK		TEMPLATE	
	NO.		AREAS CHECKED	

MODEL: I-39 Mainline Stage 3 - XS-2653+00.00 (Sheet)
FILE NAME: c:\pwworking\benesch_projects\project\60173608\02\64C24\I-39-PreStageXS.dgn

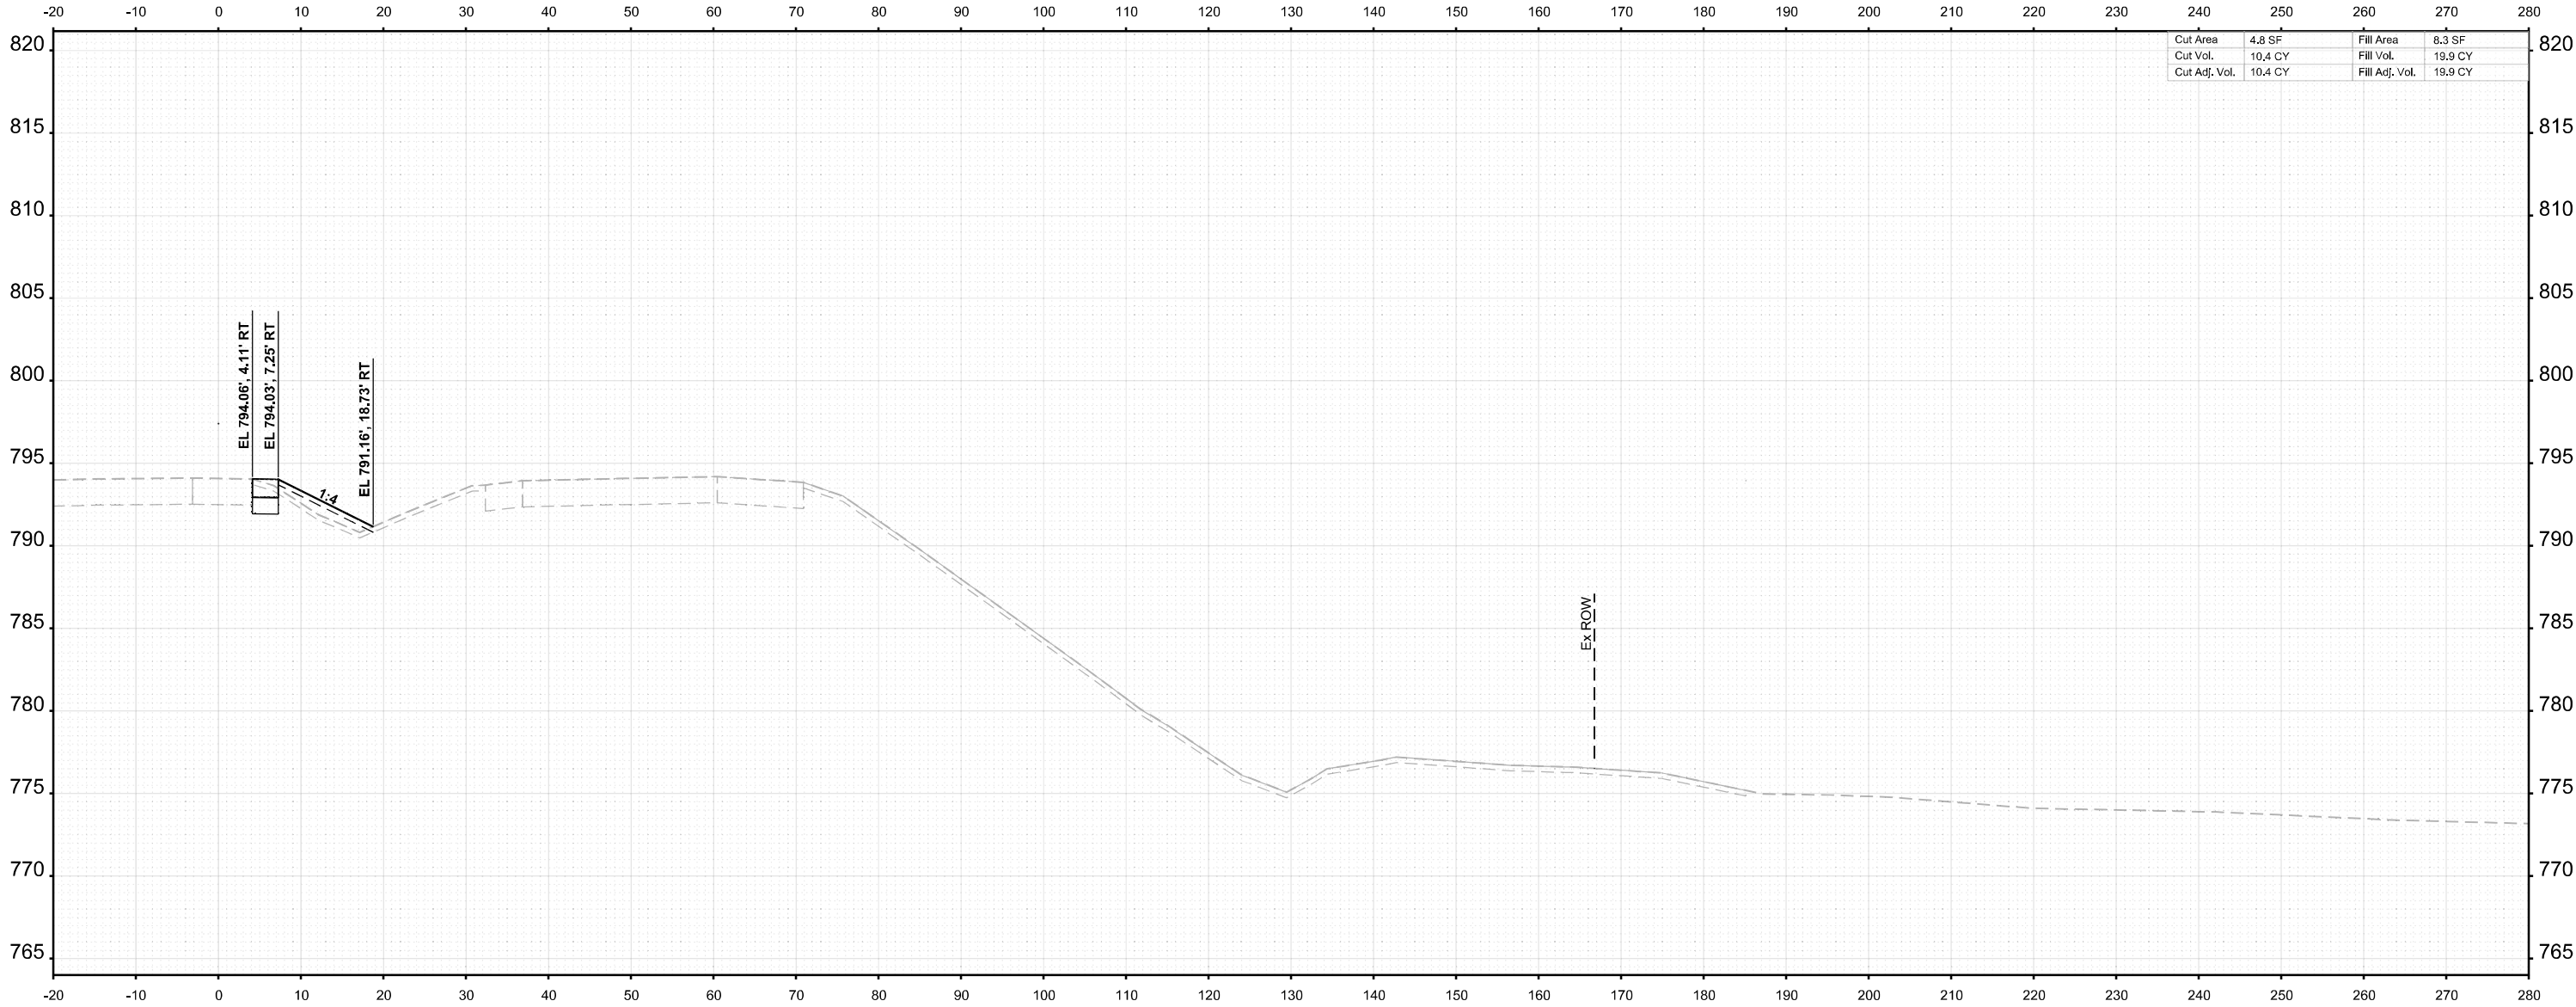

STA 2653+00.00



USER NAME =	agibson	DESIGNED -	T. VOGLER	REVISED -	
		DRAWN -	T. VOGLER	REVISED -	
PLOT SCALE =	SSCALE\$	CHECKED -	J.TARDY	REVISED -	
PLOT DATE =	2/7/2025	DATE -	02/14/2025	REVISED -	

STATE OF ILLINOIS
DEPARTMENT OF TRANSPORTATION

CROSS SECTIONS I-39
PRE-STAGE

SCALE: 1"=10'	SHEET	OF 139 SHEETS	STA. 2653+00.00	TO STA. 2653+00.00
---------------	-------	---------------	-----------------	--------------------


F.A.I RTE.	SECTION	COUNTY	TOTAL SHEETS	SHEET NO.
*	(201-3)R & (4-1.5)R	WINNEBAGO	1685	921
CONTRACT NO. 64C24				
		ILLINOIS	FED. AID PROJECT	

* FAI ROUTE 39 (I-39) & FAP 301 (US 20)

FINAL SURVEY	SURVEYED _____		BY _____	DATE _____
	PLOTTED _____			
	TEMPLATE _____			
	AREAS _____			
NOTE BOOK	AREAS CHECKED _____			
NO. _____				

ORIGINAL SURVEY	SURVEYED _____		BY _____	DATE _____
	PLOTTED _____			
	TEMPLATE _____			
	AREAS _____			
NOTE BOOK	AREAS CHECKED _____			
Sheet# _____				

MODEL: I-39 Mainline Stage 3 - XS-2653+50.00 (8)Sheet
FILE NAME: c:\pwworking\benesch\projects\60173608\0264C24\4-I-39-PreStageXS.dgn

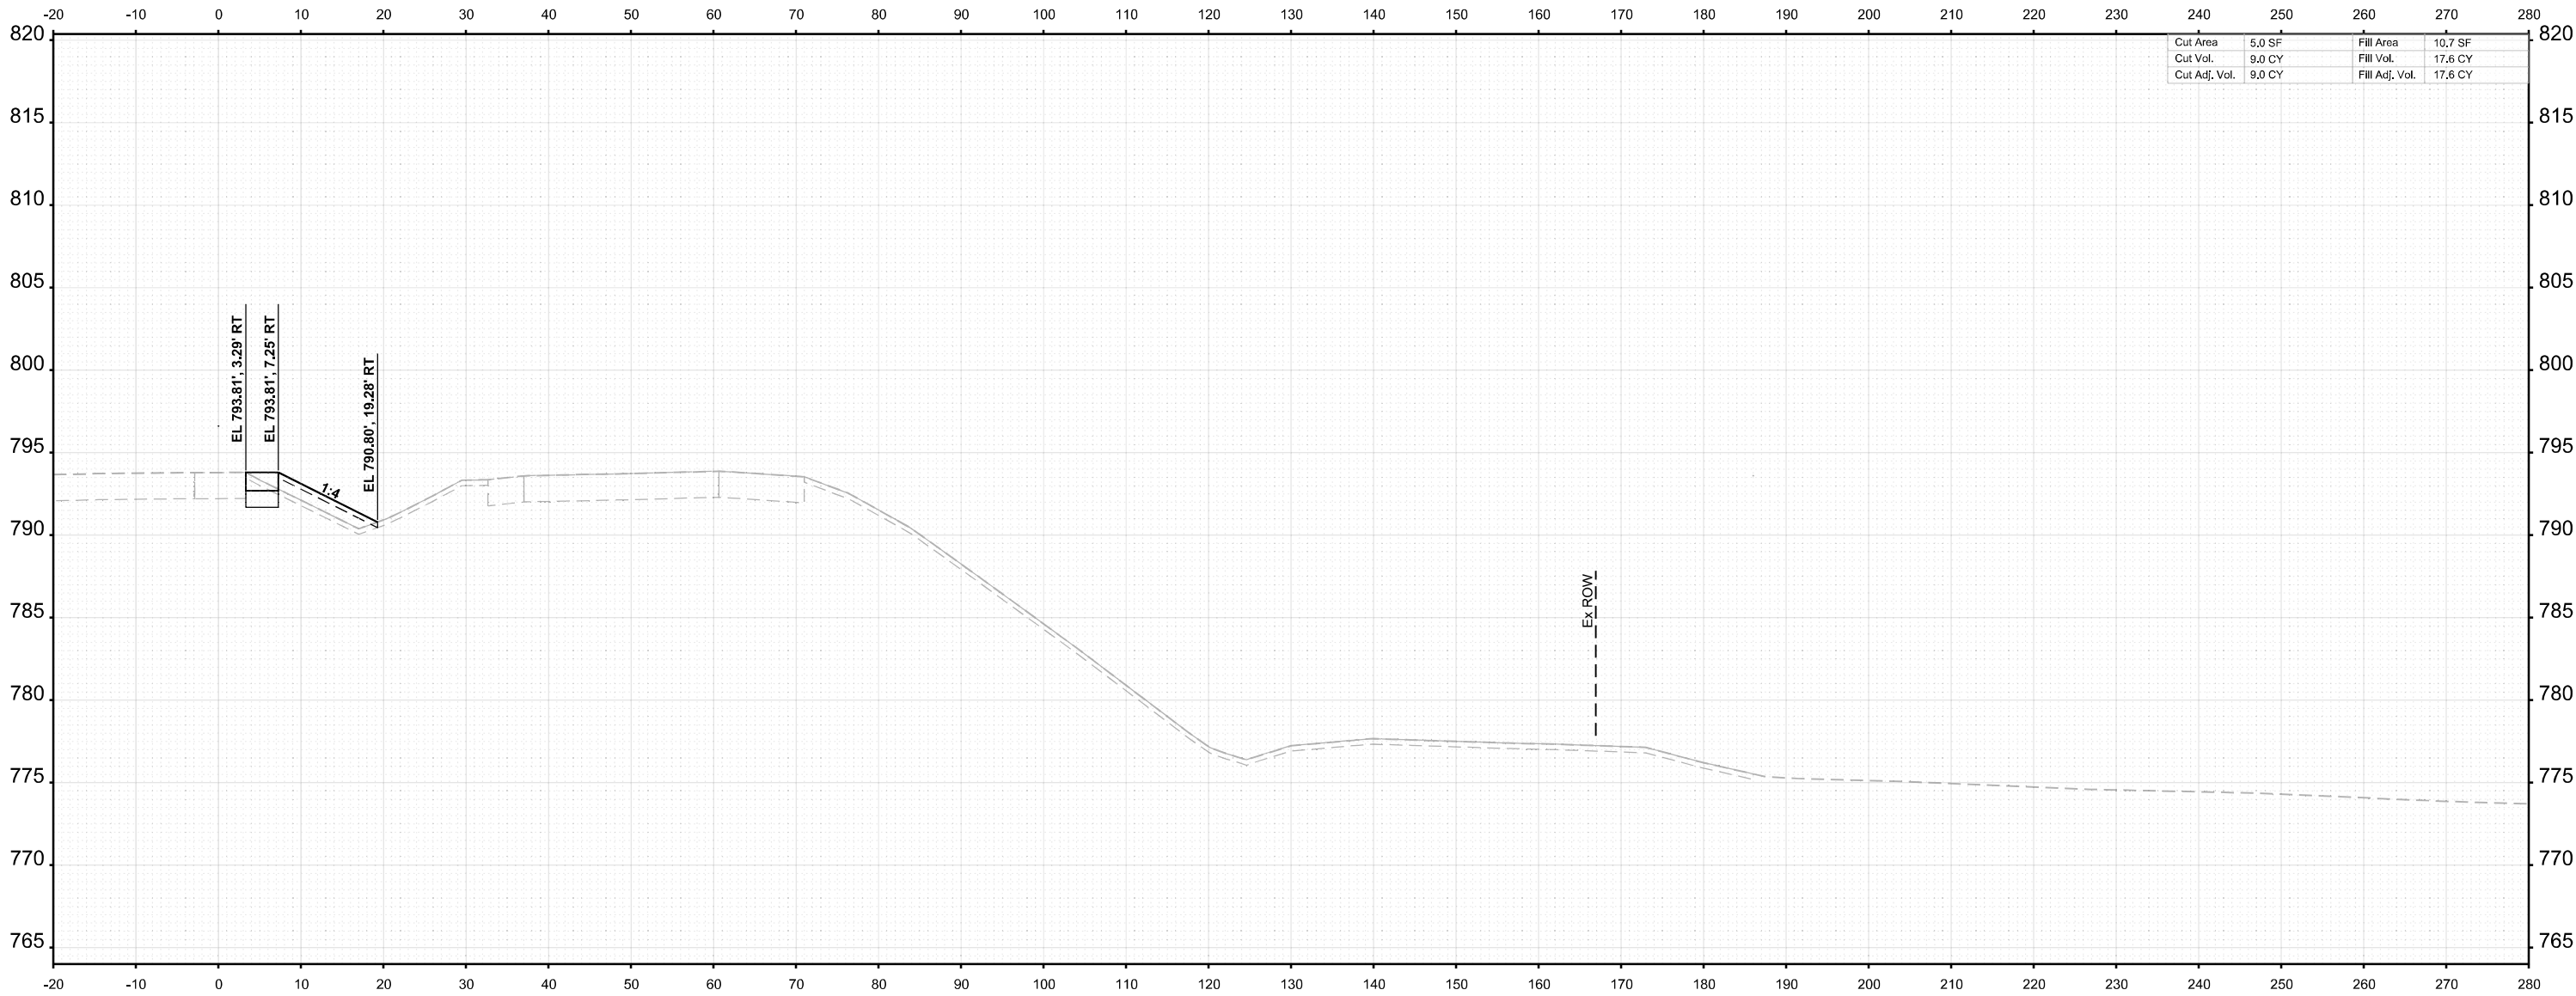

STA 2653+50.00



USER NAME = agibson	DESIGNED -	T. VOGLER	REVISED -	
	DRAWN -	T. VOGLER	REVISED -	
PLOT SCALE = \$SCALE\$	CHECKED -	J.TARDY	REVISED -	
PLOT DATE = 2/7/2025	DATE -	02/14/2025	REVISED -	

STATE OF ILLINOIS
DEPARTMENT OF TRANSPORTATION

CROSS SECTIONS I-39
PRE-STAGE

SCALE: 1"=10'	SHEET	OF 139 SHEETS	STA. 2653+50.00	TO STA. 2653+50.00
---------------	-------	---------------	-----------------	--------------------


F.A.I RTE.	SECTION	COUNTY	TOTAL SHEETS	SHEET NO.
*	(201-3)R & (4-1.5)R	WINNEBAGO	1685	922
CONTRACT NO. 64C24				
		ILLINOIS	FED. AID PROJECT	

* FAI ROUTE 39 (I-39) & FAP 301 (US 20)

FINAL SURVEY	SURVEYED _____		BY _____	DATE _____
	PLOTTED _____			
	TEMPLATE _____			
	AREAS _____			
NOTE BOOK	AREAS CHECKED _____			
NO. _____				

ORIGINAL SURVEY	SURVEYED _____		BY _____	DATE _____
	PLOTTED _____			
	TEMPLATE _____			
	AREAS _____			
NOTE BOOK	AREAS CHECKED _____			
Sheet# _____				

MODEL: I-39 Mainline Stage 3 - XS - 2654+00.00 (Sheet)
FILE NAME: c:\paword\benesch\projects\project\60173608\0264C24\4\I-39-PreStageXS.dgn

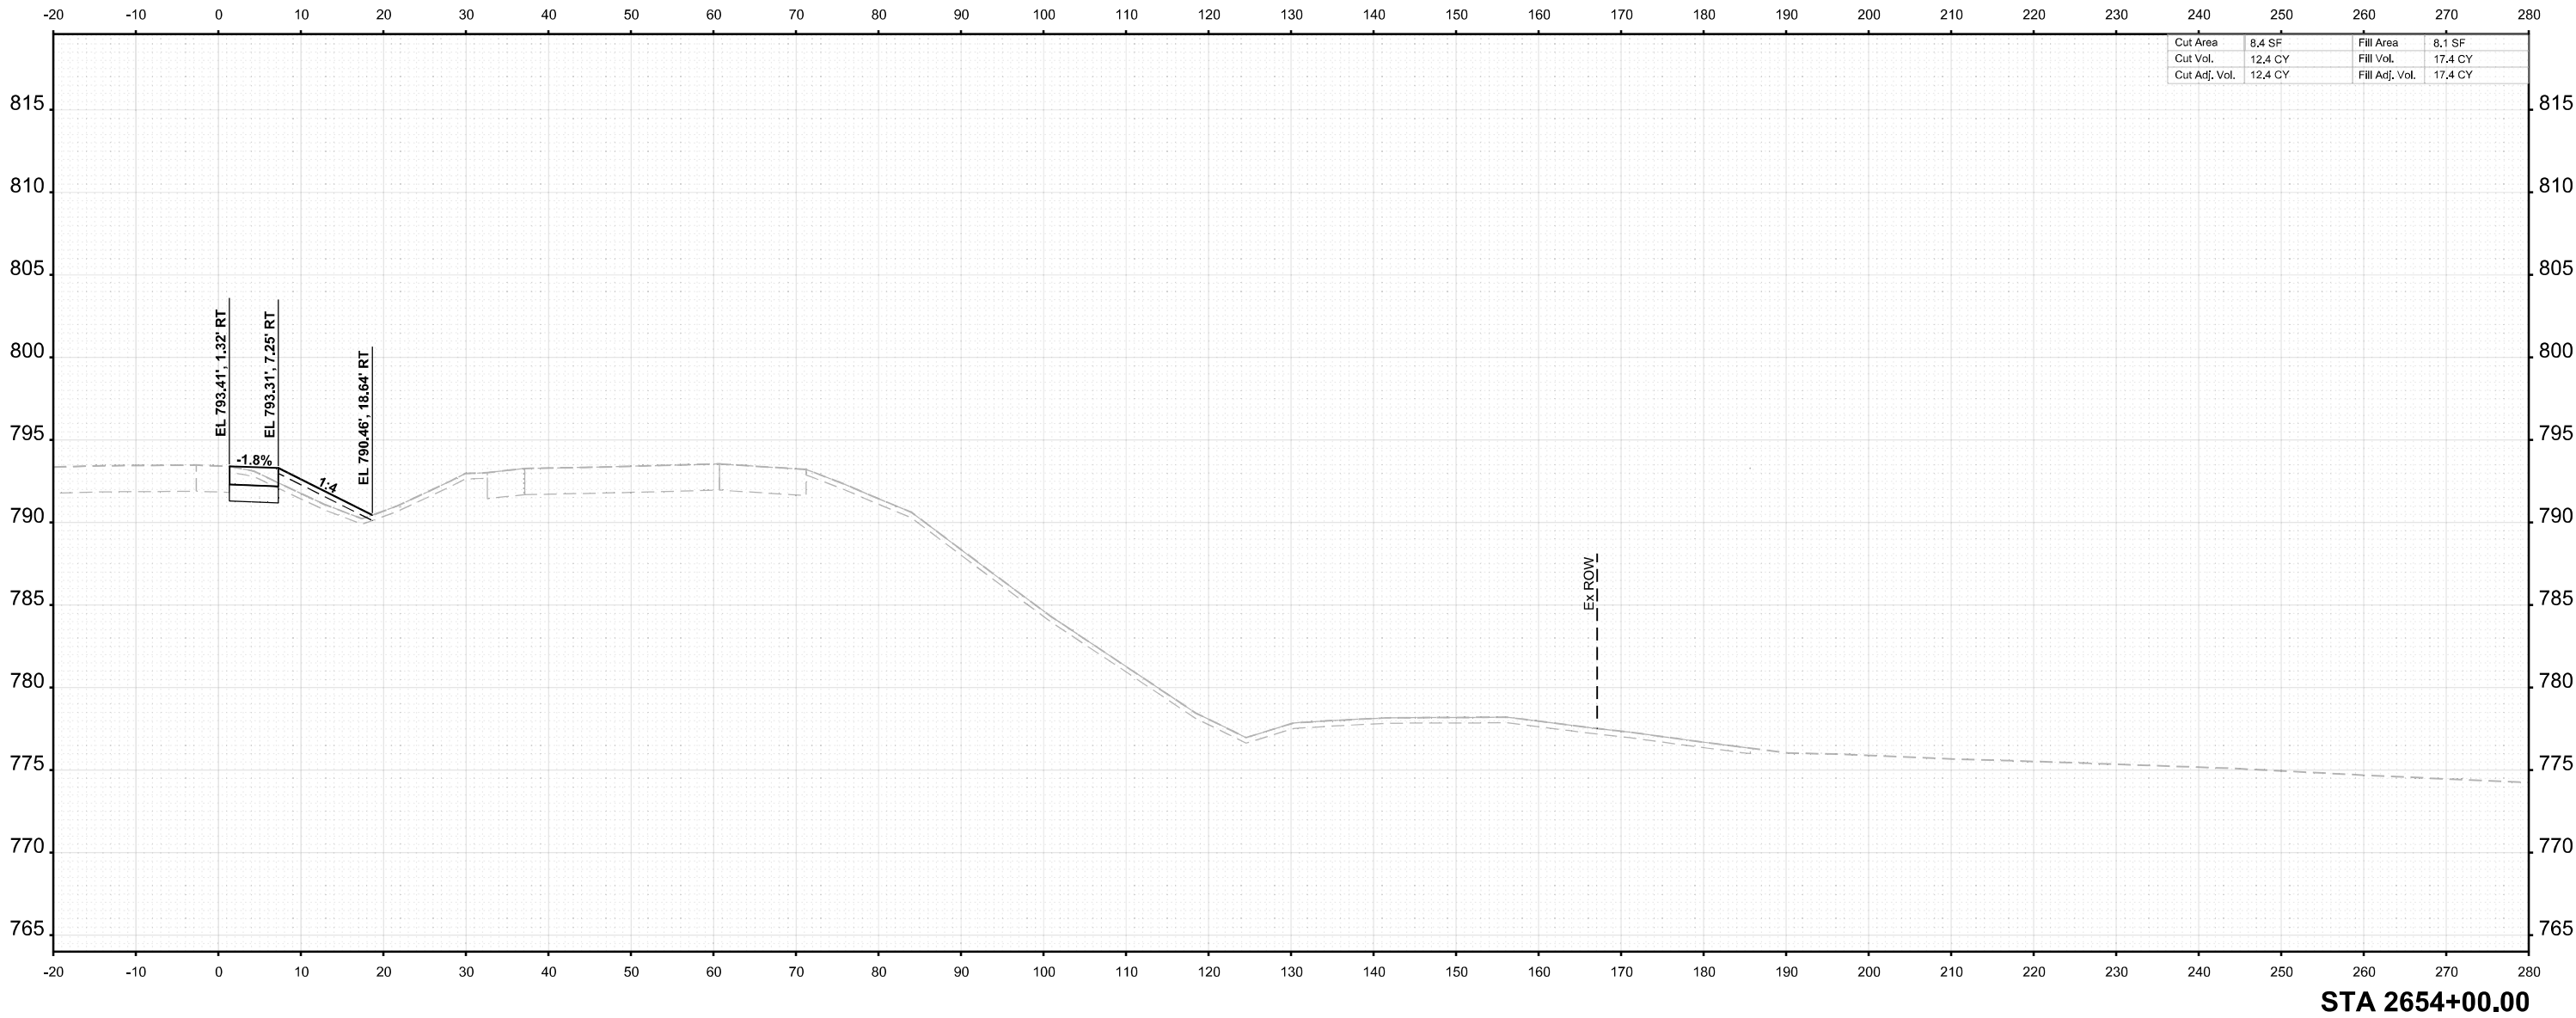

USER NAME	= agibson	DESIGNED	- T. VOGLER	REVISED	-
		DRAWN	- T. VOGLER	REVISED	-
PLOT SCALE	= \$SCALE\$	CHECKED	- J.TARDY	REVISED	-
PLOT DATE	= 2/7/2025	DATE	- 02/14/2025	REVISED	-

STATE OF ILLINOIS
DEPARTMENT OF TRANSPORTATION

CROSS SECTIONS I-39
PRE-STAGE

SCALE: 1"=10' SHEET OF 139 SHEETS STA. 2654+00.00 TO STA. 2654+00.00


F.A.I RTE.	SECTION	COUNTY	TOTAL SHEETS	SHEET NO.
*	(201-3)R & (4-1.5)R	WINNEBAGO	1685	923
CONTRACT NO. 64C24				
		ILLINOIS	FED. AID PROJECT	

* FAI ROUTE 39 (I-39) & FAP 301 (US 20)

FINAL SURVEY	SURVEYED _____		BY _____	DATE _____
	PLOTTED _____			
	TEMPLATE _____			
	AREAS _____			
NOTE BOOK	AREAS CHECKED _____			
NO. _____				

ORIGINAL SURVEY	SURVEYED _____		BY _____	DATE _____
	PLOTTED _____			
	TEMPLATE _____			
	AREAS _____			
NOTE BOOK	AREAS CHECKED _____			
Sheet# _____				

MODEL: I-39 Mainline Stage 3 - XS - 2654+50.00 (8)Sheet
FILE NAME: c:\pwworking\benesch\projects\project3\00173608\0264\0244\I-39-PreStageXS.dgn

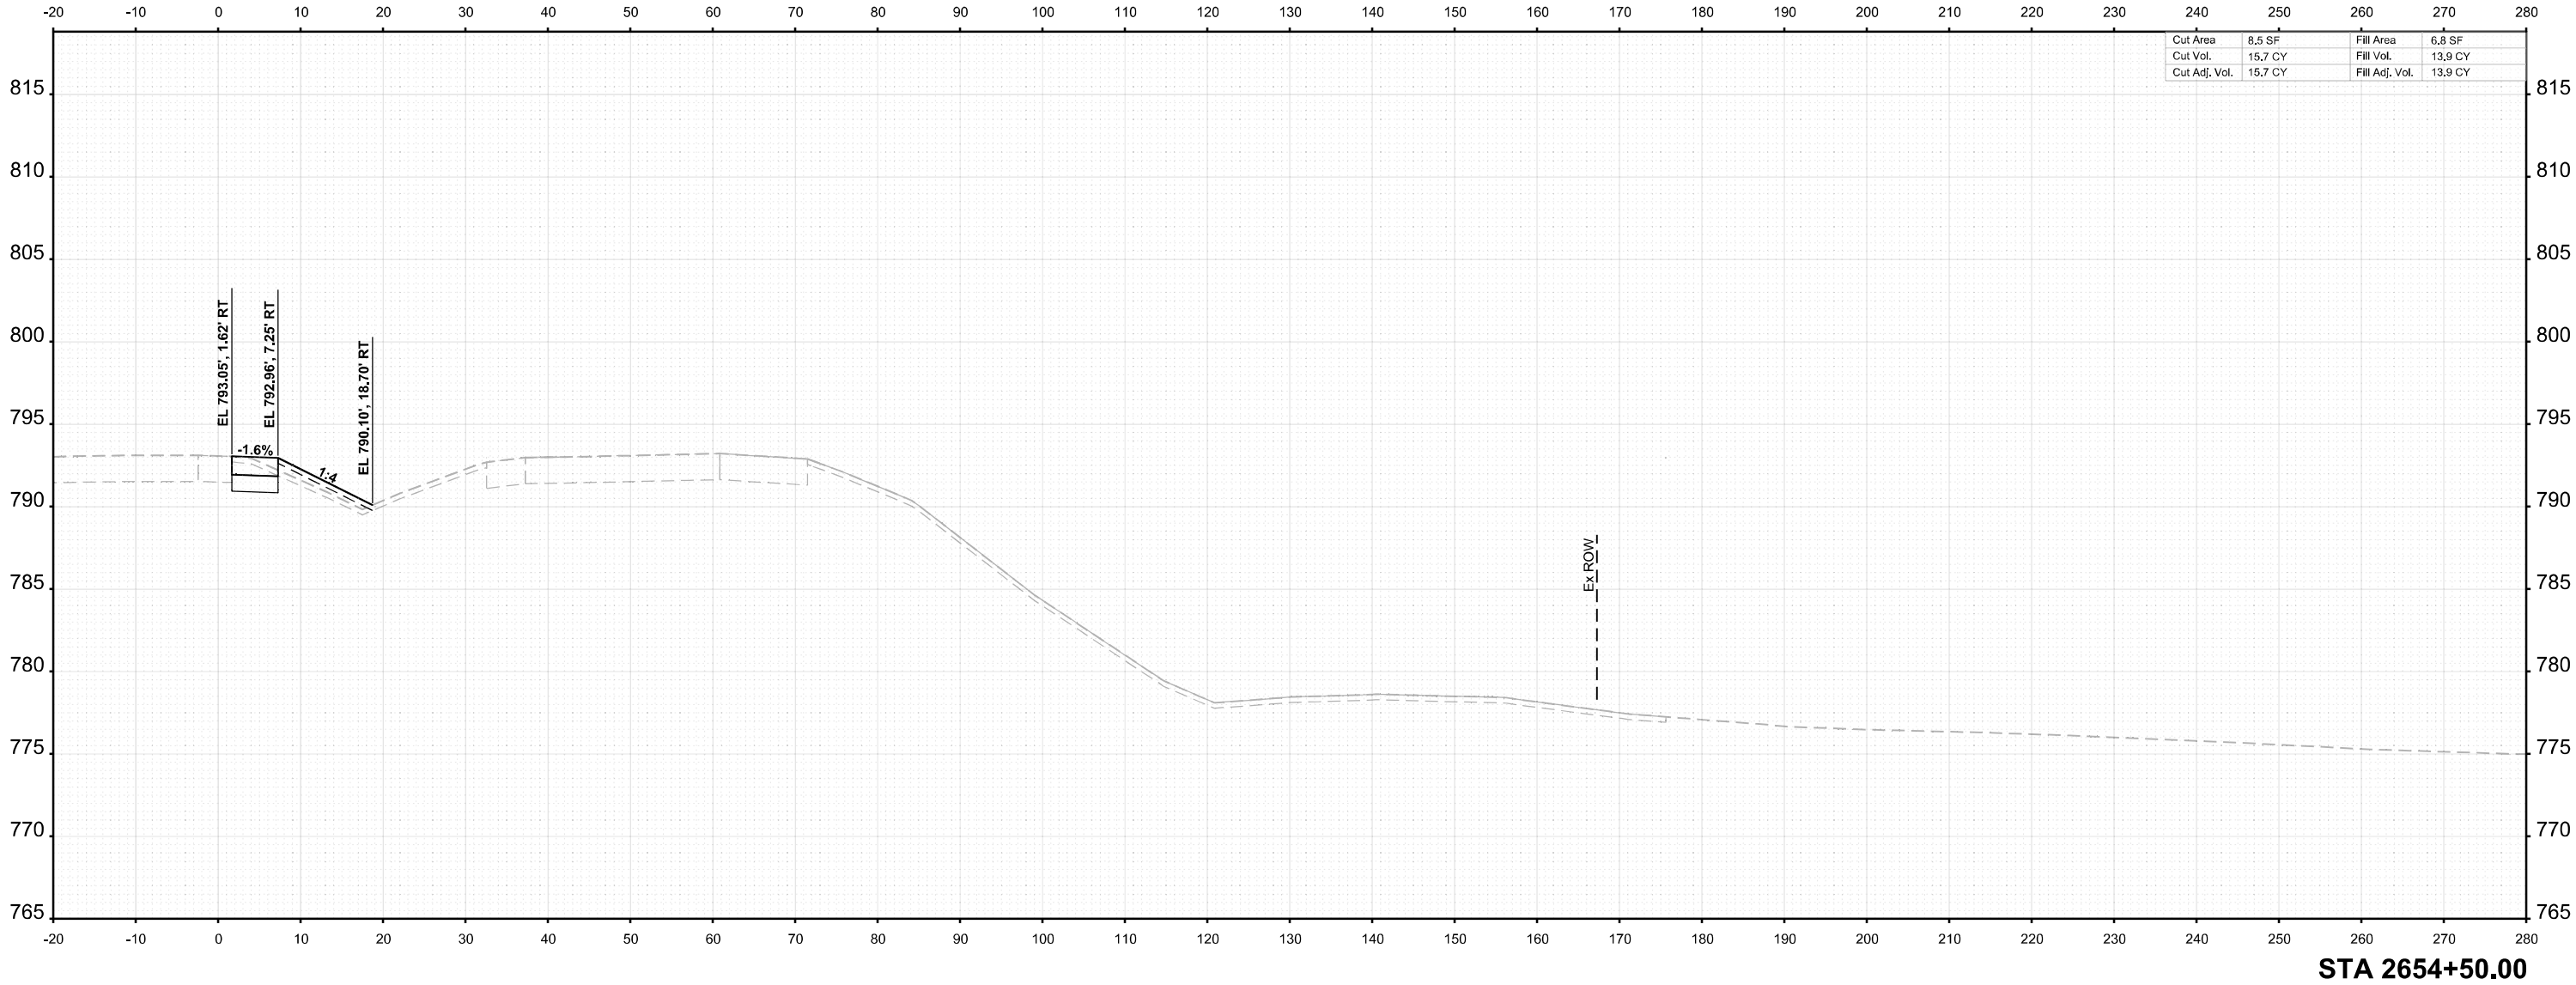

USER NAME =	agibson	DESIGNED -	T. VOGLER	REVISED -	
		DRAWN -	T. VOGLER	REVISED -	
PLOT SCALE =	SSCALE\$	CHECKED -	J.TARDY	REVISED -	
PLOT DATE =	2/7/2025	DATE -	02/14/2025	REVISED -	

STATE OF ILLINOIS
DEPARTMENT OF TRANSPORTATION

CROSS SECTIONS I-39
PRE-STAGE

SCALE: 1"=10' SHEET OF 139 SHEETS STA. 2654+50.00 TO STA. 2654+50.00


F.A.I RTE.	SECTION	COUNTY	TOTAL SHEETS	SHEET NO.
*	(201-3)R & (4-1.5)R	WINNEBAGO	1685	924
CONTRACT NO. 64C24				
		ILLINOIS	FED. AID PROJECT	

* FAI ROUTE 39 (I-39) & FAP 301 (US 20)

FINAL SURVEY NOTE BOOK NO.	SURVEYED PLOTTED TEMPLATE AREAS AREAS CHECKED	BY	DATE

ORIGINAL SURVEY NOTE BOOK NO.	SURVEYED PLOTTED TEMPLATE AREAS AREAS CHECKED	BY	DATE

MODEL: I-39 Mainline Stage 3 - XS - 2655+00.00 (Sheet)
FILE NAME: c:\pwworking\benesch\projects\project\60173608\0264C24\I-39-PreStageXS.dgn

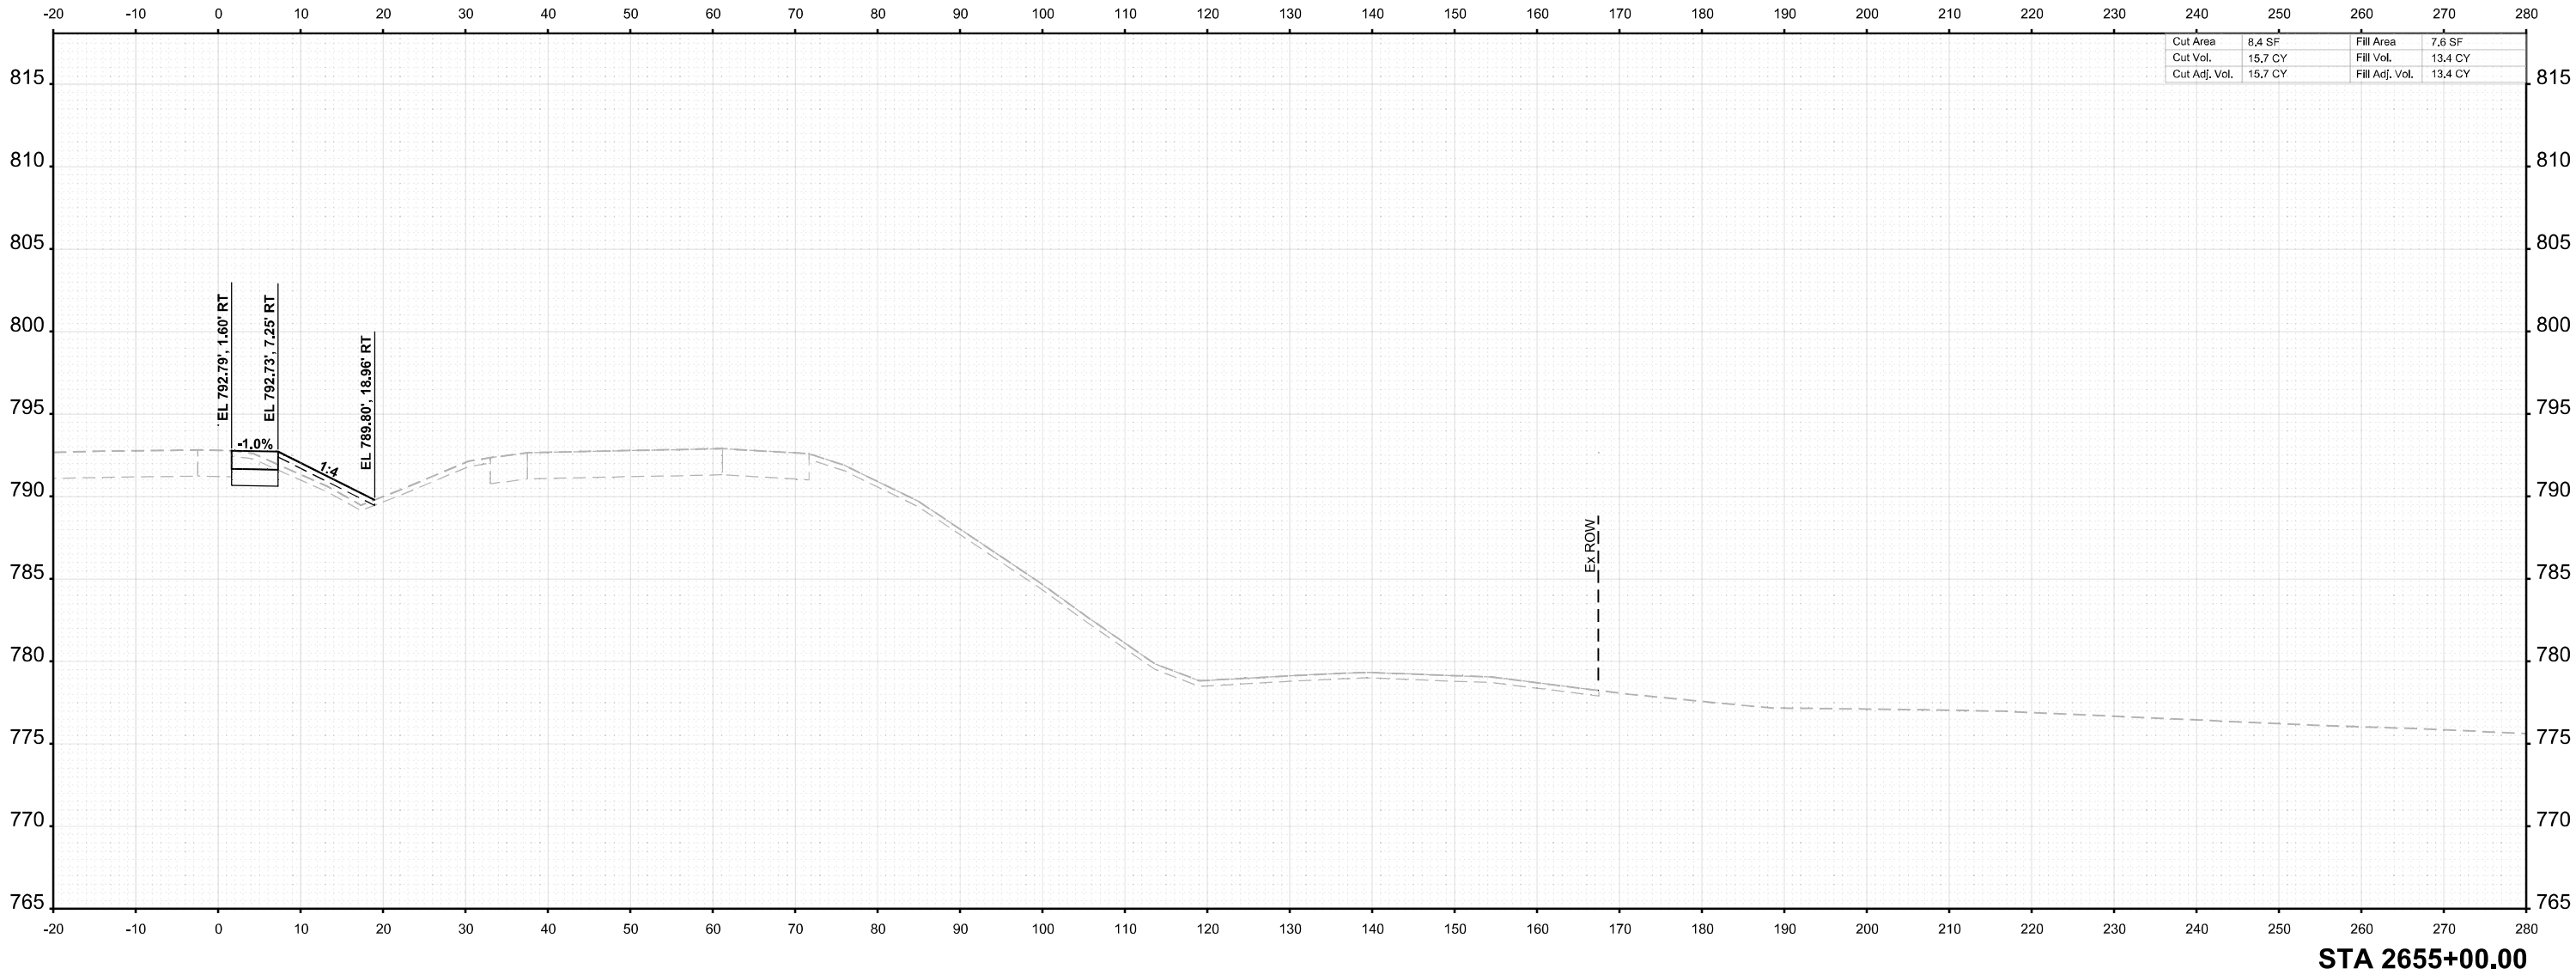

USER NAME = agibson	DESIGNED -	T. VOGLER	REVISED -
	DRAWN -	T. VOGLER	REVISED -
PLOT SCALE = \$SCALE\$	CHECKED -	J.TARDY	REVISED -
PLOT DATE = 2/7/2025	DATE -	02/14/2025	REVISED -

STATE OF ILLINOIS
DEPARTMENT OF TRANSPORTATION

CROSS SECTIONS I-39
PRE-STAGE

SCALE: 1"=10' SHEET OF 139 SHEETS STA. 2655+00.00 TO STA. 2655+00.00


F.A.I RTE.	SECTION	COUNTY	TOTAL SHEETS	SHEET NO.
*	(201-3)R & (4-1.5)R	WINNEBAGO	1685	925
CONTRACT NO. 64C24				
		ILLINOIS	FED. AID PROJECT	

* FAI ROUTE 39 (I-39) & FAP 301 (US 20)

FINAL SURVEY	SURVEYED _____		BY _____	DATE _____	
	PLOTTED _____				
	TEMPLATE _____				
	AREAS _____				
NO. _____	NOTE BOOK _____		AREAS CHECKED _____		
	_____		_____		

ORIGINAL SURVEY	SURVEYED _____		BY _____	DATE _____	
	PLOTTED _____				
	TEMPLATE _____				
	AREAS _____				
NO.	NOTE BOOK _____		AREAS CHECKED _____		
	_____		_____		
Sheet! _____					

MODEL: I-39 Mainline Stage 3 - XS - 2655+50.00
FILE NAME: c:\pwworking\benesch\projects\project1073808\I264\I264\I-39-PreStageXS.dgn

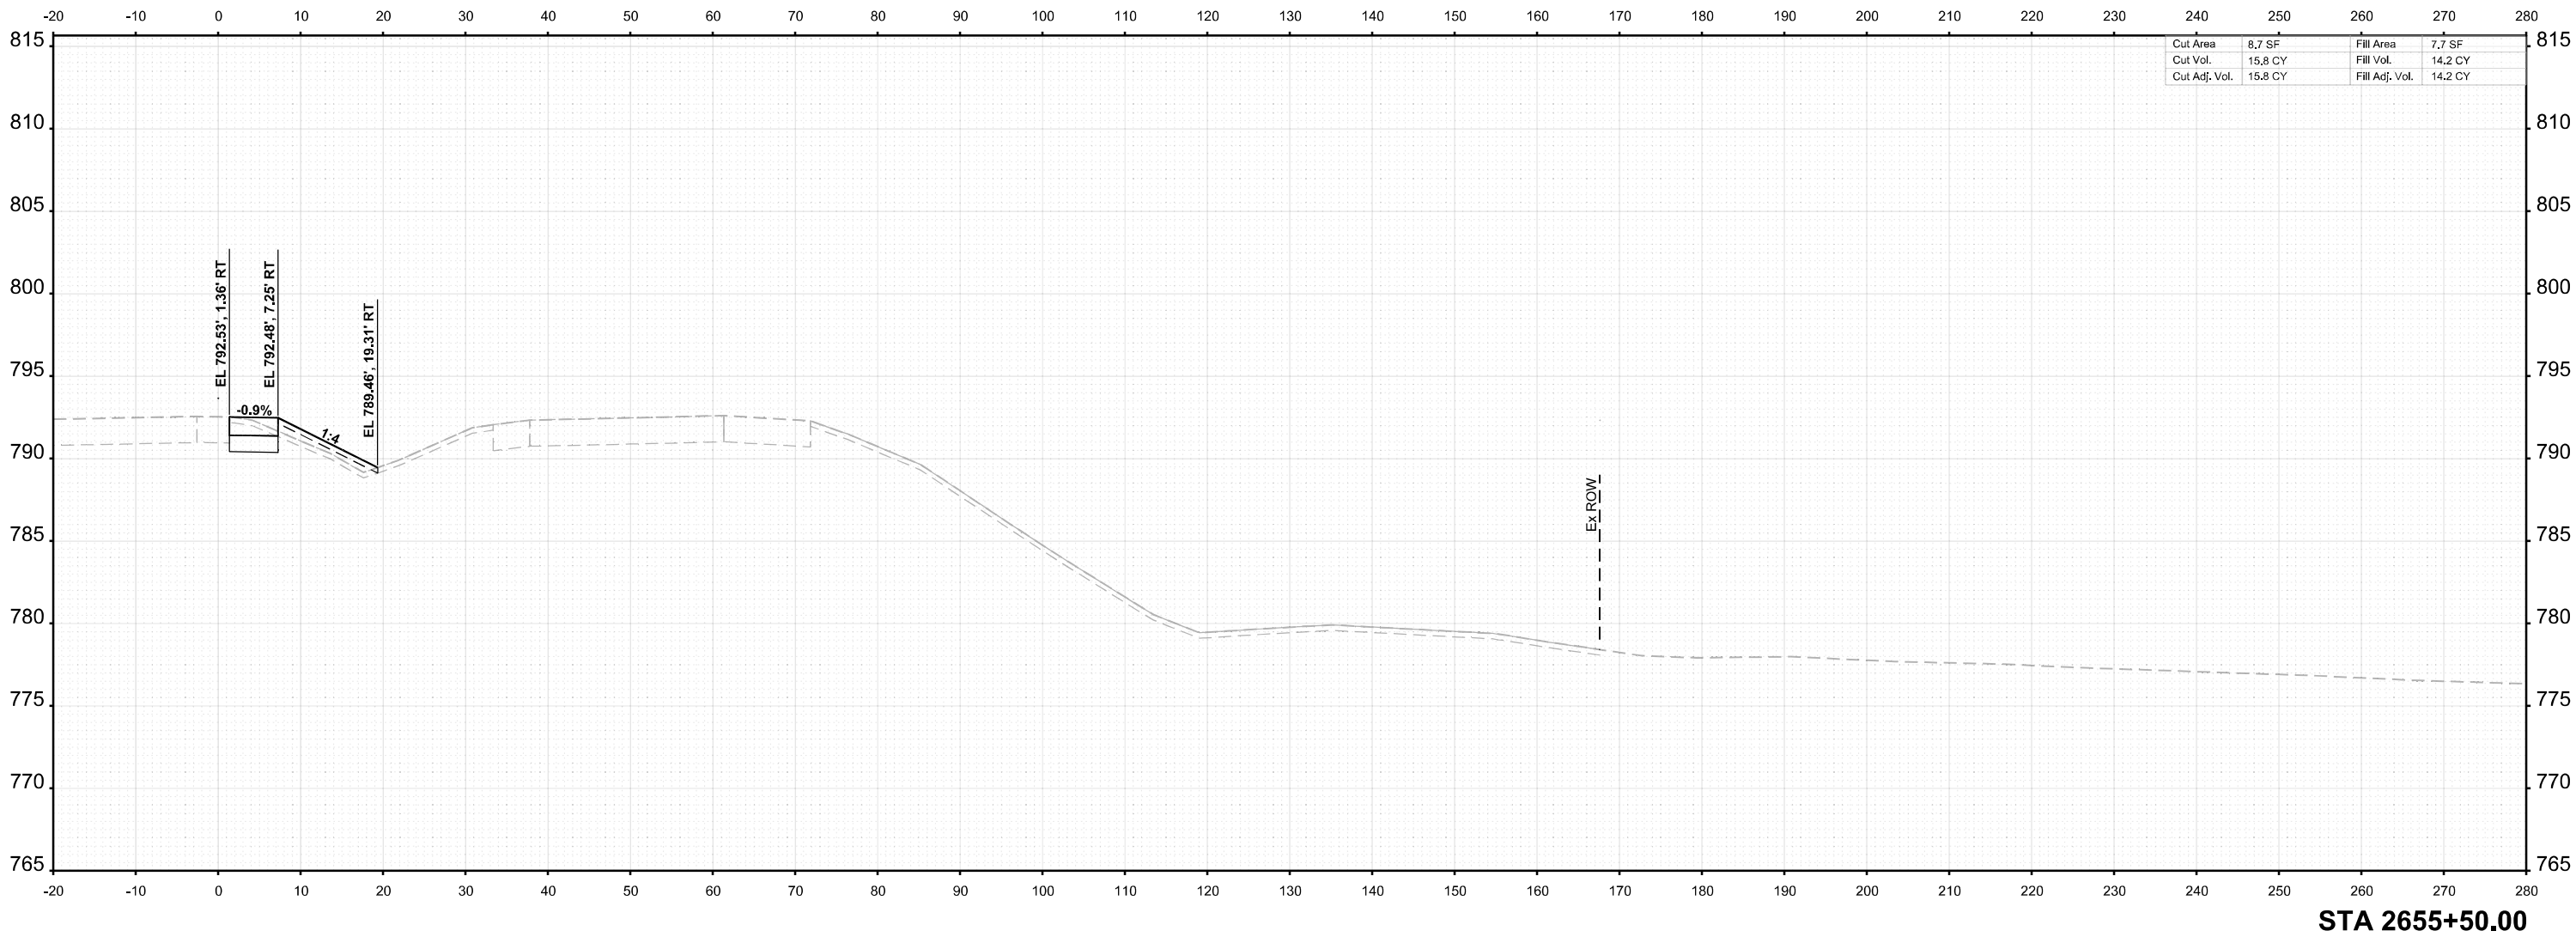

USER NAME	= agibson	DESIGNED	- T. VOGLER	REVISED	-
		DRAWN	- T. VOGLER	REVISED	-
PLOT SCALE	= \$SCALE\$	CHECKED	- J.TARDY	REVISED	-
PLOT DATE	= 2/7/2025	DATE	- 02/14/2025	REVISED	-

STATE OF ILLINOIS
DEPARTMENT OF TRANSPORTATION

CROSS SECTIONS I-39
PRE-STAGE

SCALE: 1"=10' SHEET OF 139 SHEETS STA. 2655+50.00 TO STA. 2655+50.00


F.A.I RTE.	SECTION	COUNTY	TOTAL SHEETS	SHEET NO.
*	(201-3)R & (4-1.5)R	WINNEBAGO	1685	926
CONTRACT NO. 64C24				
		ILLINOIS	FED. AID PROJECT	

* FAI ROUTE 39 (I-39) & FAP 301 (US 20)

FINAL SURVEY	NO.	SURVEYED PLOTTED TEMPLATE AREAS AREAS CHECKED	BY	DATE

ORIGINAL SURVEY	NOTE BOOK	SURVEYED PLOTTED TEMPLATE AREAS AREAS CHECKED	BY	DATE

MODEL: I-39 Mainline Stage 3 - XS - 2656+00.00
FILE NAME: c:\paword\benesch\projects\00173608\0264\0244\I-39-PreStageXS.dgn

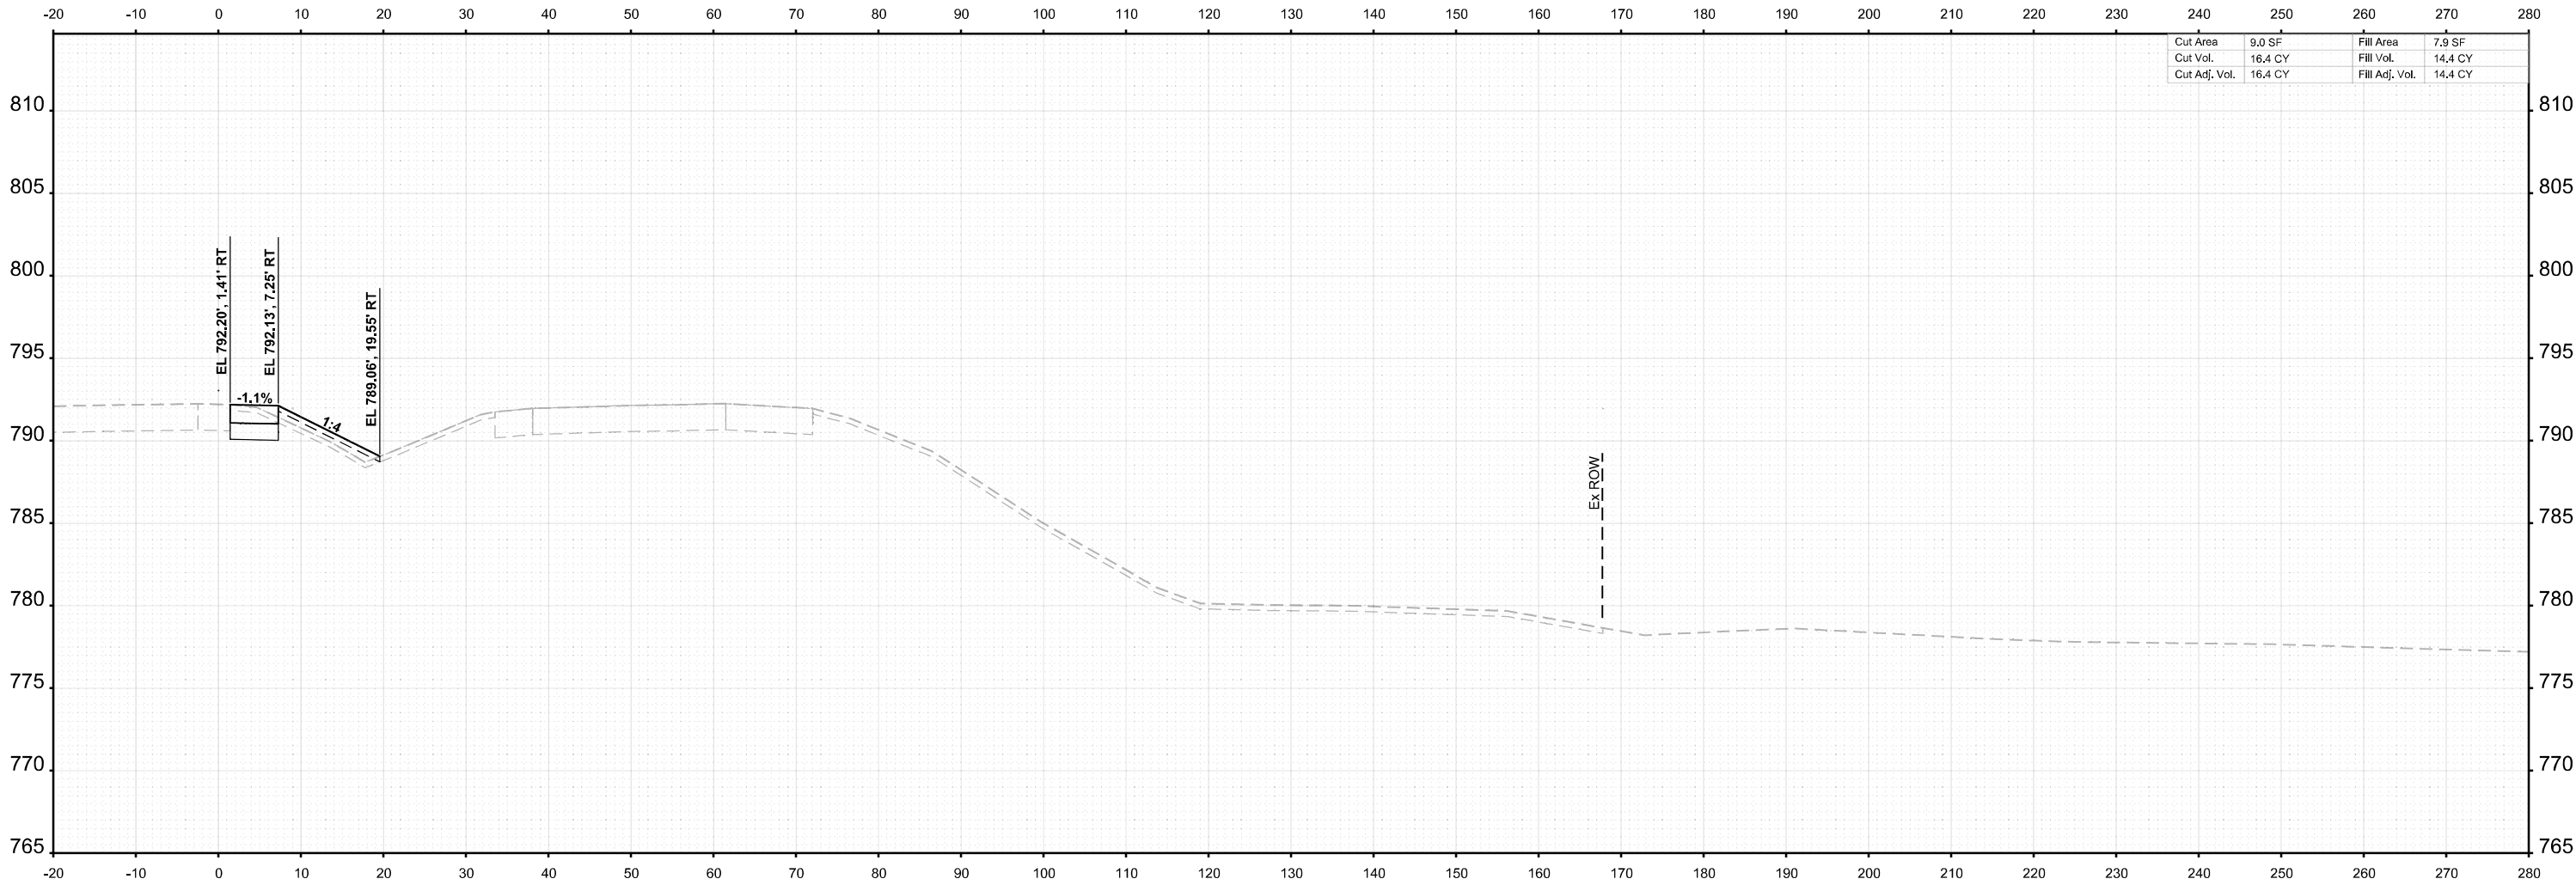

STA 2656+00.00



USER NAME = agibson	DESIGNED - T. VOGLER	REVISED -
	DRAWN - T. VOGLER	REVISED -
PLOT SCALE = \$SCALE\$	CHECKED - J.TARDY	REVISED -
PLOT DATE = 2/7/2025	DATE - 02/14/2025	REVISED -

STATE OF ILLINOIS
DEPARTMENT OF TRANSPORTATION

CROSS SECTIONS I-39
PRE-STAGE

SCALE: 1"=10'	SHEET OF 139 SHEETS	STA. 2656+00.00 TO STA. 2656+00.00
---------------	---------------------	------------------------------------


F.A.I RTE.	SECTION	COUNTY	TOTAL SHEETS	SHEET NO.
*	(201-3)R & (4-1.5)R	WINNEBAGO	1685	927
CONTRACT NO. 64C24				
		ILLINOIS	FED. AID PROJECT	

* FAI ROUTE 39 (I-39) & FAP 301 (US 20)

FINAL SURVEY	NO.	SURVEYED PLOTTED AREAS	BY	DATE

ORIGINAL SURVEY	NOTE BOOK	SURVEYED PLOTTED AREAS	BY	DATE

MODEL: I-39 Mainline Stage 3 - XS - 2656+50.00
FILE NAME: c:\pwworking\benesch\projects\00173608\0264C24\I-39-PreStageXS.dgn

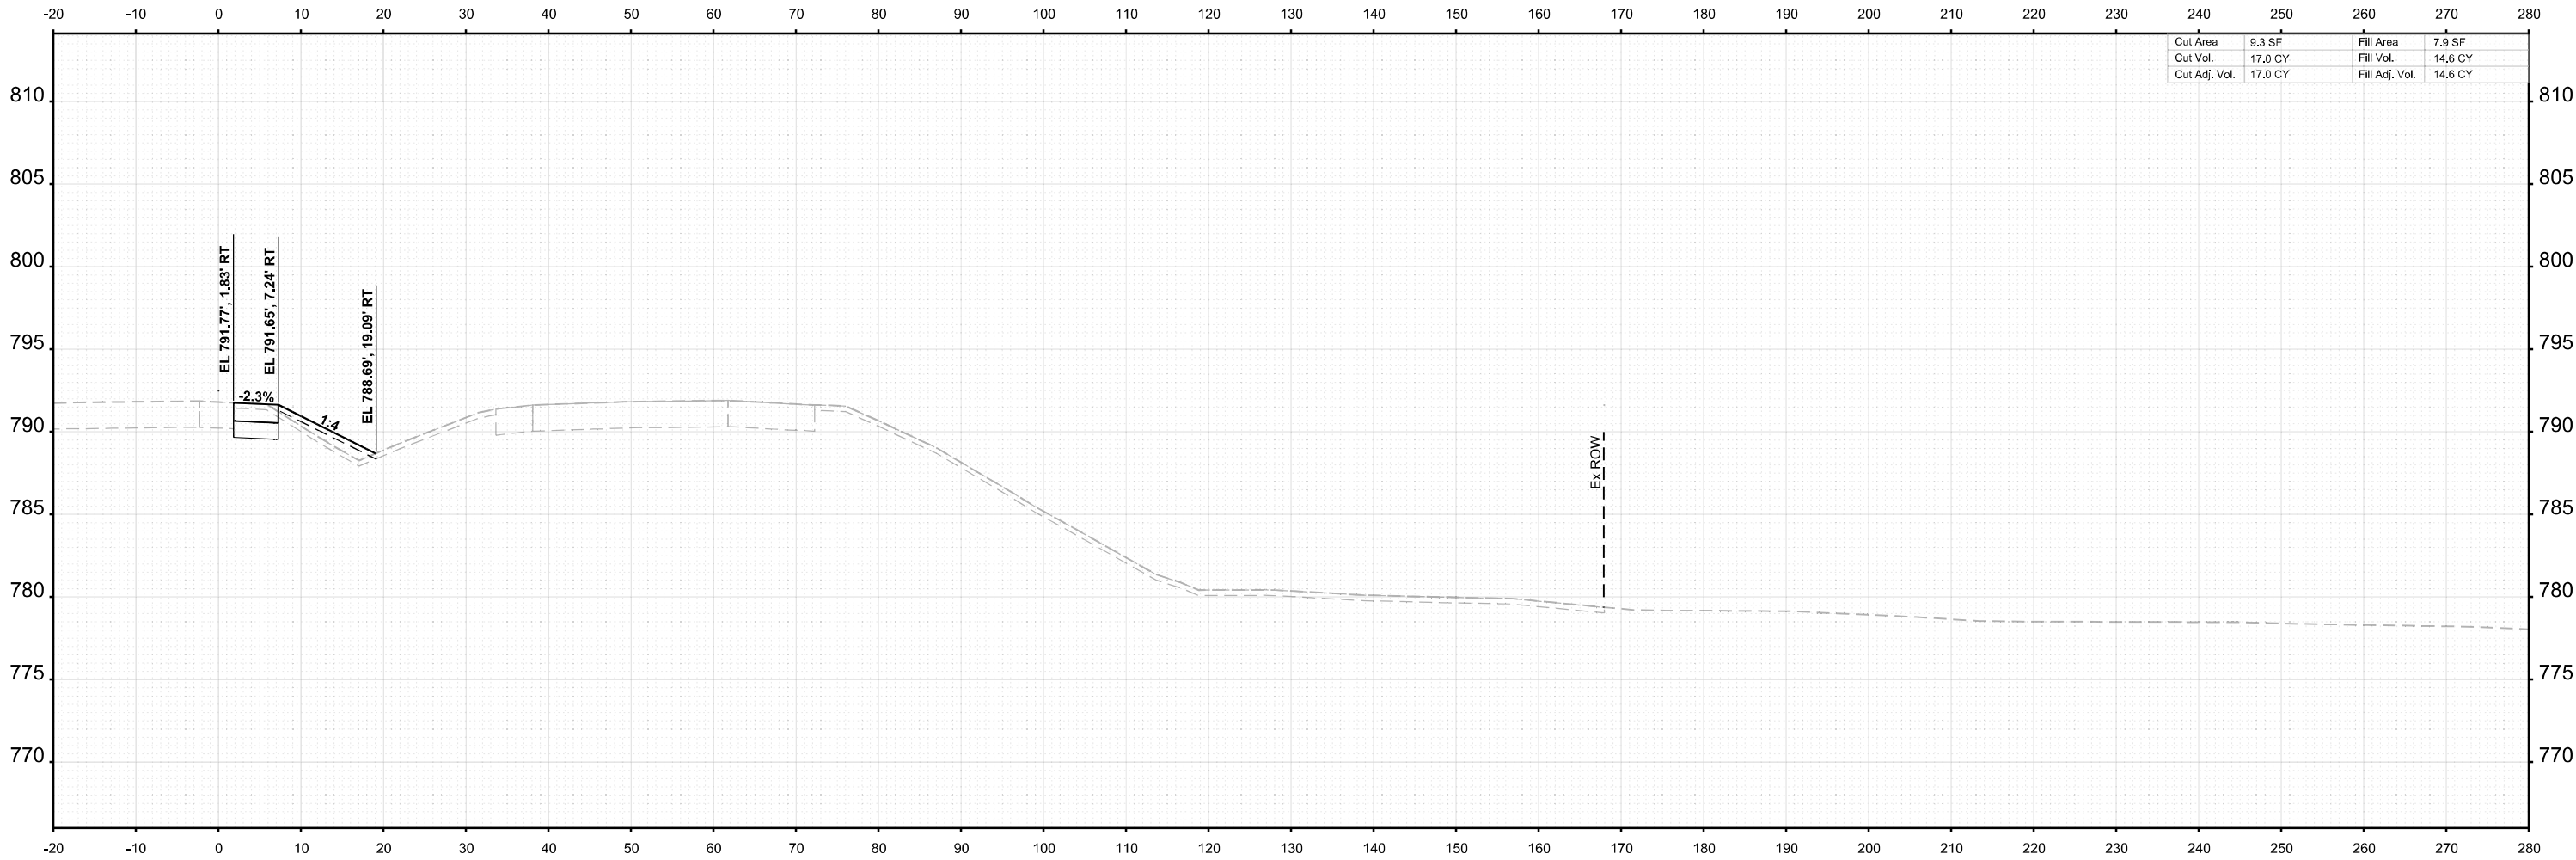

STA 2656+50.00



USER NAME =	agibson	DESIGNED -	T. VOGLER	REVISED -	
		DRAWN -	T. VOGLER	REVISED -	
PLOT SCALE =	SSCALE\$	CHECKED -	J.TARDY	REVISED -	
PLOT DATE =	2/7/2025	DATE -	02/14/2025	REVISED -	

STATE OF ILLINOIS
DEPARTMENT OF TRANSPORTATION

CROSS SECTIONS I-39
PRE-STAGE

SCALE: 1"=10'	SHEET	OF 139 SHEETS	STA. 2656+50.00	TO STA. 2656+50.00
---------------	-------	---------------	-----------------	--------------------


F.A.I RTE.	SECTION	COUNTY	TOTAL SHEETS	SHEET NO.
*	(201-3)R & (4-1.5)R	WINNEBAGO	1685	928
CONTRACT NO. 64C24				
		ILLINOIS	FED. AID PROJECT	

* FAI ROUTE 39 (I-39) & FAP 301 (US 20)

FINAL SURVEY	SURVEYED _____		BY _____	DATE _____
	PLOTTED _____			
	TEMPLATE _____			
	AREAS _____			
NO. _____	AREAS CHECKED _____			

ORIGINAL SURVEY	SURVEYED _____		BY _____	DATE _____	
	PLOTTED _____				
	TEMPLATE _____				
	AREAS _____				
NO.	NOTE BOOK _____		AREAS CHECKED _____		
	_____		_____		
Sheet! _____					

MODEL: I-39 Mainline Stage 3 - XS - 2657+00.00 (8)Sheet
FILE NAME: c:\pwworking\benesch\projects\00173808\0264C24\I-39-PreStageXS.dgn

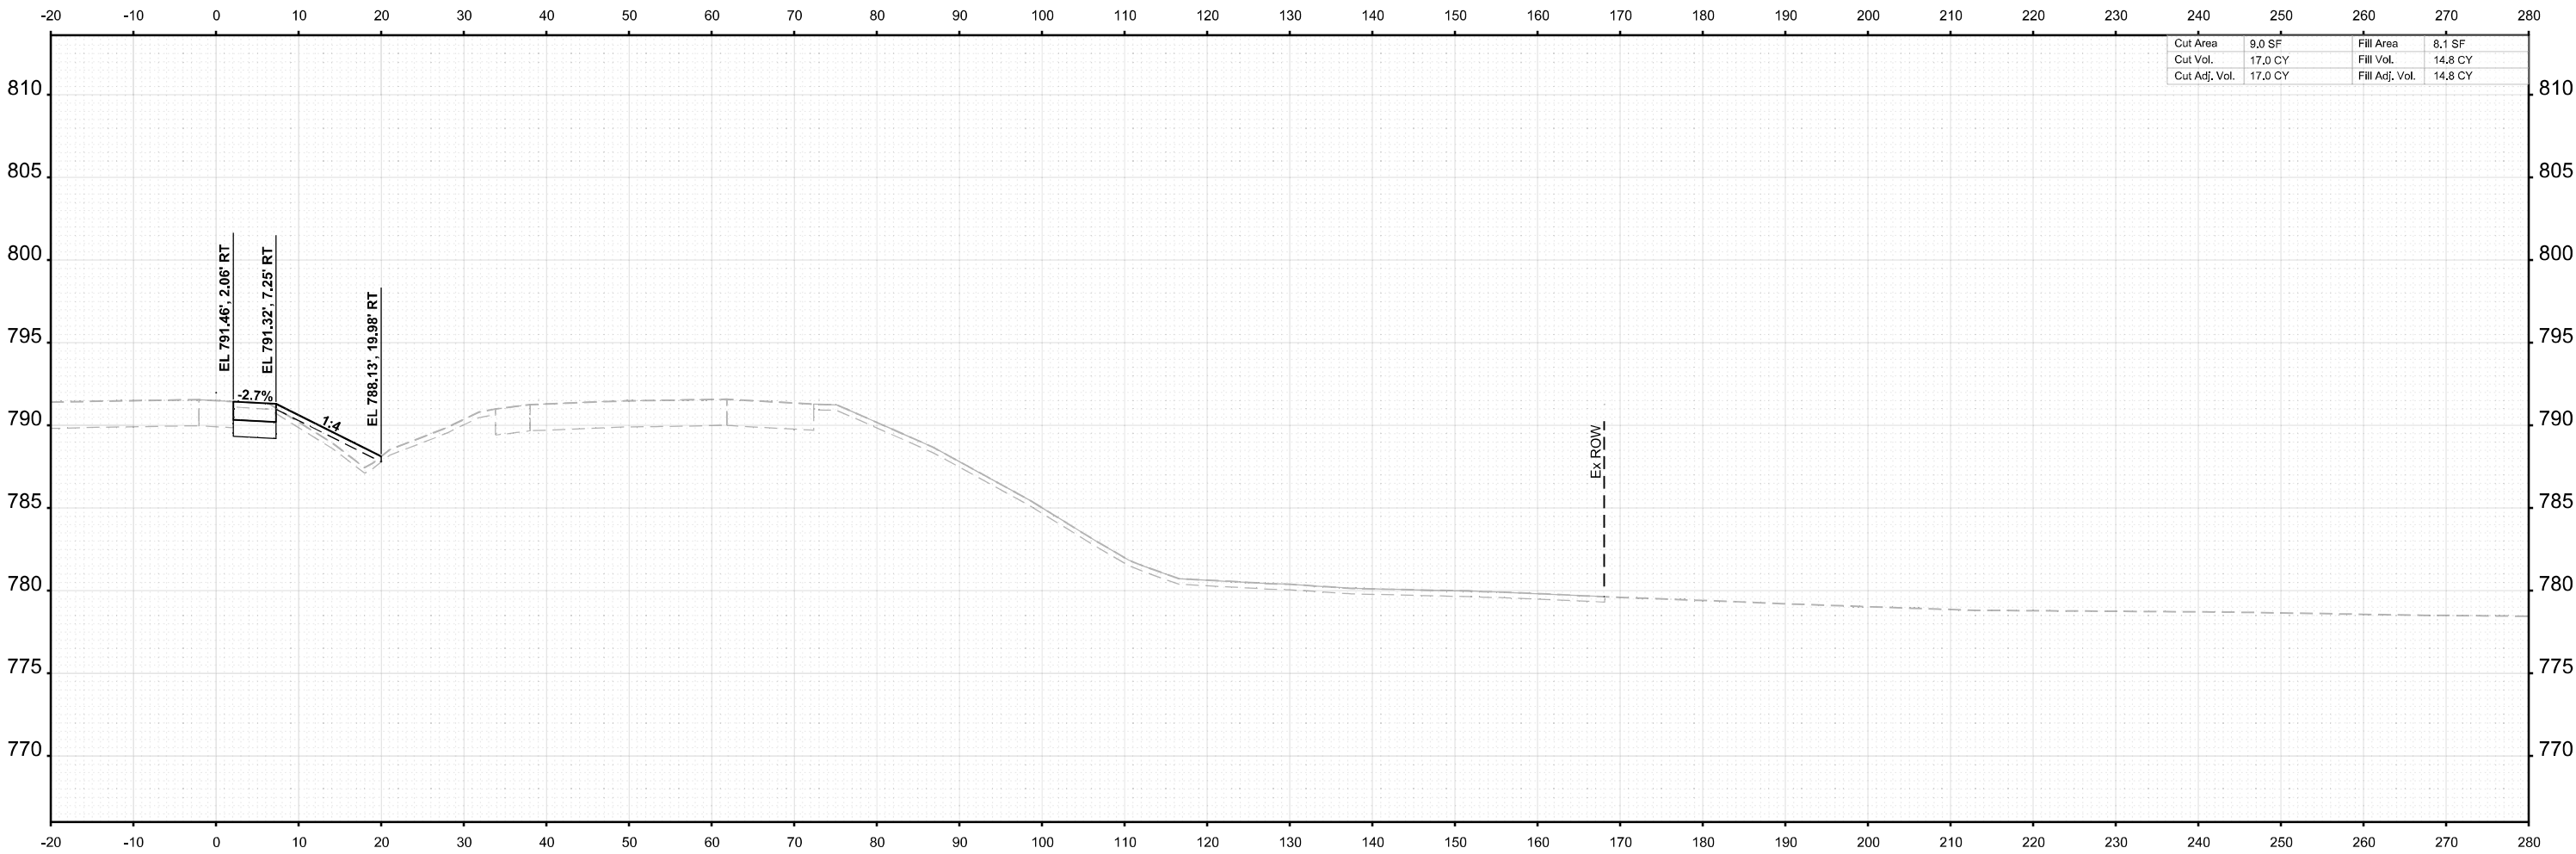

STA 2657+00.00



USER NAME = agibson	DESIGNED - T. VOGLER	REVISED -
	DRAWN - T. VOGLER	REVISED -
PLOT SCALE = \$SCALE\$	CHECKED - J.TARDY	REVISED -
PLOT DATE = 2/7/2025	DATE - 02/14/2025	REVISED -

STATE OF ILLINOIS
DEPARTMENT OF TRANSPORTATION

CROSS SECTIONS I-39
PRE-STAGE

SCALE: 1"=10'	SHEET OF 139 SHEETS	STA. 2657+00.00 TO STA. 2657+00.00
---------------	---------------------	------------------------------------


F.A.I RTE.	SECTION	COUNTY	TOTAL SHEETS	SHEET NO.
*	(201-3)R & (4-1.5)R	WINNEBAGO	1685	929
CONTRACT NO. 64C24				
		ILLINOIS	FED. AID PROJECT	

* FAI ROUTE 39 (I-39) & FAP 301 (US 20)

FINAL SURVEY	NO.	SURVEYED PLOTTED TEMPLATE AREAS CHECKED	BY	DATE

ORIGINAL SURVEY	NOTE BOOK	SURVEYED PLOTTED TEMPLATE AREAS CHECKED	BY	DATE

MODEL: I-39 Mainline Stage 3 - XS - 2657+50.00 (8)Sheet
FILE NAME: c:\pwworking\benesch\projects\60173608\0264C24-I-39-PreStageXS.dgn

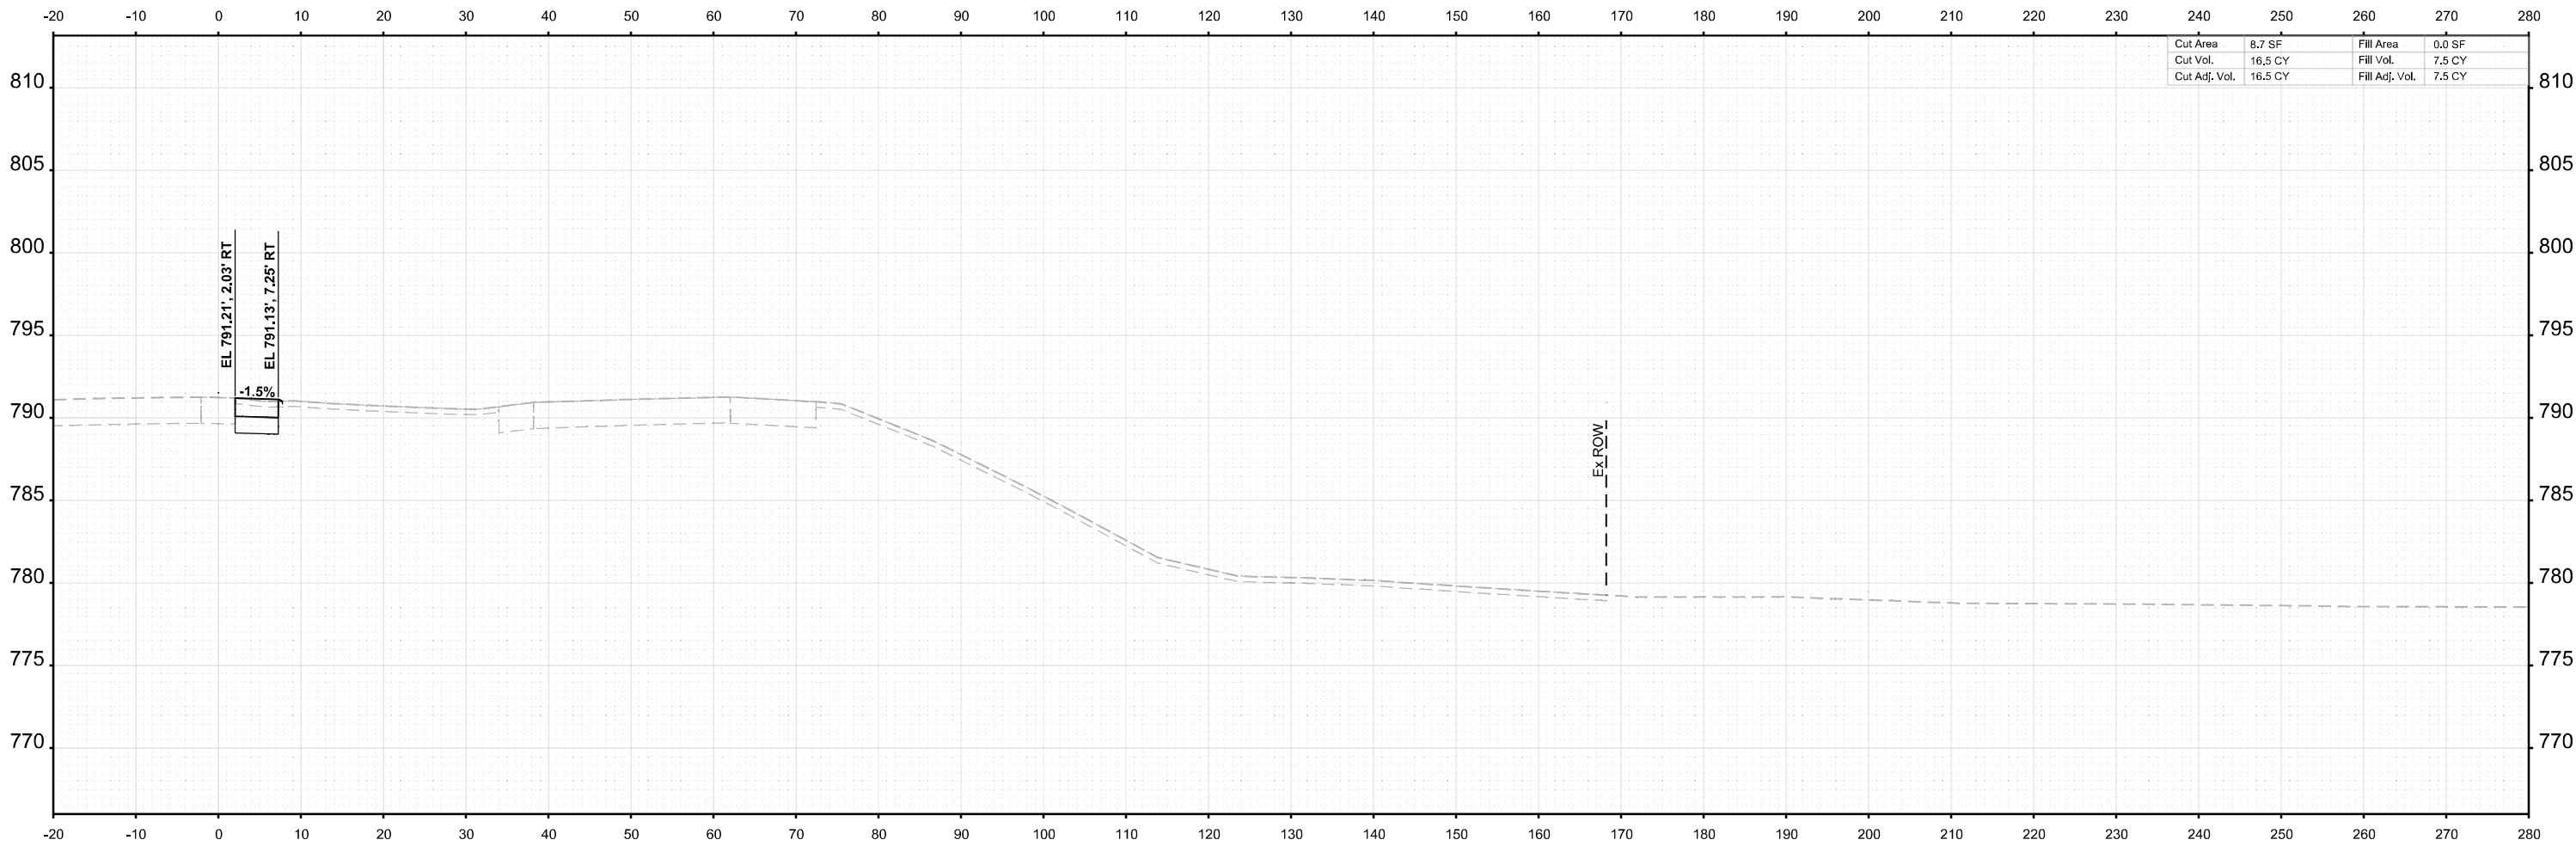

STA 2657+50.00



USER NAME = agibson	DESIGNED - T. VOGLER	REVISED -
	DRAWN - T. VOGLER	REVISED -
PLOT SCALE = \$SCALE\$	CHECKED - J.TARDY	REVISED -
PLOT DATE = 2/7/2025	DATE - 02/14/2025	REVISED -

STATE OF ILLINOIS
DEPARTMENT OF TRANSPORTATION

CROSS SECTIONS I-39
PRE-STAGE

SCALE: 1"=10'	SHEET OF 139 SHEETS	STA. 2657+50.00 TO STA. 2657+50.00
---------------	---------------------	------------------------------------


F.A.I RTE.	SECTION	COUNTY	TOTAL SHEETS	SHEET NO.
*	(201-3)R & (4-1.5)R	WINNEBAGO	1685	930
CONTRACT NO. 64C24				
		ILLINOIS	FED. AID PROJECT	

* FAI ROUTE 39 (I-39) & FAP 301 (US 20)

FINAL SURVEY	SURVEYED _____		BY _____	DATE _____
	PLOTTED _____			
	TEMPLATE _____			
	AREAS _____			
NO. _____	AREAS CHECKED _____			

ORIGINAL SURVEY	SURVEYED _____		BY _____	DATE _____	
	PLOTTED _____				
	TEMPLATE _____				
	AREAS _____				
NO.	NOTE BOOK _____		AREAS CHECKED _____		
Sheet! _____					

MODEL: I-39 Mainline Stage 3 - XS - 2658+00.00
FILE NAME: c:\pwworking\benesch\projects\00173608\0264C24\I-39-PreStageXS.dgn

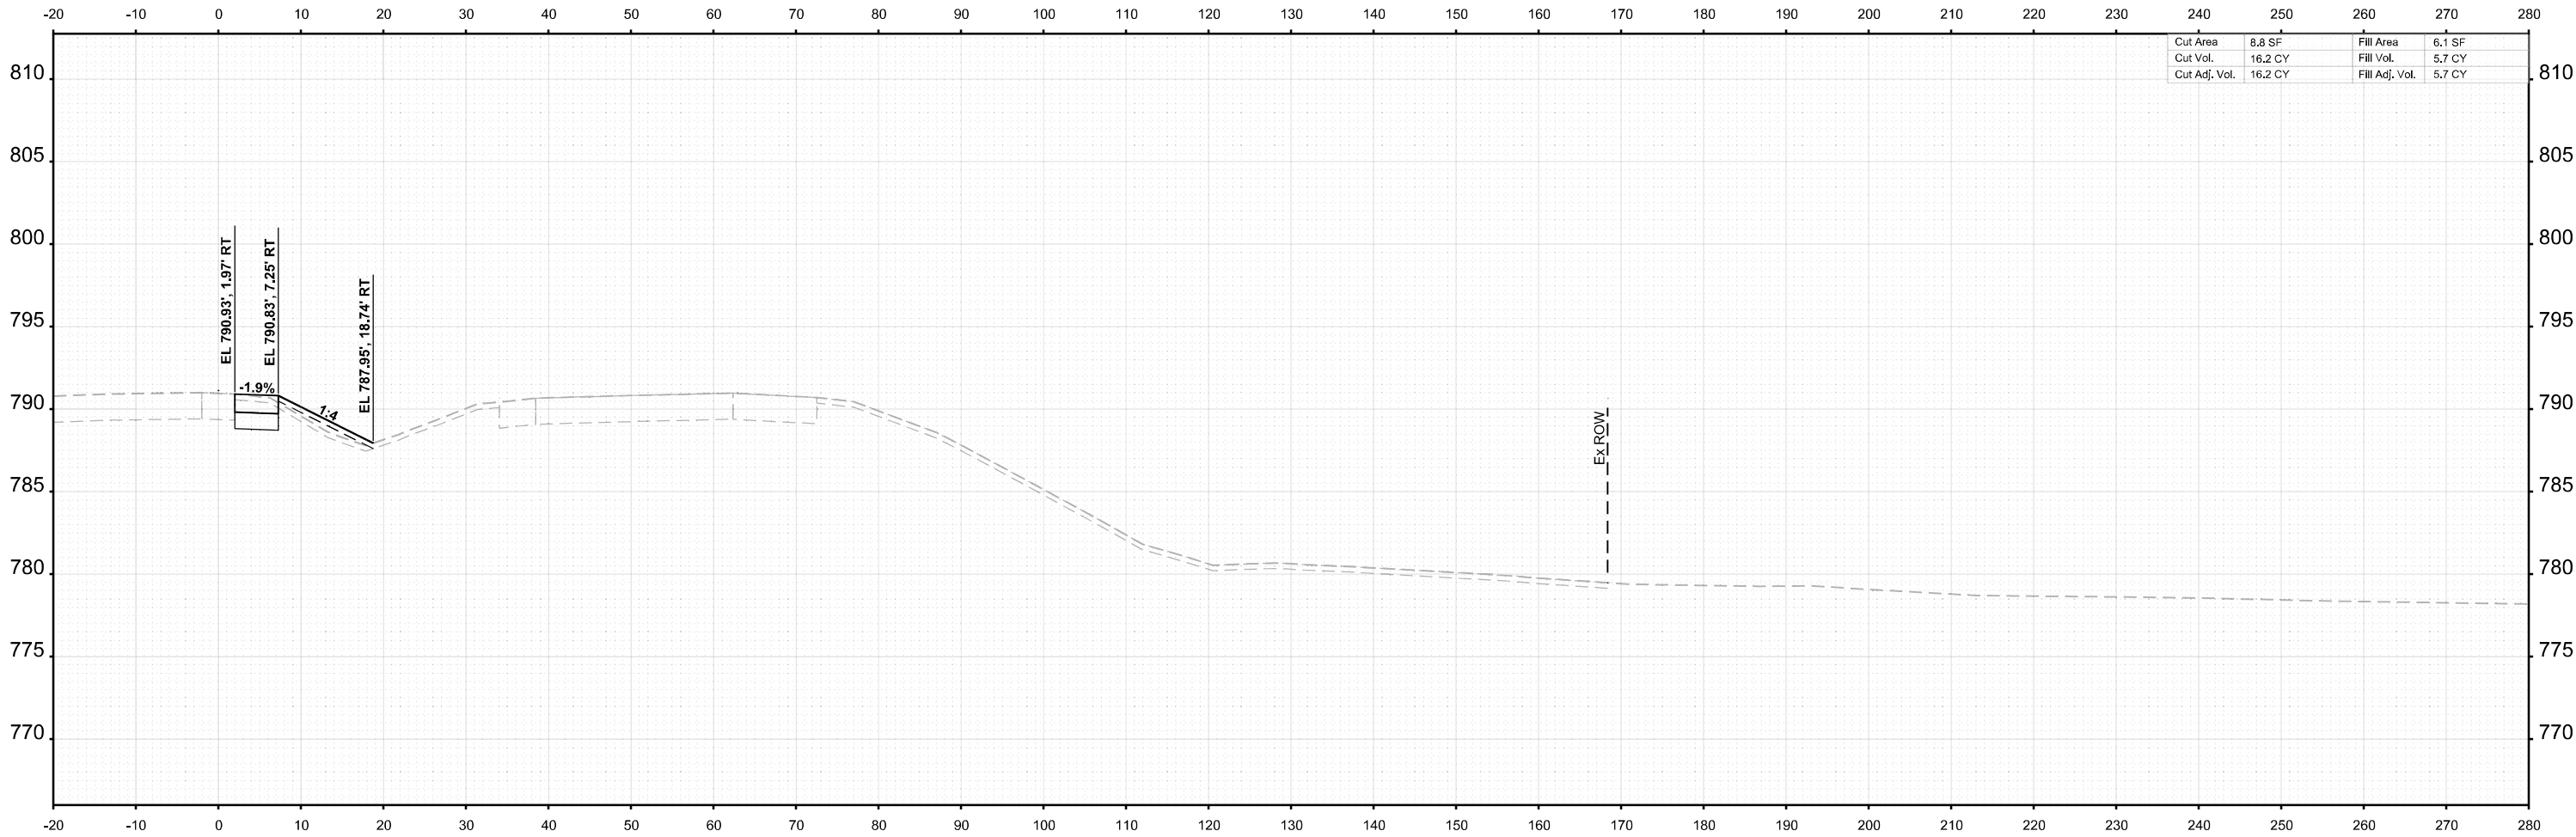

STA 2658+00.00



USER NAME =	agibson	DESIGNED -	T. VOGLER	REVISED -	
		DRAWN -	T. VOGLER	REVISED -	
PLOT SCALE =	SSCALE\$	CHECKED -	J.TARDY	REVISED -	
PLOT DATE =	2/7/2025	DATE -	02/14/2025	REVISED -	

STATE OF ILLINOIS
DEPARTMENT OF TRANSPORTATION

CROSS SECTIONS I-39
PRE-STAGE

SCALE: 1"=10'	SHEET	OF 139 SHEETS	STA. 2658+00.00	TO STA. 2658+00.00
---------------	-------	---------------	-----------------	--------------------


F.A.I RTE.	SECTION	COUNTY	TOTAL SHEETS	SHEET NO.
*	(201-3)R & (4-1.5)R	WINNEBAGO	1685	931
CONTRACT NO. 64C24				
		ILLINOIS	FED. AID PROJECT	

* FAI ROUTE 39 (I-39) & FAP 301 (US 20)

FINAL SURVEY	NO.	SURVEYED PLOTTED TEMPLATE AREAS CHECKED	BY	DATE

ORIGINAL SURVEY	NOTE BOOK	SURVEYED PLOTTED TEMPLATE AREAS CHECKED	BY	DATE

MODEL: I-39 Mainline Stage 3 - XS - 2658+50.00
FILE NAME: c:\pwworking\benesch_projects\projects\60173608\I264C24\I-39-PreStage\XS.dgn

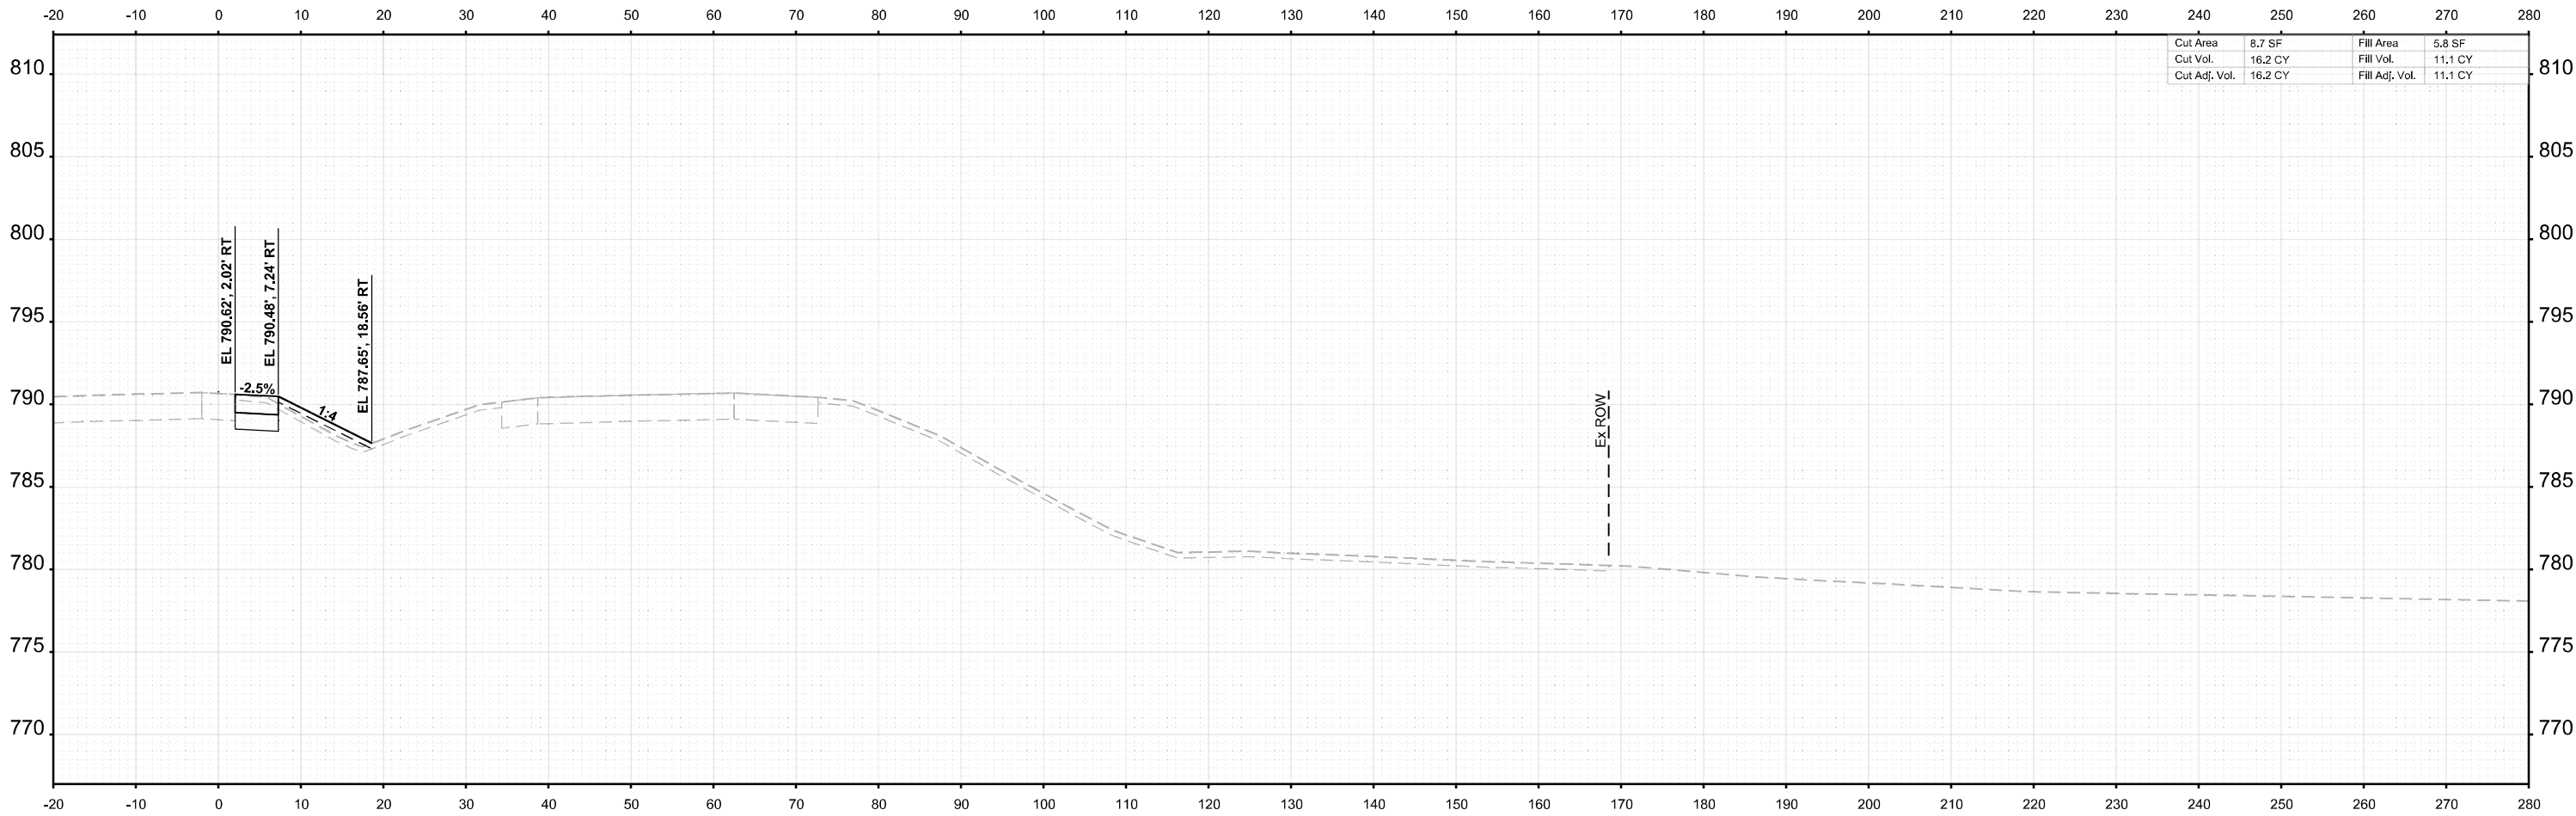

STA 2658+50.00



USER NAME =	agibson	DESIGNED -	T. VOGLER	REVISED -	
		DRAWN -	T. VOGLER	REVISED -	
PLOT SCALE =	SSCALE\$	CHECKED -	J.TARDY	REVISED -	
PLOT DATE =	2/7/2025	DATE -	02/14/2025	REVISED -	

STATE OF ILLINOIS
DEPARTMENT OF TRANSPORTATION

CROSS SECTIONS I-39
PRE-STAGE

SCALE: 1"=10'	SHEET	OF 139 SHEETS	STA. 2658+50.00	TO STA. 2658+50.00
---------------	-------	---------------	-----------------	--------------------


F.A.I RTE.	SECTION	COUNTY	TOTAL SHEETS	SHEET NO.
*	(201-3)R & (4-1.5)R	WINNEBAGO	1685	932
CONTRACT NO. 64C24				
		ILLINOIS	FED. AID PROJECT	

* FAI ROUTE 39 (I-39) & FAP 301 (US 20)

FINAL SURVEY	NO.	SURVEYED PLOTTED TEMPLATE AREAS CHECKED	BY	DATE

ORIGINAL SURVEY	NOTE BOOK	SURVEYED PLOTTED TEMPLATE AREAS CHECKED	BY	DATE

MODEL: I-39 Mainline Stage 3 - XS - 2659+00.00
FILE NAME: c:\paword\benesch\projects\project\60173608\I264C24\I-39-PreStageXS.dgn

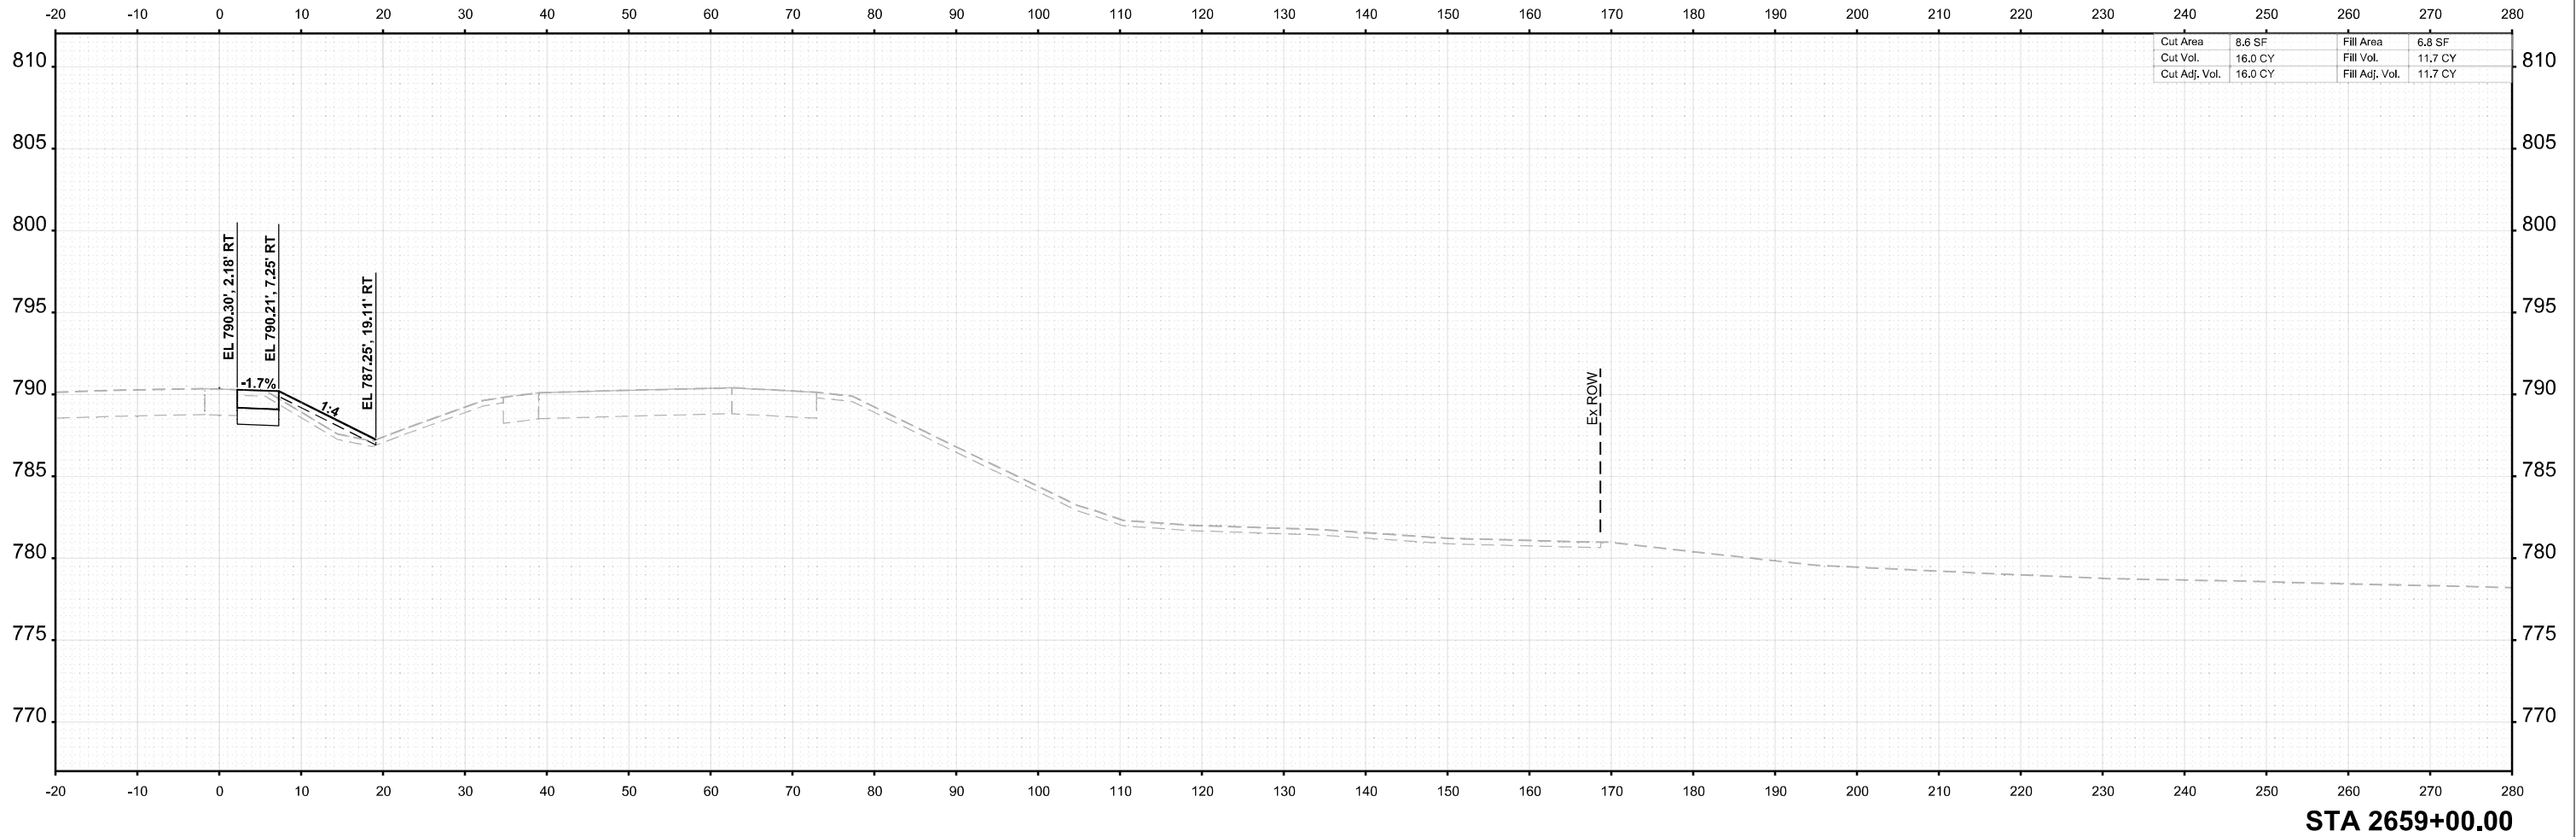

USER NAME =	agibson	DESIGNED -	T. VOGLER	REVISED -	
		DRAWN -	T. VOGLER	REVISED -	
PLOT SCALE =	SSCALE\$	CHECKED -	J.TARDY	REVISED -	
PLOT DATE =	2/7/2025	DATE -	02/14/2025	REVISED -	

STATE OF ILLINOIS
DEPARTMENT OF TRANSPORTATION

CROSS SECTIONS I-39
PRE-STAGE

SCALE: 1"=10'	SHEET	OF 139 SHEETS	STA. 2659+00.00	TO STA. 2659+00.00
---------------	-------	---------------	-----------------	--------------------


F.A.I RTE.	SECTION	COUNTY	TOTAL SHEETS	SHEET NO.
*	(201-3)R & (4-1.5)R	WINNEBAGO	1685	933
CONTRACT NO. 64C24				
		ILLINOIS	FED. AID PROJECT	

* FAI ROUTE 39 (I-39) & FAP 301 (US 20)

FINAL SURVEY	BY		DATE
	SURVEYED		
	PLOTTED		
	TEMPLATE		
NO.	NOTE BOOK		
	AREAS		
	AREAS CHECKED		

ORIGINAL SURVEY	BY		DATE
	SURVEYED		
	PLOTTED		
	TEMPLATE		
NO.	NOTE BOOK		
	AREAS		
	AREAS CHECKED		

MODEL: I-39 Mainline Stage 3 - XS - 2659+50.00
FILE NAME: c:\paword\benesch\projects\projects\0073808\0264C24\41-L-39-PreStage.XS.dgn

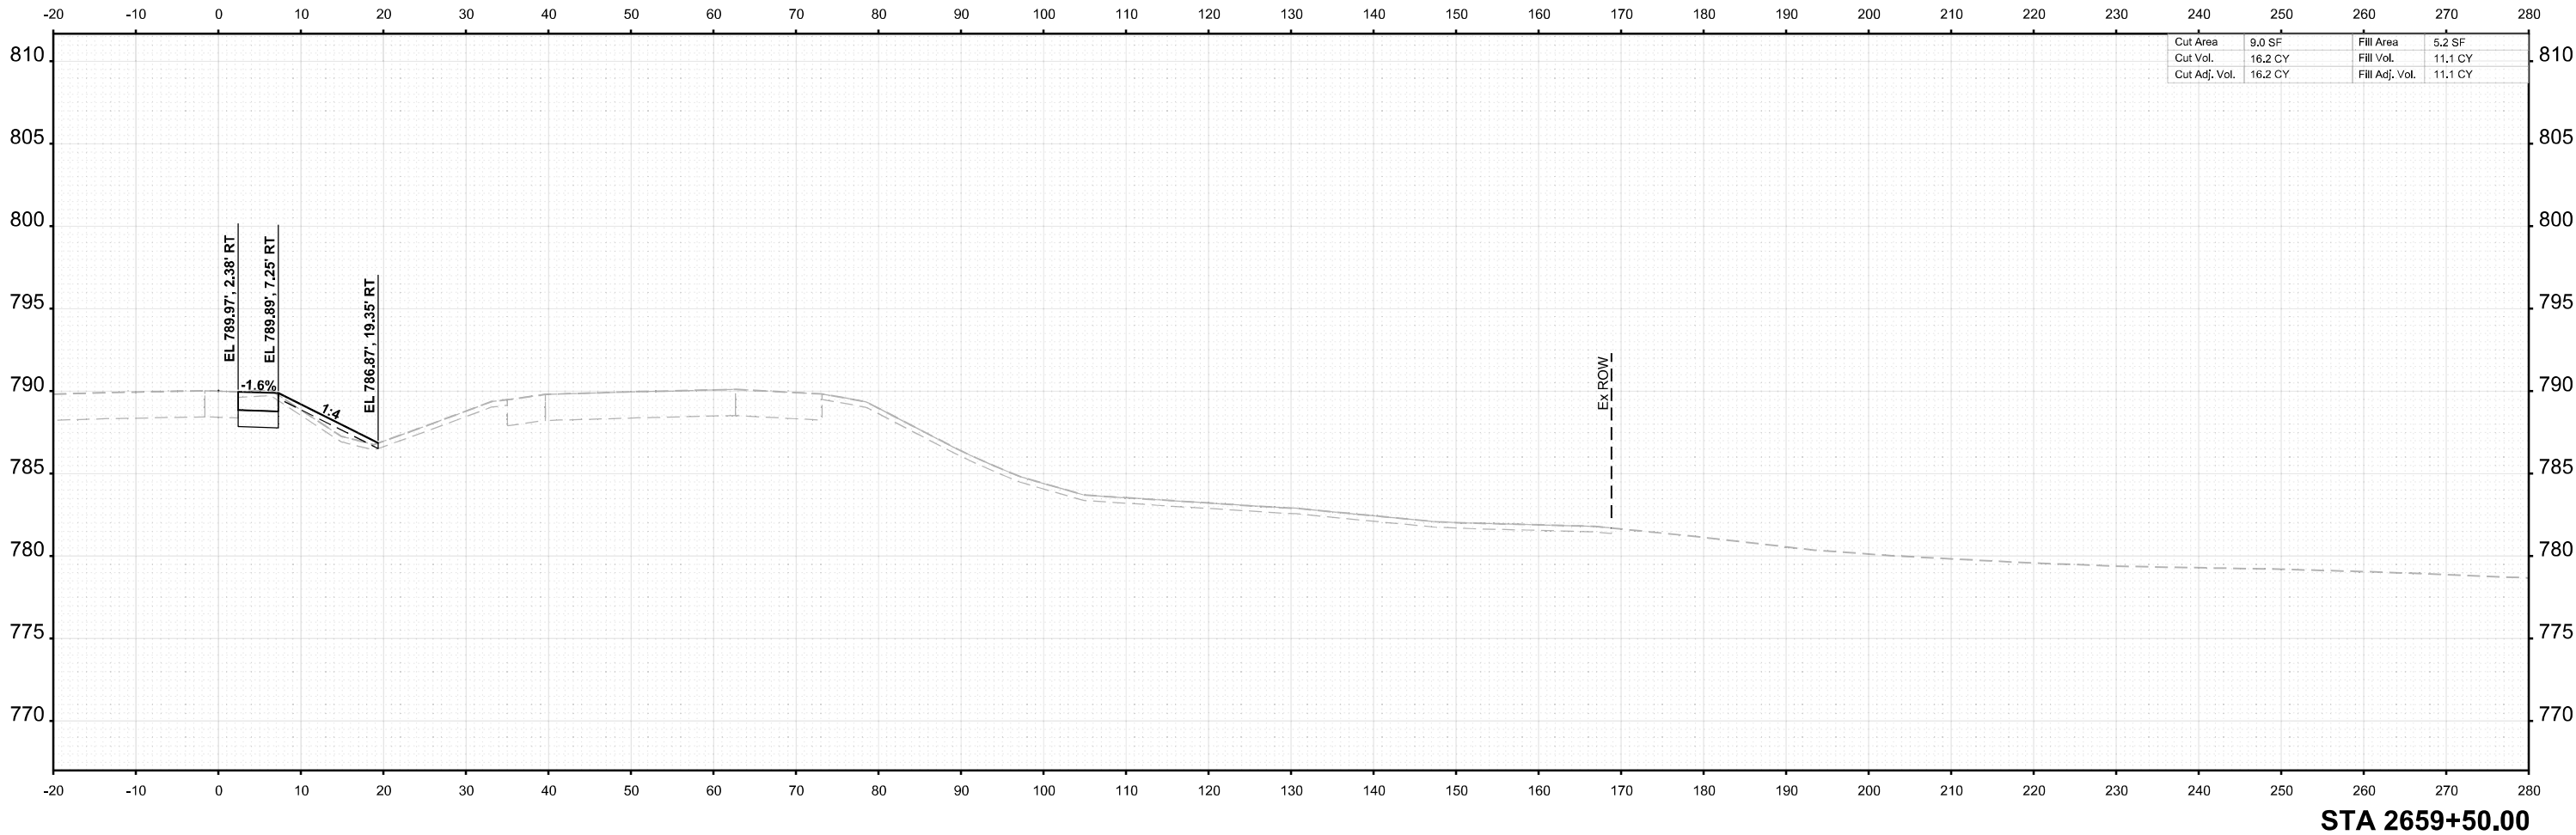

USER NAME	= agibson	DESIGNED	- T. VOGLER	REVISED	-
		DRAWN	- T. VOGLER	REVISED	-
PLOT SCALE	= \$SCALE\$	CHECKED	- J.TARDY	REVISED	-
PLOT DATE	= 2/7/2025	DATE	- 02/14/2025	REVISED	-

STATE OF ILLINOIS
DEPARTMENT OF TRANSPORTATION

CROSS SECTIONS I-39
PRE-STAGE

SCALE: 1"=10'	SHEET	OF 139 SHEETS	STA. 2659+50.00	TO STA. 2659+50.00
---------------	-------	---------------	-----------------	--------------------


F.A.I RTE.	SECTION	COUNTY	TOTAL SHEETS	SHEET NO.
*	(201-3)R & (4-1.5)R	WINNEBAGO	1685	934
CONTRACT NO. 64C24				
		ILLINOIS	FED. AID PROJECT	

* FAI ROUTE 39 (I-39) & FAP 301 (US 20)

FINAL SURVEY	NO.	SURVEYED PLOTTED AREAS CHECKED	BY	DATE

ORIGINAL SURVEY	NOTE BOOK	SURVEYED PLOTTED AREAS CHECKED	BY	DATE

MODEL: I-39 Mainline Stage 3 - XS - 2660+00.00
FILE NAME: c:\paword\benesch\projects\project60\73608\I264\24\I-39-PreStageXS.dgn

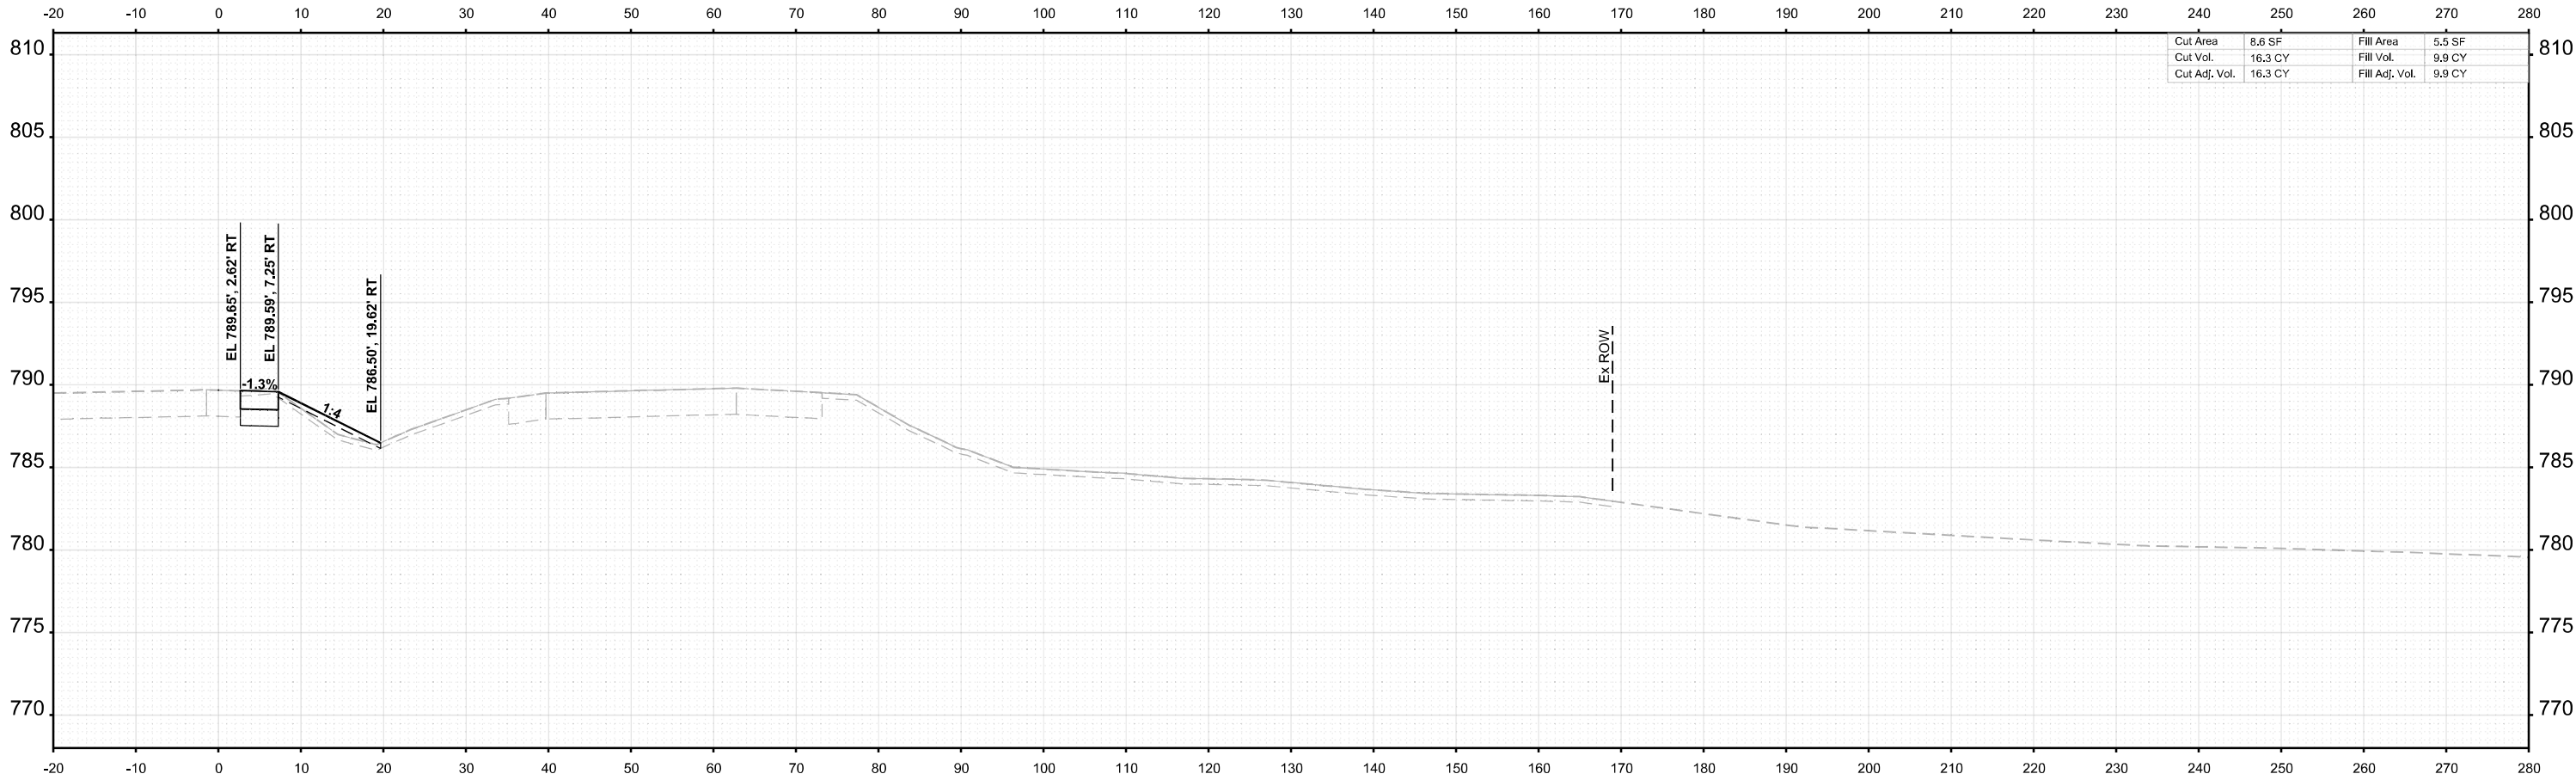

Cut Area	8.6 SF	Fill Area	5.5 SF
Cut Vol.	16.3 CY	Fill Vol.	9.9 CY
Cut Adj. Vol.	16.3 CY	Fill Adj. Vol.	9.9 CY

STA 2660+00.00



USER NAME =	agibson	DESIGNED -	T. VOGLER	REVISED -	
		DRAWN -	T. VOGLER	REVISED -	
PLOT SCALE =	SSCALE\$	CHECKED -	J.TARDY	REVISED -	
PLOT DATE =	2/7/2025	DATE -	02/14/2025	REVISED -	

STATE OF ILLINOIS
DEPARTMENT OF TRANSPORTATION

CROSS SECTIONS I-39
PRE-STAGE

SCALE: 1"=10'	SHEET	OF 139 SHEETS	STA. 2660+00.00	TO STA. 2660+00.00
---------------	-------	---------------	-----------------	--------------------


F.A.I RTE.	SECTION	COUNTY	TOTAL SHEETS	SHEET NO.
*	(201-3)R & (4-1.5)R	WINNEBAGO	1685	935
CONTRACT NO. 64C24				
		ILLINOIS	FED. AID PROJECT	

* FAI ROUTE 39 (I-39) & FAP 301 (US 20)

FINAL SURVEY	NO.	SURVEYED PLOTTED TEMPLATE AREAS CHECKED	BY	DATE

ORIGINAL SURVEY	NOTE BOOK	SURVEYED PLOTTED TEMPLATE AREAS CHECKED	BY	DATE

MODEL: I-39 Mainline Stage 3 - XS - 2660+50.00
FILE NAME: c:\paword\benesch\projects\project\60173608\I264C24\I-39-PreStageXS.dgn

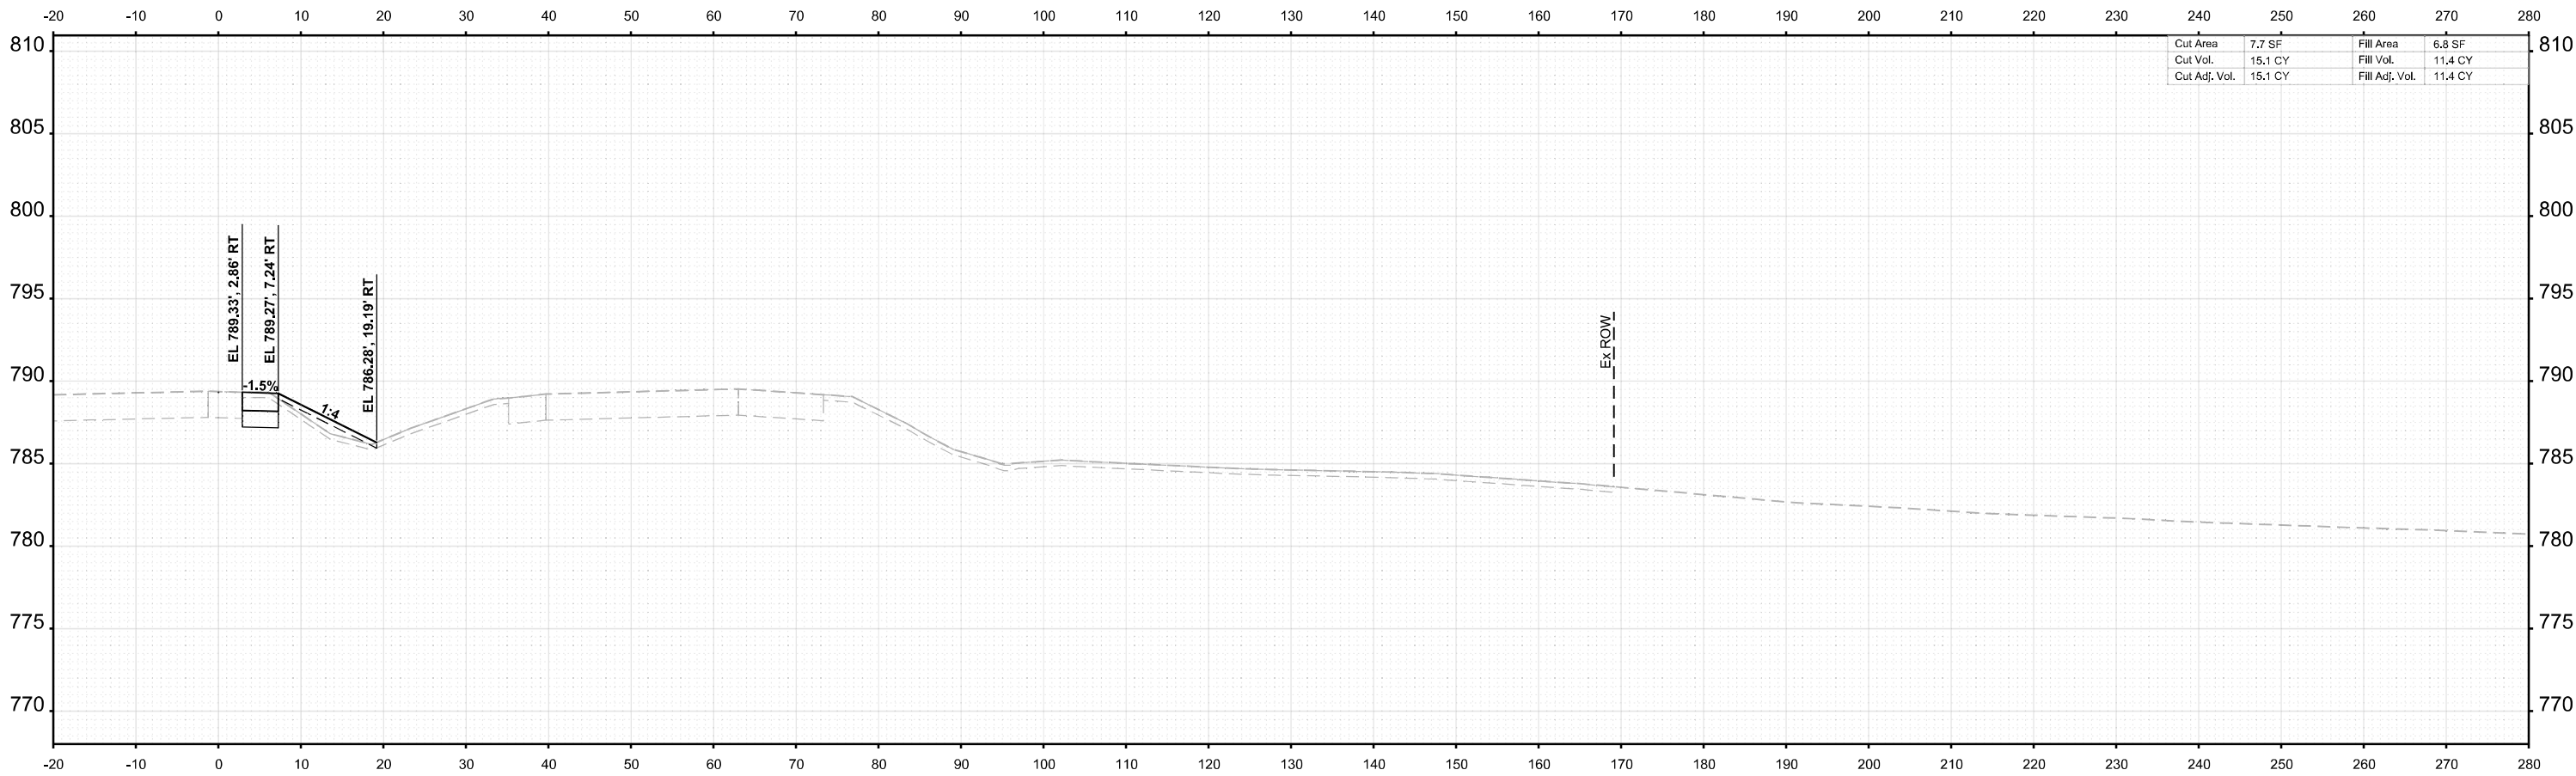

STA 2660+50.00



USER NAME = agibson	DESIGNED - T. VOGLER	REVISED -
	DRAWN - T. VOGLER	REVISED -
PLOT SCALE = \$SCALE\$	CHECKED - J.TARDY	REVISED -
PLOT DATE = 2/7/2025	DATE - 02/14/2025	REVISED -

STATE OF ILLINOIS
DEPARTMENT OF TRANSPORTATION

CROSS SECTIONS I-39
PRE-STAGE

SCALE: 1"=10'	SHEET OF 139 SHEETS	STA. 2660+50.00 TO STA. 2660+50.00
---------------	---------------------	------------------------------------


F.A.I RTE.	SECTION	COUNTY	TOTAL SHEETS	SHEET NO.
*	(201-3)R & (4-1.5)R	WINNEBAGO	1685	936
CONTRACT NO. 64C24				
		ILLINOIS	FED. AID PROJECT	

* FAI ROUTE 39 (I-39) & FAP 301 (US 20)

FINAL SURVEY	NO.	SURVEYED PLOTTED TEMPLATE AREAS CHECKED	BY	DATE

ORIGINAL SURVEY	NOTE BOOK	SURVEYED PLOTTED TEMPLATE AREAS CHECKED	BY	DATE

MODEL: I-39 Mainline Stage 3 - XS - 2661+00.00 (B)sheet
FILE NAME: c:\pwworking\benesch\projects\60173608\0264C24\I-39-PreStageXS.dgn

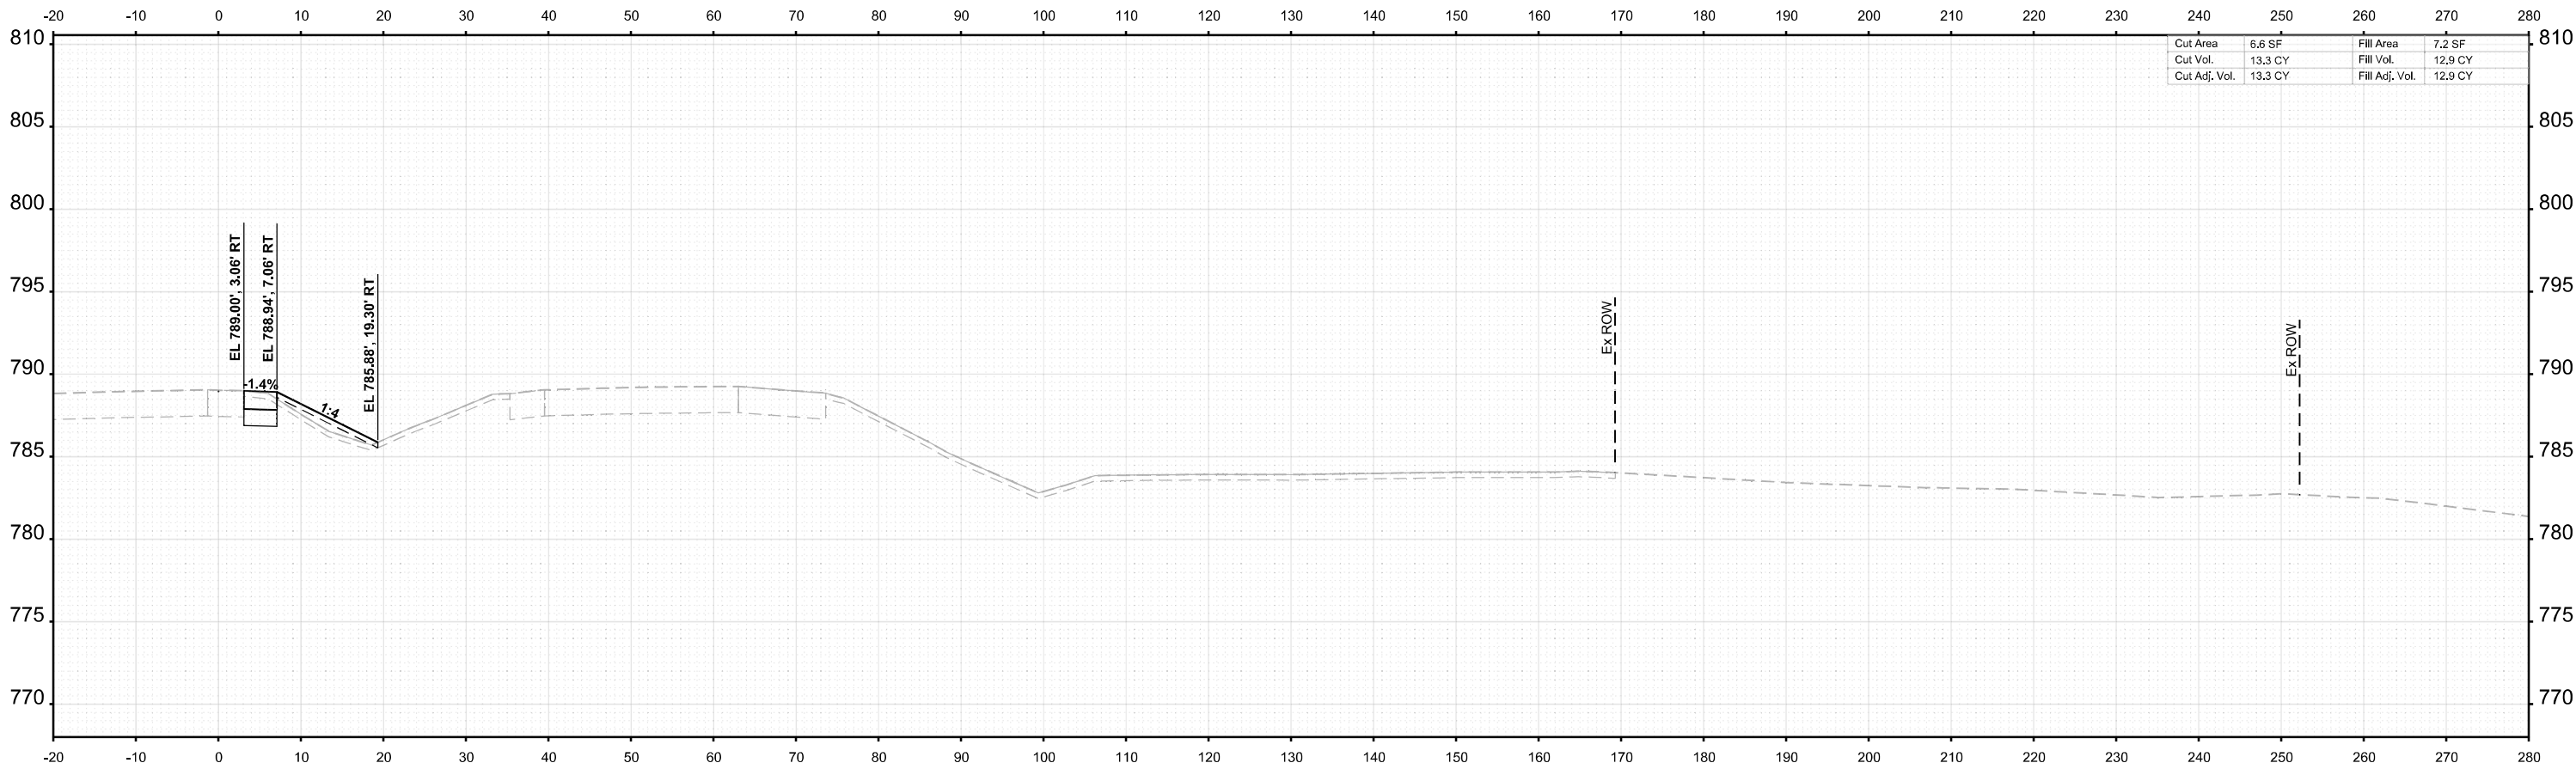

STA 2661+00.00



USER NAME = agibson	DESIGNED - T. VOGLER	REVISED -
	DRAWN - T. VOGLER	REVISED -
PLOT SCALE = \$SCALE\$	CHECKED - J.TARDY	REVISED -
PLOT DATE = 2/7/2025	DATE - 02/14/2025	REVISED -

STATE OF ILLINOIS
DEPARTMENT OF TRANSPORTATION

CROSS SECTIONS I-39
PRE-STAGE

SCALE: 1"=10'	SHEET OF 139 SHEETS	STA. 2661+00.00 TO STA. 2661+00.00
---------------	---------------------	------------------------------------


F.A.I RTE.	SECTION	COUNTY	TOTAL SHEETS	SHEET NO.
*	(201-3)R & (4-1.5)R	WINNEBAGO	1685	937
CONTRACT NO. 64C24				
		ILLINOIS	FED. AID PROJECT	

* FAI ROUTE 39 (I-39) & FAP 301 (US 20)

FINAL SURVEY	NO.	SURVEYED PLOTTED AREAS	BY	DATE

ORIGINAL SURVEY	NOTE BOOK	SURVEYED PLOTTED AREAS	BY	DATE

MODEL: I-39 Mainline Stage 3 - XS - 2661+50.00
FILE NAME: c:\paword\benesch\projects\60173608\0264C24\I-39-PreStageXS.dgn

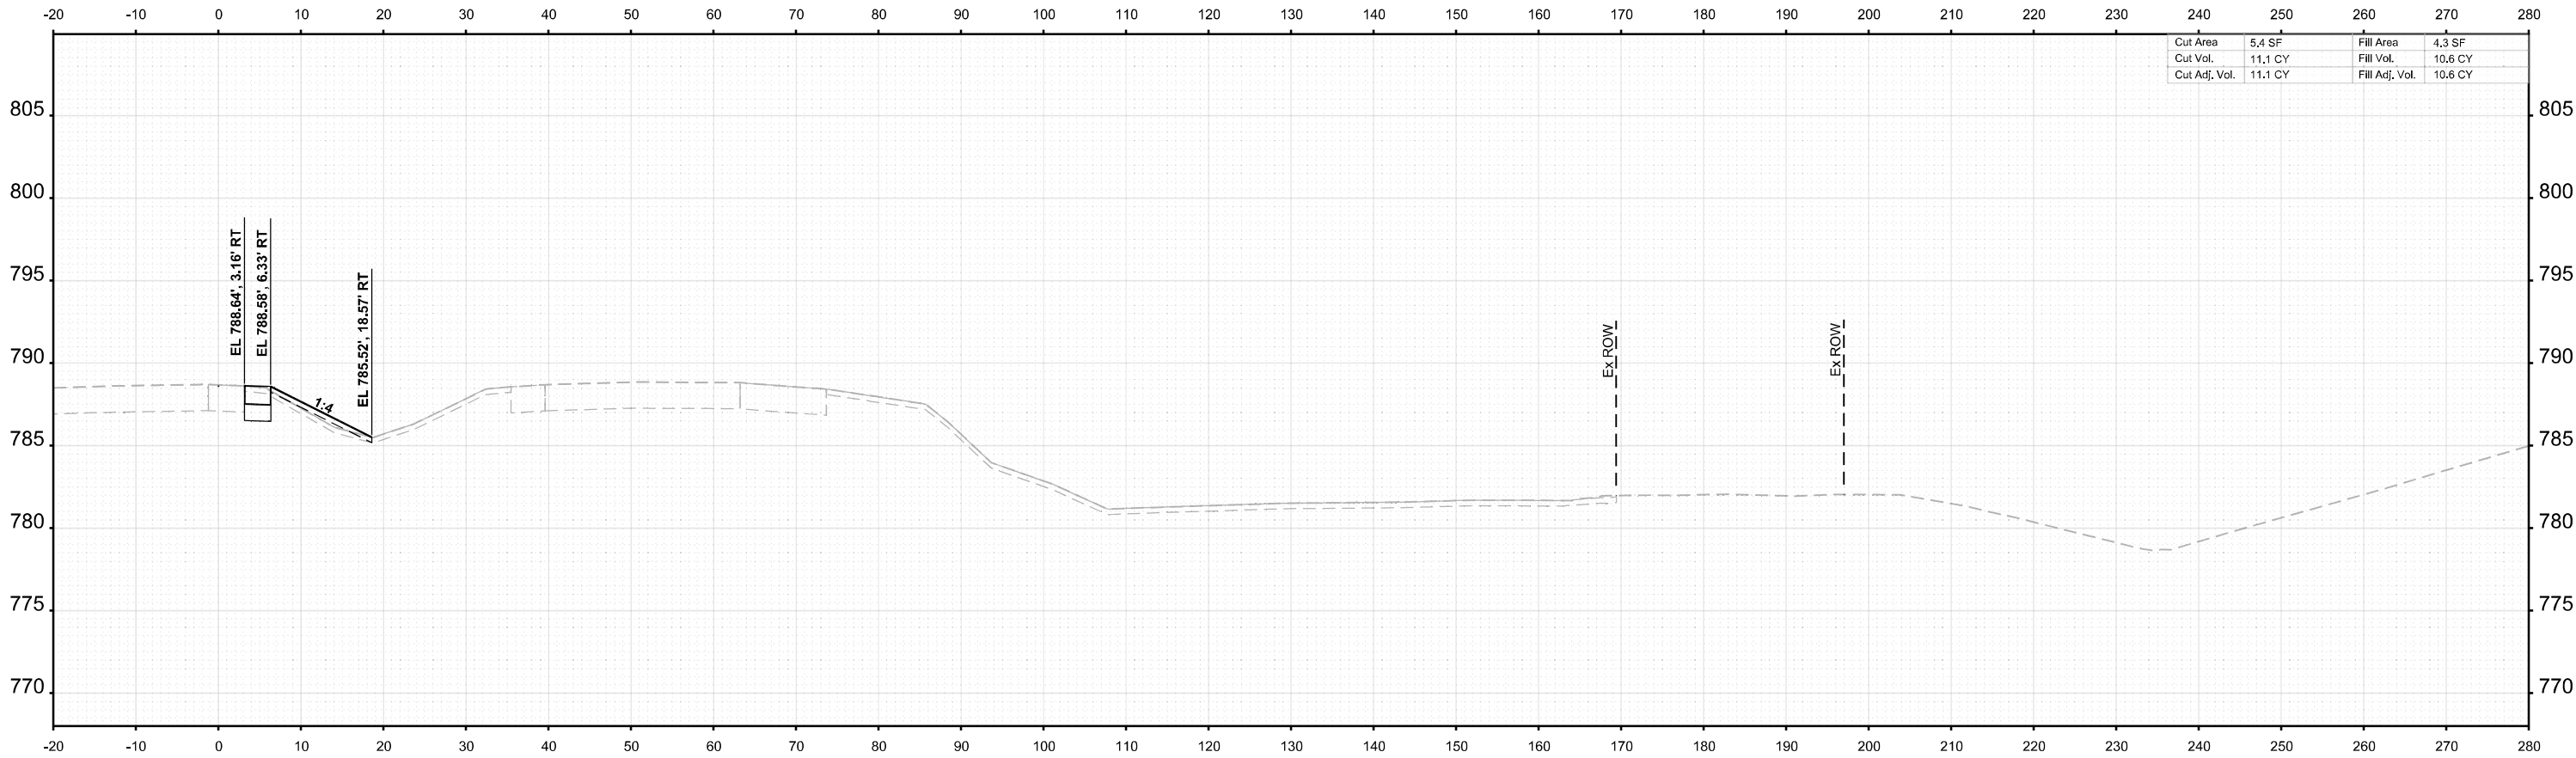

STA 2661+50.00



USER NAME = agibson	DESIGNED - T. VOGLER	REVISED -
	DRAWN - T. VOGLER	REVISED -
PLOT SCALE = \$SCALE\$	CHECKED - J.TARDY	REVISED -
PLOT DATE = 2/7/2025	DATE - 02/14/2025	REVISED -

STATE OF ILLINOIS
DEPARTMENT OF TRANSPORTATION

CROSS SECTIONS I-39
PRE-STAGE

SCALE: 1"=10'	SHEET OF 139 SHEETS	STA. 2661+50.00 TO STA. 2661+50.00
---------------	---------------------	------------------------------------


F.A.I RTE.	SECTION	COUNTY	TOTAL SHEETS	SHEET NO.
*	(201-3)R & (4-1.5)R	WINNEBAGO	1685	938
CONTRACT NO. 64C24				
		ILLINOIS	FED. AID PROJECT	

* FAI ROUTE 39 (I-39) & FAP 301 (US 20)

FINAL SURVEY	NO.	SURVEYED PLOTTED TEMPLATE AREAS CHECKED	BY	DATE

ORIGINAL SURVEY	NOTE BOOK	SURVEYED PLOTTED TEMPLATE AREAS CHECKED	BY	DATE

MODEL: I-39 Mainline Stage 3 -XS- 2662+00.00
FILE NAME: c:\pwworking\benesch projects\project60173608\0264C24\I-39-PreStageXS.dgn

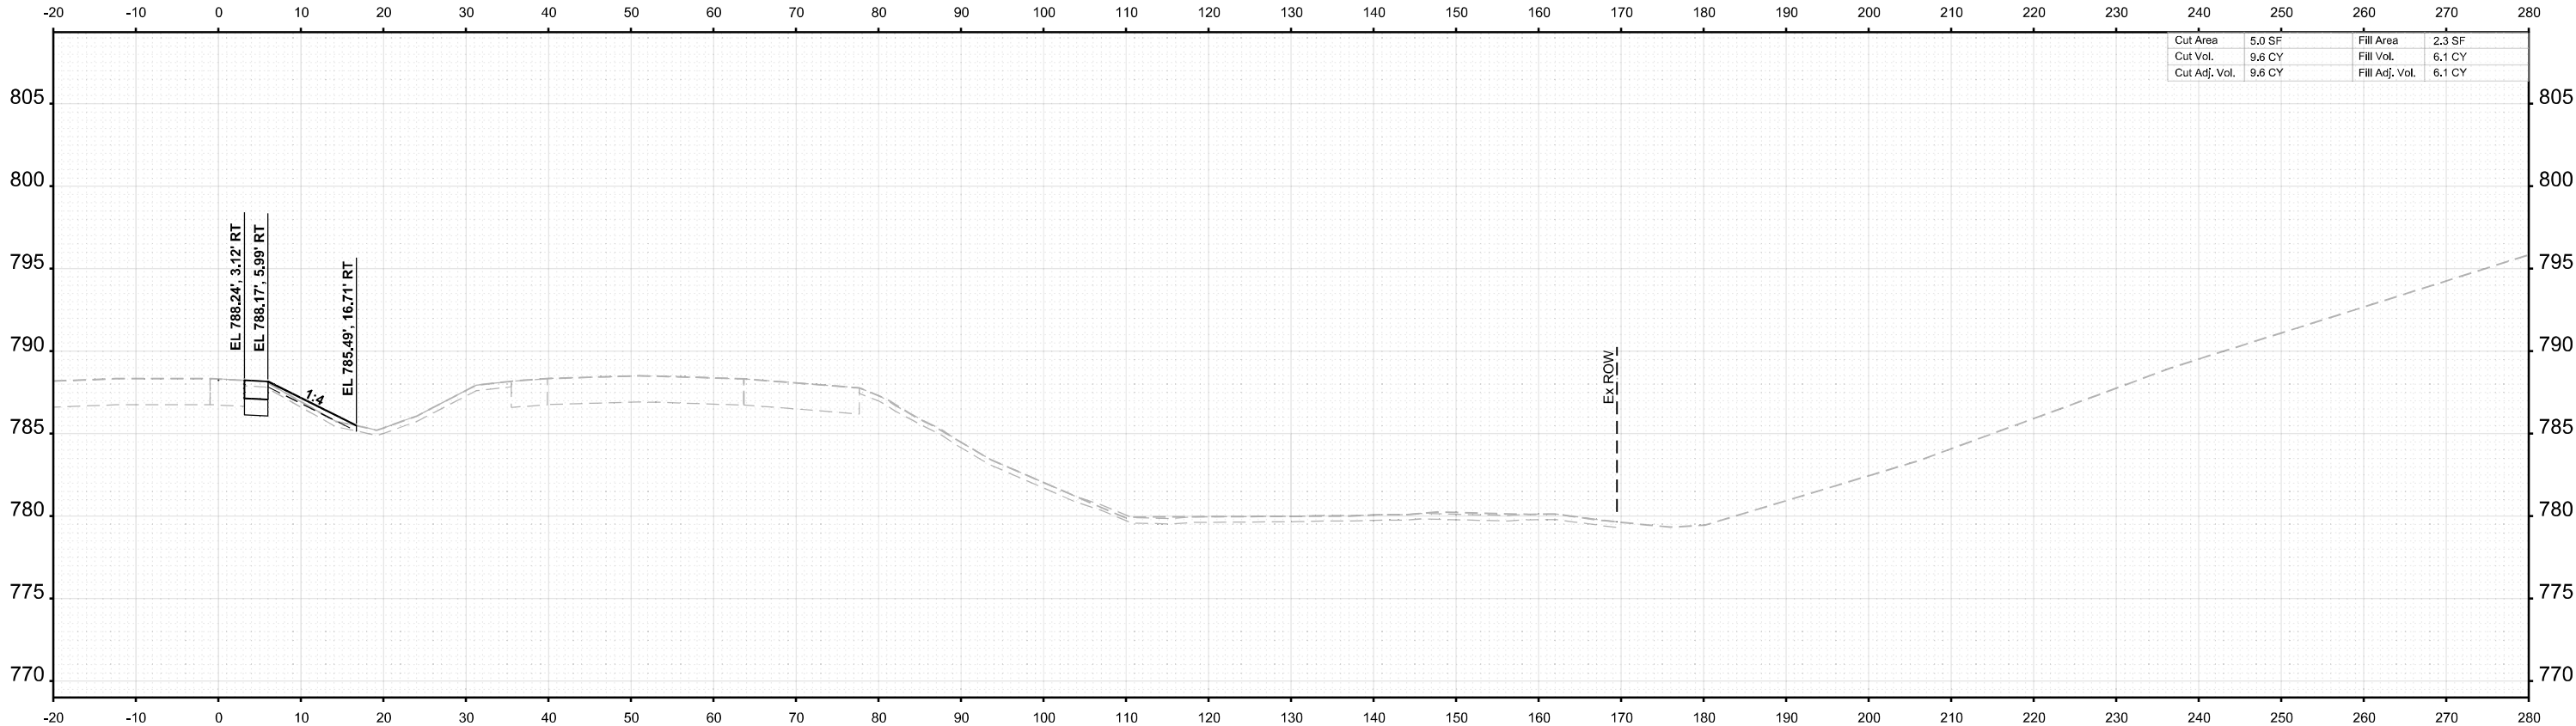

STA 2662+00.00



USER NAME =	agibson	DESIGNED -	T. VOGLER	REVISED -	
		DRAWN -	T. VOGLER	REVISED -	
PLOT SCALE =	SSCALE\$	CHECKED -	J.TARDY	REVISED -	
PLOT DATE =	2/7/2025	DATE -	02/14/2025	REVISED -	

STATE OF ILLINOIS
DEPARTMENT OF TRANSPORTATION

CROSS SECTIONS I-39
PRE-STAGE

SCALE: 1"=10'	SHEET	OF 139 SHEETS	STA. 2662+00.00	TO STA. 2662+00.00
---------------	-------	---------------	-----------------	--------------------


F.A.I RTE.	SECTION	COUNTY	TOTAL SHEETS	SHEET NO.
*	(201-3)R & (4-1.5)R	WINNEBAGO	1685	939
CONTRACT NO. 64C24				
		ILLINOIS	FED. AID PROJECT	

* FAI ROUTE 39 (I-39) & FAP 301 (US 20)

FINAL SURVEY	NO.	SURVEYED PLOTTED TEMPLATE AREAS CHECKED	BY	DATE

ORIGINAL SURVEY	NOTE BOOK	SURVEYED PLOTTED TEMPLATE AREAS CHECKED	BY	DATE

MODEL: I-39 Mainline Stage 3 - XS - 2662+50.00 (8)Sheet
FILE NAME: c:\paword\benesch\projects\project3\00173608\0264\0244\I-39-PreStageXS.dgn

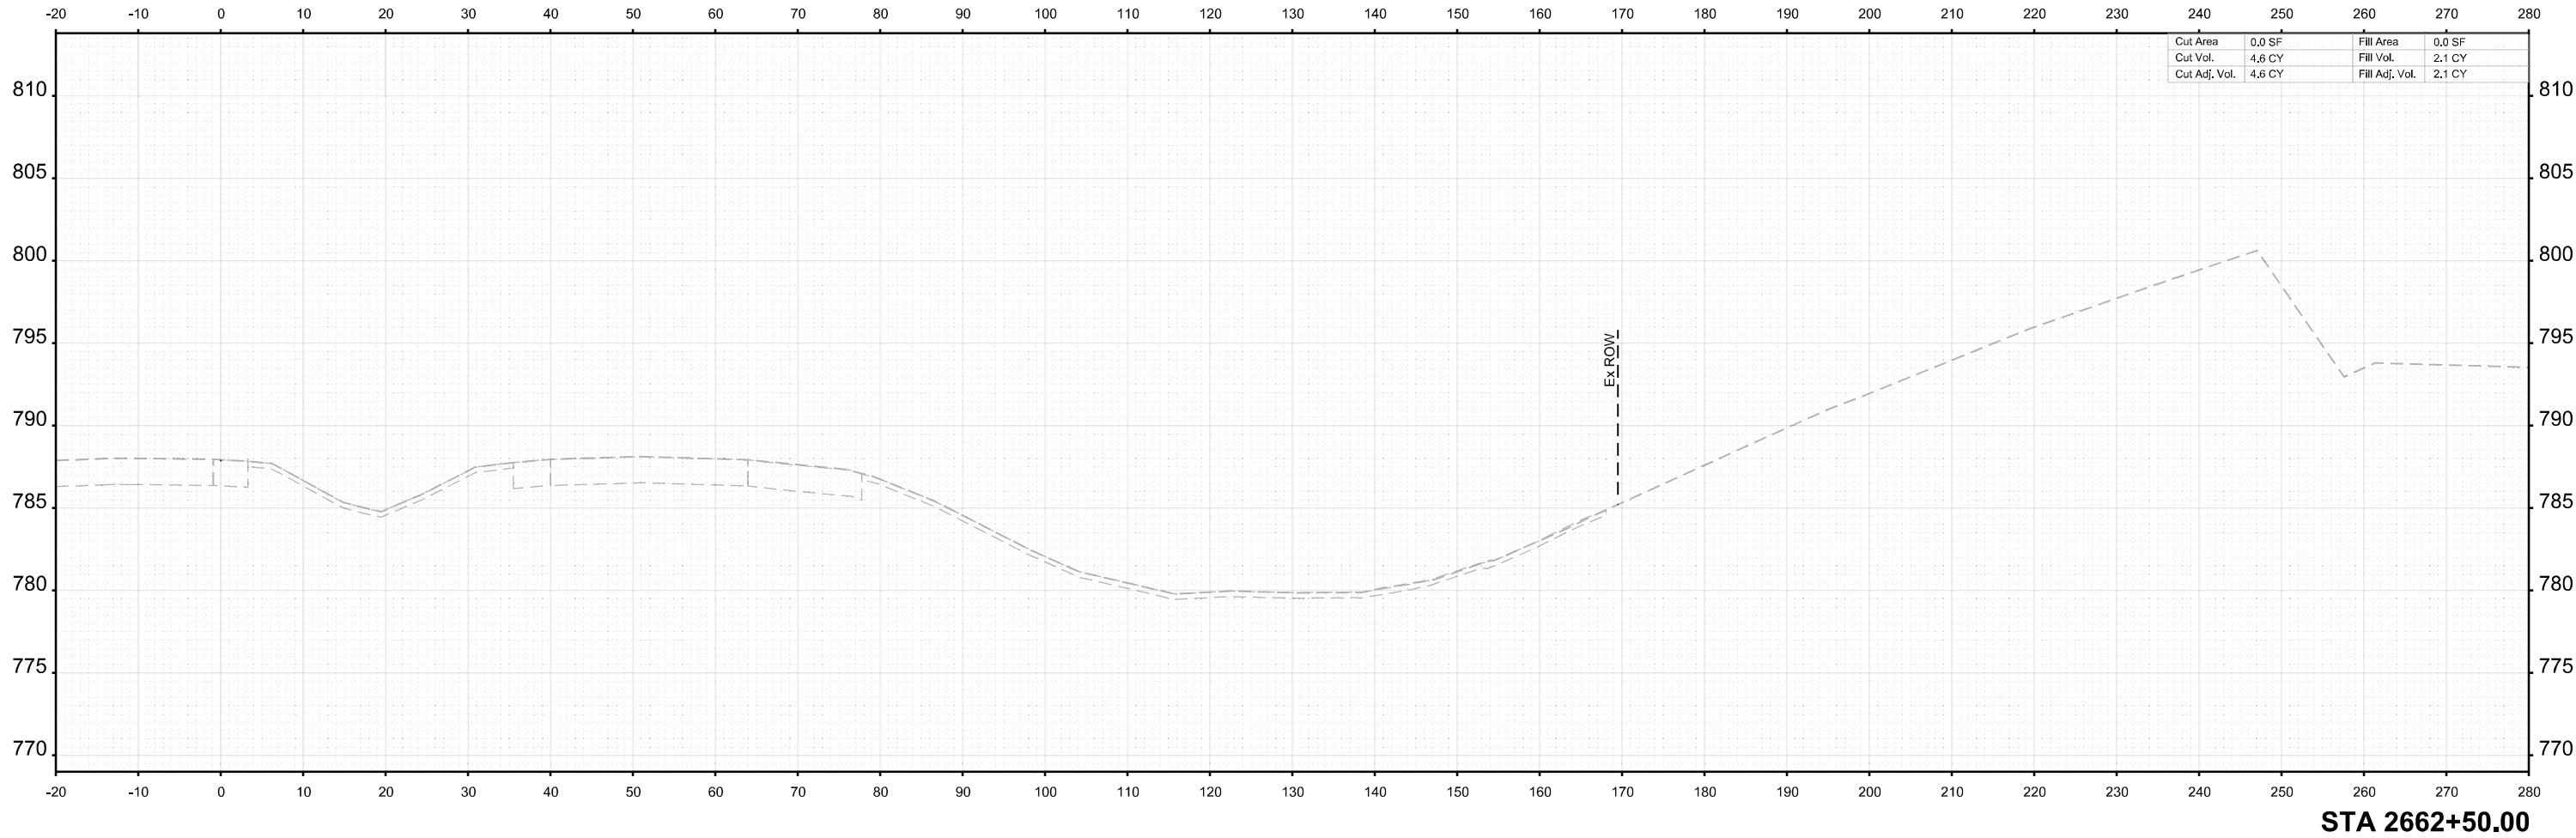

USER NAME = agibson	DESIGNED - T. VOGLER	REVISED -
	DRAWN - T. VOGLER	REVISED -
PLOT SCALE = \$SCALE\$	CHECKED - J.TARDY	REVISED -
PLOT DATE = 2/7/2025	DATE - 02/14/2025	REVISED -

STATE OF ILLINOIS
DEPARTMENT OF TRANSPORTATION

CROSS SECTIONS I-39
PRE-STAGE

SCALE: 1"=10'	SHEET OF 139 SHEETS	STA. 2662+50.00 TO STA. 2662+50.00
---------------	---------------------	------------------------------------


F.A.I RTE.	SECTION	COUNTY	TOTAL SHEETS	SHEET NO.
*	(201-3)R & (4-1.5)R	WINNEBAGO	1685	940
CONTRACT NO. 64C24				
		ILLINOIS	FED. AID PROJECT	

* FAI ROUTE 39 (I-39) & FAP 301 (US 20)

FINAL SURVEY	BY		DATE
	SURVEYED		
	PLOTTED		
	TEMPLATE		
NO.	AREAS		CHECKED
	NOTE BOOK		


ORIGINAL SURVEY	BY		DATE
	SURVEYED		
	PLOTTED		
	TEMPLATE		
	AREAS		CHECKED
	NOTE BOOK		

MODEL: I-39 Mainline Stage 3 - XS - 2670+00.00
FILE NAME: c:\pwworking\benesch\projects\00173808\0264C24\I-39-PreStageXS.dgn

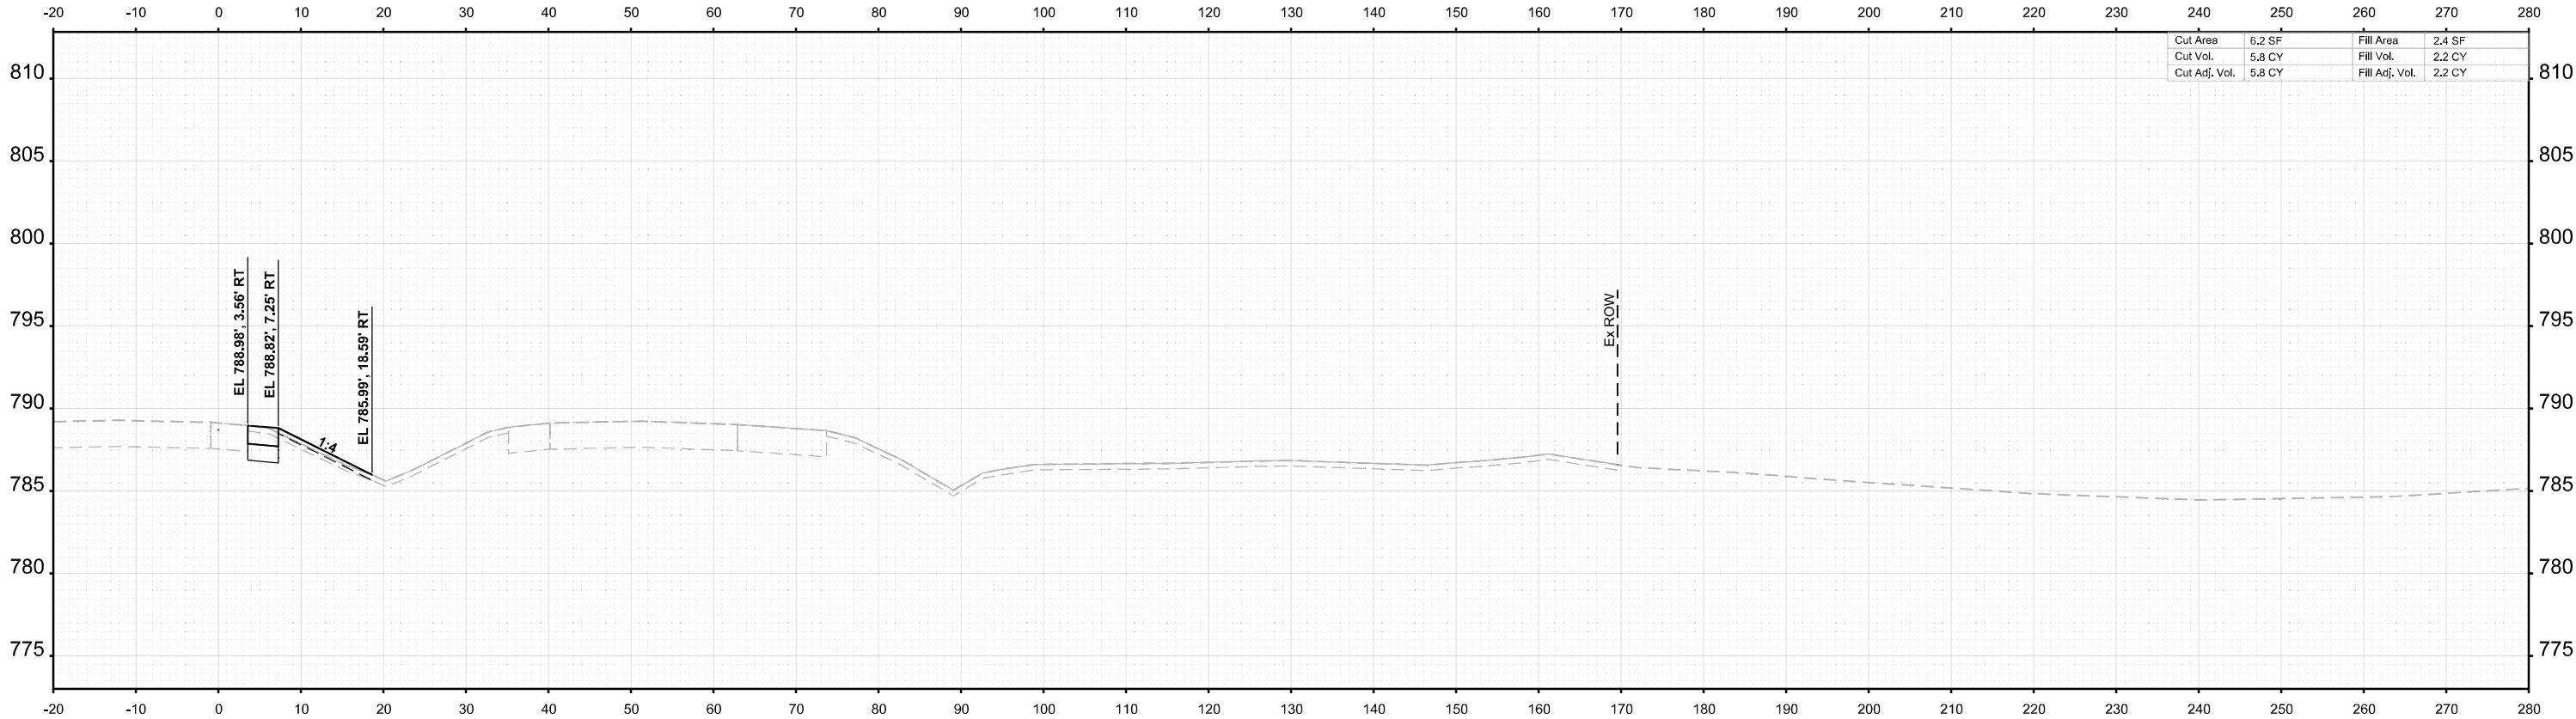

Cut Area	6.2 SF	Fill Area	2.4 SF
Cut Vol.	5.8 CY	Fill Vol.	2.2 CY
Cut Adj. Vol.	5.8 CY	Fill Adj. Vol.	2.2 CY

STA 2670+50.00

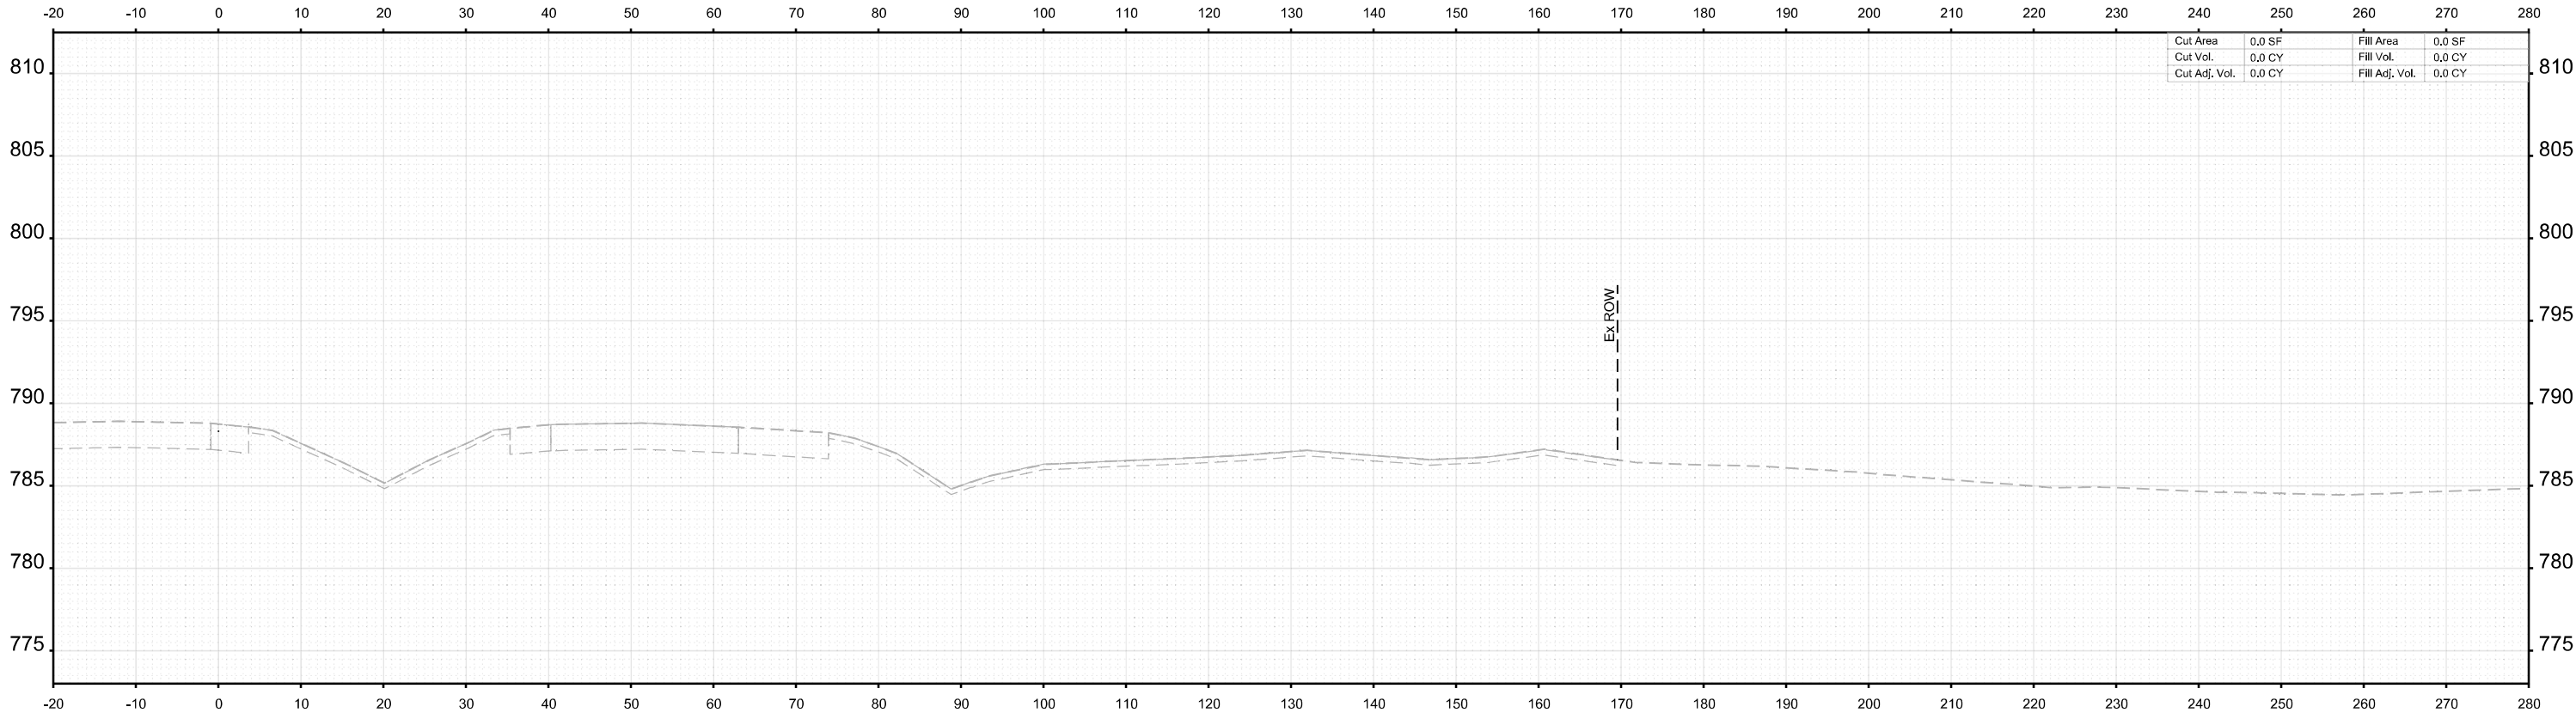

Cut Area	0.0 SF	Fill Area	0.0 SF
Cut Vol.	0.0 CY	Fill Vol.	0.0 CY
Cut Adj. Vol.	0.0 CY	Fill Adj. Vol.	0.0 CY

STA 2670+00.00



USER NAME =	agibson	DESIGNED -	T. VOGLER	REVISED -	
		DRAWN -	T. VOGLER	REVISED -	
PLOT SCALE =	SSCALE\$	CHECKED -	J.TARDY	REVISED -	
PLOT DATE =	2/7/2025	DATE -	02/14/2025	REVISED -	

STATE OF ILLINOIS
DEPARTMENT OF TRANSPORTATION

CROSS SECTIONS I-39
PRE-STAGE

SCALE: 1"=10'	SHEET	OF 139 SHEETS	STA. 2670+00.00	TO STA. 2670+50.00
---------------	-------	---------------	-----------------	--------------------



F.A.I RTE.	SECTION	COUNTY	TOTAL SHEETS	SHEET NO.
*	(201-3)R & (4-1.5)R	WINNEBAGO	1685	941
CONTRACT NO. 64C24				
		ILLINOIS	FED. AID PROJECT	

* FAI ROUTE 39 (I-39) & FAP 301 (US 20)

FINAL SURVEY	SURVEYED _____ PLOTTED _____ TEMPLATE _____ AREAS _____ AREAS CHECKED _____	BY _____	DATE _____
NOTE BOOK			
NO. _____			

ORIGINAL SURVEY	SURVEYED PLOTTED TEMPLATE AREAS CHECKED	BY	DATE
NOTE BOOK			
Sheet#			

MODEL: I-39 Mainline Stage 3 - XS - 2671+00.00
FILE NAME: c:\pwworking\benesch\projects\project\0173808\I264C24\I-39-PreStageXS.dgn

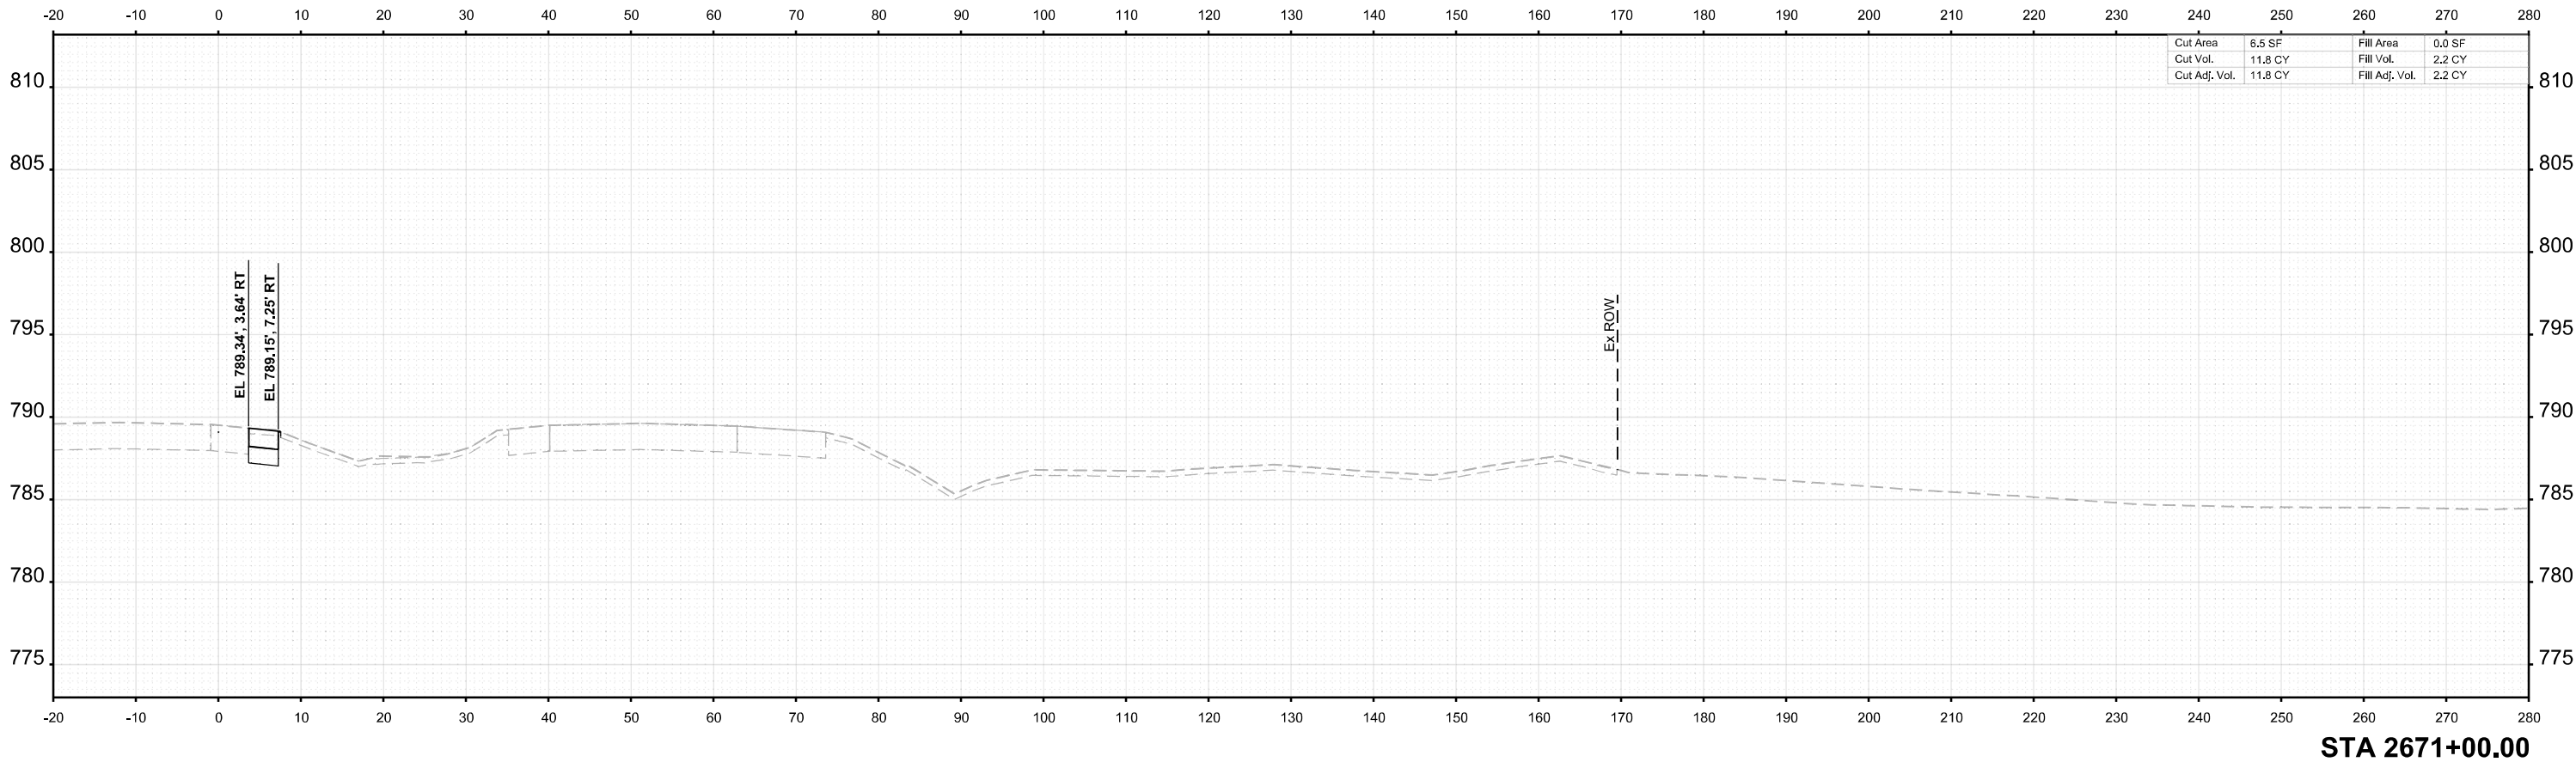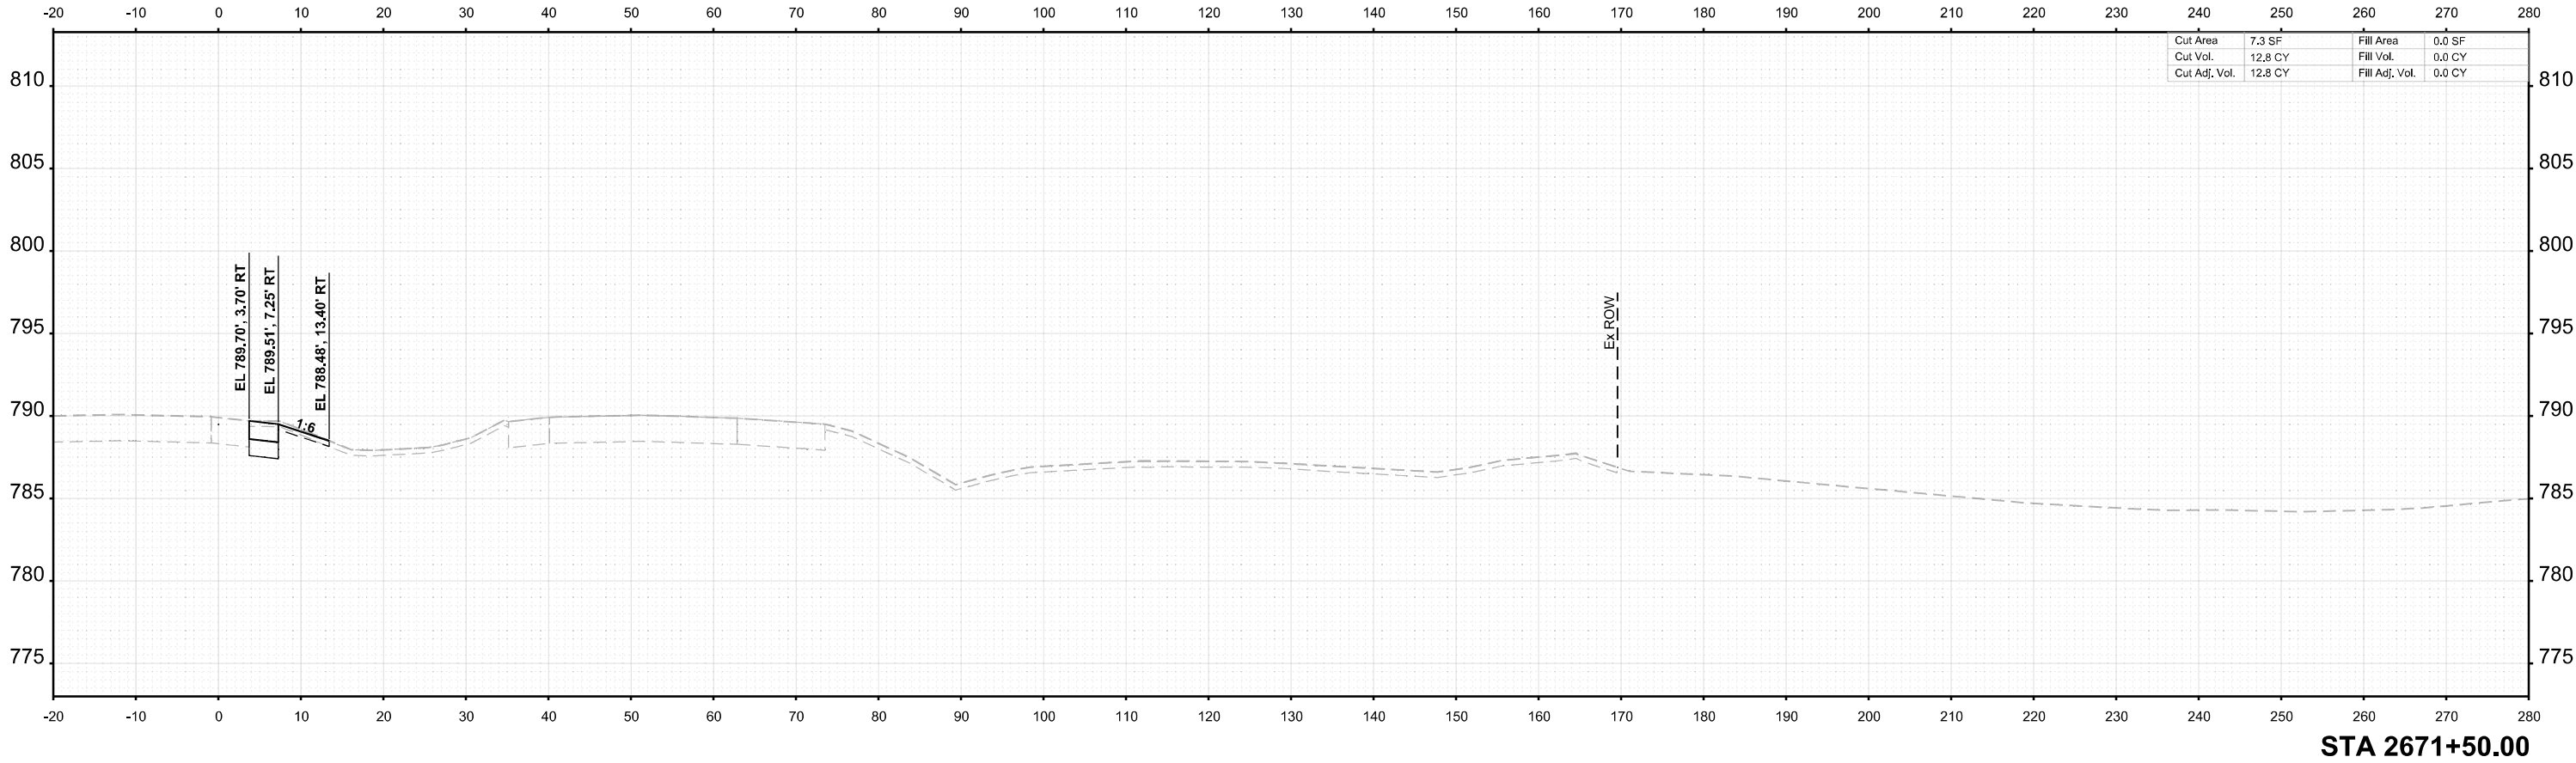

USER NAME =	agibson	DESIGNED -	T. VOGLER	REVISED -	
		DRAWN -	T. VOGLER	REVISED -	
PLOT SCALE =	SSCALE\$	CHECKED -	J.TARDY	REVISED -	
PLOT DATE =	2/7/2025	DATE -	02/14/2025	REVISED -	

STATE OF ILLINOIS
DEPARTMENT OF TRANSPORTATION

CROSS SECTIONS I-39
PRE-STAGE

SCALE: 1"=10' SHEET OF 139 SHEETS STA. 2671+00.00 TO STA. 2671+50.00


F.A.I RTE.	SECTION	COUNTY	TOTAL SHEETS	SHEET NO.
*	(201-3)R & (4-1.5)R	WINNEBAGO	1685	942
CONTRACT NO. 64C24				
		ILLINOIS	FED. AID PROJECT	

* FAI ROUTE 39 (I-39) & FAP 301 (US 20)

FINAL SURVEY	NO.	SURVEYED PLOTTED AREAS CHECKED	BY	DATE

ORIGINAL SURVEY	NOTE BOOK	SURVEYED PLOTTED AREAS CHECKED	BY	DATE

MODEL: I-39 Mainline Stage 3 - XS - 2672+00.00 (8)Sheet
FILE NAME: c:\paword\benesch\projects\project3\00173608\0264C24\I-39-PreStageXS.dgn

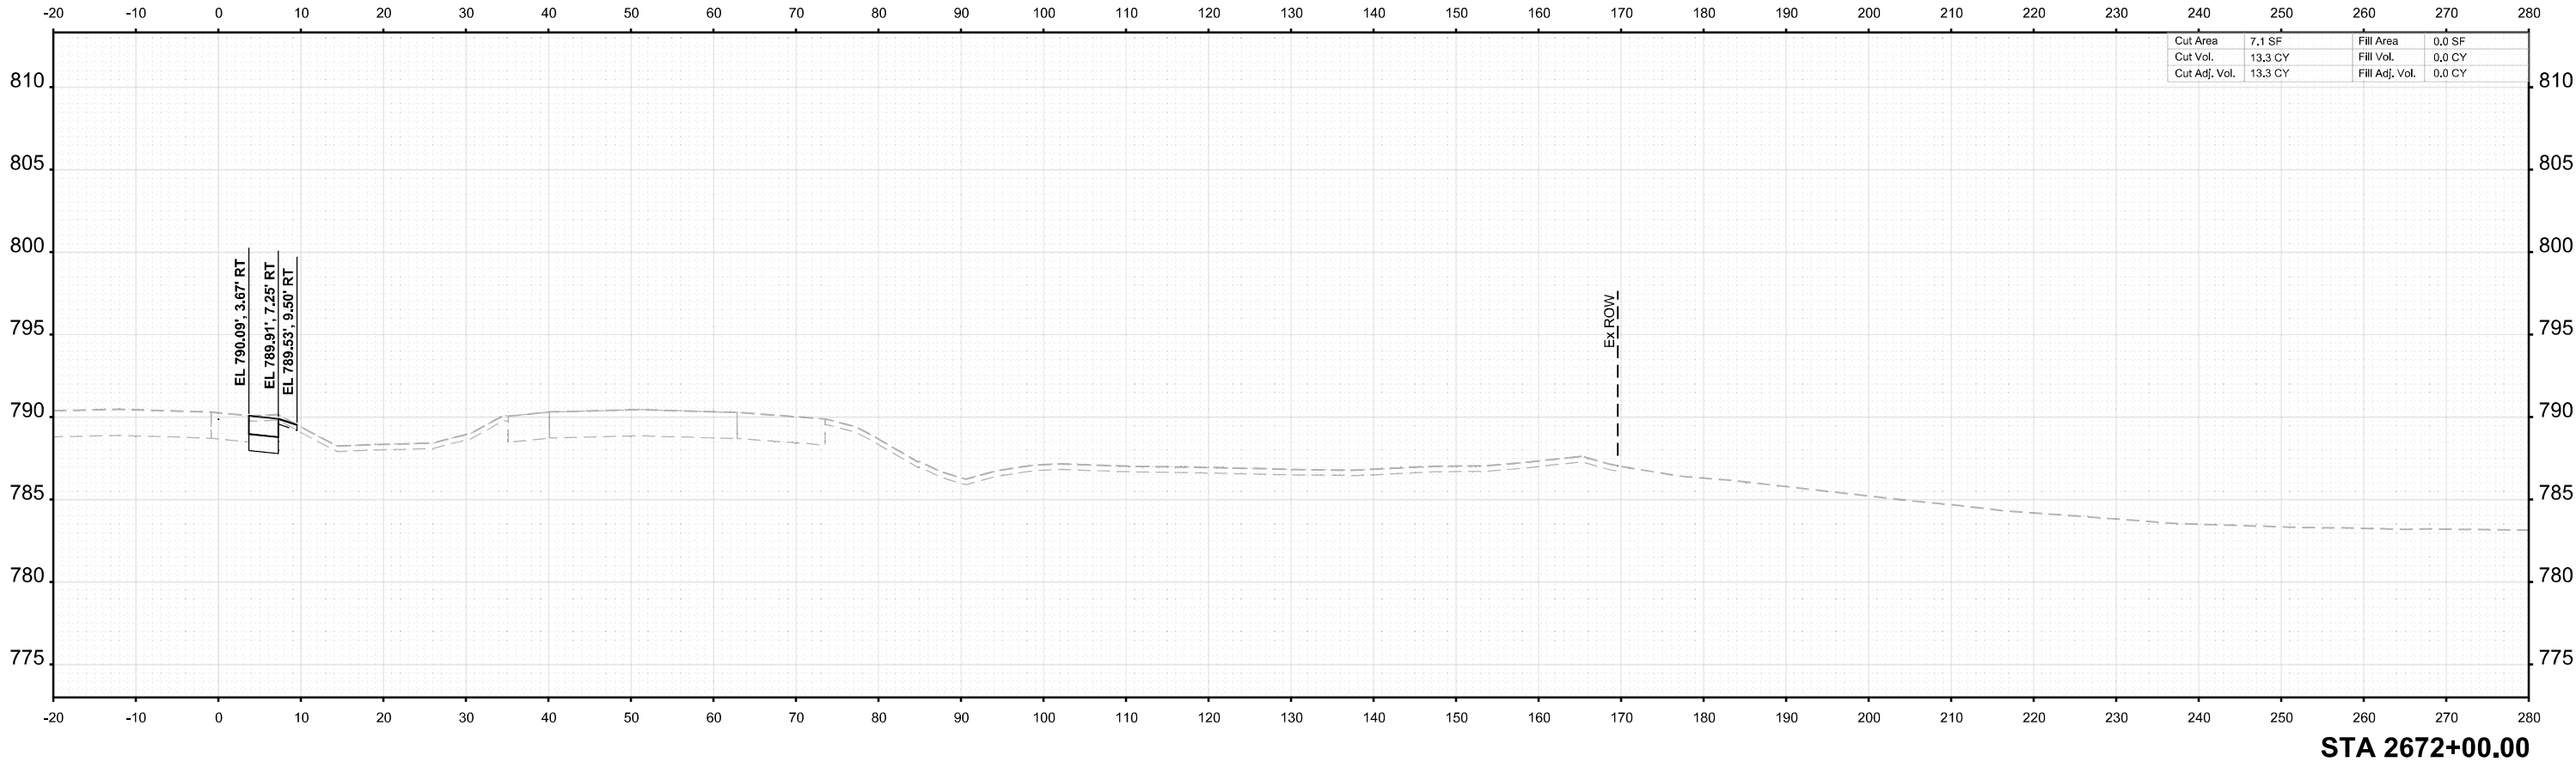

USER NAME =	agibson	DESIGNED -	T. VOGLER	REVISED -	
		DRAWN -	T. VOGLER	REVISED -	
PLOT SCALE =	SSCALE\$	CHECKED -	J.TARDY	REVISED -	
PLOT DATE =	2/7/2025	DATE -	02/14/2025	REVISED -	

STATE OF ILLINOIS
DEPARTMENT OF TRANSPORTATION

CROSS SECTIONS I-39
PRE-STAGE

SCALE: 1"=10'	SHEET	OF 139 SHEETS	STA. 2672+00.00	TO STA. 2672+00.00
---------------	-------	---------------	-----------------	--------------------


F.A.I RTE.	SECTION	COUNTY	TOTAL SHEETS	SHEET NO.
*	(201-3)R & (4-1.5)R	WINNEBAGO	1685	943
CONTRACT NO. 64C24				
		ILLINOIS	FED. AID PROJECT	

* FAI ROUTE 39 (I-39) & FAP 301 (US 20)

FINAL SURVEY	NO.	SURVEYED PLOTTED TEMPLATE AREAS CHECKED	BY	DATE

ORIGINAL SURVEY	NOTE BOOK	SURVEYED PLOTTED TEMPLATE AREAS CHECKED	BY	DATE

MODEL: I-39 Mainline Stage 3 - XS-2672+50.00
FILE NAME: c:\pwworking\benesch\projects\project3\00173608\0264\0244\I-39-PreStageXS.dgn

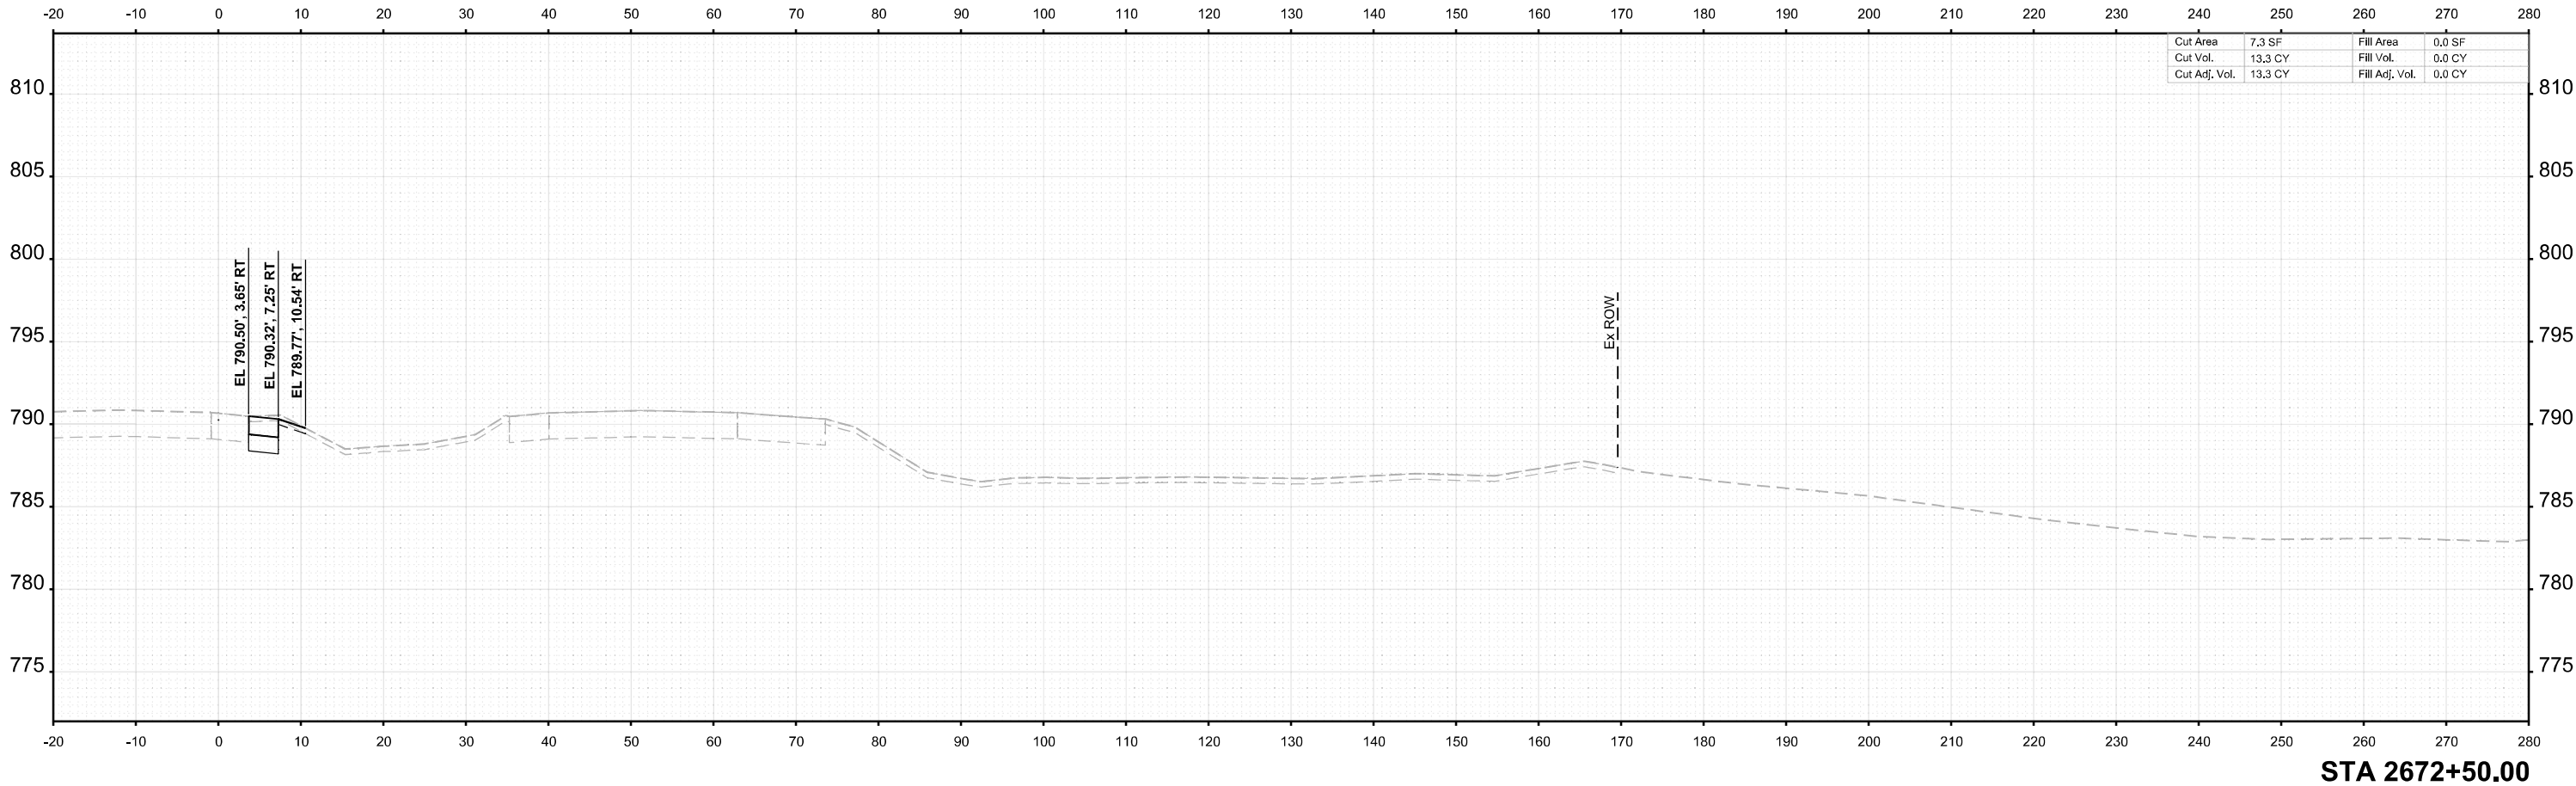

USER NAME =	agibson	DESIGNED -	T. VOGLER	REVISED -	
		DRAWN -	T. VOGLER	REVISED -	
PLOT SCALE =	SSCALE\$	CHECKED -	J.TARDY	REVISED -	
PLOT DATE =	2/7/2025	DATE -	02/14/2025	REVISED -	

STATE OF ILLINOIS
DEPARTMENT OF TRANSPORTATION

CROSS SECTIONS I-39
PRE-STAGE

SCALE: 1"=10'	SHEET	OF 139 SHEETS	STA. 2672+50.00	TO STA. 2672+50.00
---------------	-------	---------------	-----------------	--------------------


F.A.I RTE.	SECTION	COUNTY	TOTAL SHEETS	SHEET NO.
*	(201-3)R & (4-1.5)R	WINNEBAGO	1685	944
CONTRACT NO. 64C24				
		ILLINOIS	FED. AID PROJECT	

* FAI ROUTE 39 (I-39) & FAP 301 (US 20)

FINAL SURVEY	NO.	SURVEYED PLOTTED TEMPLATE AREAS CHECKED	BY	DATE

ORIGINAL SURVEY	NOTE BOOK	SURVEYED PLOTTED TEMPLATE AREAS CHECKED	BY	DATE

MODEL: I-39 Mainline Stage 3 - XS - 2673+00.00
FILE NAME: c:\pwworking\benesch\projects\60173608\0264C24\I-39-PreStageXS.dgn

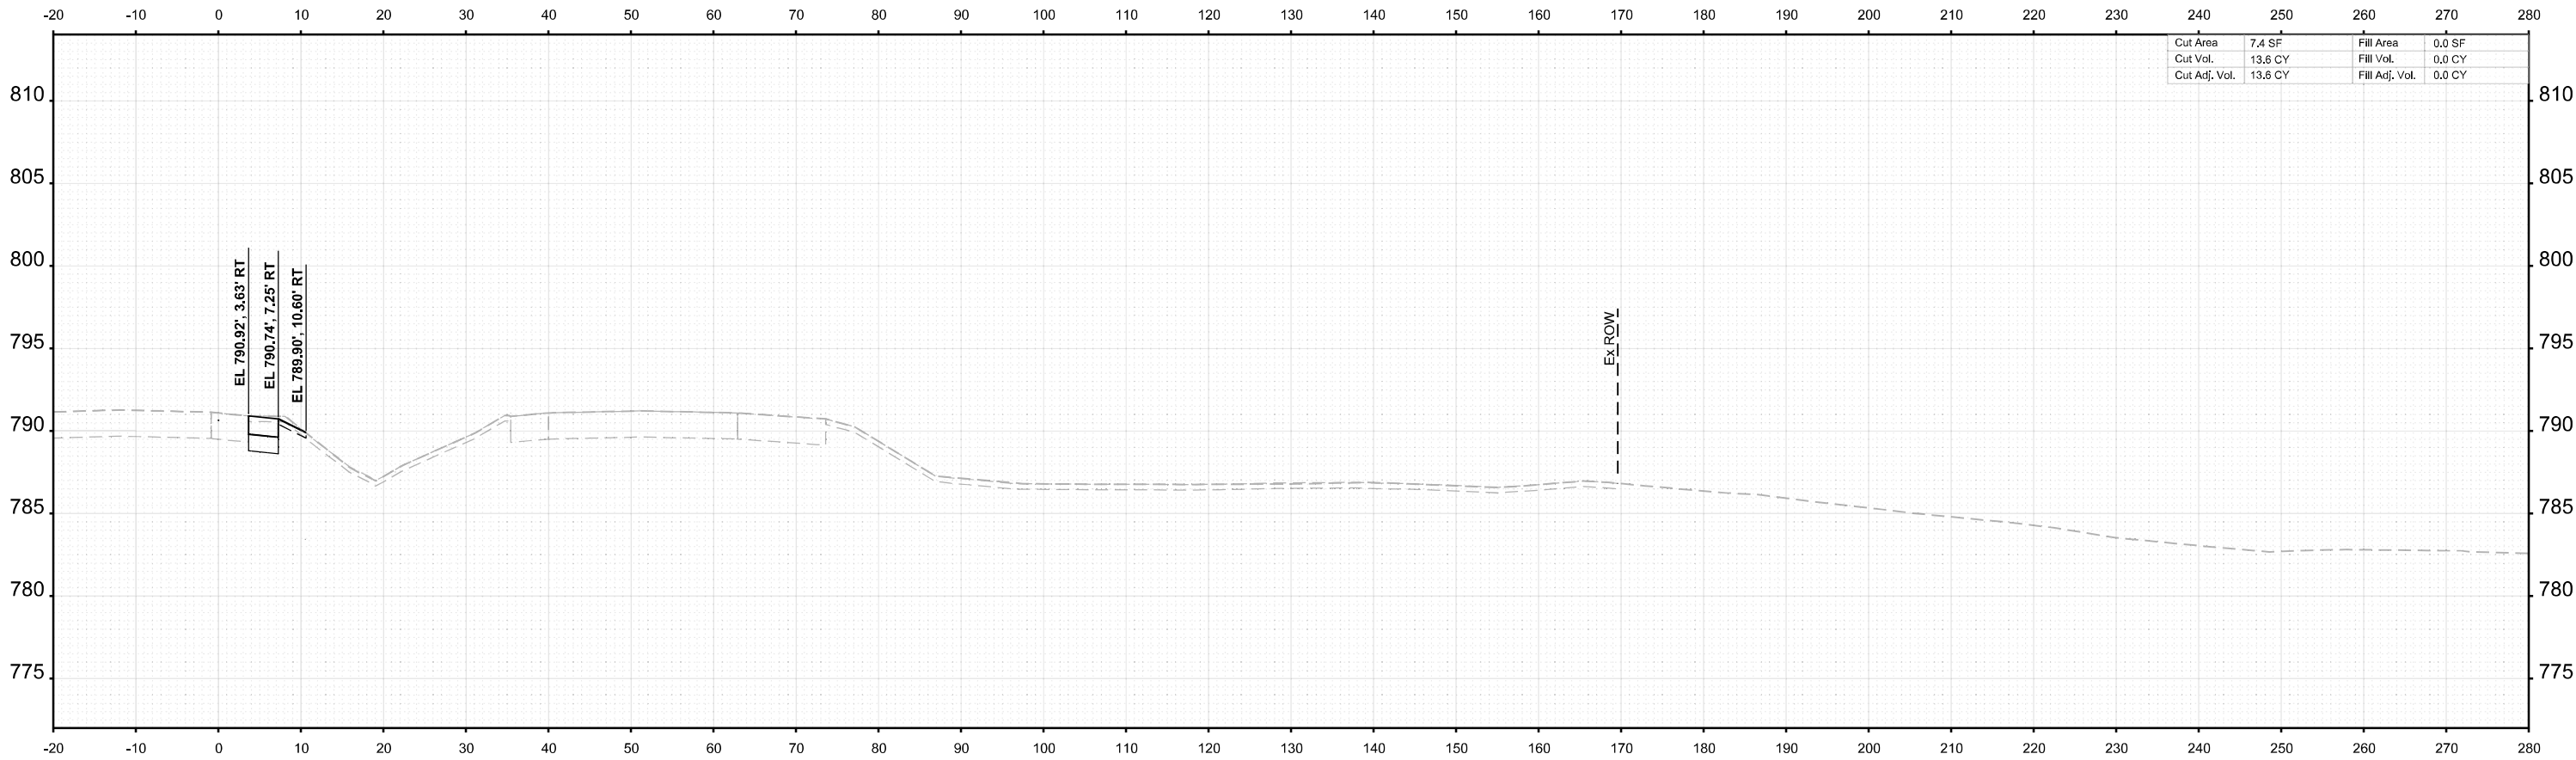

Cut Area	7.4 SF	Fill Area	0.0 SF
Cut Vol.	13.6 CY	Fill Vol.	0.0 CY
Cut Adj. Vol.	13.6 CY	Fill Adj. Vol.	0.0 CY

STA 2673+00.00



USER NAME =	agibson	DESIGNED -	T. VOGLER	REVISED -	
		DRAWN -	T. VOGLER	REVISED -	
PLOT SCALE =	SSCALE\$	CHECKED -	J.TARDY	REVISED -	
PLOT DATE =	2/7/2025	DATE -	02/14/2025	REVISED -	

STATE OF ILLINOIS
DEPARTMENT OF TRANSPORTATION

CROSS SECTIONS I-39
PRE-STAGE

SCALE: 1"=10'	SHEET	OF 139 SHEETS	STA. 2673+00.00	TO STA. 2673+00.00
---------------	-------	---------------	-----------------	--------------------


F.A.I RTE.	SECTION	COUNTY	TOTAL SHEETS	SHEET NO.
*	(201-3)R & (4-1.5)R	WINNEBAGO	1685	945
CONTRACT NO. 64C24				
		ILLINOIS	FED. AID PROJECT	

* FAI ROUTE 39 (I-39) & FAP 301 (US 20)

FINAL SURVEY	NO.	SURVEYED PLOTTED TEMPLATE AREAS CHECKED	BY	DATE

ORIGINAL SURVEY	NOTE BOOK	SURVEYED PLOTTED TEMPLATE AREAS CHECKED	BY	DATE

MODEL: I-39 Mainline Stage 3 - XS - 2673+50.00 (Sheet)
FILE NAME: c:\paword\benesch\projects\project\60173608\I264C24\I-39-PreStageXS.dgn

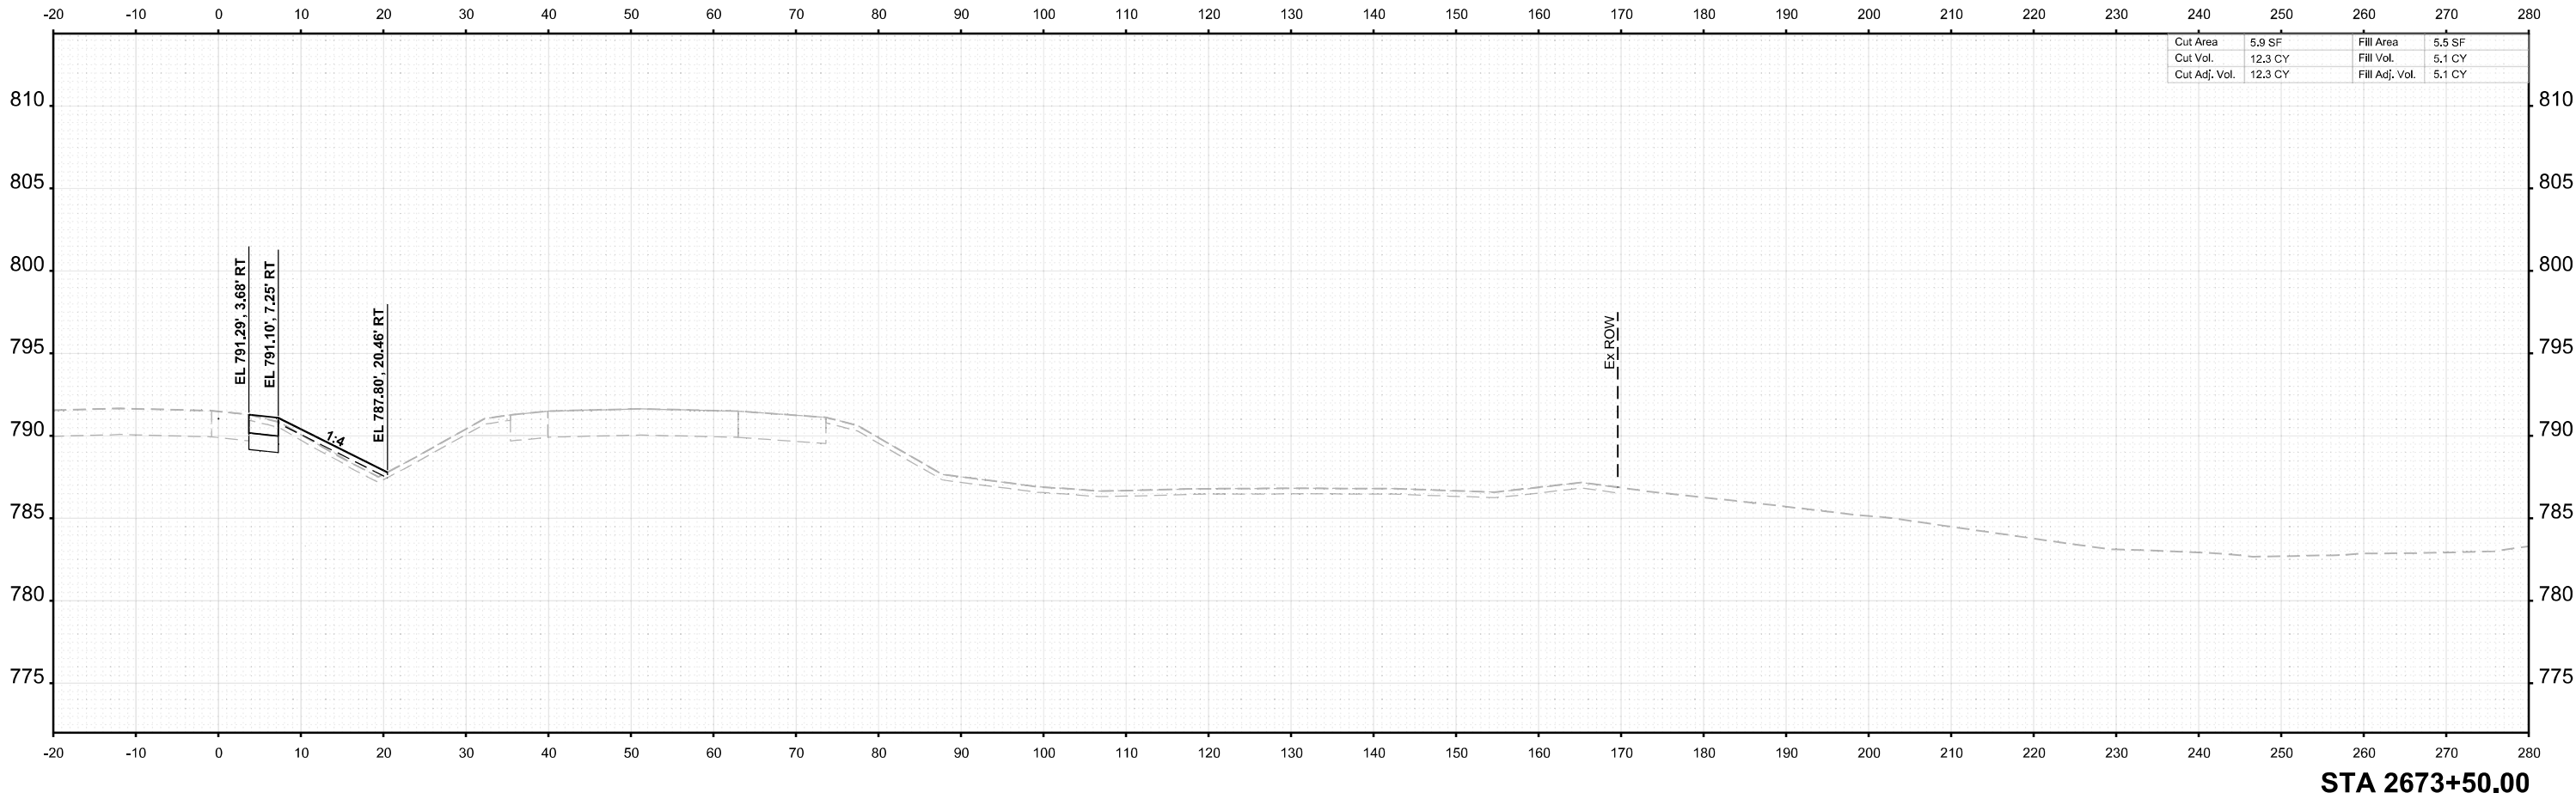

USER NAME =	agibson	DESIGNED -	T. VOGLER	REVISED -	
		DRAWN -	T. VOGLER	REVISED -	
PLOT SCALE =	SSCALE\$	CHECKED -	J.TARDY	REVISED -	
PLOT DATE =	2/7/2025	DATE -	02/14/2025	REVISED -	

STATE OF ILLINOIS
DEPARTMENT OF TRANSPORTATION

CROSS SECTIONS I-39
PRE-STAGE

SCALE: 1"=10' SHEET OF 139 SHEETS STA. 2673+50.00 TO STA. 2673+50.00


F.A.I RTE.	SECTION	COUNTY	TOTAL SHEETS	SHEET NO.
*	(201-3)R & (4-1.5)R	WINNEBAGO	1685	946
CONTRACT NO. 64C24				
		ILLINOIS	FED. AID PROJECT	

* FAI ROUTE 39 (I-39) & FAP 301 (US 20)

FINAL SURVEY	NO.	SURVEYED PLOTTED TEMPLATE AREAS CHECKED	BY	DATE

ORIGINAL SURVEY	NOTE BOOK	SURVEYED PLOTTED TEMPLATE AREAS CHECKED	BY	DATE

MODEL: I-39 Mainline Stage 3 - XS - 2674+00.00 (8)Sheet
FILE NAME: c:\paword\benesch\projects\project60173608\0264C24\4-I-39-PreStageXS.dgn

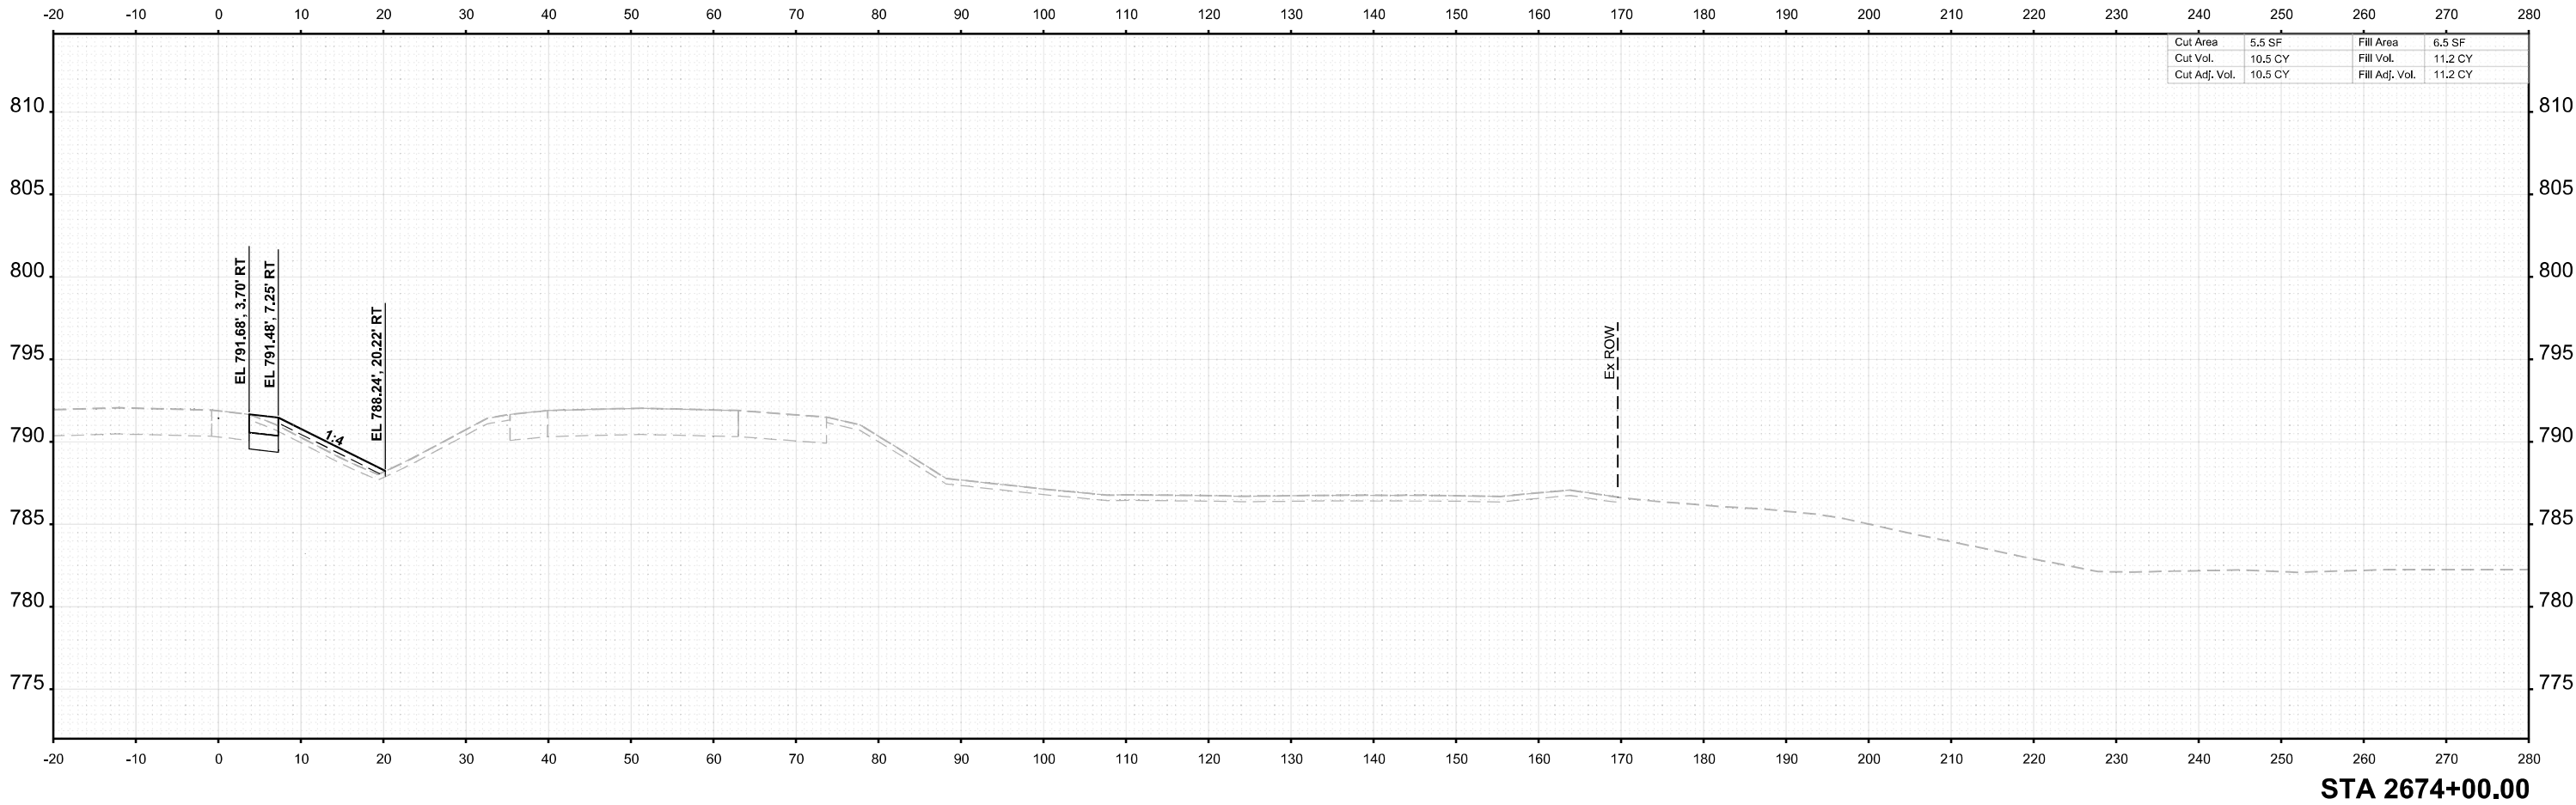

Cut Area	5.5 SF	Fill Area	6.5 SF
Cut Vol.	10.5 CY	Fill Vol.	11.2 CY
Cut Adj. Vol.	10.5 CY	Fill Adj. Vol.	11.2 CY



USER NAME =	agibson	DESIGNED -	T. VOGLER	REVISED -	
		DRAWN -	T. VOGLER	REVISED -	
PLOT SCALE =	SSCALE\$	CHECKED -	J.TARDY	REVISED -	
PLOT DATE =	2/7/2025	DATE -	02/14/2025	REVISED -	

STATE OF ILLINOIS
DEPARTMENT OF TRANSPORTATION

CROSS SECTIONS I-39
PRE-STAGE

SCALE: 1"=10'	SHEET	OF 139 SHEETS	STA. 2674+00.00	TO STA. 2674+00.00
---------------	-------	---------------	-----------------	--------------------


F.A.I RTE.	SECTION	COUNTY	TOTAL SHEETS	SHEET NO.
*	(201-3)R & (4-1.5)R	WINNEBAGO	1685	947
CONTRACT NO. 64C24				
		ILLINOIS	FED. AID PROJECT	

* FAI ROUTE 39 (I-39) & FAP 301 (US 20)

FINAL SURVEY	NO.	SURVEYED PLOTTED TEMPLATE AREAS CHECKED	BY	DATE

ORIGINAL SURVEY	NOTE BOOK	SURVEYED PLOTTED TEMPLATE AREAS CHECKED	BY	DATE

MODEL: I-39 Mainline Stage 3 - XS - 2674+50.00
FILE NAME: c:\pwworking\benesch\projects\00173608\0264C24\4\I-39-PreStageXS.dgn

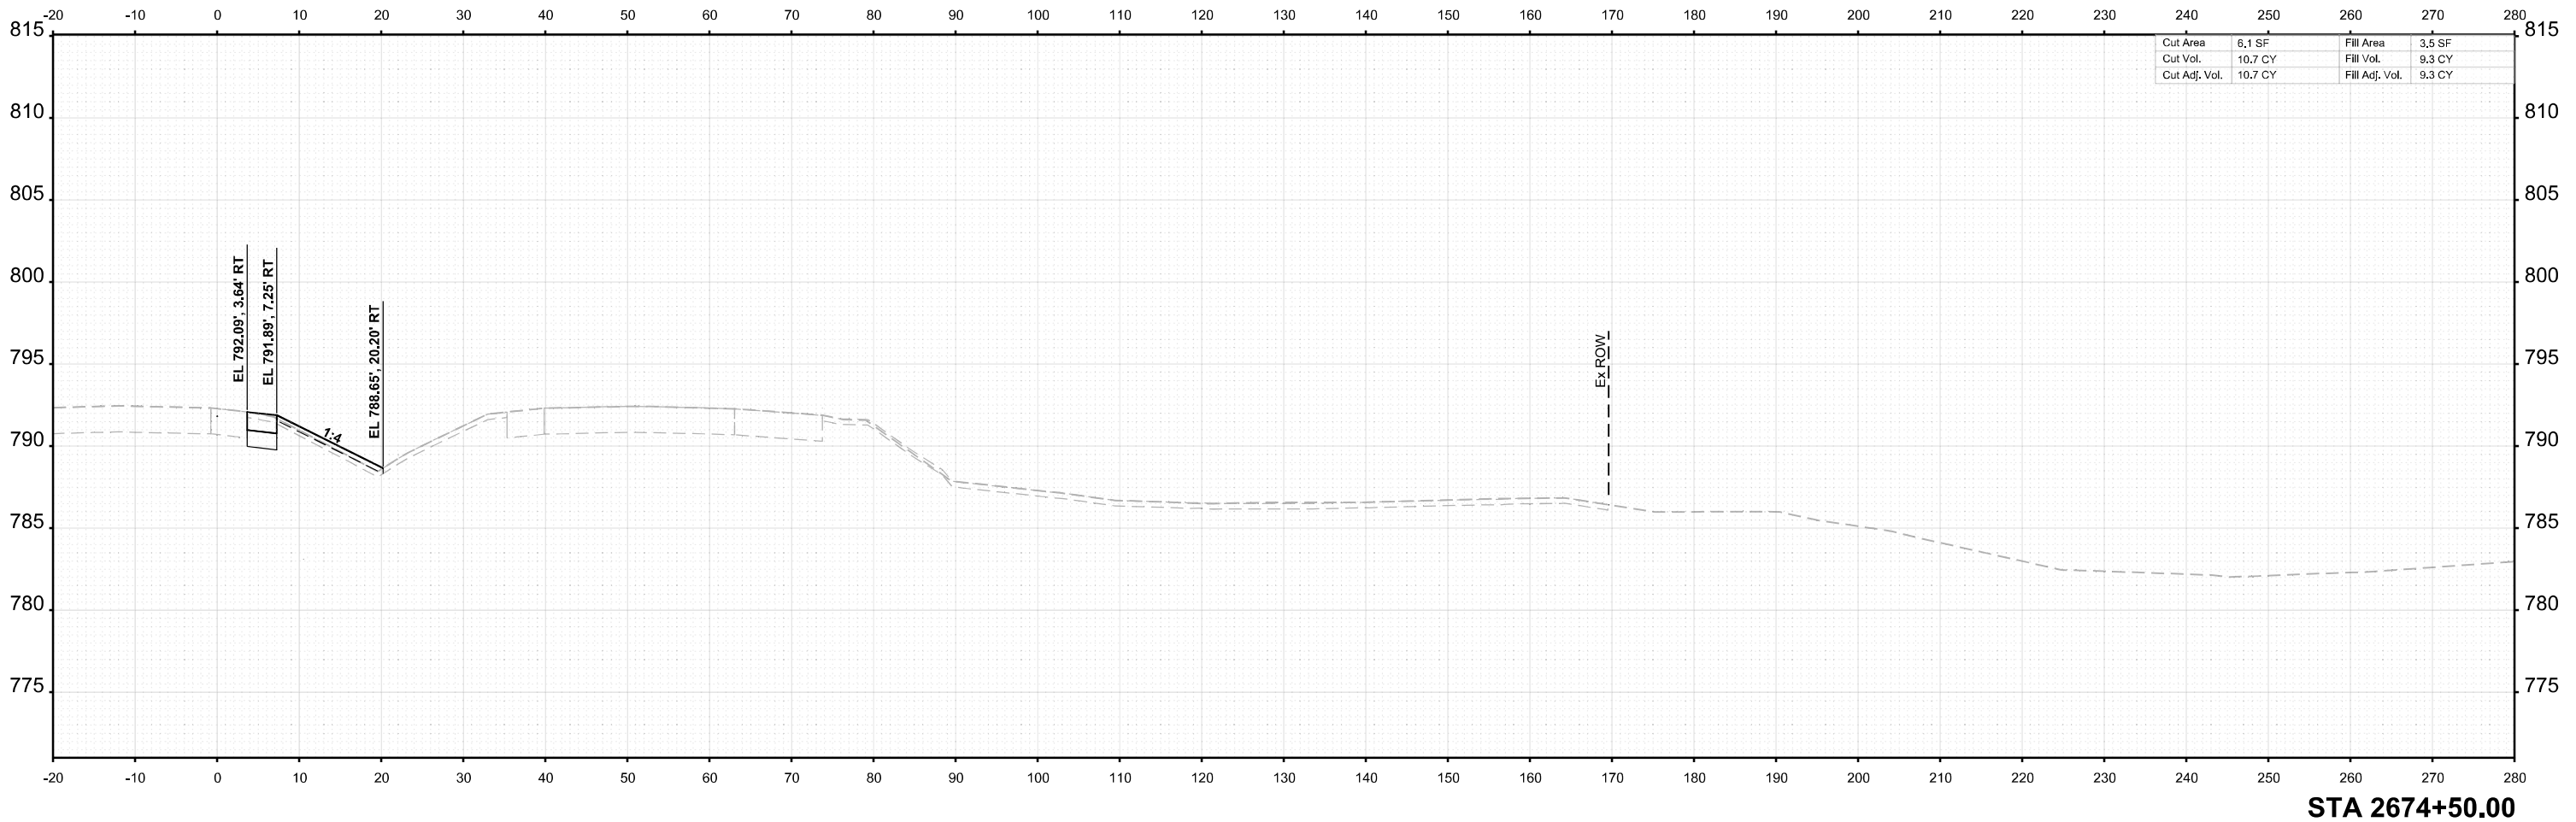

USER NAME =	agibson	DESIGNED -	T. VOGLER	REVISED -	
		DRAWN -	T. VOGLER	REVISED -	
PLOT SCALE =	SSCALE\$	CHECKED -	J.TARDY	REVISED -	
PLOT DATE =	2/7/2025	DATE -	02/14/2025	REVISED -	

STATE OF ILLINOIS
DEPARTMENT OF TRANSPORTATION

CROSS SECTIONS I-39
PRE-STAGE

SCALE: 1"=10'	SHEET	OF 139 SHEETS	STA. 2674+50.00	TO STA. 2674+50.00
---------------	-------	---------------	-----------------	--------------------


F.A.I RTE.	SECTION	COUNTY	TOTAL SHEETS	SHEET NO.
*	(201-3)R & (4-1.5)R	WINNEBAGO	1685	948
CONTRACT NO. 64C24				
		ILLINOIS	FED. AID PROJECT	

* FAI ROUTE 39 (I-39) & FAP 301 (US 20)

FINAL SURVEY	NO.	SURVEYED PLOTTED TEMPLATE AREAS CHECKED	BY	DATE

ORIGINAL SURVEY	NOTE BOOK	SURVEYED PLOTTED TEMPLATE AREAS CHECKED	BY	DATE

MODEL: I-39 Mainline Stage 3 - XS - 2675+00.00 (8)Sheet
FILE NAME: c:\pwworking\benesch\projects\project\60173608\0264C24\4-I-39-PreStageXS.dgn

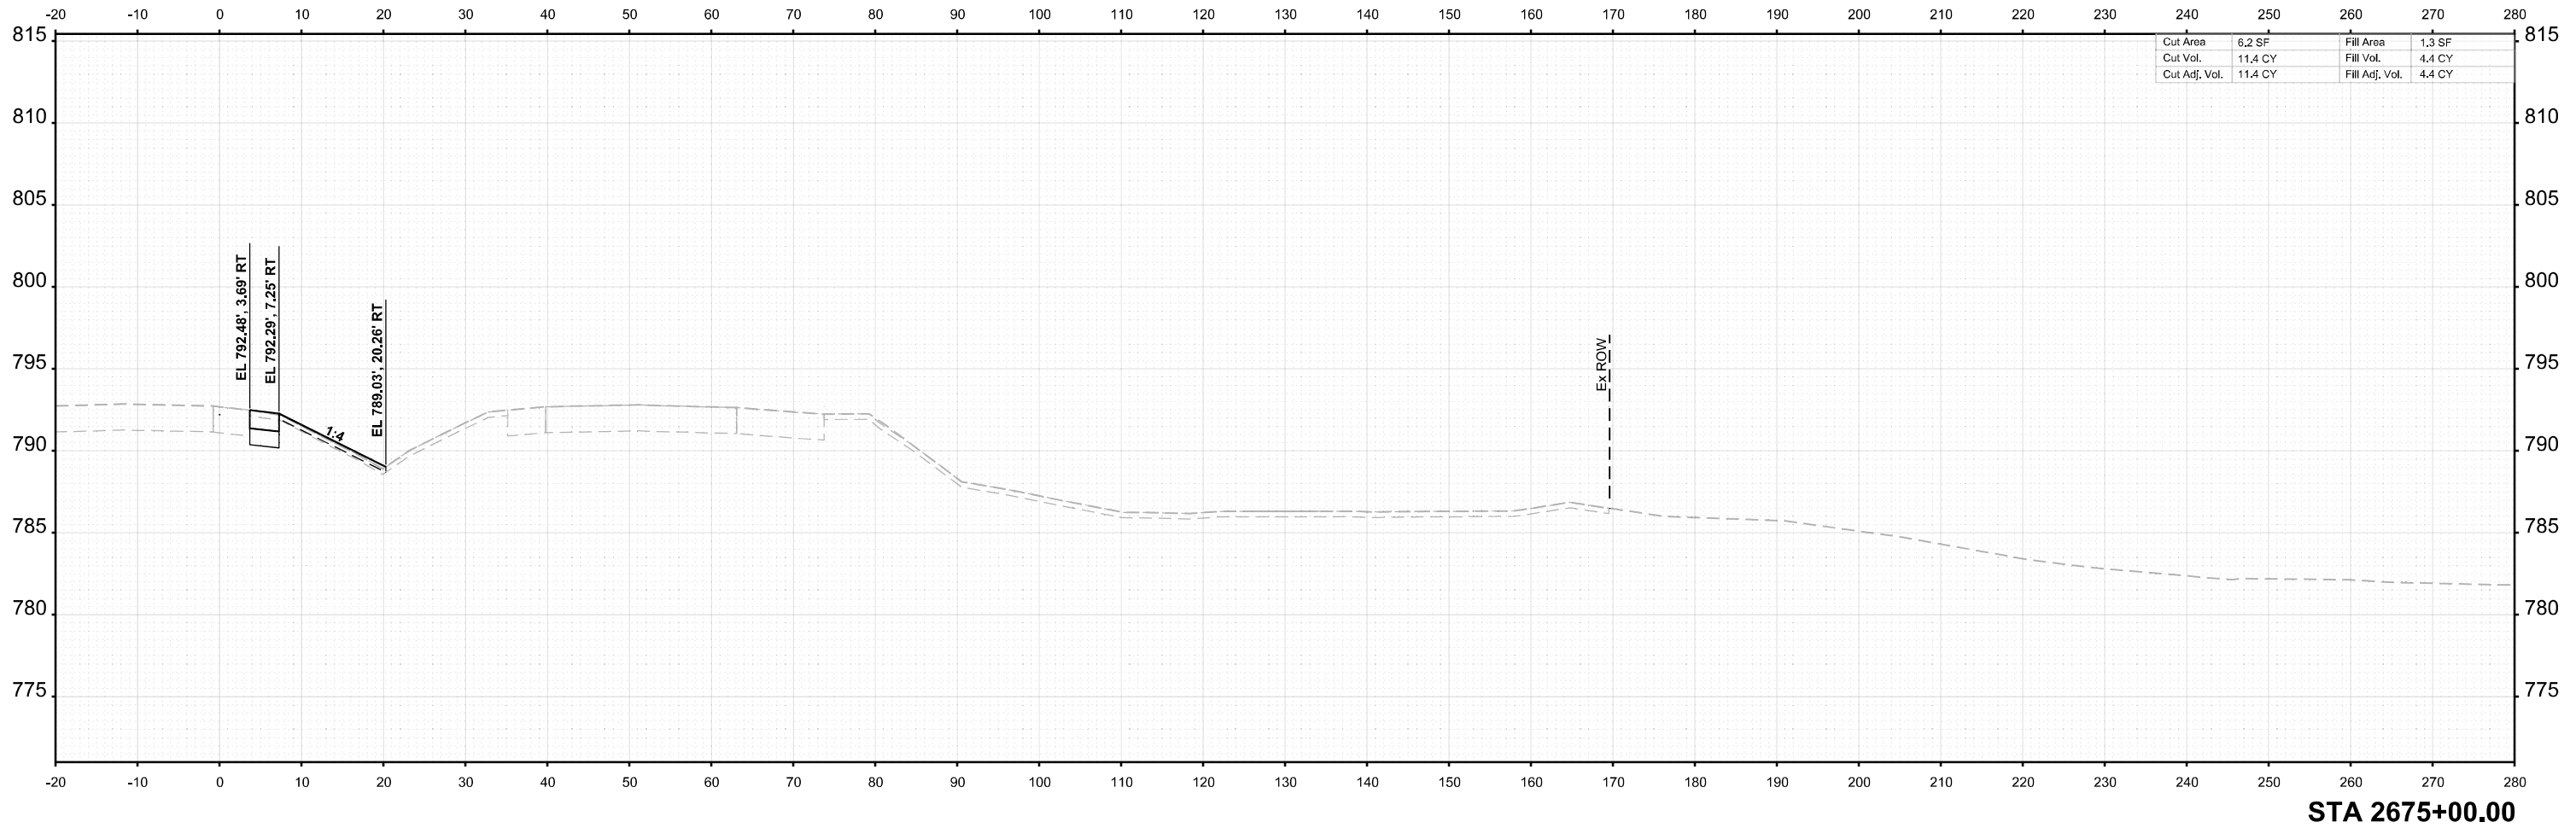

USER NAME =	agibson	DESIGNED -	T. VOGLER	REVISED -	
		DRAWN -	T. VOGLER	REVISED -	
PLOT SCALE =	SSCALE\$	CHECKED -	J.TARDY	REVISED -	
PLOT DATE =	2/7/2025	DATE -	02/14/2025	REVISED -	

STATE OF ILLINOIS
DEPARTMENT OF TRANSPORTATION

CROSS SECTIONS I-39
PRE-STAGE

SCALE: 1"=10'	SHEET	OF 139 SHEETS	STA. 2675+00.00	TO STA. 2675+00.00
---------------	-------	---------------	-----------------	--------------------


F.A.I RTE.	SECTION	COUNTY	TOTAL SHEETS	SHEET NO.
*	(201-3)R & (4-1.5)R	WINNEBAGO	1685	949
CONTRACT NO. 64C24				
		ILLINOIS	FED. AID PROJECT	

* FAI ROUTE 39 (I-39) & FAP 301 (US 20)

FINAL SURVEY	NO.	SURVEYED PLOTTED TEMPLATE AREAS CHECKED	BY	DATE

ORIGINAL SURVEY	NOTE BOOK	SURVEYED PLOTTED TEMPLATE AREAS CHECKED	BY	DATE

MODEL: I-39 Mainline Stage 3 - XS - 2675+50.00
FILE NAME: c:\pwworking\benesch\projects\60173608\I264C24\I-39-PreStageXS.dgn

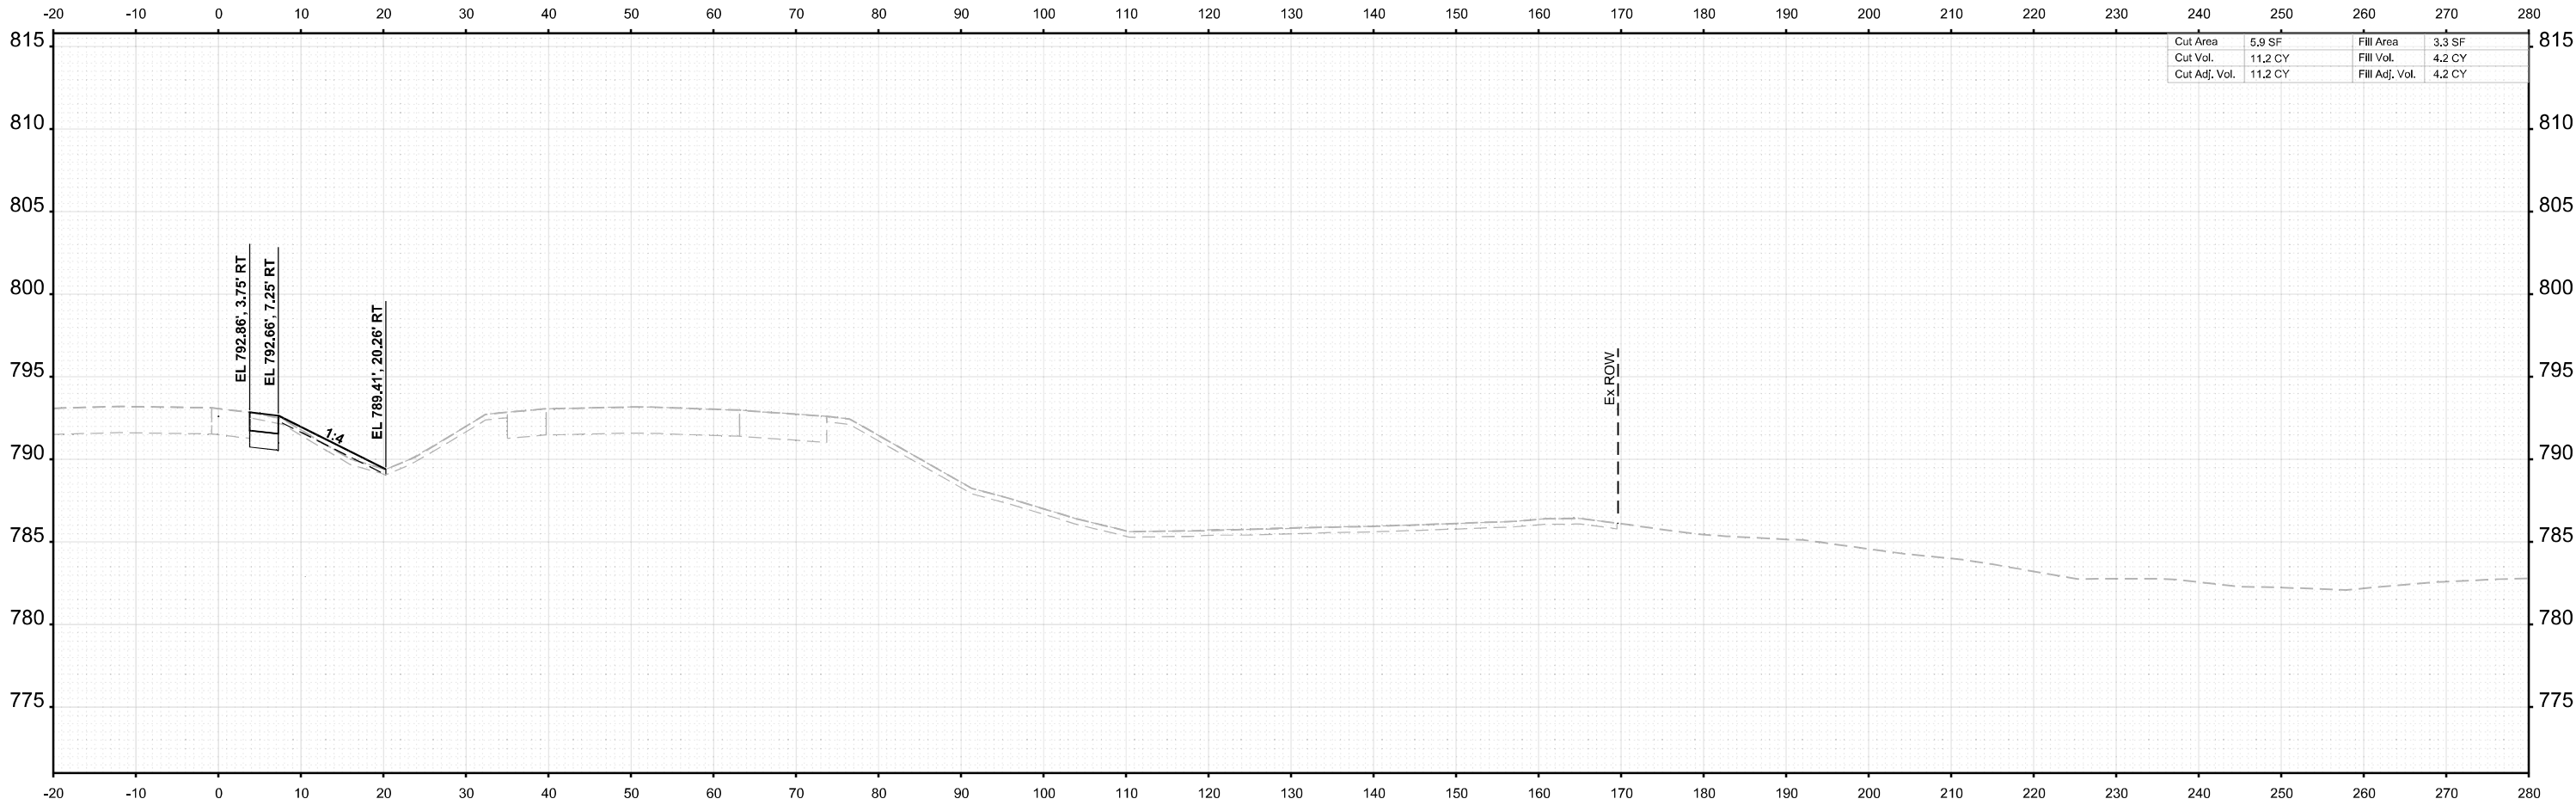

STA 2675+50.00



USER NAME =	agibson	DESIGNED -	T. VOGLER	REVISED -	
		DRAWN -	T. VOGLER	REVISED -	
PLOT SCALE =	SSCALE\$	CHECKED -	J.TARDY	REVISED -	
PLOT DATE =	2/7/2025	DATE -	02/14/2025	REVISED -	

STATE OF ILLINOIS
DEPARTMENT OF TRANSPORTATION

CROSS SECTIONS I-39
PRE-STAGE

SCALE: 1"=10'	SHEET	OF 139 SHEETS	STA. 2675+50.00	TO STA. 2675+50.00
---------------	-------	---------------	-----------------	--------------------


F.A.I RTE.	SECTION	COUNTY	TOTAL SHEETS	SHEET NO.
*	(201-3)R & (4-1.5)R	WINNEBAGO	1685	950
CONTRACT NO. 64C24				
		ILLINOIS	FED. AID PROJECT	

* FAI ROUTE 39 (I-39) & FAP 301 (US 20)

FINAL SURVEY	NO.	SURVEYED PLOTTED TEMPLATE AREAS AREAS CHECKED	BY	DATE

ORIGINAL SURVEY	NOTE BOOK	SURVEYED PLOTTED TEMPLATE AREAS AREAS CHECKED	BY	DATE

MODEL: I-39 Mainline Stage 3 - XS - 2676+00.00 (8)Sheet
FILE NAME: c:\pwworking\benesch\projects\60173608\0264C24\4-I-39-PreStageXS.dgn

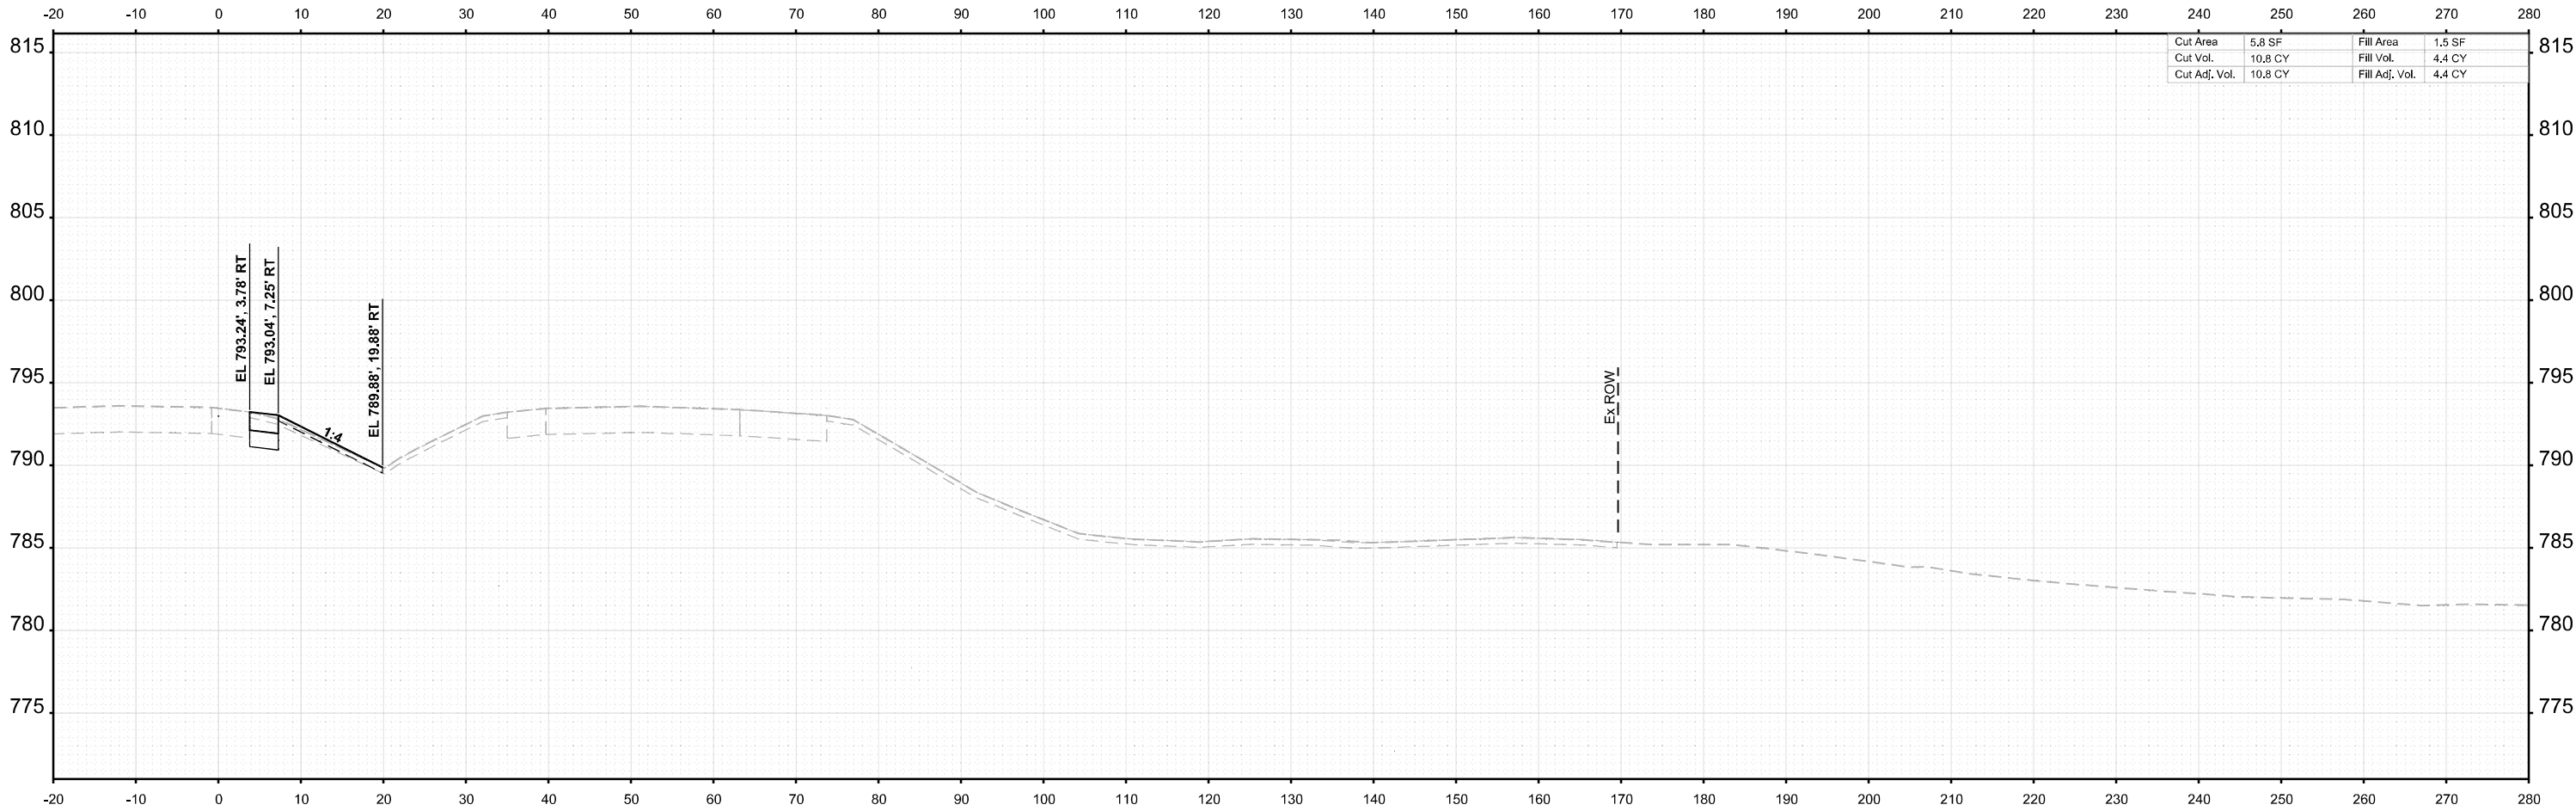

STA 2676+00.00



USER NAME = agibson	DESIGNED - T. VOGLER	REVISED -
	DRAWN - T. VOGLER	REVISED -
PLOT SCALE = \$SCALE\$	CHECKED - J.TARDY	REVISED -
PLOT DATE = 2/7/2025	DATE - 02/14/2025	REVISED -

STATE OF ILLINOIS
DEPARTMENT OF TRANSPORTATION

CROSS SECTIONS I-39
PRE-STAGE

SCALE: 1"=10'	SHEET OF 139 SHEETS	STA. 2676+00.00 TO STA. 2676+00.00
---------------	---------------------	------------------------------------


F.A.I RTE.	SECTION	COUNTY	TOTAL SHEETS	SHEET NO.
*	(201-3)R & (4-1.5)R	WINNEBAGO	1685	951
CONTRACT NO. 64C24				
		ILLINOIS	FED. AID PROJECT	

* FAI ROUTE 39 (I-39) & FAP 301 (US 20)

FINAL SURVEY	NO.	SURVEYED PLOTTED TEMPLATE AREAS CHECKED	BY	DATE

ORIGINAL SURVEY	NOTE BOOK	SURVEYED PLOTTED TEMPLATE AREAS CHECKED	BY	DATE

MODEL: I-39 Mainline Stage 3 - XS - 2676+50.00
FILE NAME: c:\paword\benesch\projects\project\60173608\0264C24\4-I-39-PreStageXS.dgn

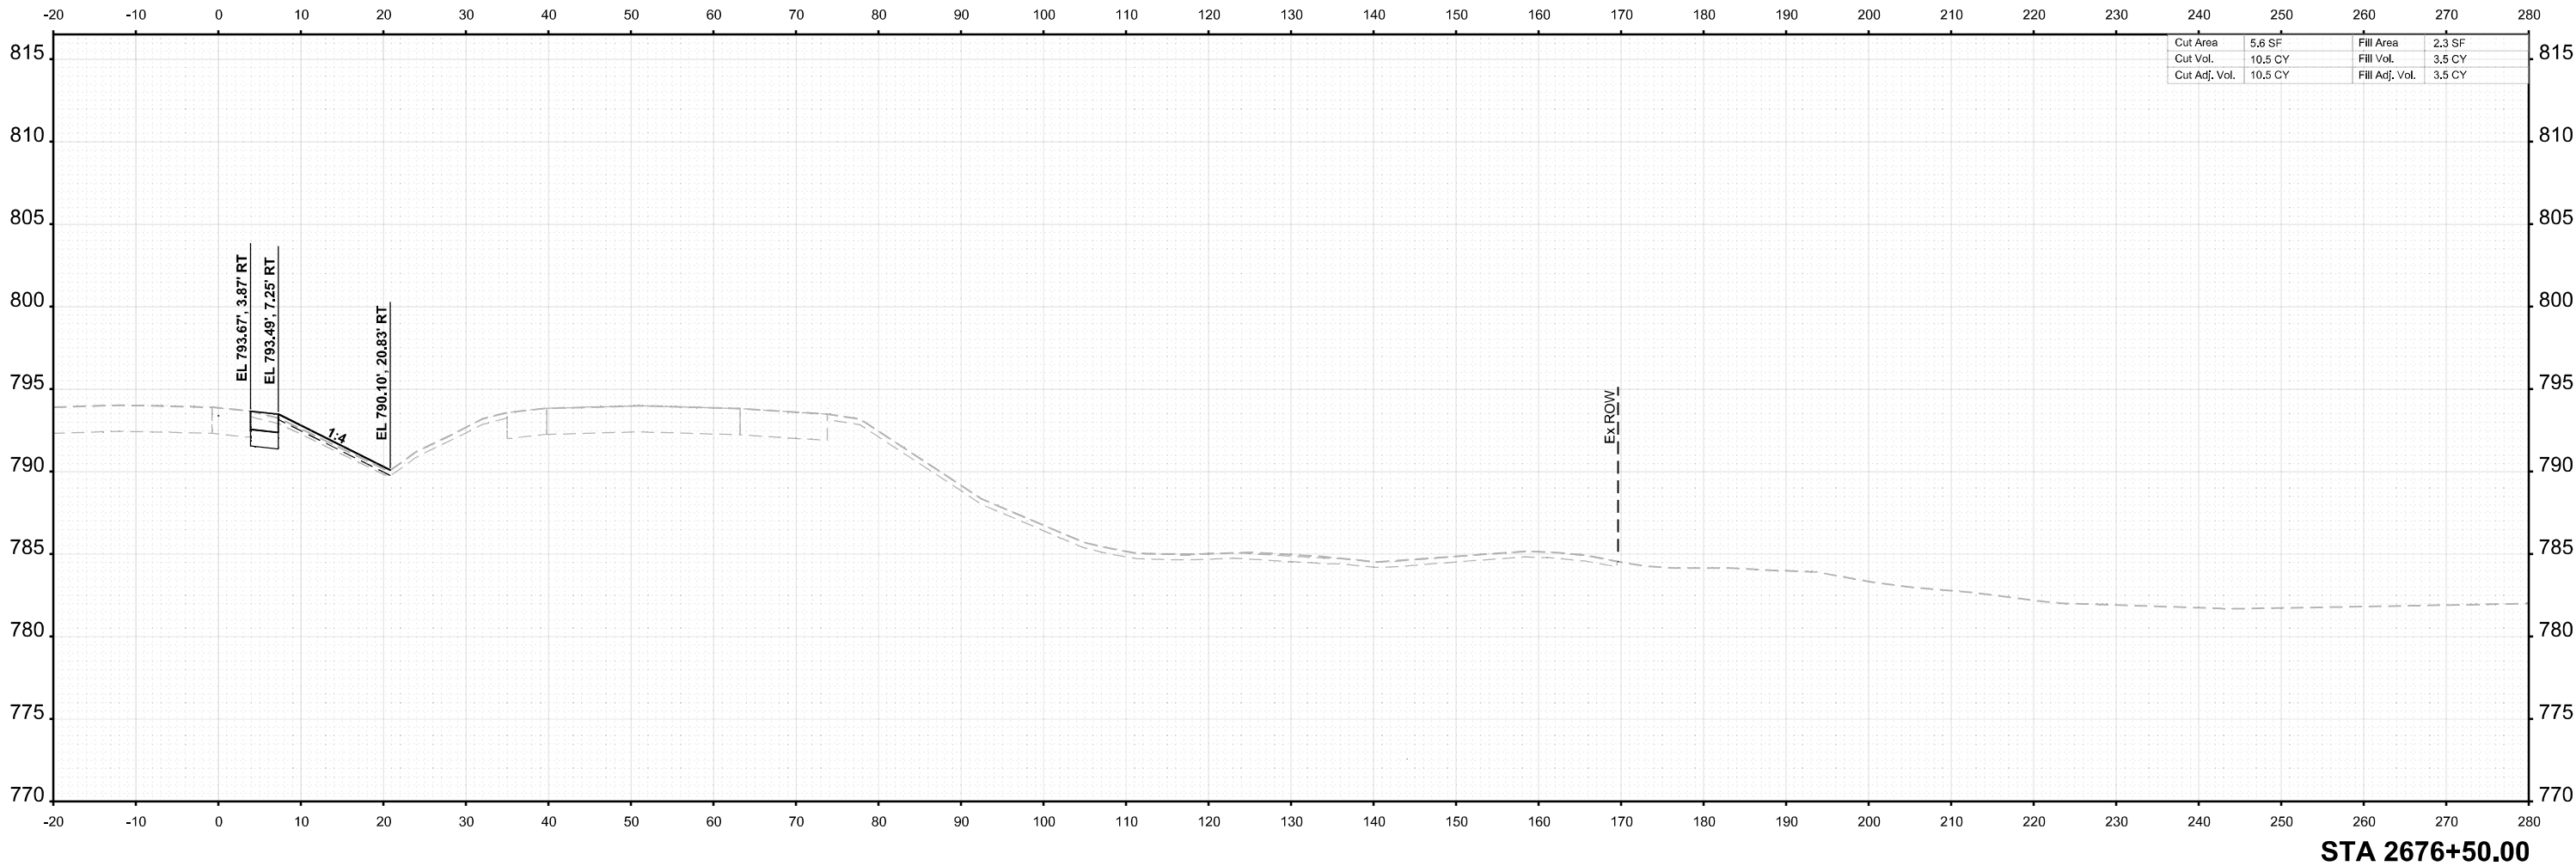

USER NAME =	agibson	DESIGNED -	T. VOGLER	REVISED -	
		DRAWN -	T. VOGLER	REVISED -	
PLOT SCALE =	SSCALE\$	CHECKED -	J.TARDY	REVISED -	
PLOT DATE =	2/7/2025	DATE -	02/14/2025	REVISED -	

STATE OF ILLINOIS
DEPARTMENT OF TRANSPORTATION

CROSS SECTIONS I-39
PRE-STAGE

SCALE: 1"=10'	SHEET	OF 139 SHEETS	STA. 2676+50.00	TO STA. 2676+50.00
---------------	-------	---------------	-----------------	--------------------


F.A.I RTE.	SECTION	COUNTY	TOTAL SHEETS	SHEET NO.
*	(201-3)R & (4-1.5)R	WINNEBAGO	1685	952
CONTRACT NO. 64C24				
		ILLINOIS	FED. AID PROJECT	

* FAI ROUTE 39 (I-39) & FAP 301 (US 20)

FINAL SURVEY	NO.	SURVEYED PLOTTED TEMPLATE AREAS CHECKED	BY	DATE

ORIGINAL SURVEY	NOTE BOOK	SURVEYED PLOTTED TEMPLATE AREAS CHECKED	BY	DATE

MODEL: I-39 Mainline Stage 3 - XS - 2677+00.00 (8)sheet
FILE NAME: c:\paword\benesch\projects\project00173608\0264C24\41-I-39-PreStageXS.dgn

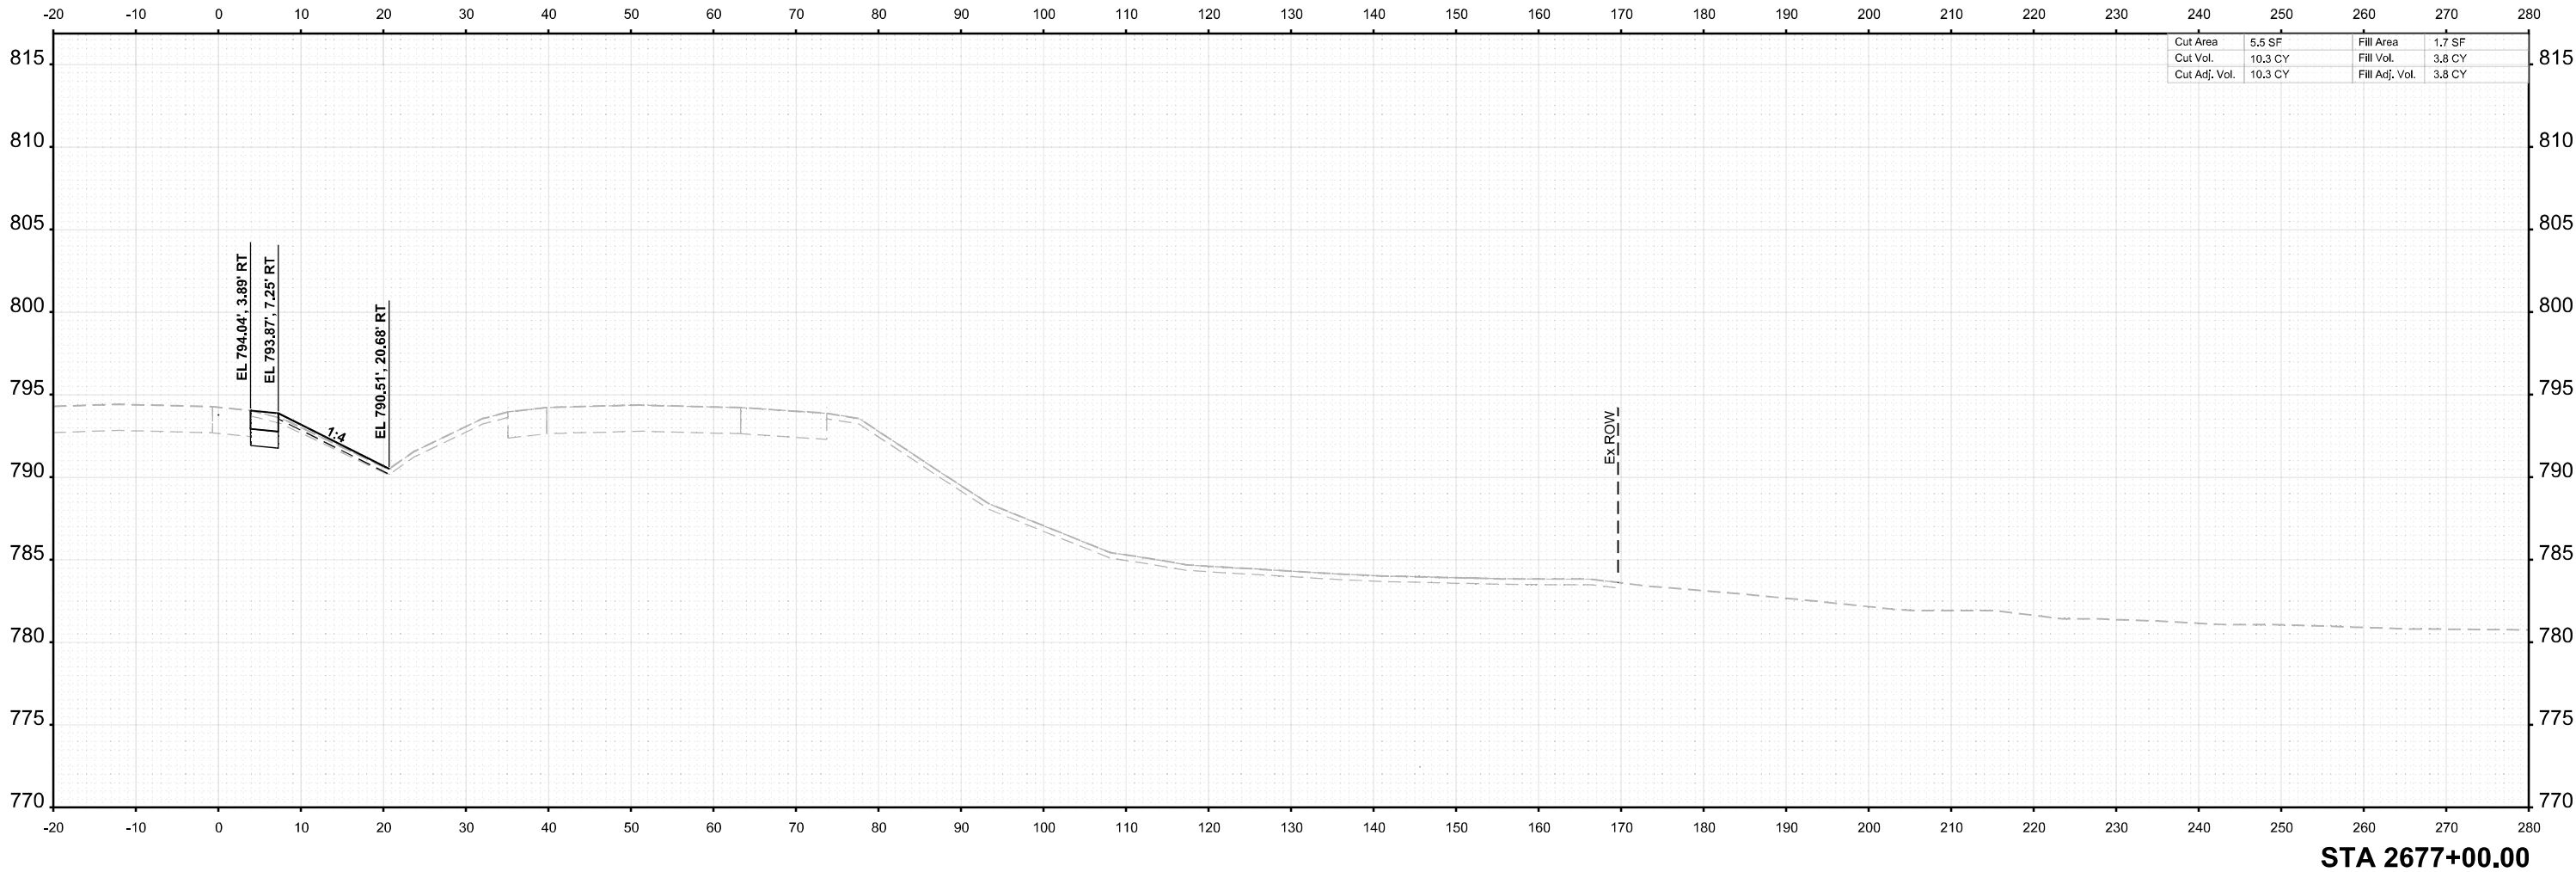

USER NAME = agibson	DESIGNED - T. VOGLER	REVISED -
	DRAWN - T. VOGLER	REVISED -
PLOT SCALE = \$SCALE\$	CHECKED - J.TARDY	REVISED -
PLOT DATE = 2/7/2025	DATE - 02/14/2025	REVISED -

STATE OF ILLINOIS
DEPARTMENT OF TRANSPORTATION

CROSS SECTIONS I-39
PRE-STAGE

SCALE: 1"=10'	SHEET	OF 139 SHEETS	STA. 2677+00.00	TO STA. 2677+00.00
---------------	-------	---------------	-----------------	--------------------


F.A.I RTE.	SECTION	COUNTY	TOTAL SHEETS	SHEET NO.
*	(201-3)R & (4-1.5)R	WINNEBAGO	1685	953
CONTRACT NO. 64C24				
		ILLINOIS	FED. AID PROJECT	

* FAI ROUTE 39 (I-39) & FAP 301 (US 20)

FINAL SURVEY	NO.	SURVEYED PLOTTED TEMPLATE AREAS CHECKED	BY	DATE

ORIGINAL SURVEY	NOTE BOOK	SURVEYED PLOTTED TEMPLATE AREAS CHECKED	BY	DATE

MODEL: I-39 Mainline Stage 3 - XS - 2677+50.00
FILE NAME: c:\pwworking\benesch\projects\60173608\0264C24\I-39-PreStageXS.dgn

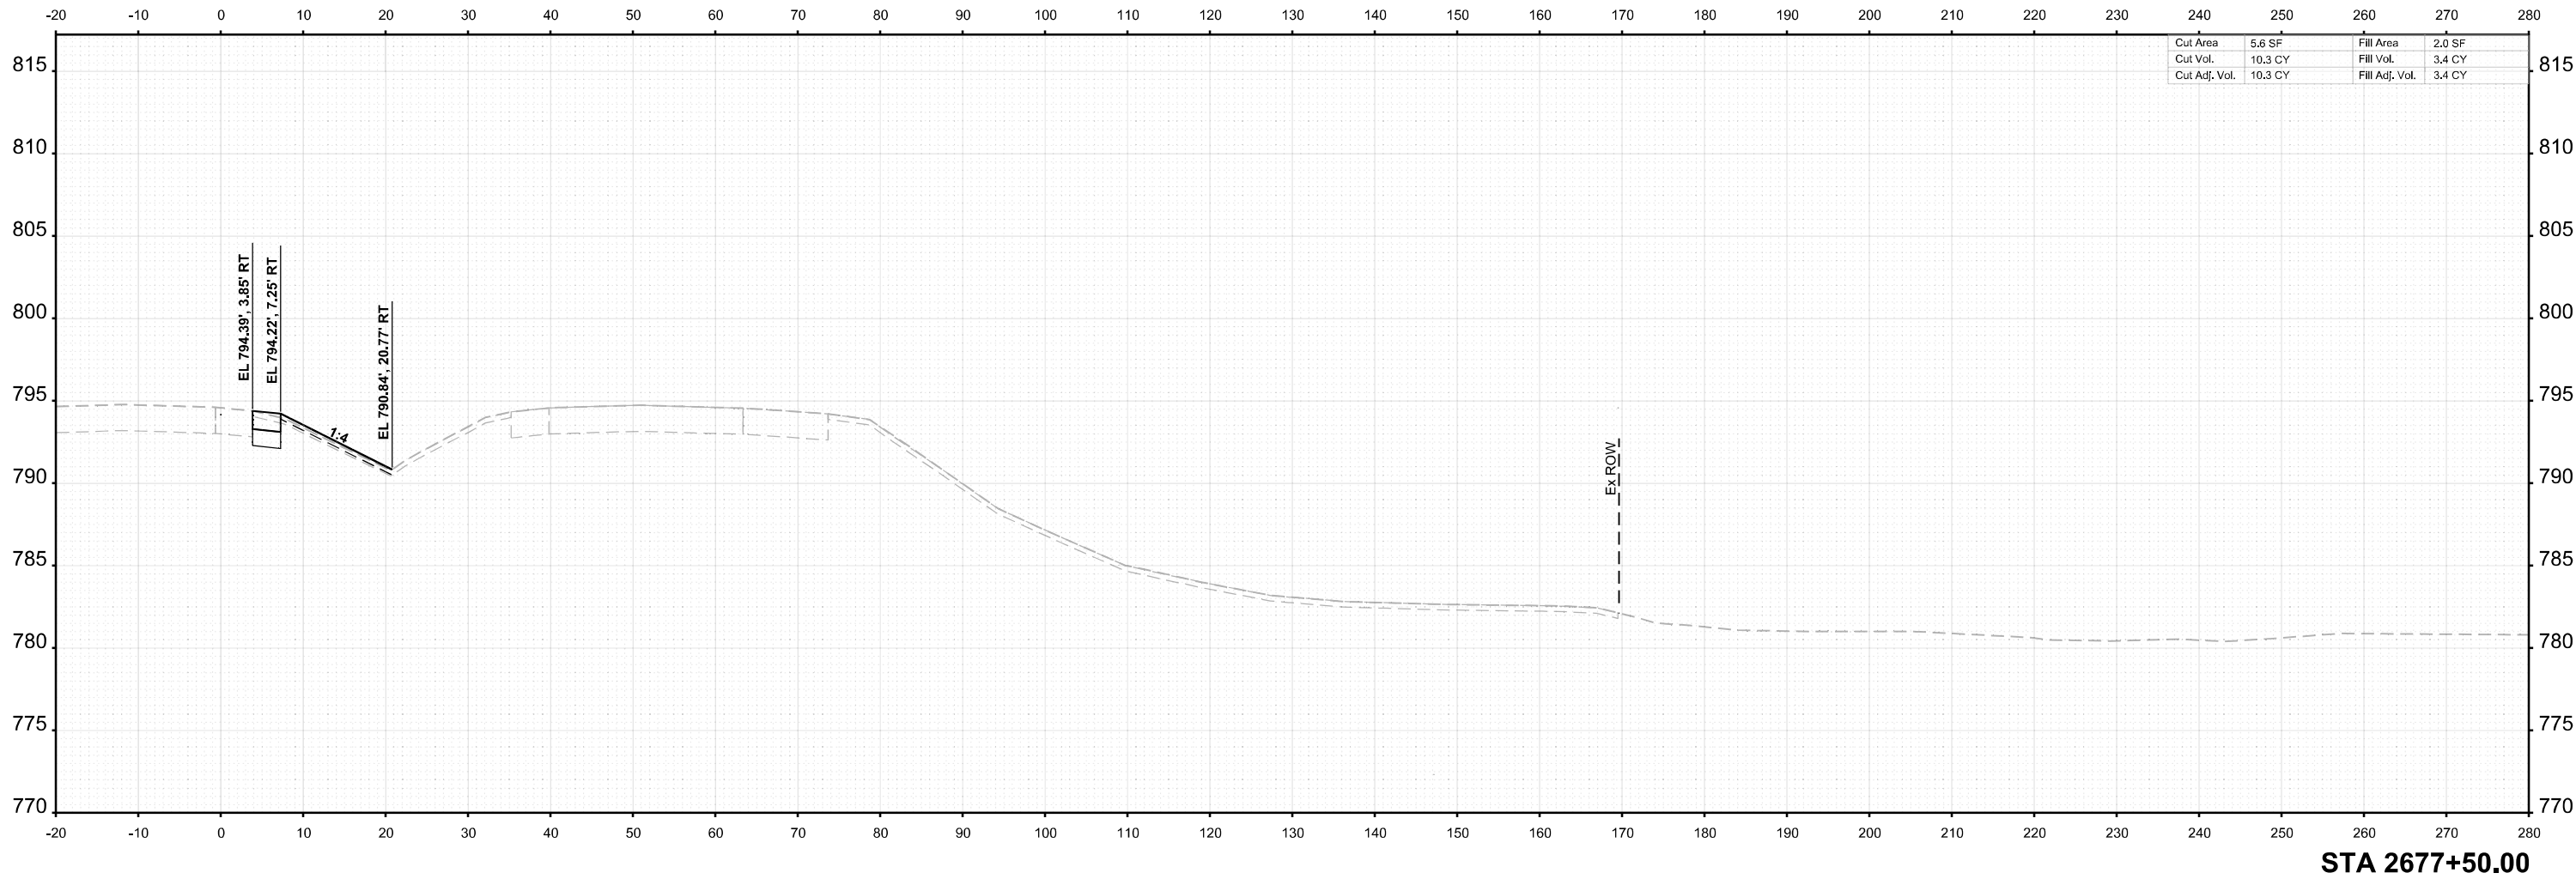

USER NAME =	agibson	DESIGNED -	T. VOGLER	REVISED -	
		DRAWN -	T. VOGLER	REVISED -	
PLOT SCALE =	SSCALE\$	CHECKED -	J.TARDY	REVISED -	
PLOT DATE =	2/7/2025	DATE -	02/14/2025	REVISED -	

STATE OF ILLINOIS
DEPARTMENT OF TRANSPORTATION

CROSS SECTIONS I-39
PRE-STAGE

SCALE: 1"=10'	SHEET	OF 139 SHEETS	STA. 2677+50.00	TO STA. 2677+50.00
---------------	-------	---------------	-----------------	--------------------


F.A.I RTE.	SECTION	COUNTY	TOTAL SHEETS	SHEET NO.
*	(201-3)R & (4-1.5)R	WINNEBAGO	1685	954
CONTRACT NO. 64C24				
		ILLINOIS	FED. AID PROJECT	

* FAI ROUTE 39 (I-39) & FAP 301 (US 20)

FINAL SURVEY	NO.	SURVEYED PLOTTED AREAS CHECKED	BY	DATE

ORIGINAL SURVEY	NOTE BOOK	SURVEYED PLOTTED AREAS CHECKED	BY	DATE

MODEL: I-39 Mainline Stage 3 - XS - 2678+00.00 (8)Sheet
FILE NAME: c:\pwworking\benesch\projects\project3\00173608\0264C24\I-39-PreStageXS.dgn

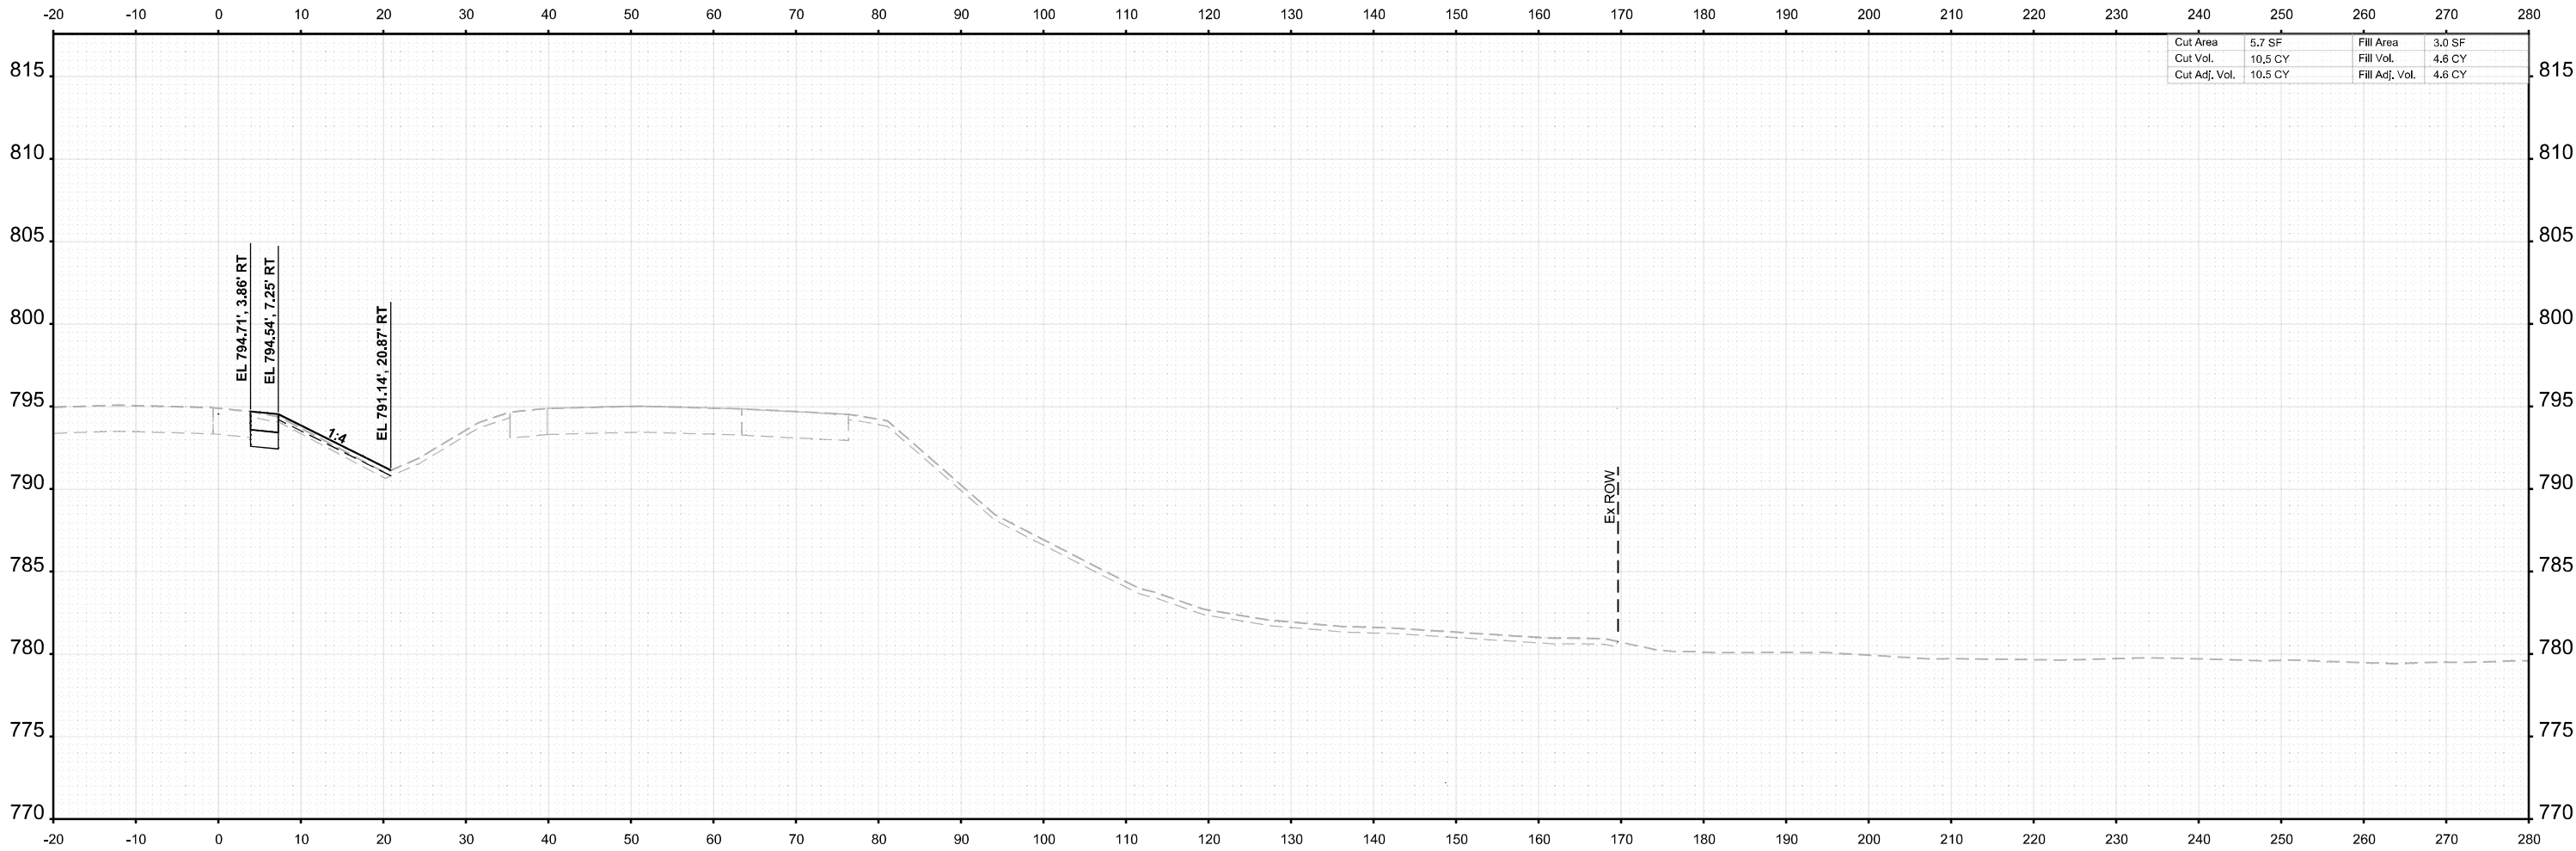

STA 2678+00.00



USER NAME =	agibson	DESIGNED -	T. VOGLER	REVISED -	
		DRAWN -	T. VOGLER	REVISED -	
PLOT SCALE =	SSCALE\$	CHECKED -	J.TARDY	REVISED -	
PLOT DATE =	2/7/2025	DATE -	02/14/2025	REVISED -	

STATE OF ILLINOIS
DEPARTMENT OF TRANSPORTATION

CROSS SECTIONS I-39
PRE-STAGE

SCALE: 1"=10'	SHEET	OF 139 SHEETS	STA. 2678+00.00	TO STA. 2678+00.00
---------------	-------	---------------	-----------------	--------------------


F.A.I RTE.	SECTION	COUNTY	TOTAL SHEETS	SHEET NO.
*	(201-3)R & (4-1.5)R	WINNEBAGO	1685	955
CONTRACT NO. 64C24				
		ILLINOIS	FED. AID PROJECT	

* FAI ROUTE 39 (I-39) & FAP 301 (US 20)

FINAL SURVEY	NO.	SURVEYED PLOTTED TEMPLATE AREAS CHECKED	BY	DATE

ORIGINAL SURVEY	NOTE BOOK	SURVEYED PLOTTED TEMPLATE AREAS CHECKED	BY	DATE

MODEL: I-39 Mainline Stage 3 - XS - 2678+50.00 (Sheet)
FILE NAME: c:\pwworking\benesch\projects\project173608\0264C24\I-39-PreStageXS.dgn

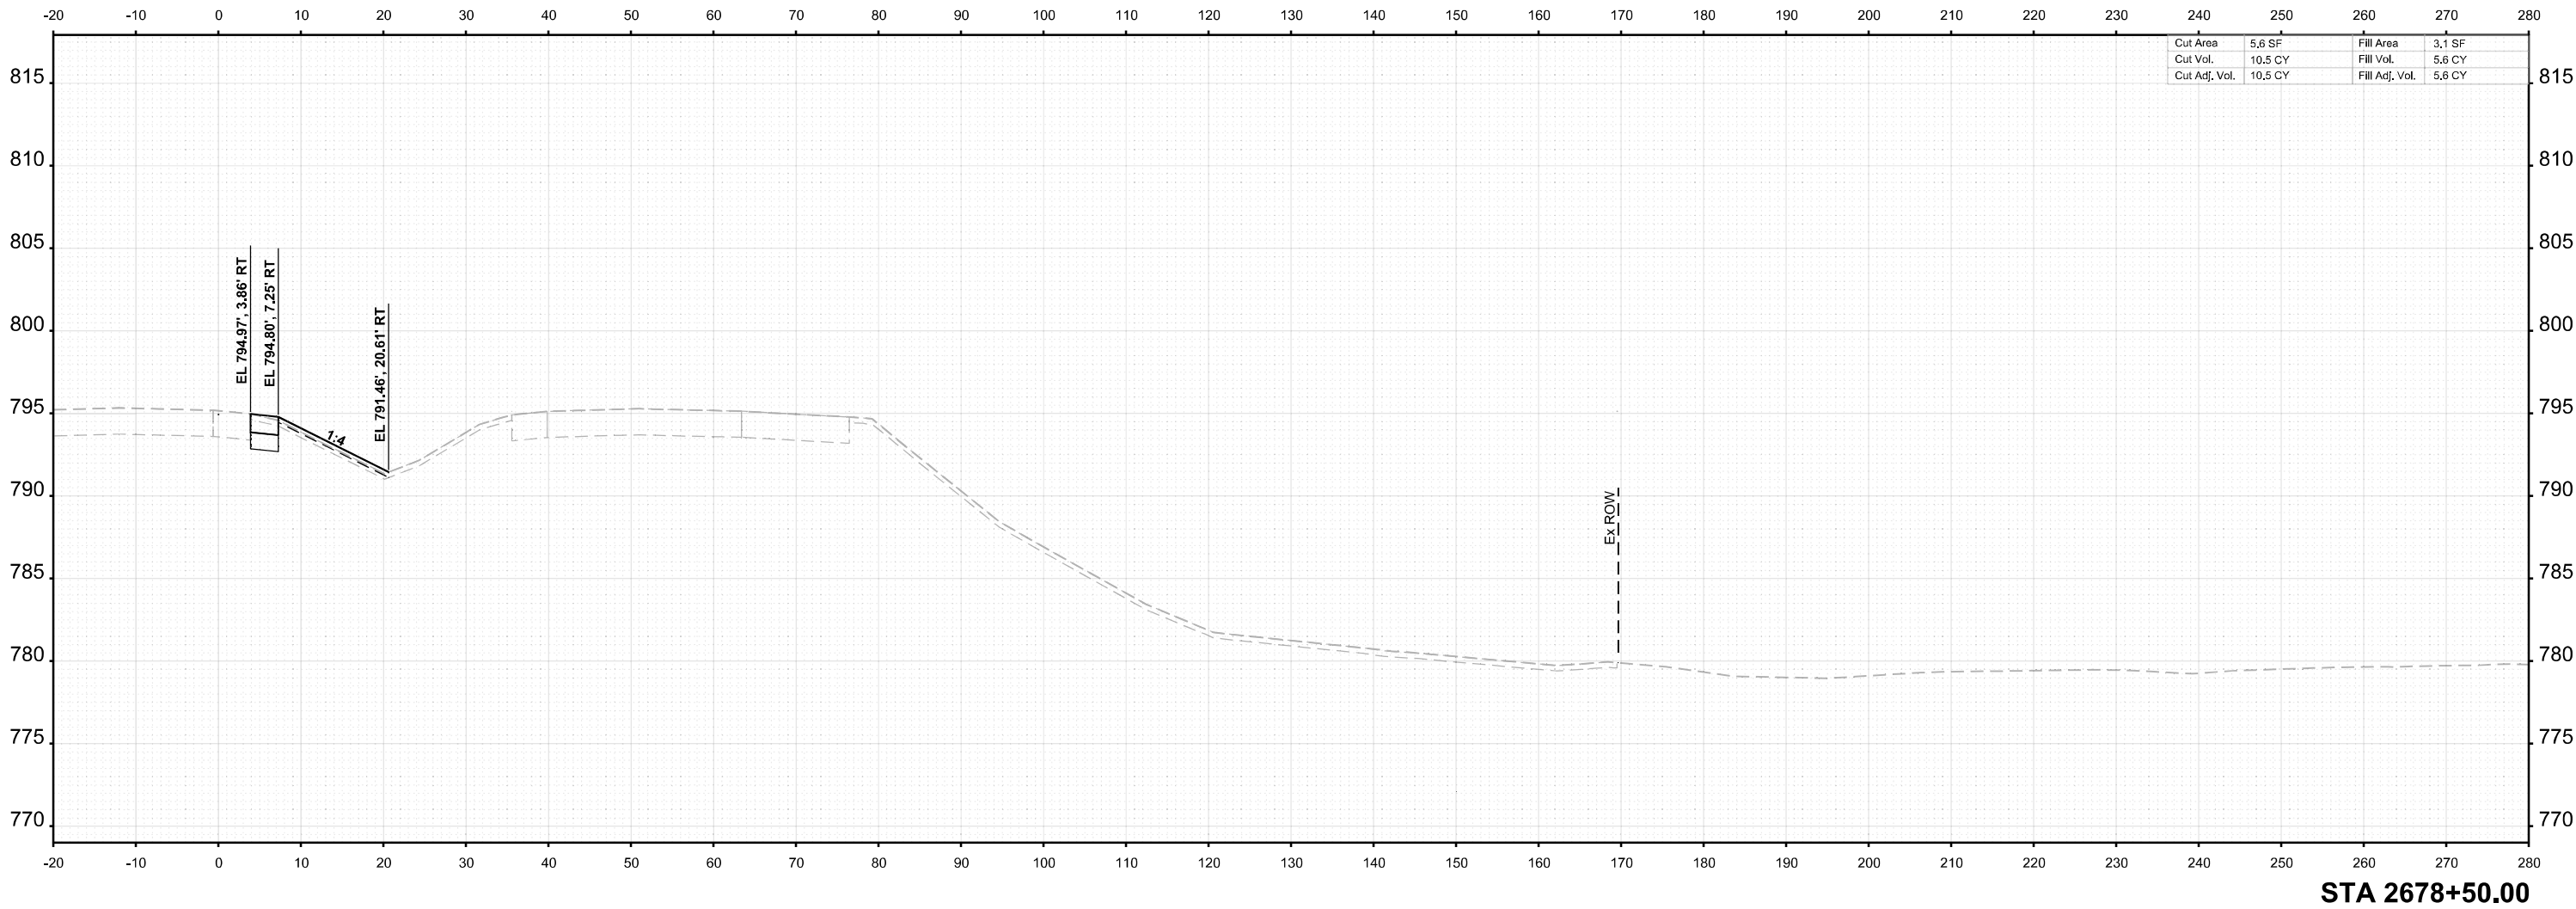

USER NAME =	agibson	DESIGNED -	T. VOGLER	REVISED -	
		DRAWN -	T. VOGLER	REVISED -	
PLOT SCALE =	SSCALE\$	CHECKED -	J.TARDY	REVISED -	
PLOT DATE =	2/7/2025	DATE -	02/14/2025	REVISED -	

STATE OF ILLINOIS
DEPARTMENT OF TRANSPORTATION

CROSS SECTIONS I-39
PRE-STAGE

SCALE: 1"=10'	SHEET	OF 139 SHEETS	STA. 2678+50.00	TO STA. 2678+50.00
---------------	-------	---------------	-----------------	--------------------


F.A.I RTE.	SECTION	COUNTY	TOTAL SHEETS	SHEET NO.
*	(201-3)R & (4-1.5)R	WINNEBAGO	1685	956
CONTRACT NO. 64C24				
		ILLINOIS	FED. AID PROJECT	

* FAI ROUTE 39 (I-39) & FAP 301 (US 20)

FINAL SURVEY	NO.	SURVEYED PLOTTED AREAS	BY	DATE

ORIGINAL SURVEY	NOTE BOOK	SURVEYED PLOTTED AREAS	BY	DATE

MODEL: I-39 Mainline Stage 3 - XS - 2679+00.00
FILE NAME: c:\pwworking\benesch\projects\project60173608\I264C24\I-39-PreStageXS.dgn

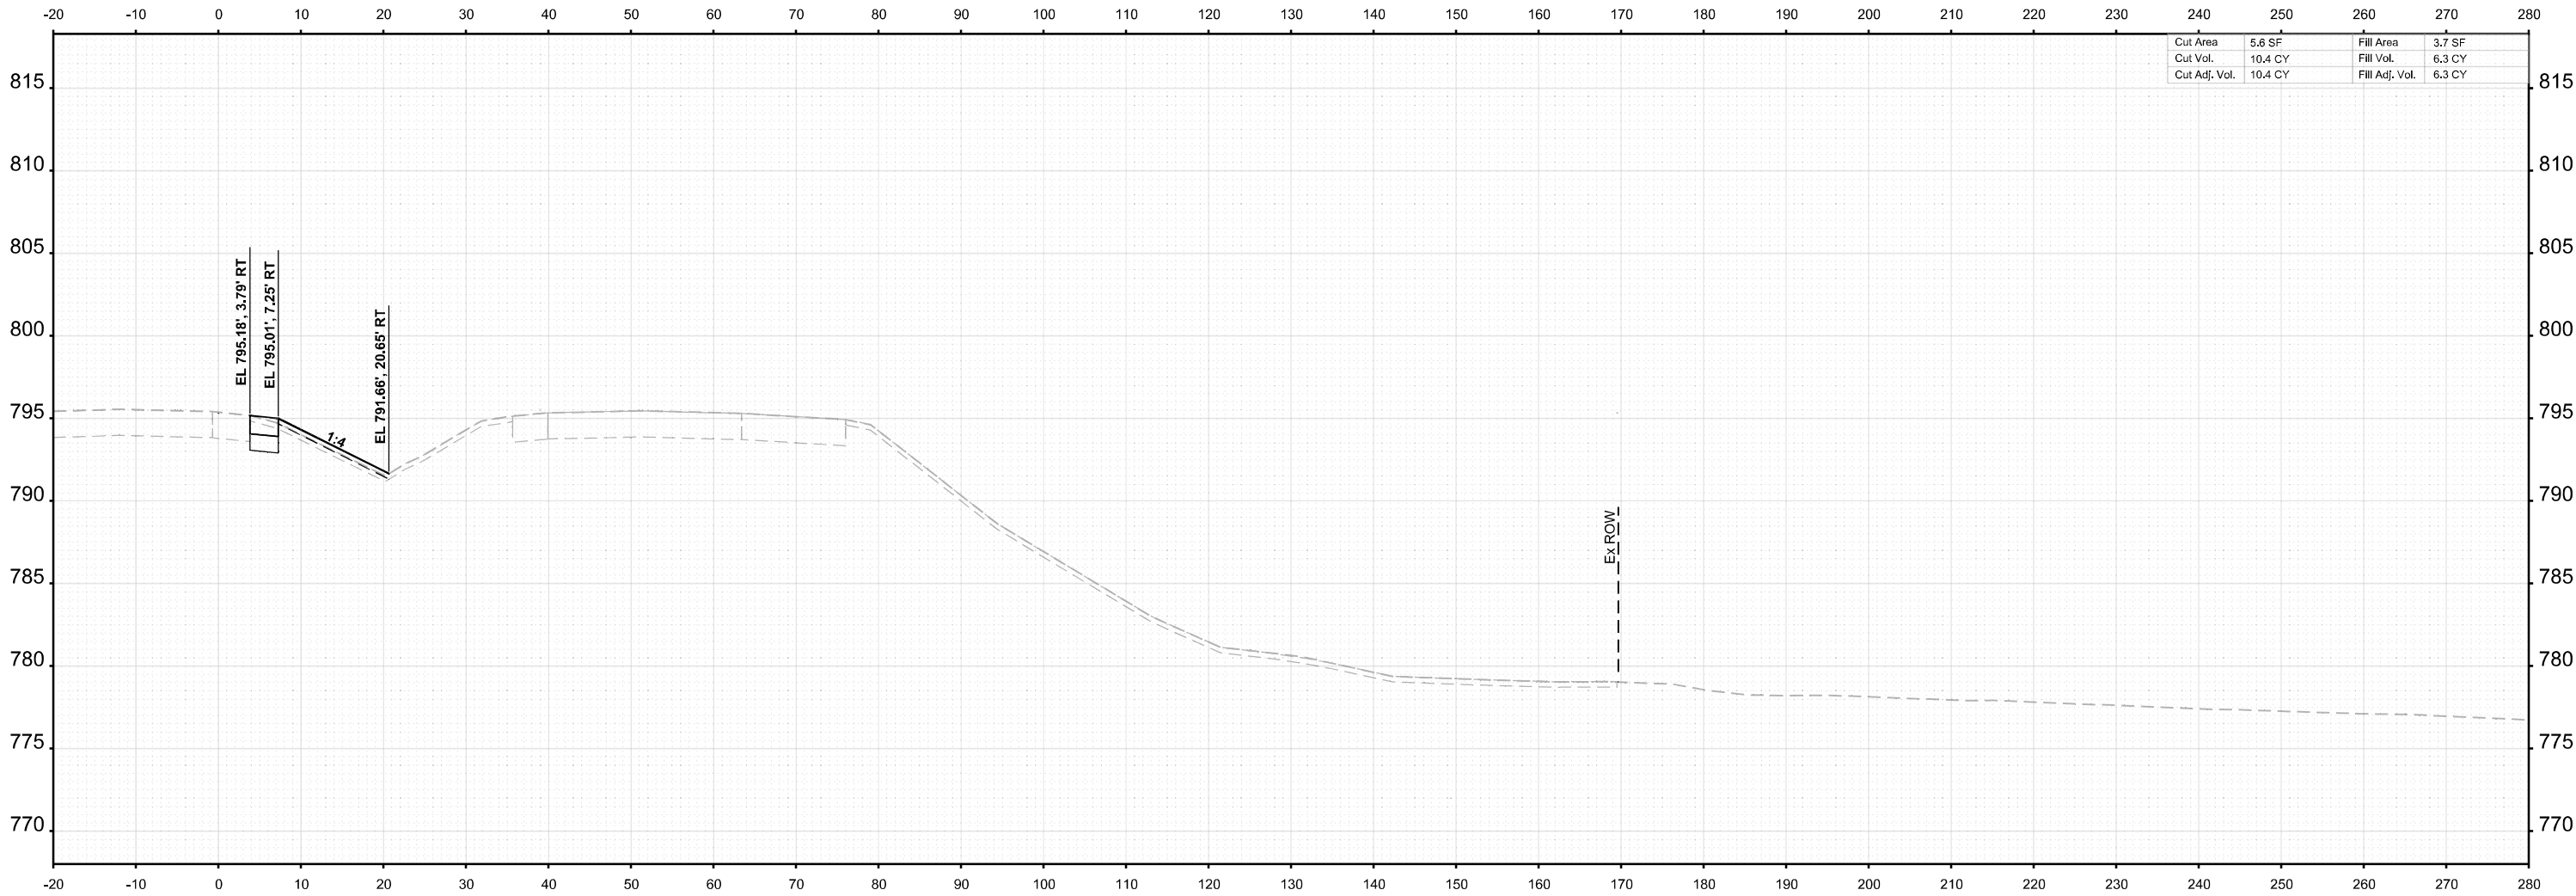

STA 2679+00.00



USER NAME = agibson	DESIGNED - T. VOGLER	REVISED -
	DRAWN - T. VOGLER	REVISED -
PLOT SCALE = \$SCALE\$	CHECKED - J.TARDY	REVISED -
PLOT DATE = 2/7/2025	DATE - 02/14/2025	REVISED -

STATE OF ILLINOIS
DEPARTMENT OF TRANSPORTATION

CROSS SECTIONS I-39
PRE-STAGE

SCALE: 1"=10'	SHEET OF 139 SHEETS	STA. 2679+00.00 TO STA. 2679+00.00
---------------	---------------------	------------------------------------


F.A.I RTE.	SECTION	COUNTY	TOTAL SHEETS	SHEET NO.
*	(201-3)R & (4-1.5)R	WINNEBAGO	1685	957
CONTRACT NO. 64C24				
		ILLINOIS	FED. AID PROJECT	

* FAI ROUTE 39 (I-39) & FAP 301 (US 20)

FINAL SURVEY	NO.	SURVEYED PLOTTED TEMPLATE AREAS CHECKED	BY	DATE

ORIGINAL SURVEY	NOTE BOOK	SURVEYED PLOTTED TEMPLATE AREAS CHECKED	BY	DATE

MODEL: I-39 Mainline Stage 3 - XS - 2679+50.00 (8)Sheet
FILE NAME: c:\pwworking\benesch\projects\project300\73608\0264\024\024\I-39-PreStageXS.dgn

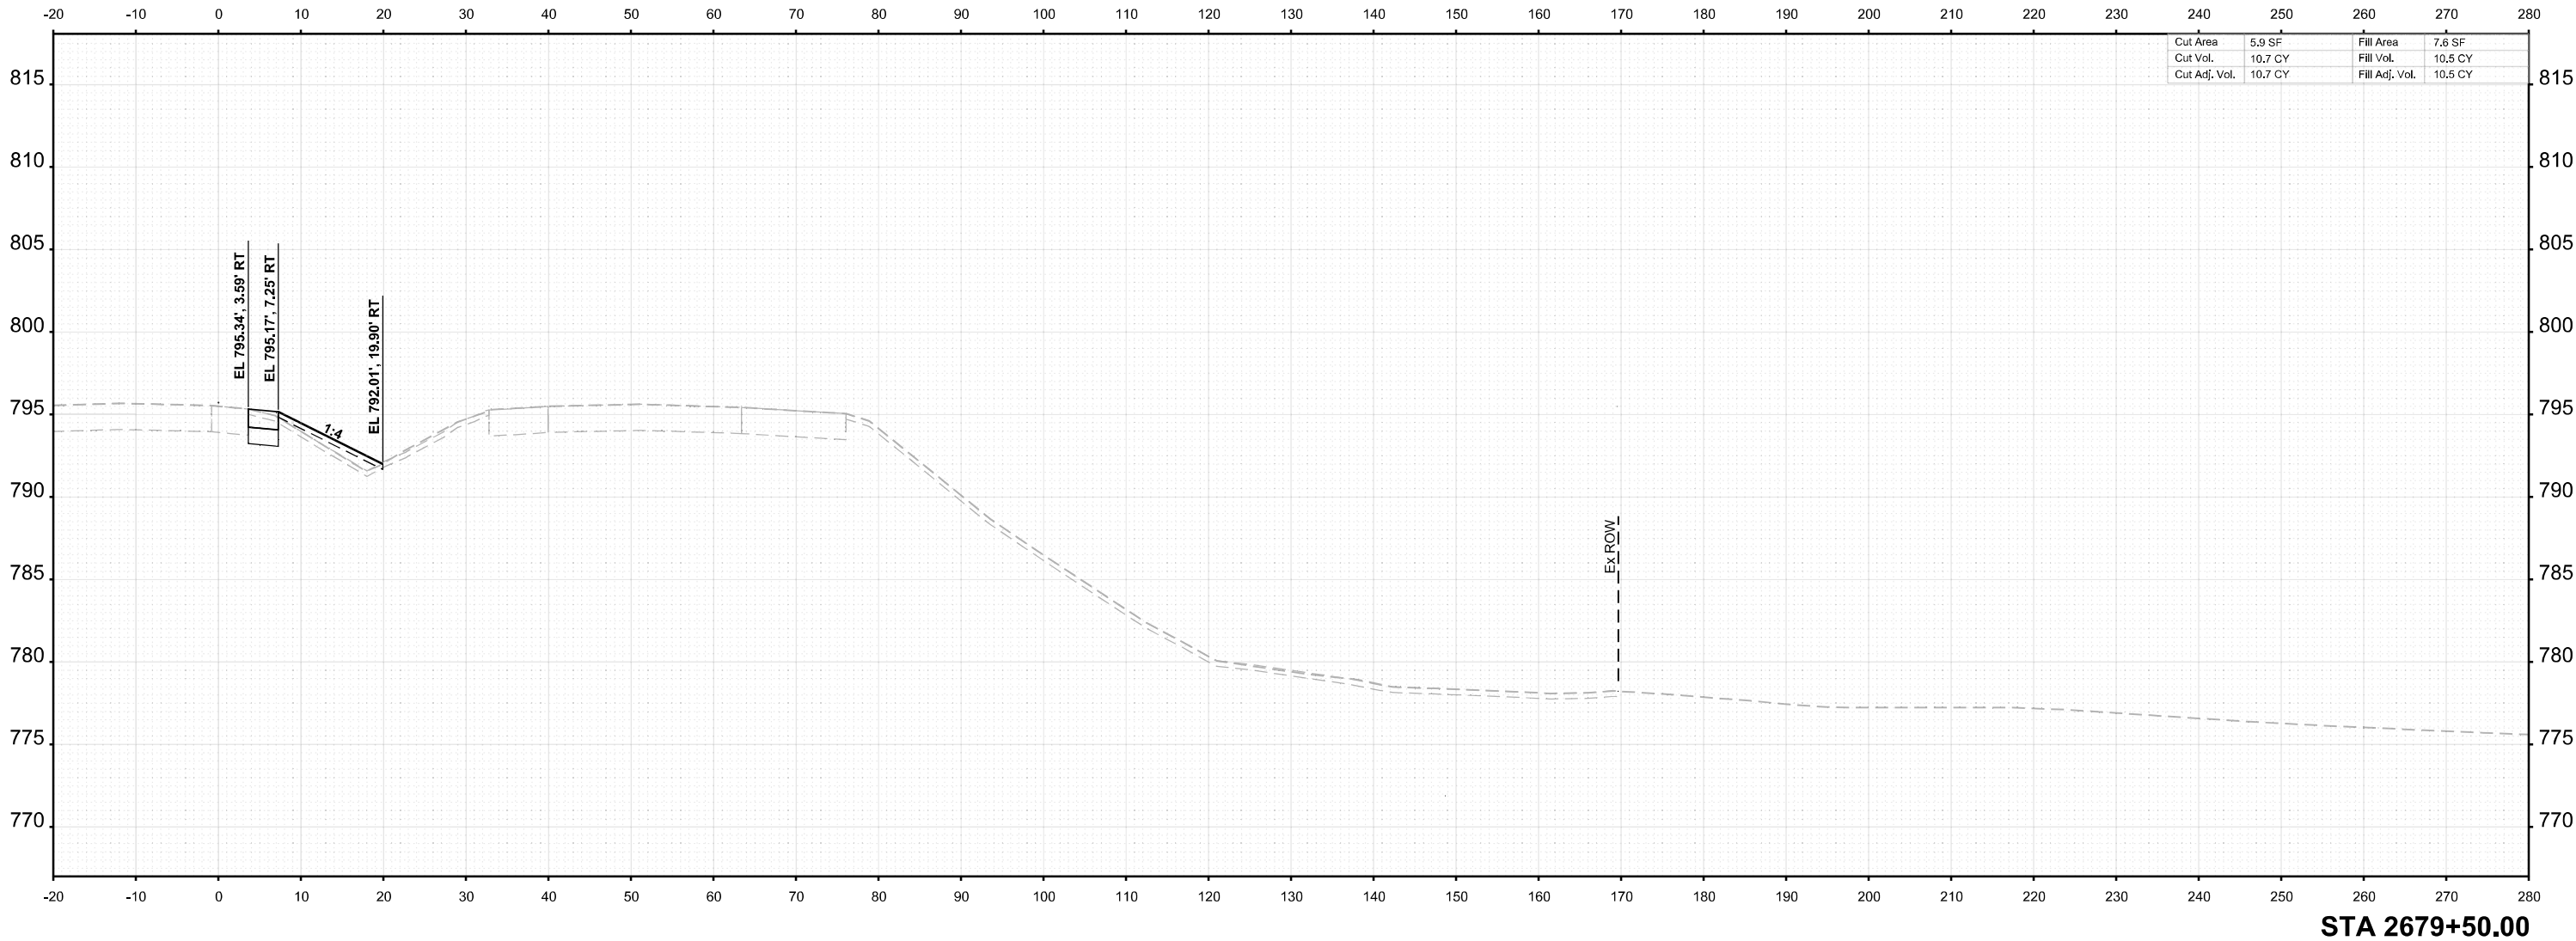

USER NAME = agibson	DESIGNED - T. VOGLER	REVISED -
	DRAWN - T. VOGLER	REVISED -
PLOT SCALE = \$SCALE\$	CHECKED - J.TARDY	REVISED -
PLOT DATE = 2/7/2025	DATE - 02/14/2025	REVISED -

STATE OF ILLINOIS
DEPARTMENT OF TRANSPORTATION

CROSS SECTIONS I-39
PRE-STAGE

SCALE: 1"=10'	SHEET OF 139 SHEETS	STA. 2679+50.00 TO STA. 2679+50.00
---------------	---------------------	------------------------------------


F.A.I RTE.	SECTION	COUNTY	TOTAL SHEETS	SHEET NO.
*	(201-3)R & (4-1.5)R	WINNEBAGO	1685	958
CONTRACT NO. 64C24				
		ILLINOIS	FED. AID PROJECT	

* FAI ROUTE 39 (I-39) & FAP 301 (US 20)

FINAL SURVEY	NO.	SURVEYED PLOTTED TEMPLATE AREAS CHECKED	BY	DATE

ORIGINAL SURVEY	NOTE BOOK	SURVEYED PLOTTED TEMPLATE AREAS CHECKED	BY	DATE

MODEL: I-39 Mainline Stage 3 - XS - 2680+00.00
FILE NAME: c:\pwworking\benesch\projects\project60173608\I264C24\I-39-PreStageXS.dgn

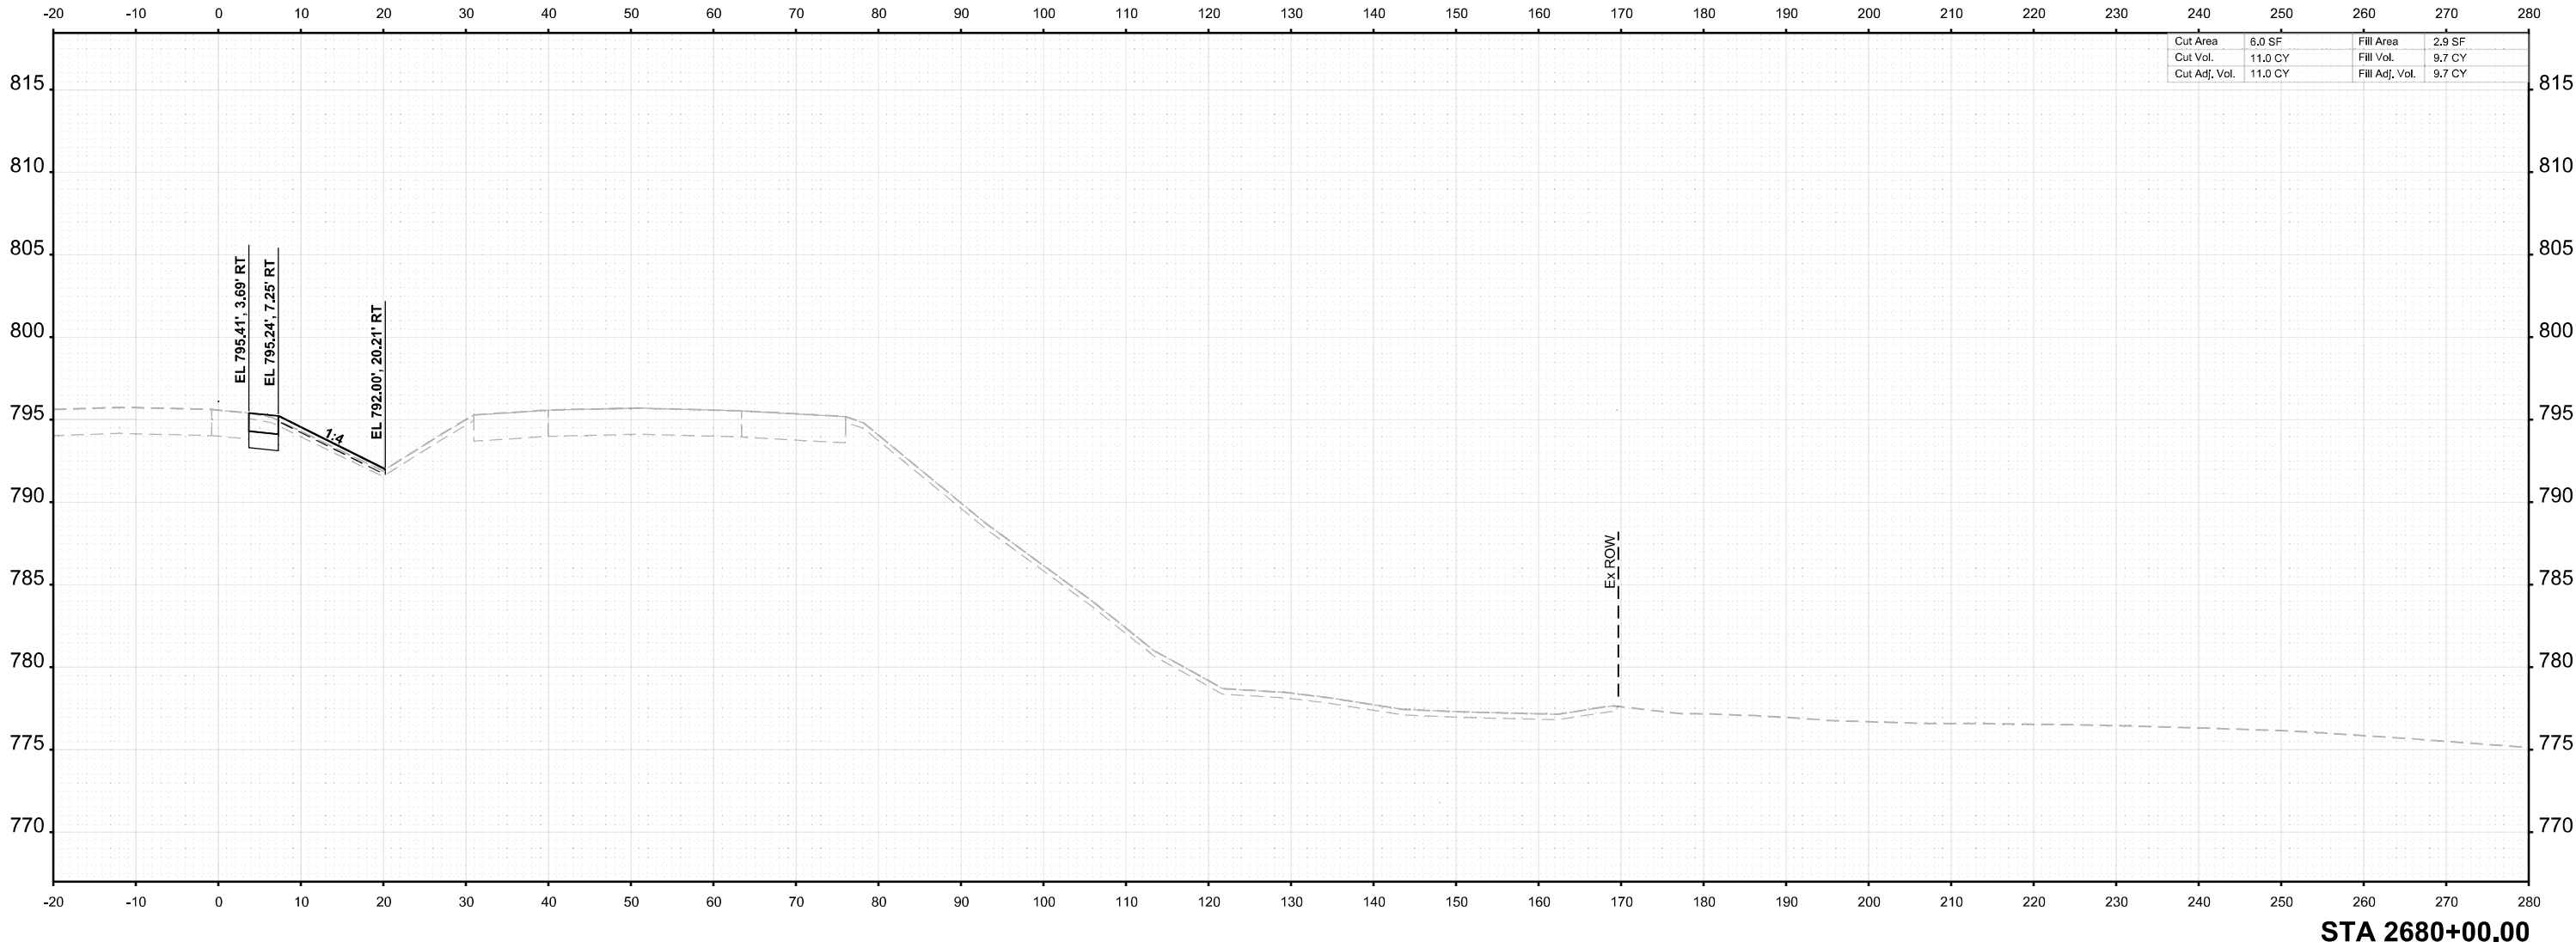

USER NAME = agibson	DESIGNED - T. VOGLER	REVISED -
	DRAWN - T. VOGLER	REVISED -
PLOT SCALE = \$SCALE\$	CHECKED - J.TARDY	REVISED -
PLOT DATE = 2/7/2025	DATE - 02/14/2025	REVISED -

STATE OF ILLINOIS
DEPARTMENT OF TRANSPORTATION

CROSS SECTIONS I-39
PRE-STAGE

SCALE: 1"=10'	SHEET OF 139 SHEETS	STA. 2680+00.00 TO STA. 2680+00.00
---------------	---------------------	------------------------------------


F.A.I RTE.	SECTION	COUNTY	TOTAL SHEETS	SHEET NO.
*	(201-3)R & (4-1.5)R	WINNEBAGO	1685	959
CONTRACT NO. 64C24				
		ILLINOIS	FED. AID PROJECT	

* FAI ROUTE 39 (I-39) & FAP 301 (US 20)

FINAL SURVEY	SURVEYED _____		BY _____	DATE _____
	PLOTTED _____			
	TEMPLATE _____			
	AREAS _____			
NOTE BOOK	AREAS CHECKED _____			
NO. _____				

ORIGINAL SURVEY	SURVEYED _____		BY _____	DATE _____
	PLOTTED _____			
	TEMPLATE _____			
	AREAS _____			
NOTE BOOK	AREAS CHECKED _____			
Sheet# _____				

MODEL: I-39 Mainline Stage 3 - XS - 2680+50.00
FILE NAME: c:\paword\benesch\projects\project\64C24\I-39-PreStageXS.dgn

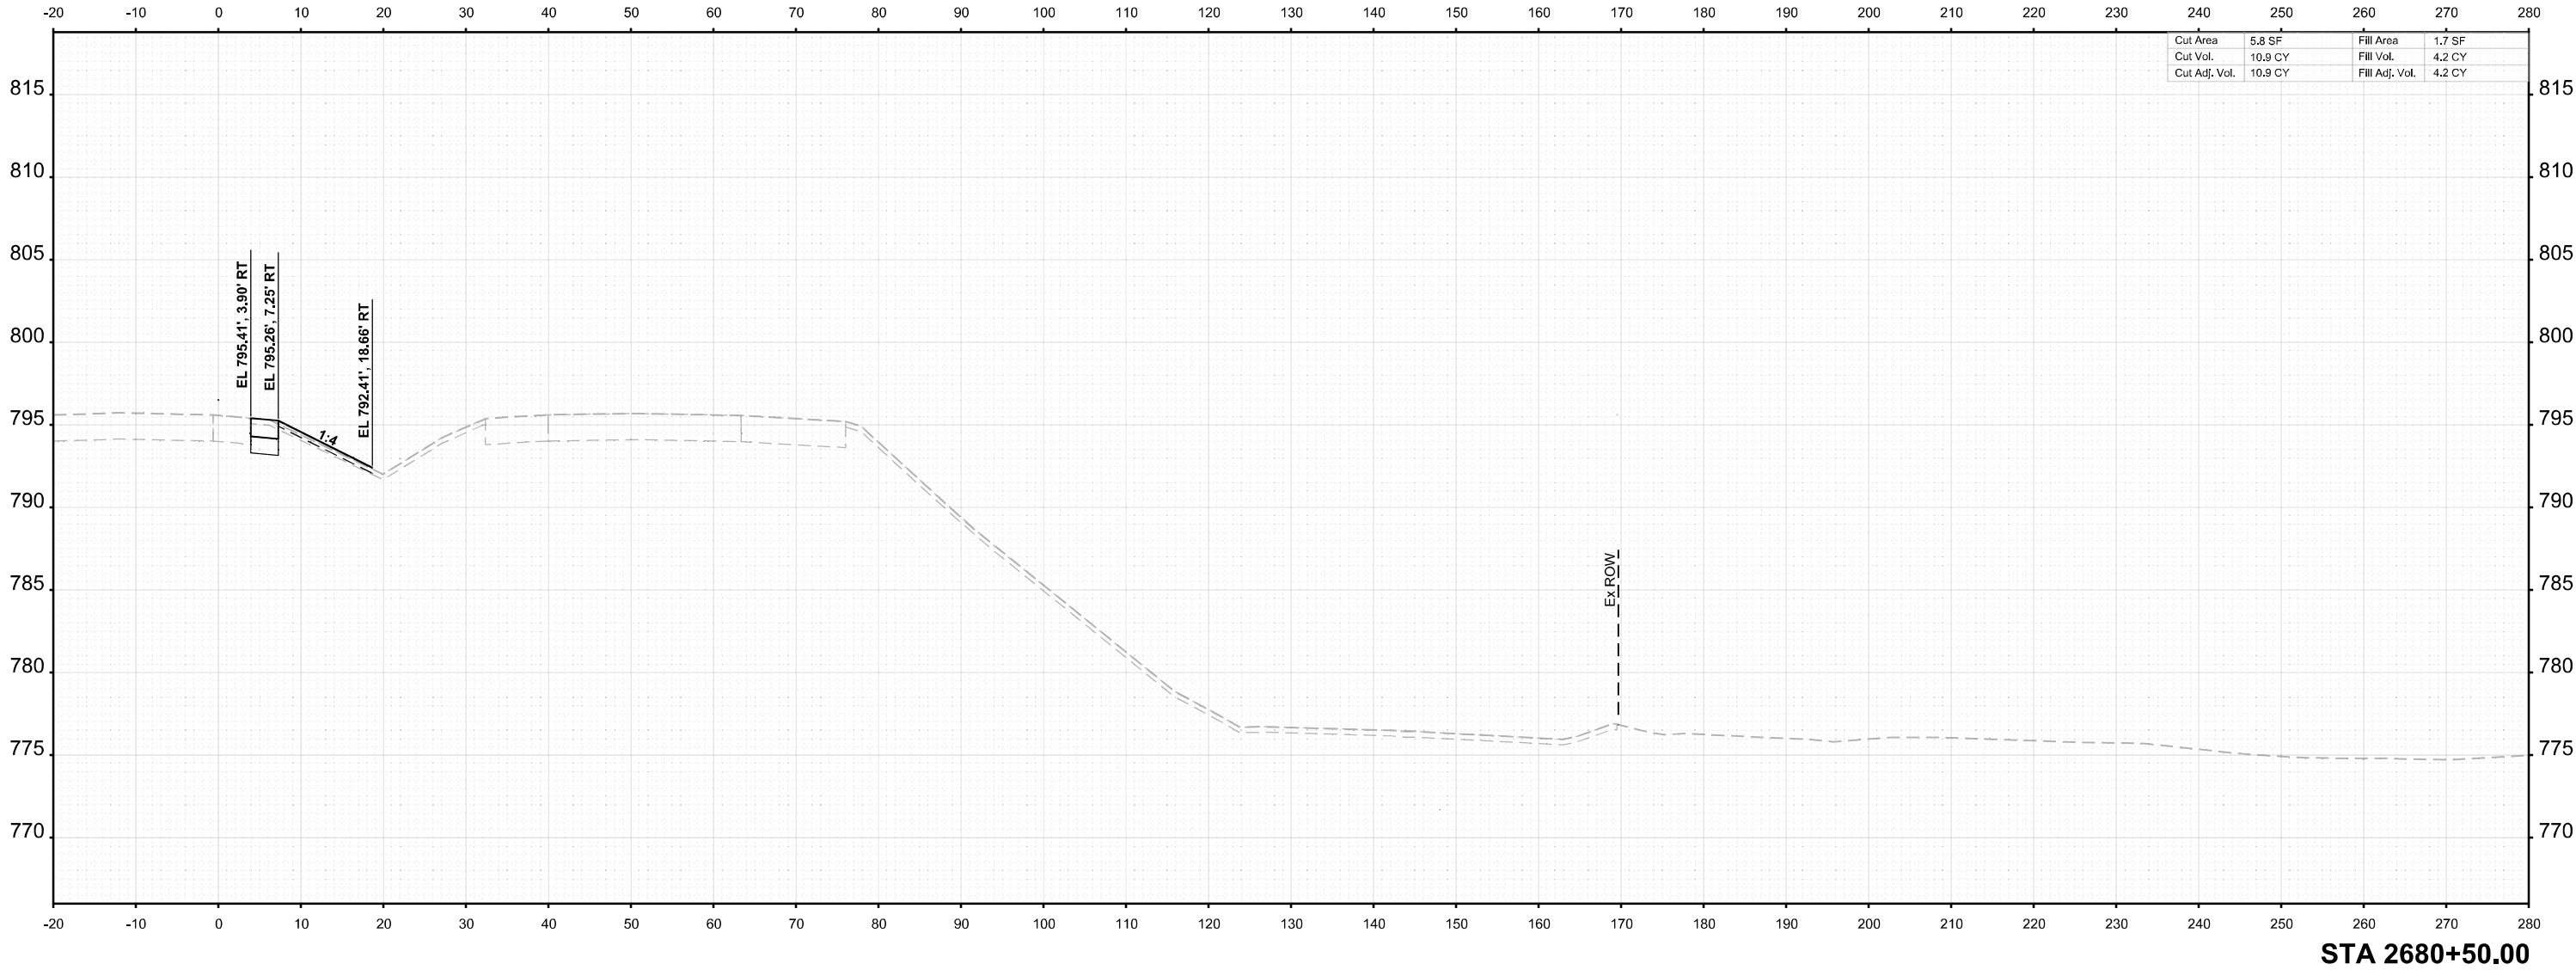

USER NAME =	agibson	DESIGNED -	T. VOGLER	REVISED -	
		DRAWN -	T. VOGLER	REVISED -	
PLOT SCALE =	SSCALE\$	CHECKED -	J.TARDY	REVISED -	
PLOT DATE =	2/7/2025	DATE -	02/14/2025	REVISED -	

STATE OF ILLINOIS
DEPARTMENT OF TRANSPORTATION

CROSS SECTIONS I-39
PRE-STAGE

SCALE: 1"=10' SHEET OF 139 SHEETS STA. 2680+50.00 TO STA. 2680+50.00


F.A.I RTE.	SECTION	COUNTY	TOTAL SHEETS	SHEET NO.
*	(201-3)R & (4-1.5)R	WINNEBAGO	1685	960
CONTRACT NO. 64C24				
		ILLINOIS	FED. AID PROJECT	

* FAI ROUTE 39 (I-39) & FAP 301 (US 20)

FINAL SURVEY			BY	DATE
	SURVEYED _____			
	PLOTTED _____			
	TEMPLATE _____			
NOTE BOOK				
NO. _____	AREAS CHECKED _____			

ORIGINAL SURVEY	SURVEYED _____		BY _____	DATE _____
	PLOTTED _____			
	TEMPLATE _____			
	AREAS _____			
NOTE BOOK	AREAS CHECKED _____			
Sheet# _____				

MODEL: I-39 Mainline Stage 3 - XS - 2681+00.00
FILE NAME: c:\pwworking\benesch\projects\00173608\0264\024\I-39-PreStageXS.dgn

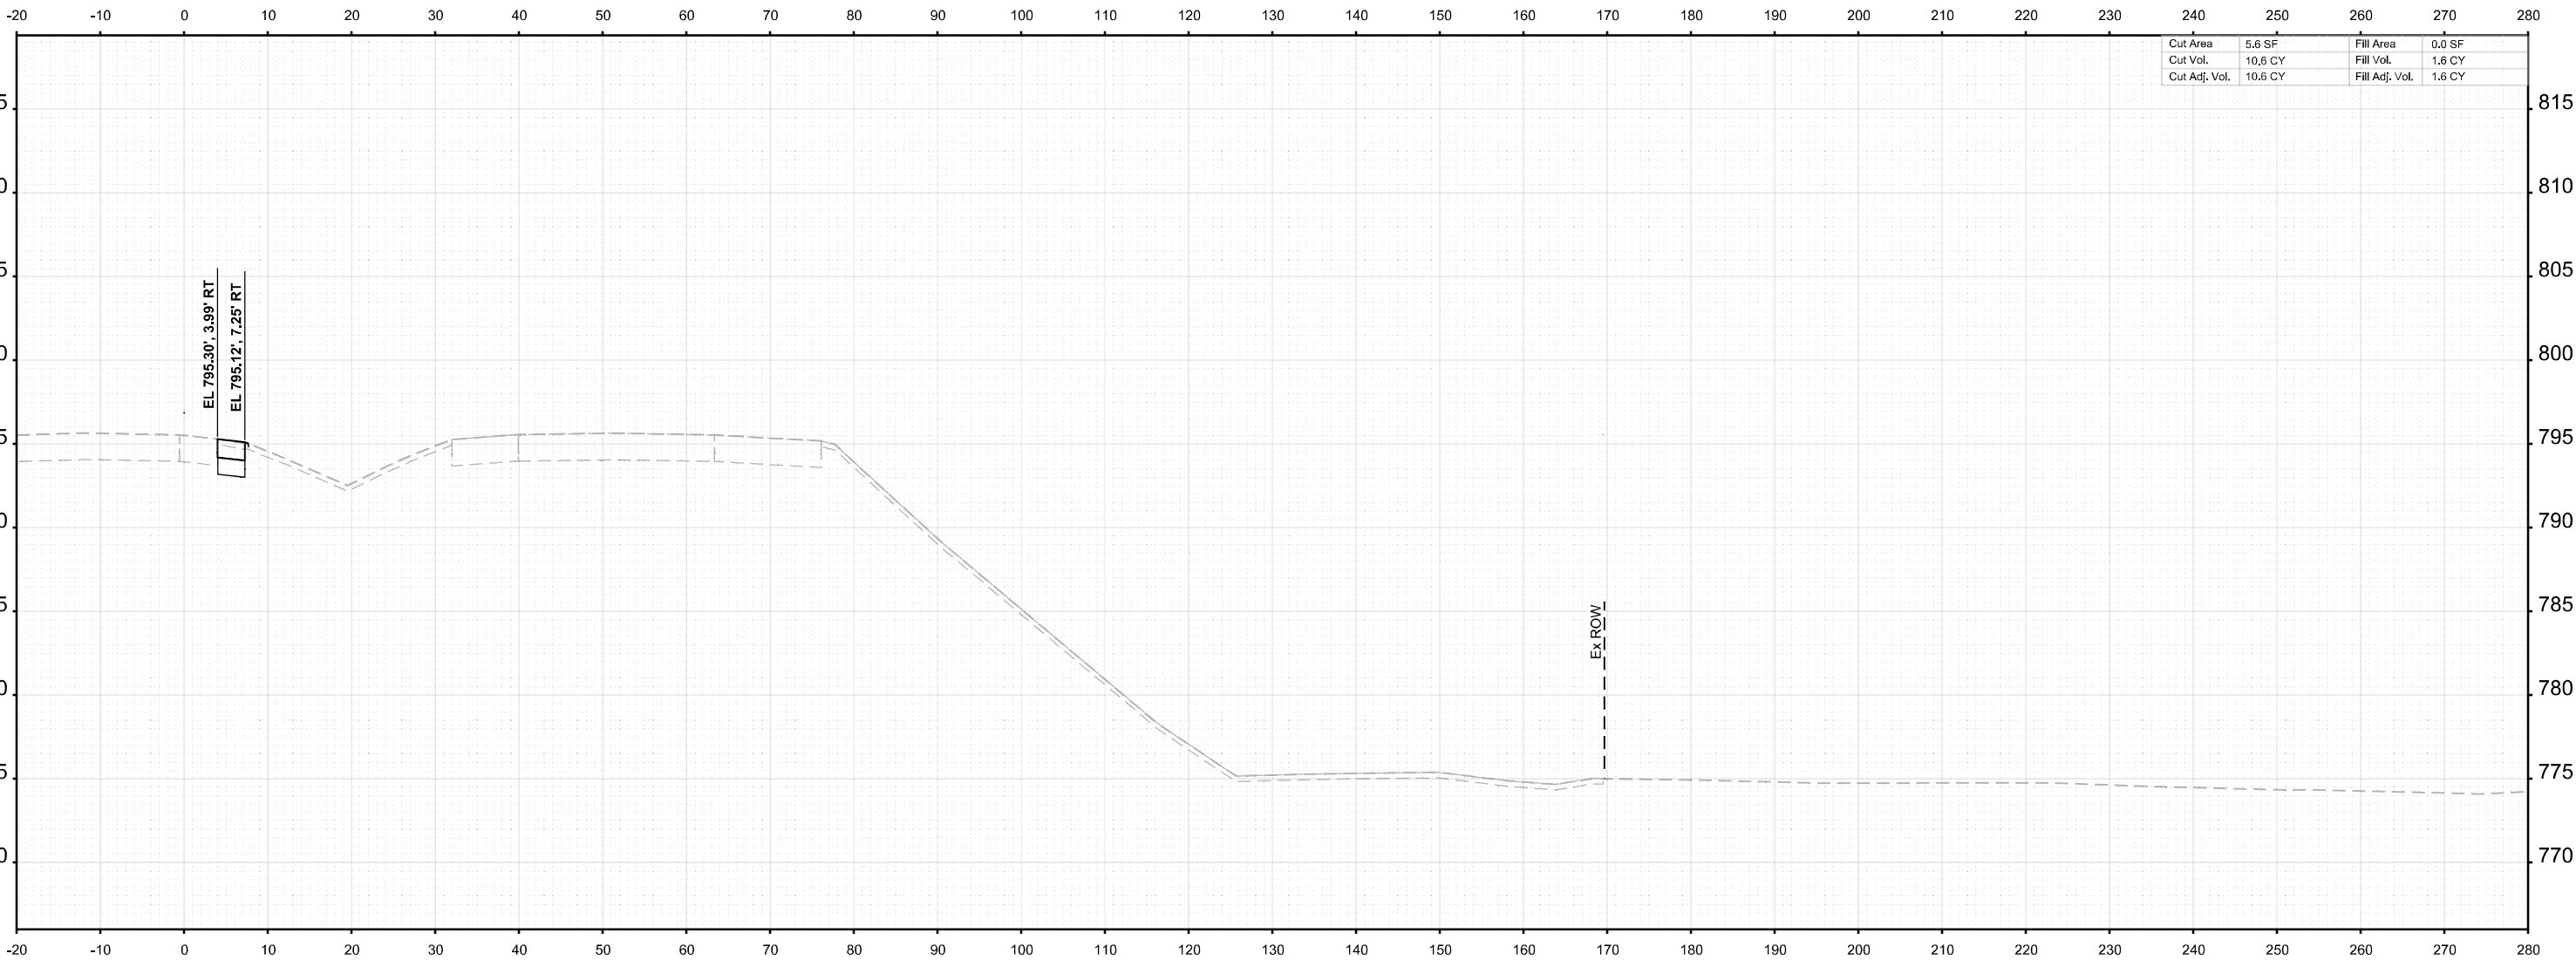

STA 2681+00.00



USER NAME =	agibson	DESIGNED -	T. VOGLER	REVISED -	
		DRAWN -	T. VOGLER	REVISED -	
PLOT SCALE =	SSCALE\$	CHECKED -	J.TARDY	REVISED -	
PLOT DATE =	2/7/2025	DATE -	02/14/2025	REVISED -	

STATE OF ILLINOIS
DEPARTMENT OF TRANSPORTATION

CROSS SECTIONS I-39
PRE-STAGE

SCALE: 1"=10'	SHEET	OF 139 SHEETS	STA. 2681+00.00	TO STA. 2681+00.00
---------------	-------	---------------	-----------------	--------------------


F.A.I RTE.	SECTION	COUNTY	TOTAL SHEETS	SHEET NO.
*	(201-3)R & (4-1.5)R	WINNEBAGO	1685	961
CONTRACT NO. 64C24				
		ILLINOIS	FED. AID PROJECT	

* FAI ROUTE 39 (I-39) & FAP 301 (US 20)

FINAL SURVEY	SURVEYED PLOTTED TEMPLATE AREAS CHECKED	BY	DATE

ORIGINAL SURVEY	SURVEYED PLOTTED TEMPLATE AREAS CHECKED	BY	DATE

MODEL: I-39 Mainline Stage 3 - XS - 2681+50.00
FILE NAME: c:\paword\benesch\projects\60173608\0264C24\4-L-39-PreStageXS.dgn

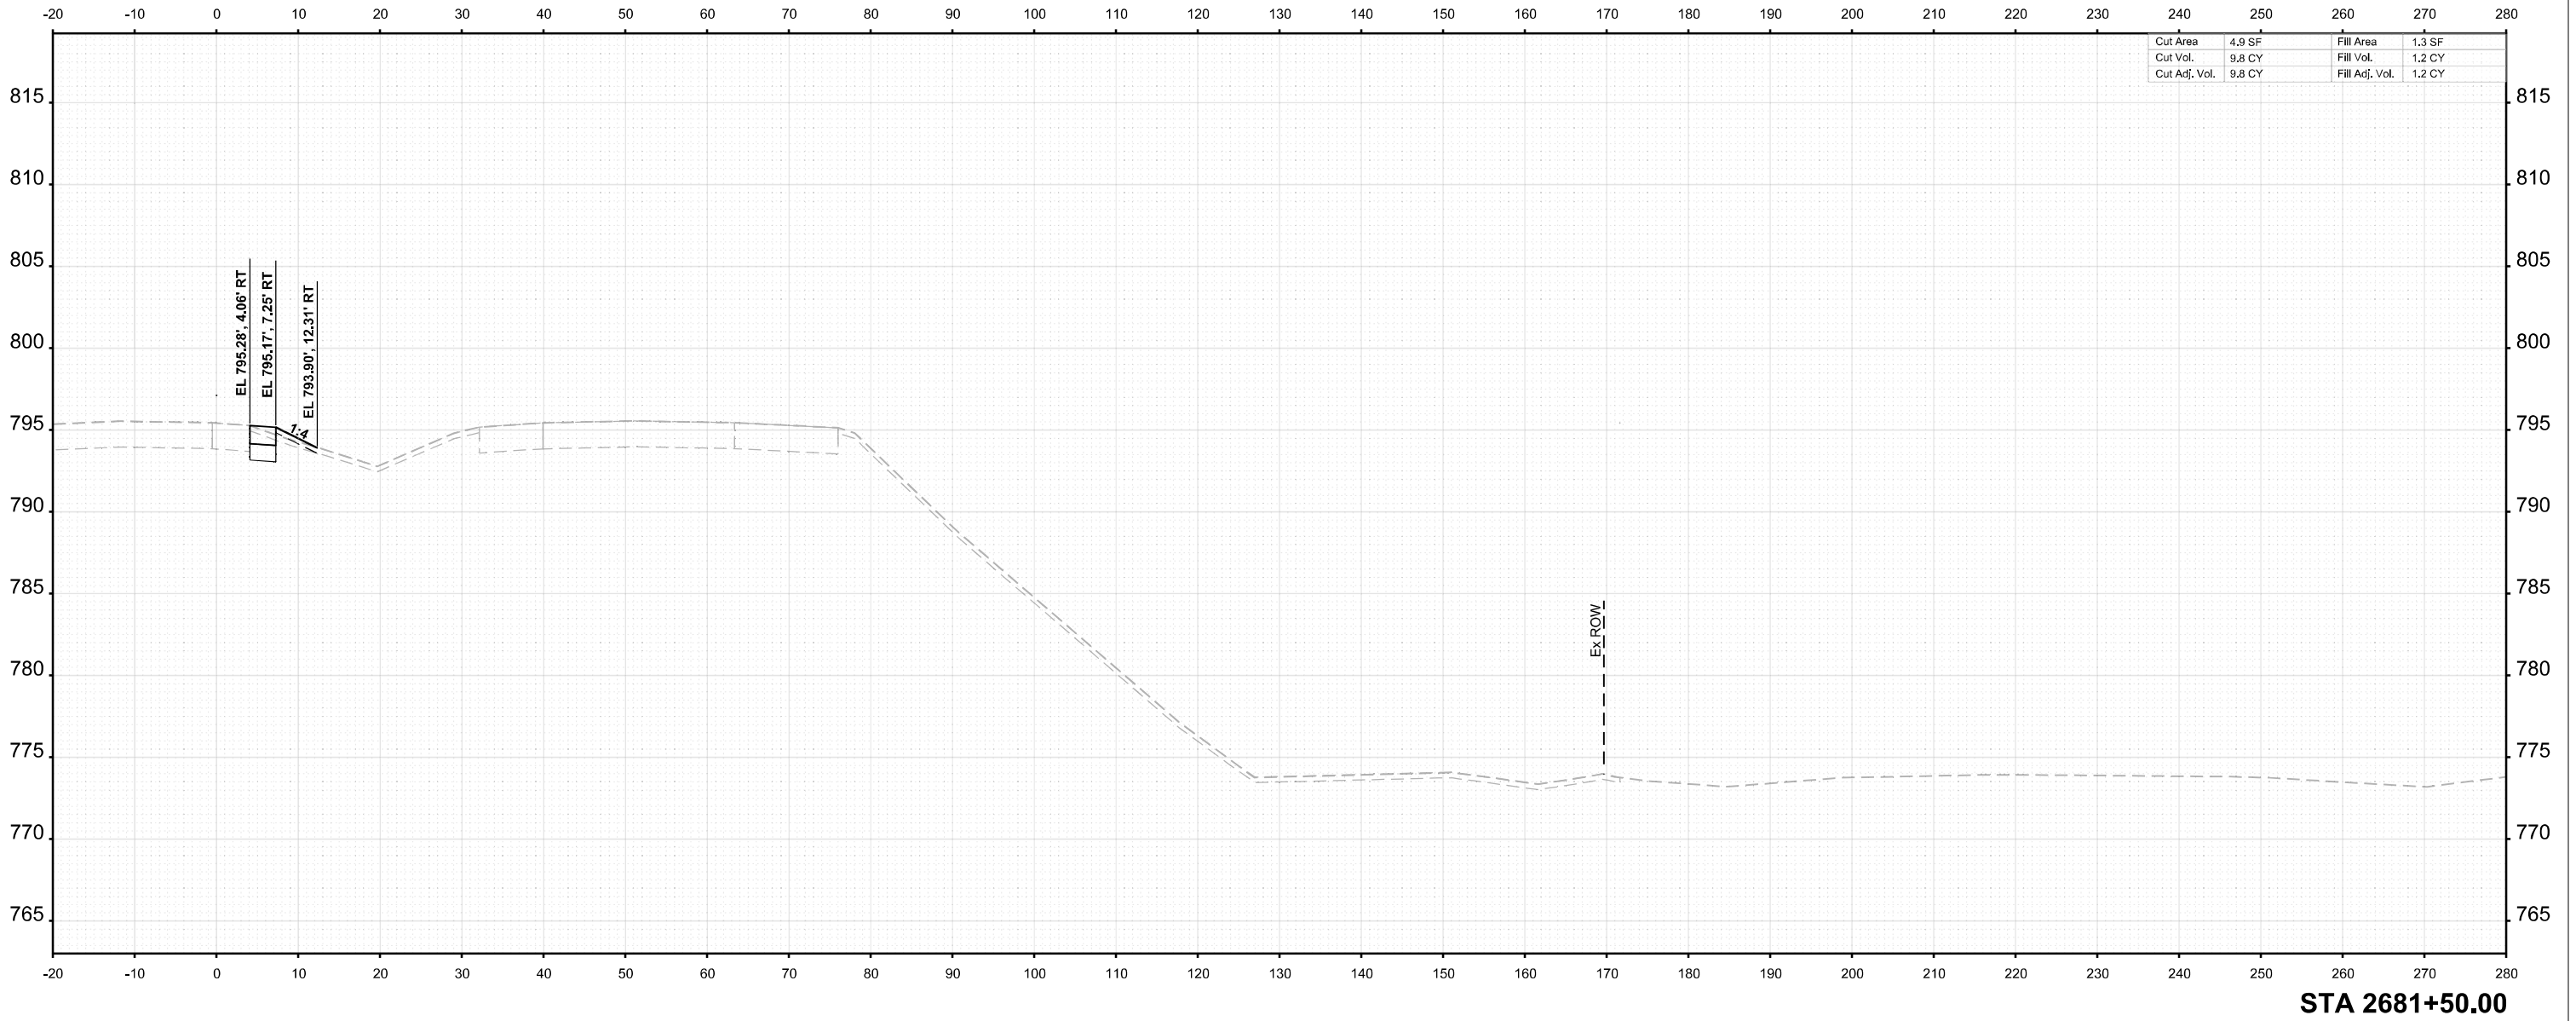

USER NAME = agibson	DESIGNED - T. VOGLER	REVISED -
	DRAWN - T. VOGLER	REVISED -
PLOT SCALE = \$SCALE\$	CHECKED - J.TARDY	REVISED -
PLOT DATE = 2/7/2025	DATE - 02/14/2025	REVISED -

STATE OF ILLINOIS
DEPARTMENT OF TRANSPORTATION

CROSS SECTIONS I-39 PRE-STAGE			
SCALE: 1"=10'	SHEET	OF 139 SHEETS	TO STA. 2681+50.00


F.A.I RTE.	SECTION	COUNTY	TOTAL SHEETS	SHEET NO.
*	(201-3)R & (4-1.5)R	WINNEBAGO	1685	962
CONTRACT NO. 64C24				
		ILLINOIS	FED. AID PROJECT	

* FAI ROUTE 39 (I-39) & FAP 301 (US 20)

FINAL SURVEY	SURVEYED _____		BY _____	DATE _____	
	PLOTTED _____				
	TEMPLATE _____				
	AREAS _____				
NO. _____	NOTE BOOK		AREAS CHECKED _____		

ORIGINAL SURVEY	SURVEYED _____		BY _____	DATE _____
	PLOTTED _____			
	TEMPLATE _____			
	AREAS _____			
NOTE BOOK	AREAS CHECKED _____			
Sheet _____				

MODEL: I-39 Mainline Stage 3 - XS - 2682+00.00
FILE NAME: c:\paword\benesch\projects\project60\73608\0264\0244\I-39-PreStageXS.dgn

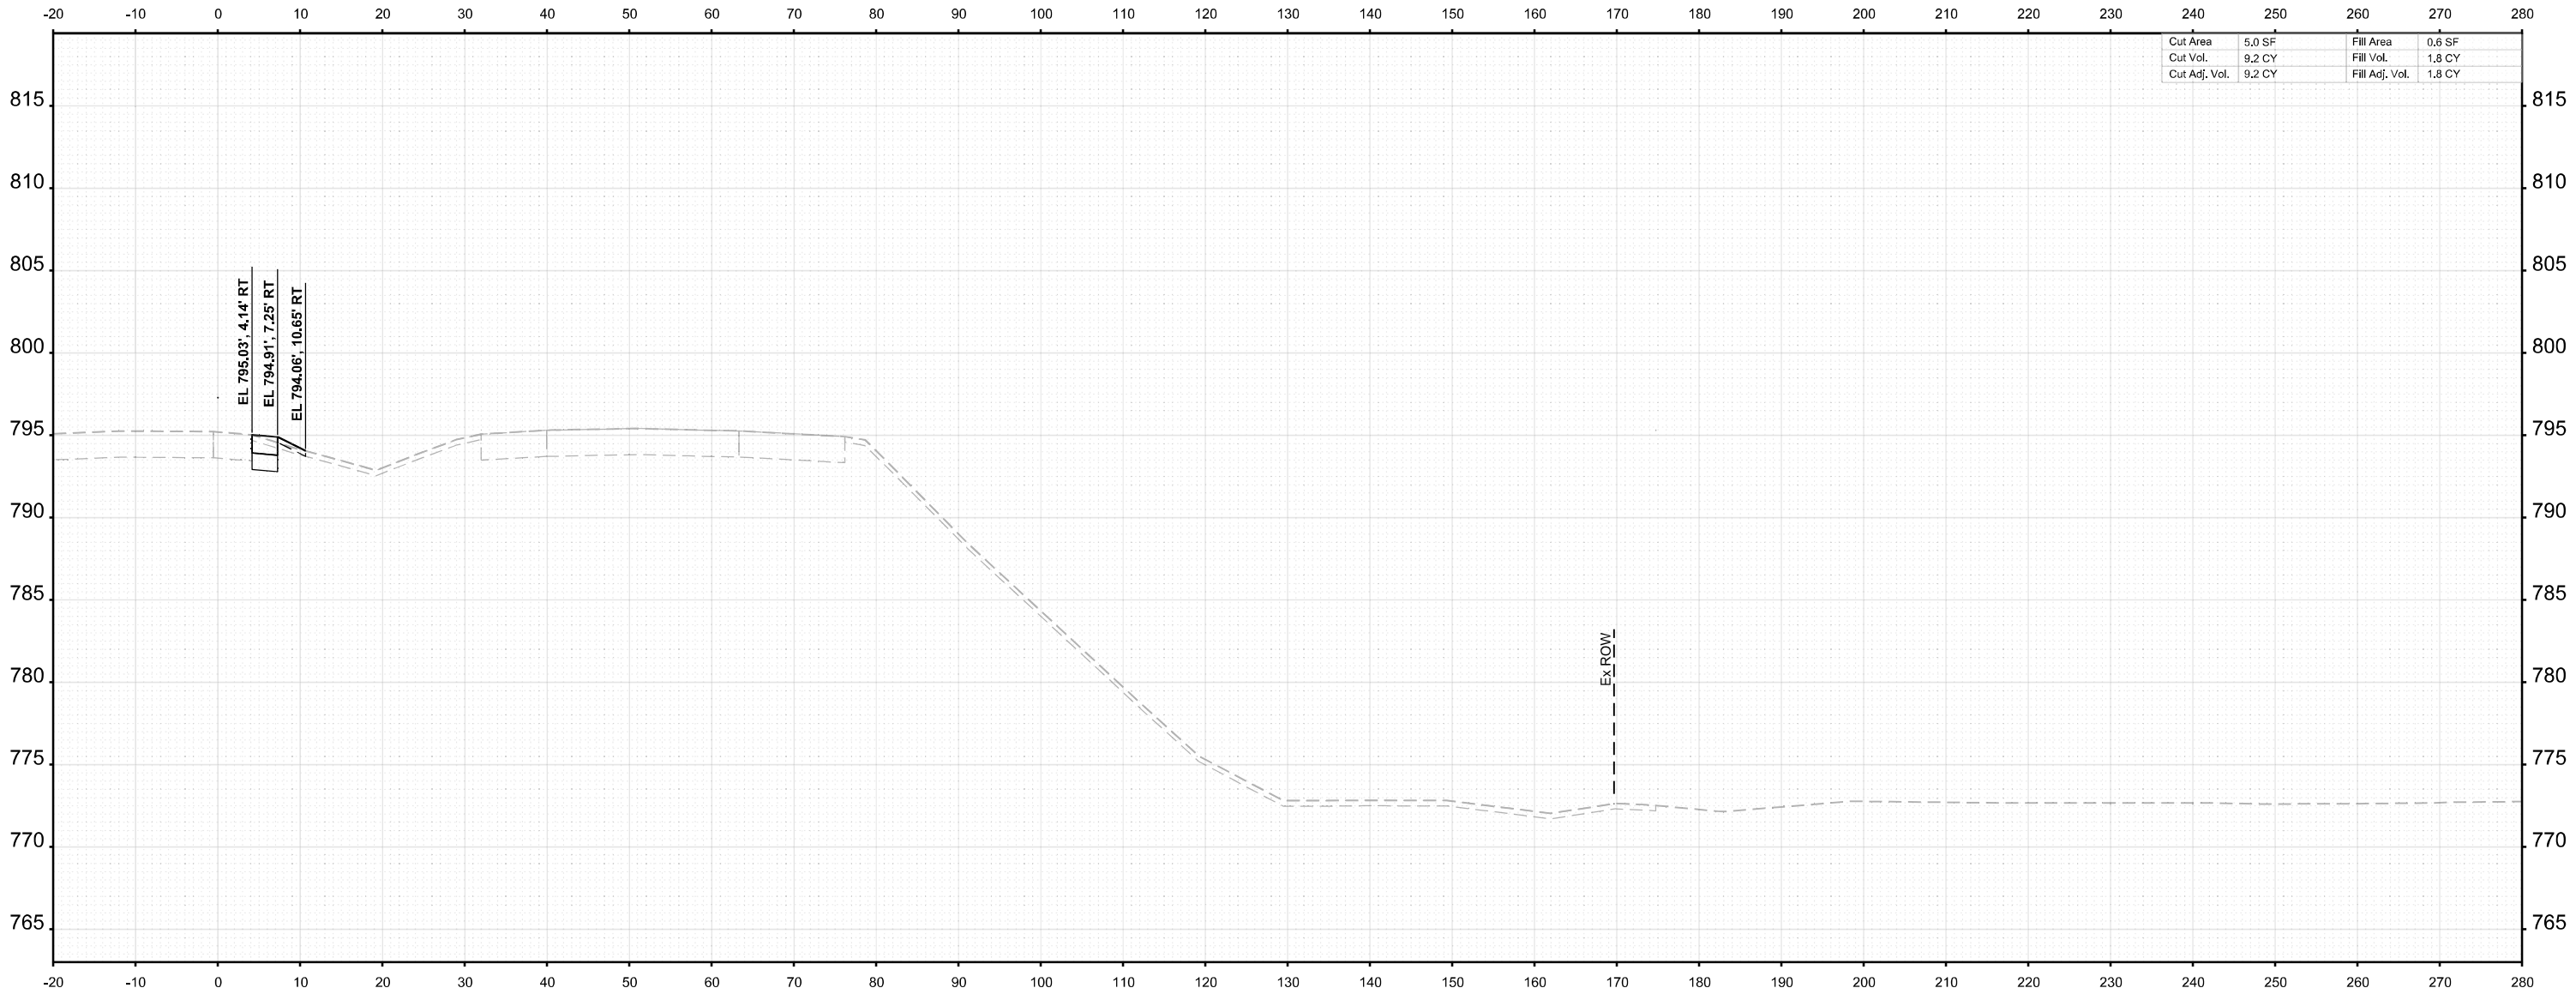

STA 2682+00.00



USER NAME	= agibson	DESIGNED	-	T. VOGLER	REVISED	-	
		DRAWN	-	T. VOGLER	REVISED	-	
PLOT SCALE	= \$SCALE\$	CHECKED	-	J.TARDY	REVISED	-	
PLOT DATE	= 2/7/2025	DATE	-	02/14/2025	REVISED	-	

STATE OF ILLINOIS
DEPARTMENT OF TRANSPORTATION

CROSS SECTIONS I-39
PRE-STAGE

SCALE: 1"=10'	SHEET	OF 139 SHEETS	STA. 2682+00.00	TO STA. 2682+00.00
---------------	-------	---------------	-----------------	--------------------


F.A.I RTE.	SECTION	COUNTY	TOTAL SHEETS	SHEET NO.
*	(201-3)R & (4-1.5)R	WINNEBAGO	1685	963
CONTRACT NO. 64C24				
		ILLINOIS	FED. AID PROJECT	

* FAI ROUTE 39 (I-39) & FAP 301 (US 20)

FINAL SURVEY	NO.	SURVEYED PLOTTED TEMPLATE AREAS CHECKED	BY	DATE

ORIGINAL SURVEY	NOTE BOOK	SURVEYED PLOTTED TEMPLATE AREAS CHECKED	BY	DATE

MODEL: I-39 Mainline Stage 3 - XS - 2682+50.00
FILE NAME: c:\paword\benesch\projects\project3\00173608\0264\0244\I-39-PreStageXS.dgn

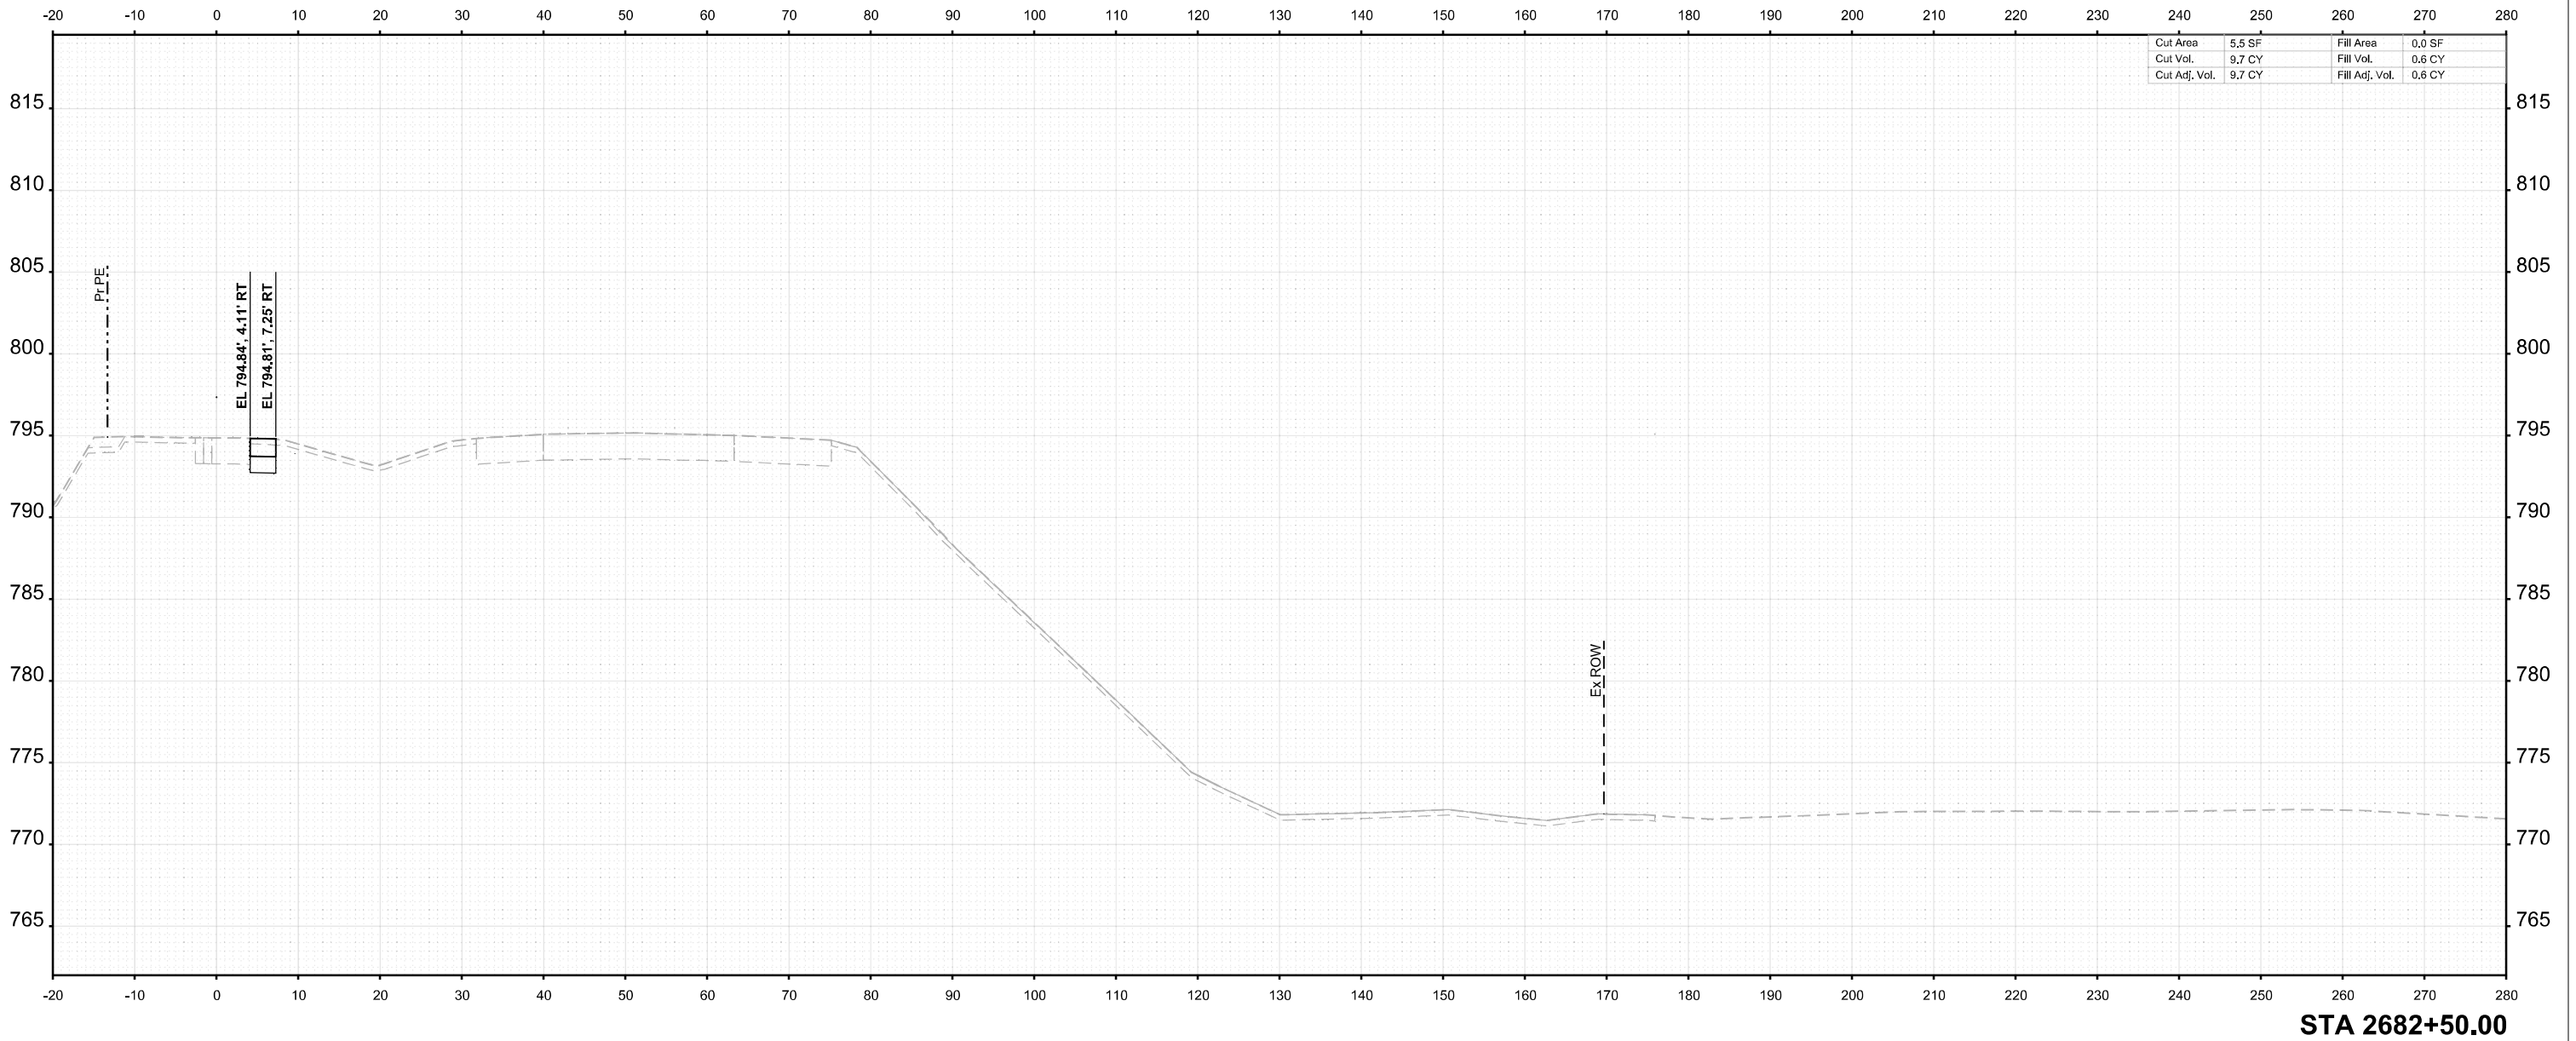

USER NAME =	agibson	DESIGNED -	T. VOGLER	REVISED -	
		DRAWN -	T. VOGLER	REVISED -	
PLOT SCALE =	SSCALE\$	CHECKED -	J.TARDY	REVISED -	
PLOT DATE =	2/7/2025	DATE -	02/14/2025	REVISED -	

STATE OF ILLINOIS
DEPARTMENT OF TRANSPORTATION

CROSS SECTIONS I-39
PRE-STAGE

SCALE: 1"=10'	SHEET	OF 139 SHEETS	STA. 2682+50.00	TO STA. 2682+50.00
---------------	-------	---------------	-----------------	--------------------


F.A.I RTE.	SECTION	COUNTY	TOTAL SHEETS	SHEET NO.
*	(201-3)R & (4-1.5)R	WINNEBAGO	1685	964
CONTRACT NO. 64C24				
		ILLINOIS	FED. AID PROJECT	

* FAI ROUTE 39 (I-39) & FAP 301 (US 20)

FINAL SURVEY	SURVEYED _____		BY _____	DATE _____
	PLOTTED _____			
	TEMPLATE _____			
	AREAS _____			
NO. _____	AREAS CHECKED _____			

ORIGINAL SURVEY	SURVEYED _____		BY _____	DATE _____	
	PLOTTED _____				
	TEMPLATE _____				
	AREAS _____				
NO.	NOTE BOOK _____		AREAS CHECKED _____		
Sheet! _____					

MODEL: I-39 Mainline Stage 3 - XS - 2683+00.00 (Sheet)
FILE NAME: c:\paword\benesch\projects\project\60173608\0264\0244\I-39-PreStage\XS.dgn

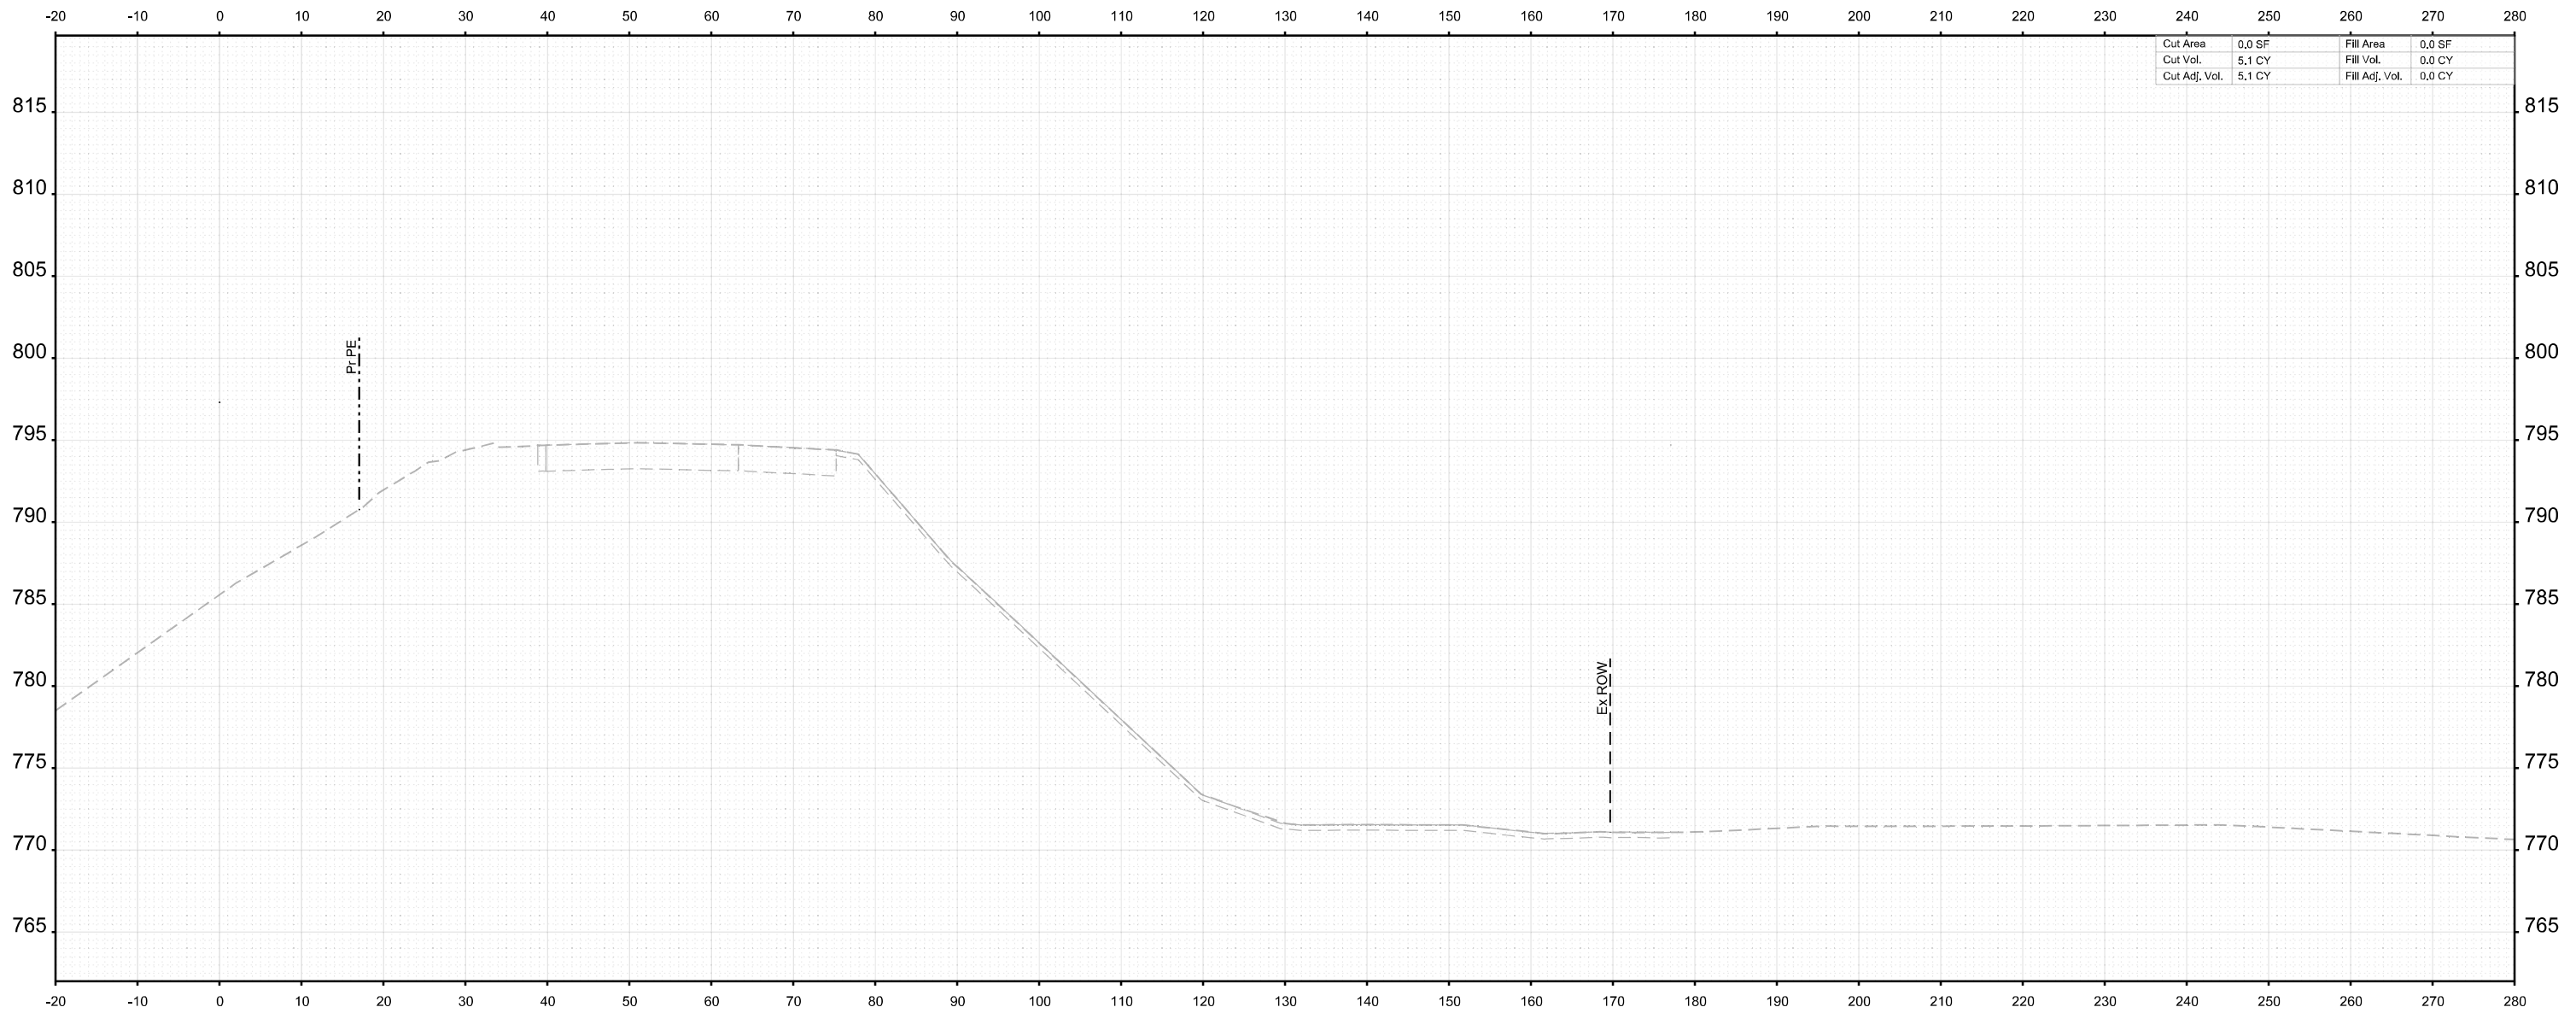

STA 2683+00.00



USER NAME = agibson	DESIGNED -	T. VOGLER	REVISED -	
	DRAWN -	T. VOGLER	REVISED -	
PLOT SCALE = \$SCALE\$	CHECKED -	J.TARDY	REVISED -	
PLOT DATE = 2/7/2025	DATE -	02/14/2025	REVISED -	

STATE OF ILLINOIS
DEPARTMENT OF TRANSPORTATION


CROSS SECTIONS I-39
PRE-STAGE

SCALE: 1"=10'	SHEET	OF 139 SHEETS	STA. 2683+00.00	TO STA. 2683+00.00
---------------	-------	---------------	-----------------	--------------------

F.A.I RTE.	SECTION	COUNTY	TOTAL SHEETS	SHEET NO.
*	(201-3)R & (4-1.5)R	WINNEBAGO	1685	965
CONTRACT NO. 64C24				
		ILLINOIS	FED. AID PROJECT	


* FAI ROUTE 39 (I-39) & FAP 301 (US 20)

FINAL SURVEY	NO.	SURVEYED PLOTTED TEMPLATE AREAS CHECKED	BY	DATE

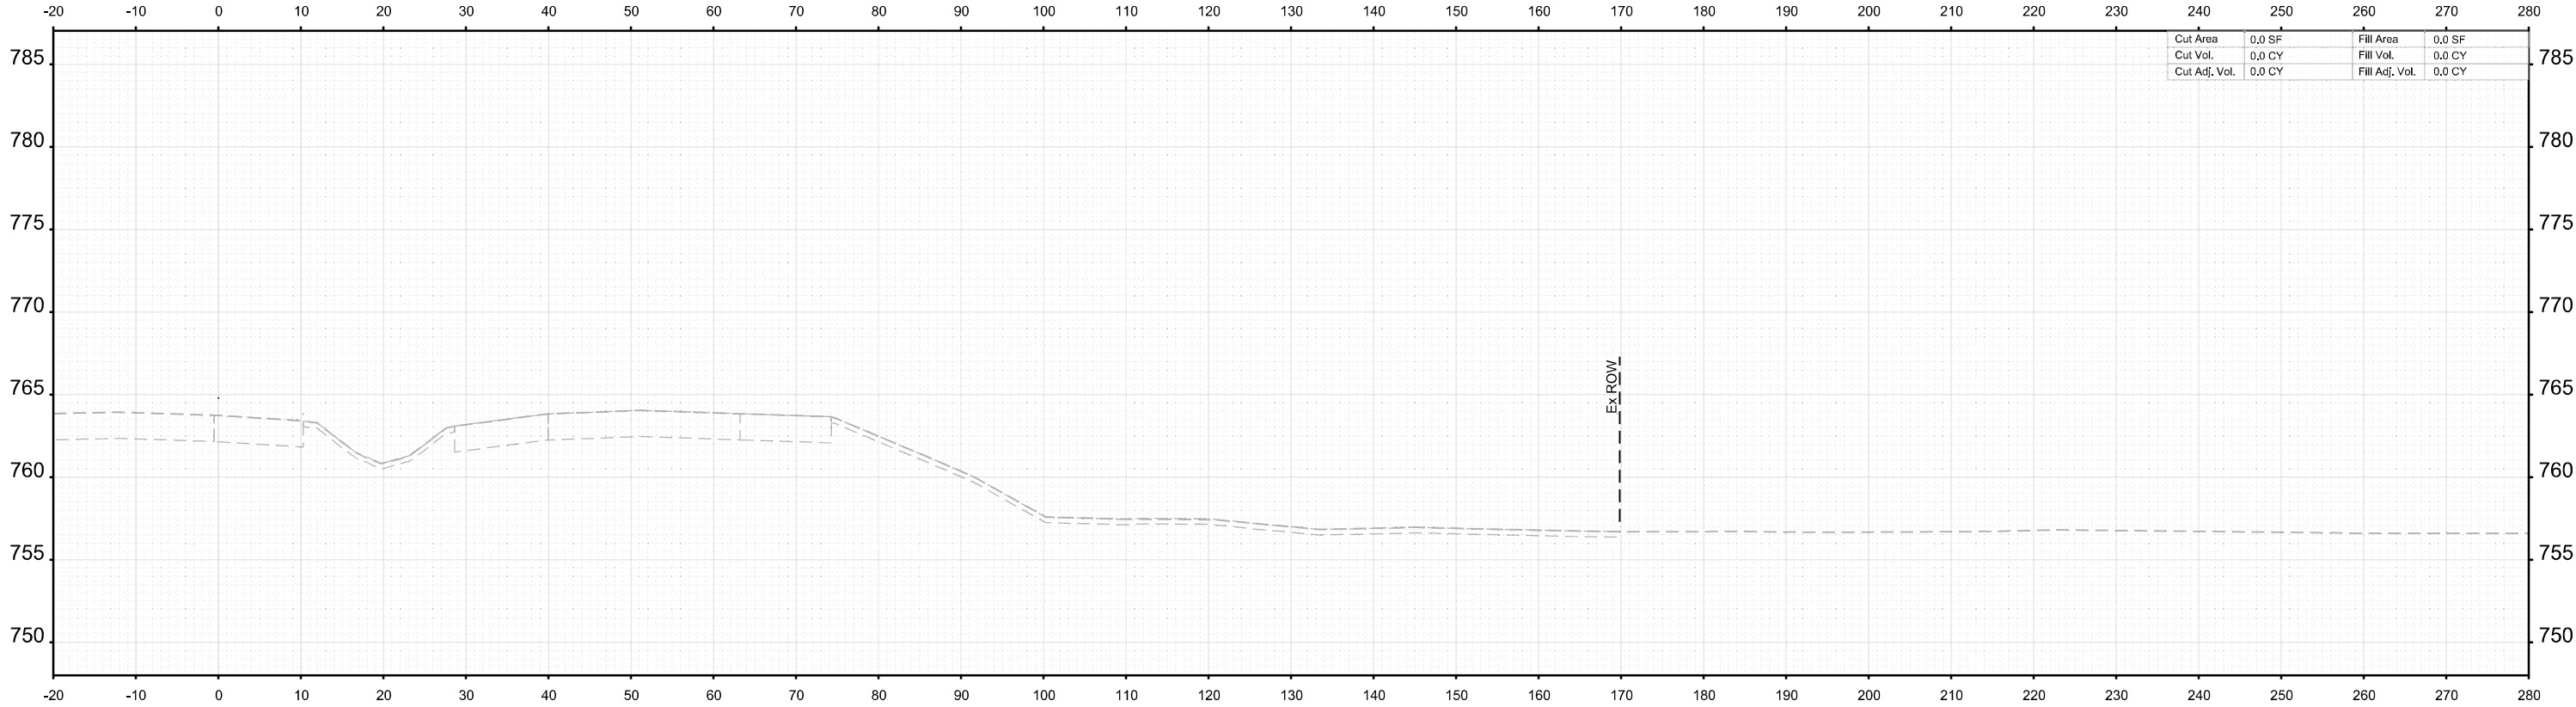

STA 2702+50.00

ORIGINAL SURVEY	NO.	SURVEYED PLOTTED TEMPLATE AREAS CHECKED	BY	DATE

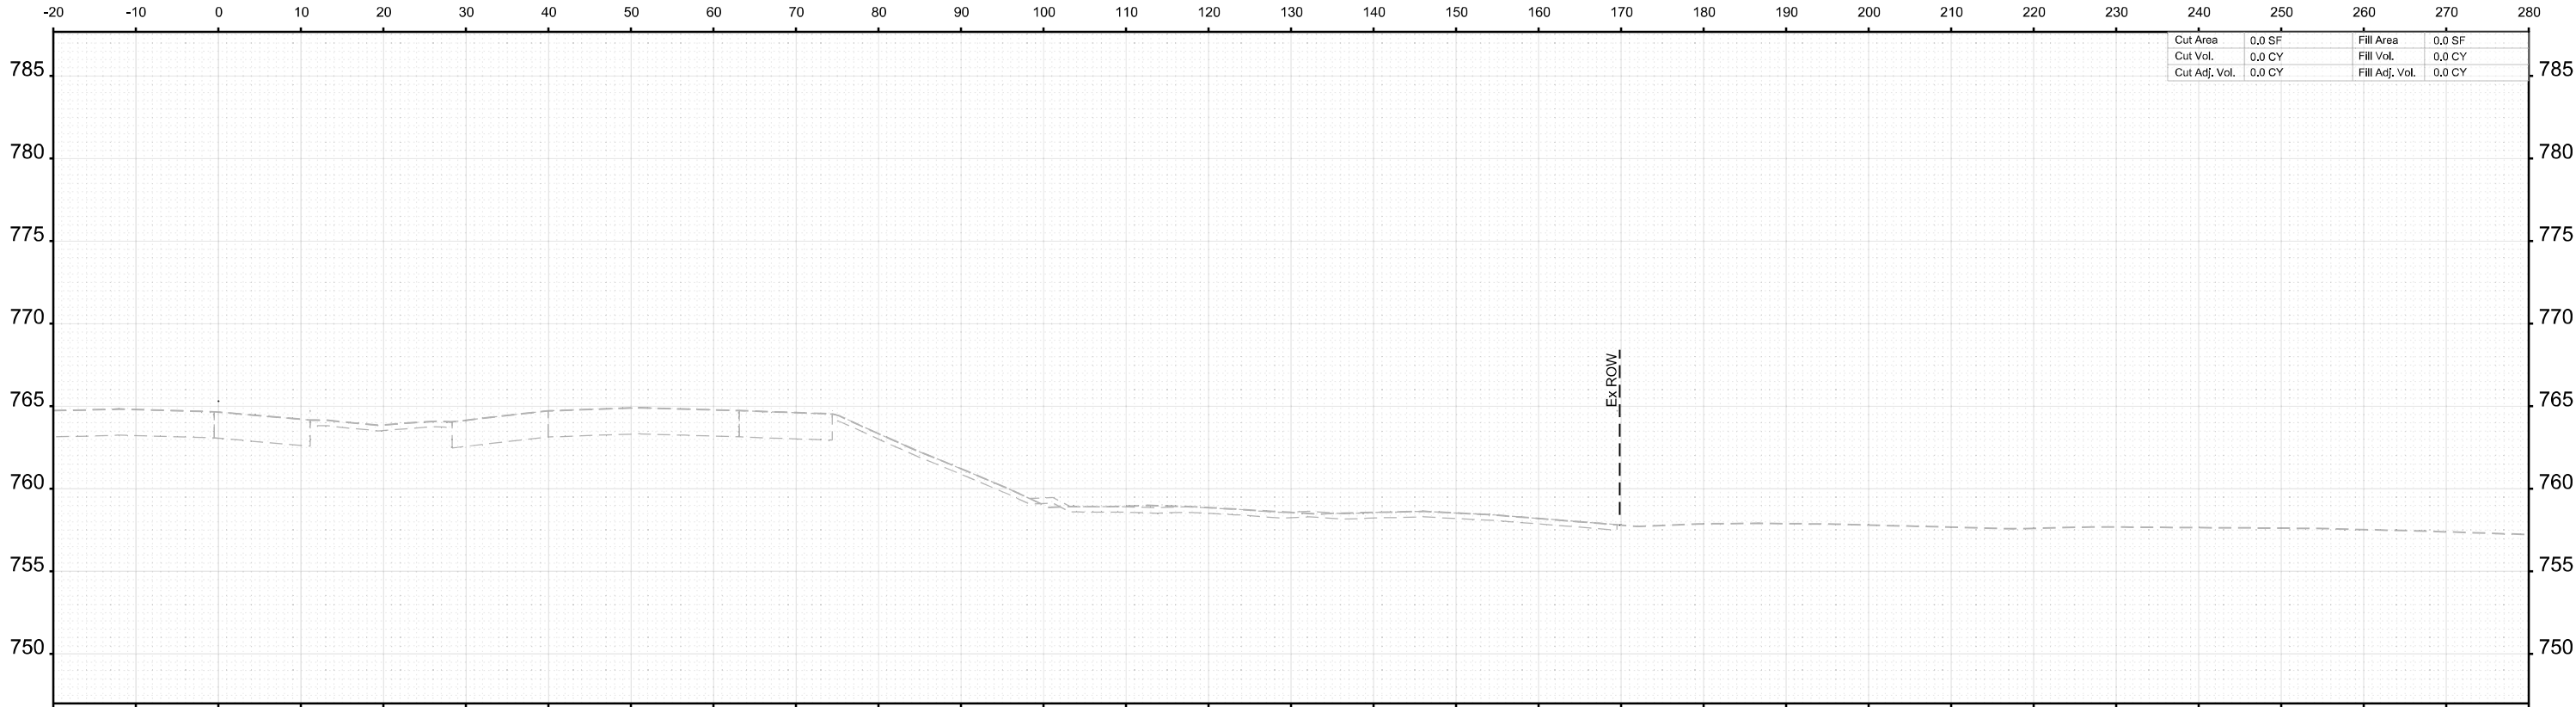

STA 2702+00.00

MODEL: I-39 Mainline Stage 3 - XS - 2702+00.00 (8)Sheet
FILE NAME: c:\pwworkspace\benesch\projects\project\0173808\0264\0244\I-39-PreStageXS.dgn



USER NAME = agibson	DESIGNED - T. VOGLER	REVISED -
	DRAWN - T. VOGLER	REVISED -
PLOT SCALE = \$SCALE\$	CHECKED - J.TARDY	REVISED -
PLOT DATE = 2/7/2025	DATE - 02/14/2025	REVISED -

STATE OF ILLINOIS
DEPARTMENT OF TRANSPORTATION

CROSS SECTIONS I-39
PRE-STAGE

SCALE: 1"=10' SHEET OF 139 SHEETS STA. 2702+00.00 TO STA. 2702+50.00


F.A.I RTE.	SECTION	COUNTY	TOTAL SHEETS	SHEET NO.
*	(201-3)R & (4-1.5)R	WINNEBAGO	1685	966
CONTRACT NO. 64C24				
ILLINOIS FED. AID PROJECT				

* FAI ROUTE 39 (I-39) & FAP 301 (US 20)

FINAL SURVEY	NO.	SURVEYED PLOTTED AREAS CHECKED	BY	DATE

ORIGINAL SURVEY	NOTE BOOK	SURVEYED PLOTTED AREAS CHECKED	BY	DATE

MODEL: I-39 Mainline Stage 3 - XS - 2703+00.00
FILE NAME: c:\paword\benesch\projects\project\64C24\I-39-PreStageXS.dgn

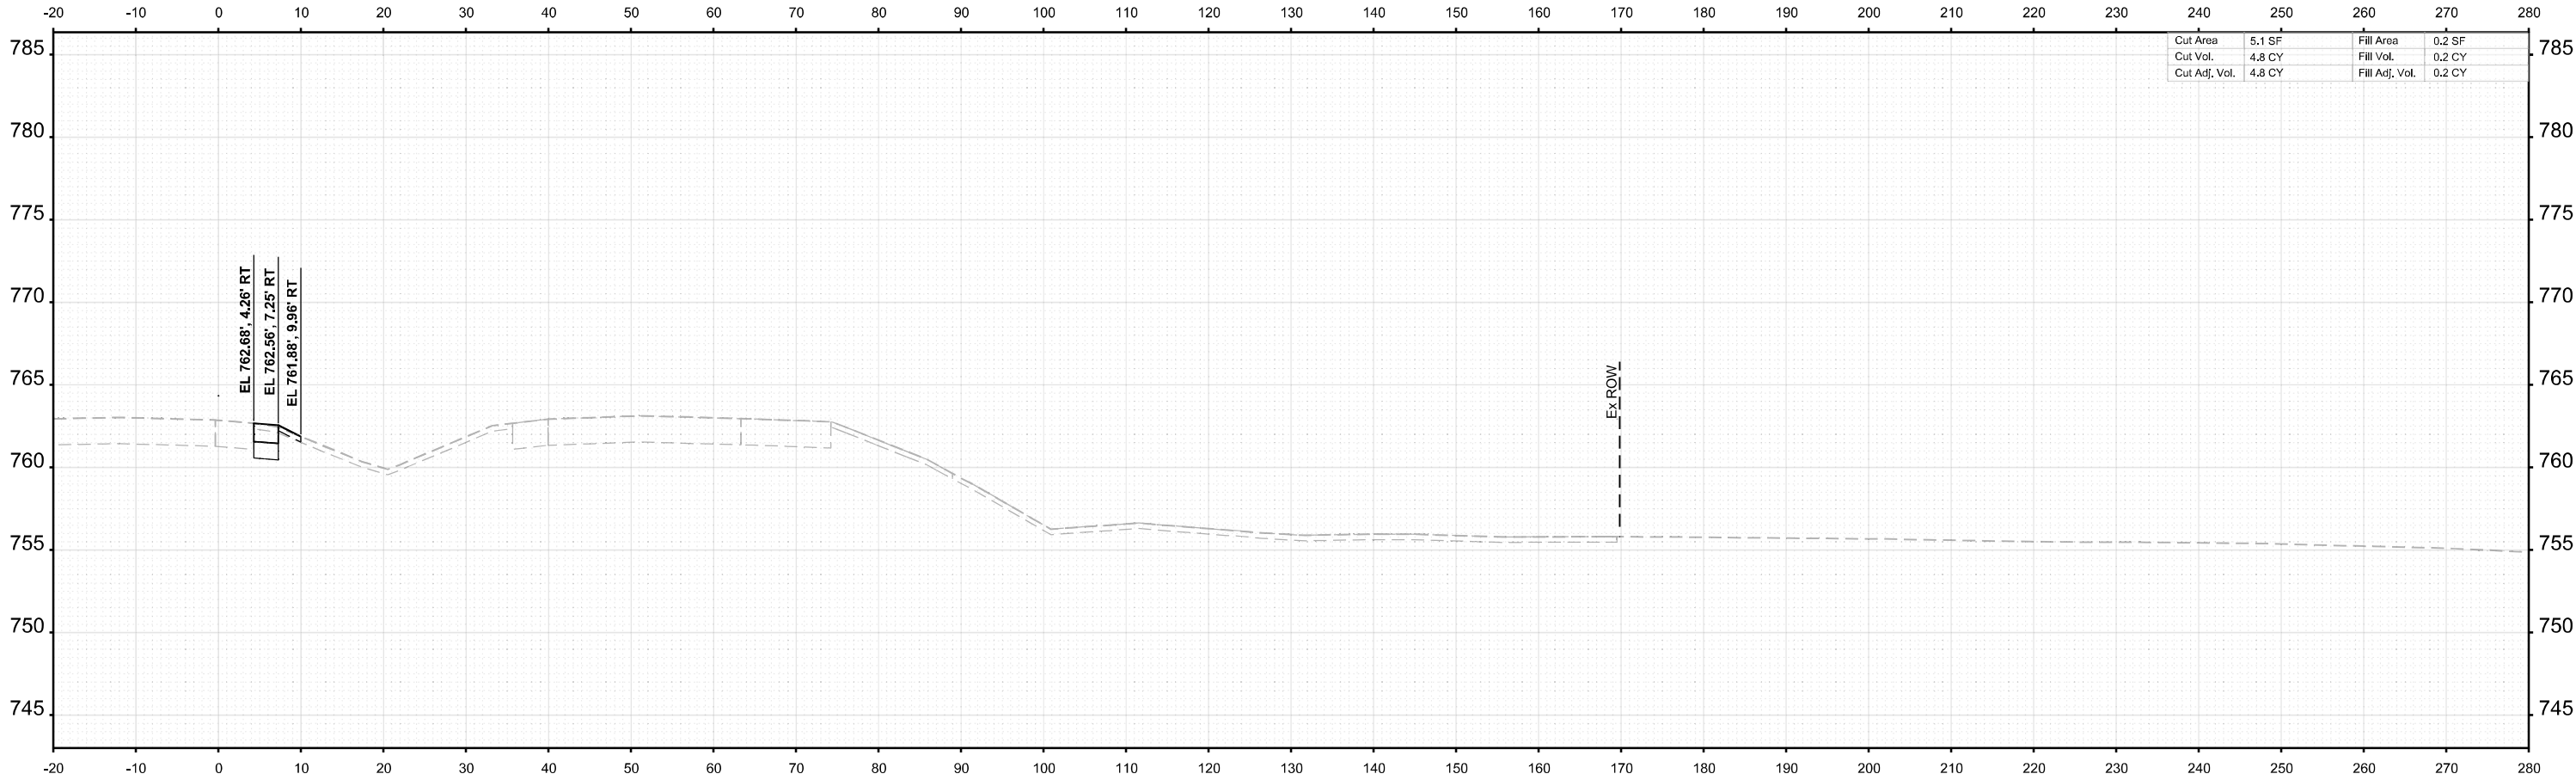

STA 2703+00.00



USER NAME =	agibson	DESIGNED -	T. VOGLER	REVISED -	
		DRAWN -	T. VOGLER	REVISED -	
PLOT SCALE =	SSCALE\$	CHECKED -	J.TARDY	REVISED -	
PLOT DATE =	2/7/2025	DATE -	02/14/2025	REVISED -	

STATE OF ILLINOIS
DEPARTMENT OF TRANSPORTATION

CROSS SECTIONS I-39
PRE-STAGE

SCALE: 1"=10'	SHEET	OF 139 SHEETS	STA. 2703+00.00	TO STA. 2703+00.00
---------------	-------	---------------	-----------------	--------------------


F.A.I RTE.	SECTION	COUNTY	TOTAL SHEETS	SHEET NO.
*	(201-3)R & (4-1.5)R	WINNEBAGO	1685	967
CONTRACT NO. 64C24				
		ILLINOIS	FED. AID PROJECT	

* FAI ROUTE 39 (I-39) & FAP 301 (US 20)

FINAL SURVEY	NO.	SURVEYED PLOTTED TEMPLATE AREAS CHECKED	BY	DATE

ORIGINAL SURVEY	NOTE BOOK	SURVEYED PLOTTED TEMPLATE AREAS CHECKED	BY	DATE

MODEL: I-39 Mainline Stage 3 - XS - 2703+50.00
FILE NAME: c:\pword\benesch\projects\60173608\0264\0244\I-39-PreStage\XS.dgn

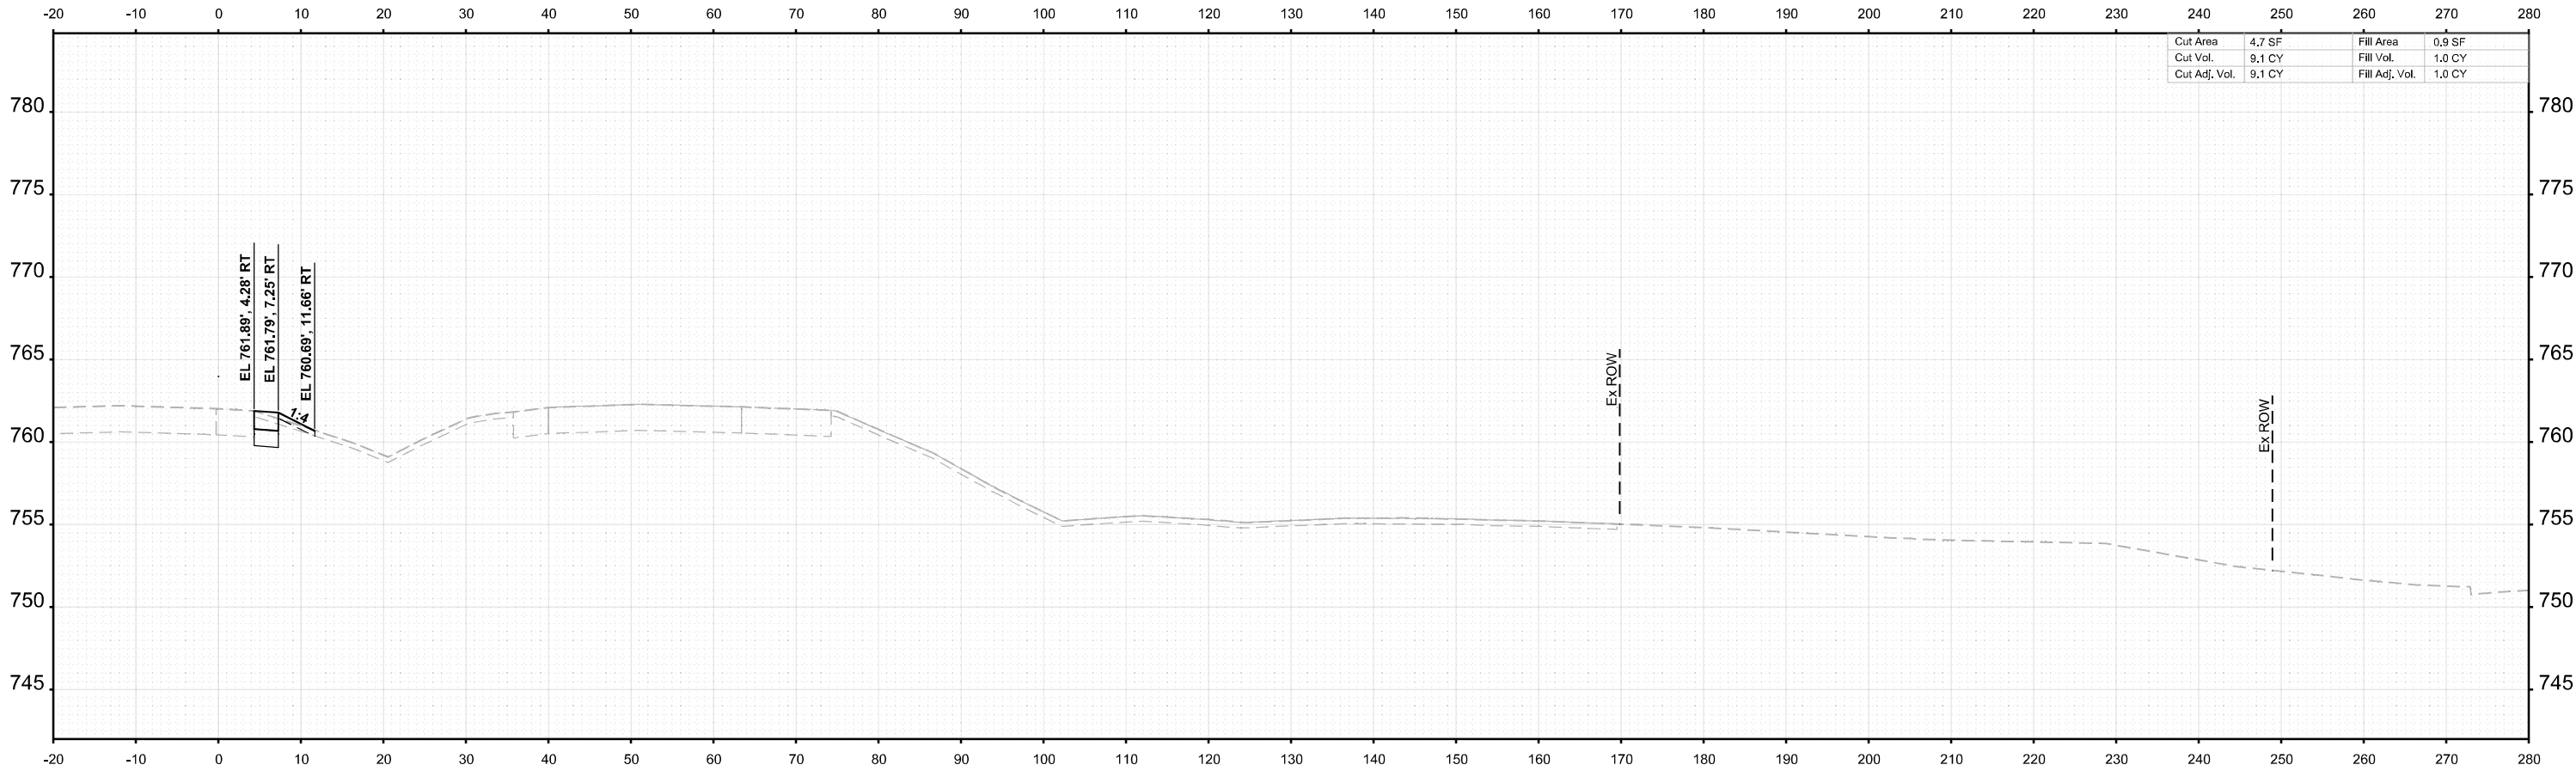

STA 2703+50.00



USER NAME =	agibson	DESIGNED -	T. VOGLER	REVISED -	
		DRAWN -	T. VOGLER	REVISED -	
PLOT SCALE =	SSCALE\$	CHECKED -	J.TARDY	REVISED -	
PLOT DATE =	2/7/2025	DATE -	02/14/2025	REVISED -	

STATE OF ILLINOIS
DEPARTMENT OF TRANSPORTATION

CROSS SECTIONS I-39
PRE-STAGE

SCALE: 1"=10'	SHEET	OF 139 SHEETS	STA. 2703+50.00	TO STA. 2703+50.00
---------------	-------	---------------	-----------------	--------------------


F.A.I RTE.	SECTION	COUNTY	TOTAL SHEETS	SHEET NO.
*	(201-3)R & (4-1.5)R	WINNEBAGO	1685	968
CONTRACT NO. 64C24				
		ILLINOIS	FED. AID PROJECT	

* FAI ROUTE 39 (I-39) & FAP 301 (US 20)

FINAL SURVEY	NO.	SURVEYED PLOTTED AREAS CHECKED	BY	DATE

ORIGINAL SURVEY	NOTE BOOK	SURVEYED PLOTTED AREAS CHECKED	BY	DATE

MODEL: I-39 Mainline Stage 3 - XS - 2704+00.00 (8)Sheet
FILE NAME: c:\pwworking\benesch\projects\60173608\0264C24\I-39-PreStageXS.dgn

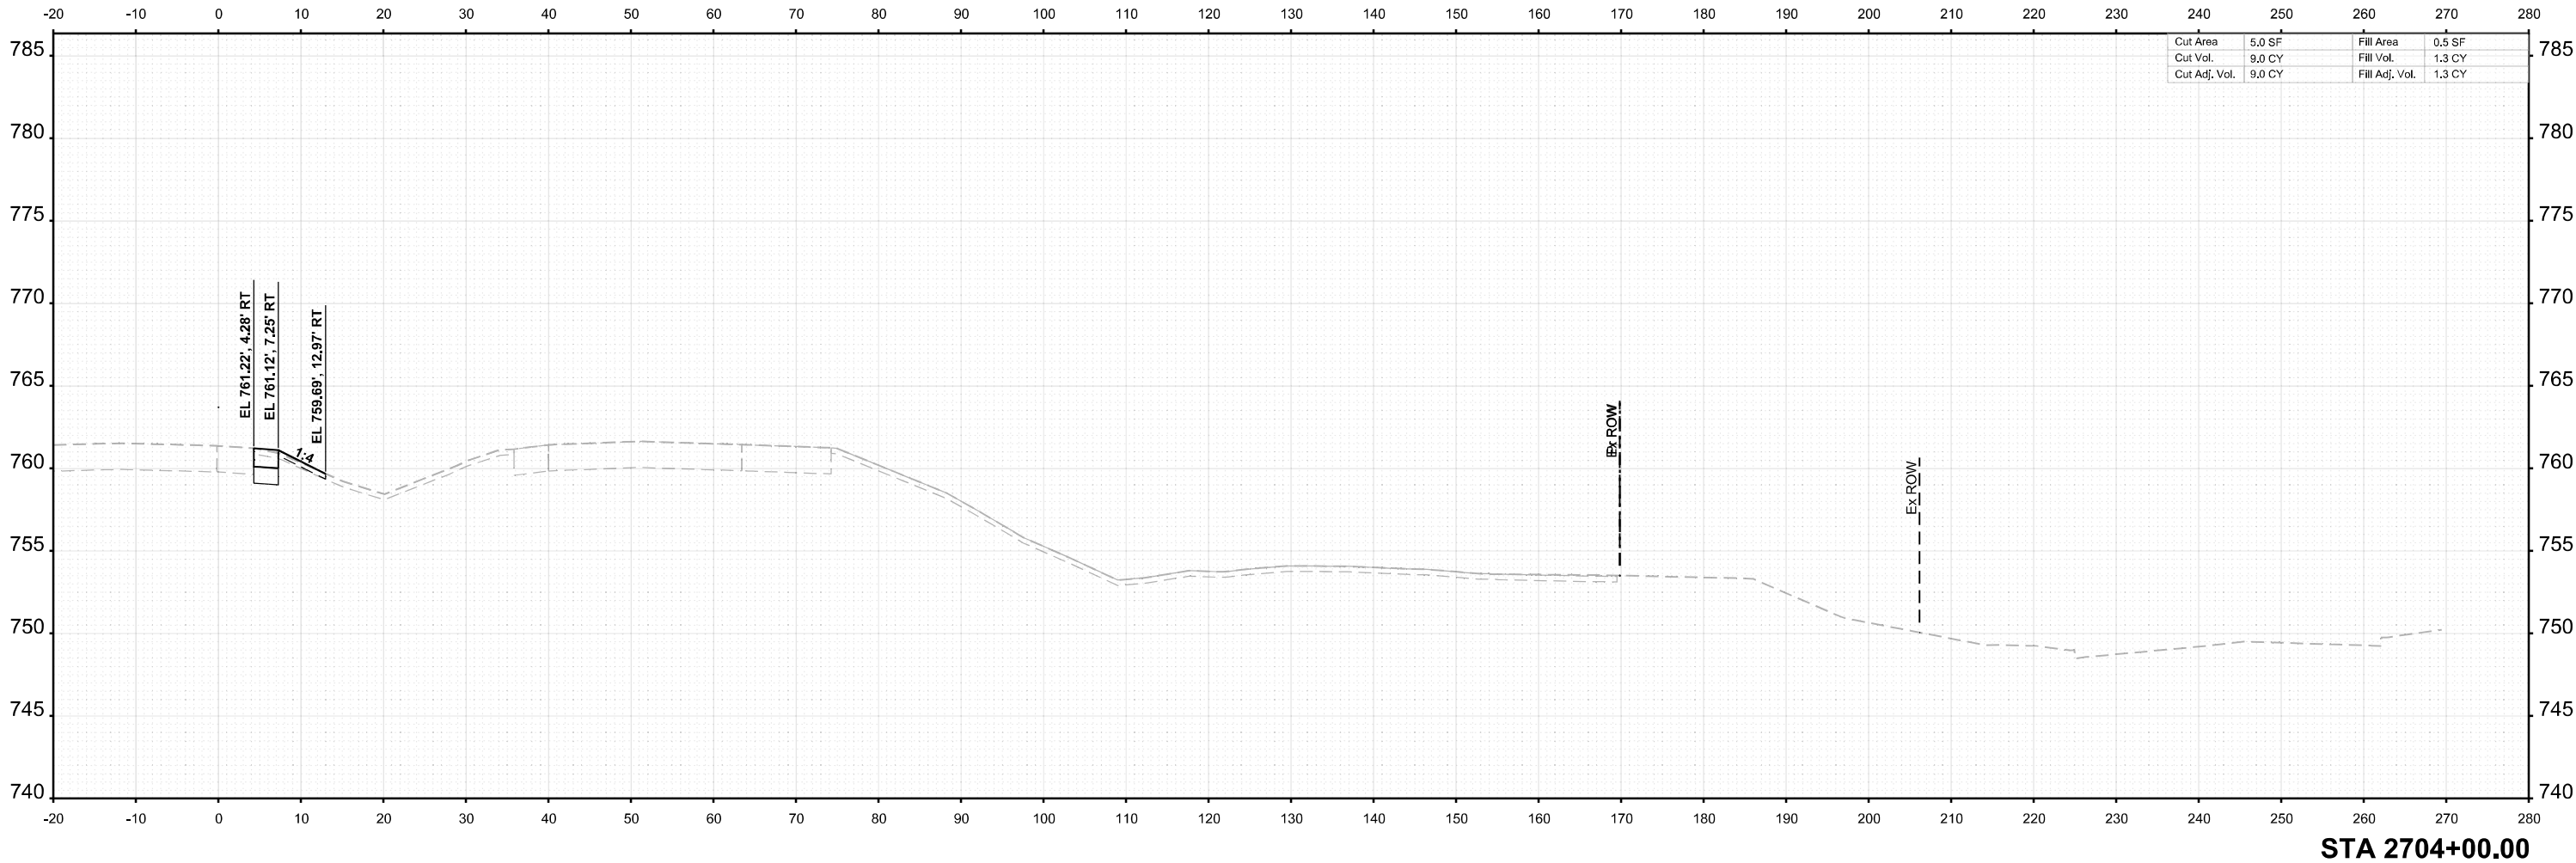

USER NAME =	agibson	DESIGNED -	T. VOGLER	REVISED -	
		DRAWN -	T. VOGLER	REVISED -	
PLOT SCALE =	SSCALE\$	CHECKED -	J.TARDY	REVISED -	
PLOT DATE =	2/7/2025	DATE -	02/14/2025	REVISED -	

STATE OF ILLINOIS
DEPARTMENT OF TRANSPORTATION

CROSS SECTIONS I-39
PRE-STAGE

SCALE: 1"=10' SHEET OF 139 SHEETS STA. 2704+00.00 TO STA. 2704+00.00


F.A.I RTE.	SECTION	COUNTY	TOTAL SHEETS	SHEET NO.
*	(201-3)R & (4-1.5)R	WINNEBAGO	1685	969
CONTRACT NO. 64C24				
		ILLINOIS	FED. AID PROJECT	

* FAI ROUTE 39 (I-39) & FAP 301 (US 20)

FINAL SURVEY	SURVEYED _____		BY _____	DATE _____
	PLOTTED _____			
	TEMPLATE _____			
	AREAS _____			
NO. _____	AREAS CHECKED _____			

ORIGINAL SURVEY	SURVEYED _____		BY _____	DATE _____	
	PLOTTED _____				
	TEMPLATE _____				
	AREAS _____				
NO.	NOTE BOOK _____		AREAS CHECKED _____		
	_____		_____		
Sheet! _____					

MODEL: I-39 Mainline Stage 3 - XS - 2704+50.00
FILE NAME: c:\pwworking\benesch\projects\project\60173608\I264C24\I-39-PreStageXS.dgn

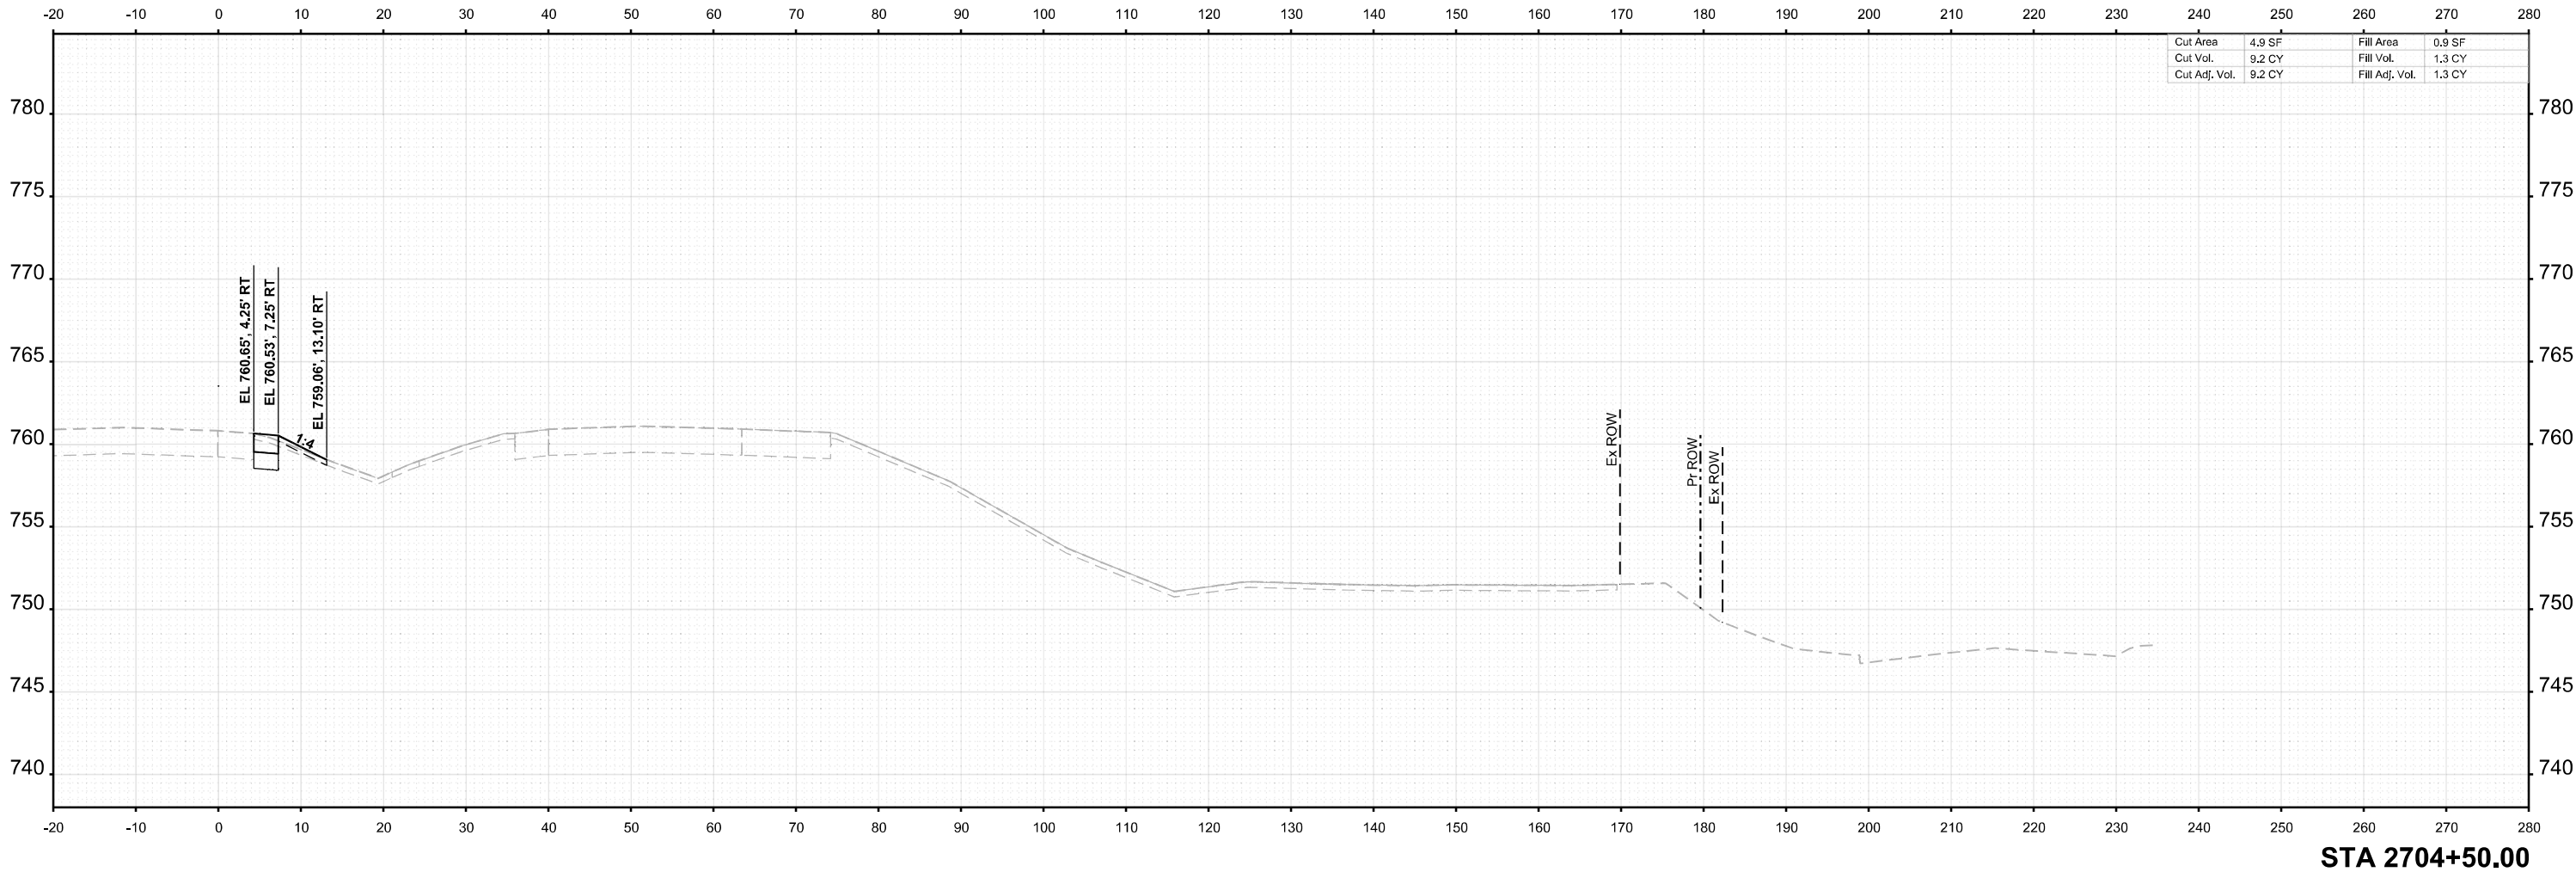

USER NAME =	agibson	DESIGNED -	T. VOGLER	REVISED -	
		DRAWN -	T. VOGLER	REVISED -	
PLOT SCALE =	SSCALE\$	CHECKED -	J.TARDY	REVISED -	
PLOT DATE =	2/7/2025	DATE -	02/14/2025	REVISED -	

STATE OF ILLINOIS
DEPARTMENT OF TRANSPORTATION

CROSS SECTIONS I-39
PRE-STAGE

SCALE: 1"=10'	SHEET	OF 139 SHEETS	STA. 2704+50.00	TO STA. 2704+50.00
---------------	-------	---------------	-----------------	--------------------


F.A.I RTE.	SECTION	COUNTY	TOTAL SHEETS	SHEET NO.
*	(201-3)R & (4-1.5)R	WINNEBAGO	1685	970
CONTRACT NO. 64C24				
		ILLINOIS	FED. AID PROJECT	

* FAI ROUTE 39 (I-39) & FAP 301 (US 20)

FINAL SURVEY	NO.	SURVEYED PLOTTED AREAS CHECKED	BY	DATE

ORIGINAL SURVEY	NOTE BOOK	SURVEYED PLOTTED AREAS CHECKED	BY	DATE

MODEL: I-39 Mainline Stage 3 - XS - 2705+00.00 (8)Sheet
FILE NAME: c:\pwworking\benesch_projects\projects\60173608\0264C24\I-39-PreStageXS.dgn

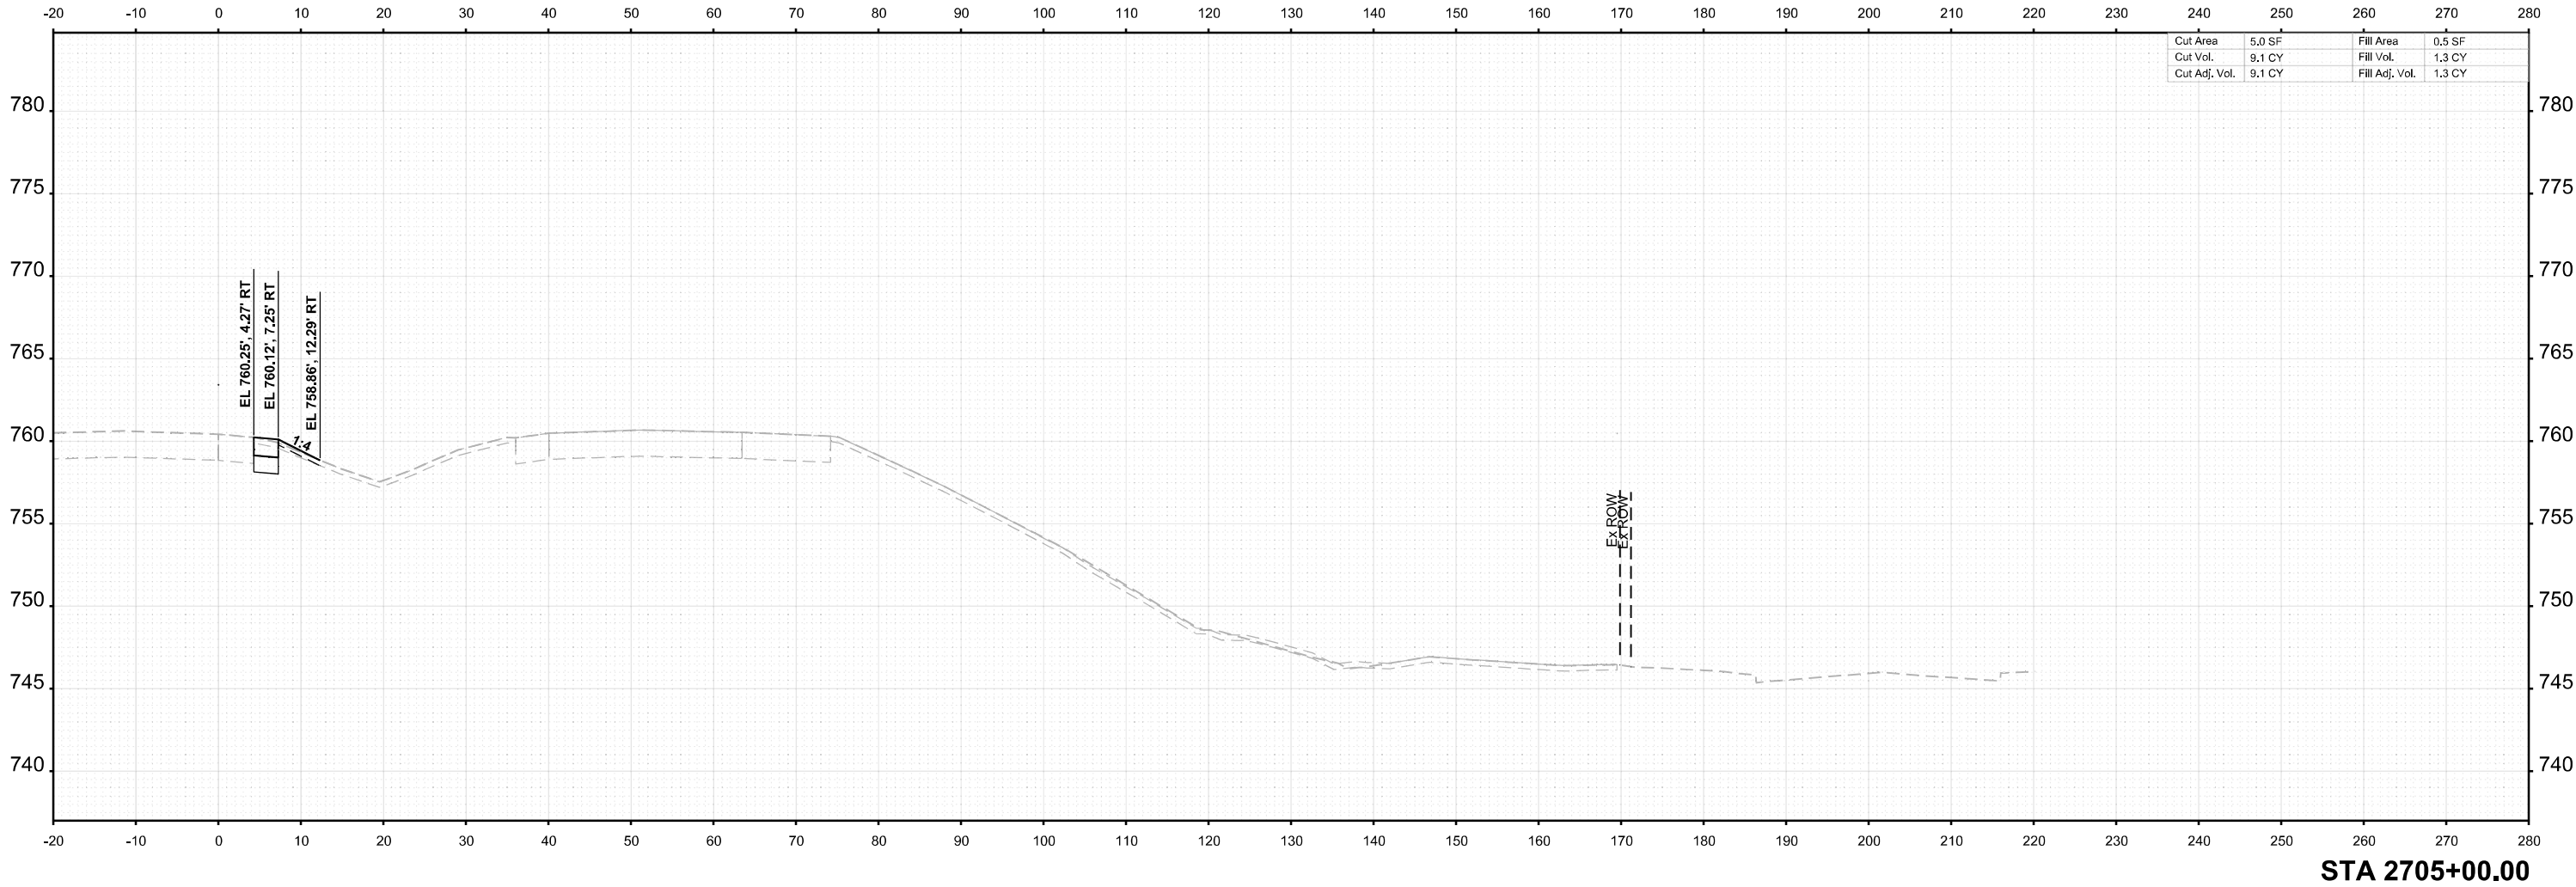

USER NAME =	agibson	DESIGNED -	T. VOGLER	REVISED -	
		DRAWN -	T. VOGLER	REVISED -	
PLOT SCALE =	SSCALE\$	CHECKED -	J.TARDY	REVISED -	
PLOT DATE =	2/7/2025	DATE -	02/14/2025	REVISED -	

STATE OF ILLINOIS
DEPARTMENT OF TRANSPORTATION

CROSS SECTIONS I-39
PRE-STAGE

SCALE: 1"=10' SHEET OF 139 SHEETS STA. 2705+00.00 TO STA. 2705+00.00


F.A.I RTE.	SECTION	COUNTY	TOTAL SHEETS	SHEET NO.
*	(201-3)R & (4-1.5)R	WINNEBAGO	1685	971
CONTRACT NO. 64C24				
		ILLINOIS	FED. AID PROJECT	

* FAI ROUTE 39 (I-39) & FAP 301 (US 20)

FINAL SURVEY	NO.	SURVEYED PLOTTED TEMPLATE AREAS CHECKED	BY	DATE

ORIGINAL SURVEY	NOTE BOOK	SURVEYED PLOTTED TEMPLATE AREAS CHECKED	BY	DATE

MODEL: I-39 Mainline Stage 3 - XS - 2705+50.00
FILE NAME: c:\paword\benesch\project\projects\00173608\0264\0244\I-39-PreStageXS.dgn

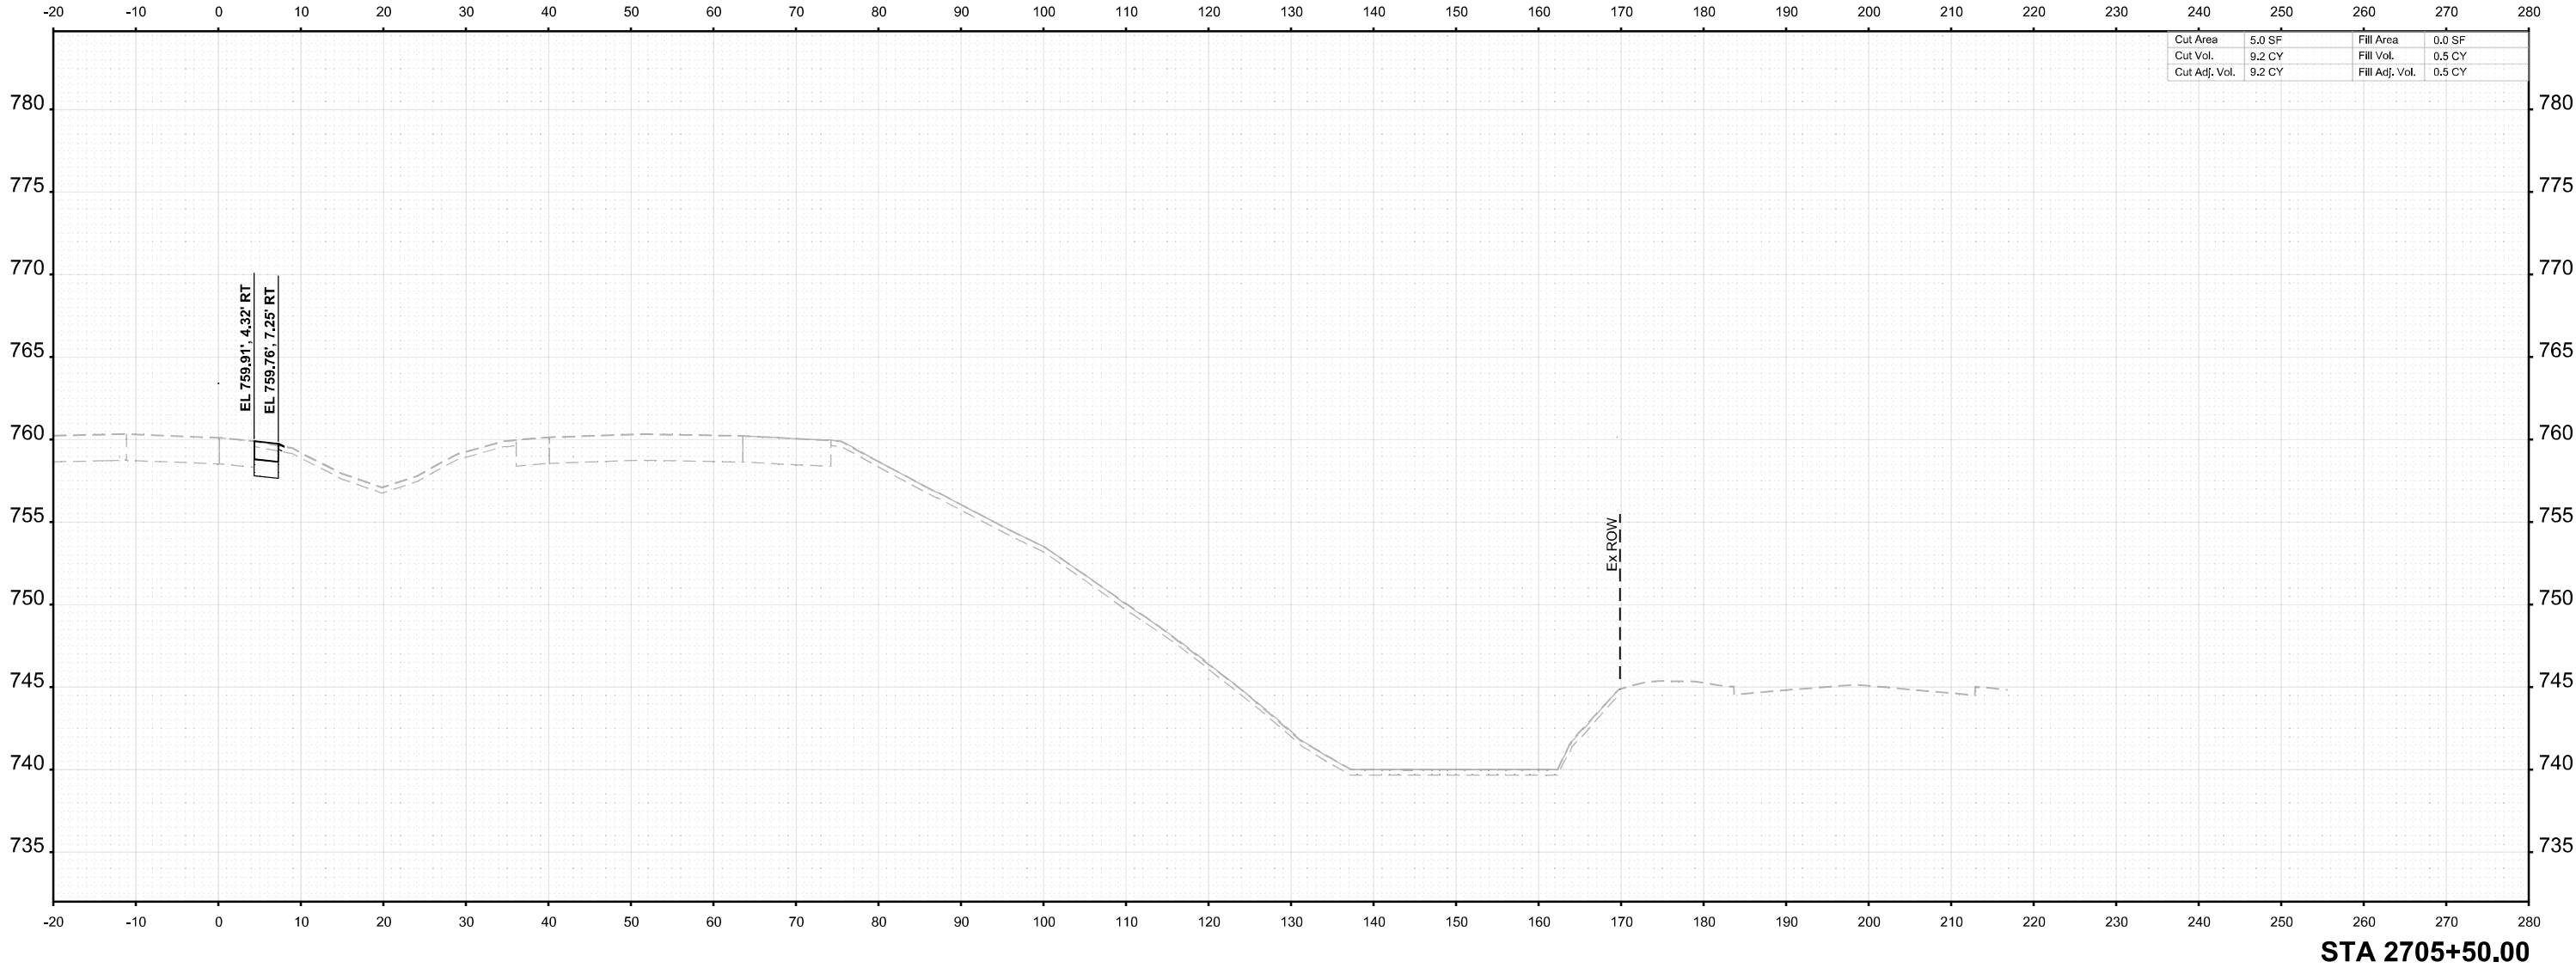

USER NAME	= agibson	DESIGNED	- T. VOGLER	REVISED	-
		DRAWN	- T. VOGLER	REVISED	-
PLOT SCALE	= \$SCALE\$	CHECKED	- J.TARDY	REVISED	-
PLOT DATE	= 2/7/2025	DATE	- 02/14/2025	REVISED	-

STATE OF ILLINOIS
DEPARTMENT OF TRANSPORTATION

CROSS SECTIONS I-39
PRE-STAGE

SCALE: 1"=10'	SHEET	OF 139 SHEETS	STA. 2705+50.00	TO STA. 2705+50.00
---------------	-------	---------------	-----------------	--------------------


F.A.I RTE.	SECTION	COUNTY	TOTAL SHEETS	SHEET NO.
*	(201-3)R & (4-1.5)R	WINNEBAGO	1685	972
CONTRACT NO. 64C24				
		ILLINOIS	FED. AID PROJECT	

* FAI ROUTE 39 (I-39) & FAP 301 (US 20)

FINAL SURVEY	SURVEYED _____		BY _____	DATE _____
	PLOTTED _____			
	TEMPLATE _____			
	AREAS _____			
NOTE BOOK	AREAS CHECKED _____			
NO. _____				

ORIGINAL SURVEY	SURVEYED _____		BY _____	DATE _____
	PLOTTED _____			
	TEMPLATE _____			
	AREAS _____			
NOTE BOOK	AREAS CHECKED _____			
Sheet# _____				

MODEL: I-39 Mainline Stage 3 - XS - 2706+00.00
FILE NAME: c:\pwworking\benesch\projects\60173608\I264C24\I-39-PreStageXS.dgn

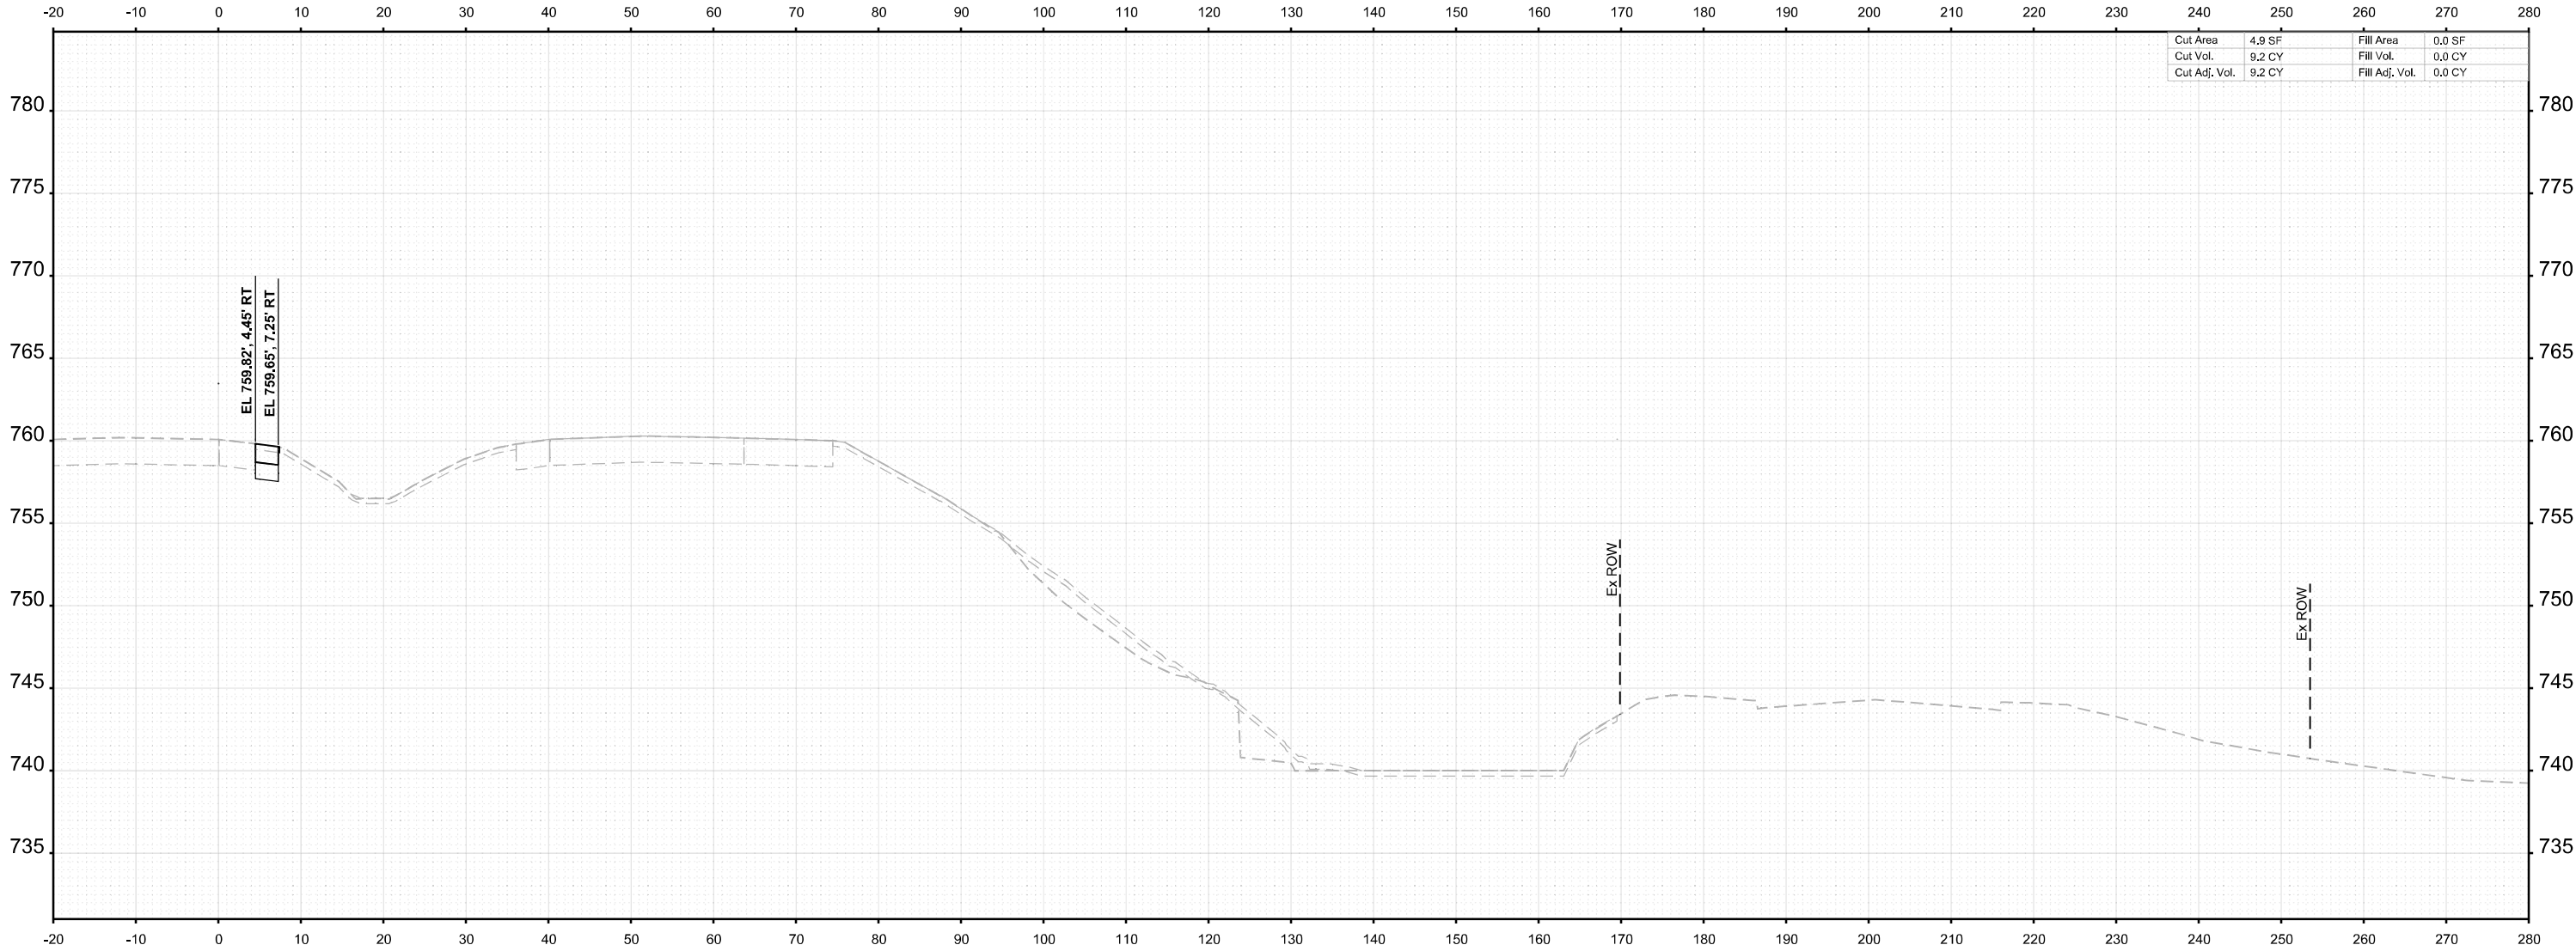

STA 2706+00.00



USER NAME =	agibson	DESIGNED -	T. VOGLER	REVISED -	
		DRAWN -	T. VOGLER	REVISED -	
PLOT SCALE =	SSCALE\$	CHECKED -	J.TARDY	REVISED -	
PLOT DATE =	2/7/2025	DATE -	02/14/2025	REVISED -	

STATE OF ILLINOIS
DEPARTMENT OF TRANSPORTATION

CROSS SECTIONS I-39
PRE-STAGE

SCALE: 1"=10'	SHEET	OF 139 SHEETS	STA. 2706+00.00	TO STA. 2706+00.00
---------------	-------	---------------	-----------------	--------------------


F.A.I RTE.	SECTION	COUNTY	TOTAL SHEETS	SHEET NO.
*	(201-3)R & (4-1.5)R	WINNEBAGO	1685	973
CONTRACT NO. 64C24				
		ILLINOIS	FED. AID PROJECT	

* FAI ROUTE 39 (I-39) & FAP 301 (US 20)

FINAL SURVEY NOTE BOOK NO.	SURVEYED PLOTTED TEMPLATE AREAS AREAS CHECKED	BY	DATE

ORIGINAL SURVEY NOTE BOOK NO.	SURVEYED PLOTTED TEMPLATE AREAS AREAS CHECKED	BY	DATE

MODEL: I-39 Mainline Stage 3 - XS - 2706+50.00 (Sheet)
FILE NAME: c:\pwworking\benesch\projects\project60173608\I264C24\I-39-PreStageXS.dgn

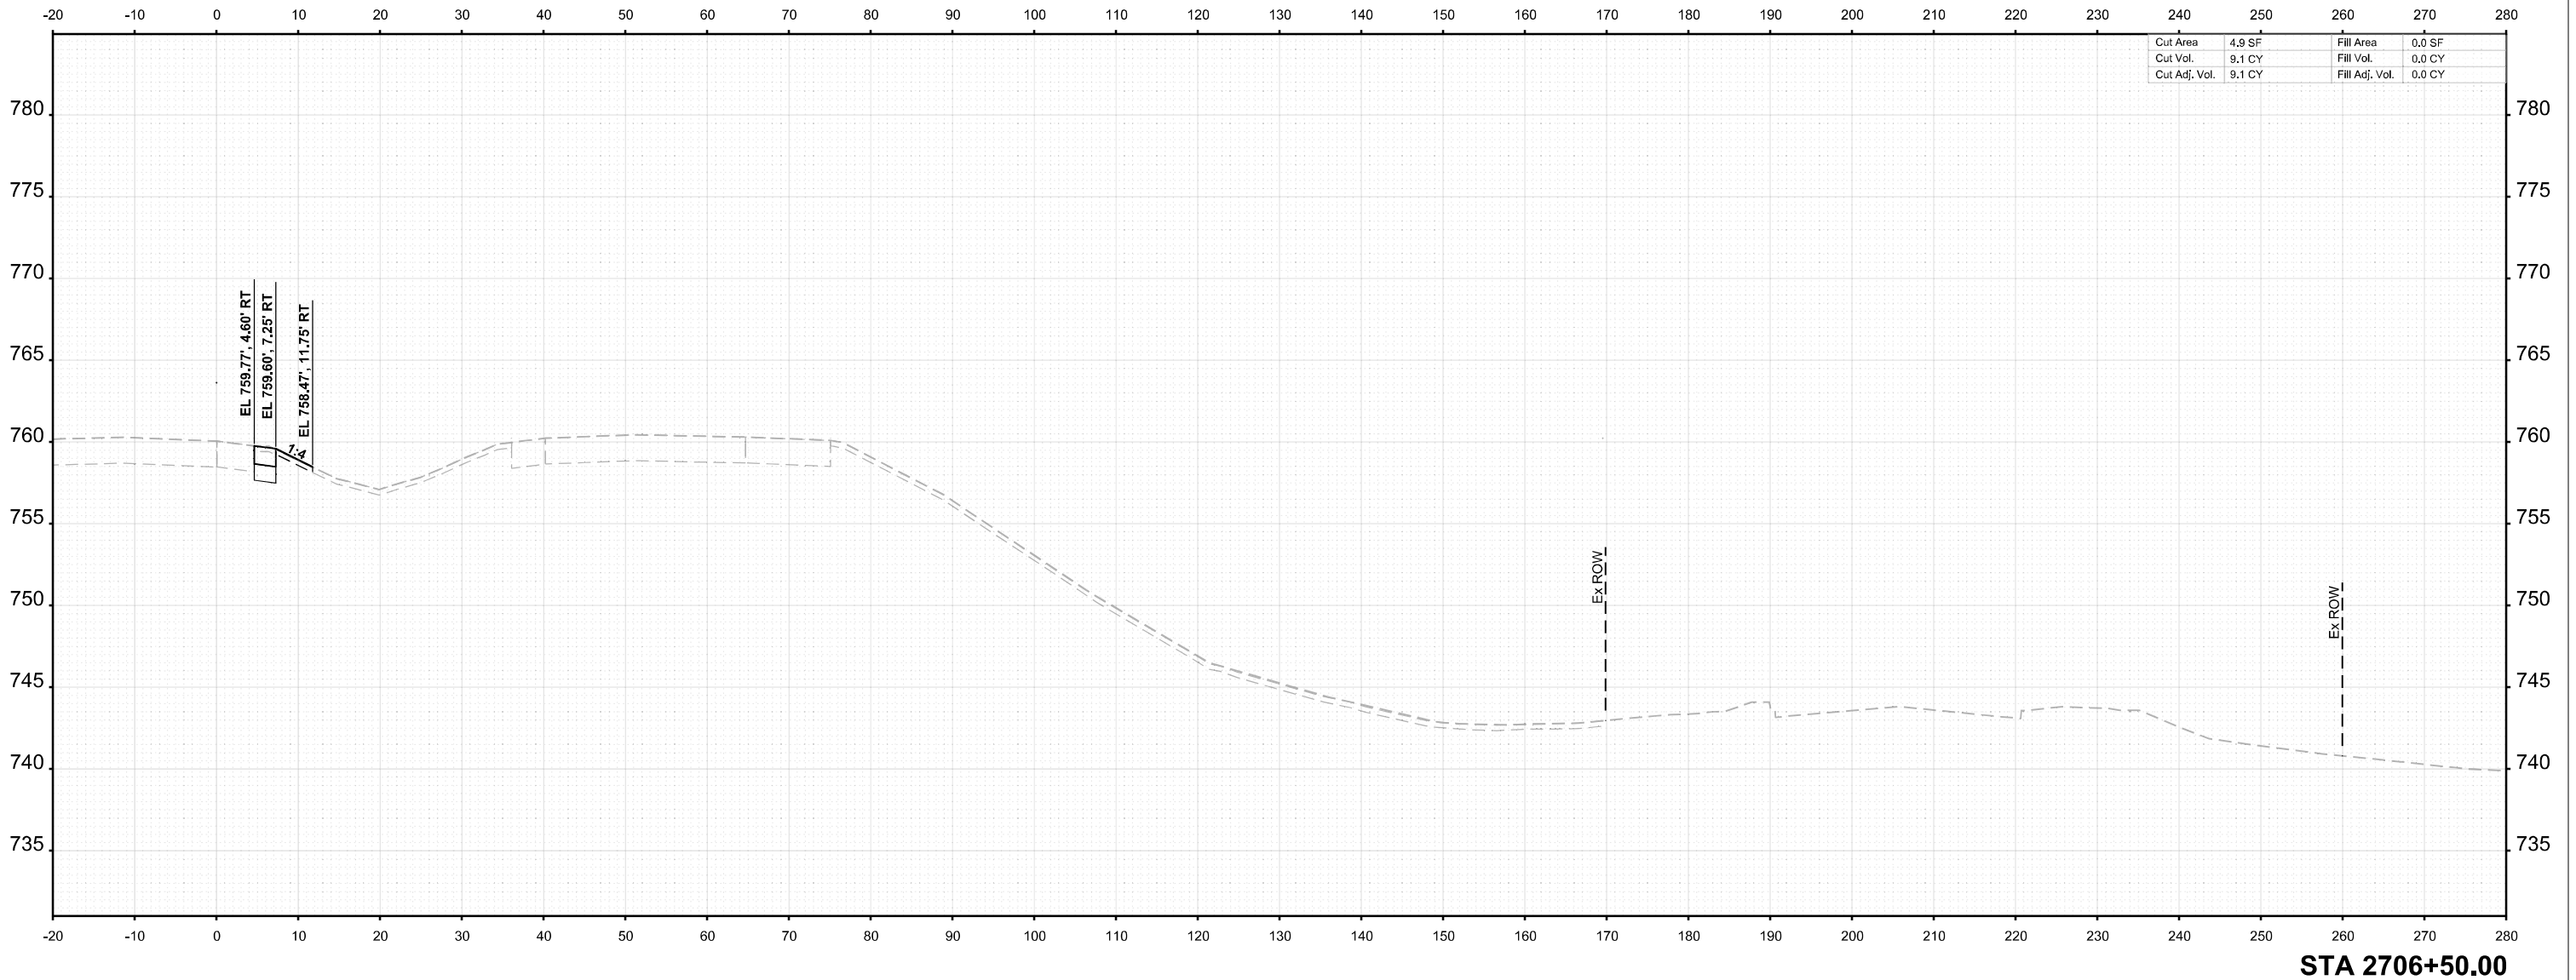

USER NAME = agibson	DESIGNED - T. VOGLER	REVISED -
	DRAWN - T. VOGLER	REVISED -
PLOT SCALE = \$SCALE\$	CHECKED - J.TARDY	REVISED -
PLOT DATE = 2/7/2025	DATE - 02/14/2025	REVISED -

STATE OF ILLINOIS
DEPARTMENT OF TRANSPORTATION

CROSS SECTIONS I-39
PRE-STAGE

SCALE: 1"=10' SHEET OF 139 SHEETS STA. 2706+50.00 TO STA. 2706+50.00


F.A.I RTE.	SECTION	COUNTY	TOTAL SHEETS	SHEET NO.
*	(201-3)R & (4-1.5)R	WINNEBAGO	1685	974
CONTRACT NO. 64C24				
		ILLINOIS	FED. AID PROJECT	

* FAI ROUTE 39 (I-39) & FAP 301 (US 20)

FINAL SURVEY	NO.	SURVEYED PLOTTED TEMPLATE AREAS CHECKED	BY	DATE

ORIGINAL SURVEY	NOTE BOOK	SURVEYED PLOTTED TEMPLATE AREAS CHECKED	BY	DATE

MODEL: I-39 Mainline Stage 3 - XS - 2707+00.00
FILE NAME: c:\paword\benesch\projects\60173608\0264C24\I-39-PreStageXS.dgn

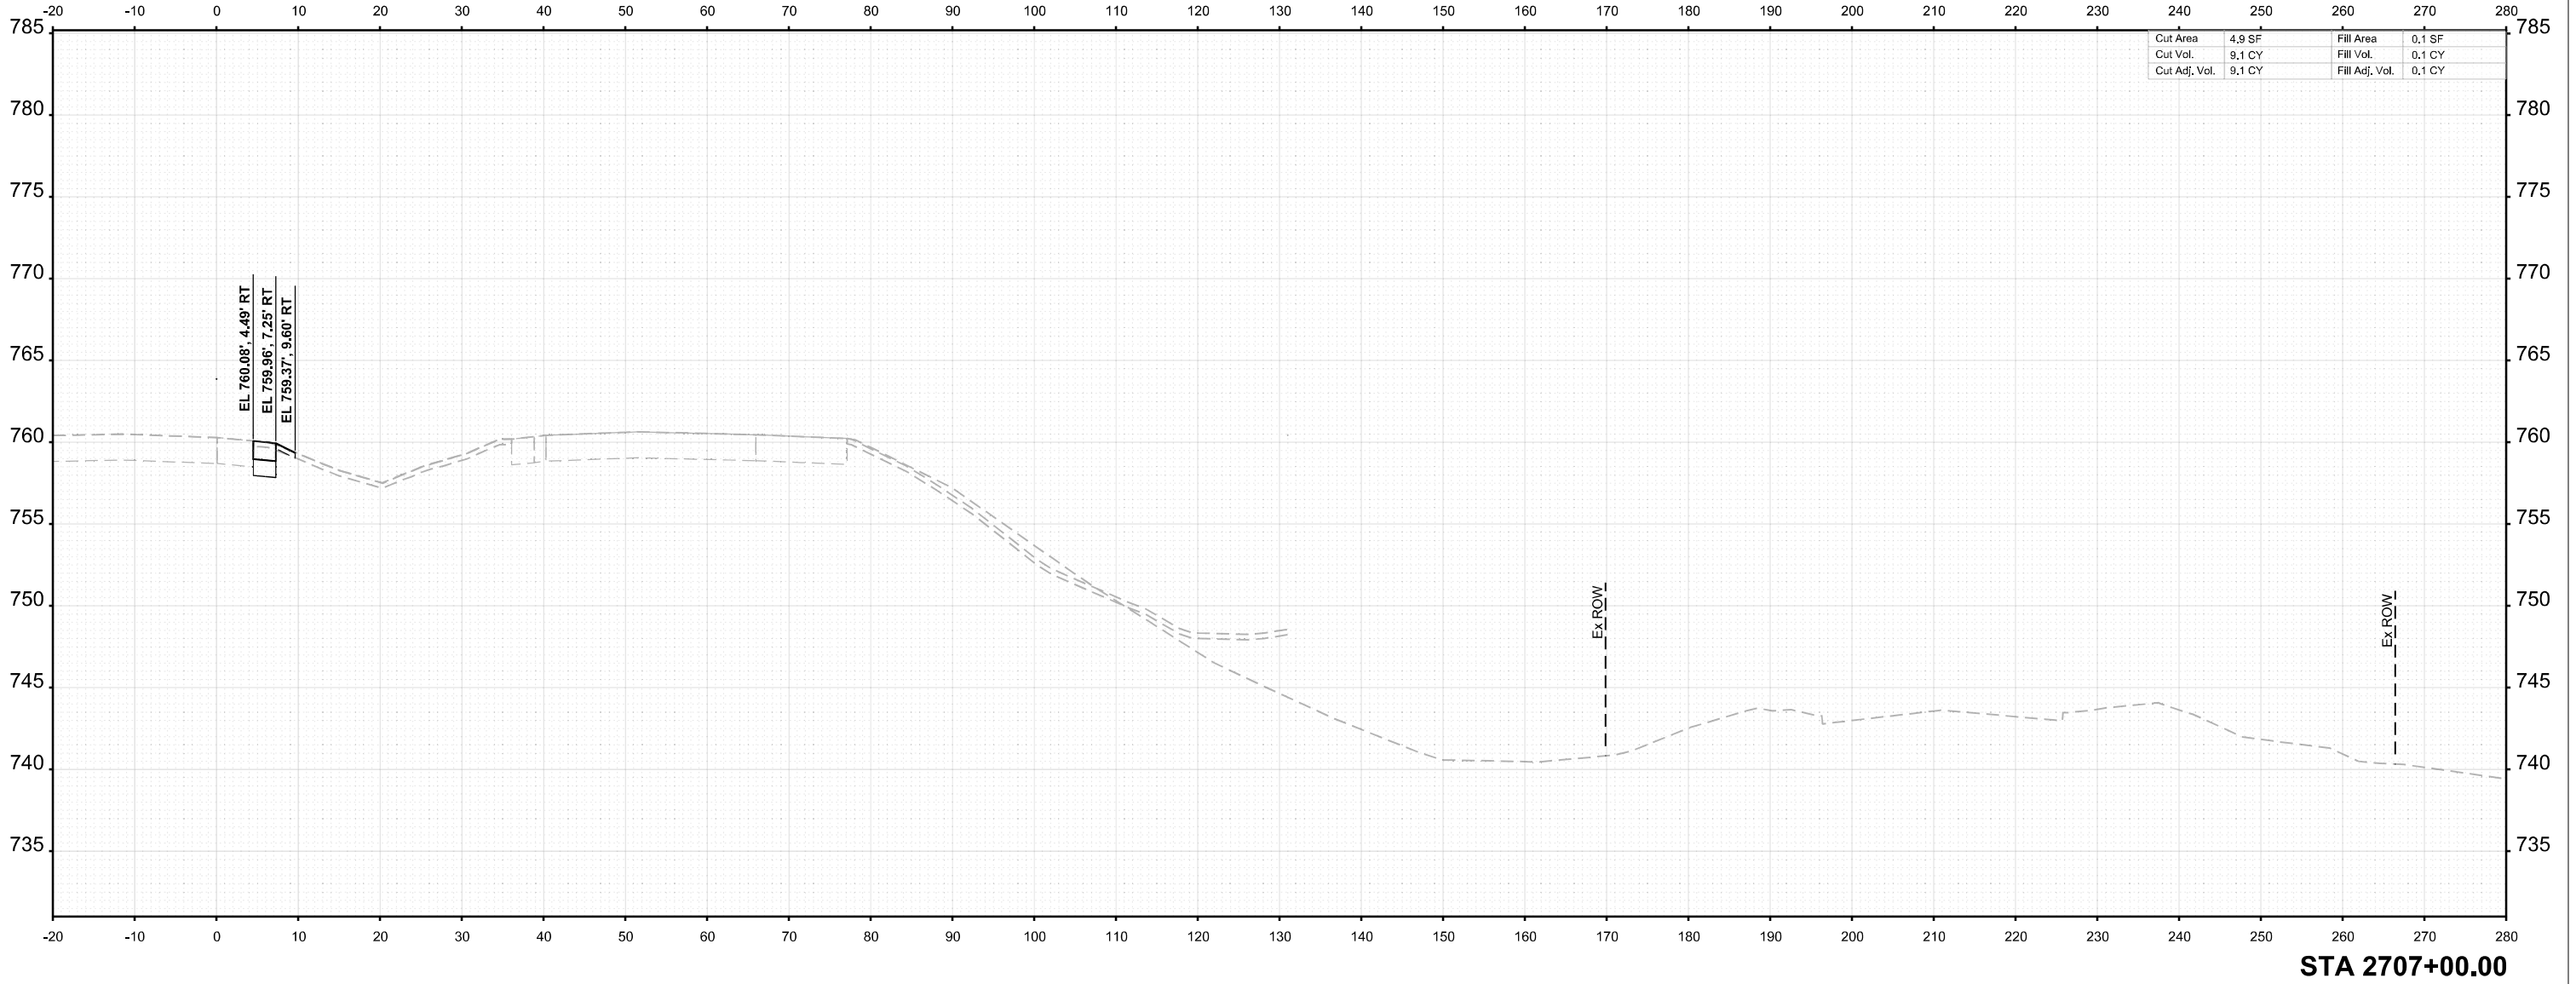

USER NAME	= agibson	DESIGNED	-	T. VOGLER	REVISED	-	
		DRAWN	-	T. VOGLER	REVISED	-	
PLOT SCALE	= \$SCALE\$	CHECKED	-	J.TARDY	REVISED	-	
PLOT DATE	= 2/7/2025	DATE	-	02/14/2025	REVISED	-	

STATE OF ILLINOIS
DEPARTMENT OF TRANSPORTATION

CROSS SECTIONS I-39
PRE-STAGE

SCALE: 1"=10' SHEET OF 139 SHEETS STA. 2707+00.00 TO STA. 2707+00.00


F.A.I RTE.	SECTION	COUNTY	TOTAL SHEETS	SHEET NO.
*	(201-3)R & (4-1.5)R	WINNEBAGO	1685	975
CONTRACT NO. 64C24				
		ILLINOIS	FED. AID PROJECT	

* FAI ROUTE 39 (I-39) & FAP 301 (US 20)

FINAL SURVEY	SURVEYED	BY	DATE
	PLOTTED		
	TEMPLATE		
	AREAS		
NO.	NOTE BOOK		
	AREAS CHECKED		

ORIGINAL SURVEY	SURVEYED	BY	DATE
	PLOTTED		
	TEMPLATE		
	AREAS		
NO.	NOTE BOOK		
	AREAS CHECKED		

MODEL: I-39 Mainline Stage 3 - XS - 2707+50.00
FILE NAME: c:\paword\benesch\projects\60173608\I264C24\I-39-PreStageXS.dgn

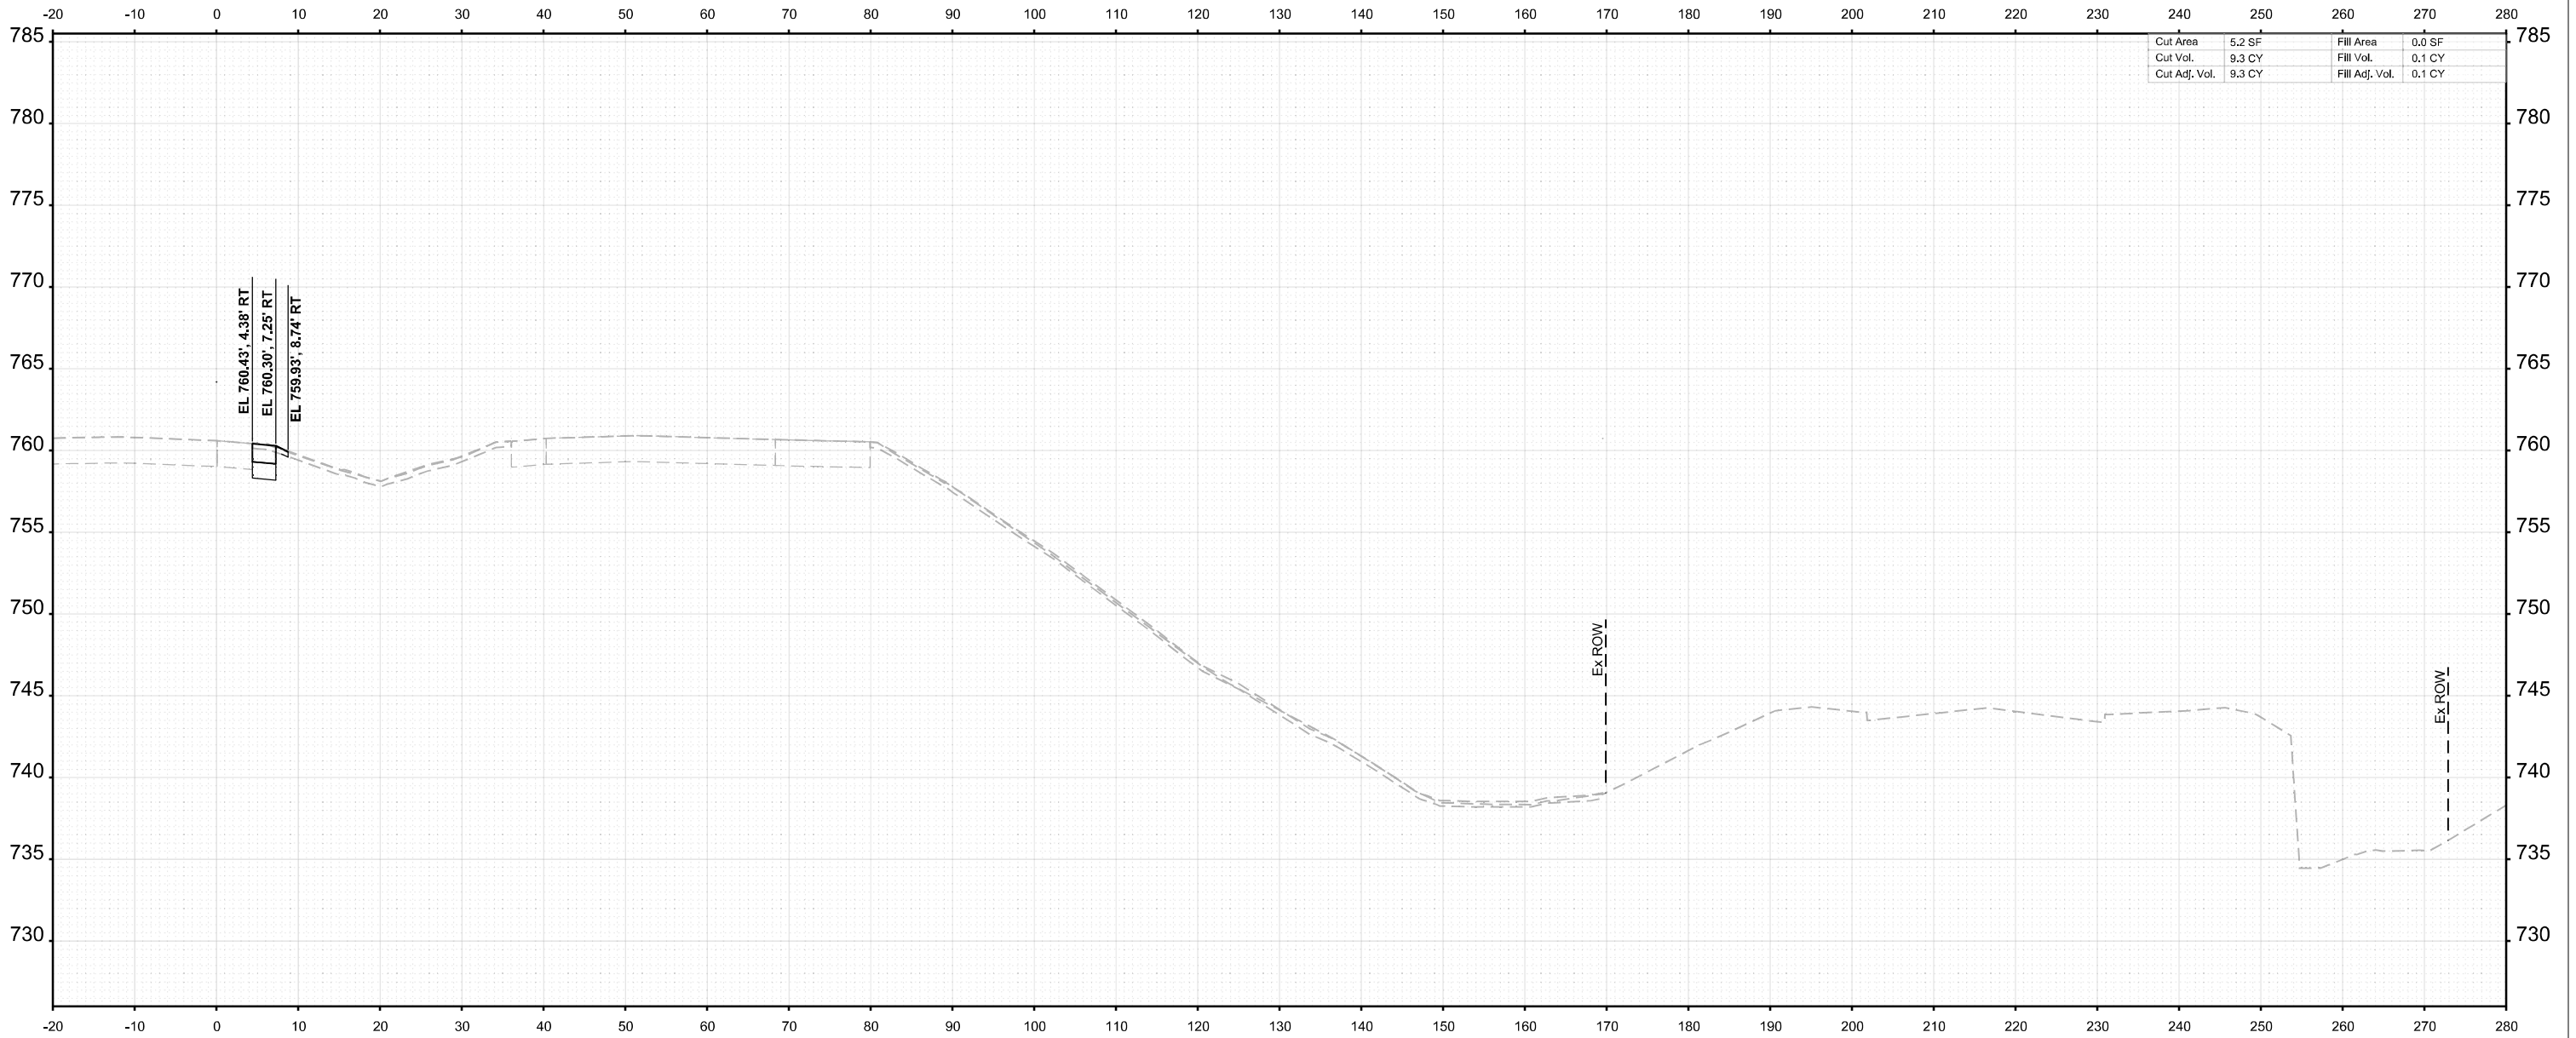

STA 2707+50.00



USER NAME =	agibson	DESIGNED -	T. VOGLER	REVISED -	
		DRAWN -	T. VOGLER	REVISED -	
PLOT SCALE =	SSCALE\$	CHECKED -	J.TARDY	REVISED -	
PLOT DATE =	2/7/2025	DATE -	02/14/2025	REVISED -	

STATE OF ILLINOIS
DEPARTMENT OF TRANSPORTATION

CROSS SECTIONS I-39
PRE-STAGE

SCALE: 1"=10'	SHEET	OF 139 SHEETS	STA. 2707+50.00	TO STA. 2707+50.00
---------------	-------	---------------	-----------------	--------------------


F.A.I RTE.	SECTION	COUNTY	TOTAL SHEETS	SHEET NO.
*	(201-3)R & (4-1.5)R	WINNEBAGO	1685	976
CONTRACT NO. 64C24				
		ILLINOIS	FED. AID PROJECT	

* FAI ROUTE 39 (I-39) & FAP 301 (US 20)

FINAL SURVEY	SURVEYED	BY	DATE
	PLOTTED		
	TEMPLATE		
	AREAS		
NO.	NOTE BOOK		
	AREAS CHECKED		

ORIGINAL SURVEY	SURVEYED	BY	DATE
	PLOTTED		
	TEMPLATE		
	AREAS		
NO.	NOTE BOOK		
	AREAS CHECKED		

MODEL: I-39 Mainline Stage 3 - XS - 2708+00.00 (8)Sheet
FILE NAME: c:\pwworking\benesch\projects\project\173608\I264C24\I-39-PreStageXS.dgn

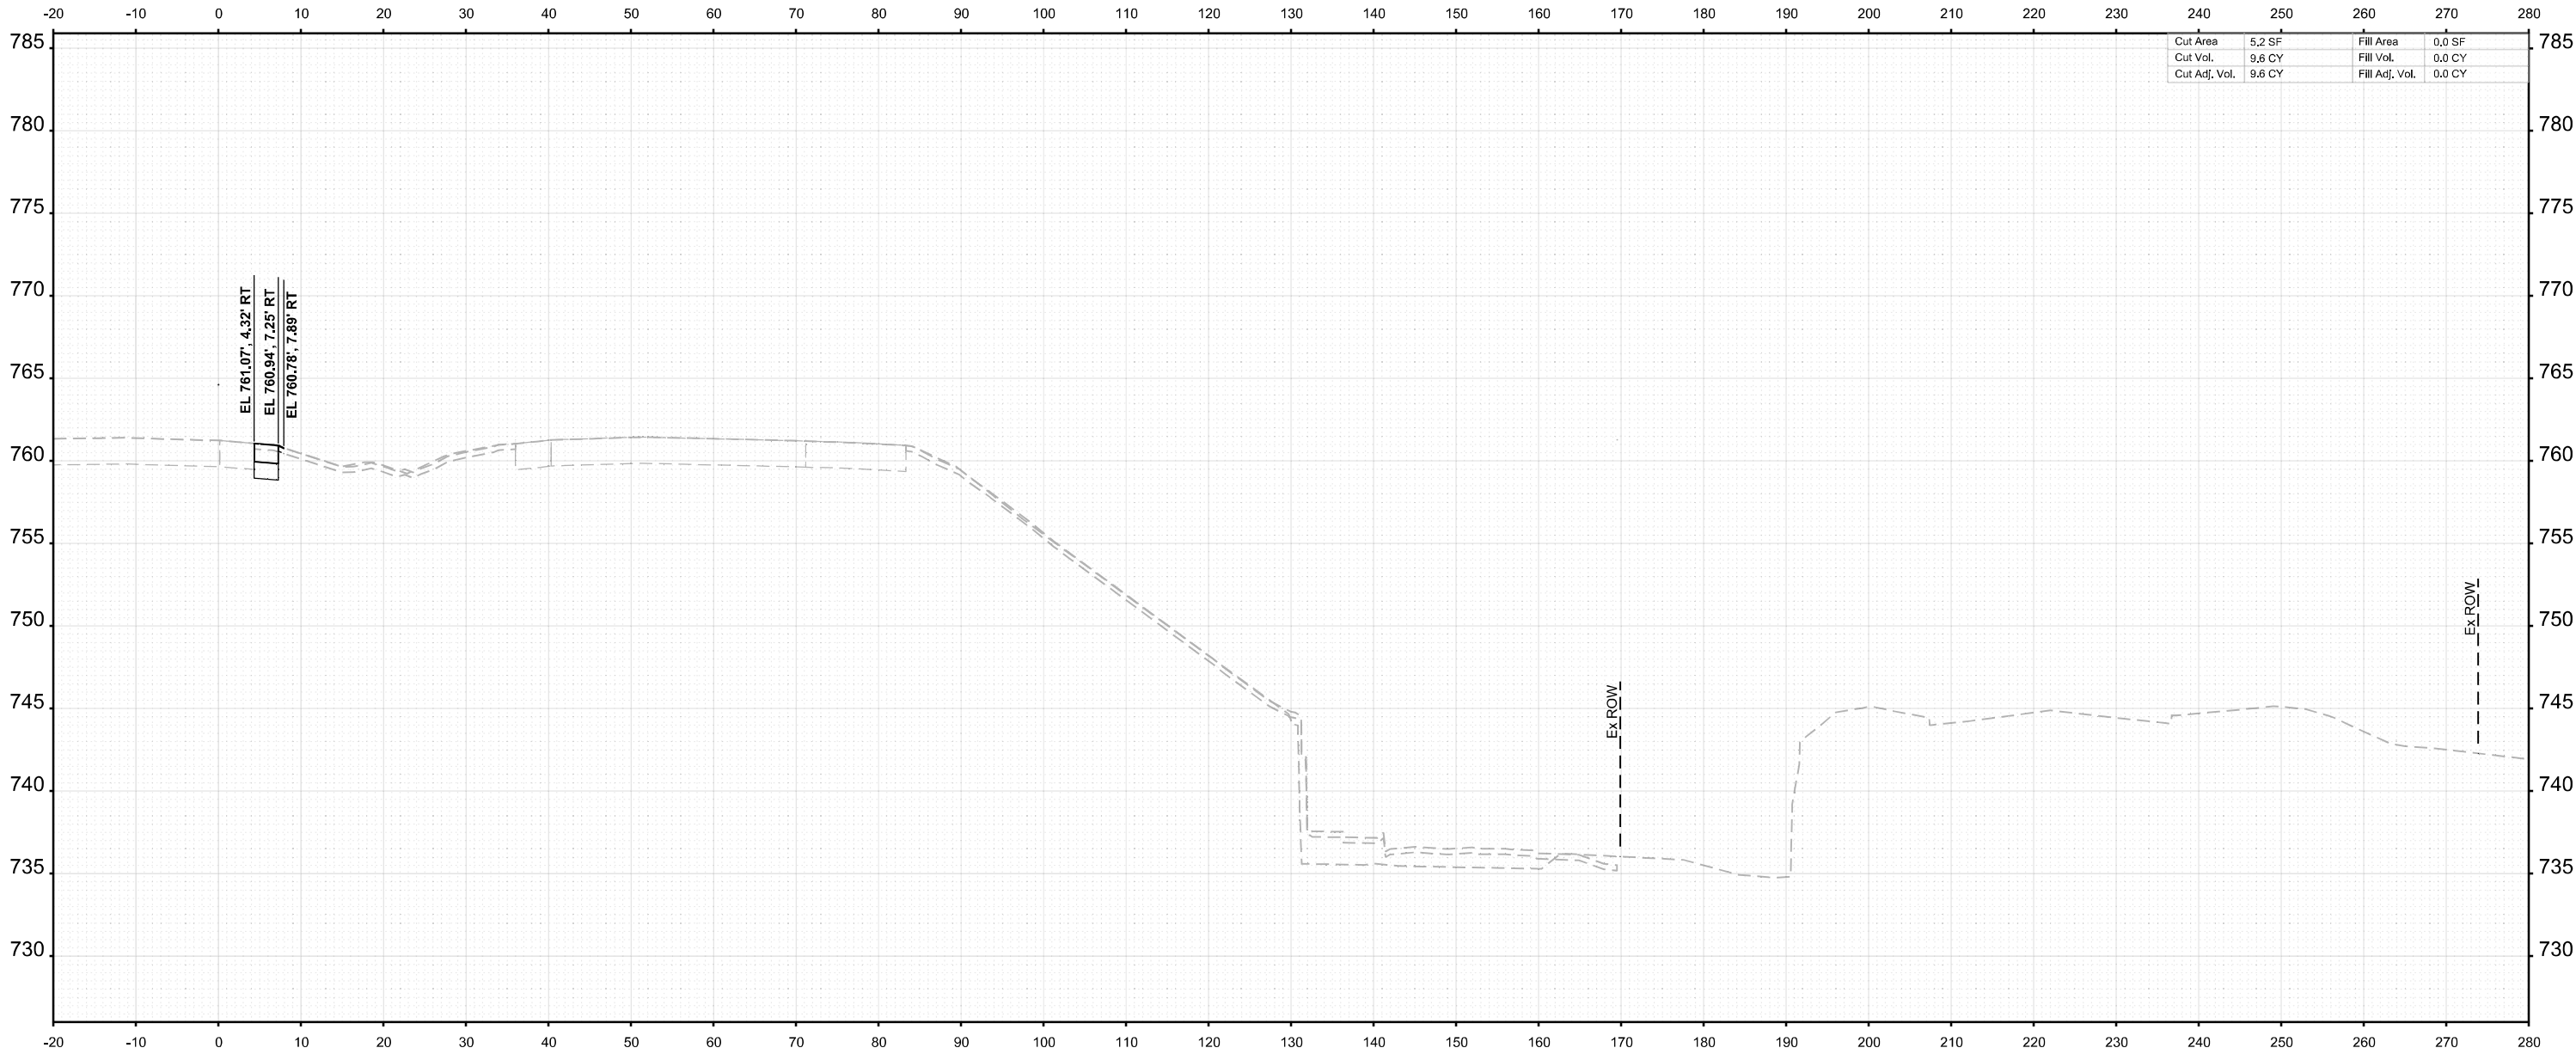

Cut Area	5.2 SF	Fill Area	0.0 SF
Cut Vol.	9.6 CY	Fill Vol.	0.0 CY
Cut Adj. Vol.	9.6 CY	Fill Adj. Vol.	0.0 CY

STA 2708+00.00



USER NAME	= agibson	DESIGNED	- T. VOGLER	REVISED	-
		DRAWN	- T. VOGLER	REVISED	-
PLOT SCALE	= \$SCALE\$	CHECKED	- J.TARDY	REVISED	-
PLOT DATE	= 2/7/2025	DATE	- 02/14/2025	REVISED	-

STATE OF ILLINOIS
DEPARTMENT OF TRANSPORTATION

CROSS SECTIONS I-39
PRE-STAGE

SCALE: 1"=10'	SHEET	OF 139 SHEETS	STA. 2708+00.00	TO STA. 2708+00.00
---------------	-------	---------------	-----------------	--------------------


F.A.I RTE.	SECTION	COUNTY	TOTAL SHEETS	SHEET NO.
*	(201-3)R & (4-1.5)R	WINNEBAGO	1685	977
CONTRACT NO. 64C24				
		ILLINOIS	FED. AID PROJECT	

* FAI ROUTE 39 (I-39) & FAP 301 (US 20)

FINAL SURVEY	SURVEYED _____		BY _____	DATE _____
	PLOTTED _____			
	TEMPLATE _____			
	AREAS _____			
NOTE BOOK	AREAS CHECKED _____			
NO. _____				

ORIGINAL SURVEY	SURVEYED _____		BY _____	DATE _____
	PLOTTED _____			
	TEMPLATE _____			
	AREAS _____			
NOTE BOOK	AREAS CHECKED _____			
Sheet# _____				

MODEL: I-39 Mainline Stage 3 - XS - 2708+50.00
FILE NAME: c:\pwworking\benesch\projects\project\60173608\0264C24\41-I-39-PreStageXS.dgn

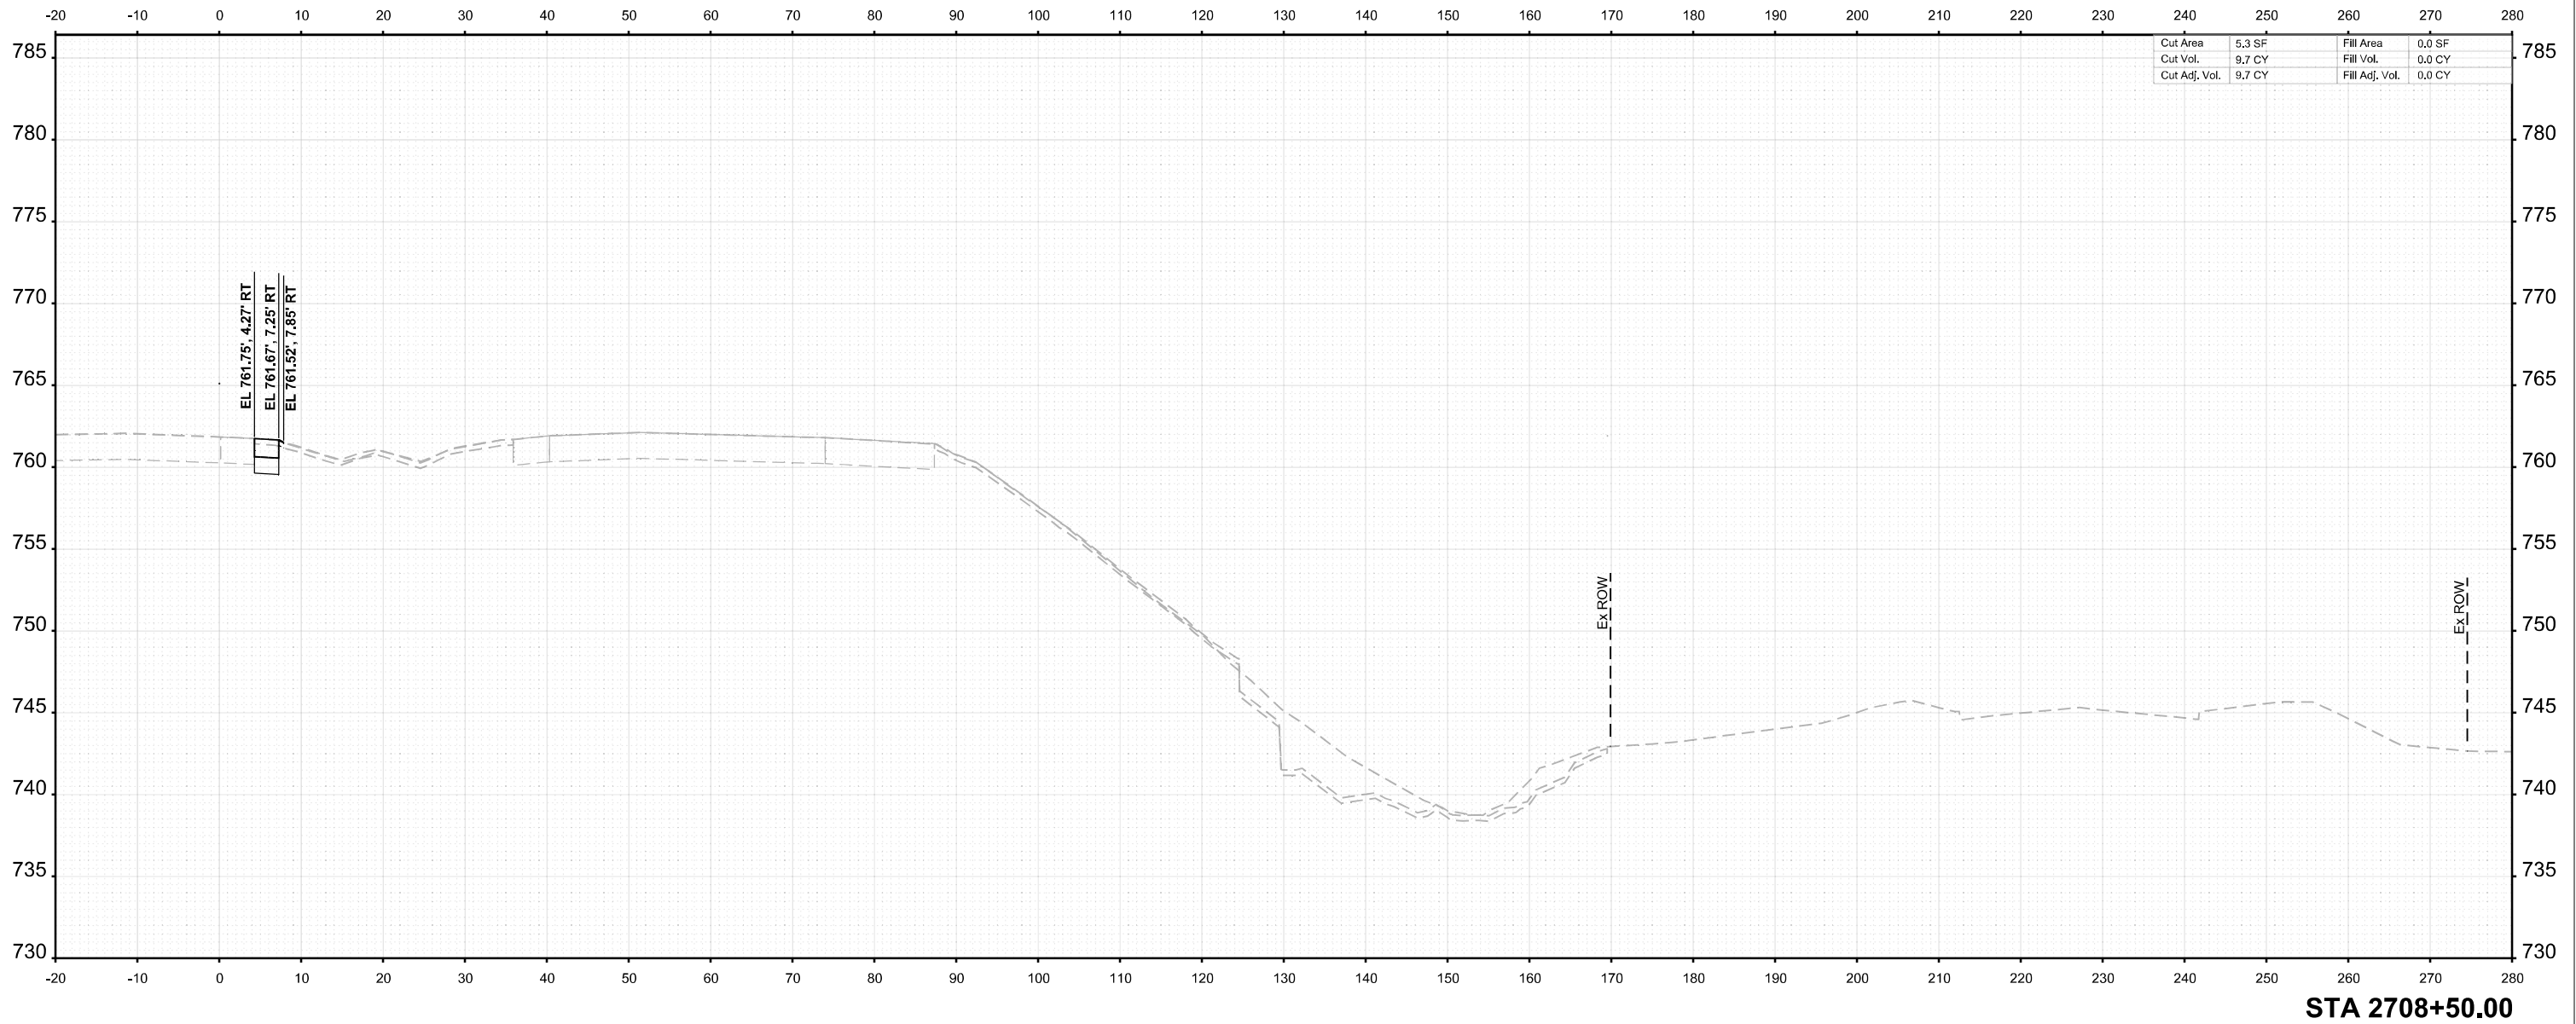

USER NAME = agibson	DESIGNED - T. VOGLER	REVISED -
	DRAWN - T. VOGLER	REVISED -
PLOT SCALE = \$SCALE\$	CHECKED - J.TARDY	REVISED -
PLOT DATE = 2/7/2025	DATE - 02/14/2025	REVISED -

STATE OF ILLINOIS
DEPARTMENT OF TRANSPORTATION

CROSS SECTIONS I-39 PRE-STAGE			
SCALE: 1"=10'	SHEET	OF 139 SHEETS	TO STA. 2708+50.00


F.A.I RTE.	SECTION	COUNTY	TOTAL SHEETS	SHEET NO.
*	(201-3)R & (4-1.5)R	WINNEBAGO	1685	978
CONTRACT NO. 64C24				
		ILLINOIS	FED. AID PROJECT	

* FAI ROUTE 39 (I-39) & FAP 301 (US 20)

FINAL SURVEY	NO.	SURVEYED PLOTTED TEMPLATE AREAS CHECKED	BY	DATE

ORIGINAL SURVEY	NOTE BOOK	SURVEYED PLOTTED TEMPLATE AREAS CHECKED	BY	DATE

MODEL: I-39 Mainline Stage 3 - XS - 2709+00.00
FILE NAME: c:\pwworking\benesch\projects\60173608\0264C24\I-39-PreStageXS.dgn

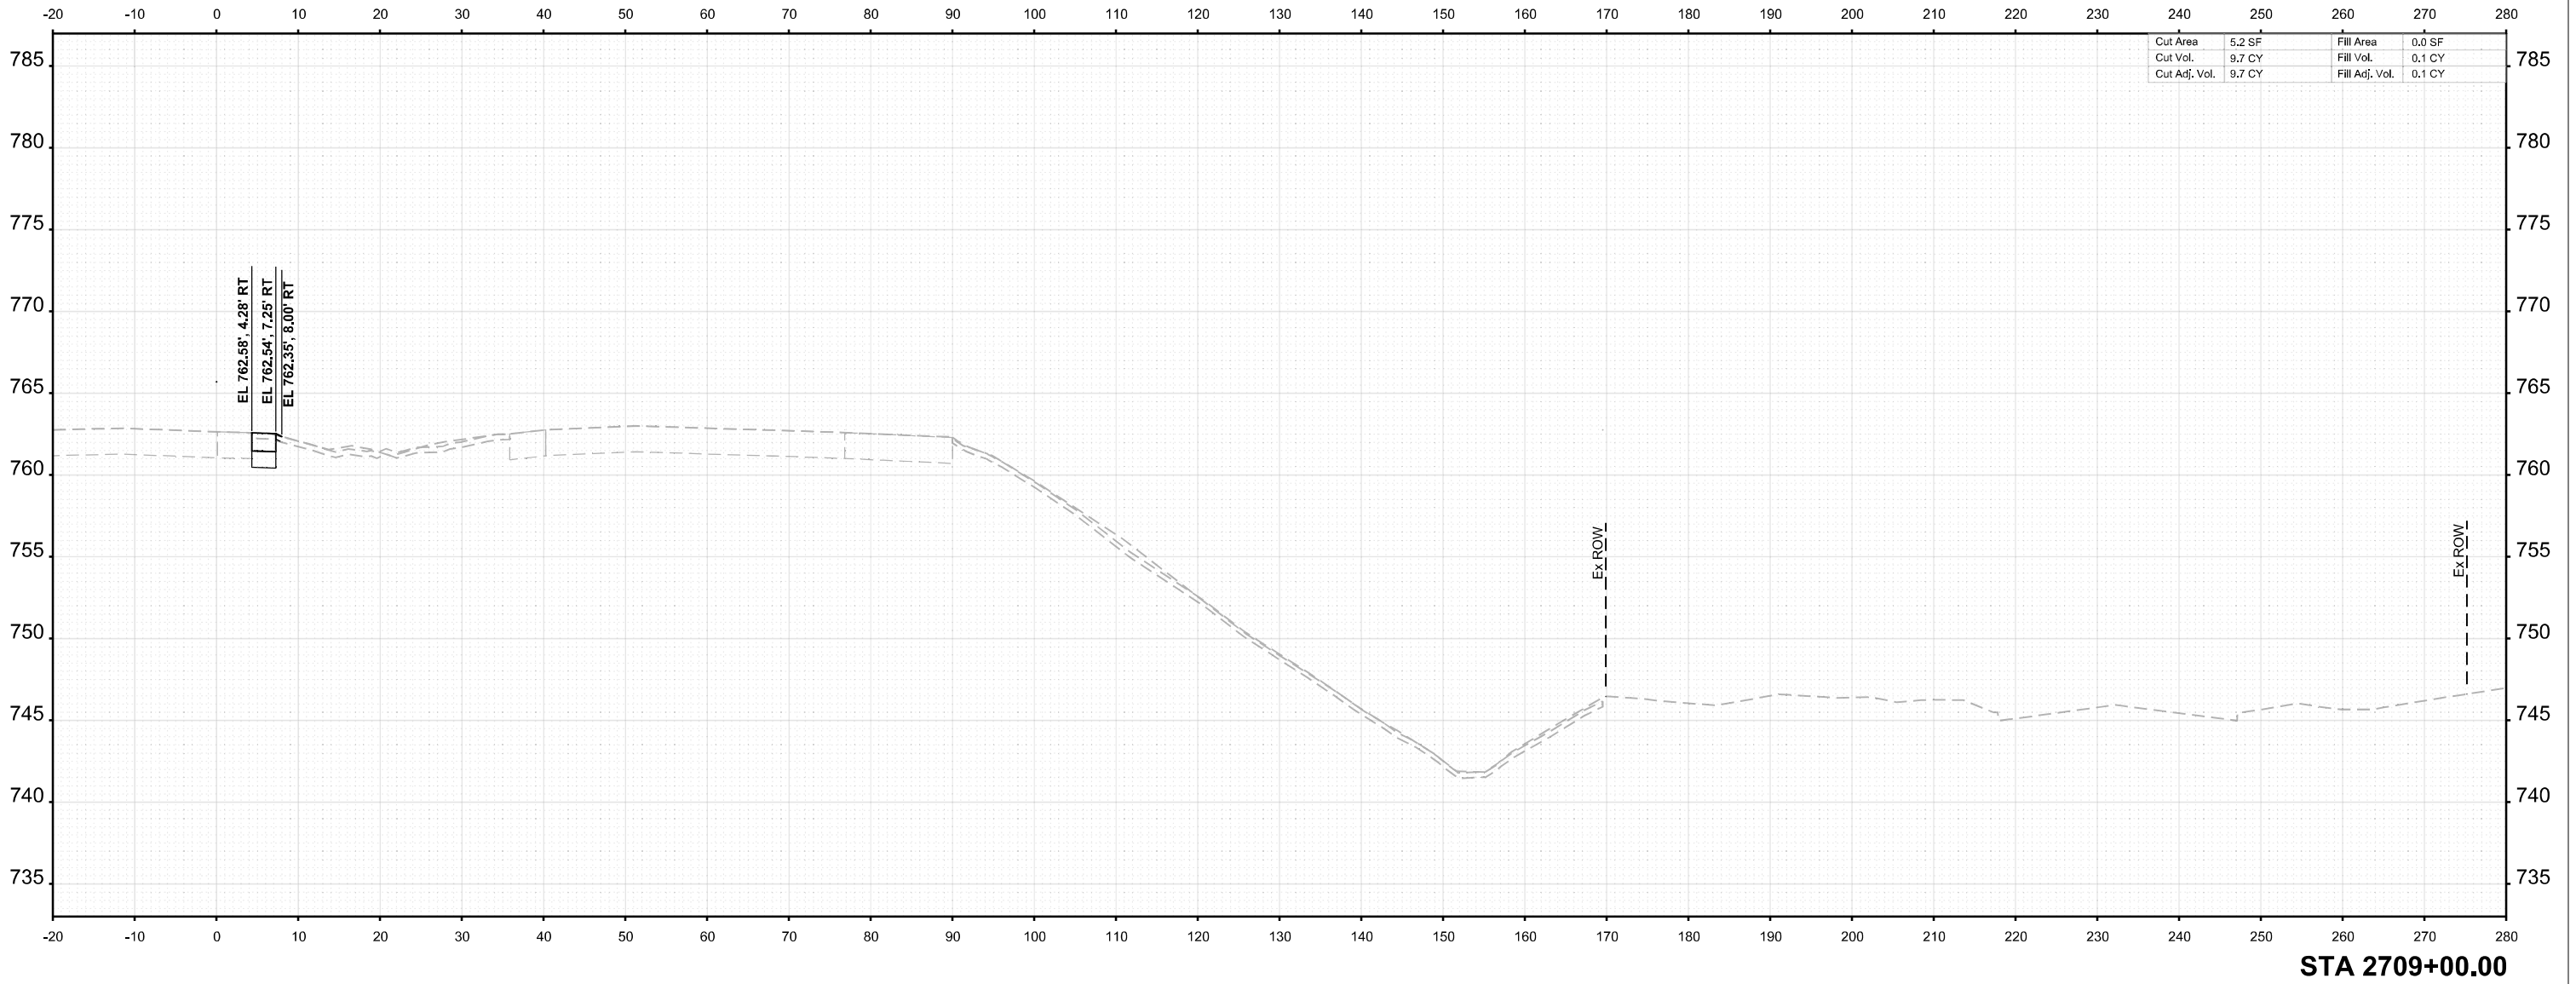

USER NAME = agibson	DESIGNED - T. VOGLER	REVISED -
	DRAWN - T. VOGLER	REVISED -
PLOT SCALE = \$SCALE\$	CHECKED - J.TARDY	REVISED -
PLOT DATE = 2/7/2025	DATE - 02/14/2025	REVISED -

STATE OF ILLINOIS
DEPARTMENT OF TRANSPORTATION

CROSS SECTIONS I-39
PRE-STAGE

SCALE: 1"=10'	SHEET OF 139 SHEETS	STA. 2709+00.00 TO STA. 2709+00.00
---------------	---------------------	------------------------------------


F.A.I RTE.	SECTION	COUNTY	TOTAL SHEETS	SHEET NO.
*	(201-3)R & (4-1.5)R	WINNEBAGO	1685	979
CONTRACT NO. 64C24				
		ILLINOIS	FED. AID PROJECT	

* FAI ROUTE 39 (I-39) & FAP 301 (US 20)

FINAL SURVEY	SURVEYED _____		BY _____	DATE _____
	PLOTTED _____			
	TEMPLATE _____			
	AREAS _____			
NOTE BOOK	AREAS CHECKED _____			
NO. _____				

ORIGINAL SURVEY	SURVEYED _____		BY _____	DATE _____
	PLOTTED _____			
	TEMPLATE _____			
	AREAS _____			
NOTE BOOK	AREAS CHECKED _____			
Sheet# _____				

MODEL: I-39 Mainline Stage 3 - XS - 2709+50.00
FILE NAME: c:\pwworking\benesch\projects\00173608\0264\0244\I-39-PreStage\XS.dgn

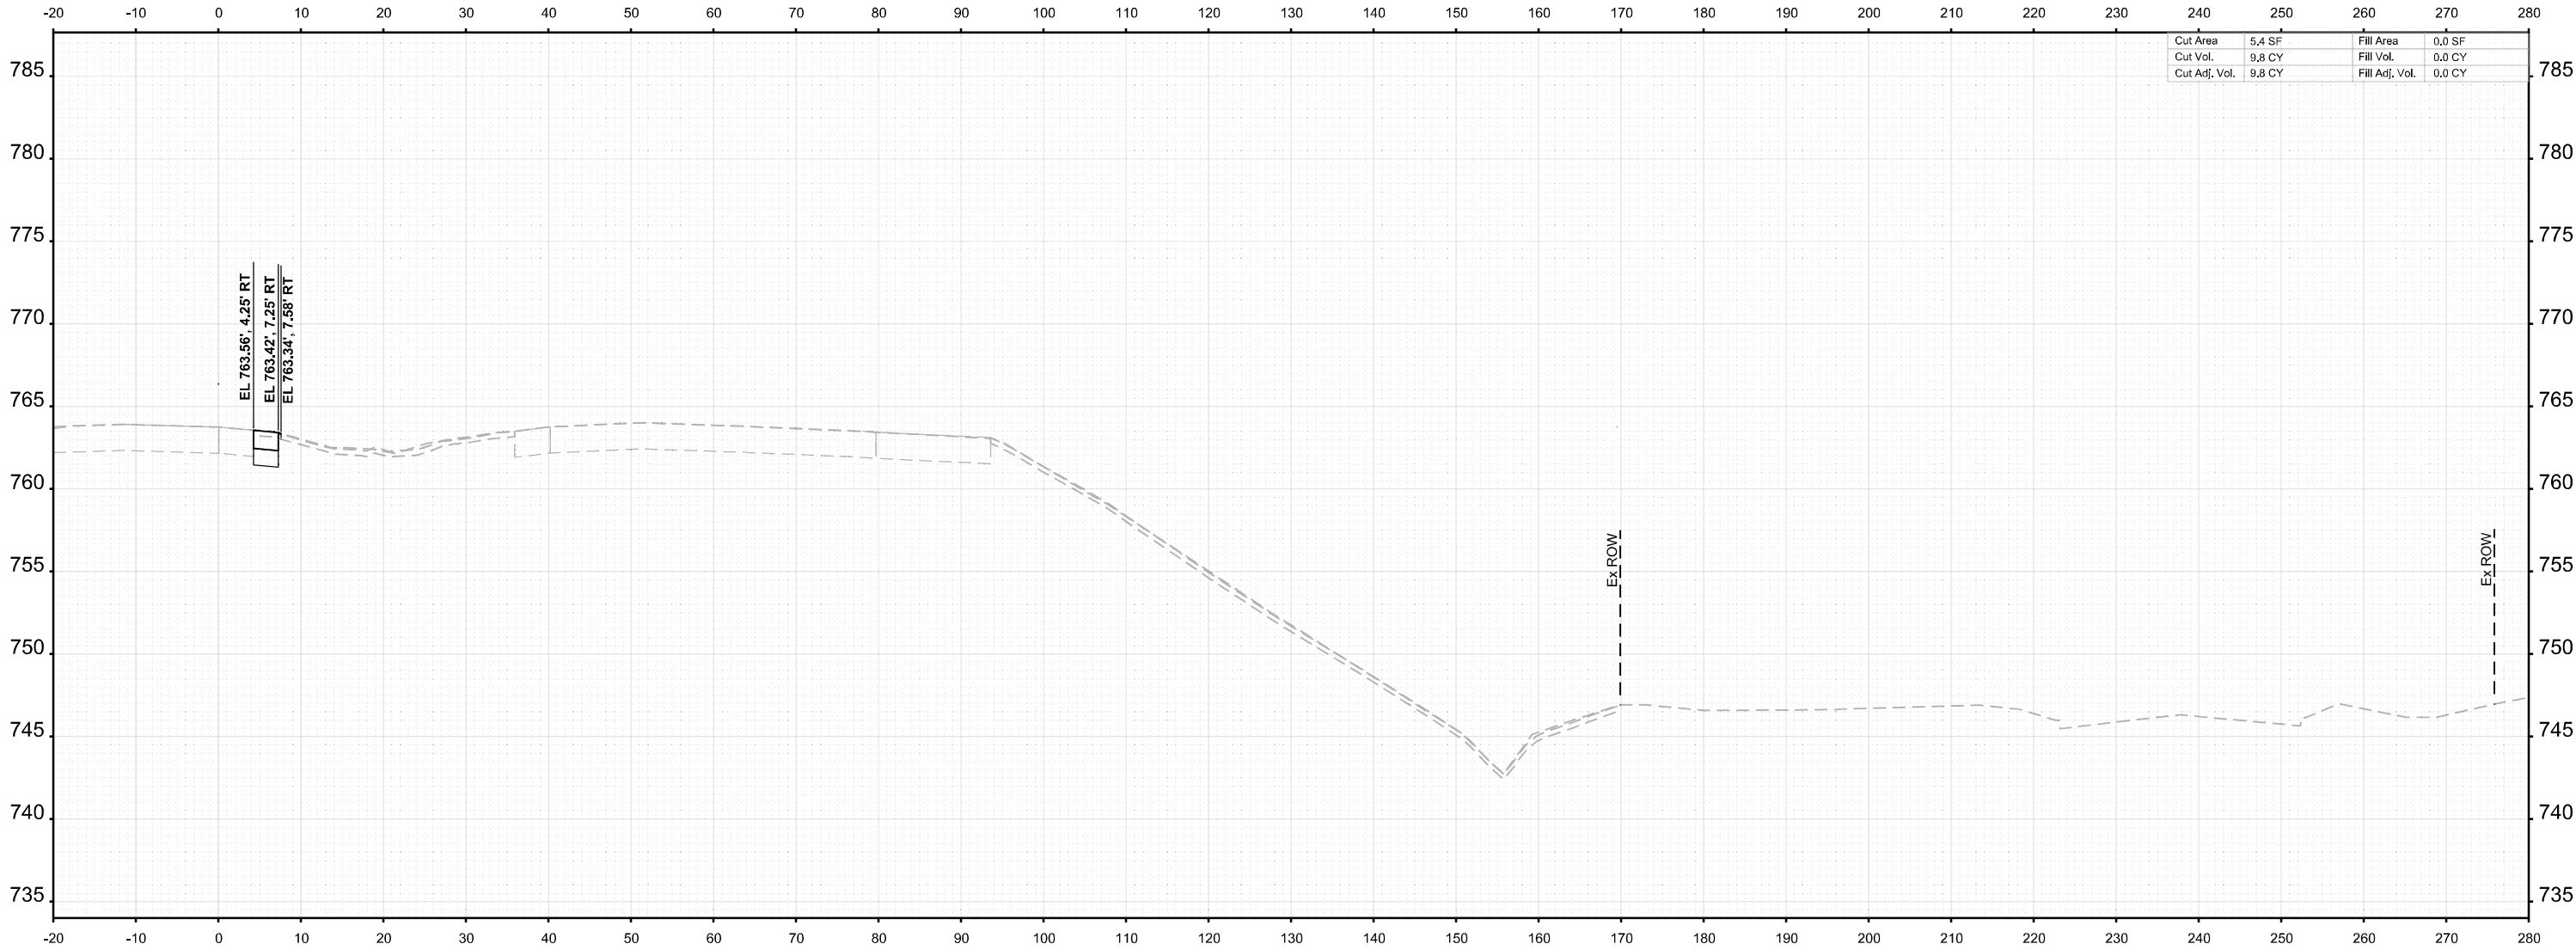

STA 2709+50.00



USER NAME = agibson	DESIGNED - T. VOGLER	REVISED -
	DRAWN - T. VOGLER	REVISED -
PLOT SCALE = \$SCALE\$	CHECKED - J.TARDY	REVISED -
PLOT DATE = 2/7/2025	DATE - 02/14/2025	REVISED -

STATE OF ILLINOIS
DEPARTMENT OF TRANSPORTATION

CROSS SECTIONS I-39
PRE-STAGE

SCALE: 1"=10'	SHEET OF 139 SHEETS	STA. 2709+50.00 TO STA. 2709+50.00
---------------	---------------------	------------------------------------


F.A.I RTE.	SECTION	COUNTY	TOTAL SHEETS	SHEET NO.
*	(201-3)R & (4-1.5)R	WINNEBAGO	1685	980
CONTRACT NO. 64C24				
		ILLINOIS	FED. AID PROJECT	

* FAI ROUTE 39 (I-39) & FAP 301 (US 20)

FINAL SURVEY	NO.	SURVEYED PLOTTED TEMPLATE AREAS CHECKED	BY	DATE

ORIGINAL SURVEY	NOTE BOOK	SURVEYED PLOTTED TEMPLATE AREAS CHECKED	BY	DATE

MODEL: I-39 Mainline Stage 3 - XS - 2710+00.00
FILE NAME: c:\pwworking\benesch\projects\00173608\0264C24\I-39-PreStageXS.dgn

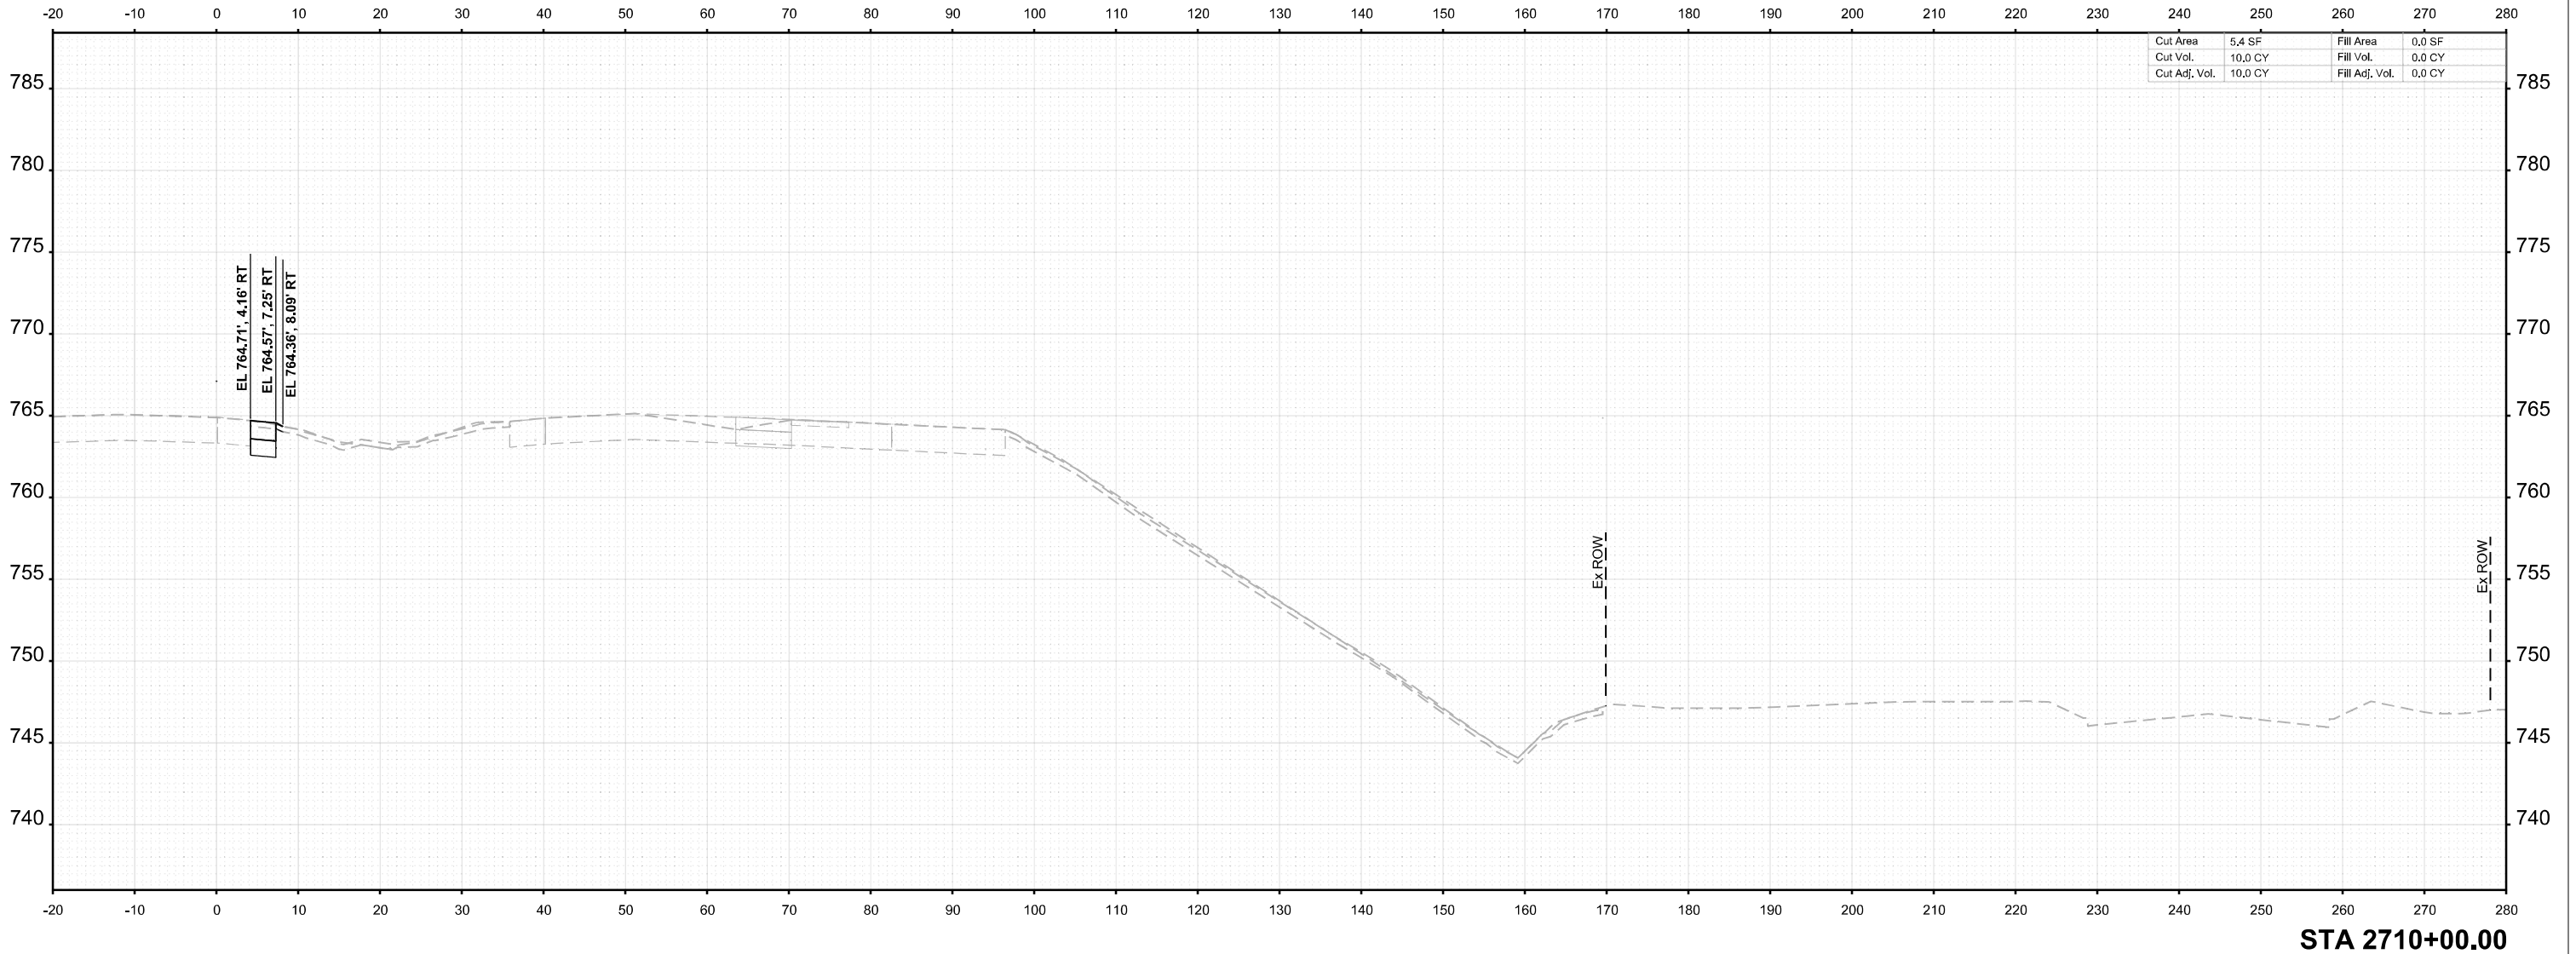

USER NAME =	agibson	DESIGNED -	T. VOGLER	REVISED -	
		DRAWN -	T. VOGLER	REVISED -	
PLOT SCALE =	SSCALE\$	CHECKED -	J.TARDY	REVISED -	
PLOT DATE =	2/7/2025	DATE -	02/14/2025	REVISED -	

STATE OF ILLINOIS
DEPARTMENT OF TRANSPORTATION

CROSS SECTIONS I-39
PRE-STAGE

SCALE: 1"=10' SHEET OF 139 SHEETS STA. 2710+00.00 TO STA. 2710+00.00


F.A.I RTE.	SECTION	COUNTY	TOTAL SHEETS	SHEET NO.
*	(201-3)R & (4-1.5)R	WINNEBAGO	1685	981
CONTRACT NO. 64C24				
		ILLINOIS	FED. AID PROJECT	

* FAI ROUTE 39 (I-39) & FAP 301 (US 20)

FINAL SURVEY	SURVEYED _____		BY _____	DATE _____
	PLOTTED _____			
	TEMPLATE _____			
	AREAS _____			
NOTE BOOK	AREAS CHECKED _____			
NO. _____				

ORIGINAL SURVEY	SURVEYED _____		BY _____	DATE _____
	PLOTTED _____			
	TEMPLATE _____			
	AREAS _____			
NOTE BOOK	AREAS CHECKED _____			
Sheet# _____				

MODEL: I-39 Mainline Stage 3 - XS - 2710+50.00
FILE NAME: c:\pwworking\benesch\projects\60173608\0264C24-I-39-PreStageXS.dgn

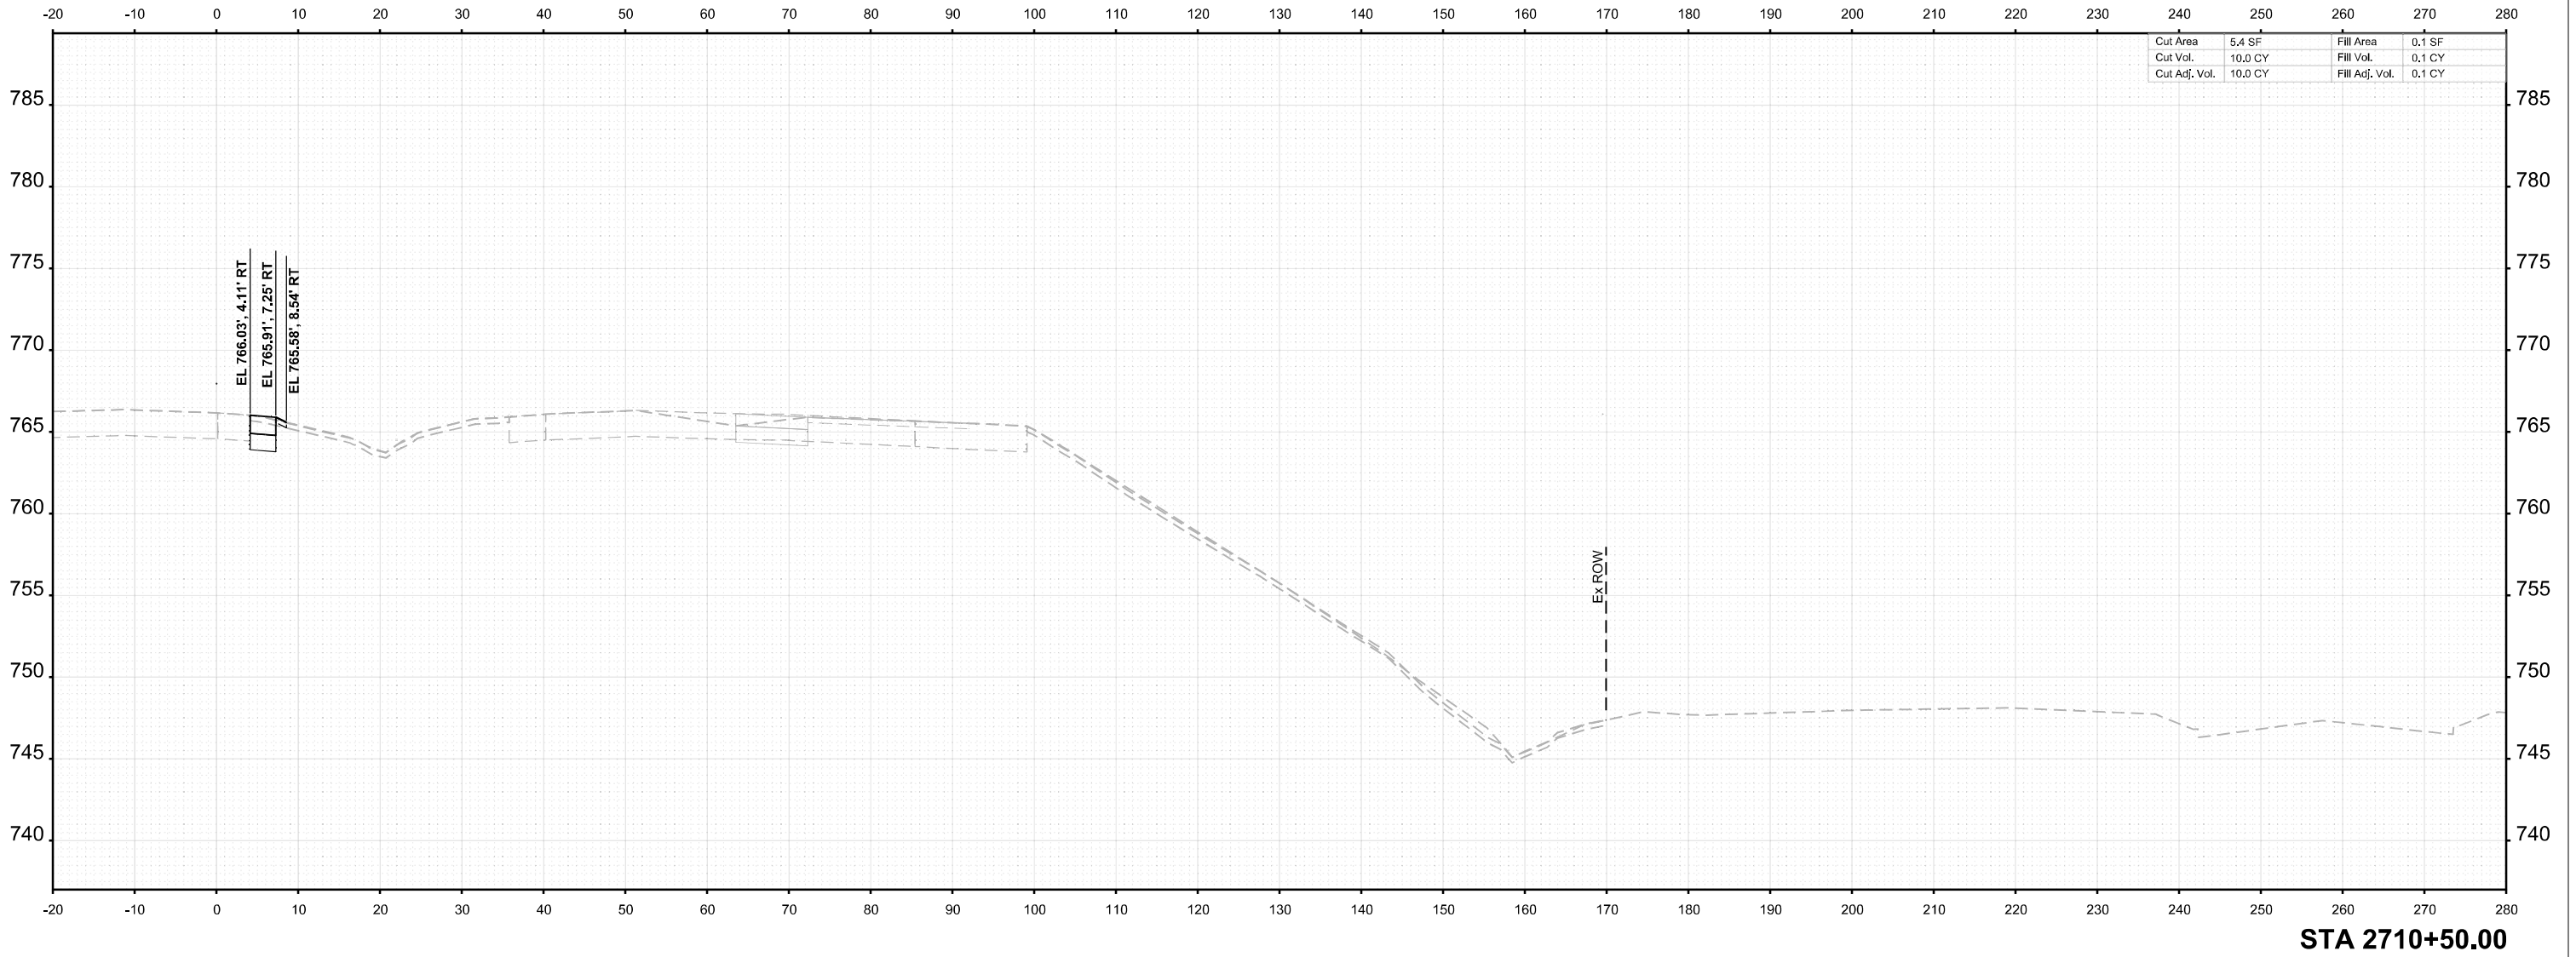

USER NAME	= agibson	DESIGNED	- T. VOGLER	REVISED	-
		DRAWN	- T. VOGLER	REVISED	-
PLOT SCALE	= \$SCALE\$	CHECKED	- J.TARDY	REVISED	-
PLOT DATE	= 2/7/2025	DATE	- 02/14/2025	REVISED	-

STATE OF ILLINOIS
DEPARTMENT OF TRANSPORTATION

CROSS SECTIONS I-39
PRE-STAGE

SCALE: 1"=10'	SHEET	OF 139 SHEETS	STA. 2710+50.00	TO STA. 2710+50.00
---------------	-------	---------------	-----------------	--------------------


F.A.I RTE.	SECTION	COUNTY	TOTAL SHEETS	SHEET NO.
*	(201-3)R & (4-1.5)R	WINNEBAGO	1685	982
CONTRACT NO. 64C24				
		ILLINOIS	FED. AID PROJECT	

* FAI ROUTE 39 (I-39) & FAP 301 (US 20)

FINAL SURVEY	NO.	SURVEYED PLOTTED TEMPLATE AREAS CHECKED	BY	DATE

ORIGINAL SURVEY	NOTE BOOK	SURVEYED PLOTTED TEMPLATE AREAS CHECKED	BY	DATE

MODEL: I-39 Mainline Stage 3 - XS - 2711+00.00 (Sheet)
FILE NAME: c:\pwworking\benesch\projects\project60173608\I264C24\I-39-PreStageXS.dgn

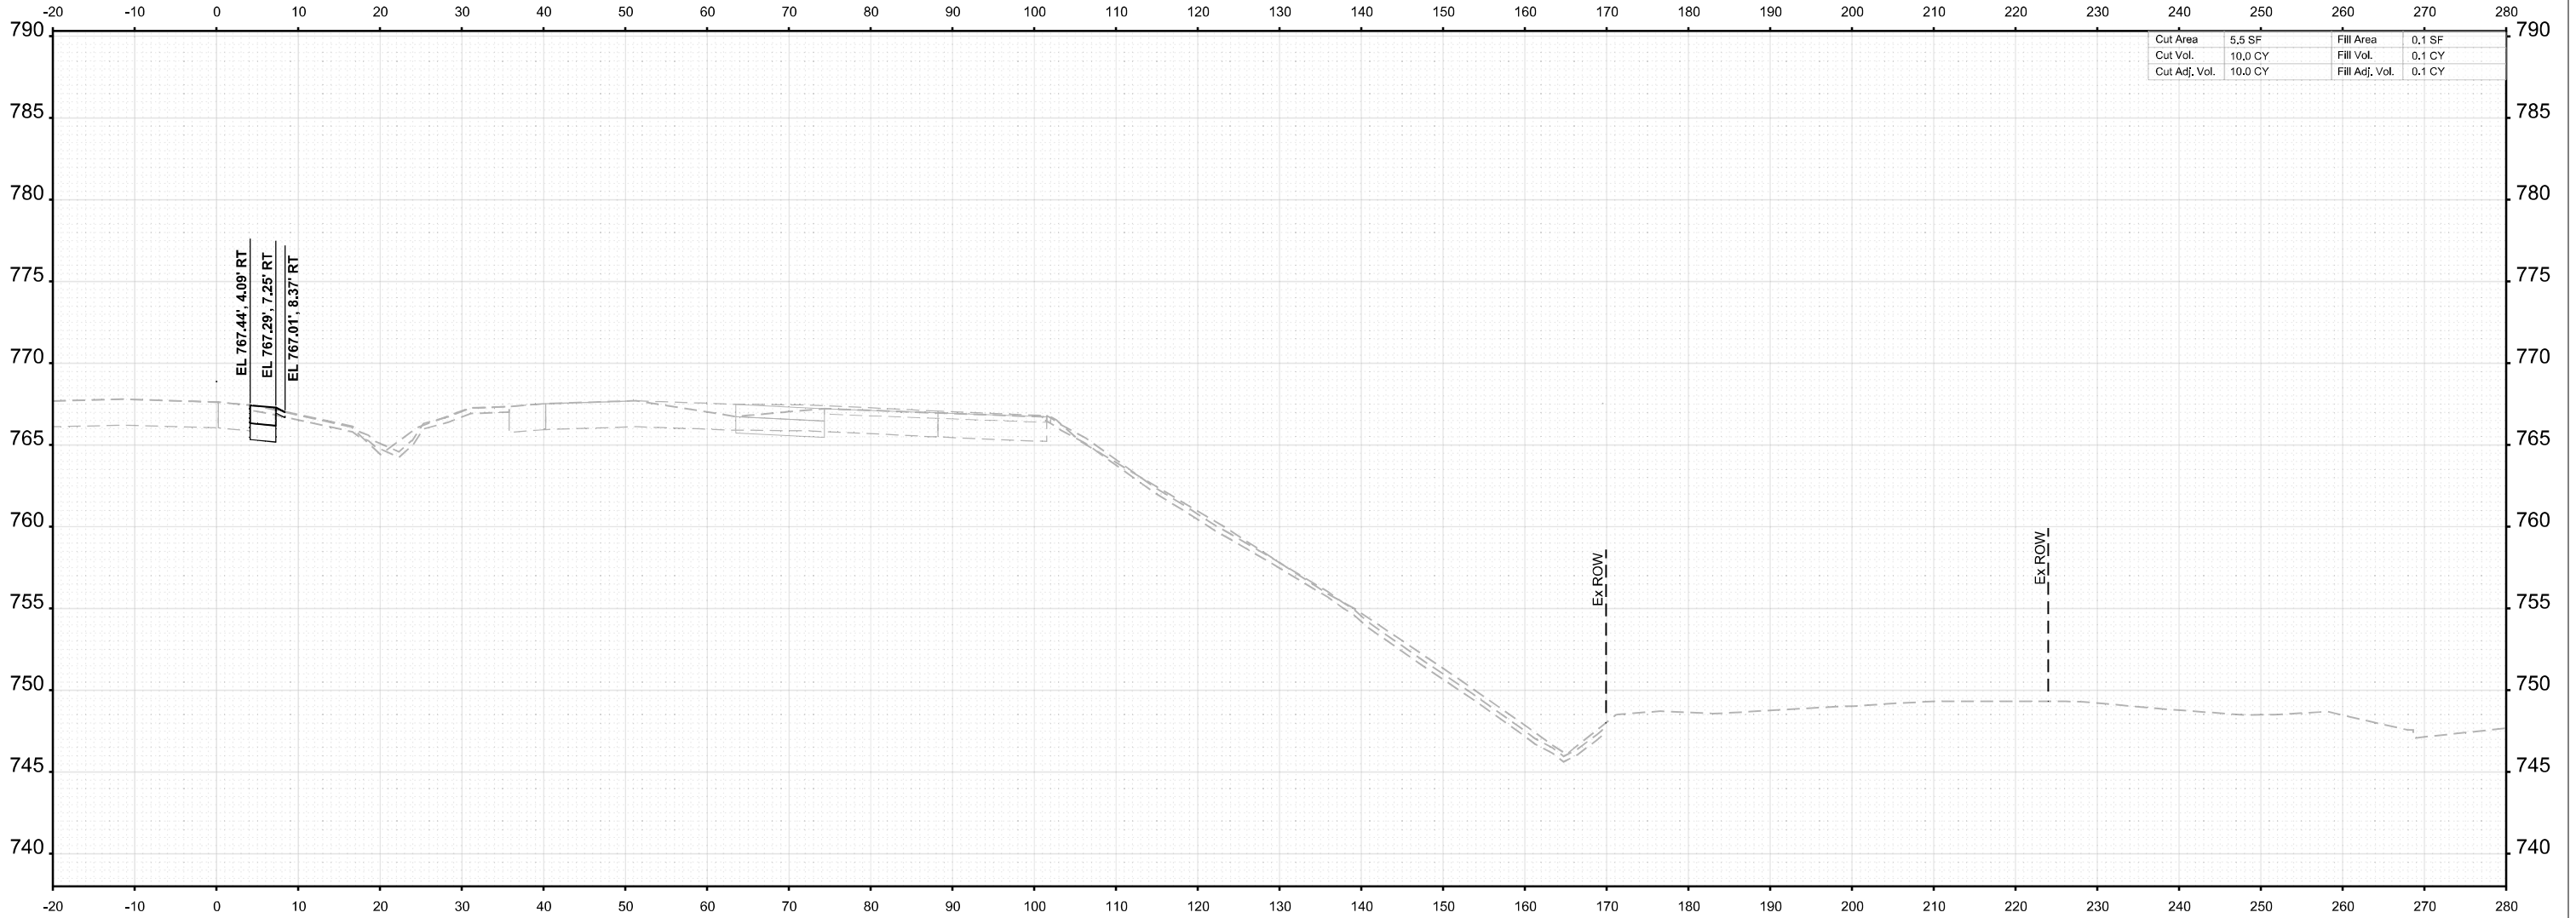

STA 2711+00.00



USER NAME =	agibson	DESIGNED -	T. VOGLER	REVISED -	
		DRAWN -	T. VOGLER	REVISED -	
PLOT SCALE =	SSCALE\$	CHECKED -	J.TARDY	REVISED -	
PLOT DATE =	2/7/2025	DATE -	02/14/2025	REVISED -	

STATE OF ILLINOIS
DEPARTMENT OF TRANSPORTATION

CROSS SECTIONS I-39
PRE-STAGE

SCALE: 1"=10'	SHEET	OF 139 SHEETS	STA. 2711+00.00	TO STA. 2711+00.00
---------------	-------	---------------	-----------------	--------------------


F.A.I RTE.	SECTION	COUNTY	TOTAL SHEETS	SHEET NO.
*	(201-3)R & (4-1.5)R	WINNEBAGO	1685	983
CONTRACT NO. 64C24				
		ILLINOIS	FED. AID PROJECT	

* FAI ROUTE 39 (I-39) & FAP 301 (US 20)

FINAL SURVEY	SURVEYED _____		BY _____	DATE _____
	PLOTTED _____			
	TEMPLATE _____			
	AREAS _____			
NOTE BOOK	AREAS CHECKED _____			
NO. _____				

ORIGINAL SURVEY	SURVEYED _____		BY _____	DATE _____
	PLOTTED _____			
	TEMPLATE _____			
	AREAS _____			
NOTE BOOK	AREAS CHECKED _____			
Sheet# _____				

MODEL: I-39 Mainline Stage 3 - XS - 2711+50.00
FILE NAME: c:\paword\benesch\projects\stage3\073808\0264\0244\I-39-PreStageXS.dgn

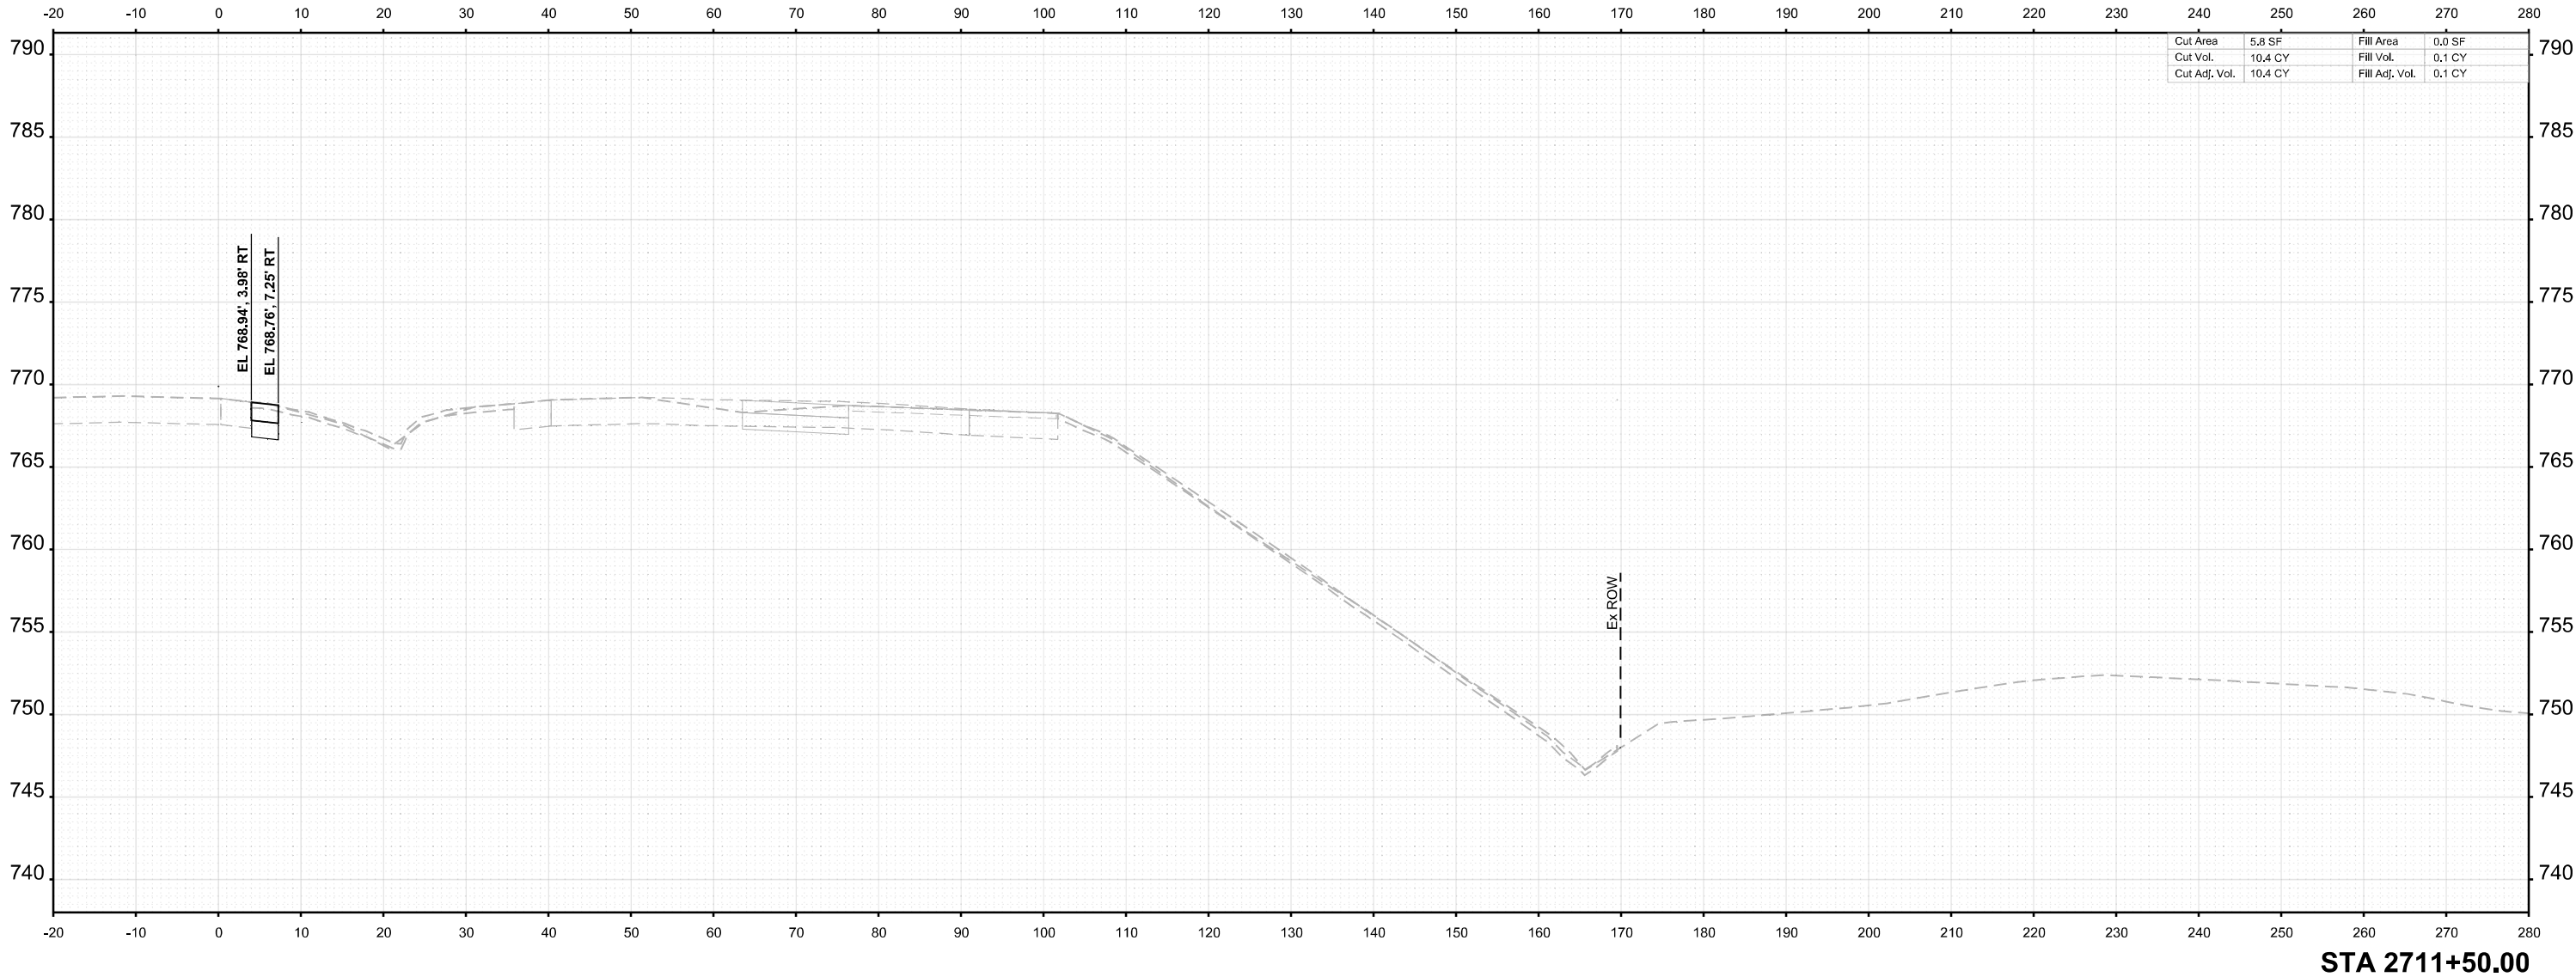

USER NAME	= agibson	DESIGNED	- T. VOGLER	REVISED	-
		DRAWN	- T. VOGLER	REVISED	-
PLOT SCALE	= \$SCALE\$	CHECKED	- J.TARDY	REVISED	-
PLOT DATE	= 2/7/2025	DATE	- 02/14/2025	REVISED	-

STATE OF ILLINOIS
DEPARTMENT OF TRANSPORTATION

CROSS SECTIONS I-39
PRE-STAGE

SCALE: 1"=10' SHEET OF 139 SHEETS STA. 2711+50.00 TO STA. 2711+50.00


F.A.I RTE.	SECTION	COUNTY	TOTAL SHEETS	SHEET NO.
*	(201-3)R & (4-1.5)R	WINNEBAGO	1685	984
CONTRACT NO. 64C24				
		ILLINOIS	FED. AID PROJECT	

* FAI ROUTE 39 (I-39) & FAP 301 (US 20)

FINAL SURVEY	NO.	SURVEYED PLOTTED TEMPLATE AREAS CHECKED	BY	DATE

ORIGINAL SURVEY	NOTE BOOK	SURVEYED PLOTTED TEMPLATE AREAS CHECKED	BY	DATE

MODEL: I-39 Mainline Stage 3 - XS - 2712+00.00 (Sheet)
FILE NAME: c:\pwworking\benesch\projects\60173608\0264\0244\I-39-PreStageXS.dgn

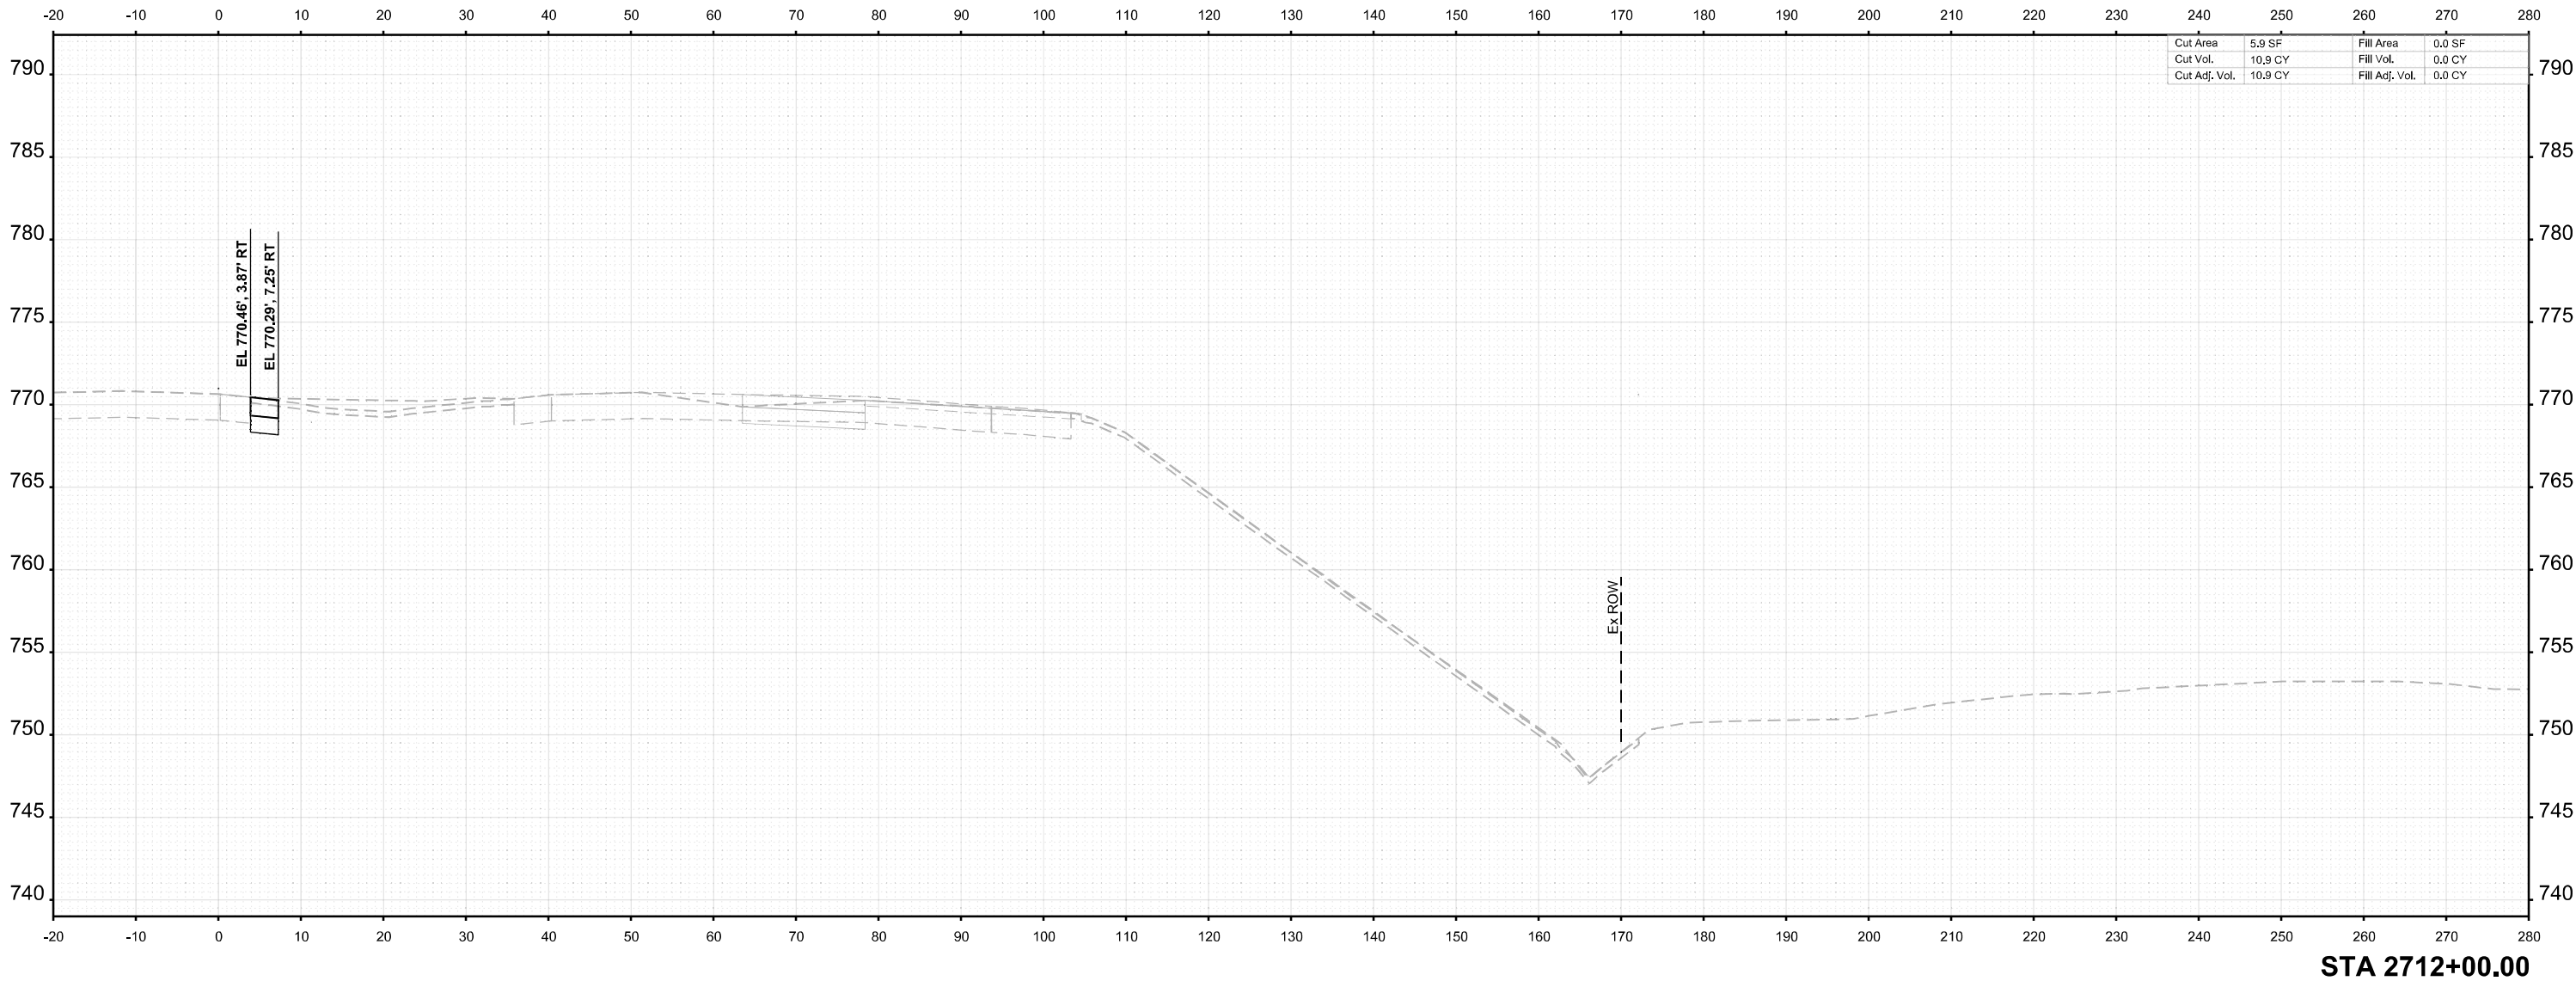

USER NAME = agibson	DESIGNED - T. VOGLER	REVISED -
	DRAWN - T. VOGLER	REVISED -
PLOT SCALE = \$SCALE\$	CHECKED - J.TARDY	REVISED -
PLOT DATE = 2/7/2025	DATE - 02/14/2025	REVISED -

STATE OF ILLINOIS
DEPARTMENT OF TRANSPORTATION

CROSS SECTIONS I-39
PRE-STAGE

SCALE: 1"=10'	SHEET OF 139 SHEETS	STA. 2712+00.00 TO STA. 2712+00.00
---------------	---------------------	------------------------------------


F.A.I RTE.	SECTION	COUNTY	TOTAL SHEETS	SHEET NO.
*	(201-3)R & (4-1.5)R	WINNEBAGO	1685	985
CONTRACT NO. 64C24				
		ILLINOIS	FED. AID PROJECT	

* FAI ROUTE 39 (I-39) & FAP 301 (US 20)

FINAL SURVEY	SURVEYED	BY	DATE
NOTE BOOK	PLOTTED		
NO.	TEMPLATE		
	AREAS		
	AREAS CHECKED		

ORIGINAL SURVEY	SURVEYED	BY	DATE
NOTE BOOK	PLOTTED		
	AREAS		
	AREAS CHECKED		

MODEL: I-39 Mainline Stage 3 - XS - 2712+50.00
FILE NAME: c:\paword\benesch\projects\project\0173608\0264\0244\I-39-PreStageXS.dgn

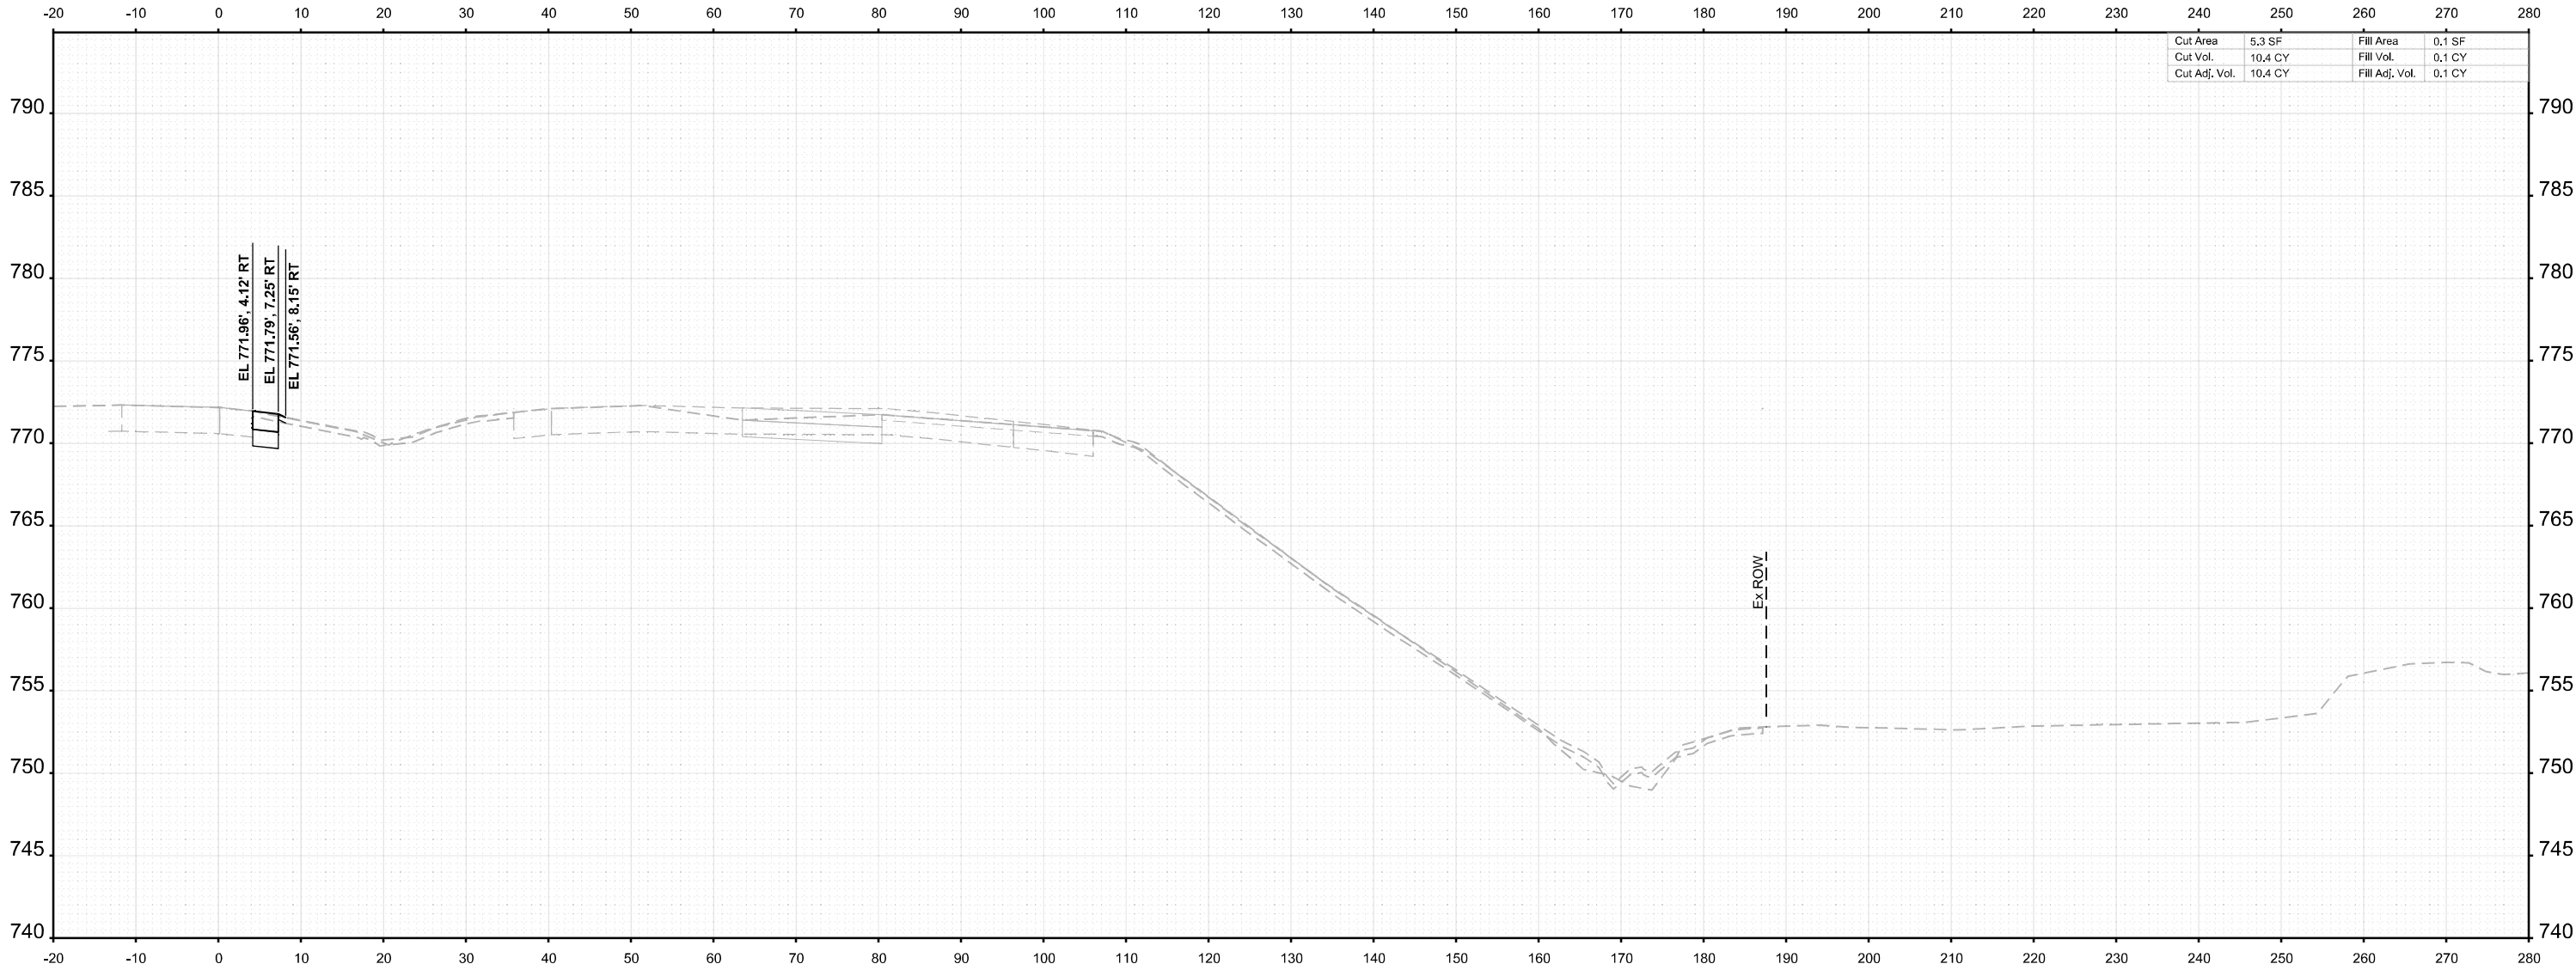

STA 2712+50.00



USER NAME =	agibson	DESIGNED -	T. VOGLER	REVISED -	
		DRAWN -	T. VOGLER	REVISED -	
PLOT SCALE =	SSCALE\$	CHECKED -	J.TARDY	REVISED -	
PLOT DATE =	2/7/2025	DATE -	02/14/2025	REVISED -	

STATE OF ILLINOIS
DEPARTMENT OF TRANSPORTATION

CROSS SECTIONS I-39
PRE-STAGE

SCALE: 1"=10'	SHEET	OF 139 SHEETS	STA. 2712+50.00	TO STA. 2712+50.00
---------------	-------	---------------	-----------------	--------------------


F.A.I RTE.	SECTION	COUNTY	TOTAL SHEETS	SHEET NO.
*	(201-3)R & (4-1.5)R	WINNEBAGO	1685	986
CONTRACT NO. 64C24				
		ILLINOIS	FED. AID PROJECT	

* FAI ROUTE 39 (I-39) & FAP 301 (US 20)

FINAL SURVEY	NO.	SURVEYED PLOTTED TEMPLATE AREAS CHECKED	BY	DATE

ORIGINAL SURVEY	NOTE BOOK	SURVEYED PLOTTED TEMPLATE AREAS CHECKED	BY	DATE

MODEL: I-39 Mainline Stage 3 - XS - 2713+00.00 (Sheet)
FILE NAME: c:\pwworking\benesch\projects\project60\73608\0264\0244\I-39-PreStageXS.dgn

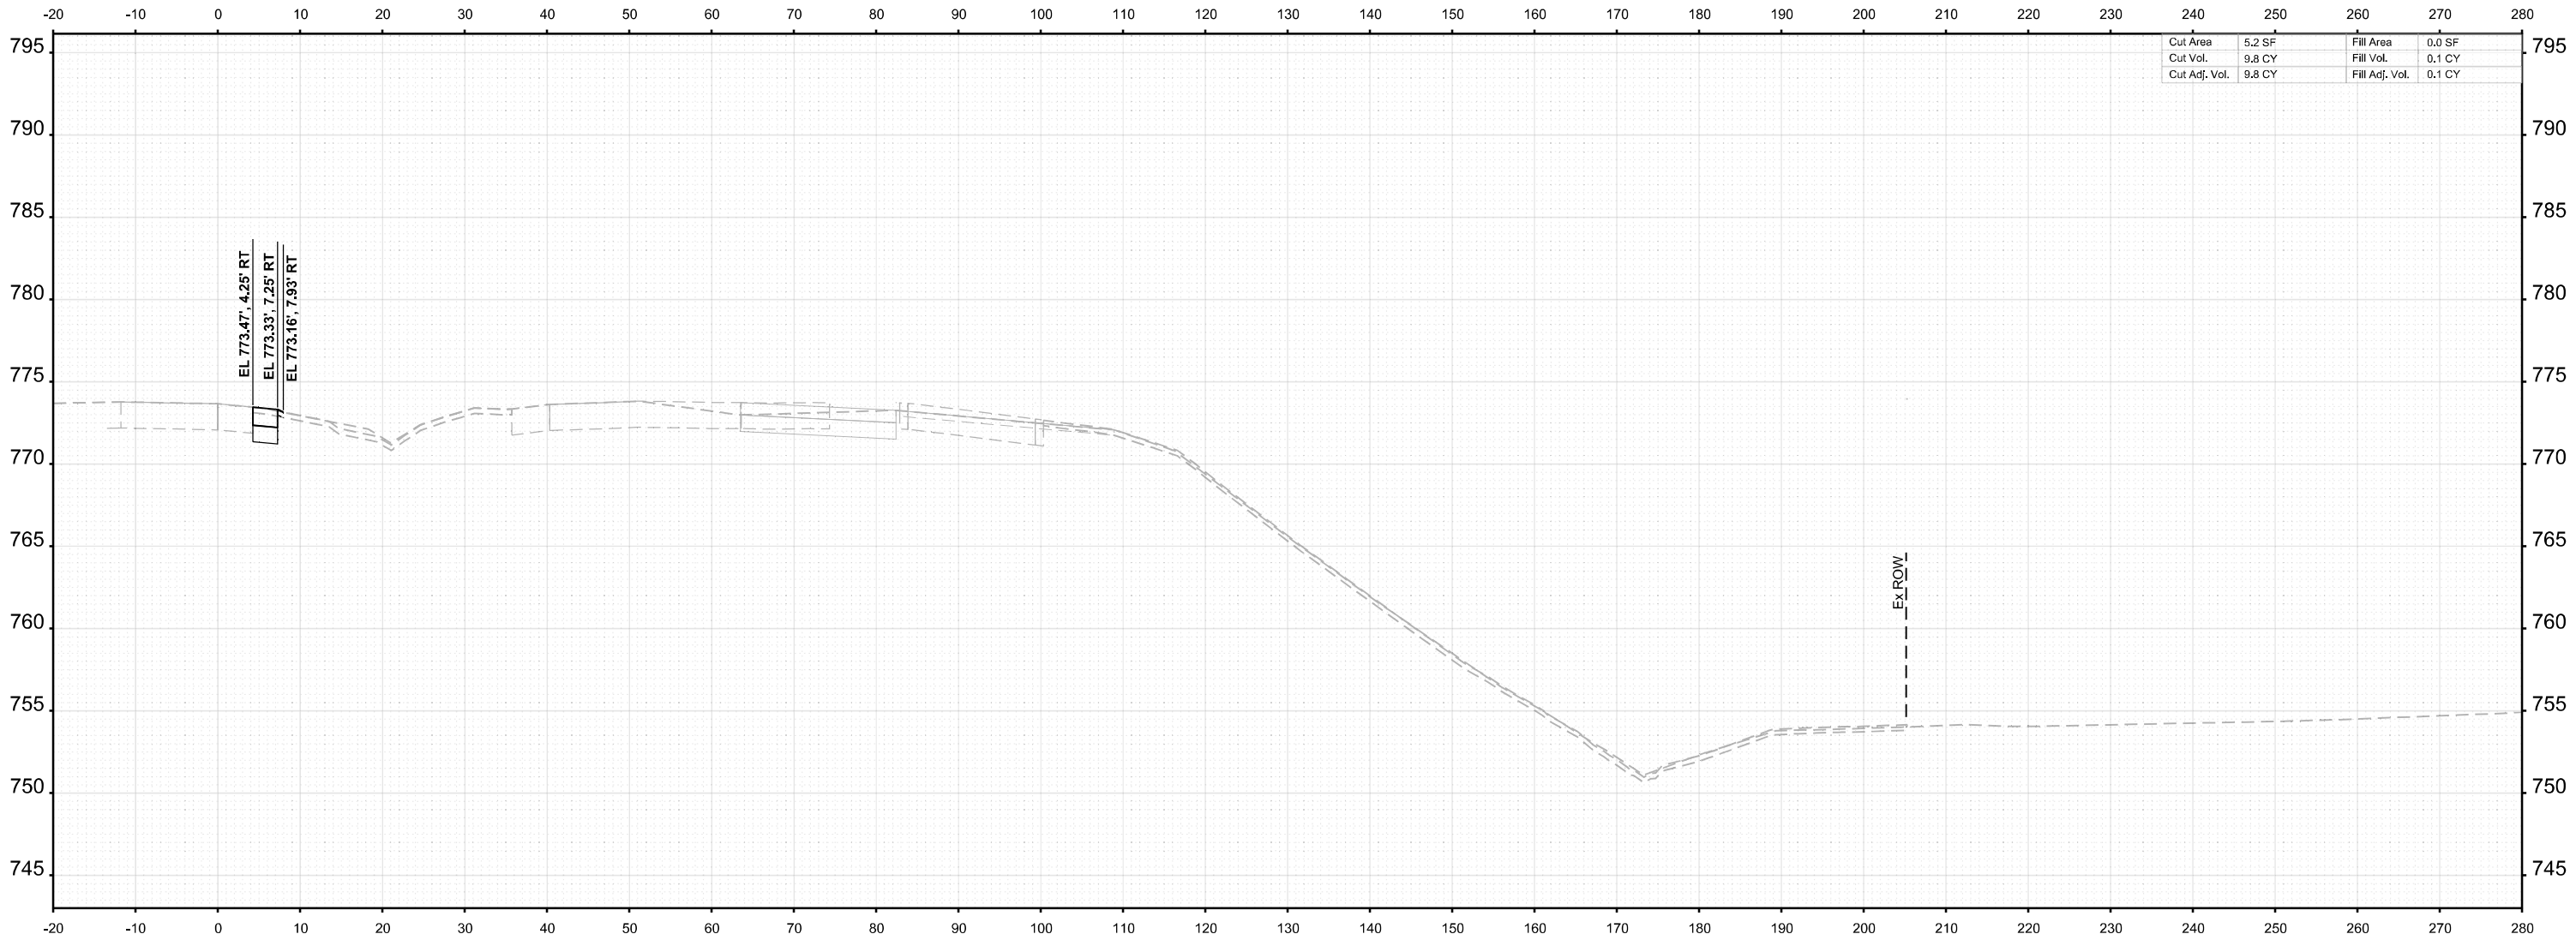

STA 2713+00.00



USER NAME =	agibson	DESIGNED -	T. VOGLER	REVISED -	
		DRAWN -	T. VOGLER	REVISED -	
PLOT SCALE =	SSCALE\$	CHECKED -	J.TARDY	REVISED -	
PLOT DATE =	2/7/2025	DATE -	02/14/2025	REVISED -	

STATE OF ILLINOIS
DEPARTMENT OF TRANSPORTATION

CROSS SECTIONS I-39
PRE-STAGE

SCALE: 1"=10'	SHEET	OF 139 SHEETS	STA. 2713+00.00	TO STA. 2713+00.00
---------------	-------	---------------	-----------------	--------------------


F.A.I RTE.	SECTION	COUNTY	TOTAL SHEETS	SHEET NO.
*	(201-3)R & (4-1.5)R	WINNEBAGO	1685	987
CONTRACT NO. 64C24				
ILLINOIS		FED. AID PROJECT		

* FAI ROUTE 39 (I-39) & FAP 301 (US 20)

FINAL SURVEY	NO. _____	SURVEYED _____	BY _____	DATE _____
		PLOTTED _____		
		TEMPLATE _____		
		AREAS _____		
NOTE BOOK		AREAS CHECKED _____		

ORIGINAL SURVEY	NO.	SURVEYED _____	BY _____	DATE _____
		PLOTTED _____		
		TEMPLATE _____		
		AREAS _____		
NOTE BOOK		AREAS CHECKED _____		
Sheet# _____				

MODEL: I-39 Mainline Stage 3 - XS - 2713+50.00 (8)Sheet
FILE NAME: c:\pwworking\benesch\projects\project3\00173608\0264\0244\I-39-PreStageXS.dgn

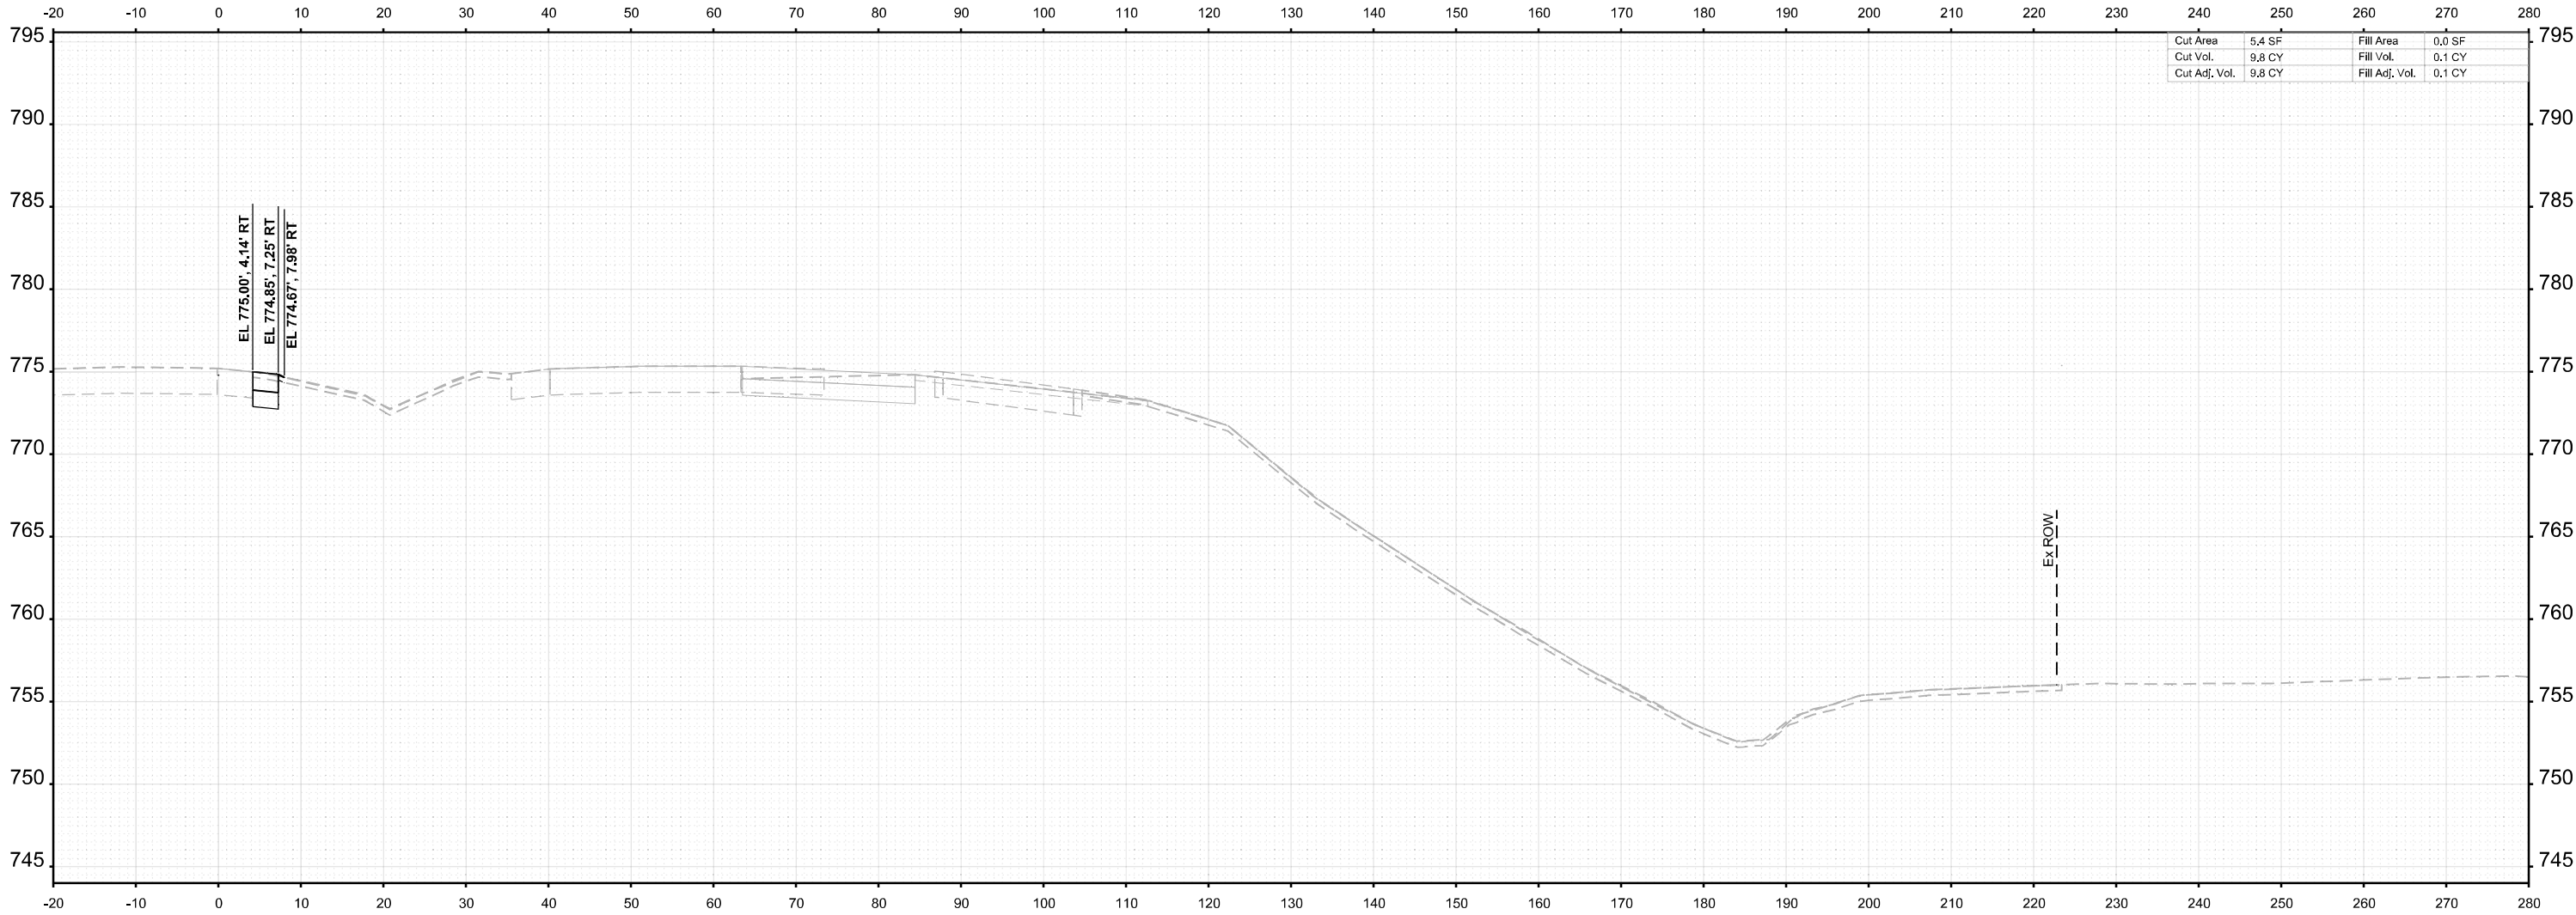

STA 2713+50.00



USER NAME = agibson	DESIGNED - T. VOGLER	REVISED -
	DRAWN - T. VOGLER	REVISED -
PLOT SCALE = \$SCALE\$	CHECKED - J.TARDY	REVISED -
PLOT DATE = 2/7/2025	DATE - 02/14/2025	REVISED -

STATE OF ILLINOIS
DEPARTMENT OF TRANSPORTATION

CROSS SECTIONS I-39
PRE-STAGE

SCALE: 1"=10' SHEET OF 139 SHEETS STA. 2713+50.00 TO STA. 2713+50.00


F.A.I RTE.	SECTION	COUNTY	TOTAL SHEETS	SHEET NO.
*	(201-3)R & (4-1.5)R	WINNEBAGO	1685	988
CONTRACT NO. 64C24				
		ILLINOIS	FED. AID PROJECT	

* FAI ROUTE 39 (I-39) & FAP 301 (US 20)

FINAL SURVEY NOTE BOOK NO.	SURVEYED PLOTTED TEMPLATE AREAS CHECKED	BY	DATE

ORIGINAL SURVEY NOTE BOOK NO.	SURVEYED PLOTTED TEMPLATE AREAS CHECKED	BY	DATE

MODEL: I-39 Mainline Stage 3 - XS - 2714+00.00
FILE NAME: c:\pwworking\benesch\projects\00173608\0264\0244\I-39-PreStageXS.dgn

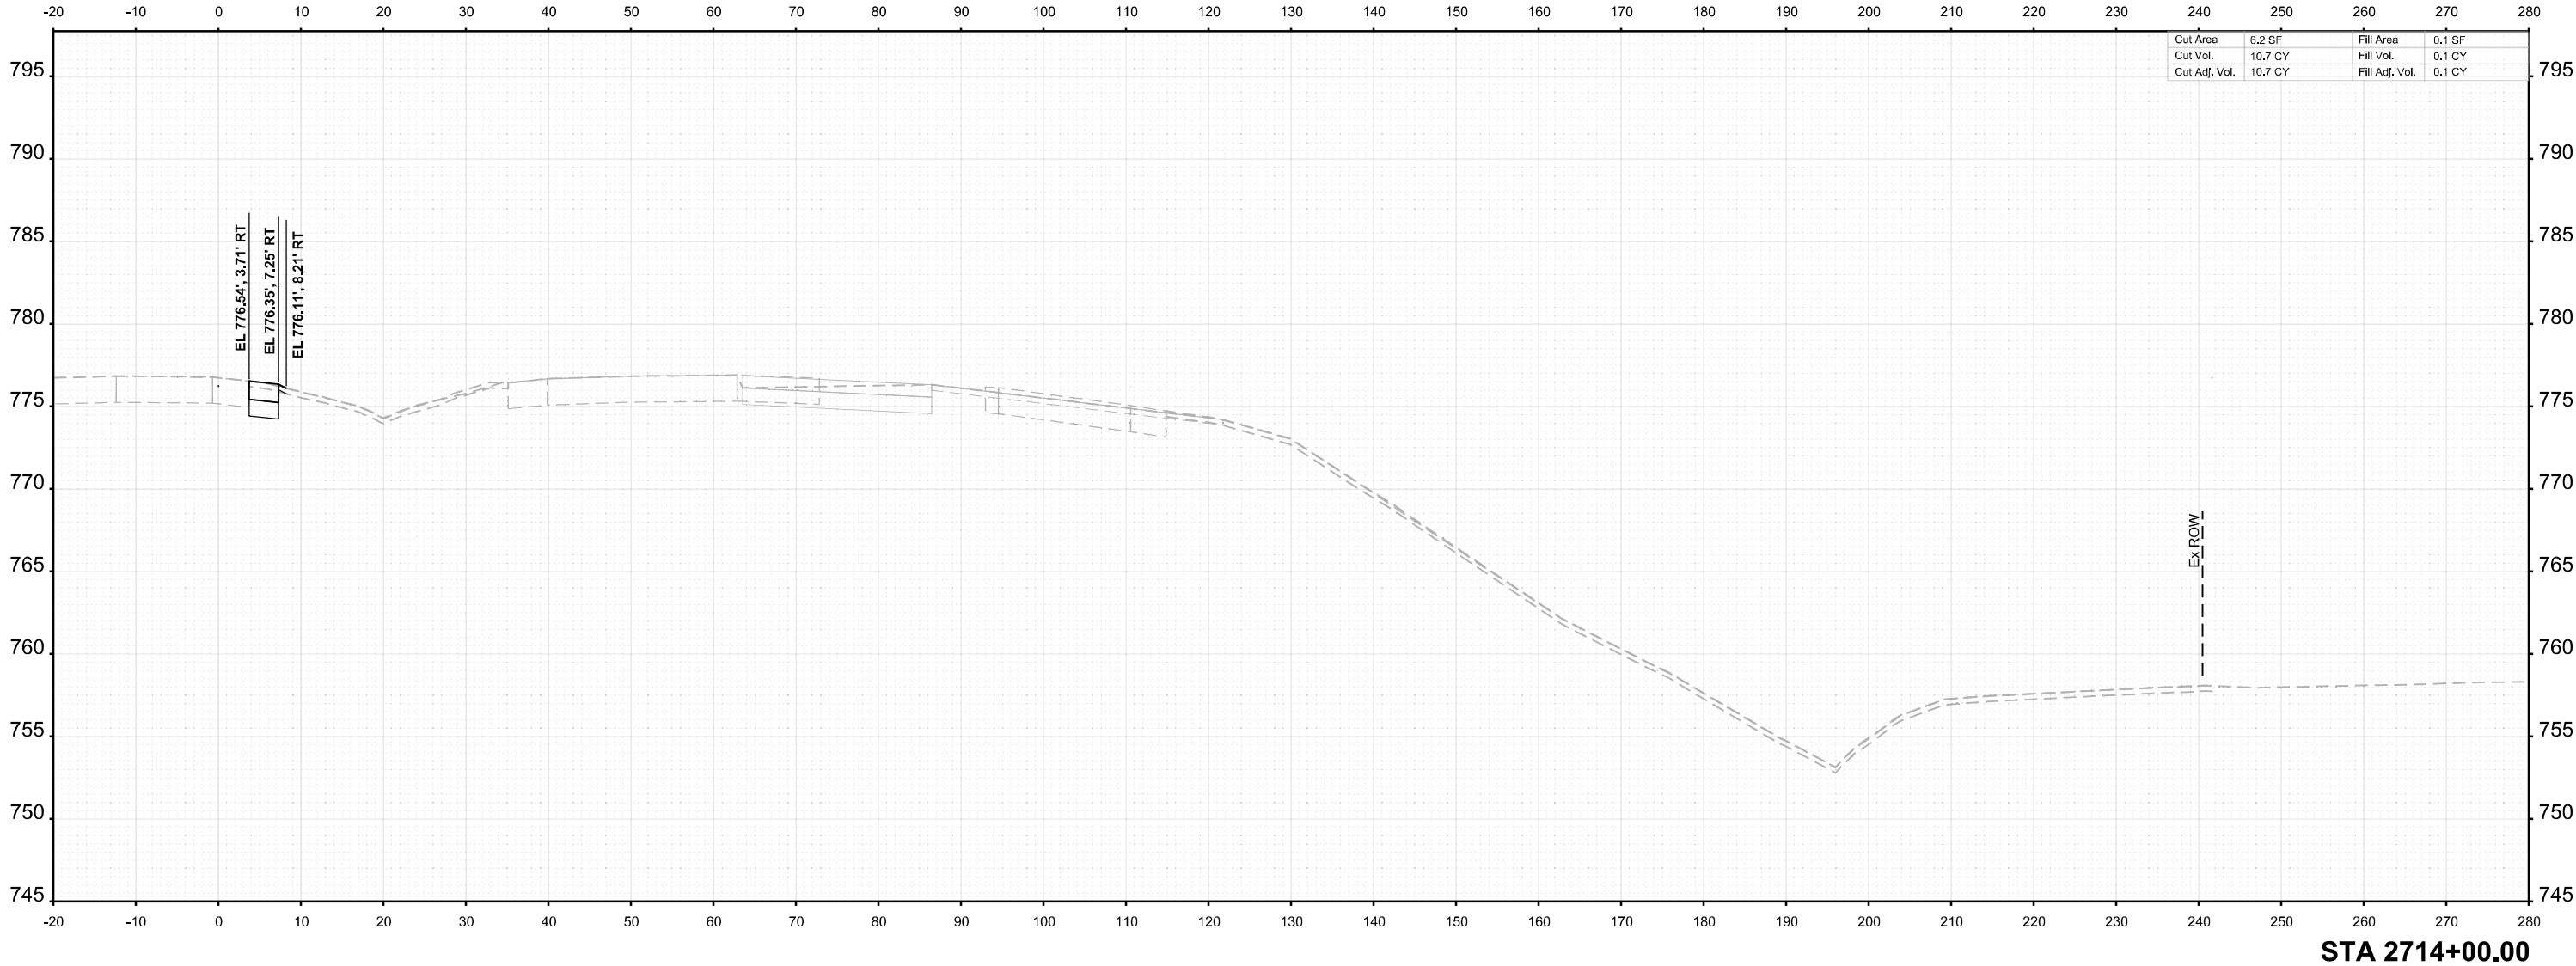

USER NAME =	agibson	DESIGNED -	T. VOGLER	REVISED -	
		DRAWN -	T. VOGLER	REVISED -	
PLOT SCALE =	SSCALE\$	CHECKED -	J.TARDY	REVISED -	
PLOT DATE =	2/7/2025	DATE -	02/14/2025	REVISED -	

STATE OF ILLINOIS
DEPARTMENT OF TRANSPORTATION

CROSS SECTIONS I-39
PRE-STAGE

SCALE: 1"=10'	SHEET	OF 139 SHEETS	STA. 2714+00.00	TO STA. 2714+00.00
---------------	-------	---------------	-----------------	--------------------


F.A.I RTE.	SECTION	COUNTY	TOTAL SHEETS	SHEET NO.
*	(201-3)R & (4-1.5)R	WINNEBAGO	1685	989
CONTRACT NO. 64C24				
		ILLINOIS	FED. AID PROJECT	

* FAI ROUTE 39 (I-39) & FAP 301 (US 20)

FINAL SURVEY	SURVEYED _____		BY _____	DATE _____
	PLOTTED _____			
	TEMPLATE _____			
	AREAS _____			
NOTE BOOK	AREAS CHECKED _____			
NO. _____				

ORIGINAL SURVEY	SURVEYED _____		BY _____	DATE _____
	PLOTTED _____			
	TEMPLATE _____			
	AREAS _____			
NOTE BOOK	AREAS CHECKED _____			
Sheet# _____				

MODEL: I-39 Mainline Stage 3 - XS - 2714+50.00 (8)Sheet
FILE NAME: c:\pwworking\benesch\projects\60173608\0264C24\I-39-PreStageXS.dgn

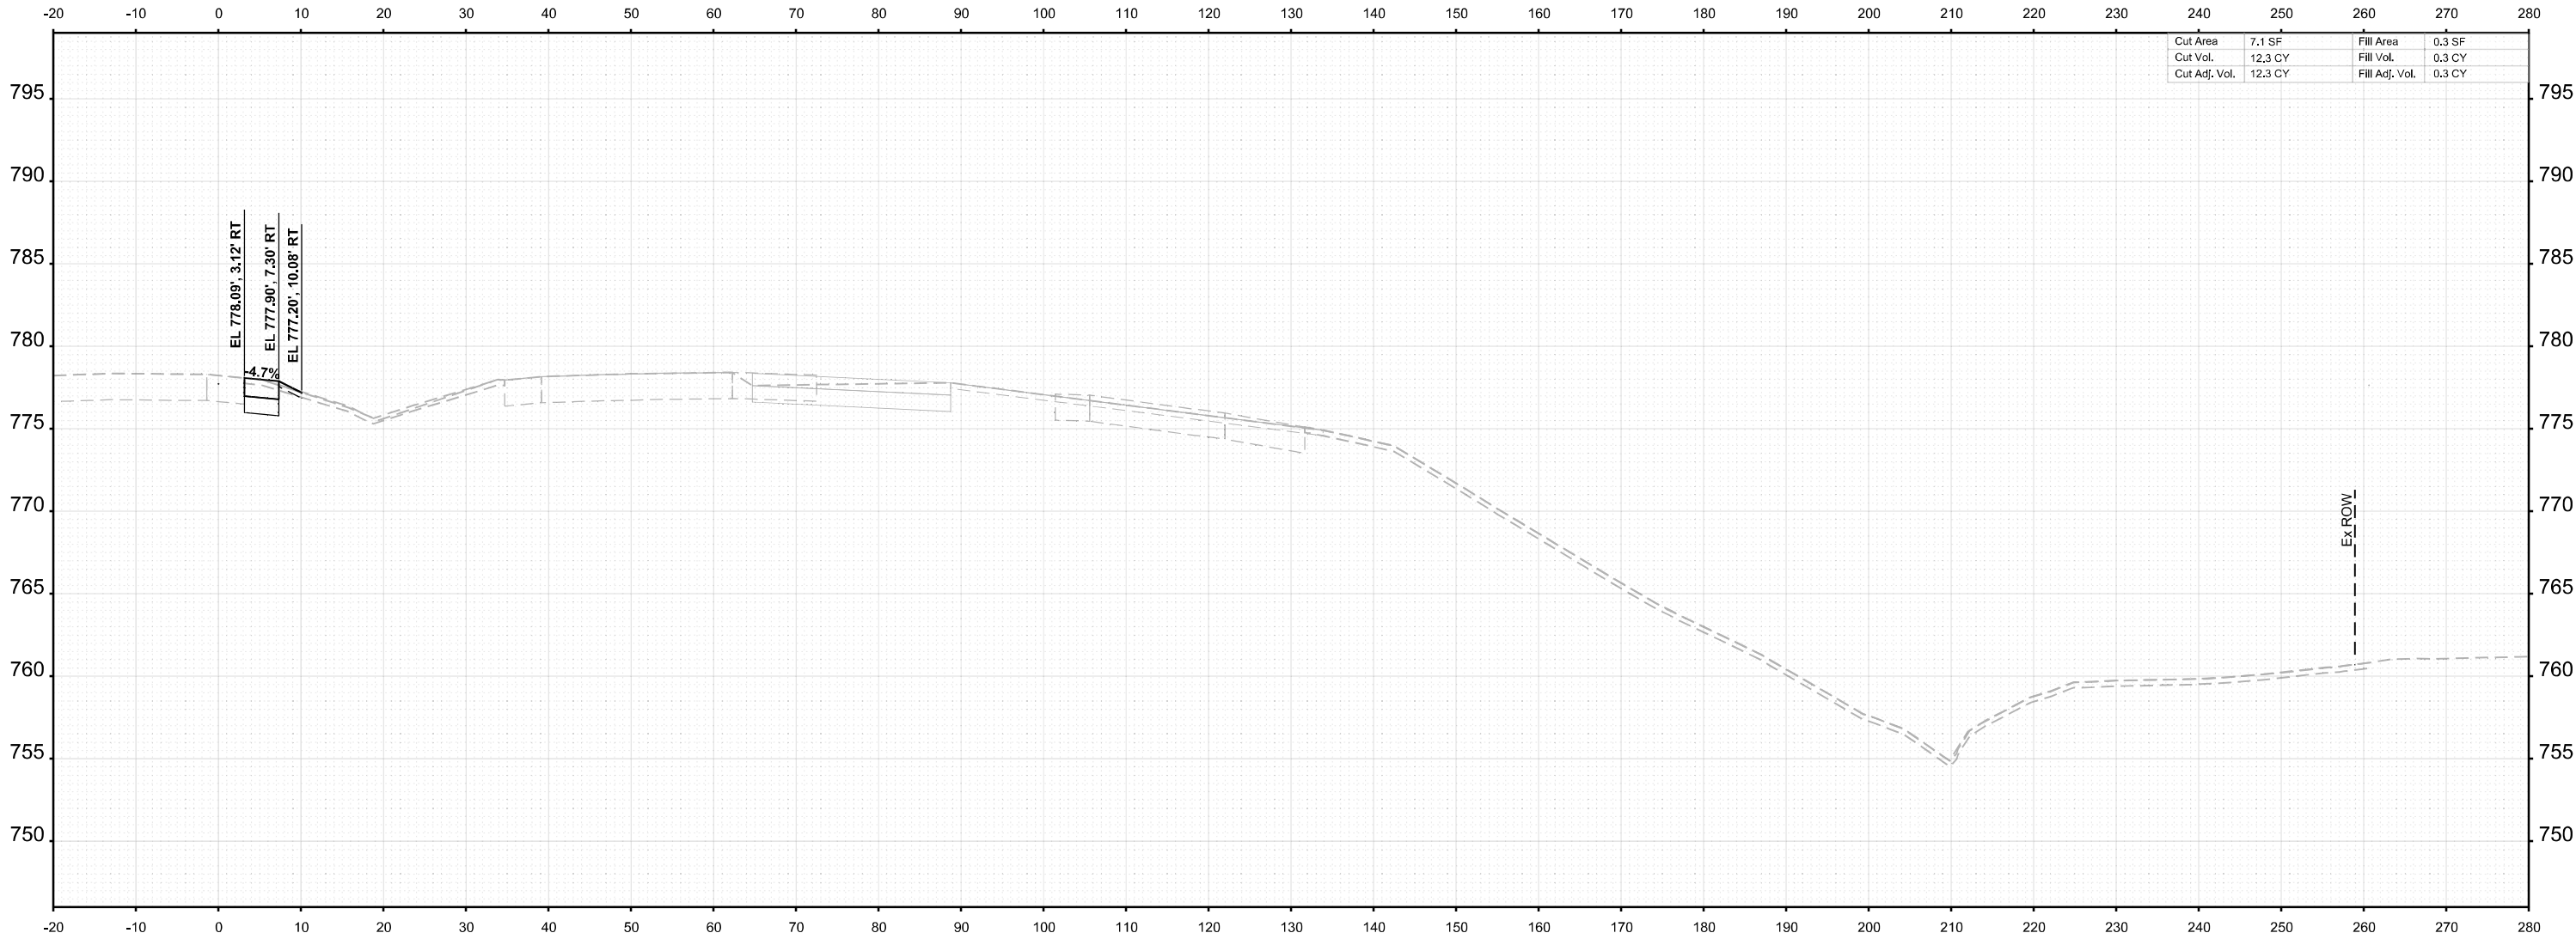

STA 2714+50.00



USER NAME = agibson	DESIGNED - T. VOGLER	REVISED -
	DRAWN - T. VOGLER	REVISED -
PLOT SCALE = \$SCALE\$	CHECKED - J.TARDY	REVISED -
PLOT DATE = 2/7/2025	DATE - 02/14/2025	REVISED -

STATE OF ILLINOIS
DEPARTMENT OF TRANSPORTATION

CROSS SECTIONS I-39
PRE-STAGE

SCALE: 1"=10'	SHEET OF 139 SHEETS	STA. 2714+50.00 TO STA. 2714+50.00
---------------	---------------------	------------------------------------


F.A.I RTE.	SECTION	COUNTY	TOTAL SHEETS	SHEET NO.
*	(201-3)R & (4-1.5)R	WINNEBAGO	1685	990
CONTRACT NO. 64C24				
		ILLINOIS	FED. AID PROJECT	

* FAI ROUTE 39 (I-39) & FAP 301 (US 20)

FINAL SURVEY	NO.	SURVEYED PLOTTED TEMPLATE AREAS CHECKED	BY	DATE

ORIGINAL SURVEY	NOTE BOOK	SURVEYED PLOTTED TEMPLATE AREAS CHECKED	BY	DATE

MODEL: I-39 Mainline Stage 3 - XS - 2715+00.00 (Sheet)
FILE NAME: c:\paword\benesch\projects\project\0173608\0264\0244\I-39-PreStageXS.dgn

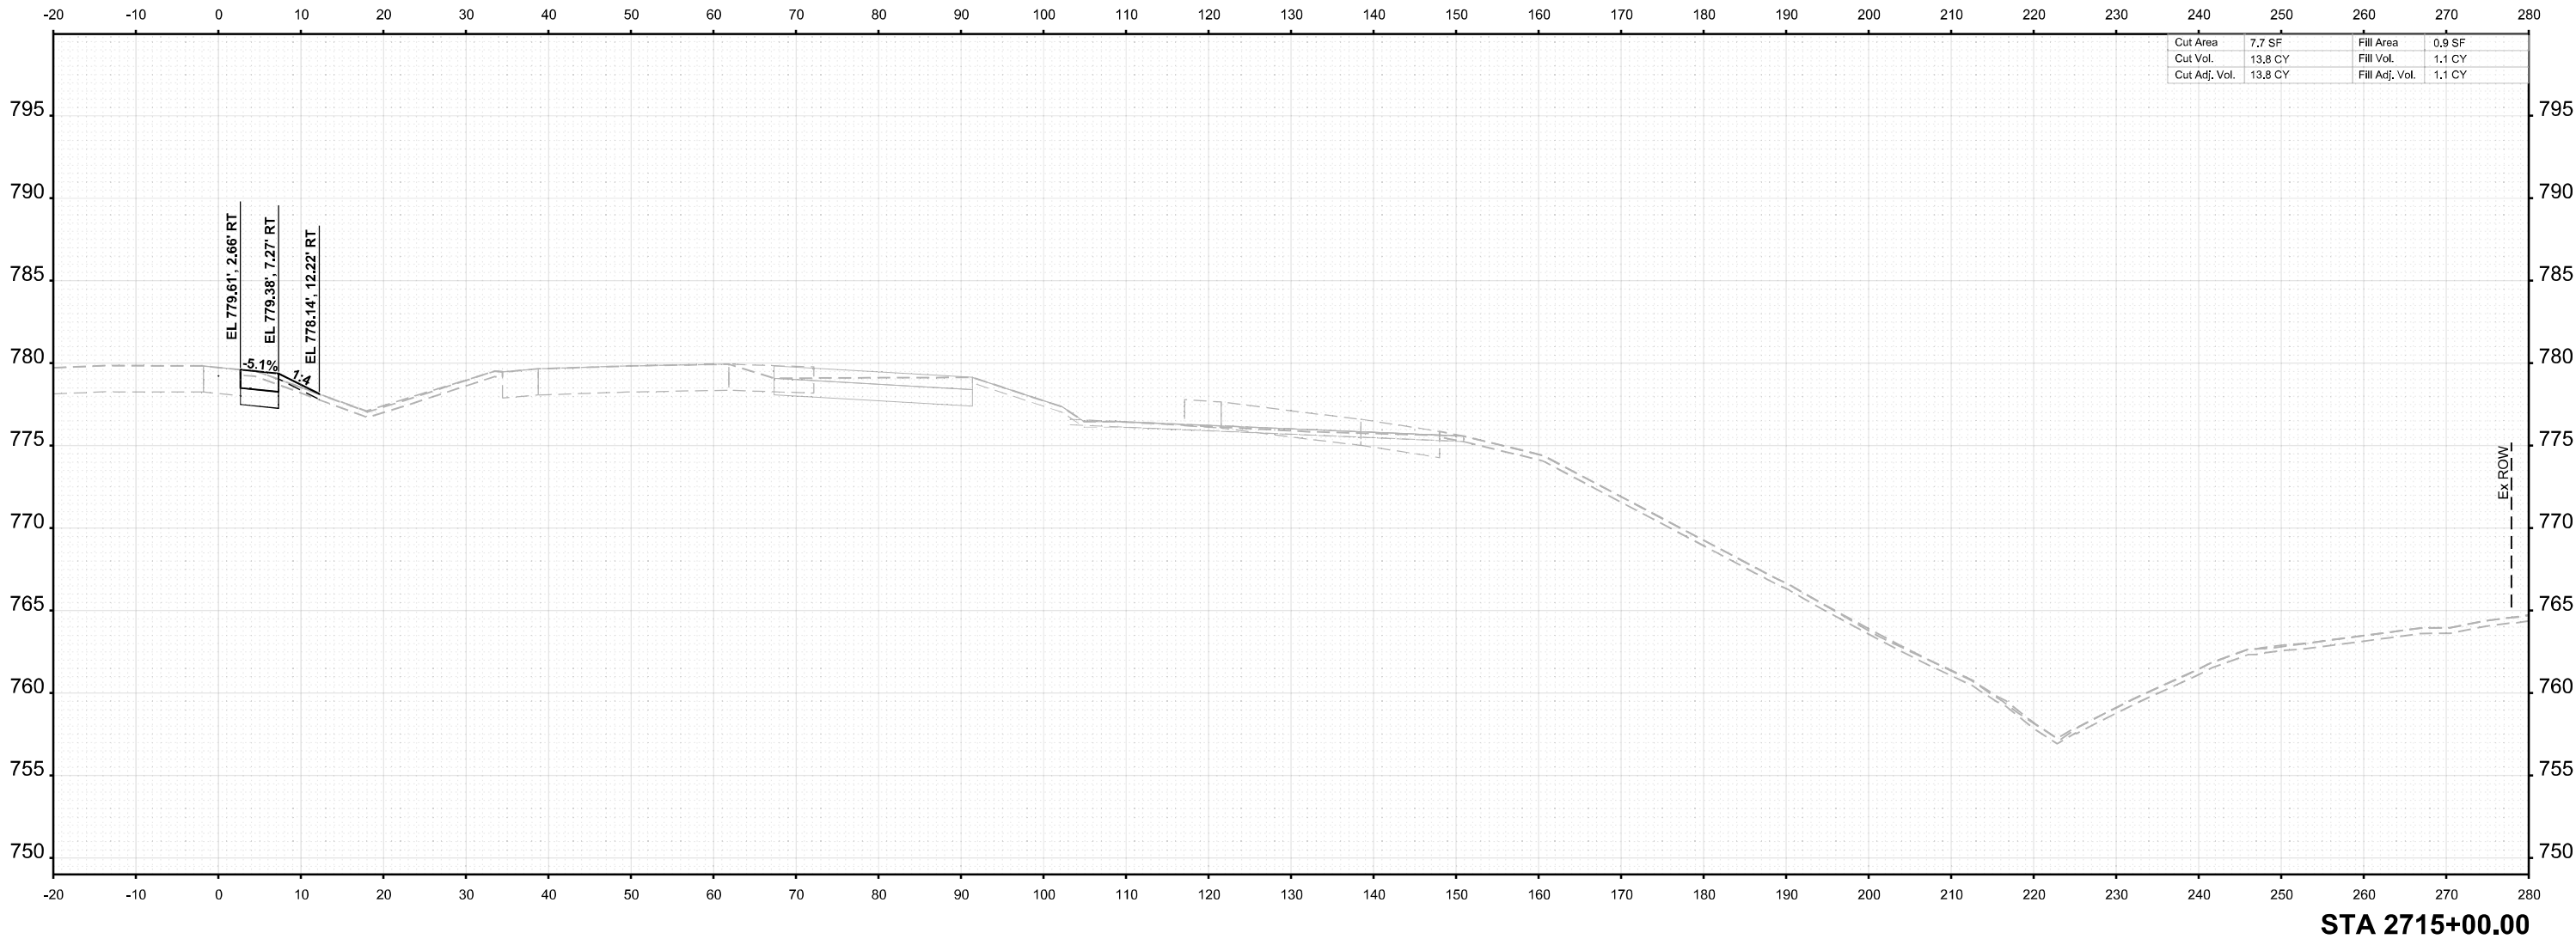

USER NAME = agibson	DESIGNED - T. VOGLER	REVISED -
	DRAWN - T. VOGLER	REVISED -
PLOT SCALE = \$SCALE\$	CHECKED - J.TARDY	REVISED -
PLOT DATE = 2/7/2025	DATE - 02/14/2025	REVISED -

STATE OF ILLINOIS
DEPARTMENT OF TRANSPORTATION

CROSS SECTIONS I-39
PRE-STAGE

SCALE: 1"=10' SHEET OF 139 SHEETS STA. 2715+00.00 TO STA. 2715+00.00


F.A.I RTE.	SECTION	COUNTY	TOTAL SHEETS	SHEET NO.
*	(201-3)R & (4-1.5)R	WINNEBAGO	1685	991
CONTRACT NO. 64C24				
		ILLINOIS	FED. AID PROJECT	

* FAI ROUTE 39 (I-39) & FAP 301 (US 20)

FINAL SURVEY	NO.	SURVEYED PLOTTED TEMPLATE AREAS CHECKED	BY	DATE

ORIGINAL SURVEY	NOTE BOOK	SURVEYED PLOTTED TEMPLATE AREAS CHECKED	BY	DATE

MODEL: I-39 Mainline Stage 3 - XS - 2715+50.00 (8)Sheet
FILE NAME: c:\pwworking\benesch_projects\project\0173808\0264C24\IL-I-39-PreStageXS.dgn

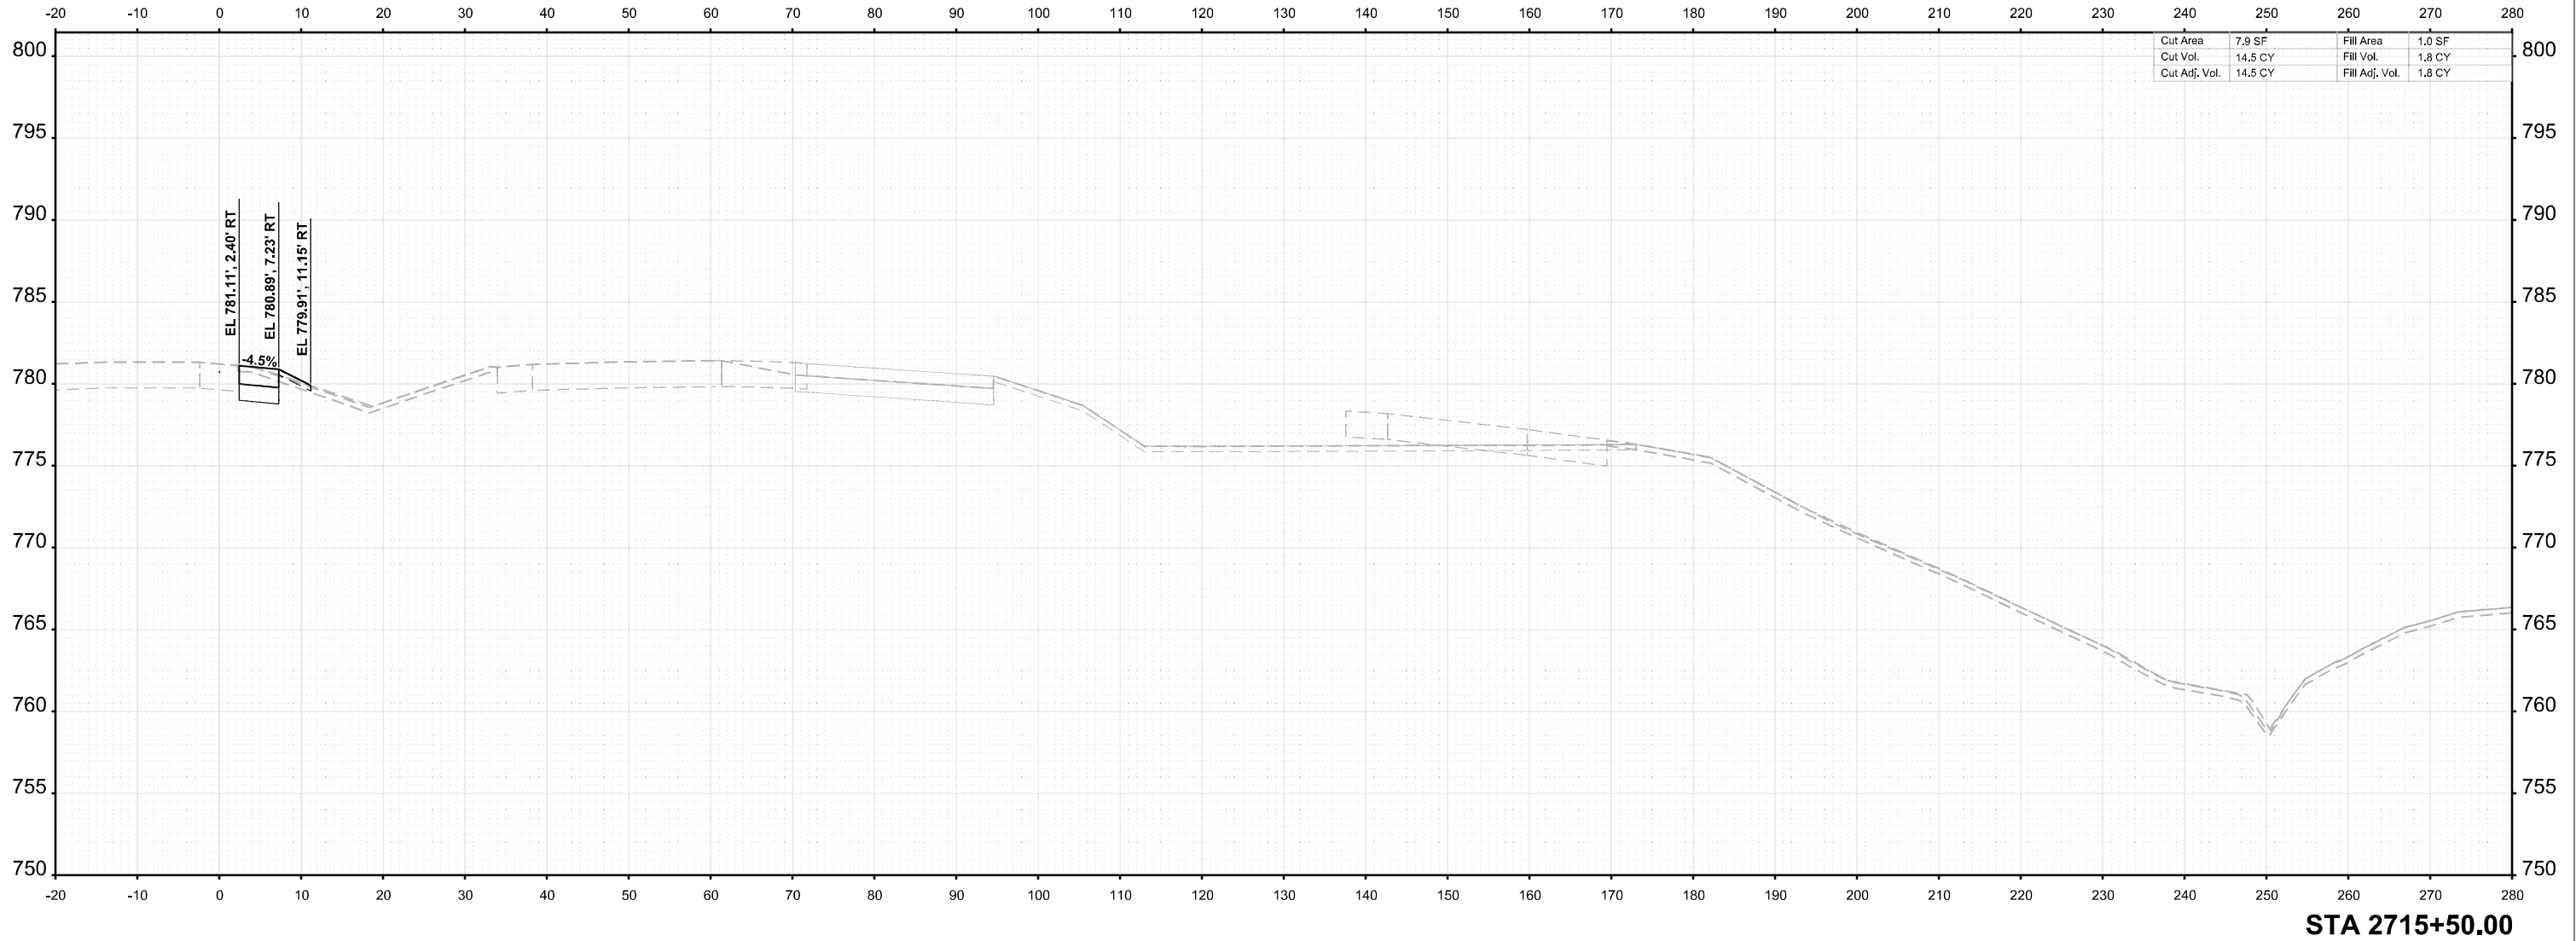

USER NAME = agibson	DESIGNED - T. VOGLER	REVISED -
	DRAWN - T. VOGLER	REVISED -
PLOT SCALE = \$SCALE\$	CHECKED - J.TARDY	REVISED -
PLOT DATE = 2/7/2025	DATE - 02/14/2025	REVISED -

STATE OF ILLINOIS
DEPARTMENT OF TRANSPORTATION

CROSS SECTIONS I-39
PRE-STAGE

SCALE: 1"=10'	SHEET OF 139 SHEETS	STA. 2715+50.00 TO STA. 2715+50.00
---------------	---------------------	------------------------------------


F.A.I RTE.	SECTION	COUNTY	TOTAL SHEETS	SHEET NO.
*	(201-3)R & (4-1.5)R	WINNEBAGO	1685	992
CONTRACT NO. 64C24				
		ILLINOIS	FED. AID PROJECT	

* FAI ROUTE 39 (I-39) & FAP 301 (US 20)

FINAL SURVEY	NO.	SURVEYED PLOTTED TEMPLATE AREAS CHECKED	BY	DATE

ORIGINAL SURVEY	NOTE BOOK	SURVEYED PLOTTED TEMPLATE AREAS CHECKED	BY	DATE

MODEL: I-39 Mainline Stage 3 - XS - 2716+00.00
FILE NAME: c:\paword\benesch\projects\project00173608\I264C24\I-39-PreStageXS.dgn

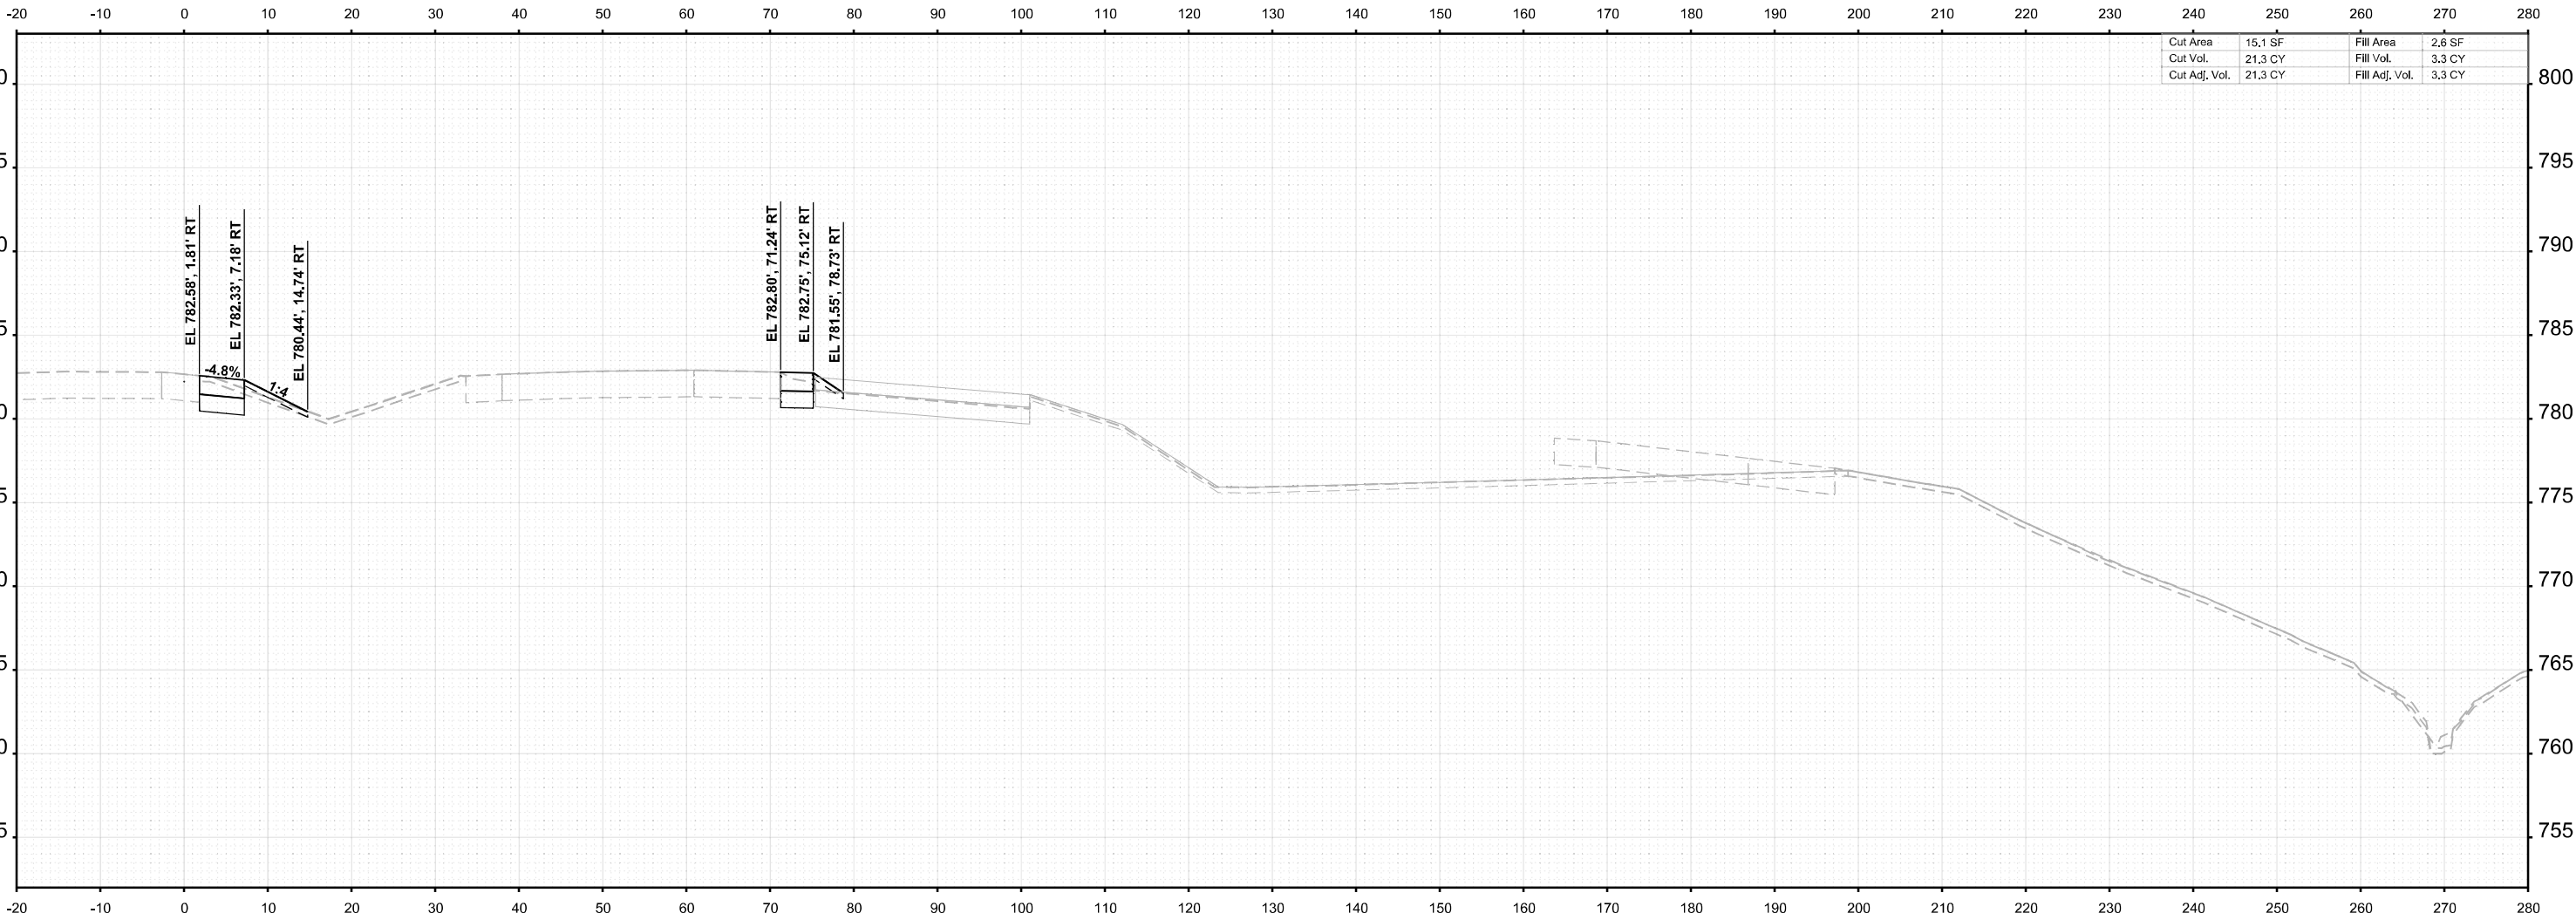

STA 2716+00.00



USER NAME = agibson	DESIGNED - T. VOGLER	REVISED -
	DRAWN - T. VOGLER	REVISED -
PLOT SCALE = \$SCALE\$	CHECKED - J.TARDY	REVISED -
PLOT DATE = 2/7/2025	DATE - 02/14/2025	REVISED -

STATE OF ILLINOIS
DEPARTMENT OF TRANSPORTATION

CROSS SECTIONS I-39
PRE-STAGE

SCALE: 1"=10'	SHEET	OF 139 SHEETS	STA. 2716+00.00	TO STA. 2716+00.00
---------------	-------	---------------	-----------------	--------------------


F.A.I RTE.	SECTION	COUNTY	TOTAL SHEETS	SHEET NO.
*	(201-3)R & (4-1.5)R	WINNEBAGO	1685	993
CONTRACT NO. 64C24				
		ILLINOIS	FED. AID PROJECT	

* FAI ROUTE 39 (I-39) & FAP 301 (US 20)

FINAL SURVEY	NO.	SURVEYED PLOTTED AREAS CHECKED	BY	DATE

ORIGINAL SURVEY	NOTE BOOK	SURVEYED PLOTTED AREAS CHECKED	BY	DATE

MODEL: I-39 Mainline Stage 3 - XS - 2716+50.00
FILE NAME: c:\paword\benesch\projects\stage3\I-39-PreStageXS.dgn

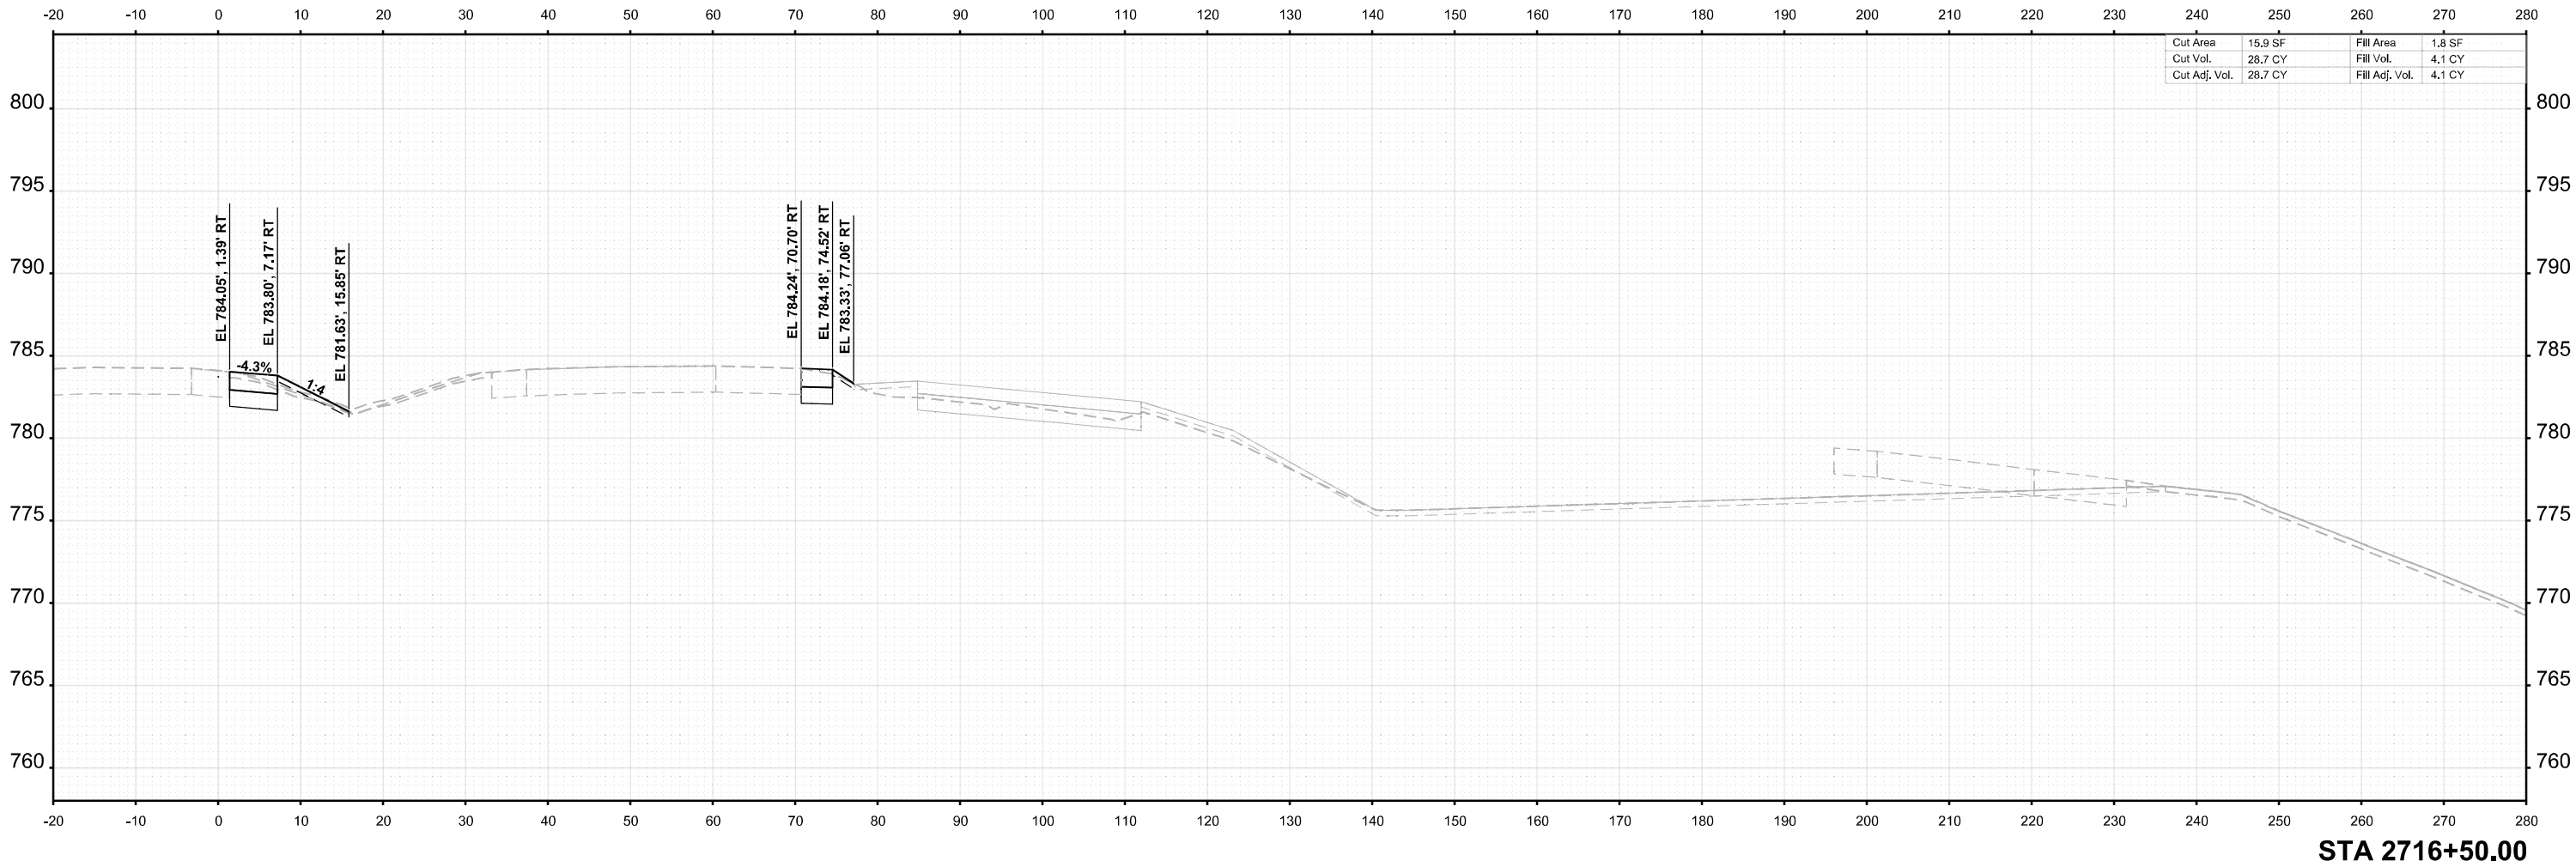

USER NAME	= agibson	DESIGNED	-	T. VOGLER	REVISED	-
		DRAWN	-	T. VOGLER	REVISED	-
PLOT SCALE	= \$SCALE\$	CHECKED	-	J.TARDY	REVISED	-
PLOT DATE	= 2/7/2025	DATE	-	02/14/2025	REVISED	-

STATE OF ILLINOIS
DEPARTMENT OF TRANSPORTATION

CROSS SECTIONS I-39
PRE-STAGE

SCALE: 1"=10' SHEET OF 139 SHEETS STA. 2716+50.00 TO STA. 2716+50.00


F.A.I RTE.	SECTION	COUNTY	TOTAL SHEETS	SHEET NO.
*	(201-3)R & (4-1.5)R	WINNEBAGO	1685	994
CONTRACT NO. 64C24				
ILLINOIS		FED. AID PROJECT		

* FAI ROUTE 39 (I-39) & FAP 301 (US 20)

FINAL SURVEY	NO.	SURVEYED PLOTTED AREAS CHECKED	BY	DATE

ORIGINAL SURVEY	NOTE BOOK	SURVEYED PLOTTED AREAS CHECKED	BY	DATE

MODEL: I-39 Mainline Stage 3 - XS - 2717+00.00
FILE NAME: c:\paword\benesch\projects\project3\00173608\0264\0244\I-39-PreStageXS.dgn

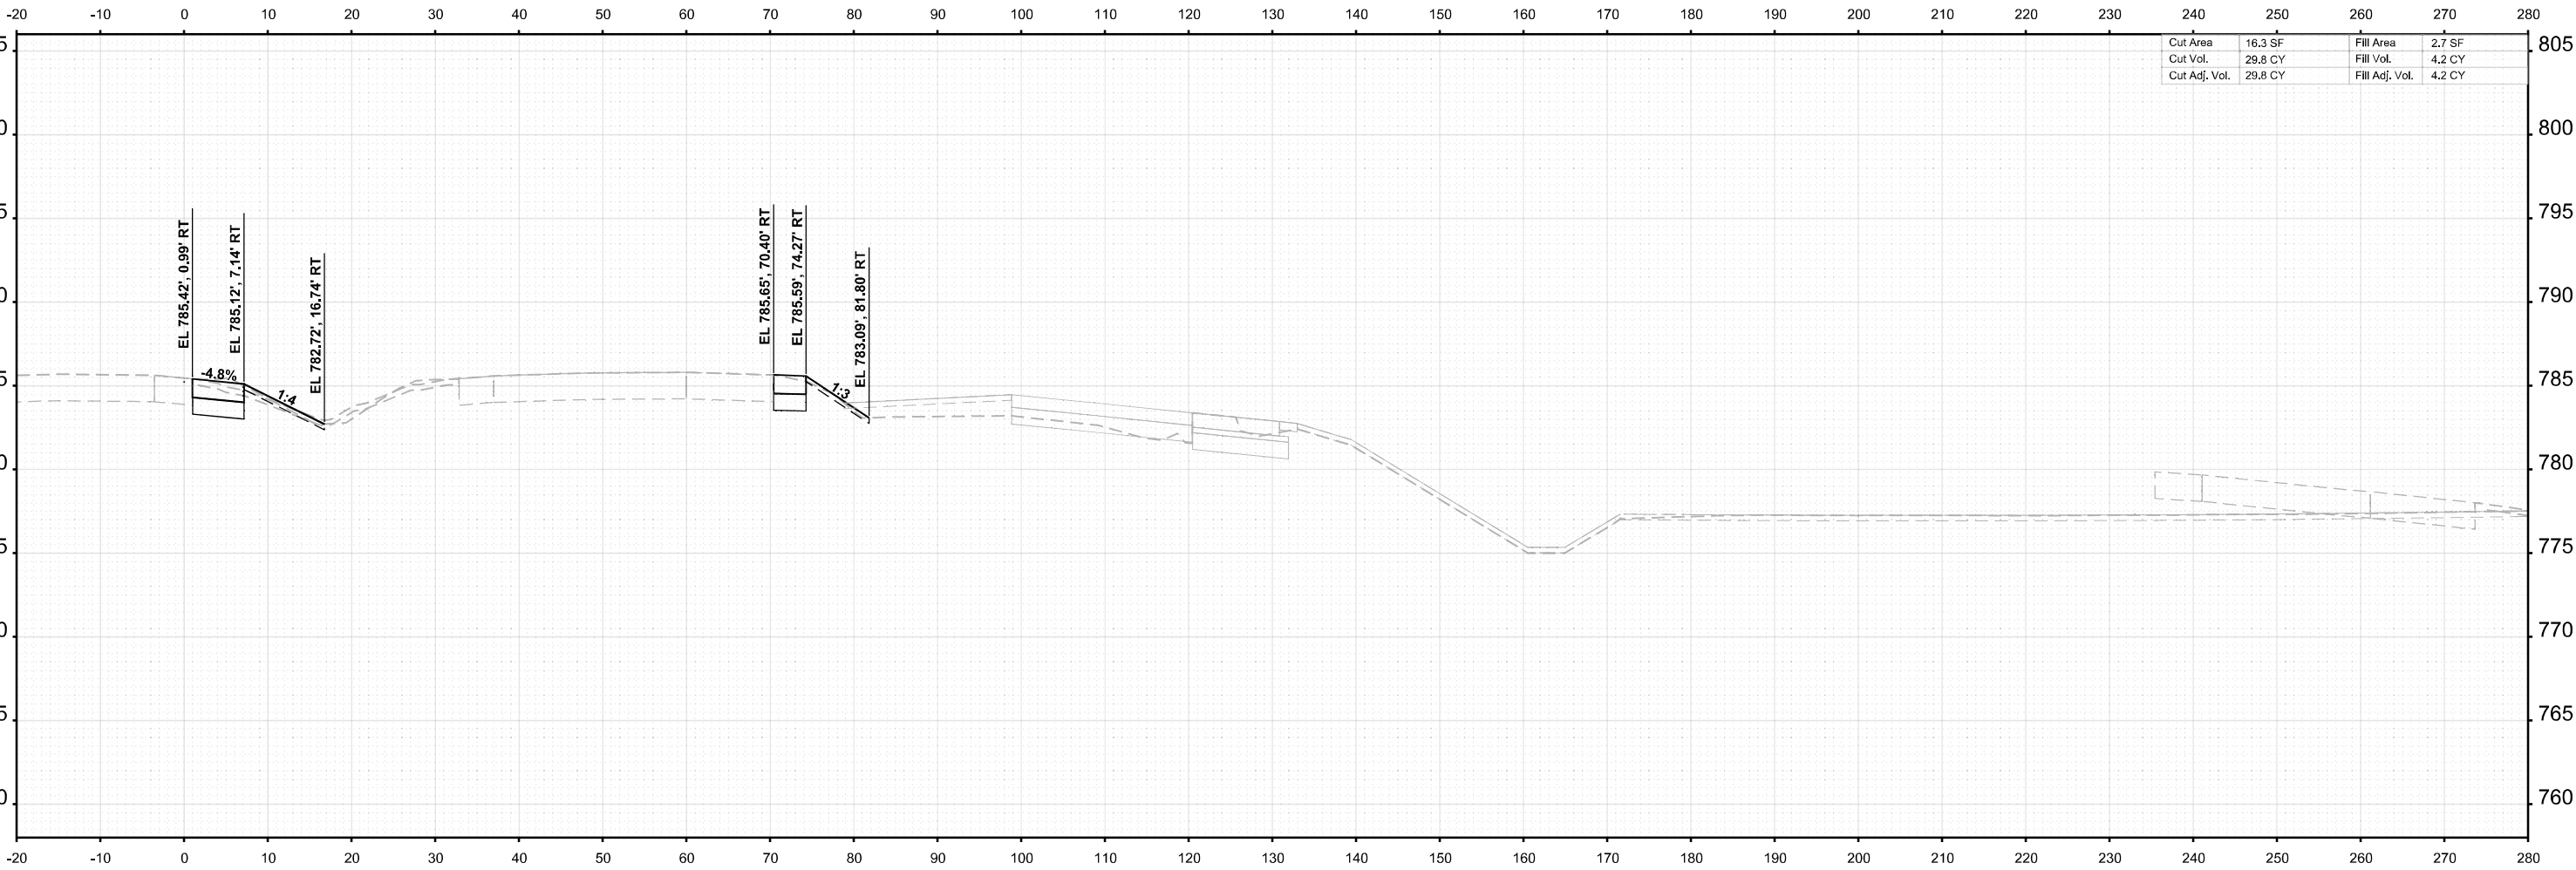

STA 2717+00.00



USER NAME =	agibson	DESIGNED -	T. VOGLER	REVISED -	
		DRAWN -	T. VOGLER	REVISED -	
PLOT SCALE =	SSCALE\$	CHECKED -	J.TARDY	REVISED -	
PLOT DATE =	2/7/2025	DATE -	02/14/2025	REVISED -	

STATE OF ILLINOIS
DEPARTMENT OF TRANSPORTATION

CROSS SECTIONS I-39
PRE-STAGE

SCALE: 1"=10'	SHEET	OF 139 SHEETS	STA. 2717+00.00	TO STA. 2717+00.00
---------------	-------	---------------	-----------------	--------------------


F.A.I RTE.	SECTION	COUNTY	TOTAL SHEETS	SHEET NO.
*	(201-3)R & (4-1.5)R	WINNEBAGO	1685	995
CONTRACT NO. 64C24				
		ILLINOIS	FED. AID PROJECT	

* FAI ROUTE 39 (I-39) & FAP 301 (US 20)

FINAL SURVEY	NO.	SURVEYED PLOTTED AREAS CHECKED	BY	DATE

ORIGINAL SURVEY	NOTE BOOK	SURVEYED PLOTTED AREAS CHECKED	BY	DATE

MODEL: I-39 Mainline Stage 3 - XS - 2717+50.00 (8)Sheet
FILE NAME: c:\pwworking\benesch\projects\60173608\0264\024\I-39-PreStageXS.dgn

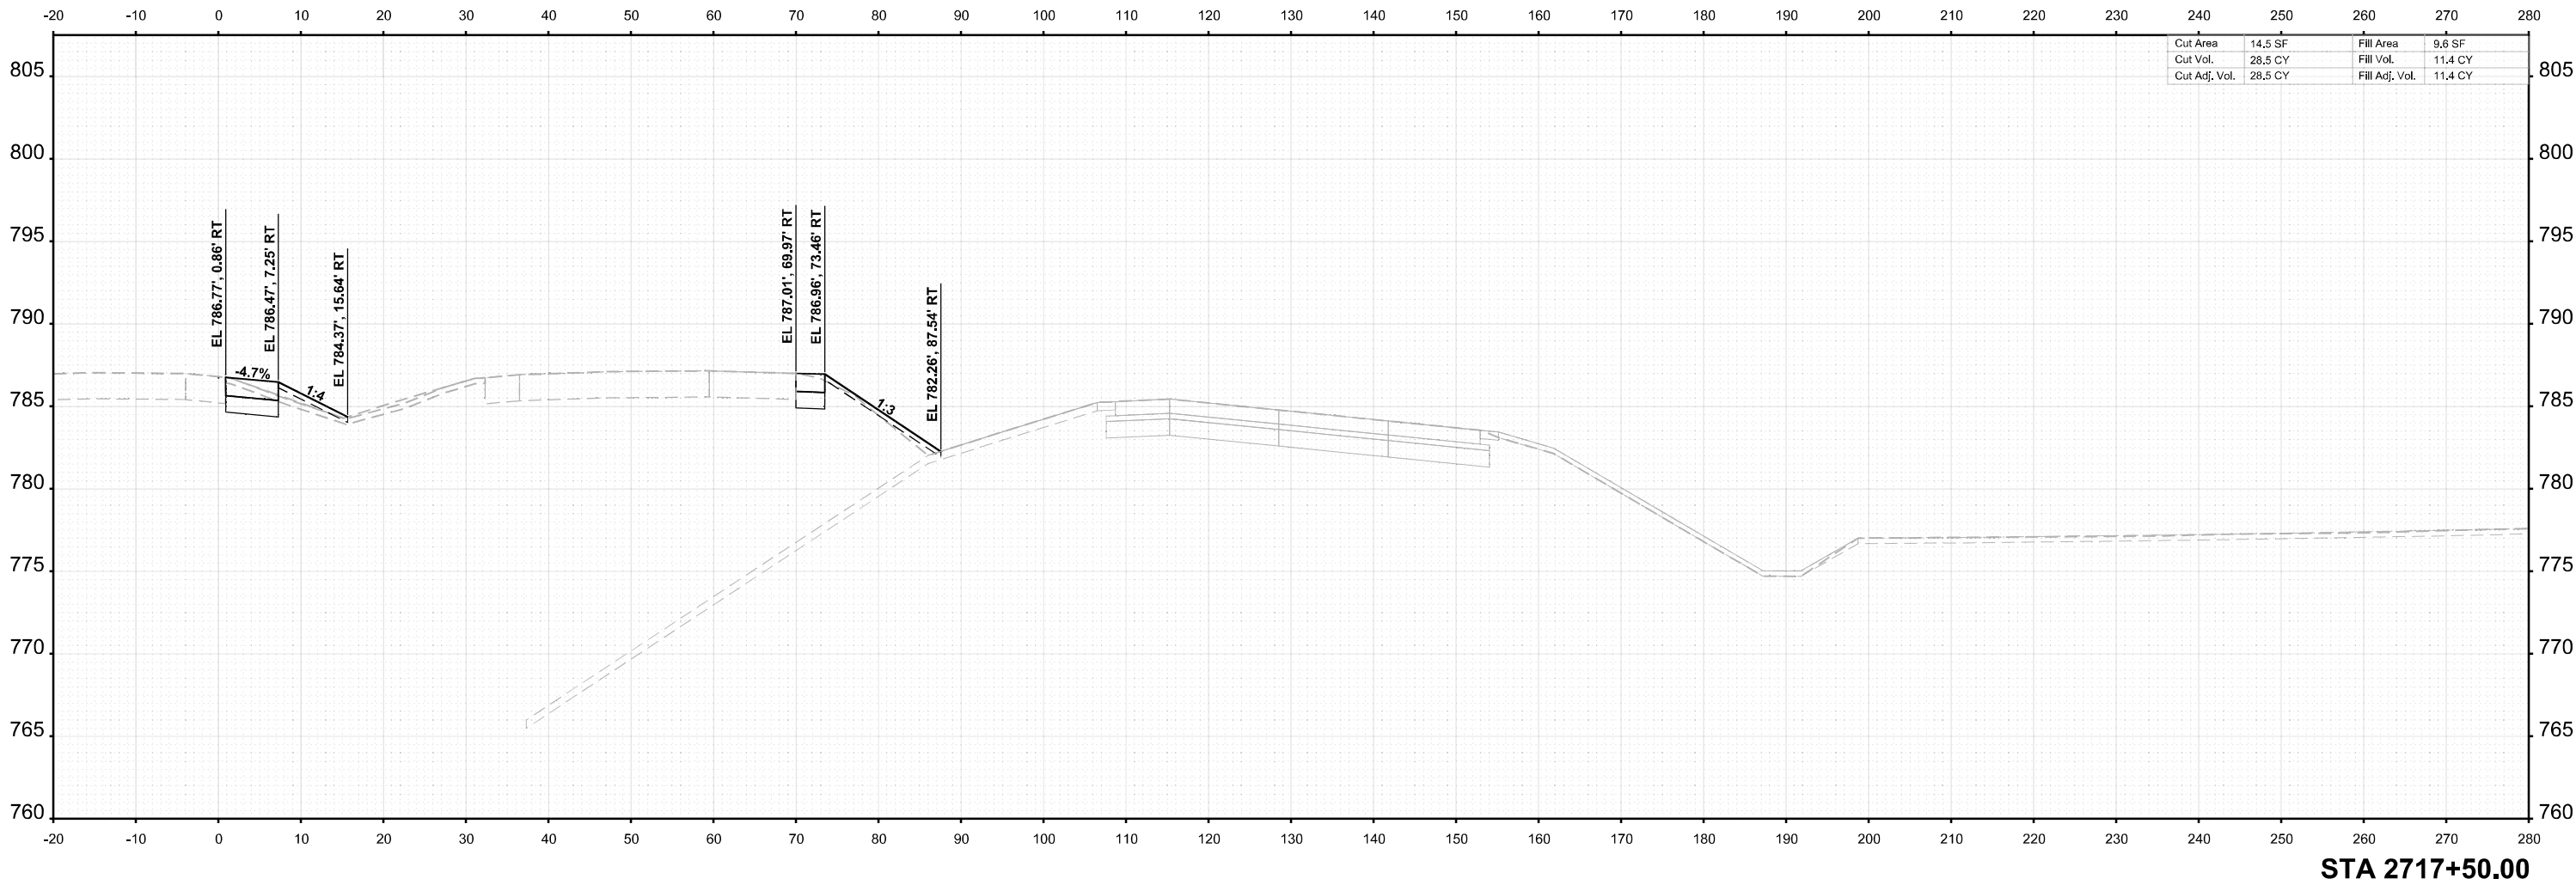

USER NAME =	agibson	DESIGNED -	T. VOGLER	REVISED -	
		DRAWN -	T. VOGLER	REVISED -	
PLOT SCALE =	SSCALE\$	CHECKED -	J.TARDY	REVISED -	
PLOT DATE =	2/7/2025	DATE -	02/14/2025	REVISED -	

STATE OF ILLINOIS
DEPARTMENT OF TRANSPORTATION

CROSS SECTIONS I-39
PRE-STAGE

SCALE: 1"=10'	SHEET	OF 139 SHEETS	STA. 2717+50.00	TO STA. 2717+50.00
---------------	-------	---------------	-----------------	--------------------


F.A.I RTE.	SECTION	COUNTY	TOTAL SHEETS	SHEET NO.
*	(201-3)R & (4-1.5)R	WINNEBAGO	1685	996
CONTRACT NO. 64C24				
		ILLINOIS	FED. AID PROJECT	

* FAI ROUTE 39 (I-39) & FAP 301 (US 20)

FINAL SURVEY	SURVEYED _____		BY _____	DATE _____
	PLOTTED _____			
NOTE BOOK	TEMPLATE _____			
	AREAS _____			
NO. _____	AREAS CHECKED _____			

ORIGINAL SURVEY	SURVEYED _____		BY _____	DATE _____
	PLOTTED _____			
NOTE BOOK	TEMPLATE _____			
	AREAS _____			
Sheet# _____	AREAS CHECKED _____			

MODEL: I-39 Mainline Stage 3 - XS - 2718+00.00 (Sheet)
FILE NAME: c:\pwworking\benesch\projects\project60173608\0264C24-I-39-PreStageXS.dgn

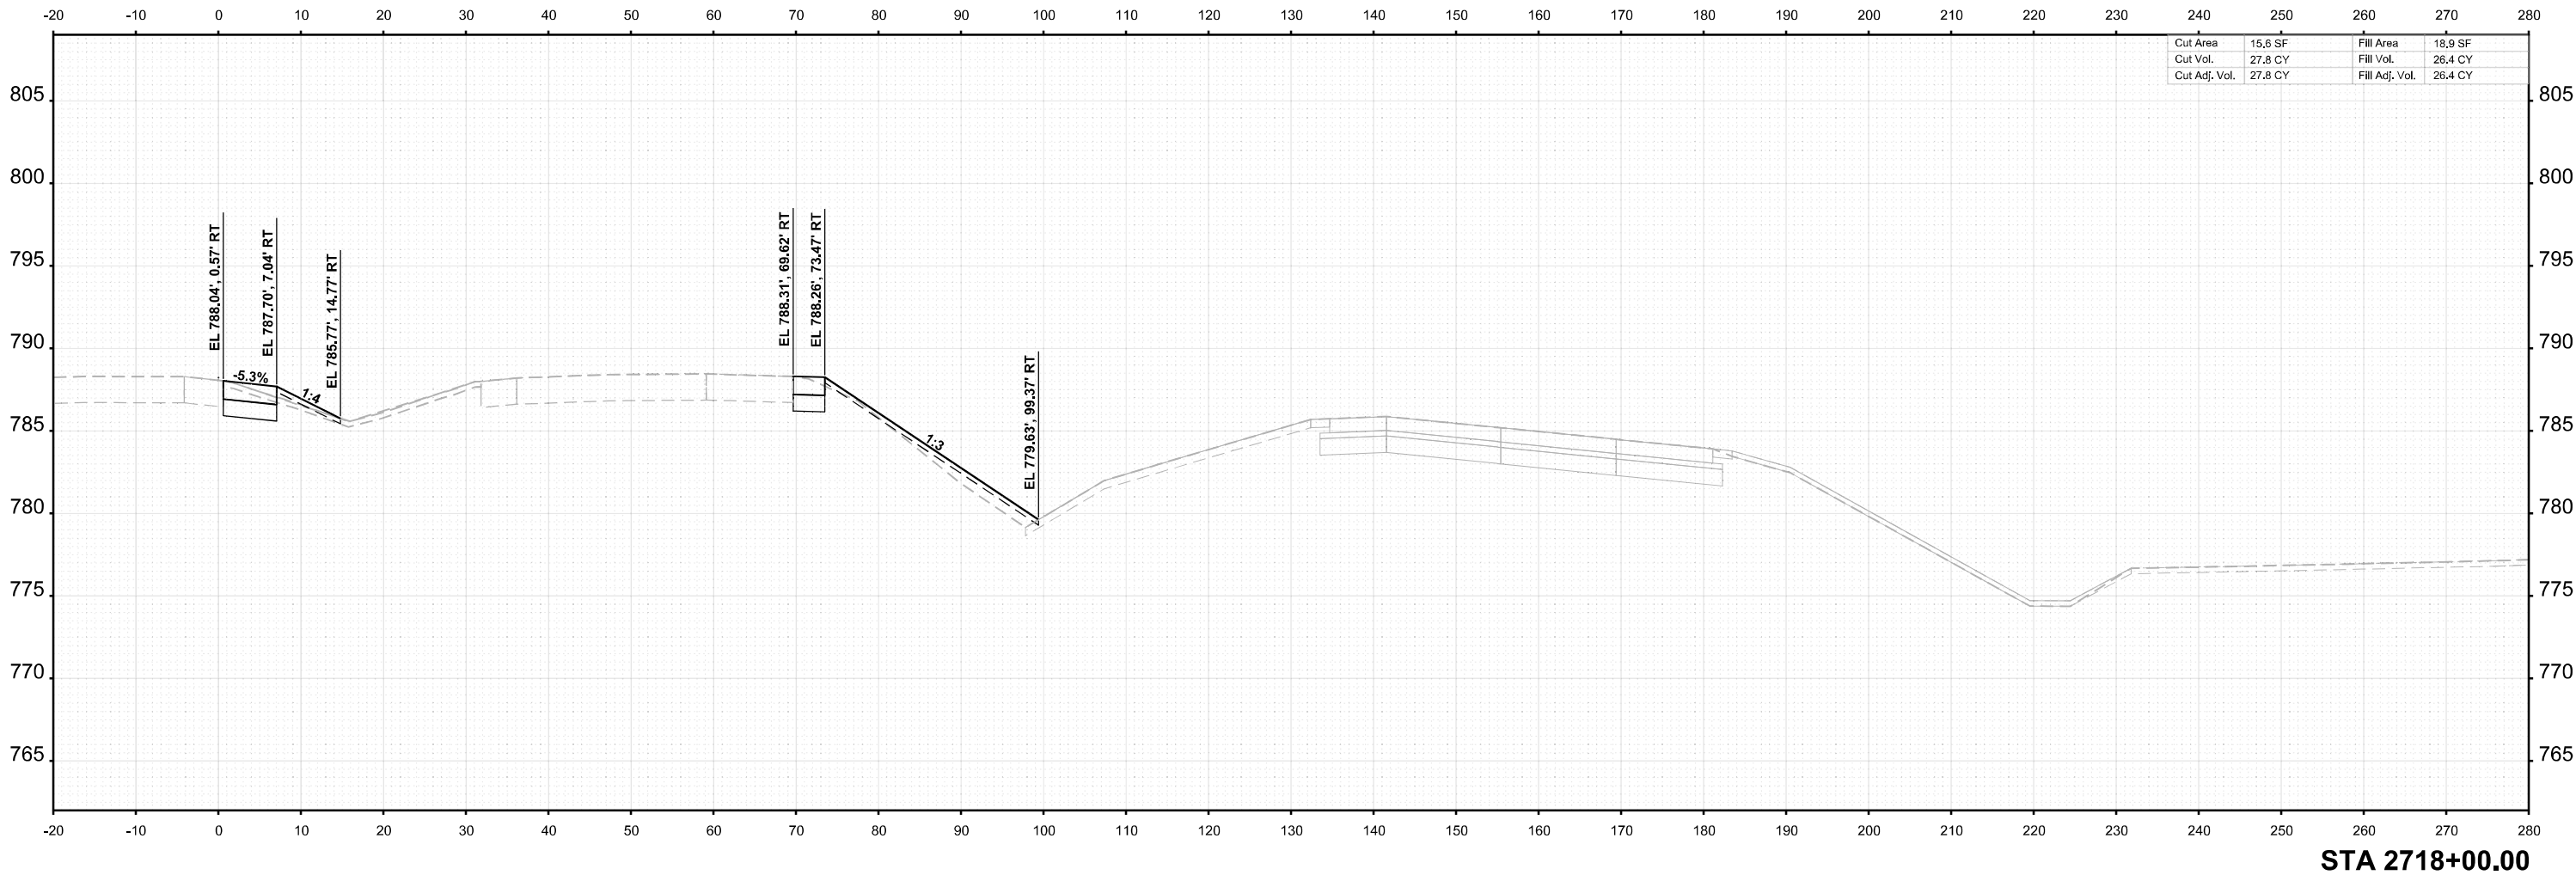

USER NAME =	agibson	DESIGNED -	T. VOGLER	REVISED -	
		DRAWN -	T. VOGLER	REVISED -	
PLOT SCALE =	SSCALE\$	CHECKED -	J.TARDY	REVISED -	
PLOT DATE =	2/7/2025	DATE -	02/14/2025	REVISED -	

STATE OF ILLINOIS
DEPARTMENT OF TRANSPORTATION

CROSS SECTIONS I-39
PRE-STAGE

SCALE: 1"=10'	SHEET	OF 139 SHEETS	STA. 2718+00.00	TO STA. 2718+00.00
---------------	-------	---------------	-----------------	--------------------


F.A.I RTE.	SECTION	COUNTY	TOTAL SHEETS	SHEET NO.
*	(201-3)R & (4-1.5)R	WINNEBAGO	1685	997
CONTRACT NO. 64C24				
		ILLINOIS	FED. AID PROJECT	

* FAI ROUTE 39 (I-39) & FAP 301 (US 20)

FINAL SURVEY	NO.	SURVEYED PLOTTED AREAS CHECKED	BY	DATE

ORIGINAL SURVEY	NOTE BOOK	SURVEYED PLOTTED AREAS CHECKED	BY	DATE

MODEL: I-39 Mainline Stage 3 - XS - 2718+50.00 (8)Sheet
FILE NAME: c:\pwworking\benesch\projects\project60173608\I264\I264-C24\I-39-PreStageXS.dgn

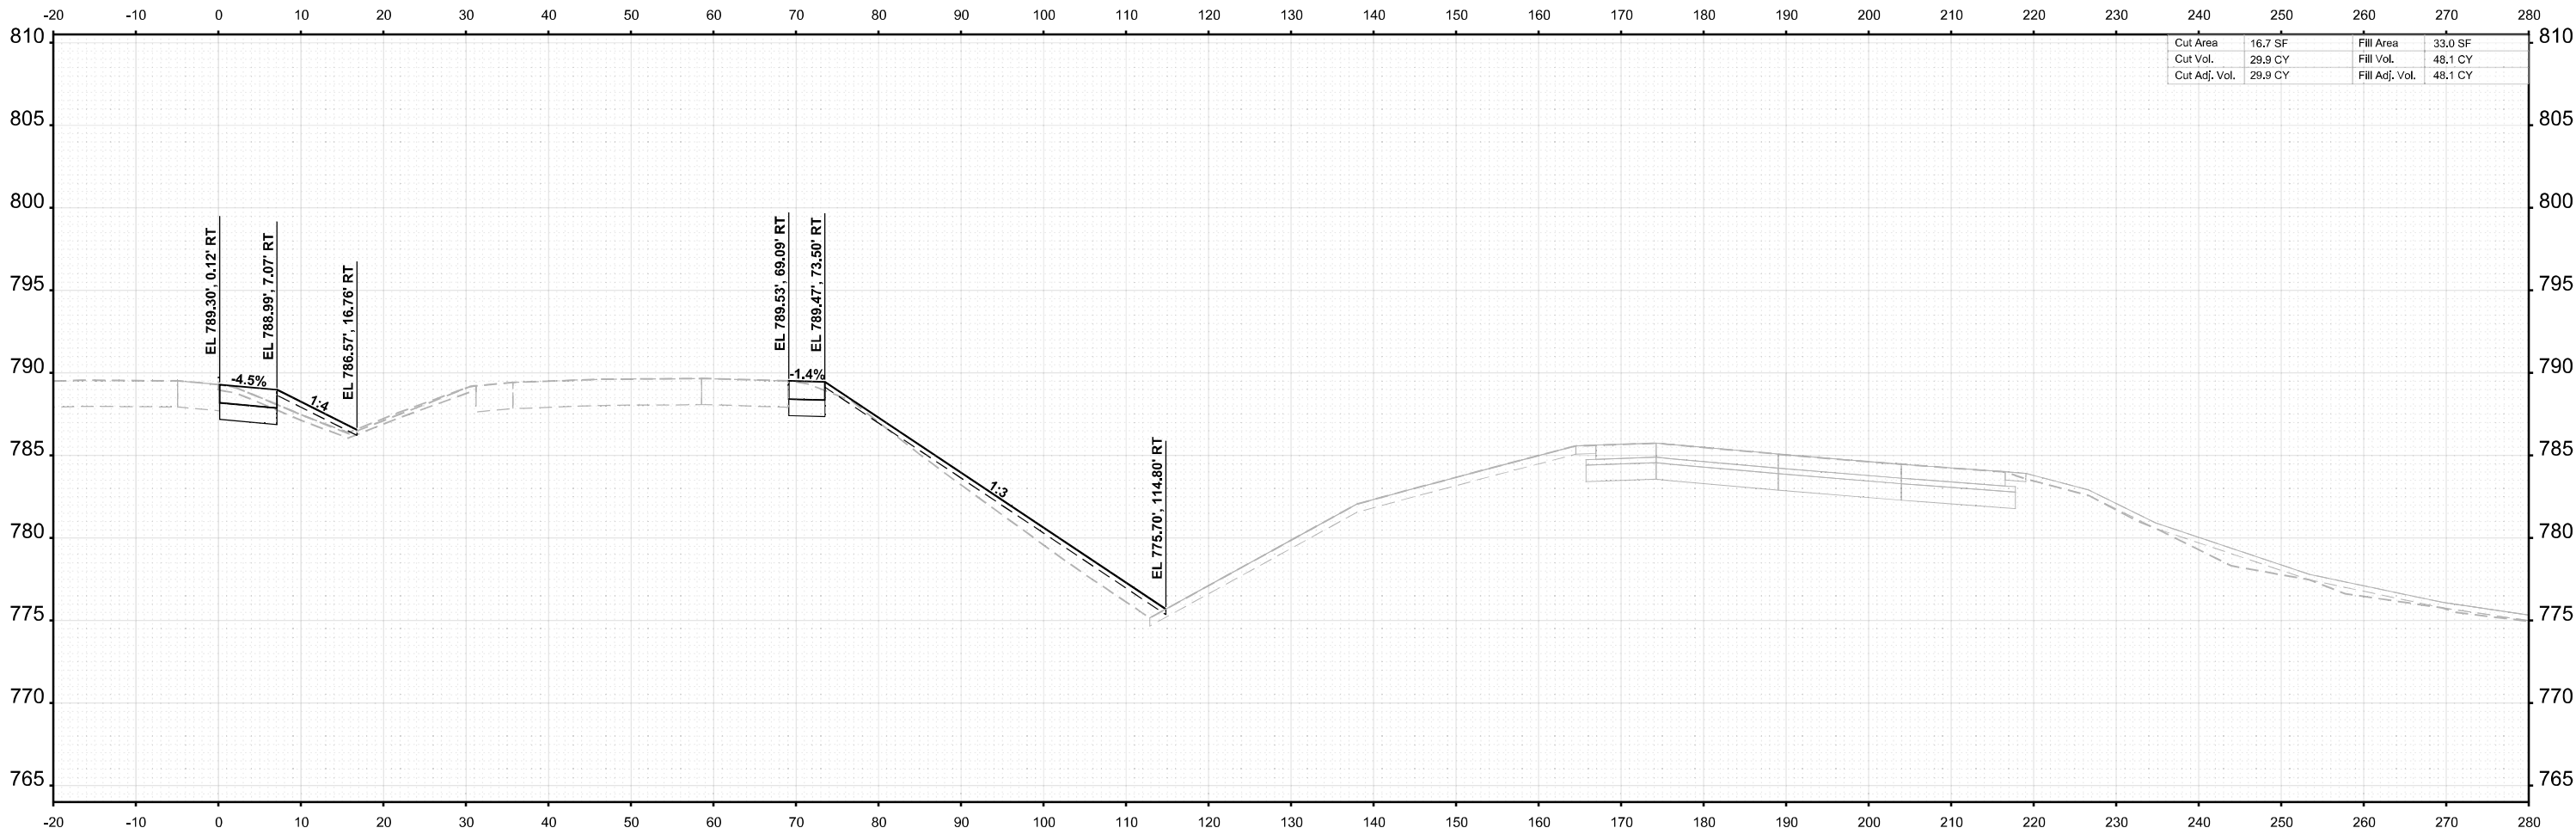

Cut Area	16.7 SF	Fill Area	33.0 SF
Cut Vol.	29.9 CY	Fill Vol.	48.1 CY
Cut Adj. Vol.	29.9 CY	Fill Adj. Vol.	48.1 CY



USER NAME =	agibson	DESIGNED -	T. VOGLER	REVISED -	
		DRAWN -	T. VOGLER	REVISED -	
PLOT SCALE =	SSCALE\$	CHECKED -	J.TARDY	REVISED -	
PLOT DATE =	2/7/2025	DATE -	02/14/2025	REVISED -	

STATE OF ILLINOIS
DEPARTMENT OF TRANSPORTATION

CROSS SECTIONS I-39
PRE-STAGE

SCALE: 1"=10'	SHEET	OF 139 SHEETS	STA. 2718+50.00	TO STA. 2718+50.00
---------------	-------	---------------	-----------------	--------------------


F.A.I RTE.	SECTION	COUNTY	TOTAL SHEETS	SHEET NO.
*	(201-3)R & (4-1.5)R	WINNEBAGO	1685	998
CONTRACT NO. 64C24				
		ILLINOIS	FED. AID PROJECT	

* FAI ROUTE 39 (I-39) & FAP 301 (US 20)

FINAL SURVEY	NO.	SURVEYED PLOTTED TEMPLATE AREAS CHECKED	BY	DATE

ORIGINAL SURVEY	NOTE BOOK	SURVEYED PLOTTED TEMPLATE AREAS CHECKED	BY	DATE

MODEL: I-39 Mainline Stage 3 - XS - 2719+00.00 (8)Sheet
FILE NAME: c:\pwworking\benesch\projects\60173608\0264C24\4-I-39-PreStageXS.dgn

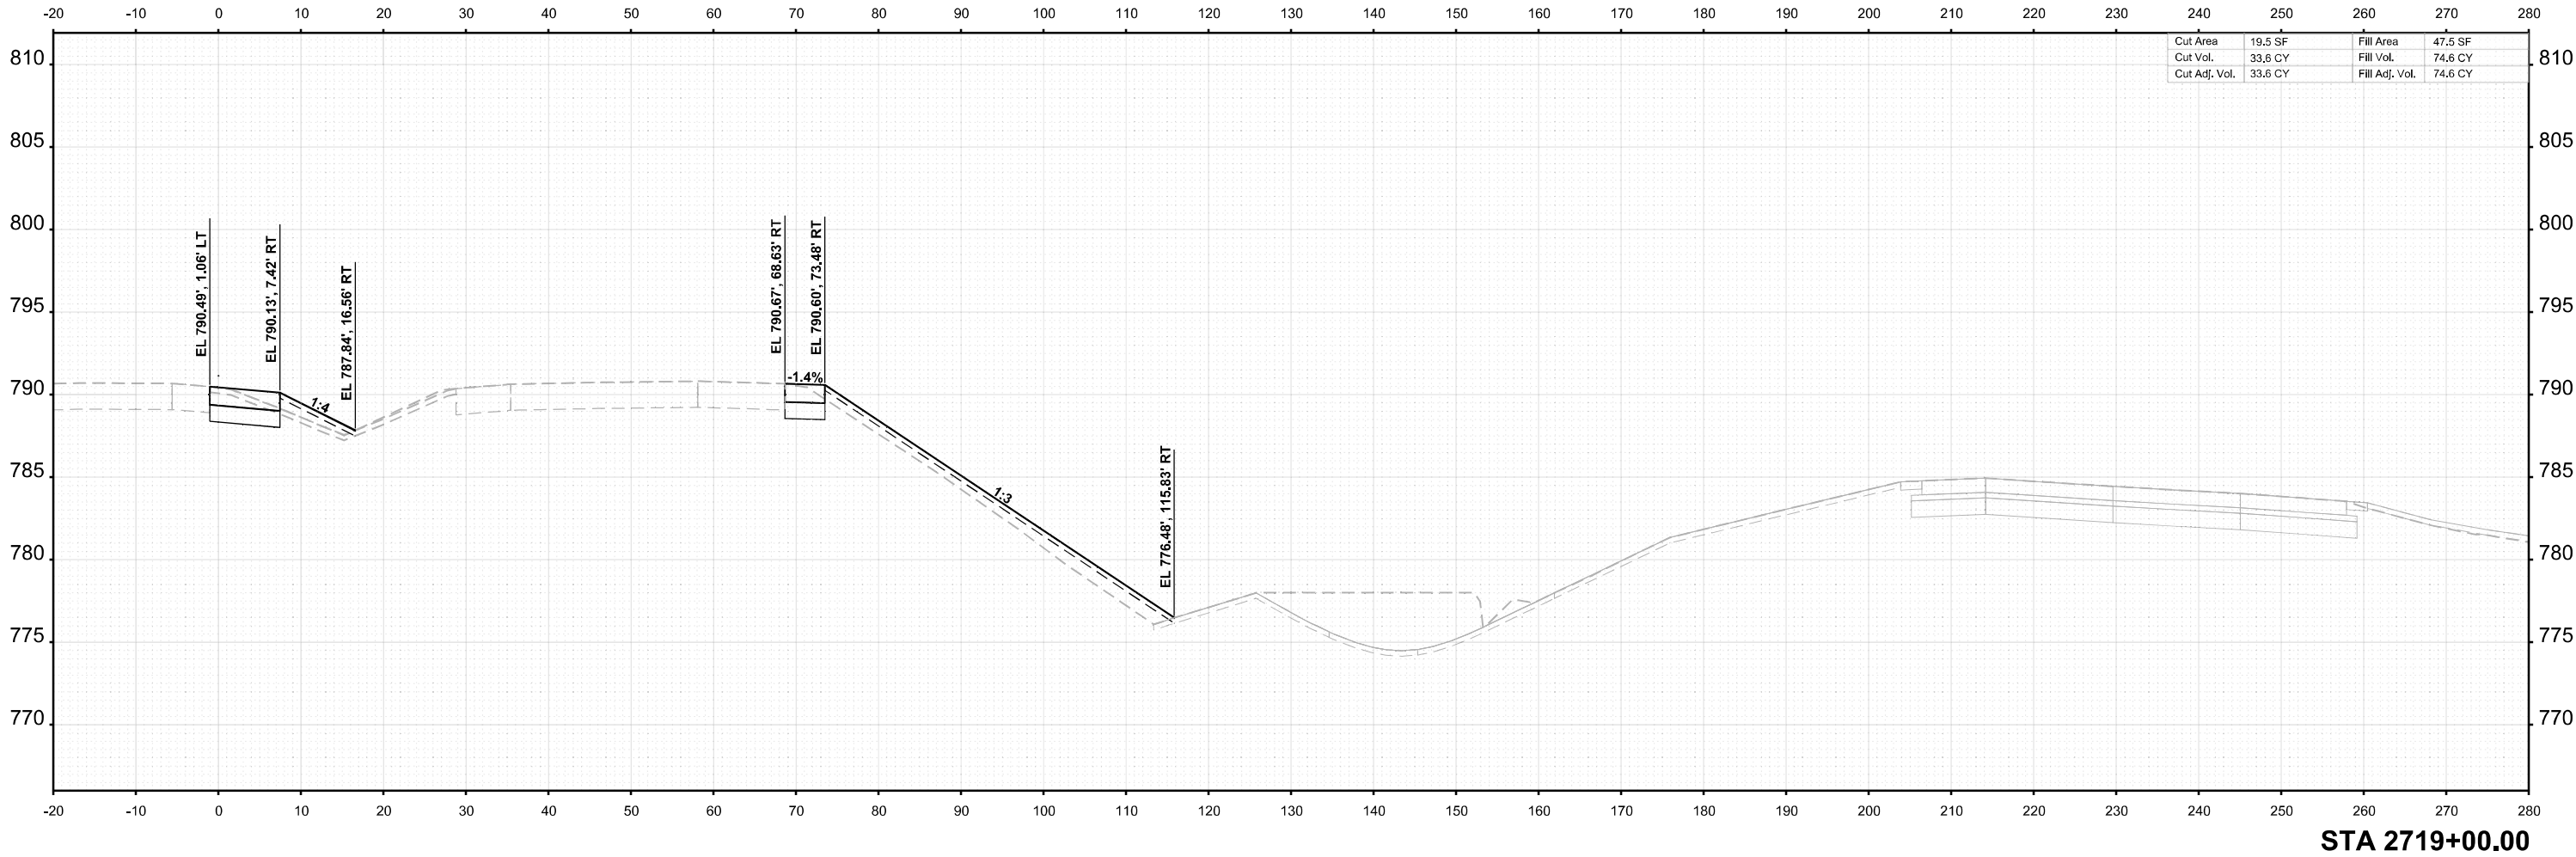

USER NAME = agibson	DESIGNED - T. VOGLER	REVISED -
	DRAWN - T. VOGLER	REVISED -
PLOT SCALE = \$SCALE\$	CHECKED - J.TARDY	REVISED -
PLOT DATE = 2/7/2025	DATE - 02/14/2025	REVISED -

STATE OF ILLINOIS
DEPARTMENT OF TRANSPORTATION

CROSS SECTIONS I-39
PRE-STAGE

SCALE: 1"=10' SHEET OF 139 SHEETS STA. 2719+00.00 TO STA. 2719+00.00


F.A.I RTE.	SECTION	COUNTY	TOTAL SHEETS	SHEET NO.
*	(201-3)R & (4-1.5)R	WINNEBAGO	1685	999
CONTRACT NO. 64C24				
		ILLINOIS	FED. AID PROJECT	

* FAI ROUTE 39 (I-39) & FAP 301 (US 20)

FINAL SURVEY	NO.	SURVEYED PLOTTED TEMPLATE AREAS CHECKED	BY	DATE

ORIGINAL SURVEY	NOTE BOOK	SURVEYED PLOTTED TEMPLATE AREAS CHECKED	BY	DATE

MODEL: I-39 Mainline Stage 3 - XS - 2719+50.00 (8)sheet
FILE NAME: c:\pwworking\benesch\projects\project60173608\I264C24\I-39-PreStageXS.dgn

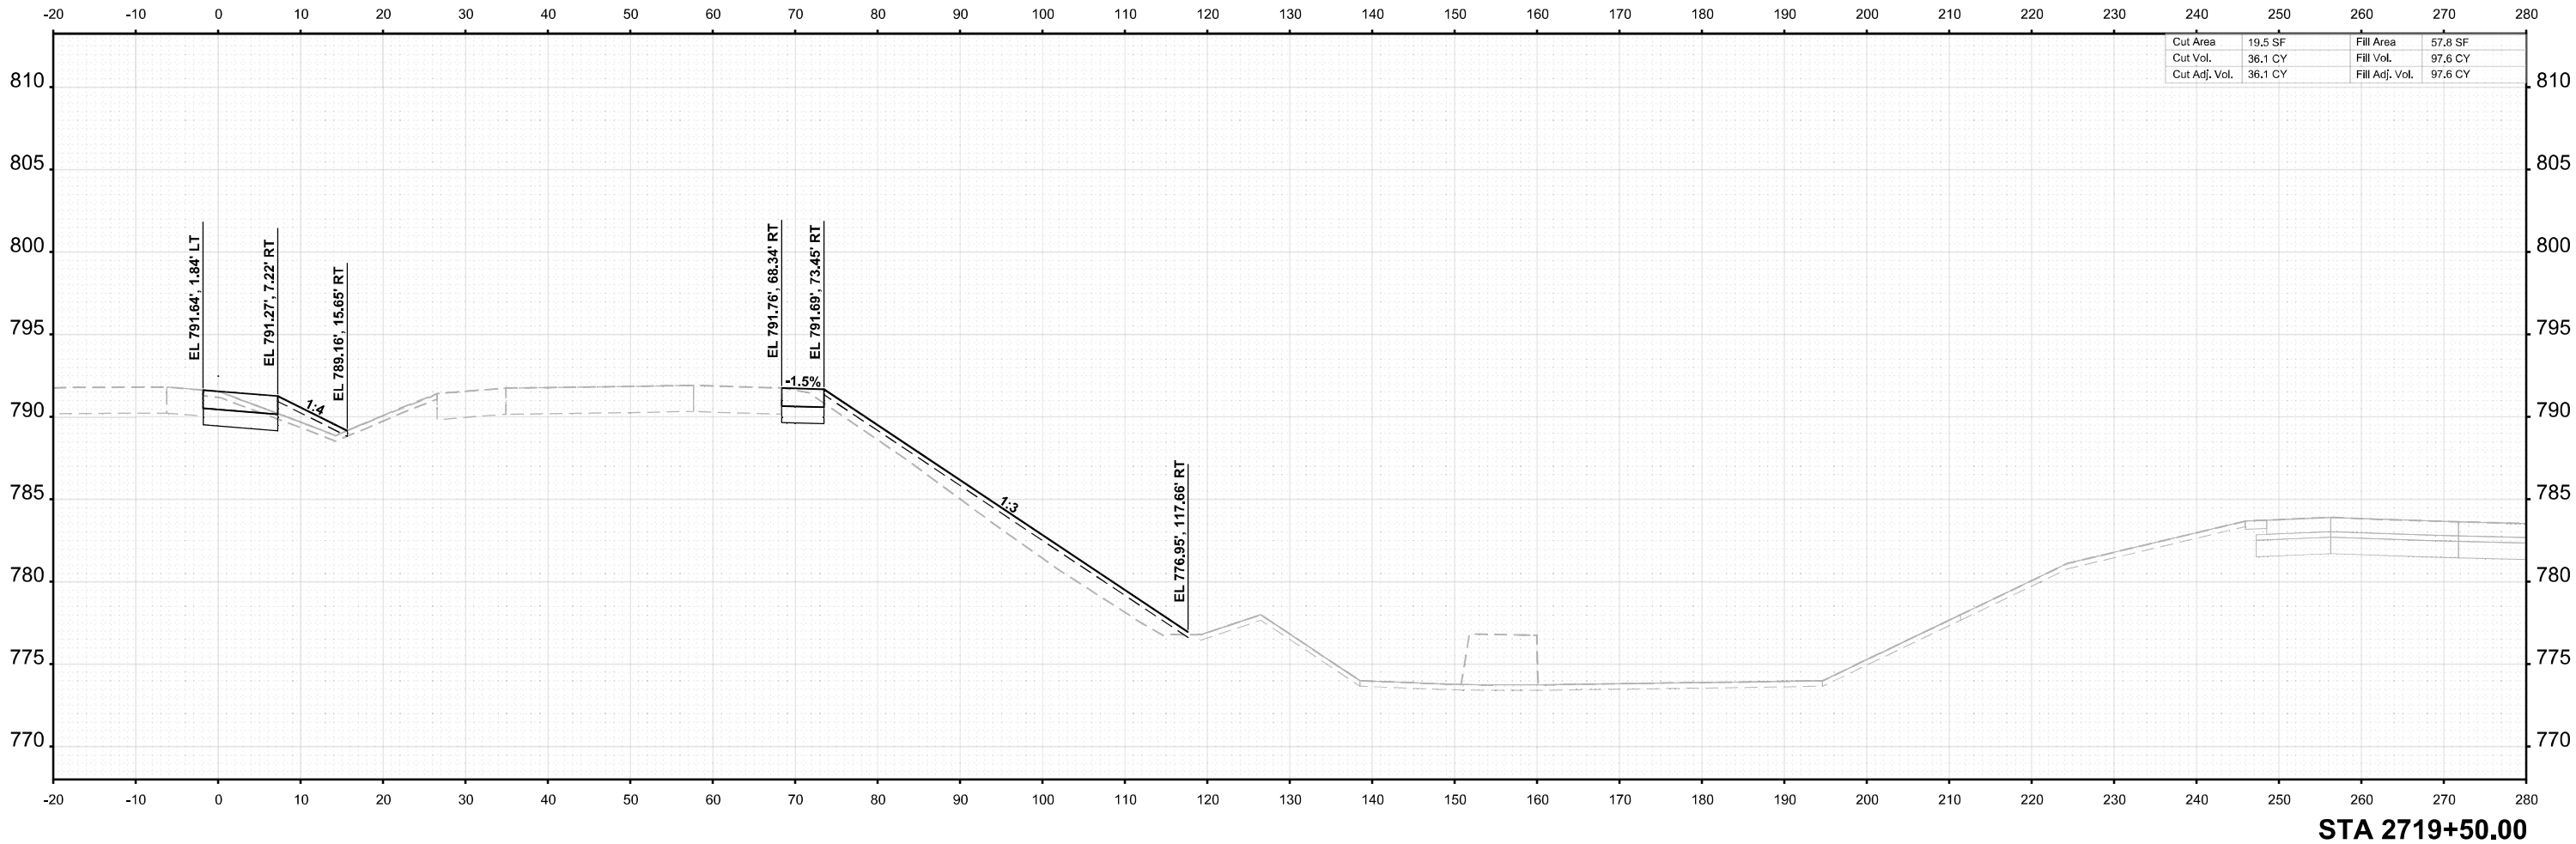

USER NAME	= agibson	DESIGNED	- T. VOGLER	REVISED	-
		DRAWN	- T. VOGLER	REVISED	-
PLOT SCALE	= \$SCALE\$	CHECKED	- J.TARDY	REVISED	-
PLOT DATE	= 2/7/2025	DATE	- 02/14/2025	REVISED	-

STATE OF ILLINOIS
DEPARTMENT OF TRANSPORTATION

CROSS SECTIONS I-39
PRE-STAGE

SCALE: 1"=10'	SHEET	OF 139 SHEETS	STA. 2719+50.00	TO STA. 2719+50.00
---------------	-------	---------------	-----------------	--------------------

F.A.I RTE.	SECTION	COUNTY	TOTAL SHEETS	SHEET NO.
*	(201-3)R & (4-1.5)R	WINNEBAGO	1685	1000
CONTRACT NO. 64C24				
		ILLINOIS	FED. AID PROJECT	

* FAI ROUTE 39 (I-39) & FAP 301 (US 20)