


FINAL SURVEY	DATE	
	BY	
	SURVEYED	
	PLOTTED	
NO.	NOTE BOOK	
	TEMPLATE	
	AREAS	
	CHECKED	

ORIGINAL SURVEY	DATE	
	BY	
	SURVEYED	
	PLOTTED	
NO.	NOTE BOOK	
	TEMPLATE	
	AREAS	
	CHECKED	

MODEL: US20_C04A_XSC
FILE NAME: D:\projects\p17w\benley.com\rsandh-shw-01\Documents\Transportation\Projects\130495-000 US 20 Station CAD\Design\Corridor Modeling\02-64B40-Cor-US20-64A.dgn

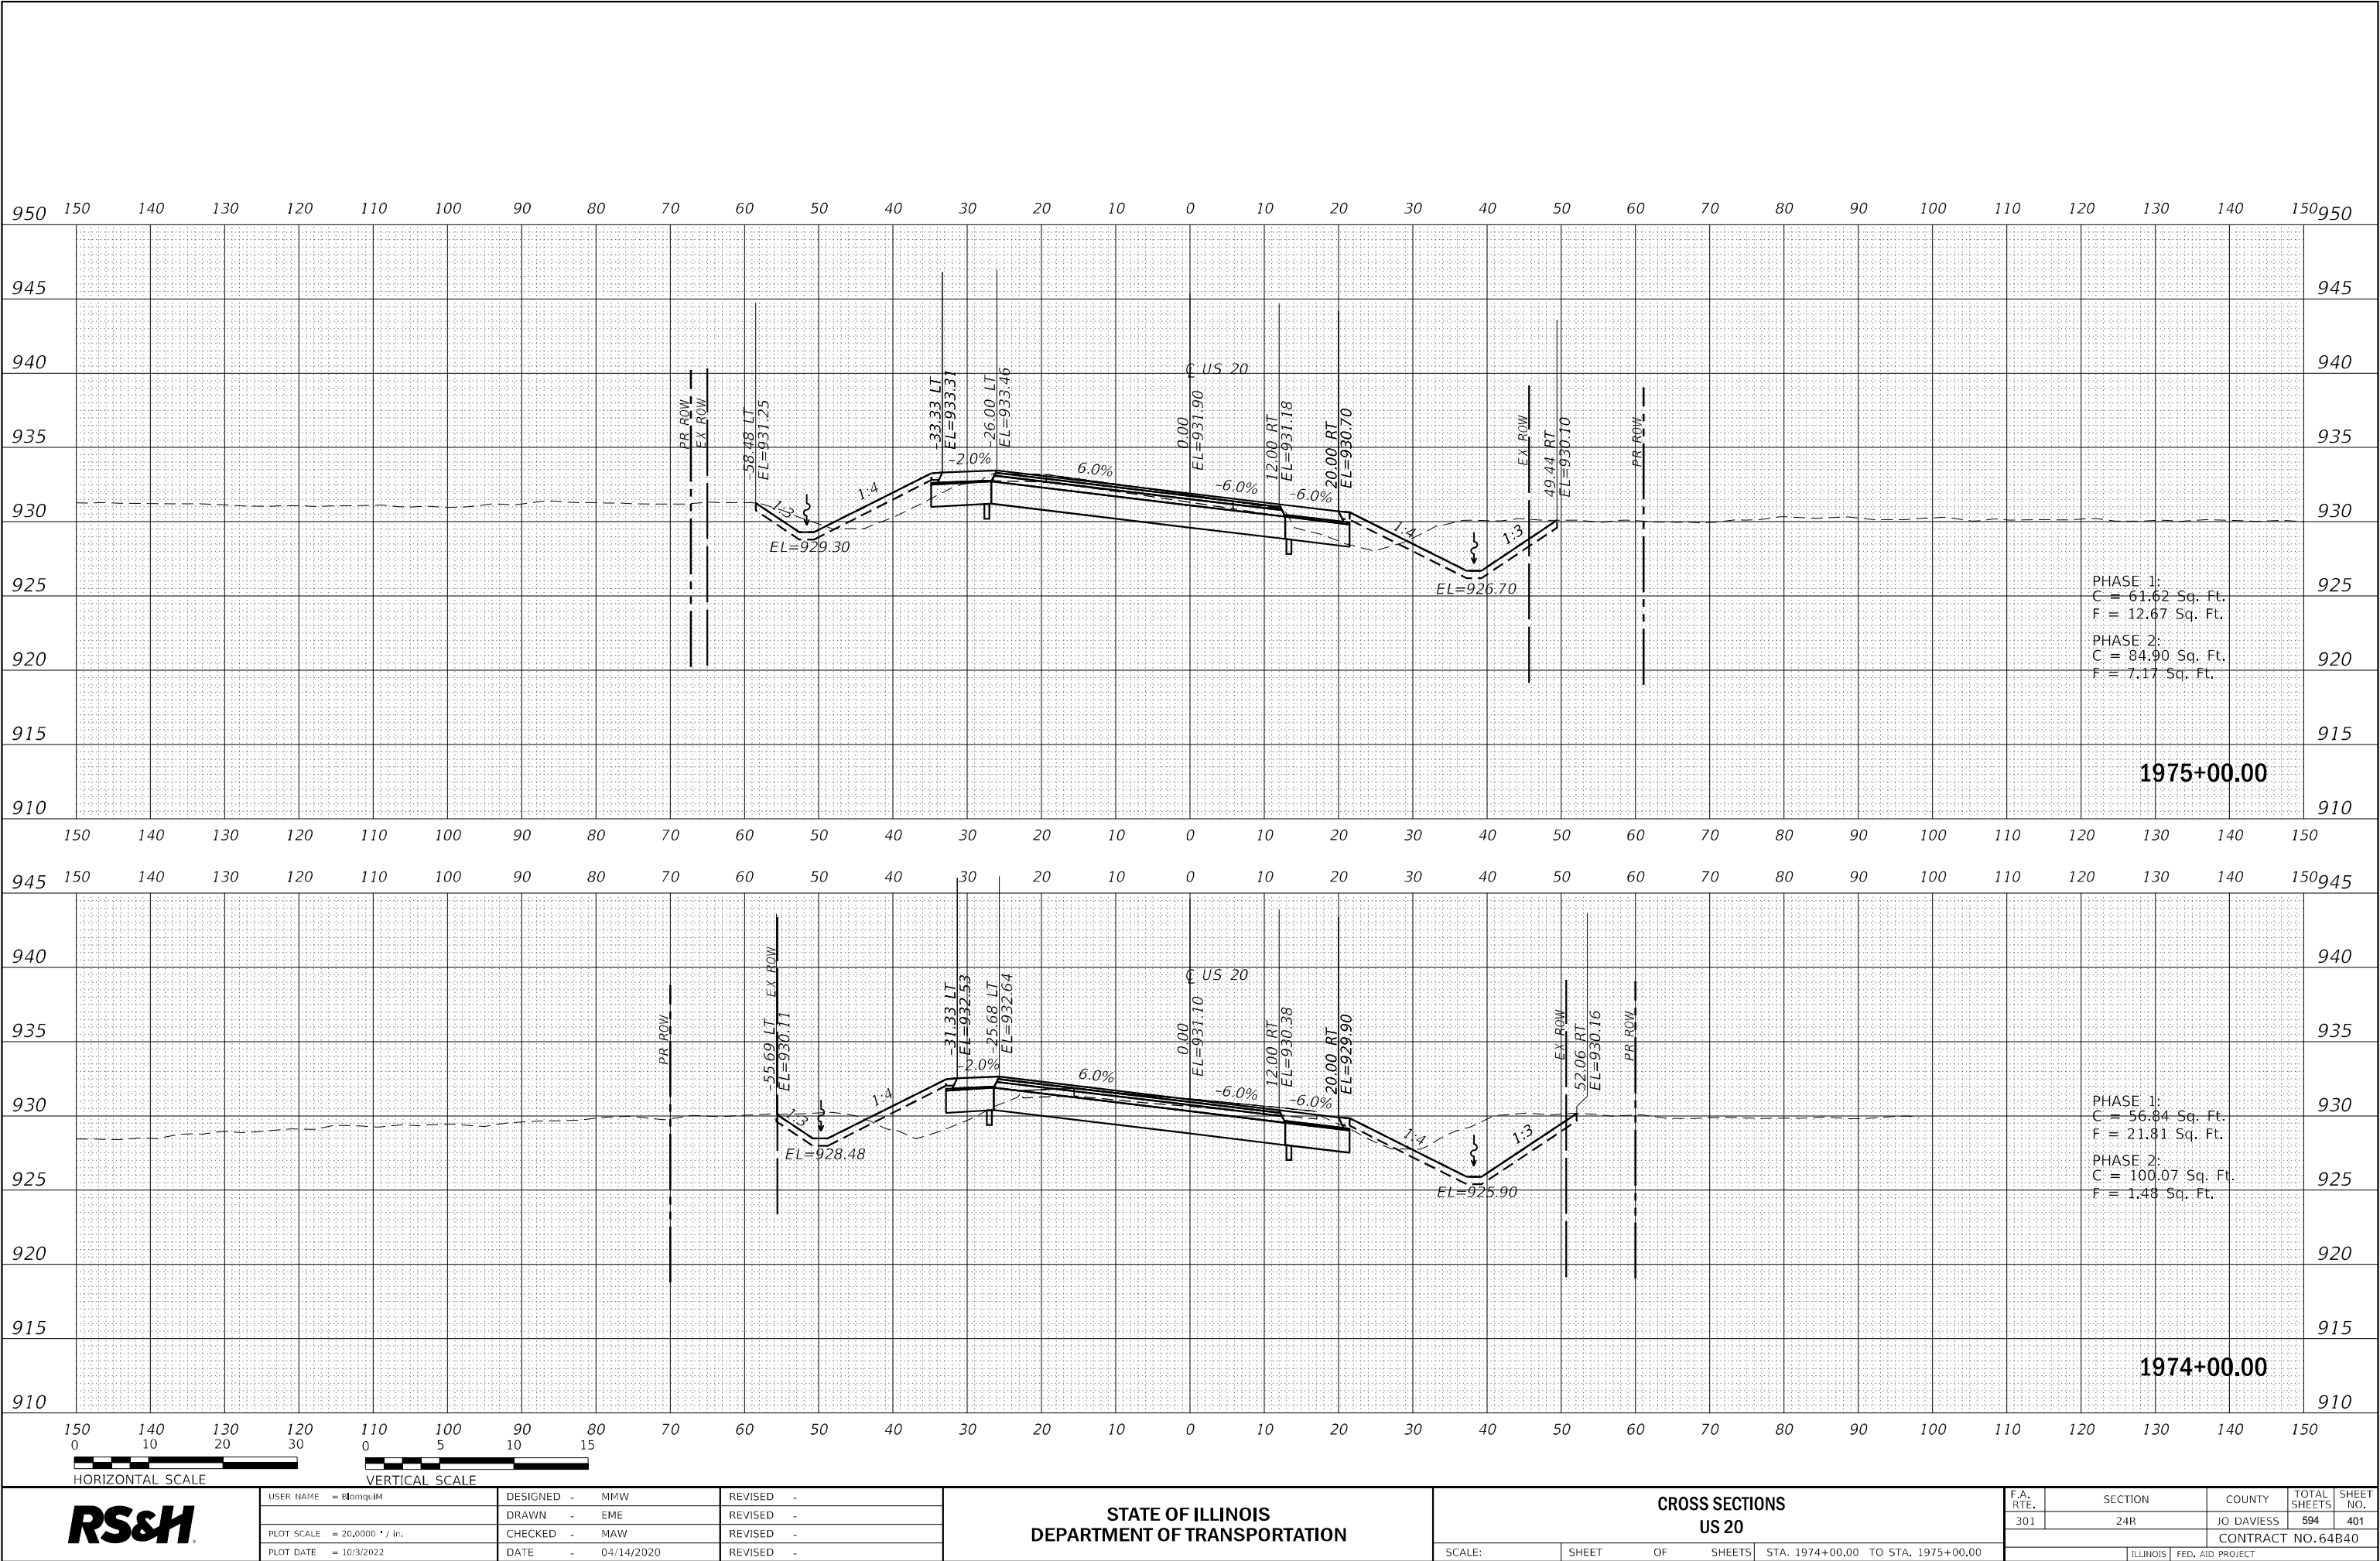

USER NAME = Blomquist	DESIGNED - MMW	REVISED -
PLOT SCALE = 20,0000 * / in.	DRAWN - EME	REVISED -
PLOT DATE = 10/3/2022	CHECKED - MAW	REVISED -
	DATE - 04/14/2020	REVISED -


STATE OF ILLINOIS
DEPARTMENT OF TRANSPORTATION

CROSS SECTIONS
US 20

SCALE: SHEET OF SHEETS STA. 1974+00.00 TO STA. 1975+00.00

F.A. RTE.	SECTION	COUNTY	TOTAL SHEETS	SHEET NO.
301	24R	JO DAVIESS	594	401
CONTRACT NO. 64B40				
ILLINOIS FED. AID PROJECT				

ORIGINAL SURVEY	SURVEYED _____	BY _____	DATE _____
	PLOTTED _____		
NOTE BOOK	TEMPLATE _____		
	AREAS _____		
NO. _____	AREAS CHECKED _____		

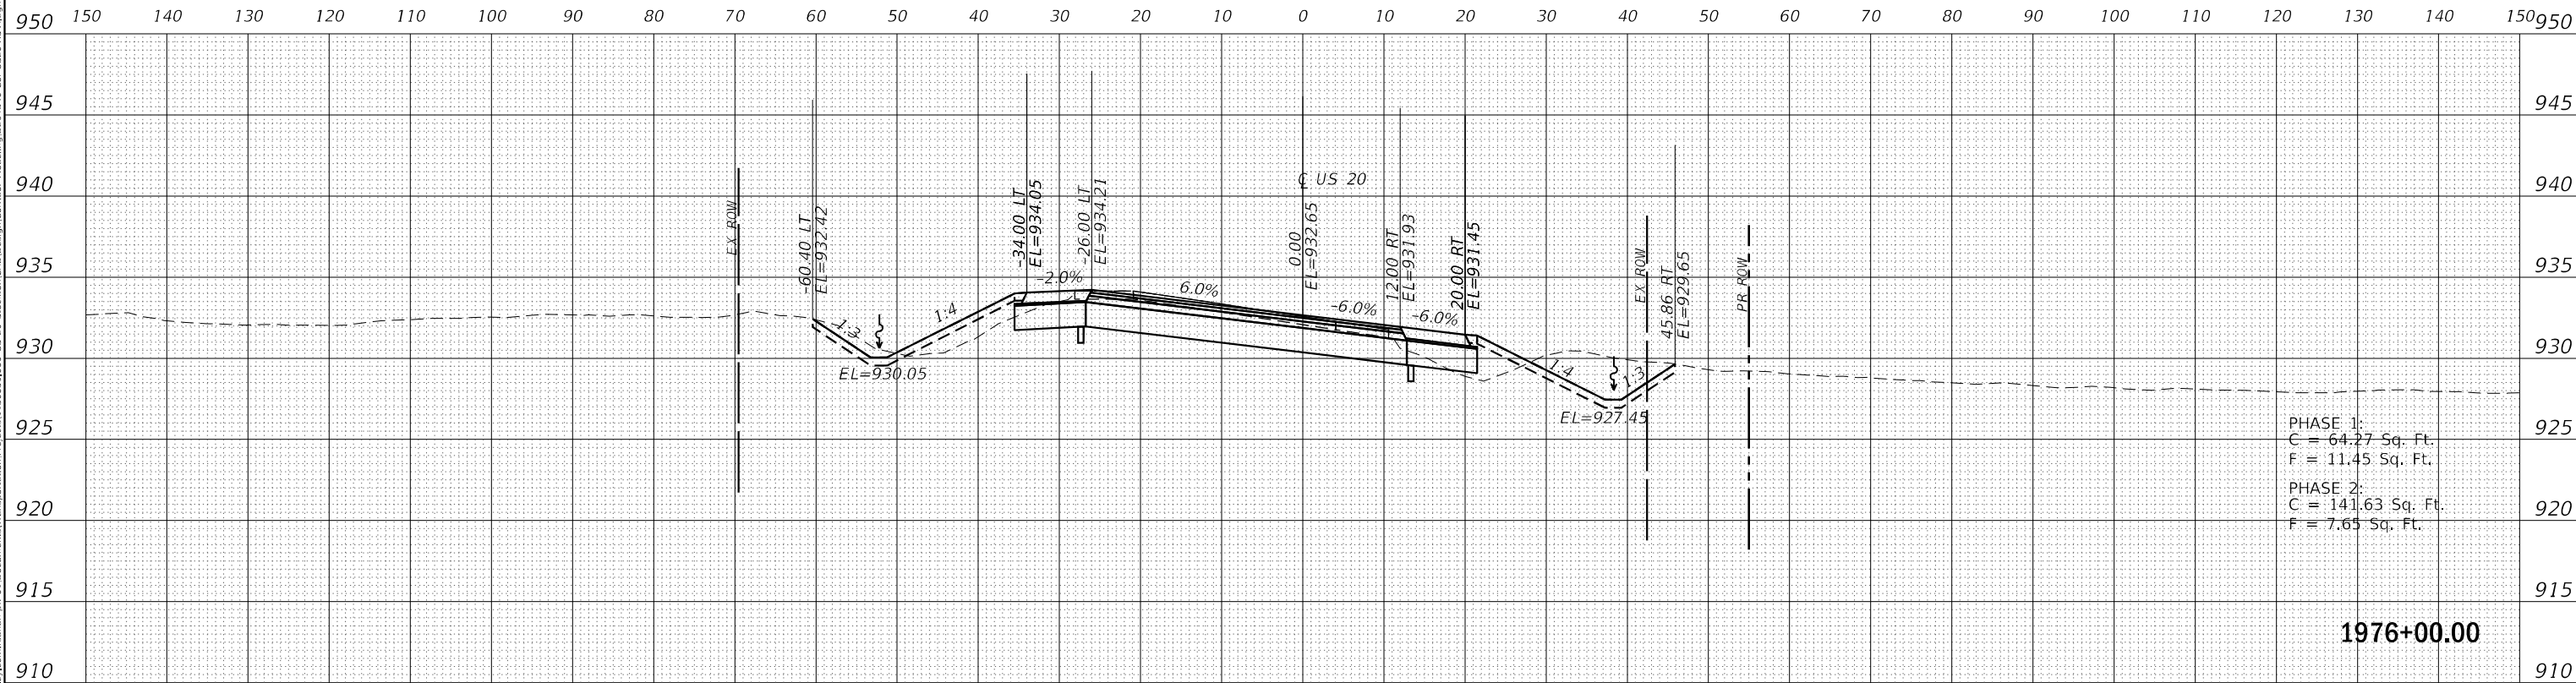


STATE OF ILLINOIS
DEPARTMENT OF TRANSPORTATION

SCALE:	SHEET	OF	SHEETS	STA. 1976+00.00 TO STA. 1977+00.00
--------	-------	----	--------	------------------------------------

F.A. RTE.	SECTION	COUNTY	TOTAL SHEETS	SHEET NO.
301	24R	JO DAVIESS	594	402
		CONTRACT NO. 64B40		
ILLINOIS		FED. AID PROJECT		

ORIGINAL SURVEY	SURVEYED _____	BY _____	DATE _____
	PLOTTED _____		
NOTE BOOK	TEMPLATE _____		
	AREAS _____		
NO. _____	AREAS CHECKED _____		

MODEL: US20_CorA_XSC
FILE NAME: pw:\rsandh-

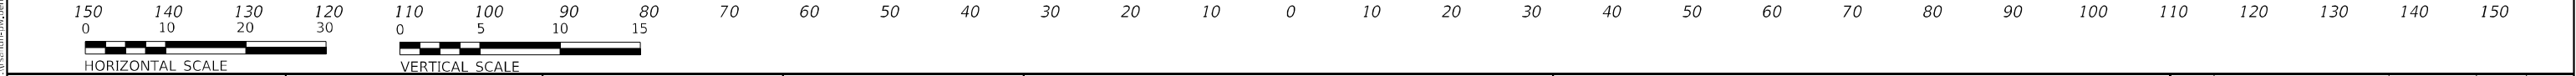

USER NAME = Blomquist	DESIGNED - MMW	REVISED -
	DRAWN - EME	REVISED -
PLOT SCALE = 20,000' = 1 in.	CHECKED - MAW	REVISED -
PLOT DATE = 10/3/2022	DATE - 04/14/2020	REVISED -

**STATE OF ILLINOIS
DEPARTMENT OF TRANSPORTATION**

CROSS SECTIONS
US 20


SCALE:	SHEET	OF	SHEETS	STA. 1978+00.00 TO STA. 1978+94.96
--------	-------	----	--------	------------------------------------

F.A. RTE.	SECTION	COUNTY	TOTAL SHEETS	SHEET NO.
301	24R	JO DAVIESS	594	403
CONTRACT NO. 64B40				
ILLINOIS		FED. AID PROJECT		

FINAL	SURVEYED	BY	DATE
SURVEY	PLOTTED		
NOTE BOOK	TEMPLATE		
NO.	AREAS CHECKED		

ORIGINAL	SURVEYED	BY	DATE
SURVEY	PLOTTED		
NOTE BOOK	TEMPLATE		
NO.	AREAS CHECKED		


MODEL: US20_CorA_XSC
FILE NAME: d:\work\p-w\benh\comrsandh-shw-01\Documents\Transportation\Projects\130495\000 US 20 Station CAD\Design\Corridor Modeling\0264B40-Cor-US20A-XSC.dgn

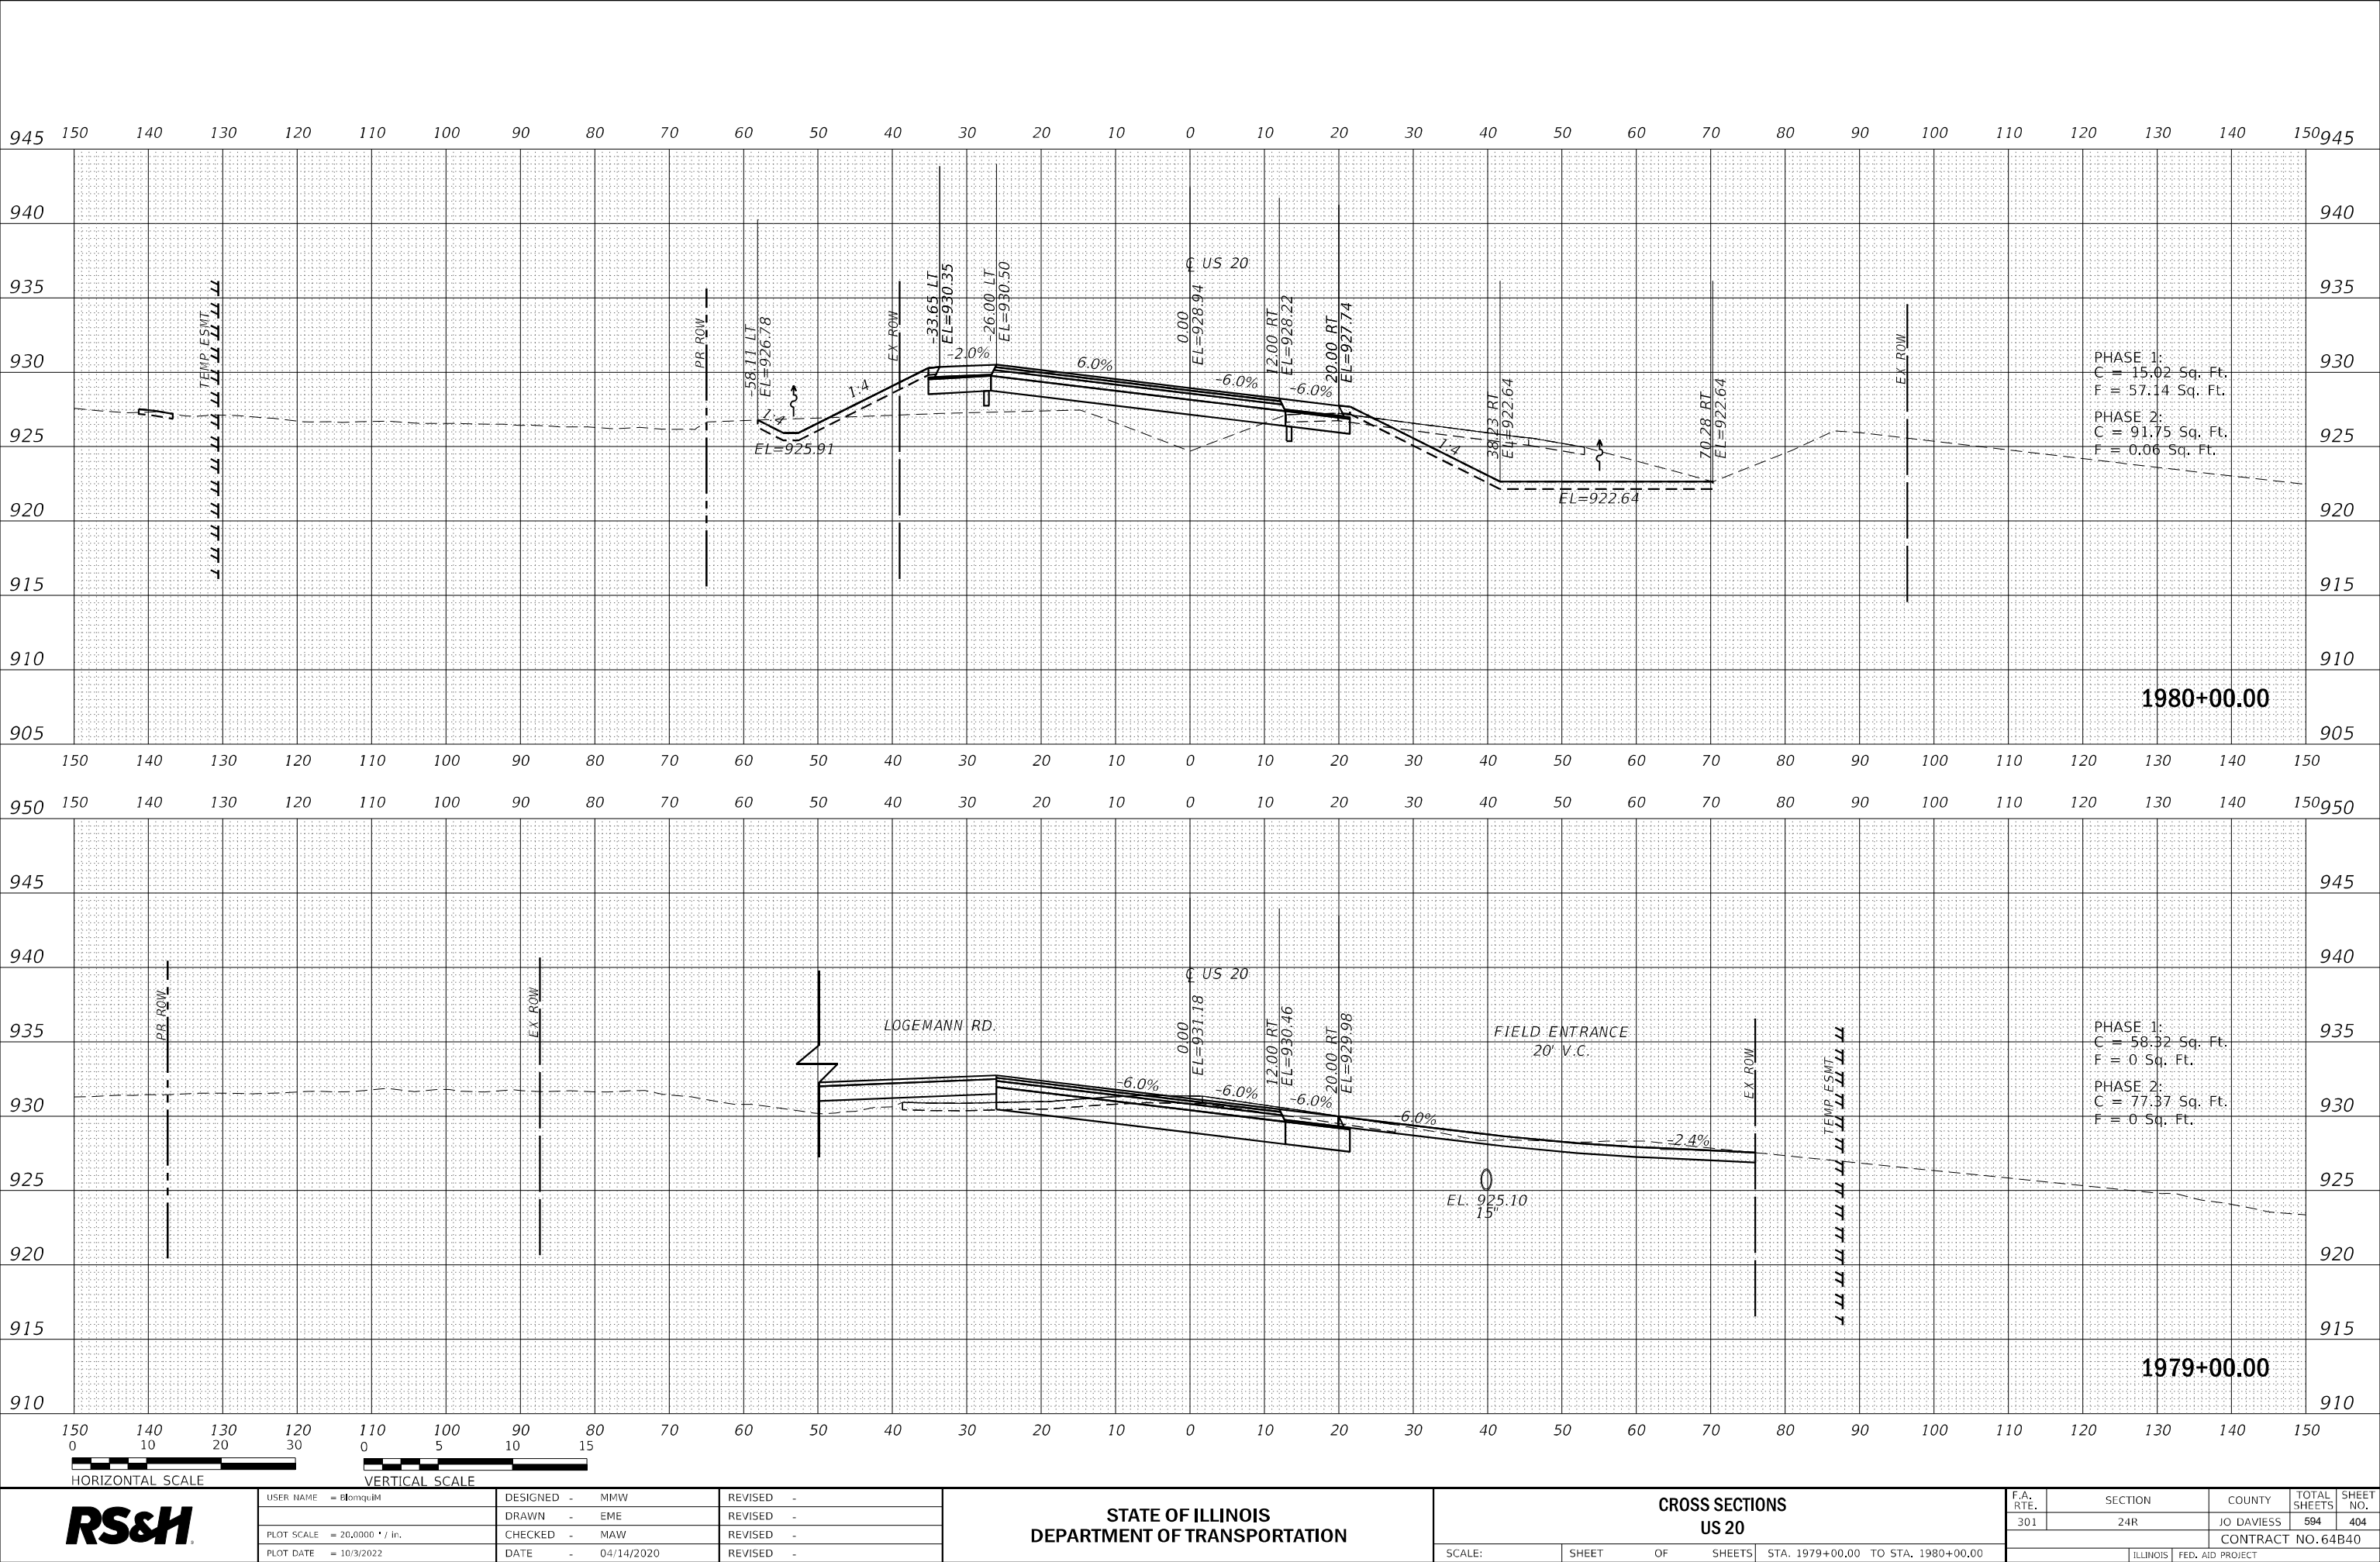

FINAL	SURVEYED	BY	DATE
SURVEY	PLOTTED		
NOTE BOOK	TEMPLATE		
NO.	AREAS CHECKED		

ORIGINAL	SURVEYED	BY	DATE
SURVEY	PLOTTED		
NOTE BOOK	TEMPLATE		
NO.	AREAS CHECKED		


MODEL: US20_C04A_XSC
FILE NAME: d:\us20\c04a\us20_C04A_XSC.dgn
PROJECT: US 20 Station CAD Design
CADD: Modeling D246940-Cor-US20A.dgn

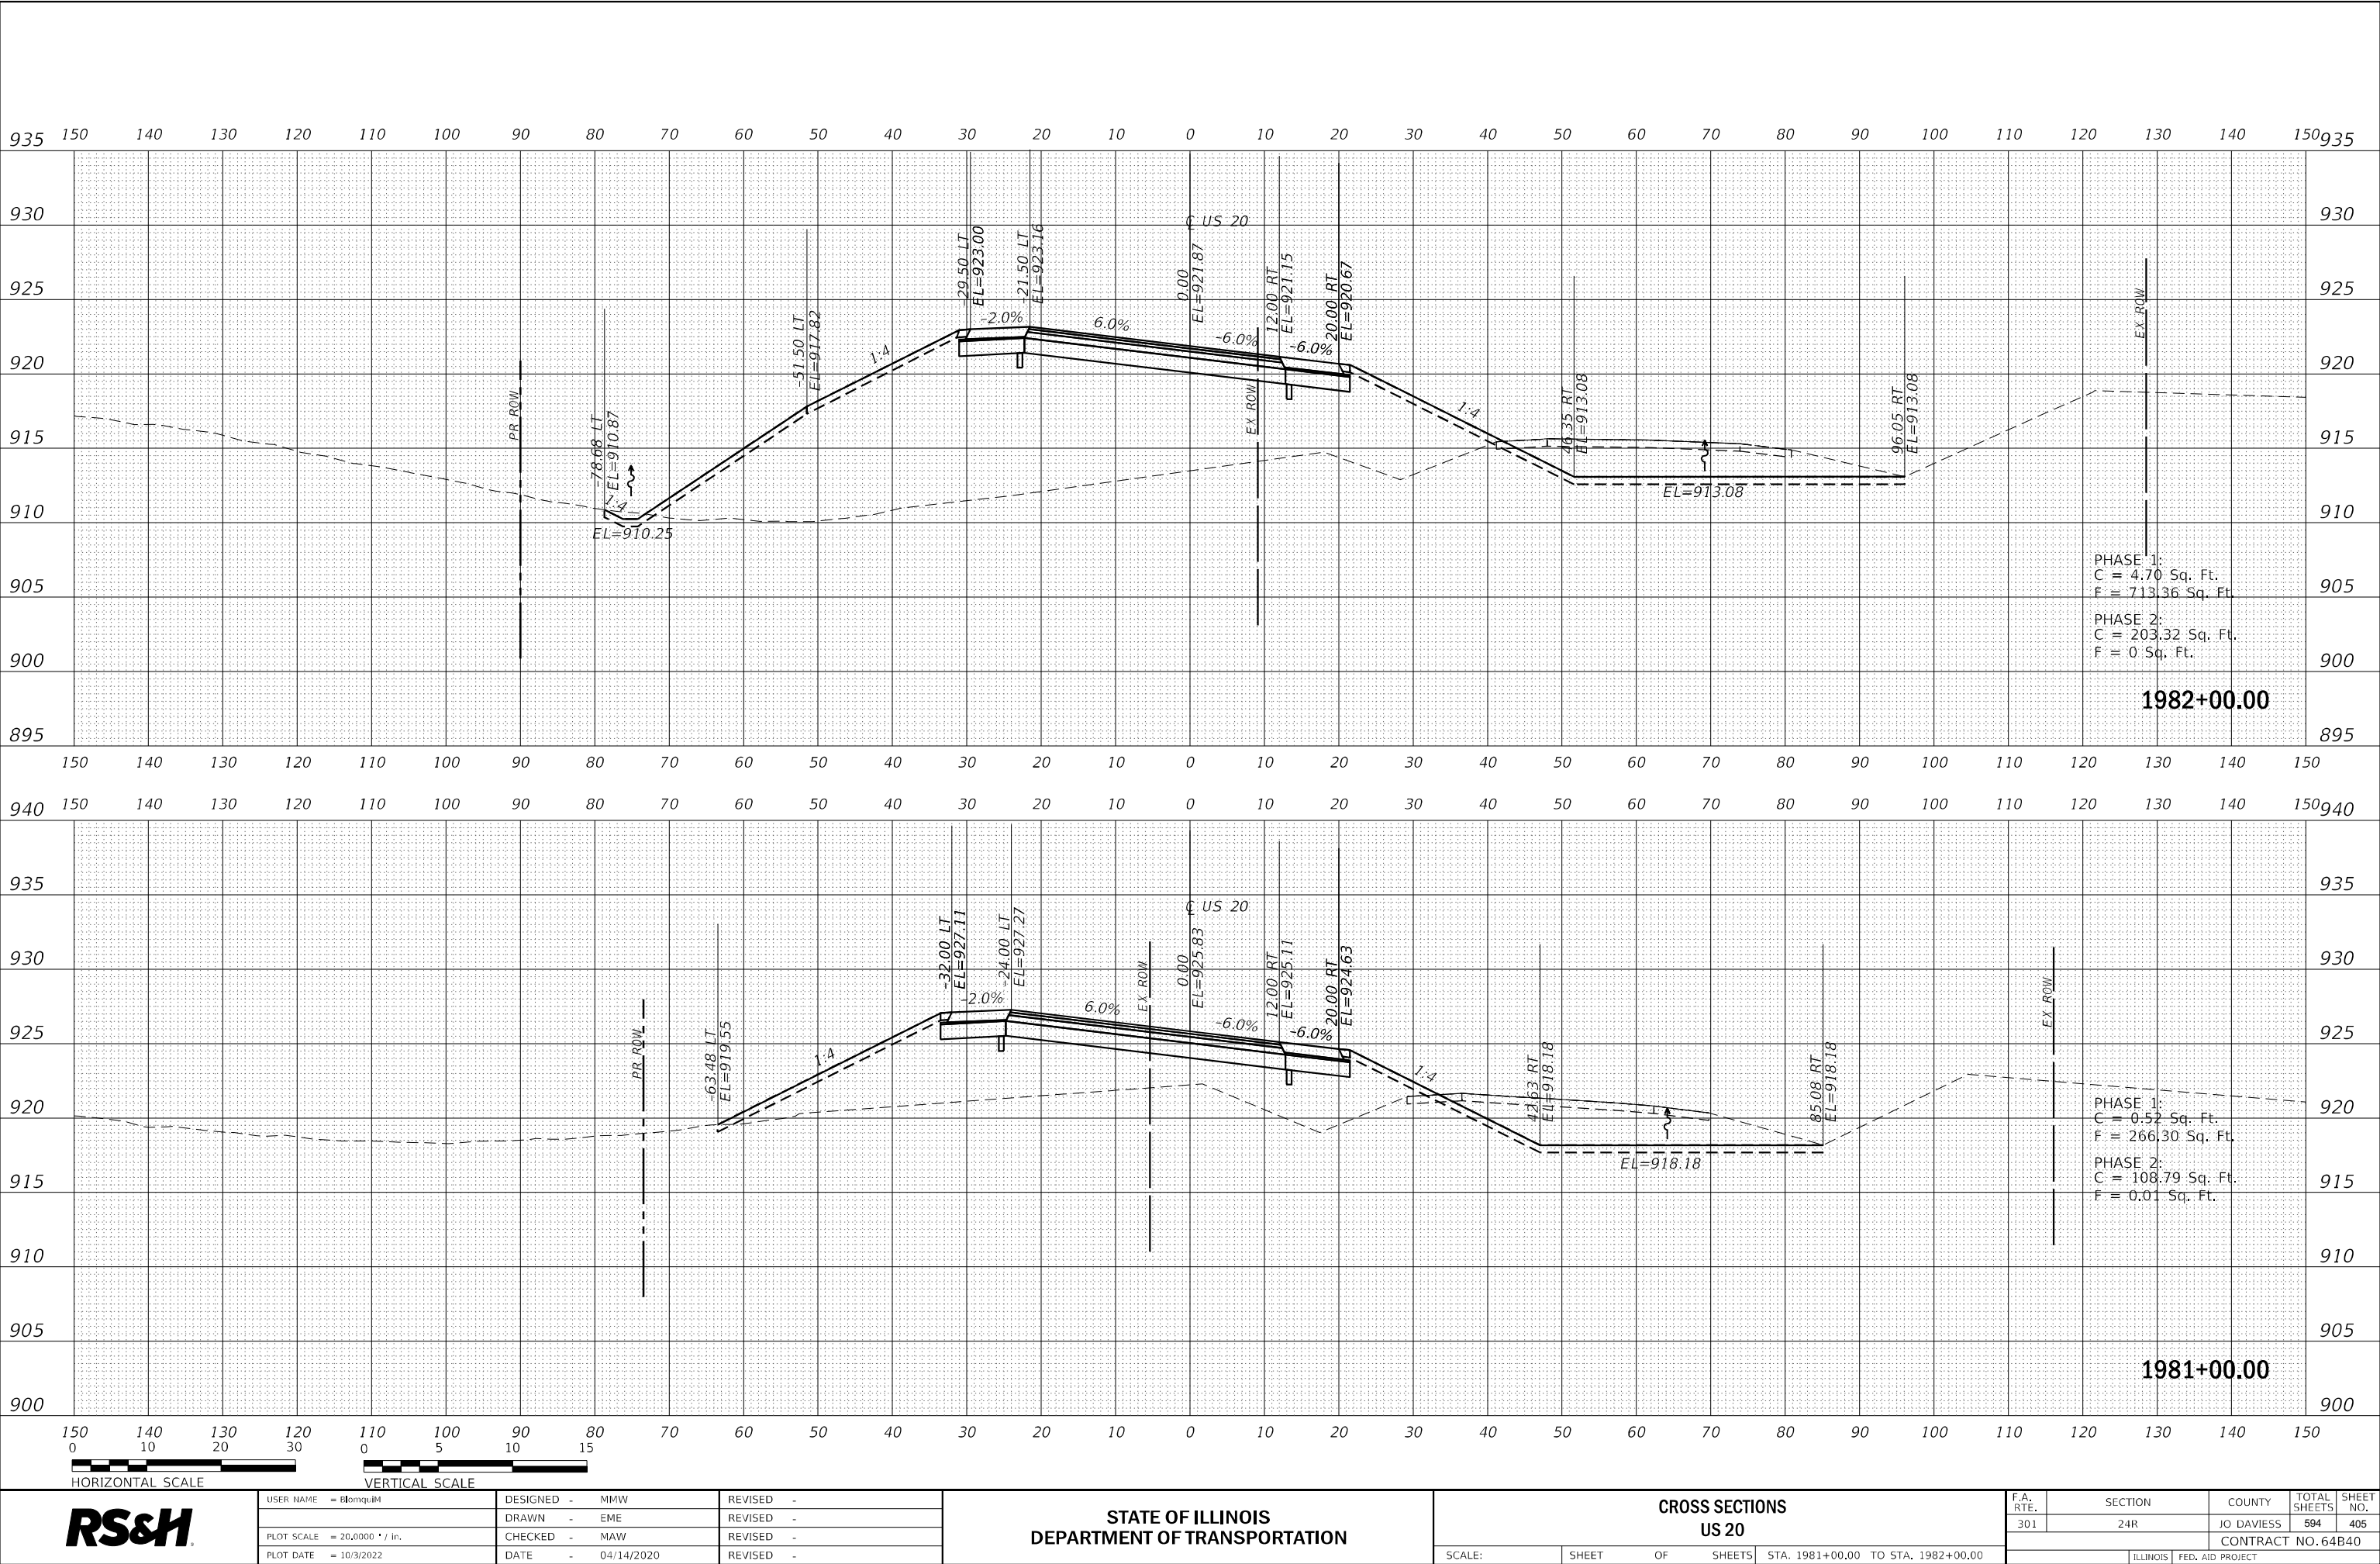

FINAL SURVEY	BY _____		DATE _____
	SURVEYED _____		
	PLOTTED _____		
	TEMPLATE _____		
	AREAS _____		
NO. _____		AREAS CHECKED _____	


ORIGINAL SURVEY	SURVEYED _____		BY _____	DATE _____
	PLOTTED _____			
	TEMPLATE _____			
	AREAS _____			
NO. _____		AREAS CHECKED _____		

MODEL: US20_C04A.XSC
FILE NAME: d:\us20\c04a\us20_c04a.dgn
C:\ProgramData\Bentley\MapDraw\Projects\130495\000 US 20 Station CAD\Design\Corridor Modeling\02\64B40-Cor-US20\A.dgn

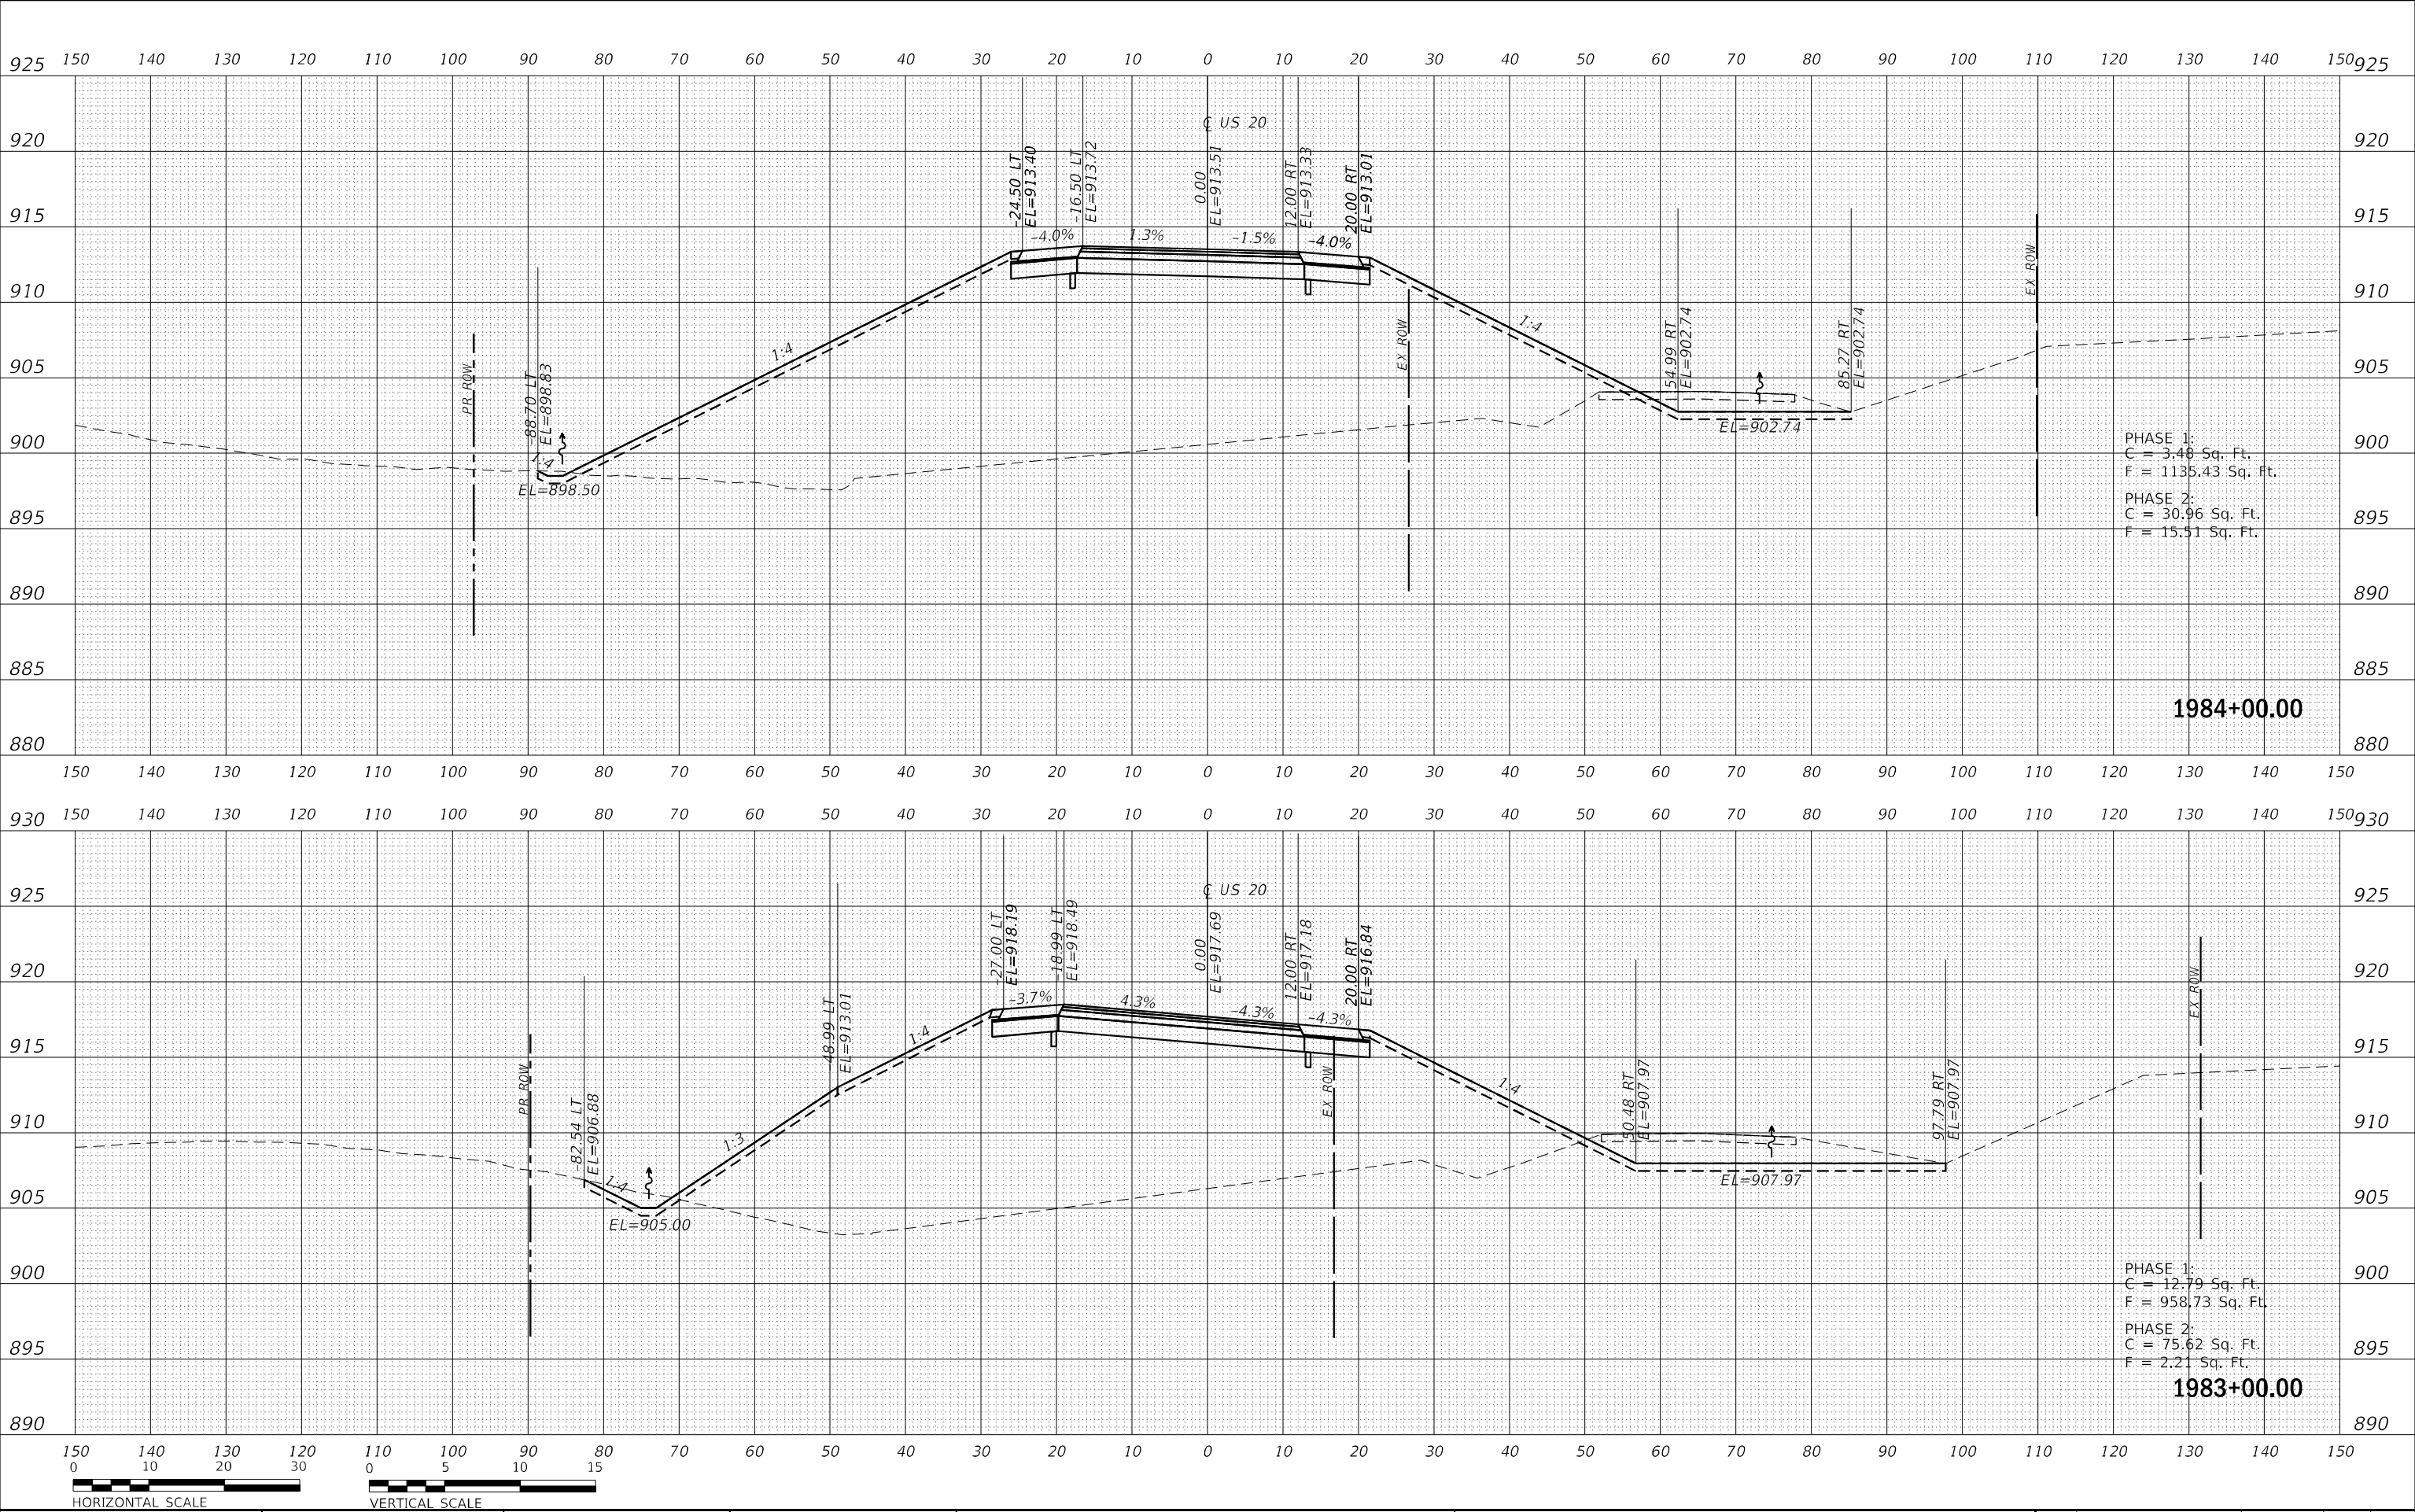


	USER NAME = Blomquist		DESIGNED - MMW	REVISED -	STATE OF ILLINOIS DEPARTMENT OF TRANSPORTATION	CROSS SECTIONS US 20				F.A. RTE.	SECTION	COUNTY	TOTAL SHEETS	SHEET NO.
	DRAWN - EME		CHECKED - MAW	REVISED -						301	24R	JO DAVIESS	594	406
	PLOT SCALE = 20,0000' / in.		DATE - 04/14/2020	REVISED -		CONTRACT NO. 64B40								
	PLOT DATE = 10/3/2022					ILLINOIS FED. AID PROJECT								
						SCALE:	SHEET	OF	SHEETS	STA. 1983+00.00 TO STA. 1984+00.00				

ORIGINAL SURVEY	SURVEYED _____	BY _____	DATE _____
	PLOTTED _____		
NOTE BOOK	TEMPLATE _____		
	AREAS _____		
NO. _____	AREAS CHECKED _____		

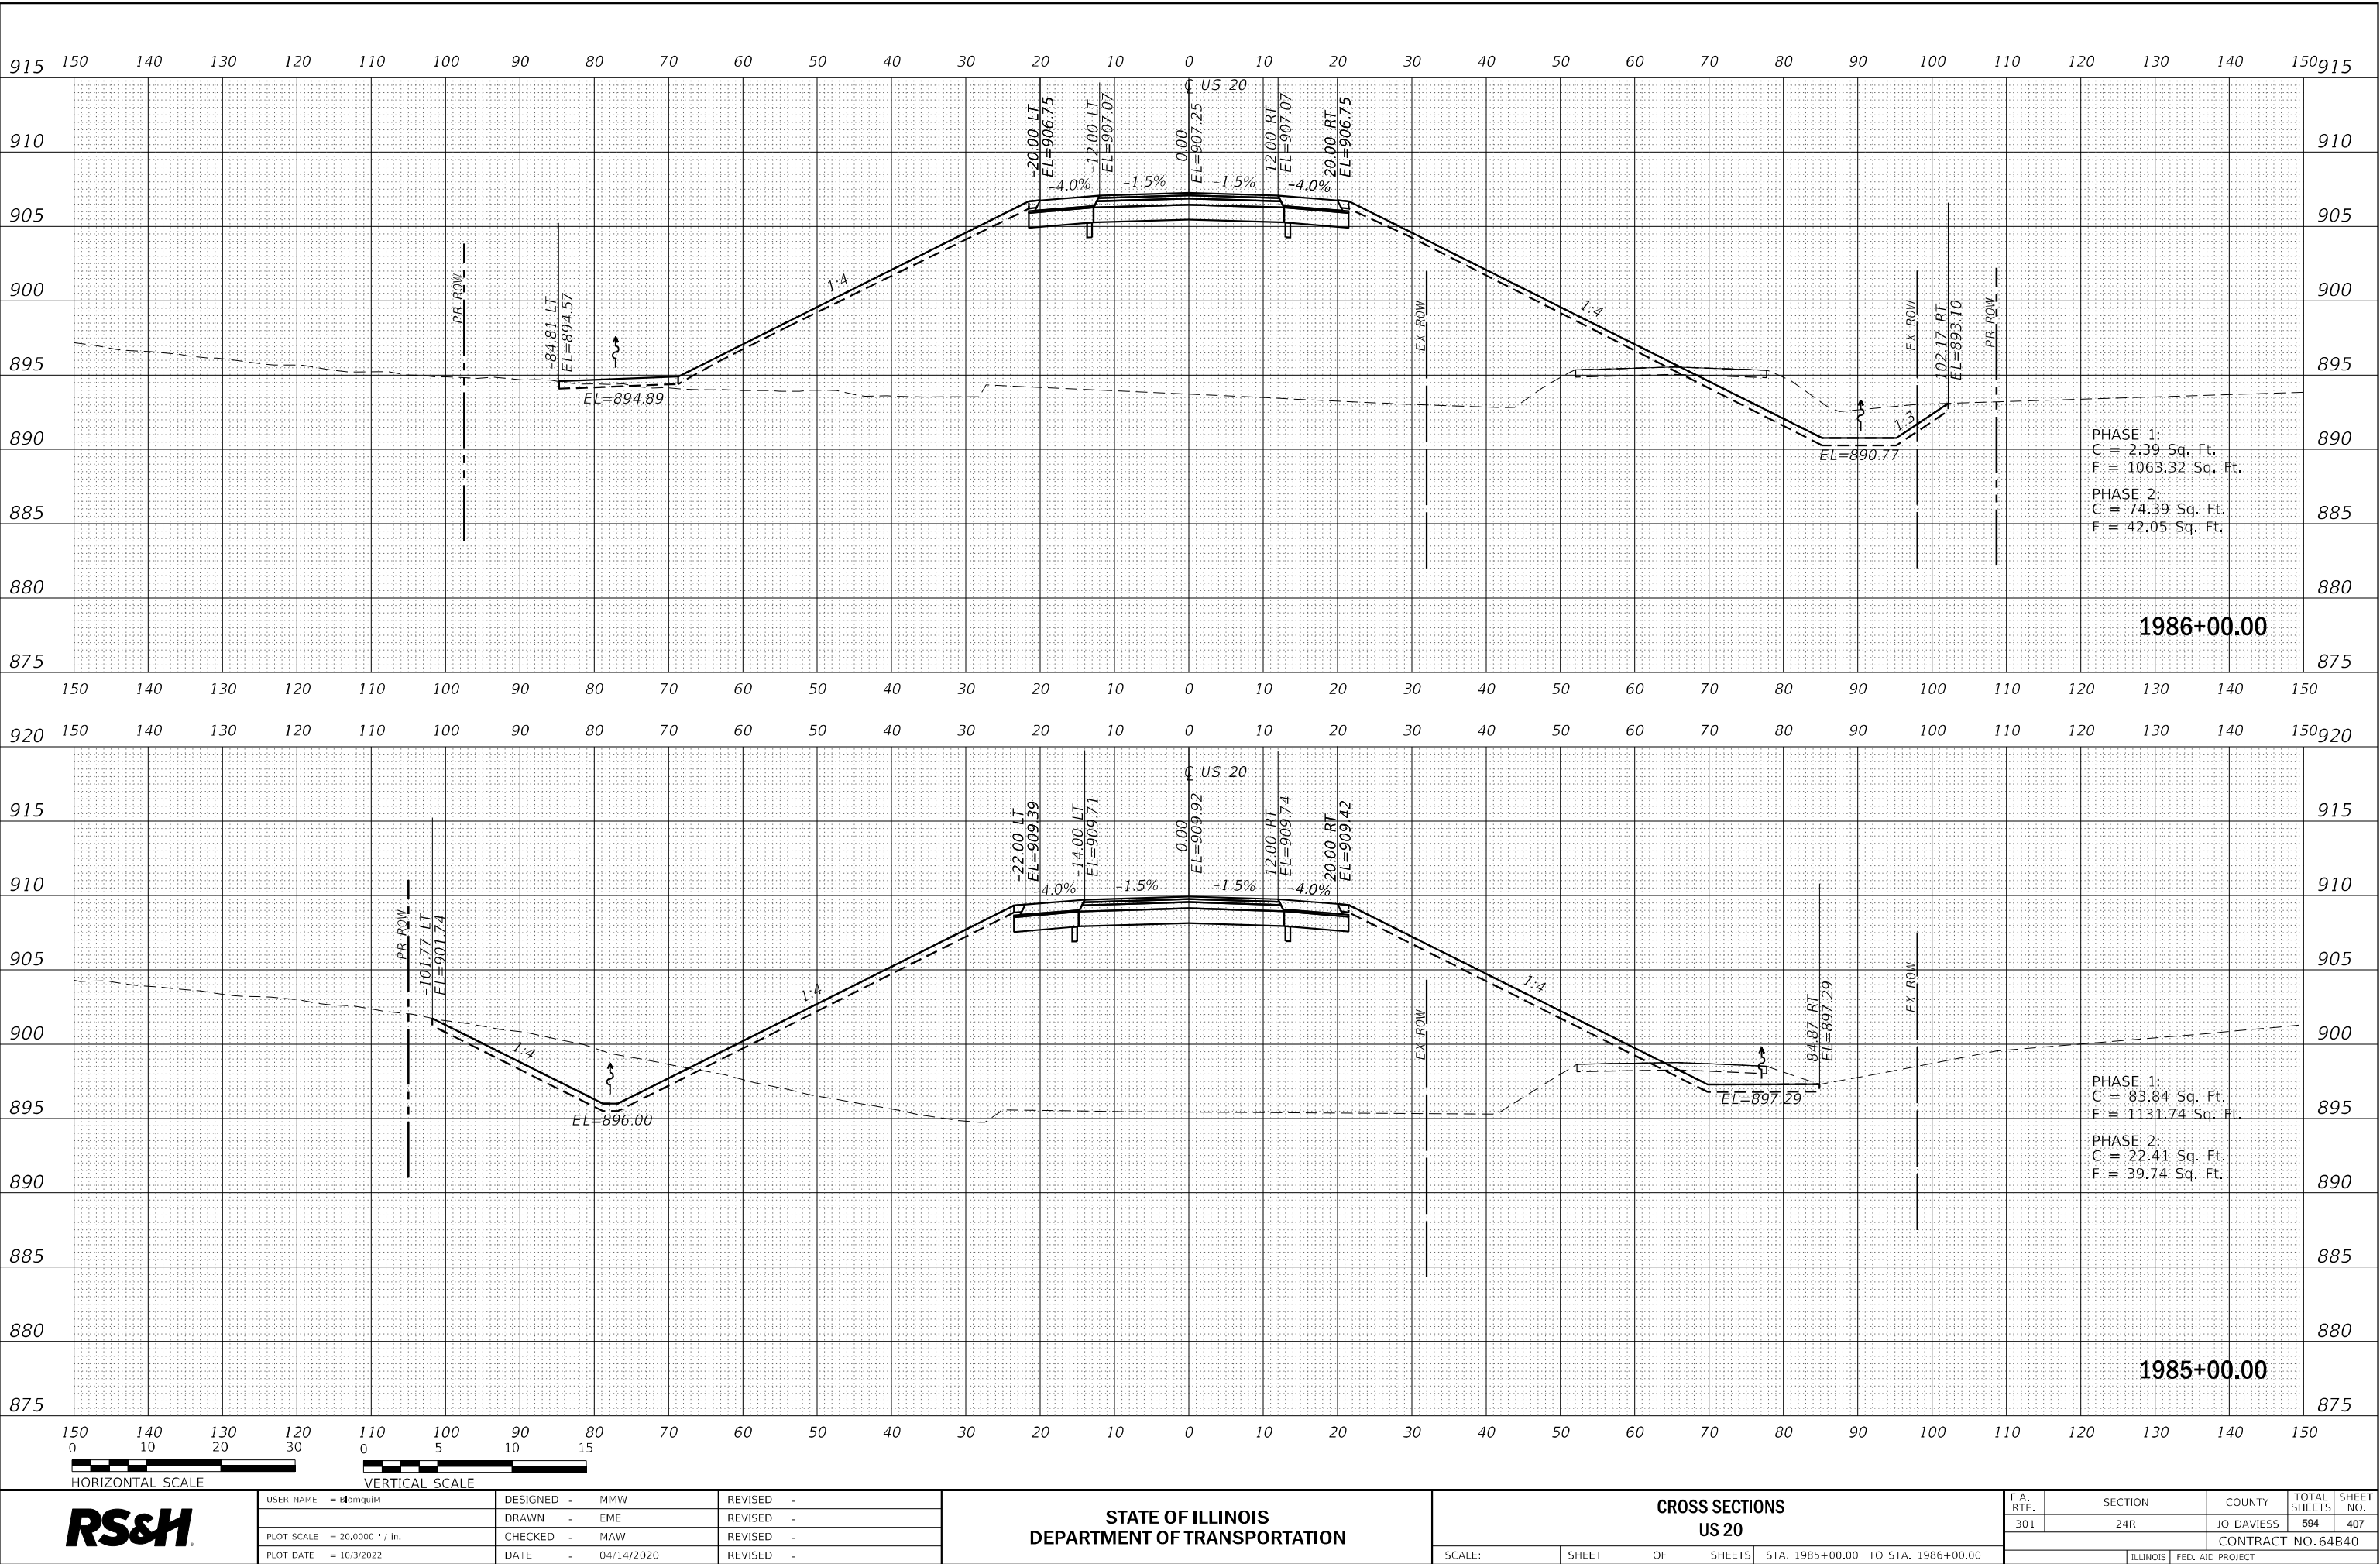

ORIGINAL SURVEY	SURVEYED _____	BY _____	DATE _____
	PLOTTED _____		
NOTE BOOK	TEMPLATE _____		
	AREAS _____		
NO. _____	AREAS CHECKED _____		

MODEL: US20_CorA_XSC
FILE NAME: pw:\Vrsandh-

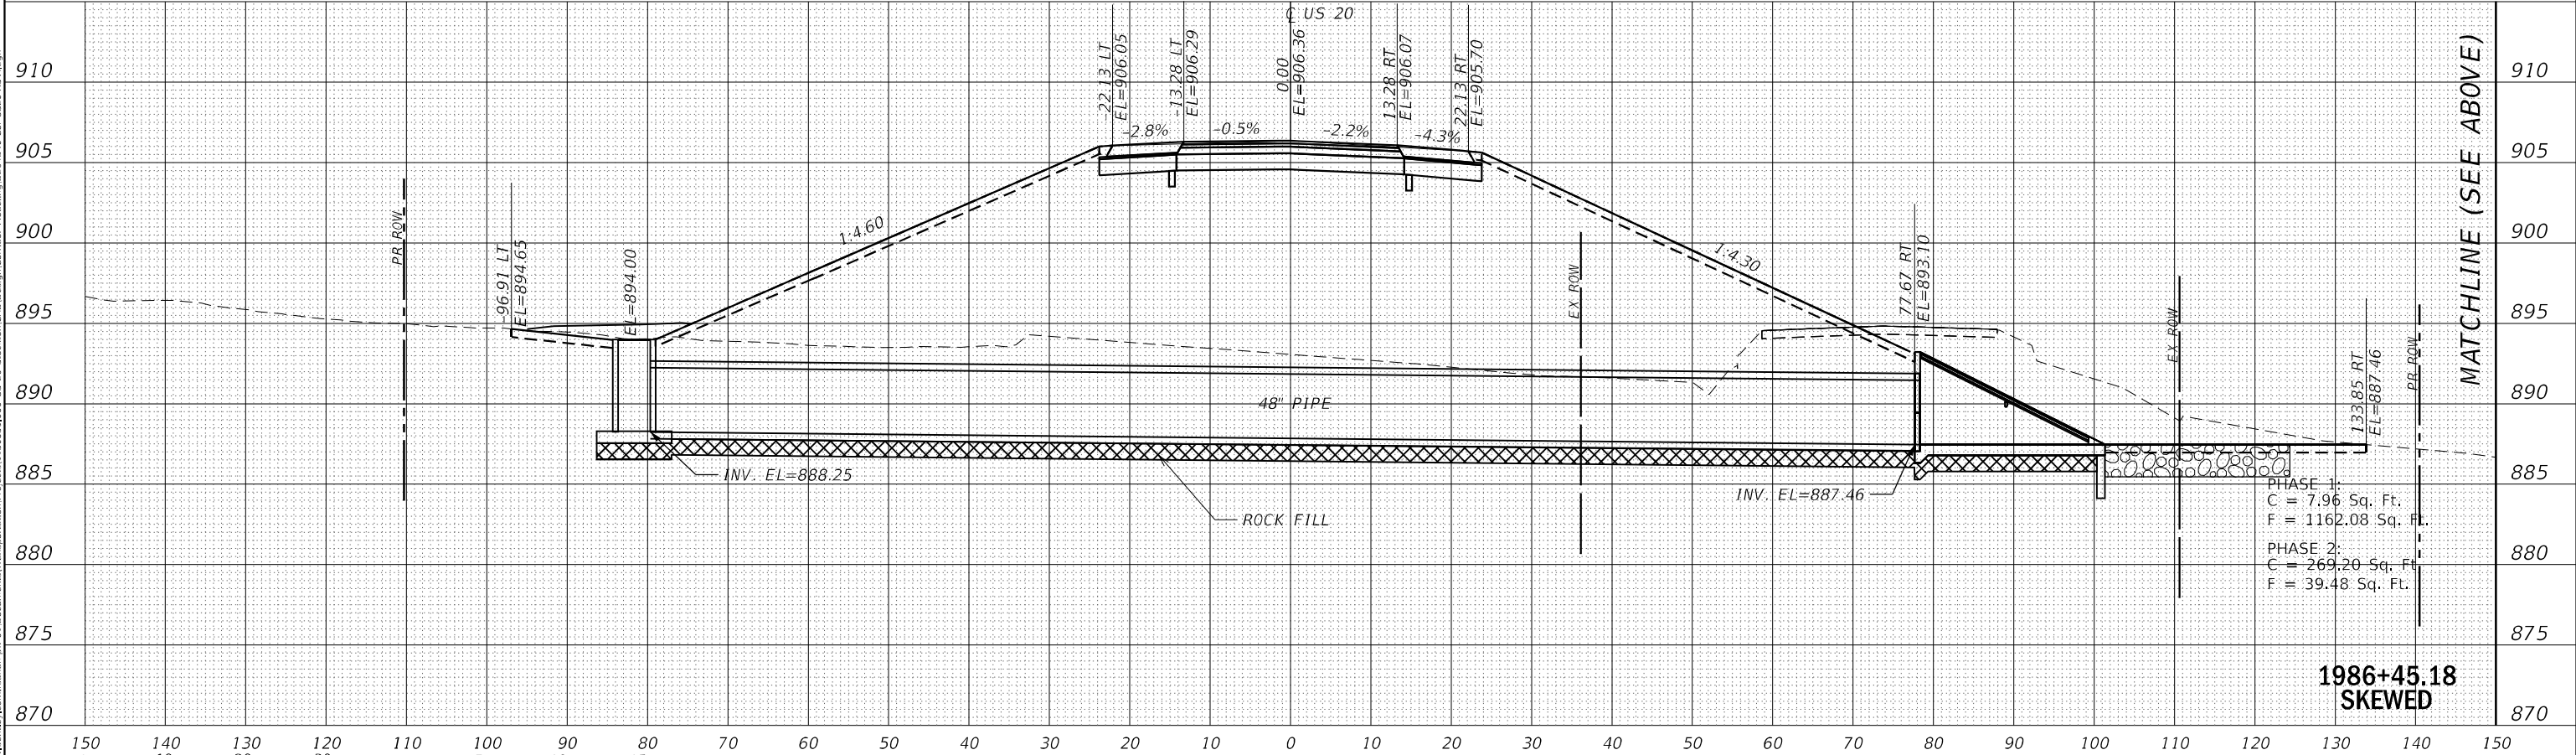

	USER NAME = Blomquist	DESIGNED - MMW	REVISED -	STATE OF ILLINOIS DEPARTMENT OF TRANSPORTATION	CROSS SECTIONS US 20			F.A. RTE.	SECTION	COUNTY	TOTAL SHEETS	SHEET NO.
		DRAWN - EME	REVISED -					301	24R	JO DAVIESS	594	408
	PLOT SCALE = 20,0000' / in.	CHECKED - MAW	REVISED -		CONTRACT NO. 64B40							
	PLOT DATE = 10/3/2022	DATE - 04/14/2020	REVISED -		SCALE:	SHEET OF SHEETS	STA. 1986+48.68 TO STA. 1986+48.68	ILLINOIS FED. AID PROJECT				

ORIGINAL SURVEY	SURVEYED _____	BY _____	DATE _____
	PLOTTED _____		
NOTE BOOK	TEMPLATE _____		
	AREAS _____		
NO. _____	AREAS CHECKED _____		





ORIGINAL SURVEY		BY _____	DATE _____
NOTE BOOK	SURVEYED _____		
	PLOTTED _____		
	TEMPLATE _____		
	AREAS _____		
NO. _____	AREAS CHECKED _____		

**STATE OF ILLINOIS
DEPARTMENT OF TRANSPORTATION**

F.A. RTE.	SECTION	COUNTY	TOTAL SHEETS	SHEET NO.
301	24R	JO DAVIESS	594	411
		CONTRACT NO. 64B40		
ILLINOIS		FED. AID PROJECT		


ORIGINAL SURVEY	SURVEYED _____	BY _____	DATE _____
	PLOTTED _____		
NOTE BOOK	TEMPLATE _____		
	AREAS _____		
NO. _____	AREAS CHECKED _____		

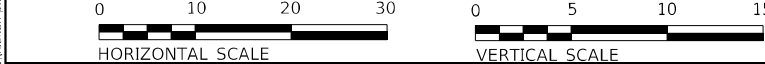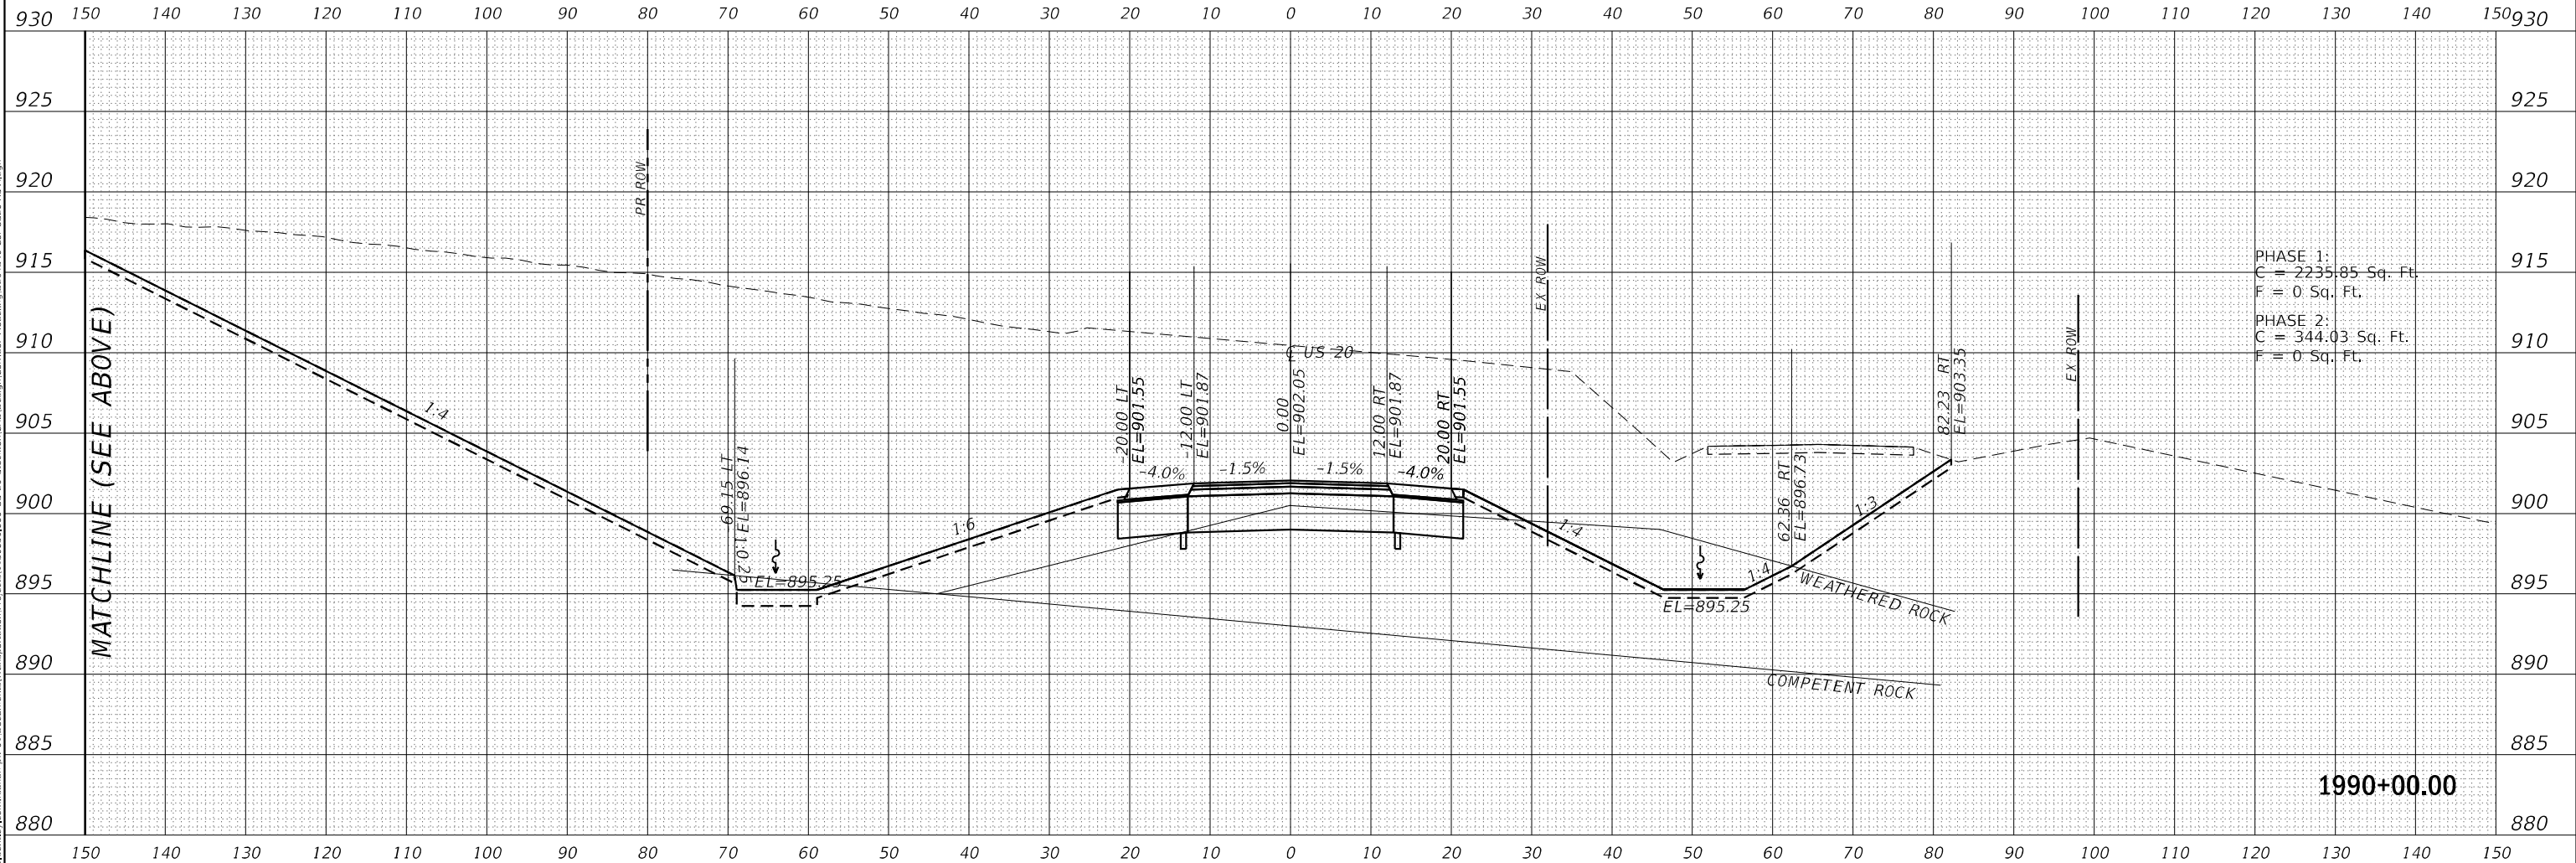

	USER NAME = Blomquist	DESIGNED - MMW	REVISED -	STATE OF ILLINOIS DEPARTMENT OF TRANSPORTATION	CROSS SECTIONS US 20				F.A. RTE.	SECTION	COUNTY	TOTAL SHEETS	SHEET NO.
		DRAWN - EME	REVISED -						301	24R	JO DAVIESS	594	412
	PLOT SCALE = 20,000' = 1 in.	CHECKED - MAW	REVISED -		SCALE: SHEET OF SHEETS STA. 1990+00.00 TO STA. 1990+00.00				CONTRACT NO. 64B40				
	PLOT DATE = 10/3/2022	DATE - 04/14/2020	REVISED -						ILLINOIS FED. AID PROJECT				

ORIGINAL SURVEY	SURVEYED _____	BY _____	DATE _____
	PLOTTED _____		
NOTE BOOK	TEMPLATE _____		
	AREAS _____		
NO. _____	AREAS CHECKED _____		


MODEL: US20_CorA_XSC
FILE NAME: pw:\rsandh-

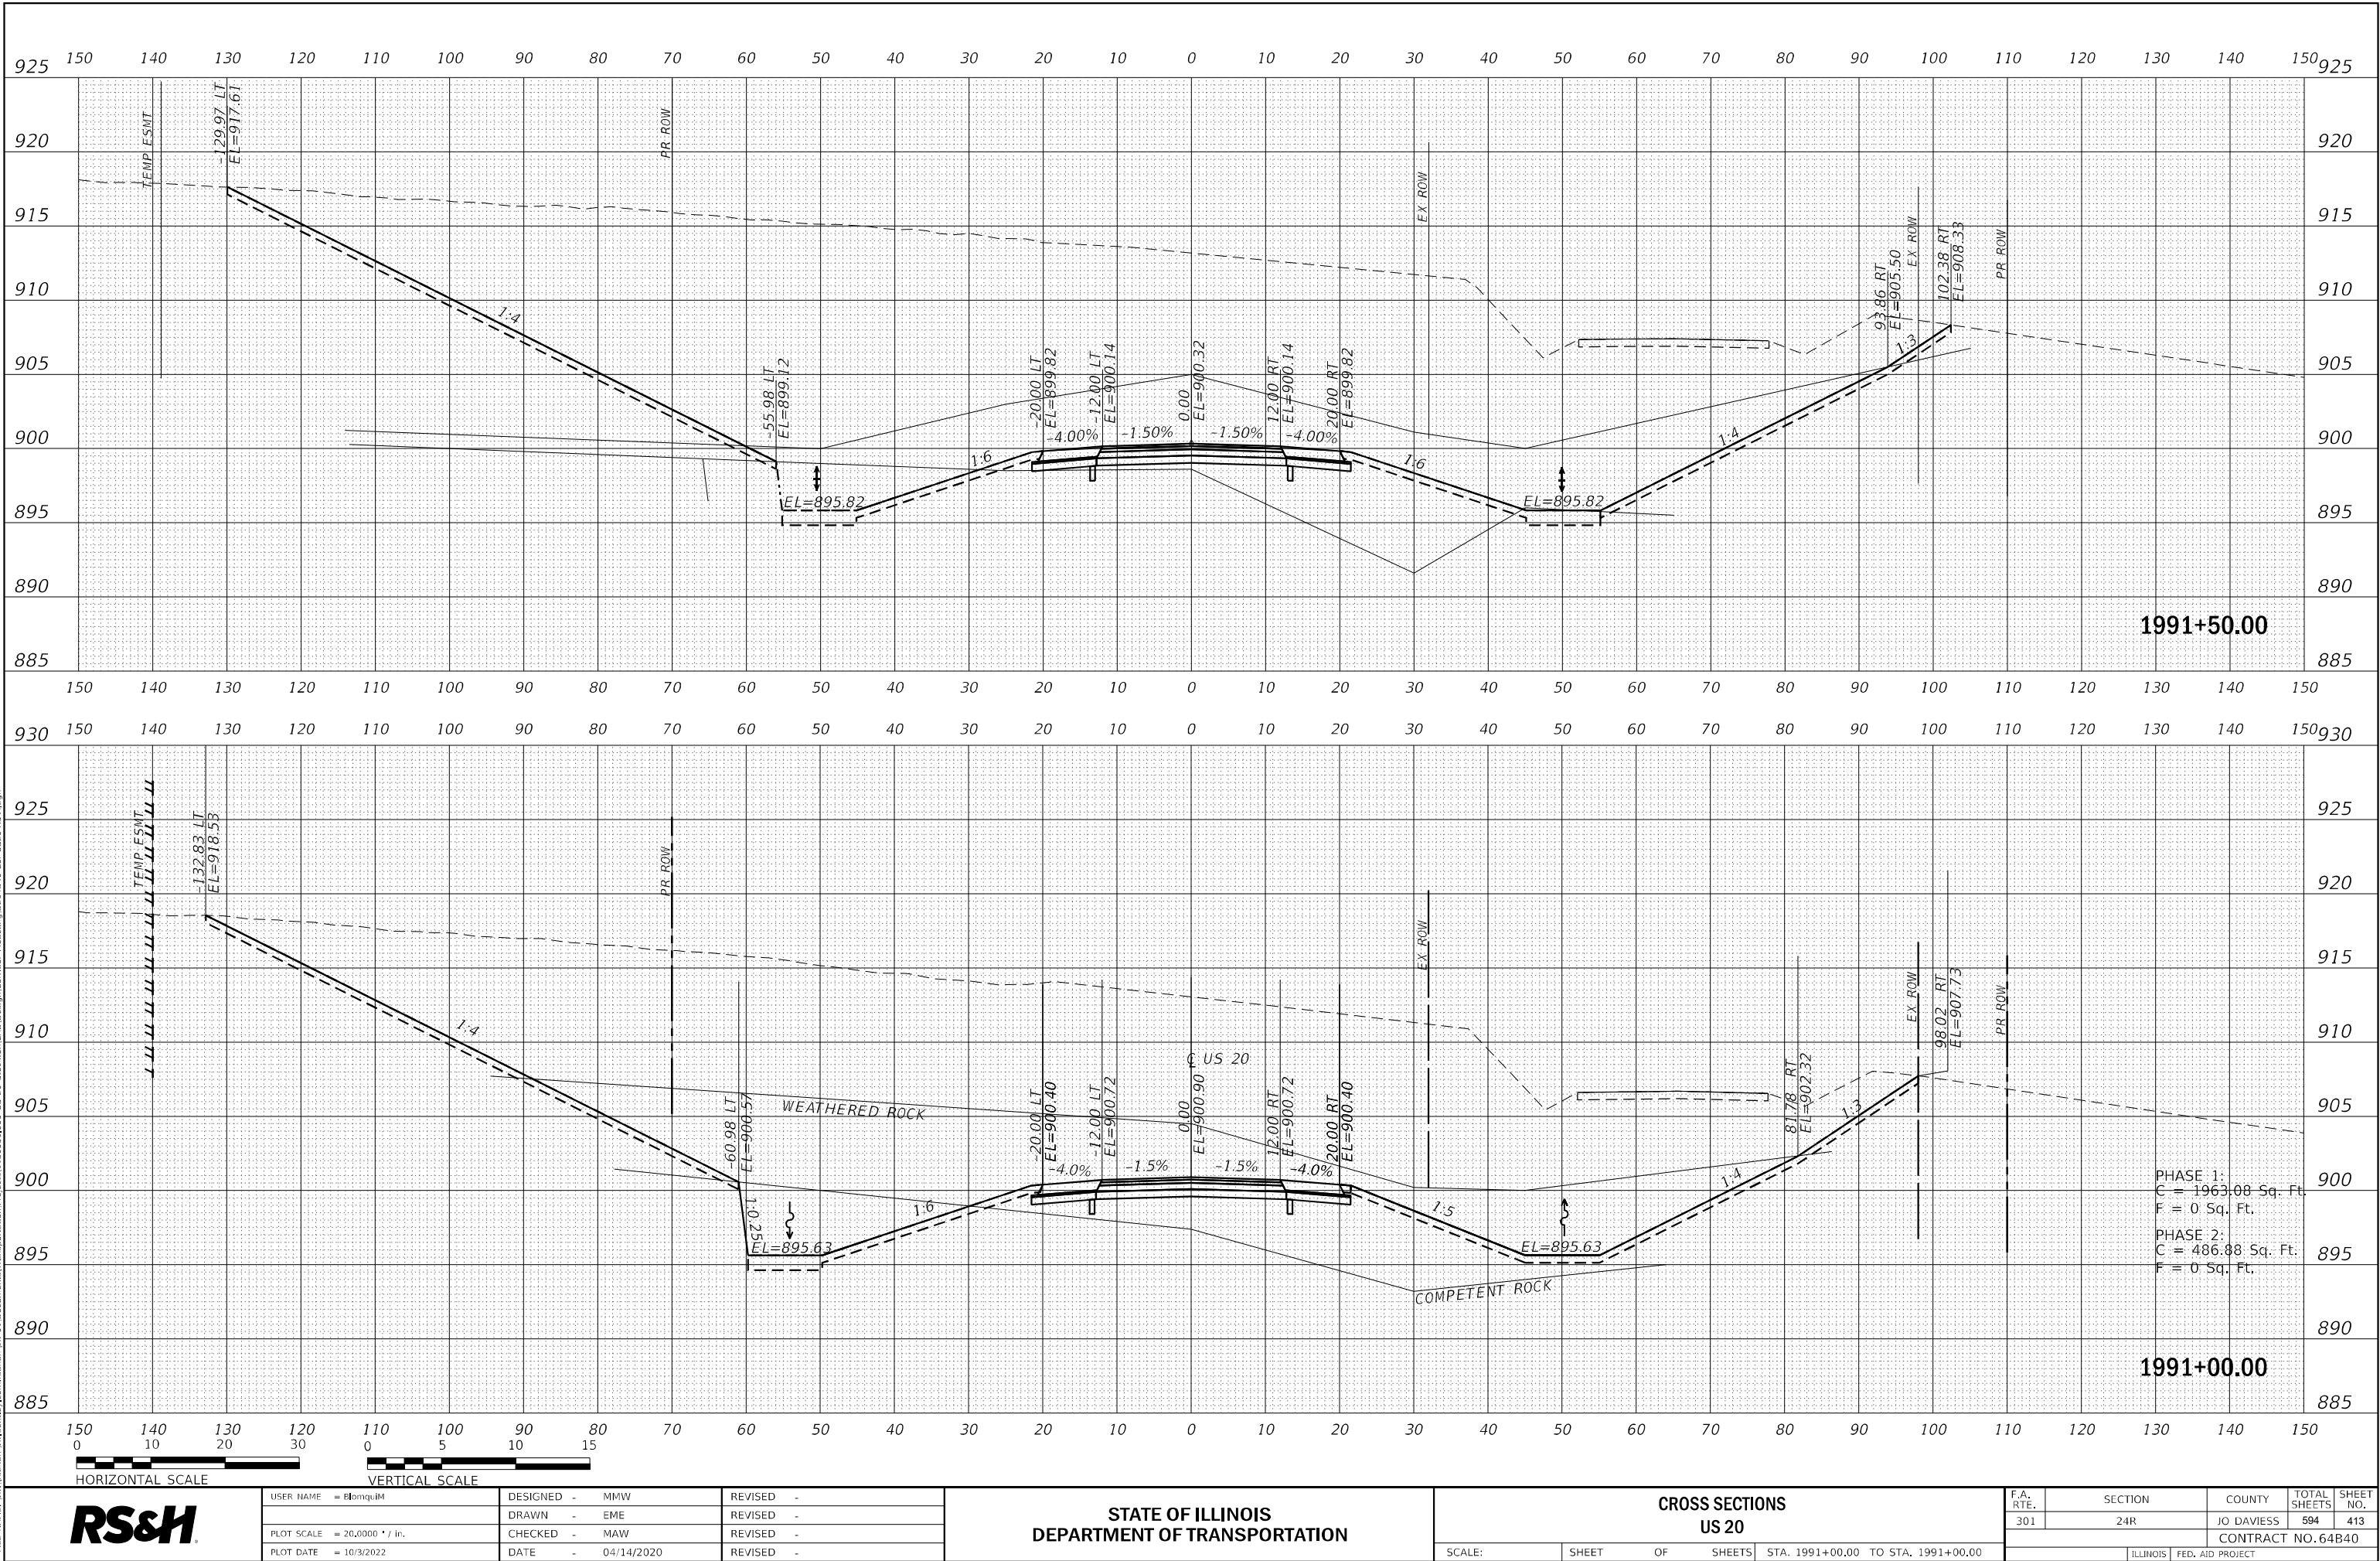

FINAL	SURVEYED	BY	DATE
SURVEY	PLOTTED		
NOTE BOOK	TEMPLATE		
NO.	AREAS CHECKED		

ORIGINAL	SURVEYED	BY	DATE
SURVEY	PLOTTED		
NOTE BOOK	TEMPLATE		
NO.	AREAS CHECKED		

MODEL: US20_C04A.XSC
FILE NAME: d:\work\c04a\p-w\benhills.com\rsandh-pw-01\Documents\Transportation\Projects\130495\000 US 20 Station CAD\Design\Corridor Modeling\02-64B40-Cor-US20A-XSC.dgn

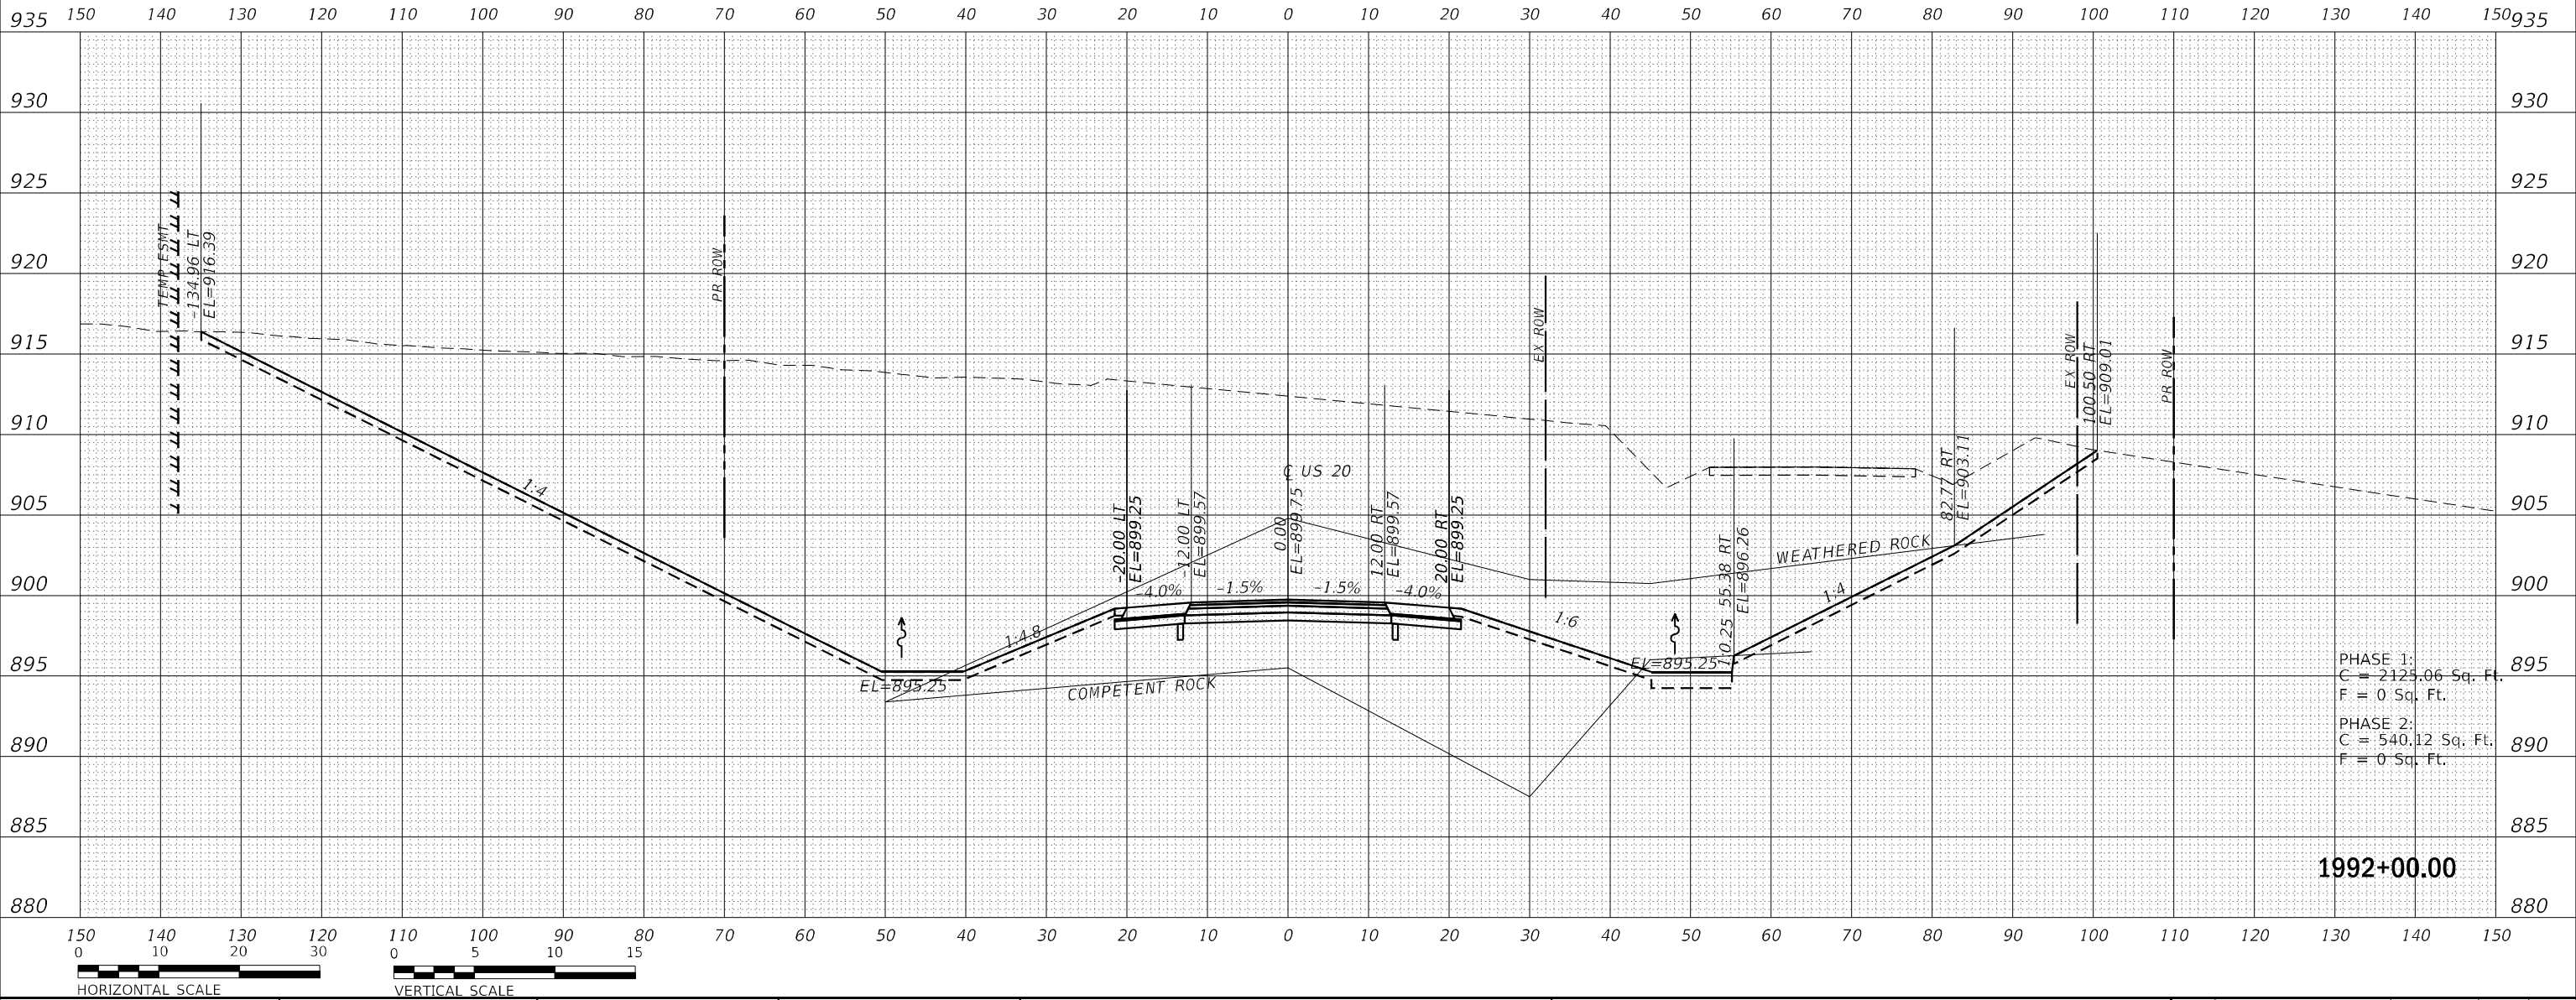

PHASE 1:
C = 2125.06 Sq. Ft.
F = 0 Sq. Ft.

PHASE 2:
C = 540.12 Sq. Ft.
F = 0 Sq. Ft.

1992+00.00



USER NAME = Blomquist	DESIGNED - MMW	REVISED -
	DRAWN - EME	REVISED -
PLOT SCALE = 20,0000 * / in.	CHECKED - MAW	REVISED -
PLOT DATE = 10/3/2022	DATE - 04/14/2020	REVISED -

STATE OF ILLINOIS
DEPARTMENT OF TRANSPORTATION

CROSS SECTIONS
US 20


SCALE: SHEET OF SHEETS STA. 1992+00.00 TO STA. 1992+00.00

F.A. RTE.	SECTION	COUNTY	TOTAL SHEETS	SHEET NO.
301	24R	JO DAVIESS	594	414
CONTRACT NO. 64B40				
ILLINOIS FED. AID PROJECT				

FINAL SURVEY	SURVEYED	BY	DATE
NOTE BOOK	PLOTTED		
NO.	TEMPLATE		
	AREAS		
	CHECKED		

ORIGINAL SURVEY	SURVEYED	BY	DATE
NOTE BOOK	PLOTTED		
NO.	TEMPLATE		
	AREAS		
	CHECKED		

MODEL: US20_C04A_XSC
FILE NAME: D:\work\road\pw\benlth\comrsandh-pw-a\10documents\transportation\projects\130495\000 US 20 Station CAD\Design\Center Modeling\0246940-Cor-US20A-XSC.dgn

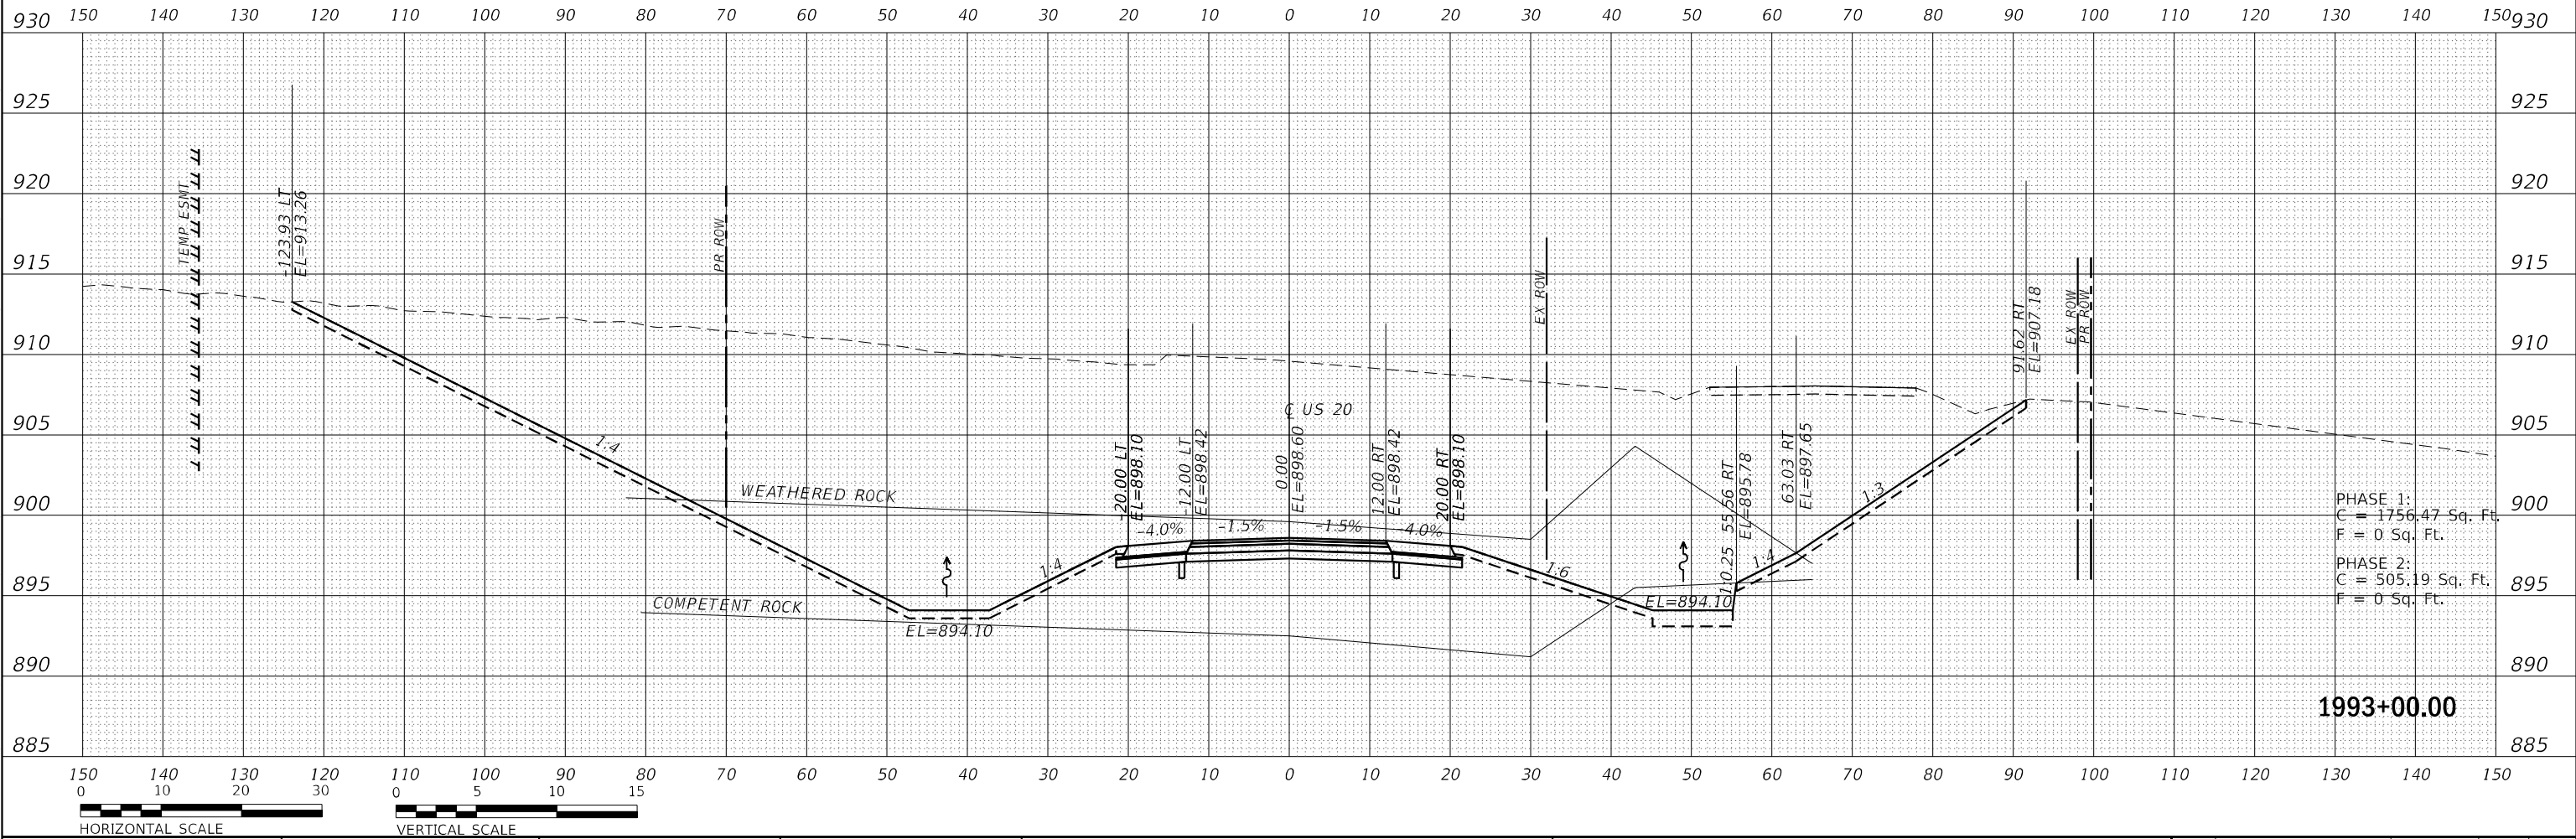

	USER NAME = B10nquim		DESIGNED - MMW	REVISED -	STATE OF ILLINOIS DEPARTMENT OF TRANSPORTATION	CROSS SECTIONS US 20			F.A. RTE.	SECTION	COUNTY	TOTAL SHEETS	SHEET NO.
	DRAWN - EME		CHECKED - MAW	REVISED -					301	24R	JO DAVIESS	594	415
	PLOT SCALE = 20.0000' / in.		DATE - 04/14/2020	REVISED -		SCALE: SHEET OF SHEETS STA. 1993+00.00 TO STA. 1993+00.00			CONTRACT NO. 64B40				
	PLOT DATE = 10/3/2022								ILLINOIS FED. AID PROJECT				

ORIGINAL SURVEY	SURVEYED _____	BY _____	DATE _____
	PLOTTED _____		
NOTE BOOK	TEMPLATE _____		
	AREAS _____		
NO. _____	AREAS CHECKED _____		



**STATE OF ILLINOIS
DEPARTMENT OF TRANSPORTATION**

F.A. RTE.	SECTION	COUNTY	TOTAL SHEETS	SHEET NO.
301	24R	JO DAVIESS	594	416
		CONTRACT NO. 64B40		
ILLINOIS		FED. AID PROJECT		


ORIGINAL SURVEY	SURVEYED _____	BY _____	DATE _____
	PLOTTED _____		
NOTE BOOK	TEMPLATE _____		
	AREAS _____		
NO. _____	AREAS CHECKED _____		




STATE OF ILLINOIS
DEPARTMENT OF TRANSPORTATION

F.A. RTE.	SECTION	COUNTY	TOTAL SHEETS	SHEET NO.
301	24R	JO DAVIESS	594	417
		CONTRACT NO. 64B40		
ILLINOIS		FED. AID PROJECT		

FINAL	SURVEYED	BY	DATE
SURVEY	PLOTTED		
NOTE BOOK	TEMPLATE		
NO.	AREAS CHECKED		

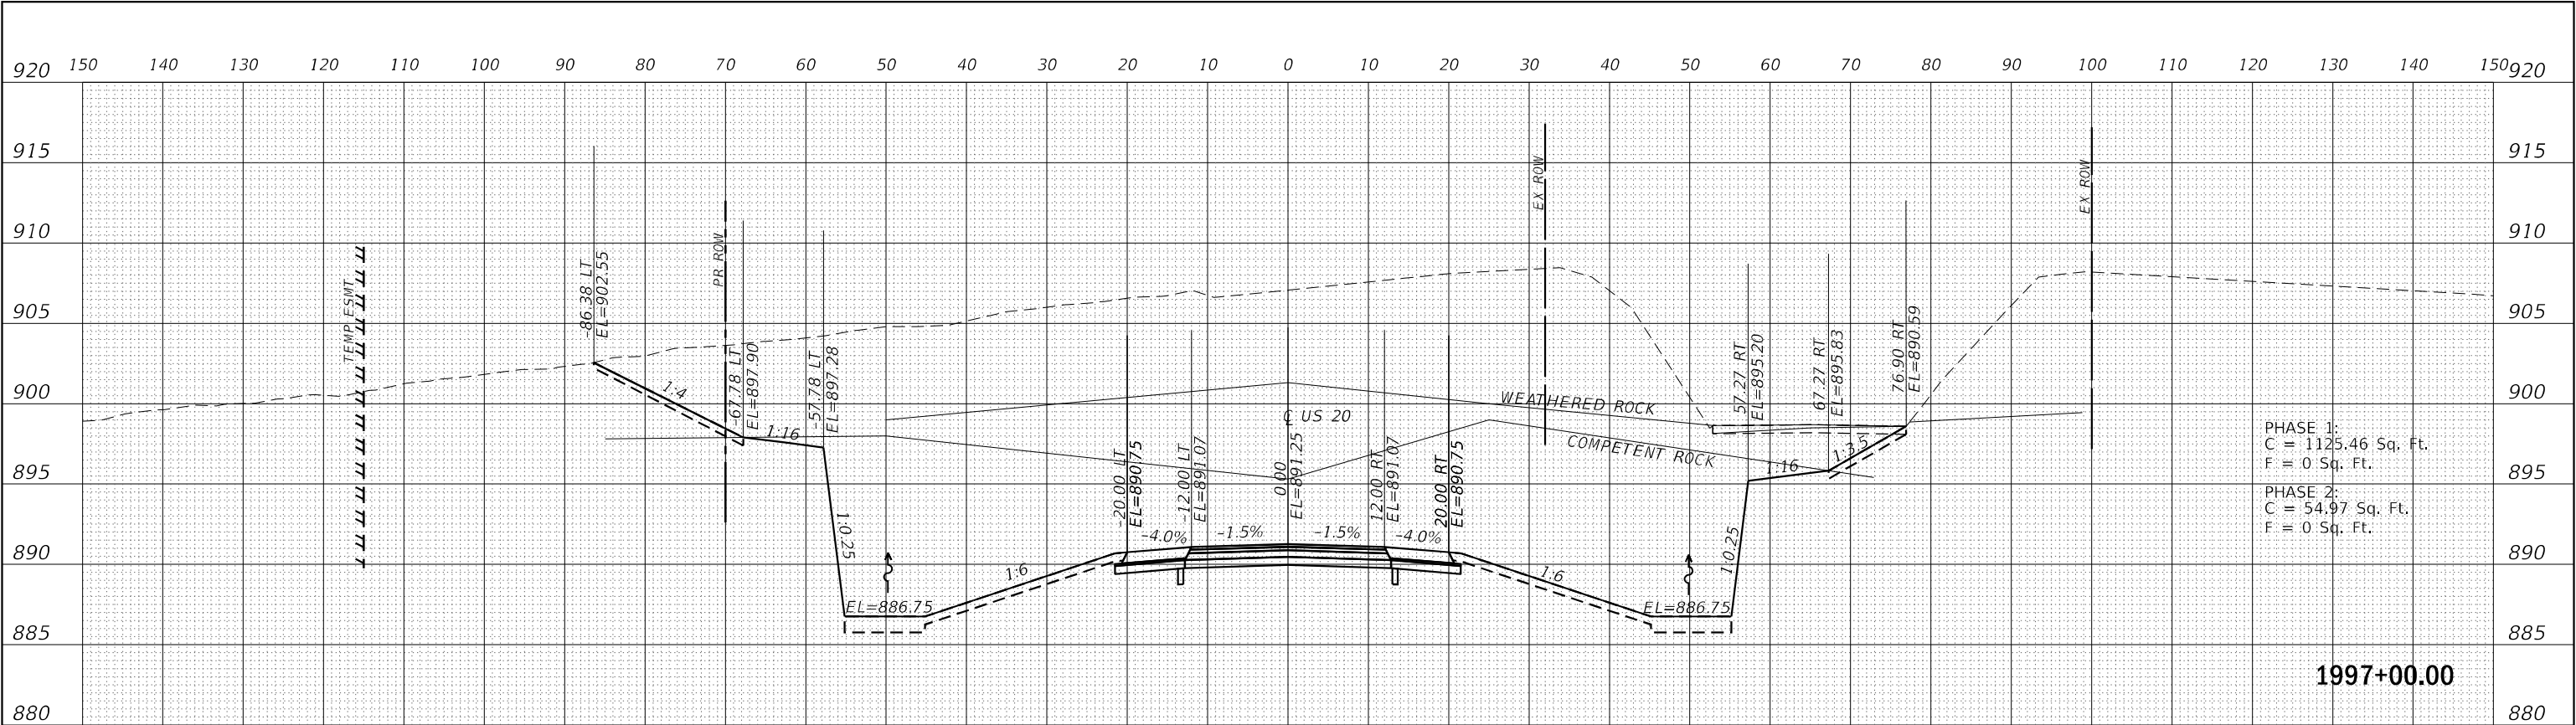

ORIGINAL	SURVEYED	BY	DATE
SURVEY	PLOTTED		
NOTE BOOK	TEMPLATE		
NO.	AREAS CHECKED		

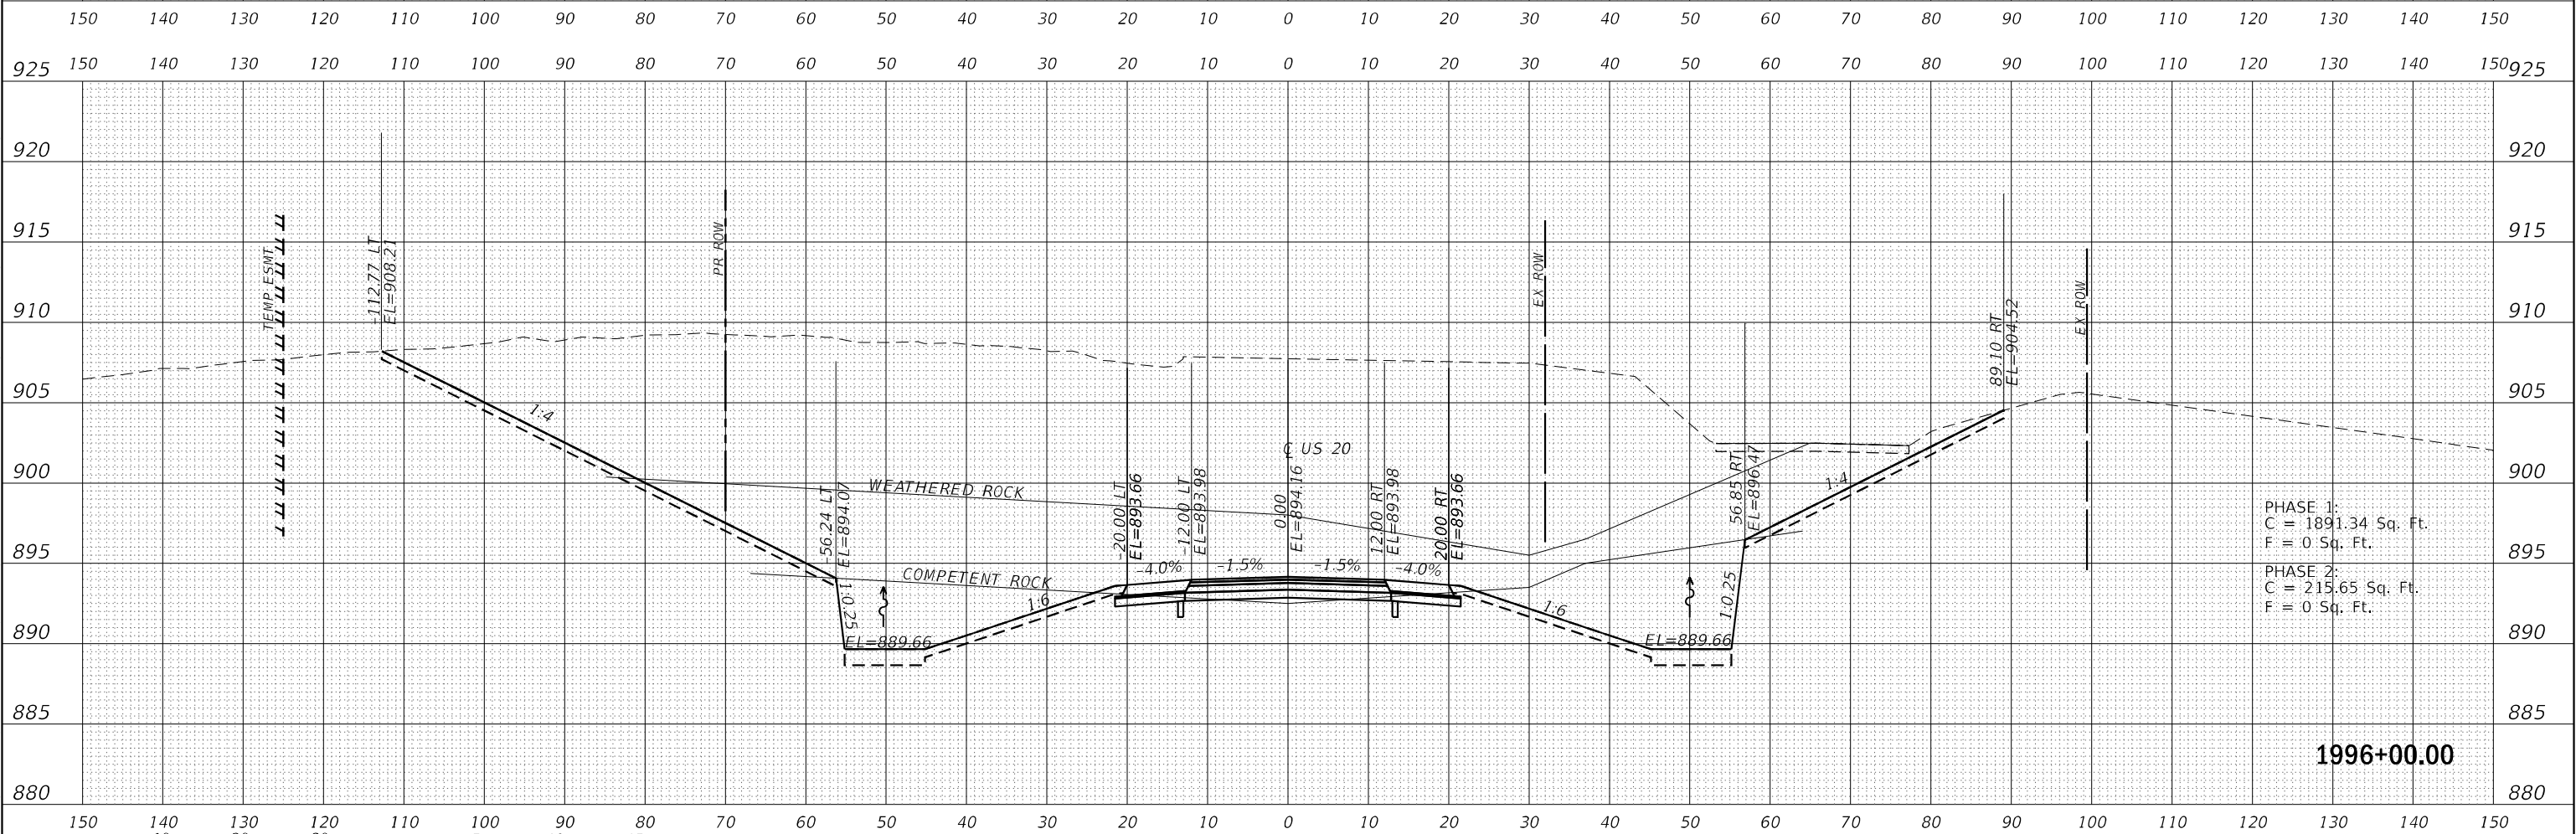

MODEL: US20_CorA_XSC
FILE NAME: d:\us20-cor-a\us20-cor-a.dgn



USER NAME =	DESIGNED -	REVISD -
MMW	EME	
DRAWN -	CHECKED -	REVISD -
MAW		
PLOT SCALE = 20,0000' / in.	DATE -	REVISD -
10/3/2022	04/14/2020	

STATE OF ILLINOIS
DEPARTMENT OF TRANSPORTATION

CROSS SECTIONS
US 20


SCALE: SHEET OF SHEETS STA. 1996+00.00 TO STA. 1997+00.00

F.A. RTE.	SECTION	COUNTY	TOTAL SHEETS	SHEET NO.
301	24R	JO DAVISSL	594	418
CONTRACT NO. 64B40				
ILLINOIS FED. AID PROJECT				




ORIGINAL SURVEY	SURVEYED _____	BY _____	DATE _____
	PLOTTED _____		
NOTE BOOK	TEMPLATE _____		
	AREAS _____		
NO. _____	AREAS CHECKED _____		



ORIGINAL SURVEY	SURVEYED _____	BY _____	DATE _____
	PLOTTED _____		
NOTE BOOK	TEMPLATE _____		
	AREAS _____		
NO. _____	AREAS CHECKED _____		

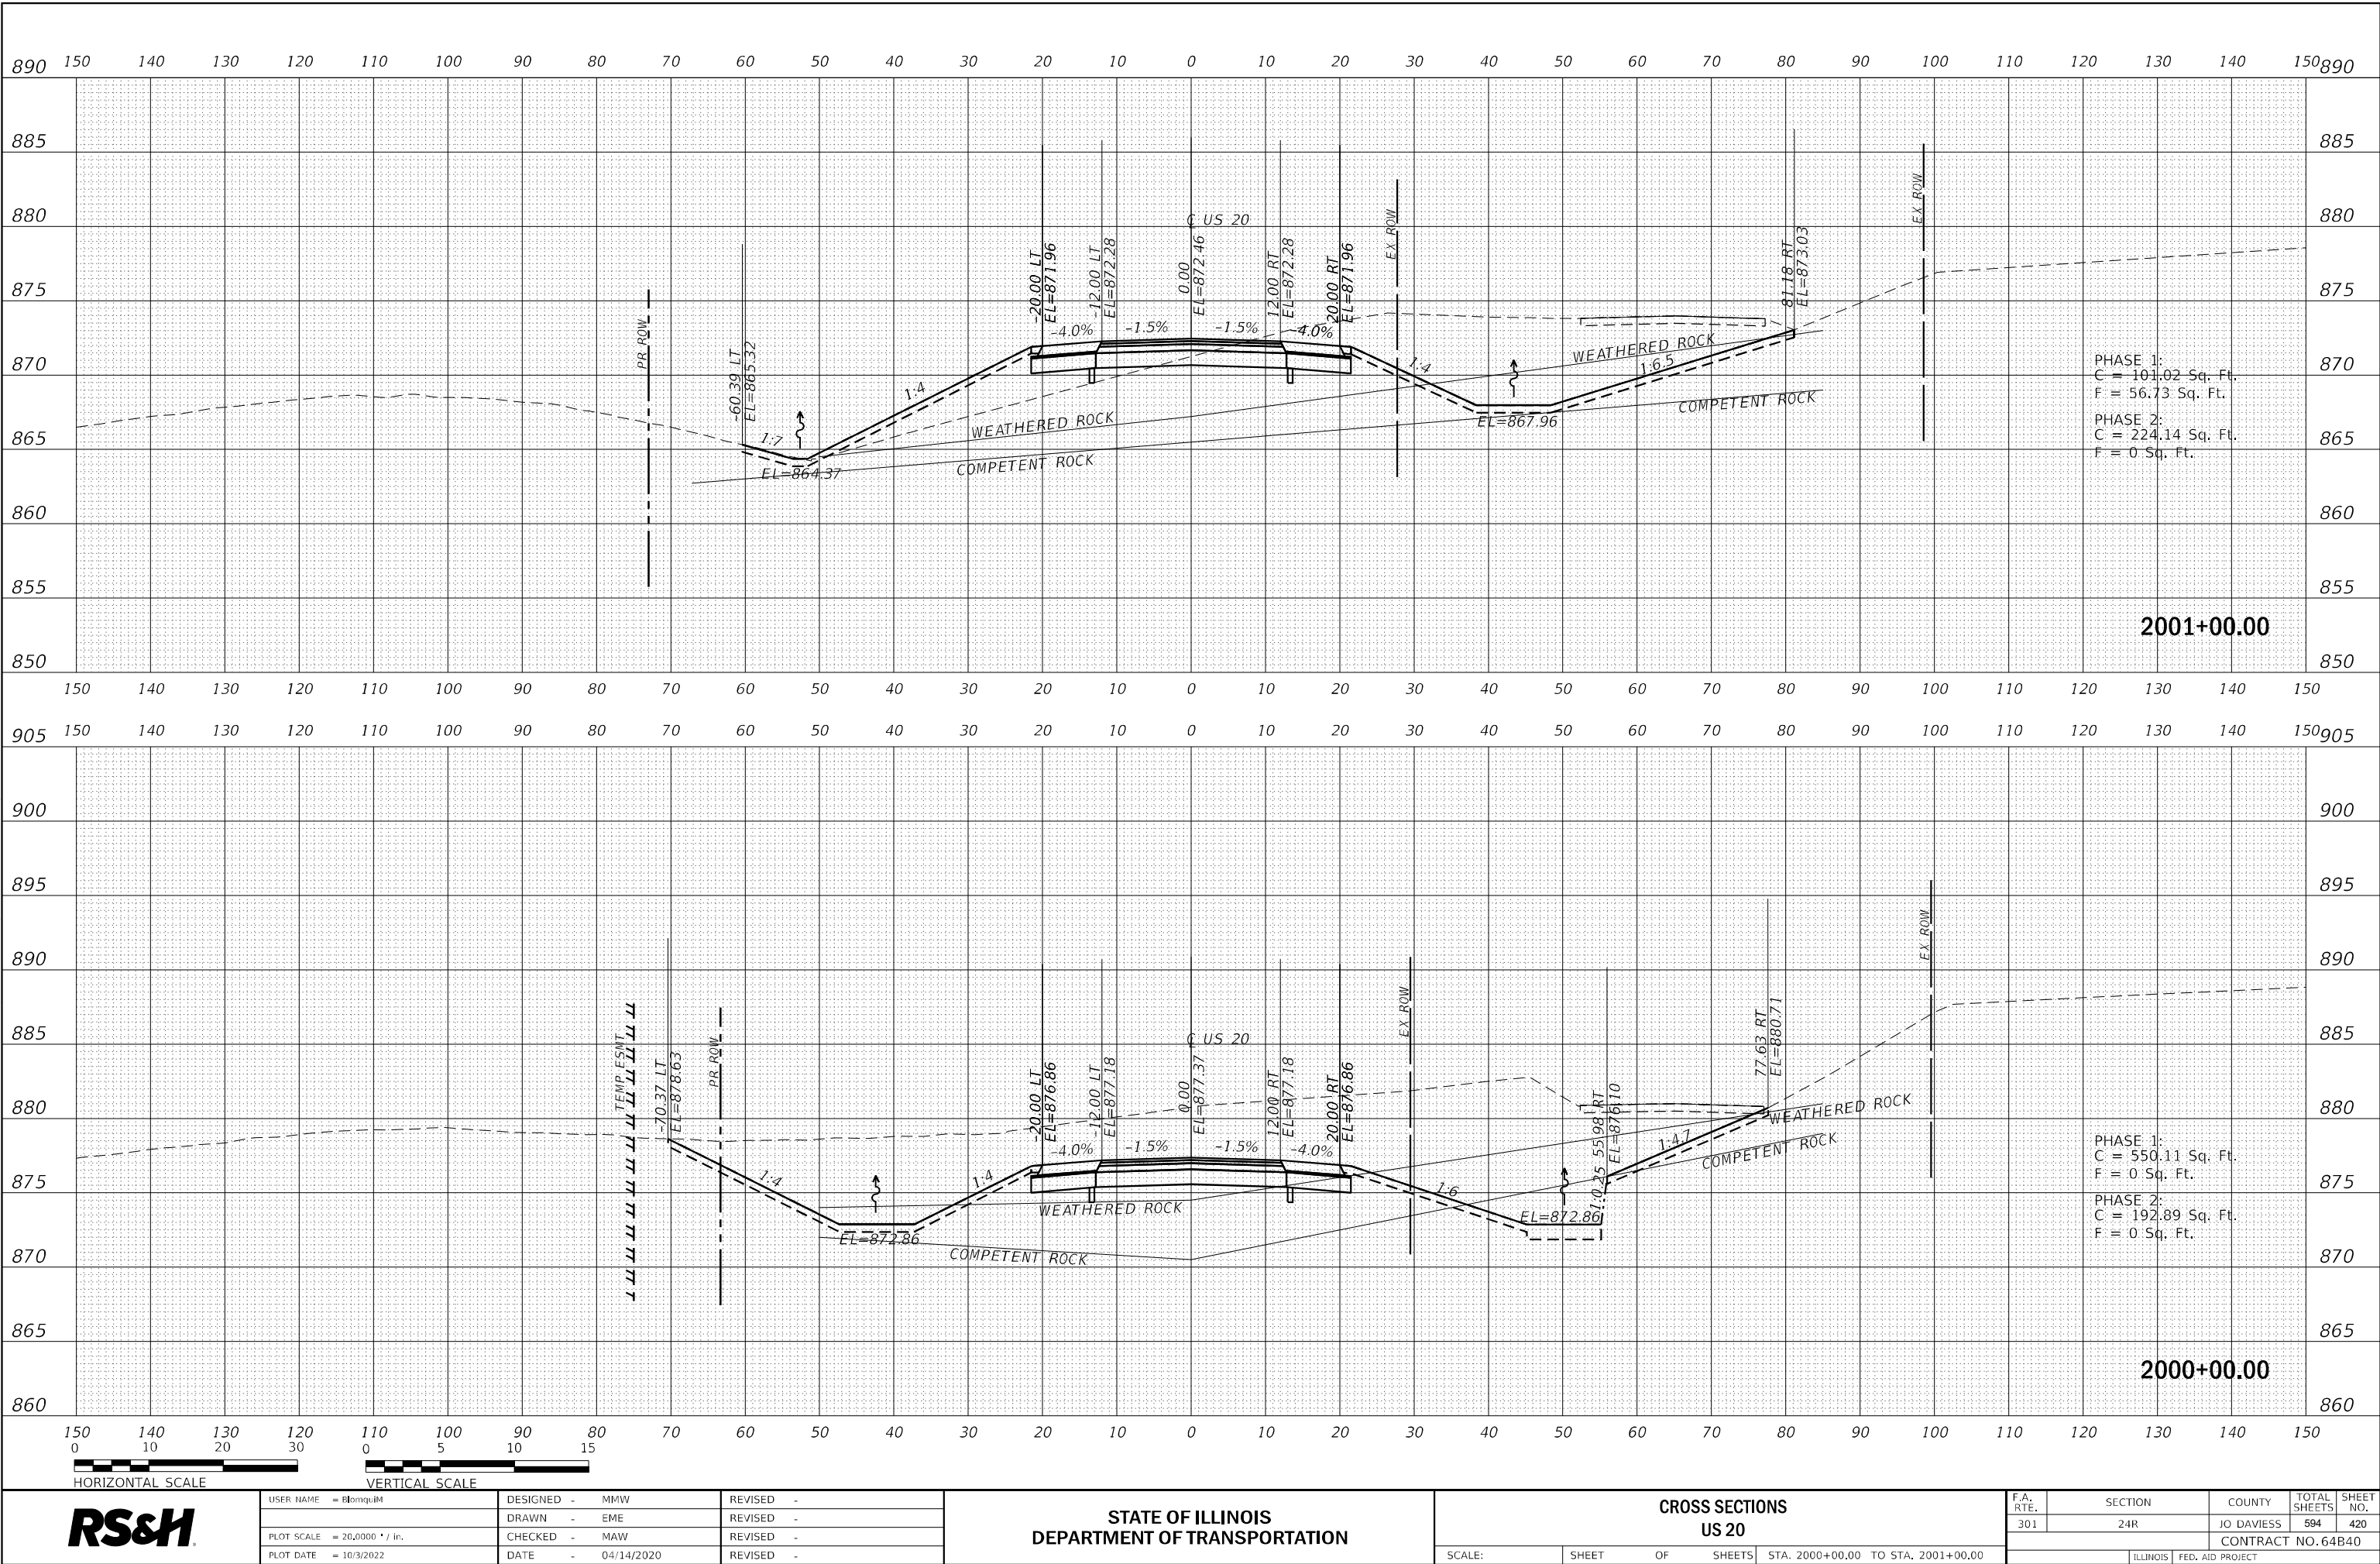

ORIGINAL SURVEY	SURVEYED _____	BY _____	DATE _____
	PLOTTED _____		
NOTE BOOK	TEMPLATE _____		
	AREAS _____		
NO. _____	AREAS CHECKED _____		

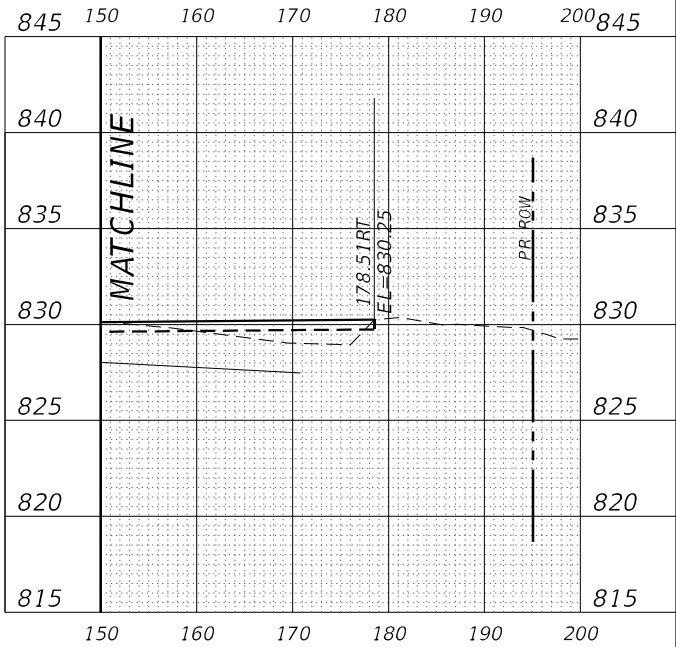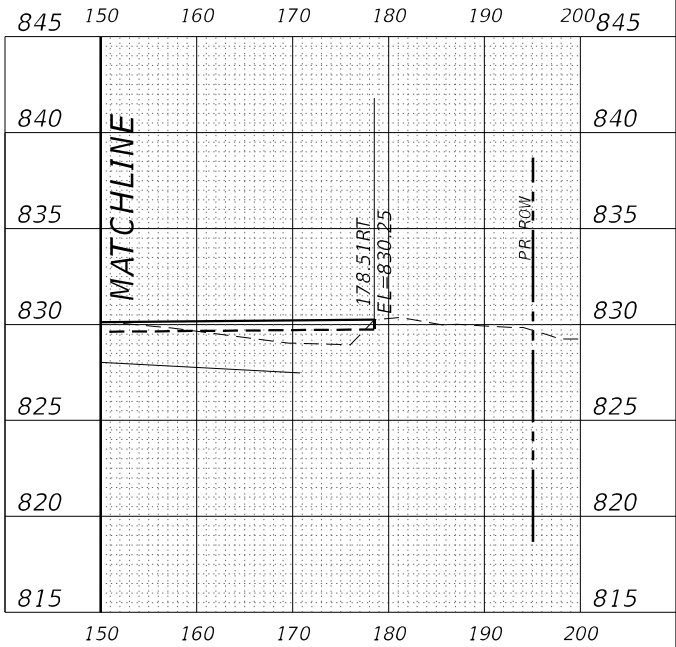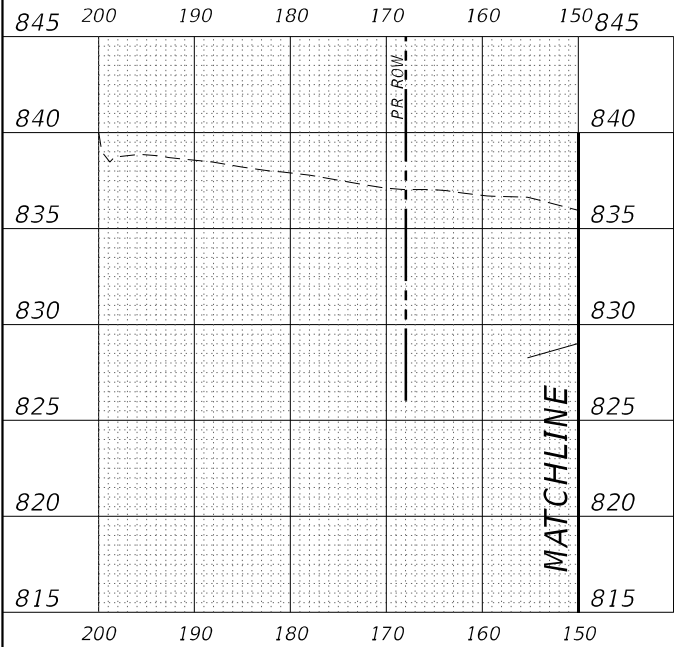

**STATE OF ILLINOIS
DEPARTMENT OF TRANSPORTATION**

F.A. RTE.	SECTION	COUNTY	TOTAL SHEETS	SHEET NO.
301	24R	JO DAVIESS	594	424
		CONTRACT NO. 64B40		
ILLINOIS		FED. AID PROJECT		

ORIGINAL SURVEY	SURVEYED _____	BY _____	DATE _____
	PLOTTED _____		
NOTE BOOK	TEMPLATE _____		
NO. _____	AREAS _____		
	AREAS CHECKED _____		

RS&H

**STATE OF ILLINOIS
DEPARTMENT OF TRANSPORTATION**

CROSS SECTIONS

US 20

F.A. RTE.	SECTION	COUNTY	TOTAL SHEETS	SHEET NO.
301	24R	JO DAVIESS	594	425
		CONTRACT NO. 64B40		
ILLINOIS		FED. AID PROJECT		

ORIGINAL SURVEY			BY		DATE
	SURVEYED				
	PLOTTED				
	TEMPLATE				
	AREAS				
	AREAS CHECKED				
NO					


RS&H.

**STATE OF ILLINOIS
DEPARTMENT OF TRANSPORTATION**

CROSS SECTIONS

US 20



F.A. RTE.	SECTION	COUNTY	TOTAL SHEETS	SHEET NO.
301	24R	JODAVIESS	594	426
		CONTRACT NO. 64B40		
ILLINOIS		FED. AID PROJECT		

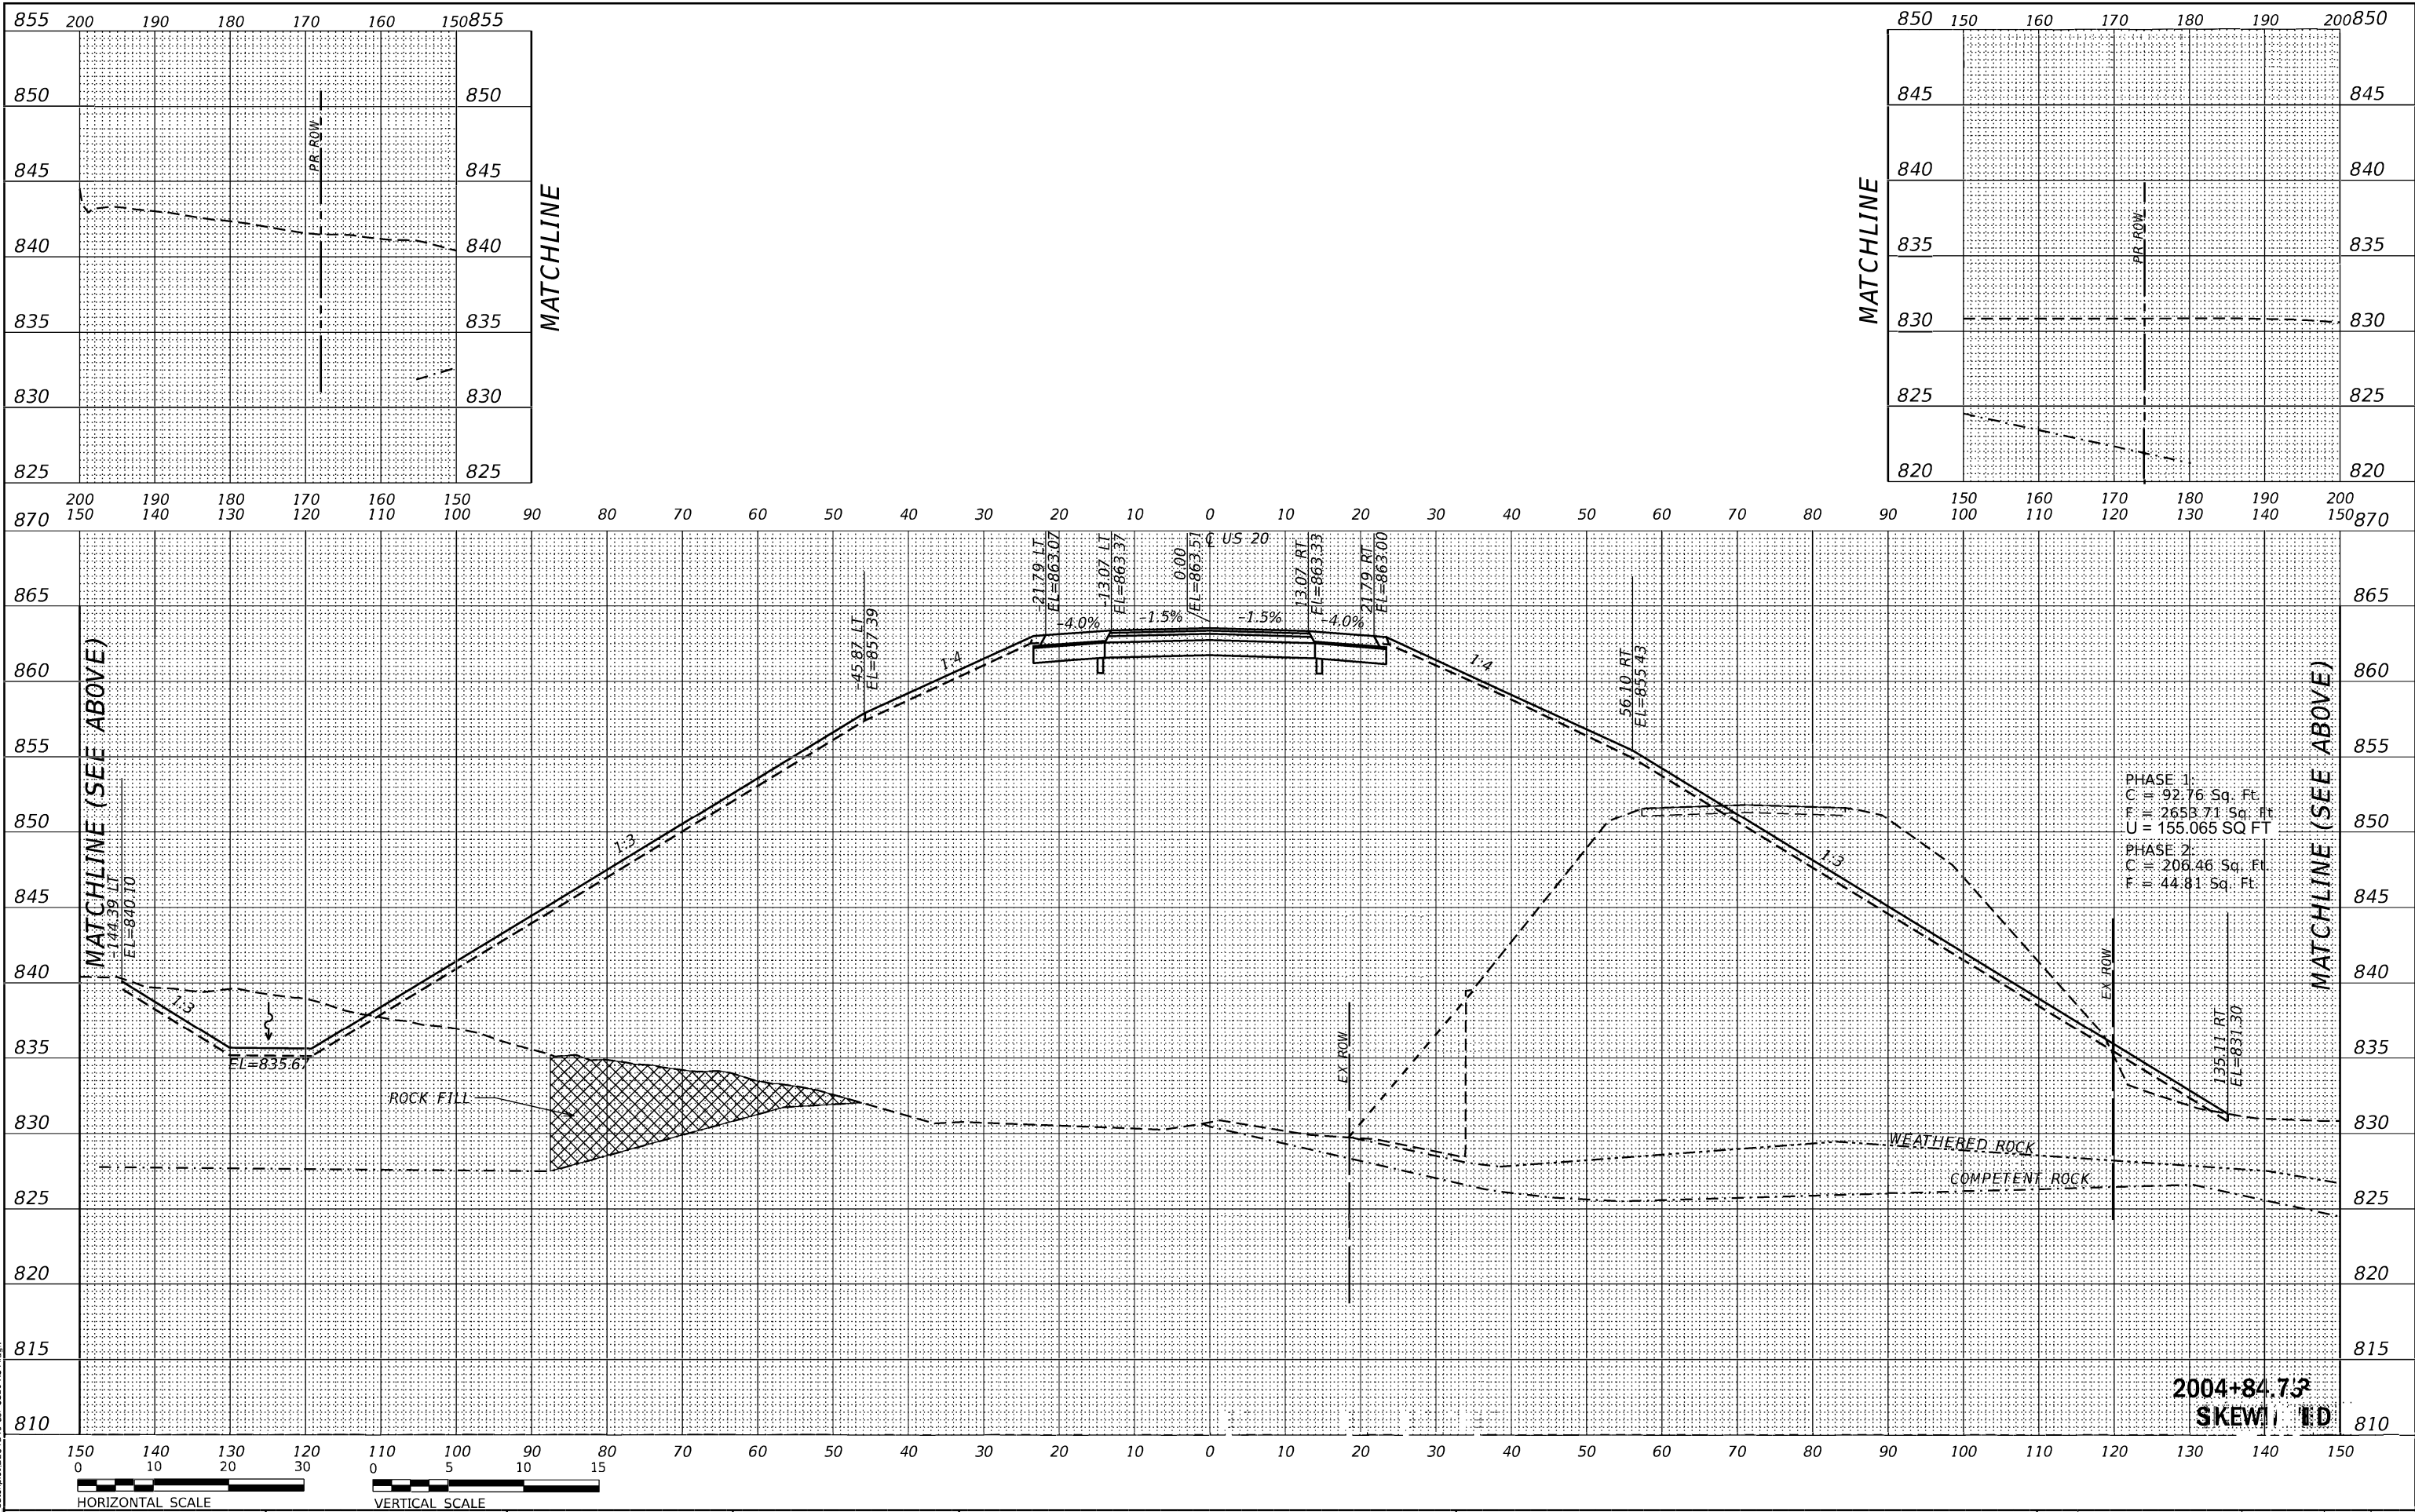

FINAL	SURVEYED	BY	DATE
SURVEY	PLOTTED		
NOTE BOOK	TEMPLATE		
NO.	AREAS CHECKED		

ORIGINAL	SURVEYED	BY	DATE
SURVEY	PLOTTED		
NOTE BOOK	TEMPLATE		
NO.	AREAS CHECKED		

MODEL: US20_C04A_XSC
FILE NAME: d:\us20\c04a\pww\benhly.com\rsandh-shw\01\Documents\Transportation\Projects\130495\000 US 20 Station CAD\Design\Corridor Modeling\0246940-Cor-US20-C04A.dgn

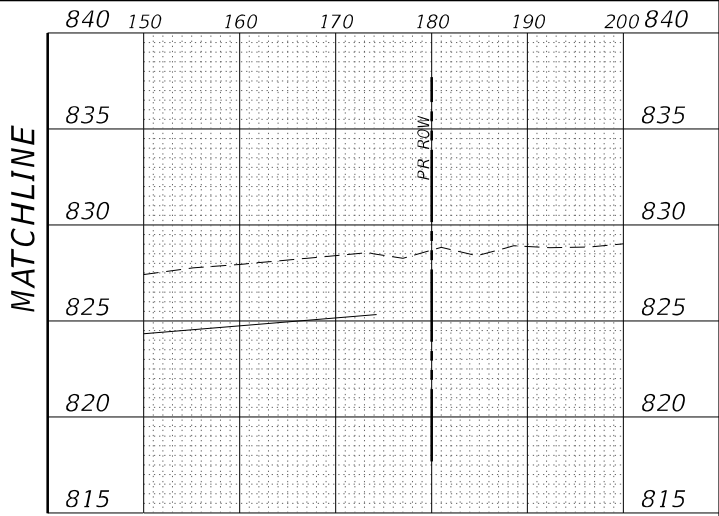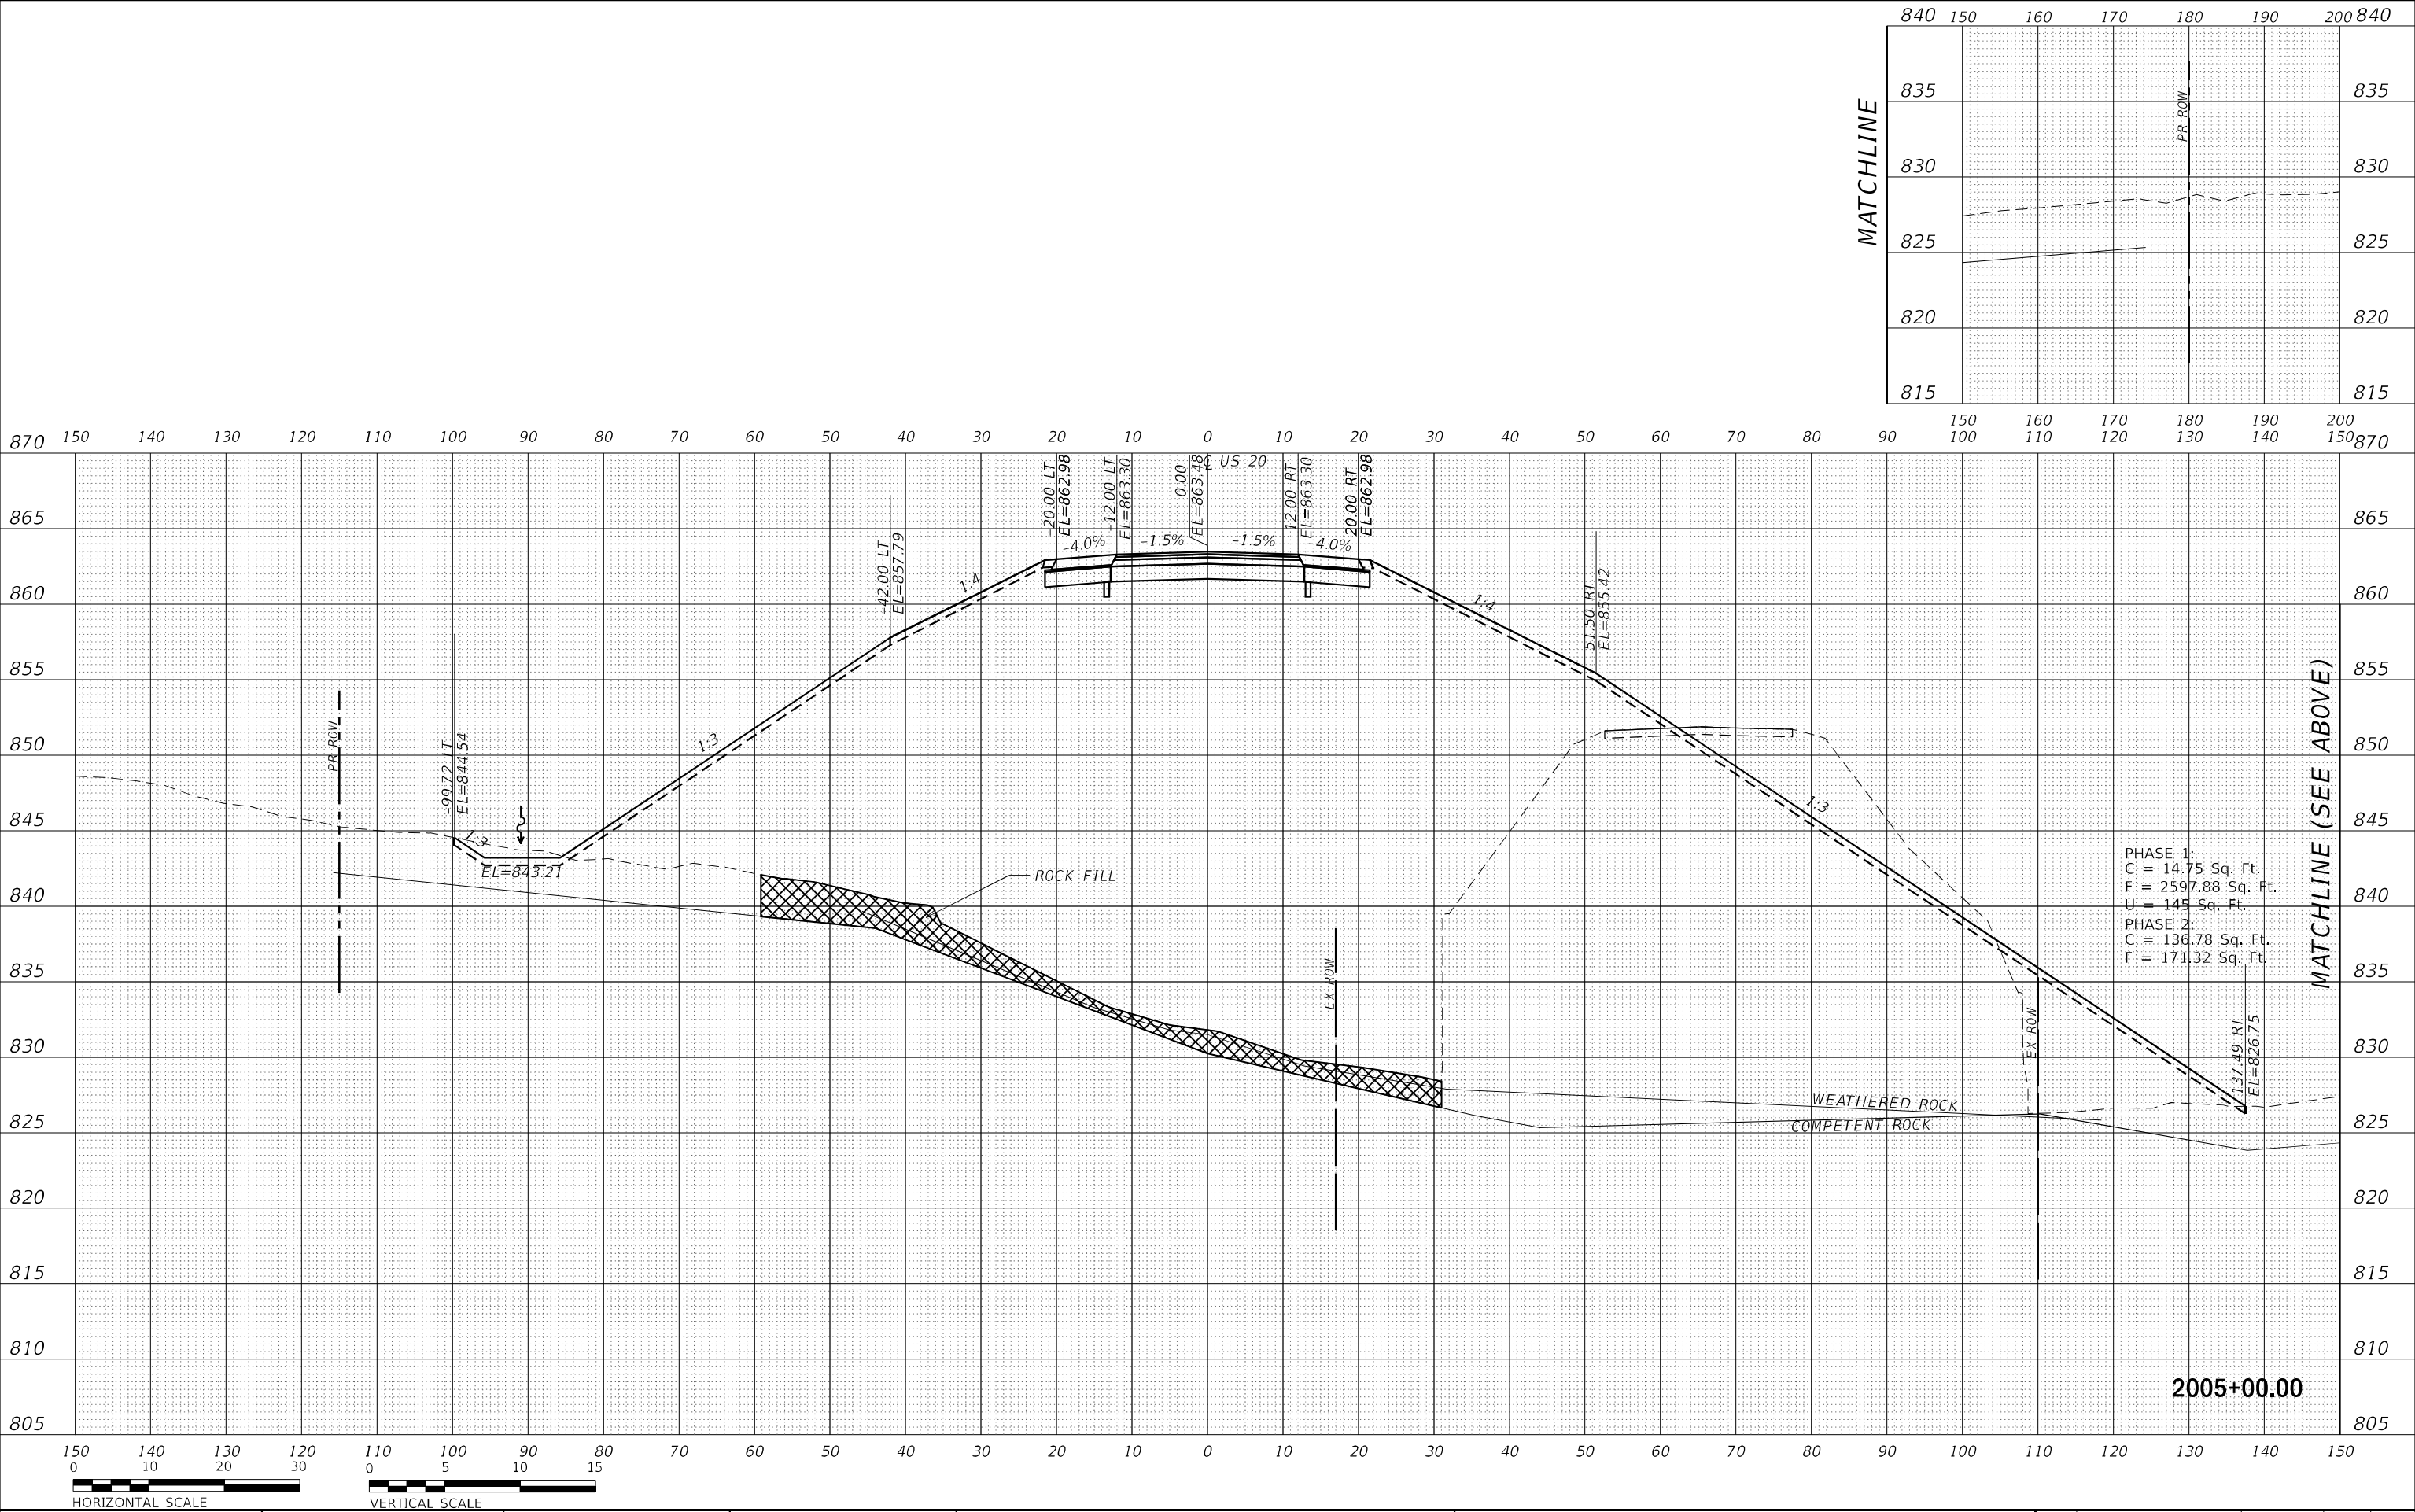

HORIZONTAL SCALE
VERTICAL SCALE



USER NAME = Blomquist	DESIGNED - MMW	REVISED -
	DRAWN - EME	REVISED -
PLOT SCALE = 20,000 * / in.	CHECKED - MAW	REVISED -
PLOT DATE = 10/3/2022	DATE - 04/14/2020	REVISED -

STATE OF ILLINOIS
DEPARTMENT OF TRANSPORTATION

CROSS SECTIONS
US 20

SCALE: SHEET OF SHEETS STA. 2005+00.00 TO STA. 2005+00.00

F.A. RTE.	SECTION	COUNTY	TOTAL SHEETS	SHEET NO.
301	24R	JO DAVIESS	594	427
CONTRACT NO. 64B40				
ILLINOIS FED. AID PROJECT				

ORIGINAL SURVEY	SURVEYED _____	BY _____	DATE _____
	PLOTTED _____		
NOTE BOOK	TEMPLATE _____		
NO. _____	AREAS _____		
	AREAS CHECKED _____		




	USER NAME = Blomquist	DESIGNED - MMW	REVISED -	STATE OF ILLINOIS DEPARTMENT OF TRANSPORTATION	CROSS SECTIONS US 20				F.A. RTE.	SECTION	COUNTY	TOTAL SHEETS	SHEET NO.
		DRAWN - EME	REVISED -		301	24R	JO DAVIESS	594	428				
	PLOT SCALE = 20,000' / in.	CHECKED - MAW	REVISED -		CONTRACT NO. 64B40								
	PLOT DATE = 10/3/2022	DATE - 04/14/2020	REVISED -		SCALE:	SHEET	OF	SHEETS	STA. 2006+00.00 TO STA. 2006+00.00	ILLINOIS	FED. AID PROJECT		

FINAL SURVEY	SURVEYED	BY	DATE
NOTE BOOK	PLOTTED		
NO.	TEMPLATE		
	AREAS		
	CHECKED		

ORIGINAL SURVEY	SURVEYED	BY	DATE
NOTE BOOK	PLOTTED		
NO.	TEMPLATE		
	AREAS		
	CHECKED		

MODEL: US20_C04A.XSC
FILE NAME: D:\work\0401\pww\benh\comrsandh-shw\01\Documents\Transportation\Projects\130495\000 US 20 Station CAD\Design\Corridor Modeling\024640-Cor-US20A.XSC.dgn

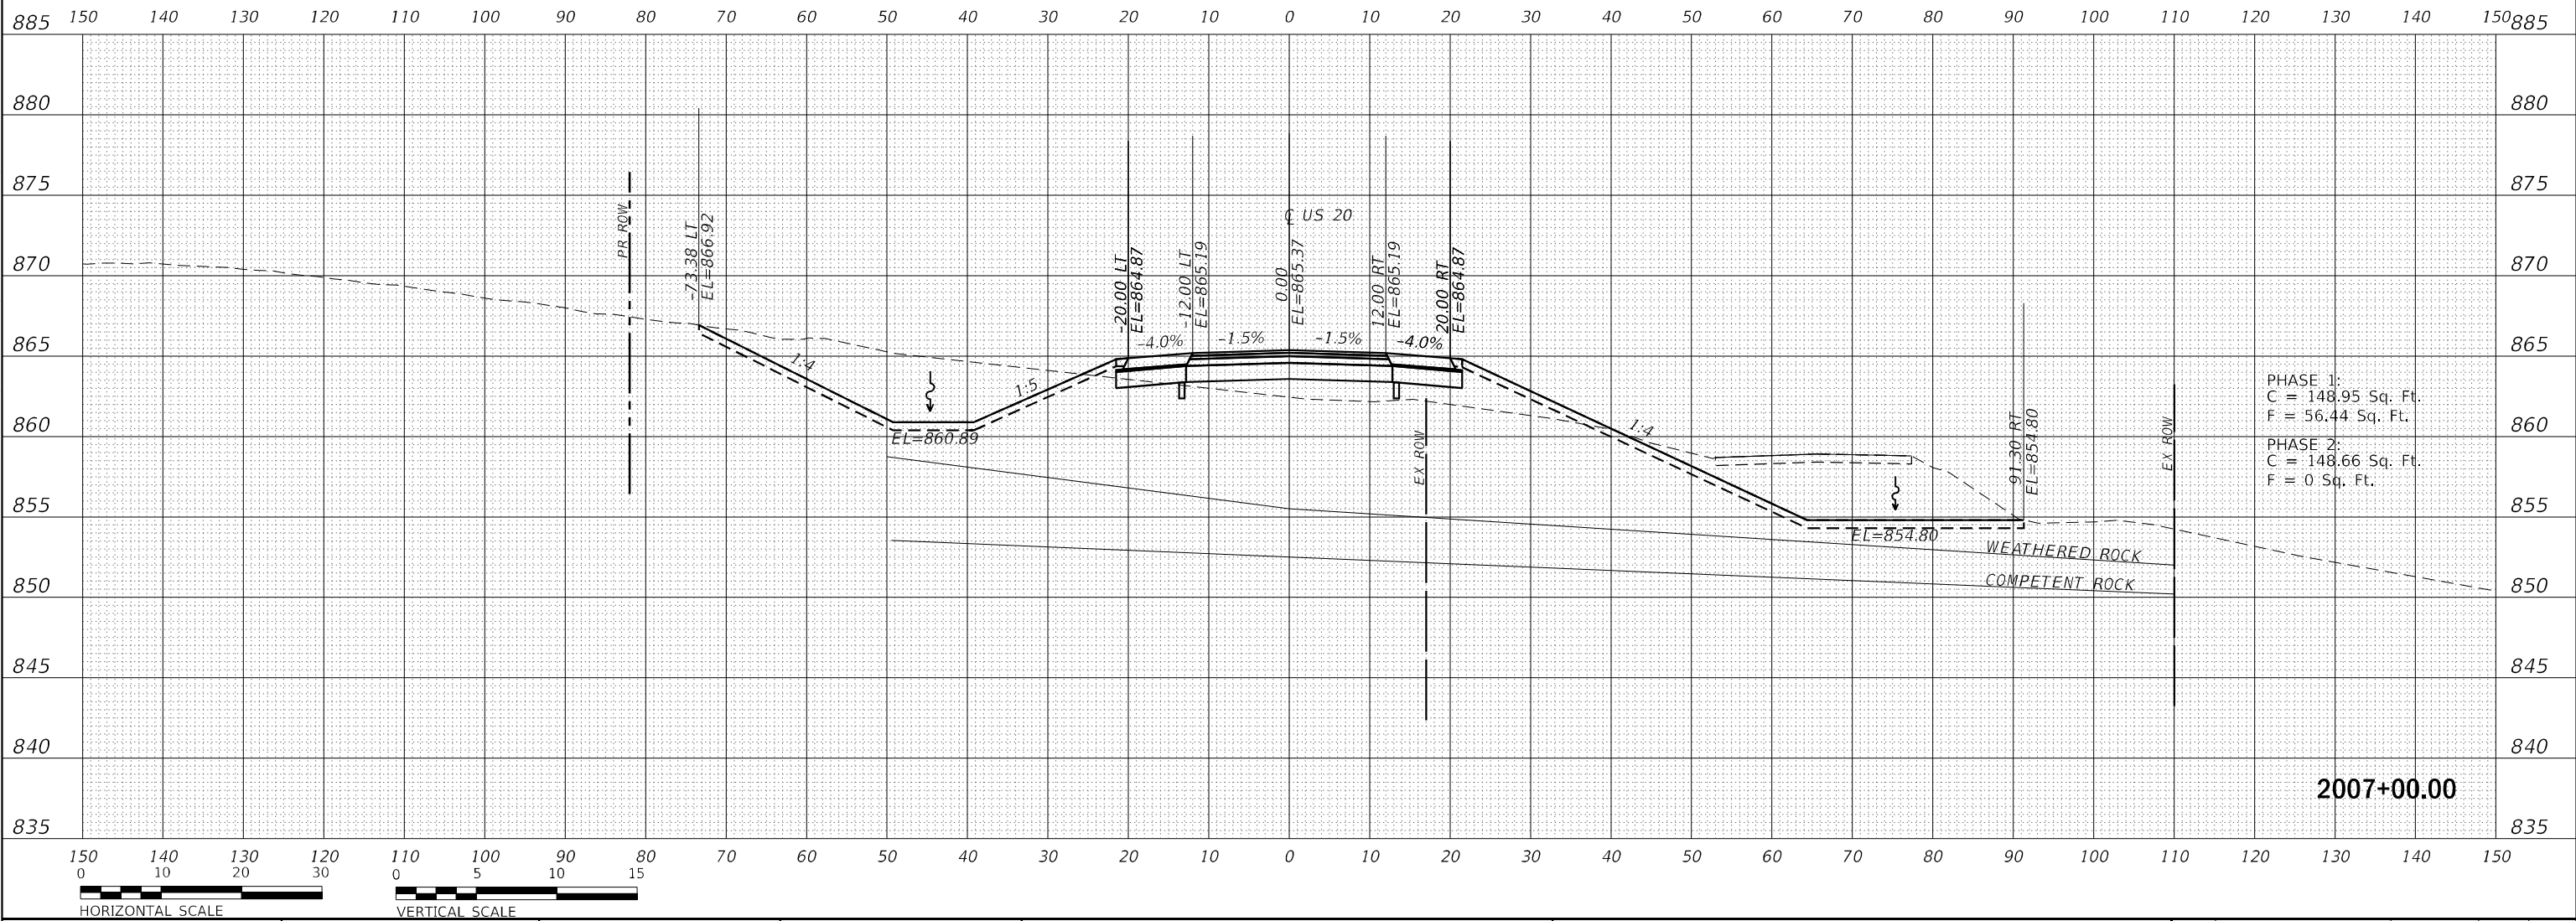

USER NAME = Blomquist	DESIGNED - MMW	REVISED -
	DRAWN - EME	REVISED -
PLOT SCALE = 20.0000' / in.	CHECKED - MAW	REVISED -
PLOT DATE = 10/3/2022	DATE - 04/14/2020	REVISED -

STATE OF ILLINOIS
DEPARTMENT OF TRANSPORTATION

CROSS SECTIONS
US 20


SCALE: SHEET OF SHEETS STA. 2007+00.00 TO STA. 2007+00.00

F.A. RTE.	SECTION	COUNTY	TOTAL SHEETS	SHEET NO.
301	24R	JO DAVIESS	594	429
CONTRACT NO. 64B40				
ILLINOIS FED. AID PROJECT				

FINAL SURVEY	SURVEYED	BY	DATE
NOTE BOOK	PLOTTED		
NO.	TEMPLATE		
	AREAS		
	CHECKED		

ORIGINAL SURVEY	SURVEYED	BY	DATE
NOTE BOOK	PLOTTED		
NO.	TEMPLATE		
	AREAS		
	CHECKED		

MODEL US20_C0A.XSC
FILE NAME: d:\work\c0a\p-w\benhly.com\rsandh-pw\01\Documents\Transportation\Projects\130495\000 US 20 Station CAD\Design\Corridor Modeling\024640-Cor-US20A5.dgn

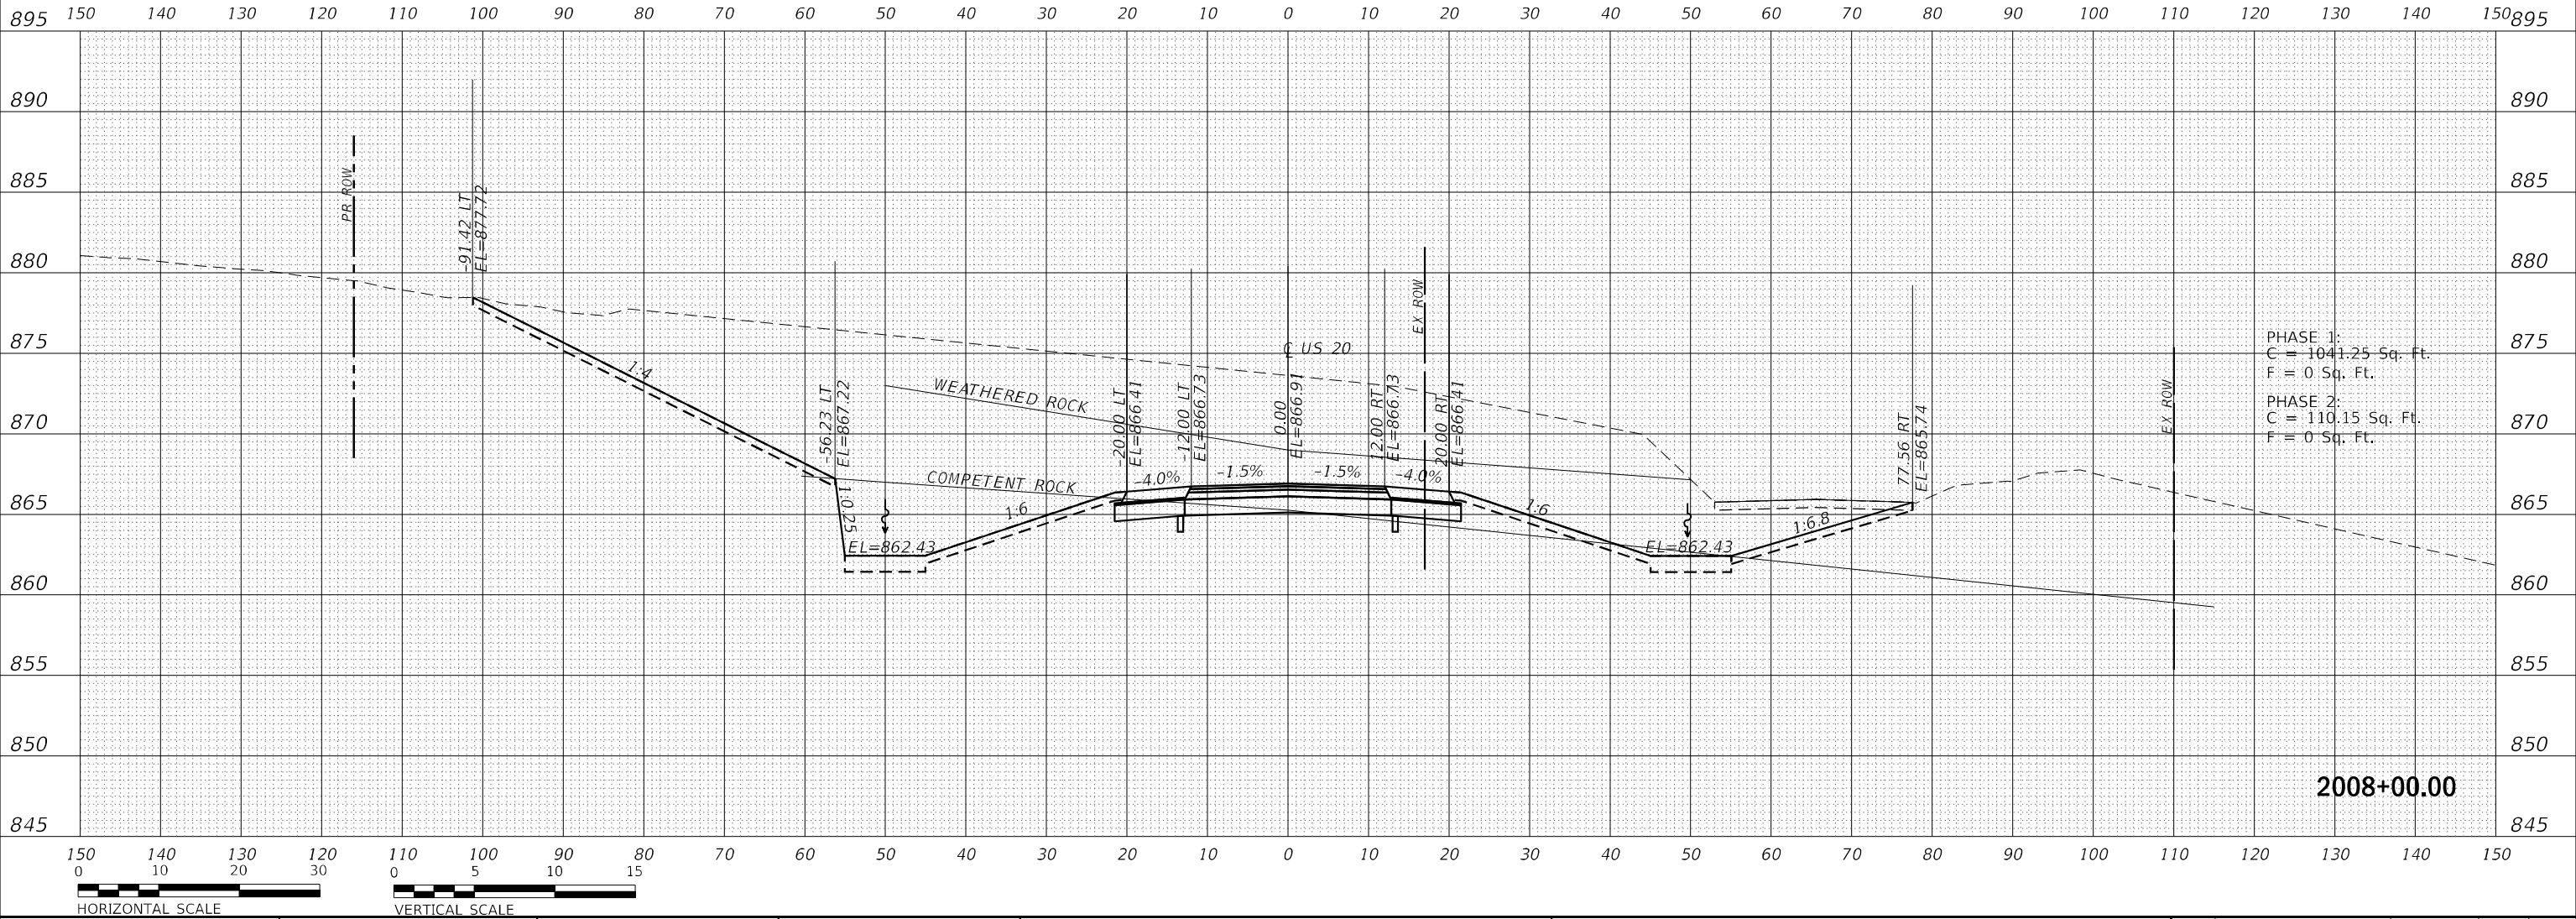

PHASE 1:
C = 1041.25 Sq. Ft.
F = 0 Sq. Ft.
PHASE 2:
C = 110.15 Sq. Ft.
F = 0 Sq. Ft.

2008+00.00



USER NAME = Blomquist	DESIGNED - MMW	REVISED -
	DRAWN - EME	REVISED -
PLOT SCALE = 20,0000 * / in.	CHECKED - MAW	REVISED -
PLOT DATE = 10/3/2022	DATE - 04/14/2020	REVISED -

STATE OF ILLINOIS
DEPARTMENT OF TRANSPORTATION

CROSS SECTIONS
US 20

SCALE: SHEET OF SHEETS STA. 2008+00.00 TO STA. 2008+00.00

F.A. RTE.	SECTION	COUNTY	TOTAL SHEETS	SHEET NO.
301	24R	JO DAVIESS	594	430
CONTRACT NO. 64B40				
ILLINOIS FED. AID PROJECT				

ORIGINAL SURVEY		BY _____	DATE _____
NOTE BOOK		SURVEYED _____	
		PLOTTED _____	
		TEMPLATE _____	
		AREAS _____	
NO. _____		AREAS CHECKED _____	

RS&H

STATE OF ILLINOIS
DEPARTMENT OF TRANSPORTATION

F.A. RTE.	SECTION	COUNTY	TOTAL SHEETS	SHEET NO.
301	24R	JO DAVIESS	594	432
		CONTRACT NO. 64B40		
ILLINOIS		FED. AID PROJECT		

ORIGINAL SURVEY	SURVEYED _____	BY _____	DATE _____
	PLOTTED _____		
NOTE BOOK	TEMPLATE _____		
	AREAS _____		
NO. _____	AREAS CHECKED _____		



ORIGINAL SURVEY	SURVEYED _____	BY _____	DATE _____
	PLOTTED _____		
NOTE BOOK	TEMPLATE _____		
	AREAS _____		
NO. _____	AREAS CHECKED _____		

**STATE OF ILLINOIS
DEPARTMENT OF TRANSPORTATION**

F.A. RTE.	SECTION	COUNTY	TOTAL SHEETS	SHEET NO.
301	24R	JO DAVIESS	594	434
		CONTRACT NO. 64B40		
ILLINOIS		FED. AID PROJECT		

ORIGINAL SURVEY				SURVEYED _____	BY _____	DATE _____
NOTE BOOK				PLOTTED _____		
				TEMPLATE _____		
				AREAS _____		
NO. _____				AREAS CHECKED _____		



STATE OF ILLINOIS
DEPARTMENT OF TRANSPORTATION

F.A. RTE.	SECTION	COUNTY	TOTAL SHEETS	SHEET NO.
301	24R	JO DAVIESS	594	435
		CONTRACT NO. 64B40		
ILLINOIS		FED. AID PROJECT		



ORIGINAL SURVEY		BY _____	DATE _____
NOTE BOOK	SURVEYED _____		
	PLOTTED _____		
	TEMPLATE _____		
	AREAS _____		
NO. _____	AREAS CHECKED _____		



**STATE OF ILLINOIS
DEPARTMENT OF TRANSPORTATION**

F.A. RTE.	SECTION	COUNTY	TOTAL SHEETS	SHEET NO.
301	24R	JO DAVIESS	594	436
		CONTRACT NO. 64B40		
ILLINOIS		FED. AID PROJECT		

ORIGINAL SURVEY	SURVEYED _____	BY _____	DATE _____
	PLOTTED _____		
NOTE BOOK	TEMPLATE _____		
	AREAS _____		
NO. _____	AREAS CHECKED _____		

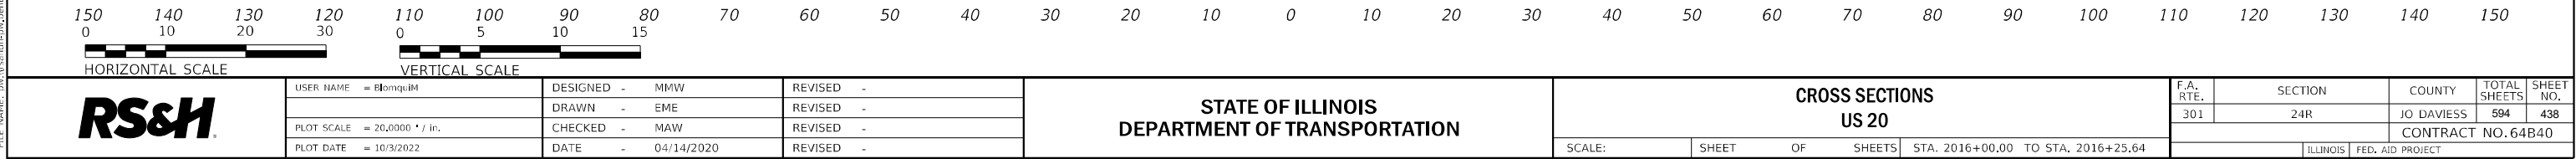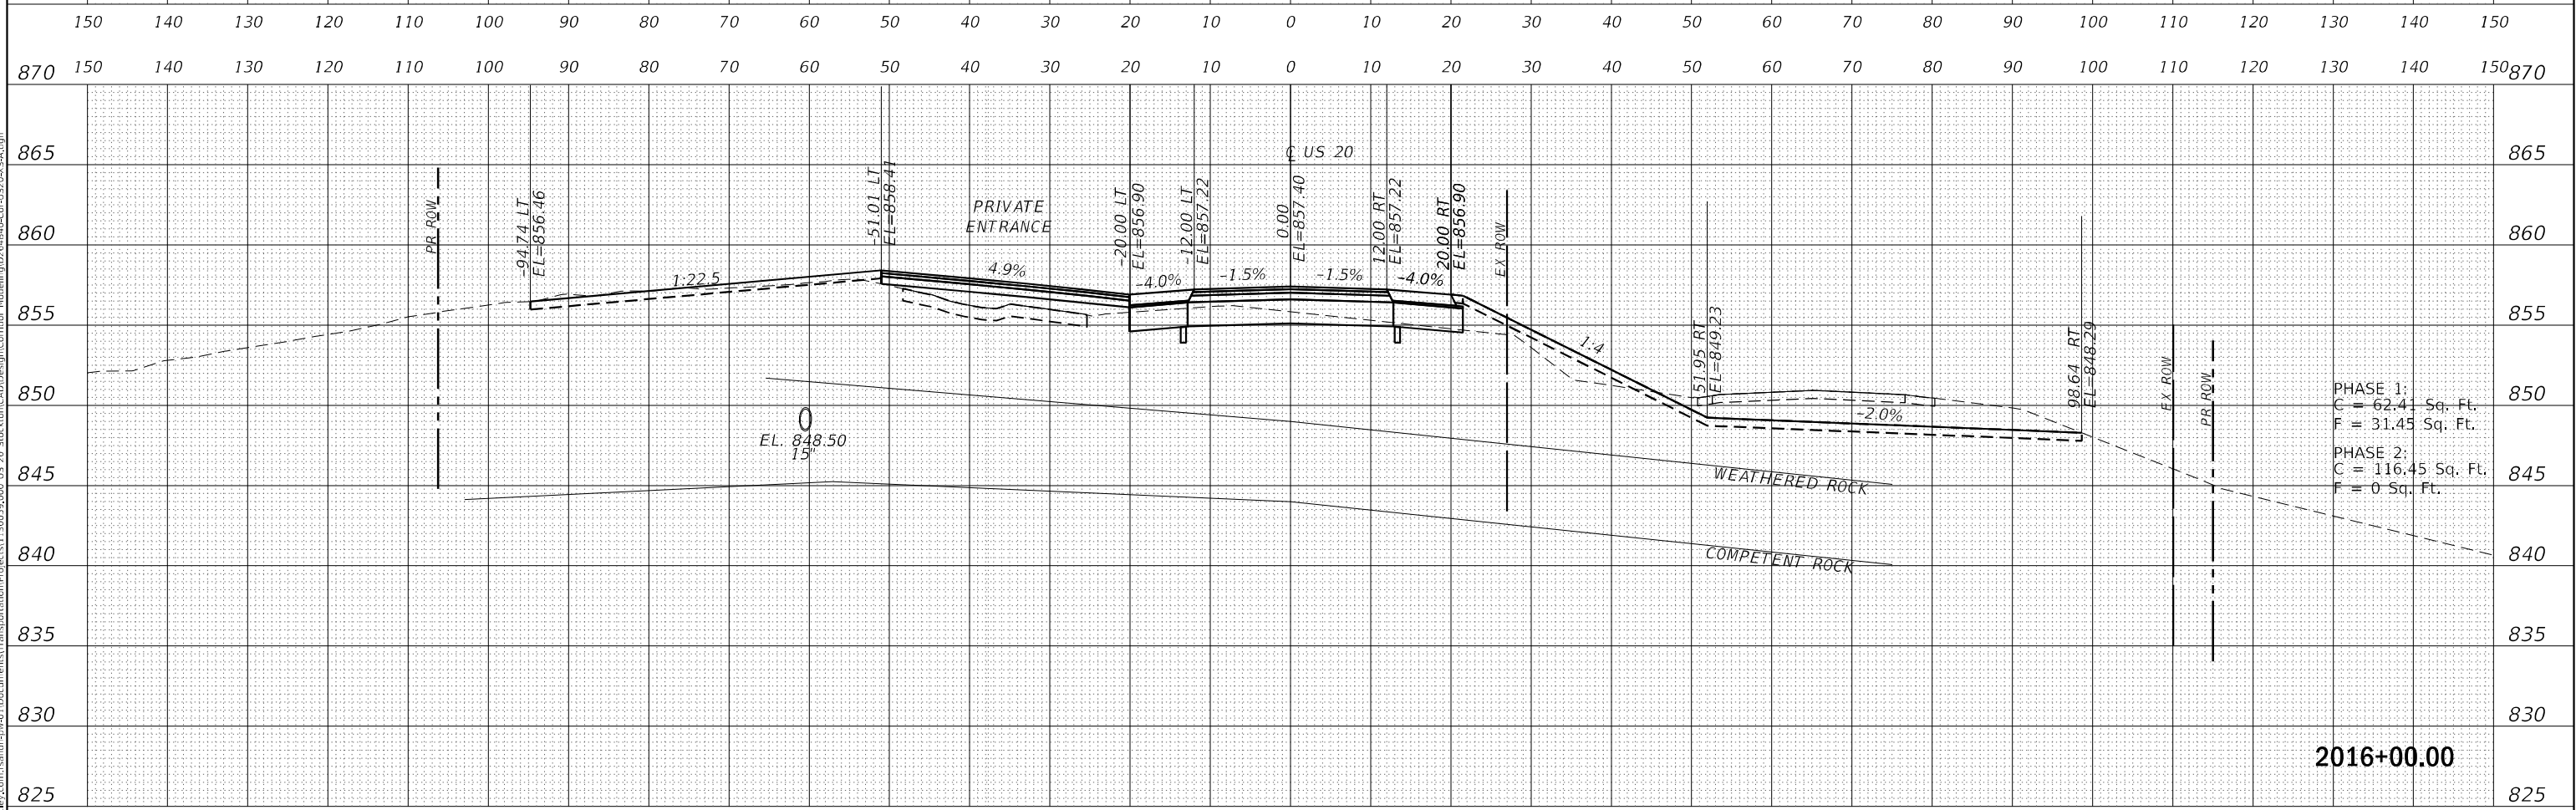

ORIGINAL SURVEY		BY _____	DATE _____
NOTE BOOK	SURVEYED _____		
	PLOTTED _____		
	TEMPLATE _____		
	AREAS _____		
NO. _____	AREAS CHECKED _____		

**STATE OF ILLINOIS
DEPARTMENT OF TRANSPORTATION**

F.A. RTE.	SECTION	COUNTY	TOTAL SHEETS	SHEET NO.
301	24R	JO DAVIESS	594	439
		CONTRACT NO. 64B40		
ILLINOIS		FED. AID PROJECT		

ORIGINAL SURVEY			BY	DATE
	SURVEYED _____			
	PLOTTED _____			
	TEMPLATE _____			
NOTE BOOK				
	AREAS _____			
	AREAS CHECKED _____			
NO. _____				

RS&H.

**STATE OF ILLINOIS
DEPARTMENT OF TRANSPORTATION**

CROSS SECTIONS
US 20

F.A. RTE.	SECTION	COUNTY	TOTAL SHEETS	SHEET NO.
301	24R	JODAVIESS	594	440
CONTRACT NO. 64B40				
ILLINOIS		FED. AID PROJECT		

ORIGINAL SURVEY	SURVEYED _____	BY _____	DATE _____
	PLOTTED _____		
NOTE BOOK	TEMPLATE _____		
	AREAS _____		
NO. _____	AREAS CHECKED _____		

MODEL: US20_CorB_XSC
FILE NAME: P:\batchplot\D264B40-Cor-US20-XS-B.dgn




**STATE OF ILLINOIS
DEPARTMENT OF TRANSPORTATION**

F.A. RTE.	SECTION	COUNTY	TOTAL SHEETS	SHEET NO.
301	24R	JODAVIESS	594	441
		CONTRACT NO. 64B40		
ILLINOIS		FED. AID PROJECT		

FINAL	SURVEYED	BY	DATE
SURVEY	PLOTTED		
NOTE BOOK	TEMPLATE		
NO.	AREAS CHECKED		

ORIGINAL	SURVEYED	BY	DATE
SURVEY	PLOTTED		
NOTE BOOK	TEMPLATE		
NO.	AREAS CHECKED		

MODEL: US20_Cor6_XSC
FILE NAME: P:\MATCHLINE\0264B40_Cor4US20_XS-B.dgn

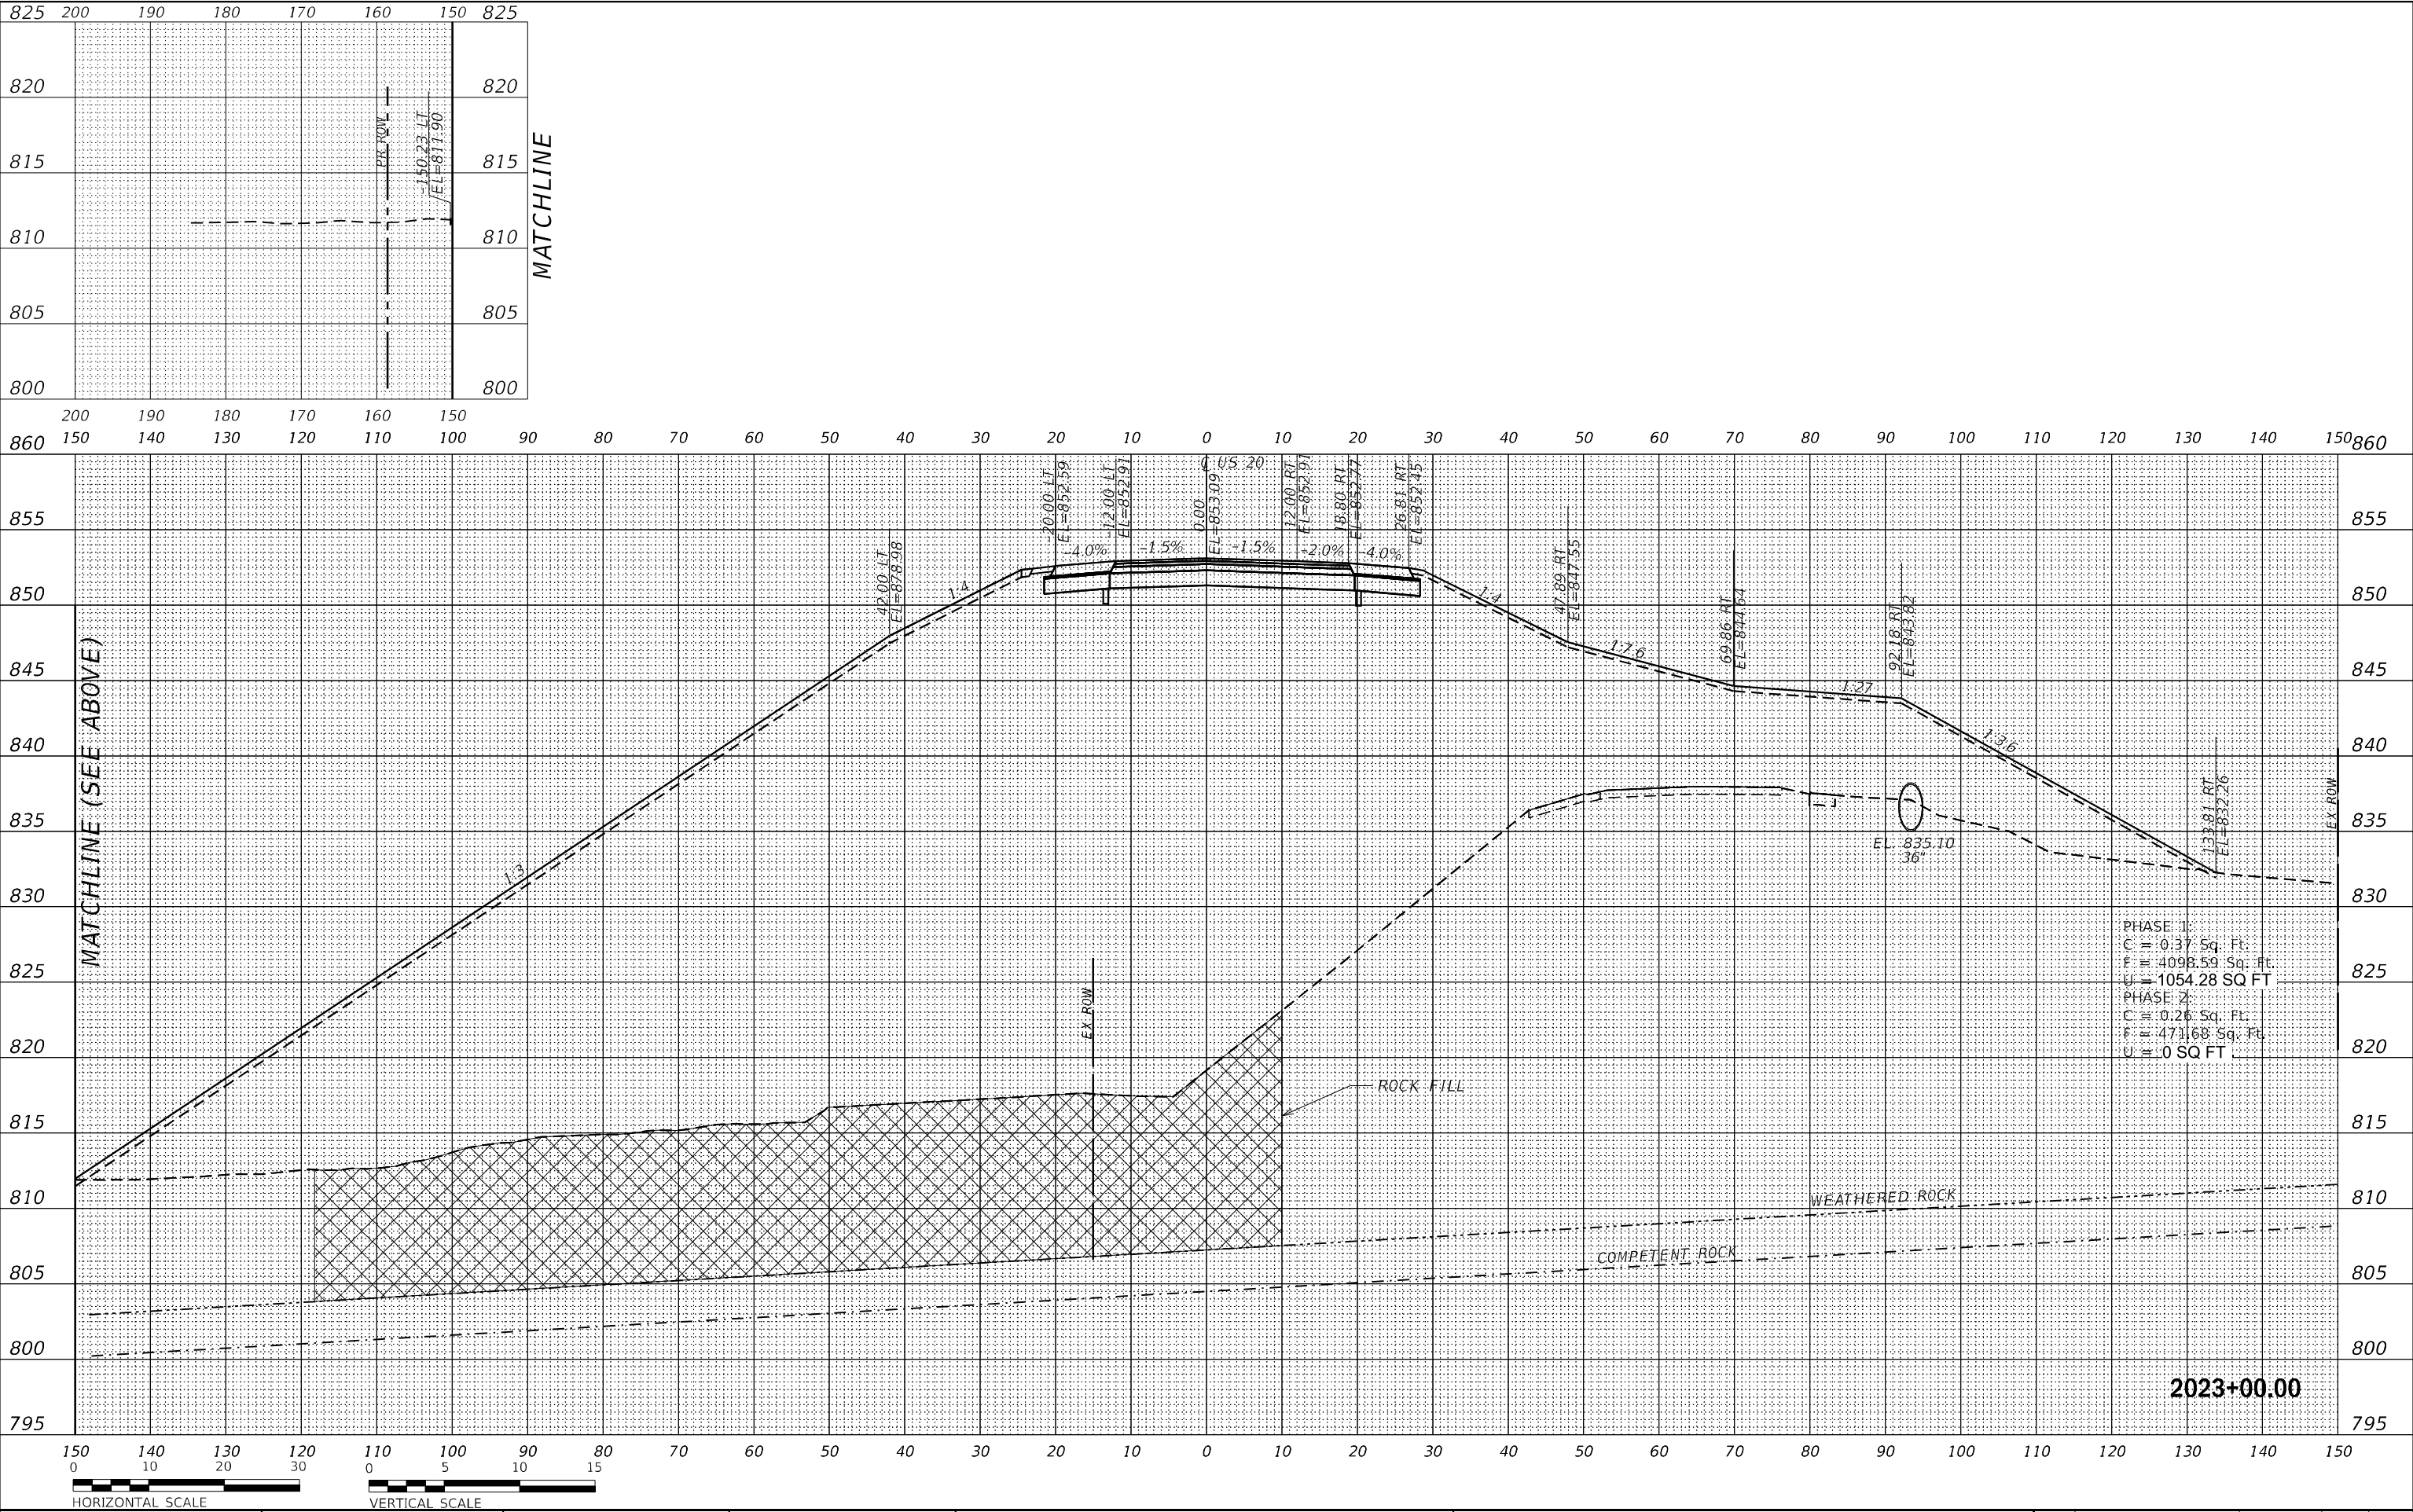

USER NAME =	Brac,Cushman	DESIGNED -	MMW	REVISED -	
		DRAWN -	EME	REVISED -	
PLOT SCALE =	20,0000 * / in.	CHECKED -	MAW	REVISED -	
PLOT DATE =	Apr-08-2025 04:55:38 PM	DATE -	04/14/2020	REVISED -	

STATE OF ILLINOIS
DEPARTMENT OF TRANSPORTATION

CROSS SECTIONS
US 20


SCALE: SHEET OF SHEETS STA. 2023+00.00 TO STA. 2023+00.00

F.A. RTE.	SECTION	COUNTY	TOTAL SHEETS	SHEET NO.
301	24R	JODAVIESS	594	442
CONTRACT NO.64B40				
ILLINOIS FED. AID PROJECT				


FINAL	SURVEYED	BY	DATE
SURVEY	PLOTTED		
NOTE BOOK	TEMPLATE		
NO.	AREAS CHECKED		

ORIGINAL	SURVEYED	BY	DATE
SURVEY	PLOTTED		
NOTE BOOK	TEMPLATE		
NO.	AREAS CHECKED		


MODEL: US20_CorR_XSC
FILE NAME: P:\MATCH\0264B6-Cor\US20-XSC.dgn

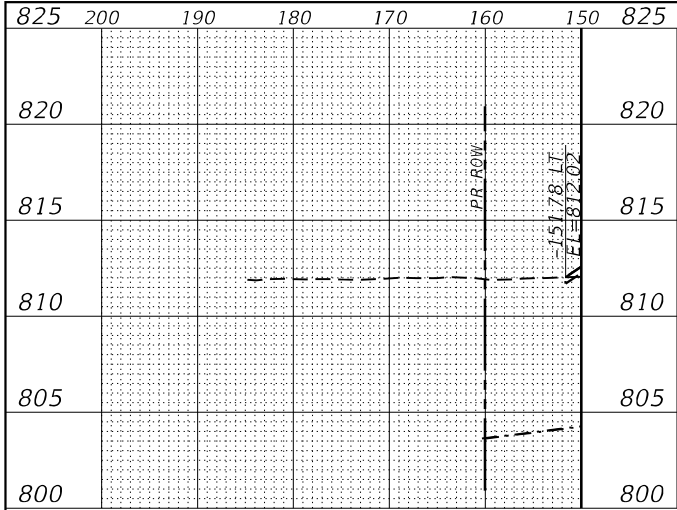

MATCHLINE

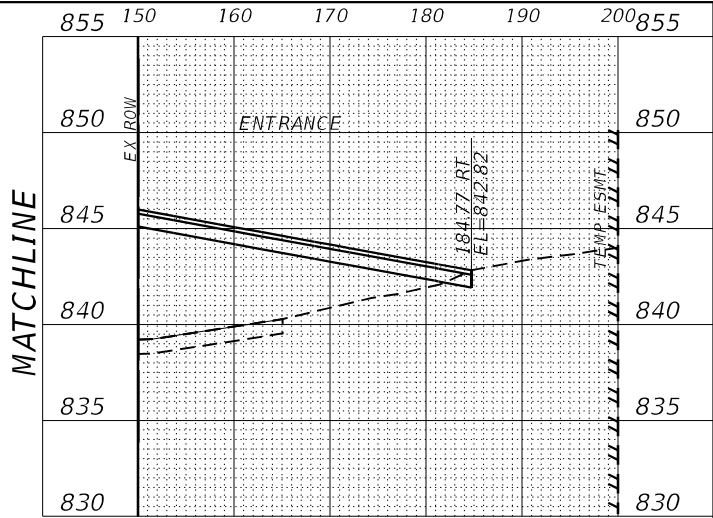

MATCHLINE

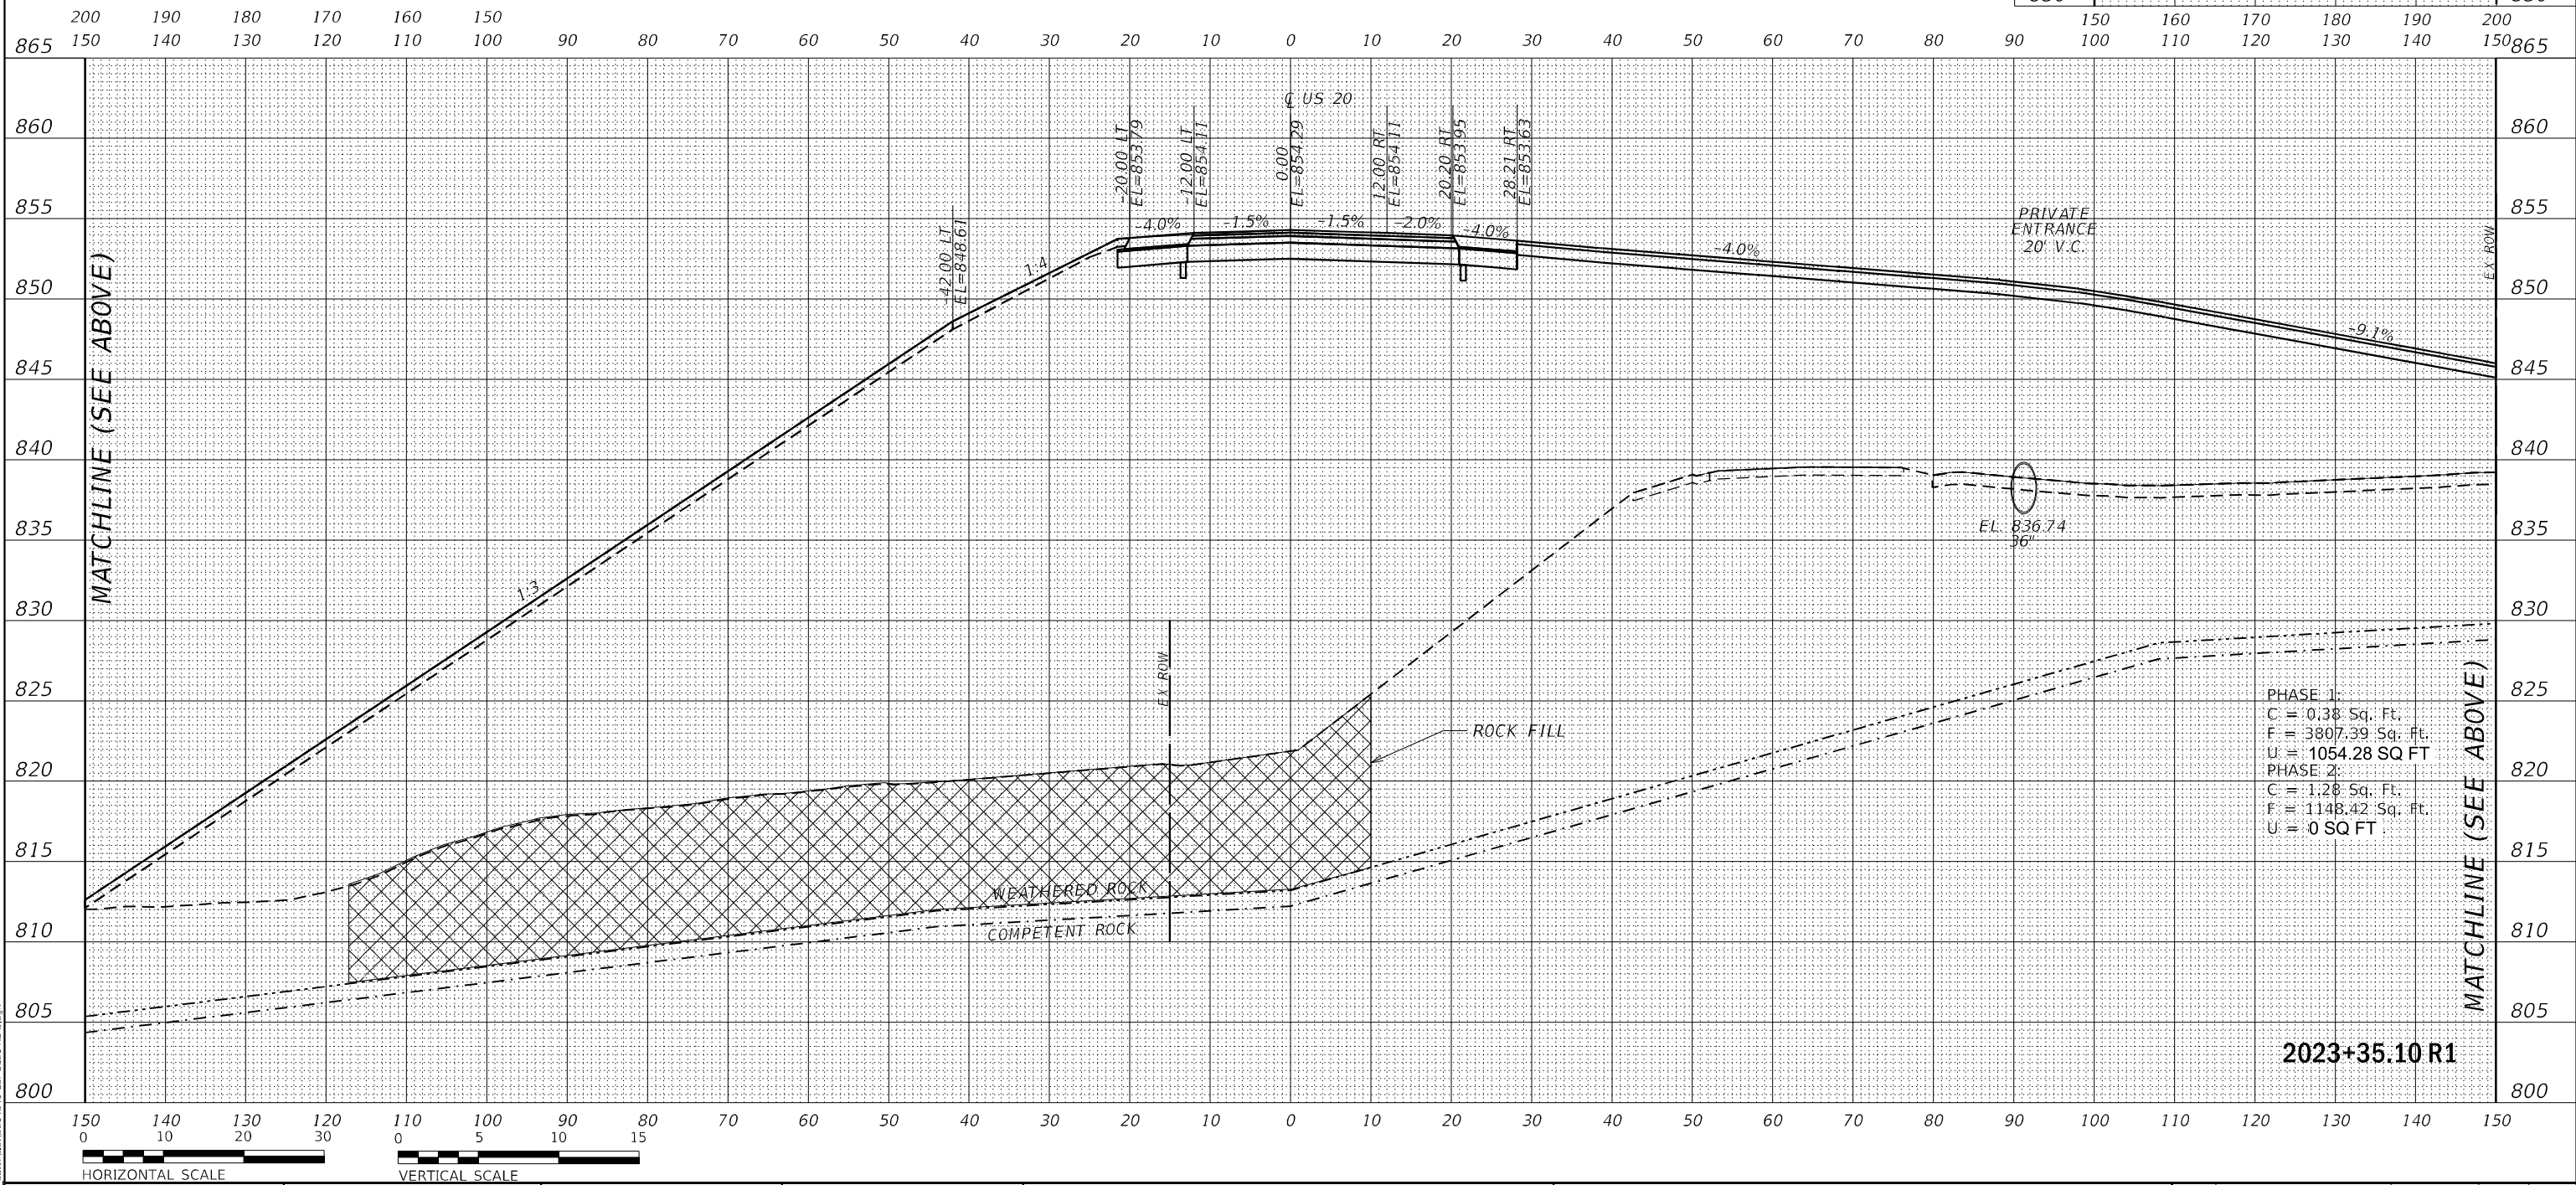

USER NAME =	Brac,Cushman	DESIGNED -	MMW	REVISED -	
		DRAWN -	EME	REVISED -	
PLOT SCALE =	20,0010 * / in.	CHECKED -	MAW	REVISED -	
PLOT DATE =	Apr-08-2025 04:56:34 PM	DATE -	04/14/2020	REVISED -	

STATE OF ILLINOIS
DEPARTMENT OF TRANSPORTATION

CROSS SECTIONS
US 20


SCALE: SHEET OF SHEETS STA. 2023+35.10 TO STA. 2023+35.10

F.A. RTE.	SECTION	COUNTY	TOTAL SHEETS	SHEET NO.
301	24R	JODAVIESS	594	443
CONTRACT NO.64B40				
ILLINOIS FED. AID PROJECT				

FINAL	SURVEYED	BY	DATE
SURVEY	PLOTTED		
NOTE BOOK	TEMPLATE		
NO.	AREAS CHECKED		

ORIGINAL	SURVEYED	BY	DATE
SURVEY	PLOTTED		
NOTE BOOK	TEMPLATE		
NO.	AREAS CHECKED		

MODEL: US20_C06_XSC
FILE NAME: P:\ATCH\B03\64B40_C04\US20_XS-B.dgn

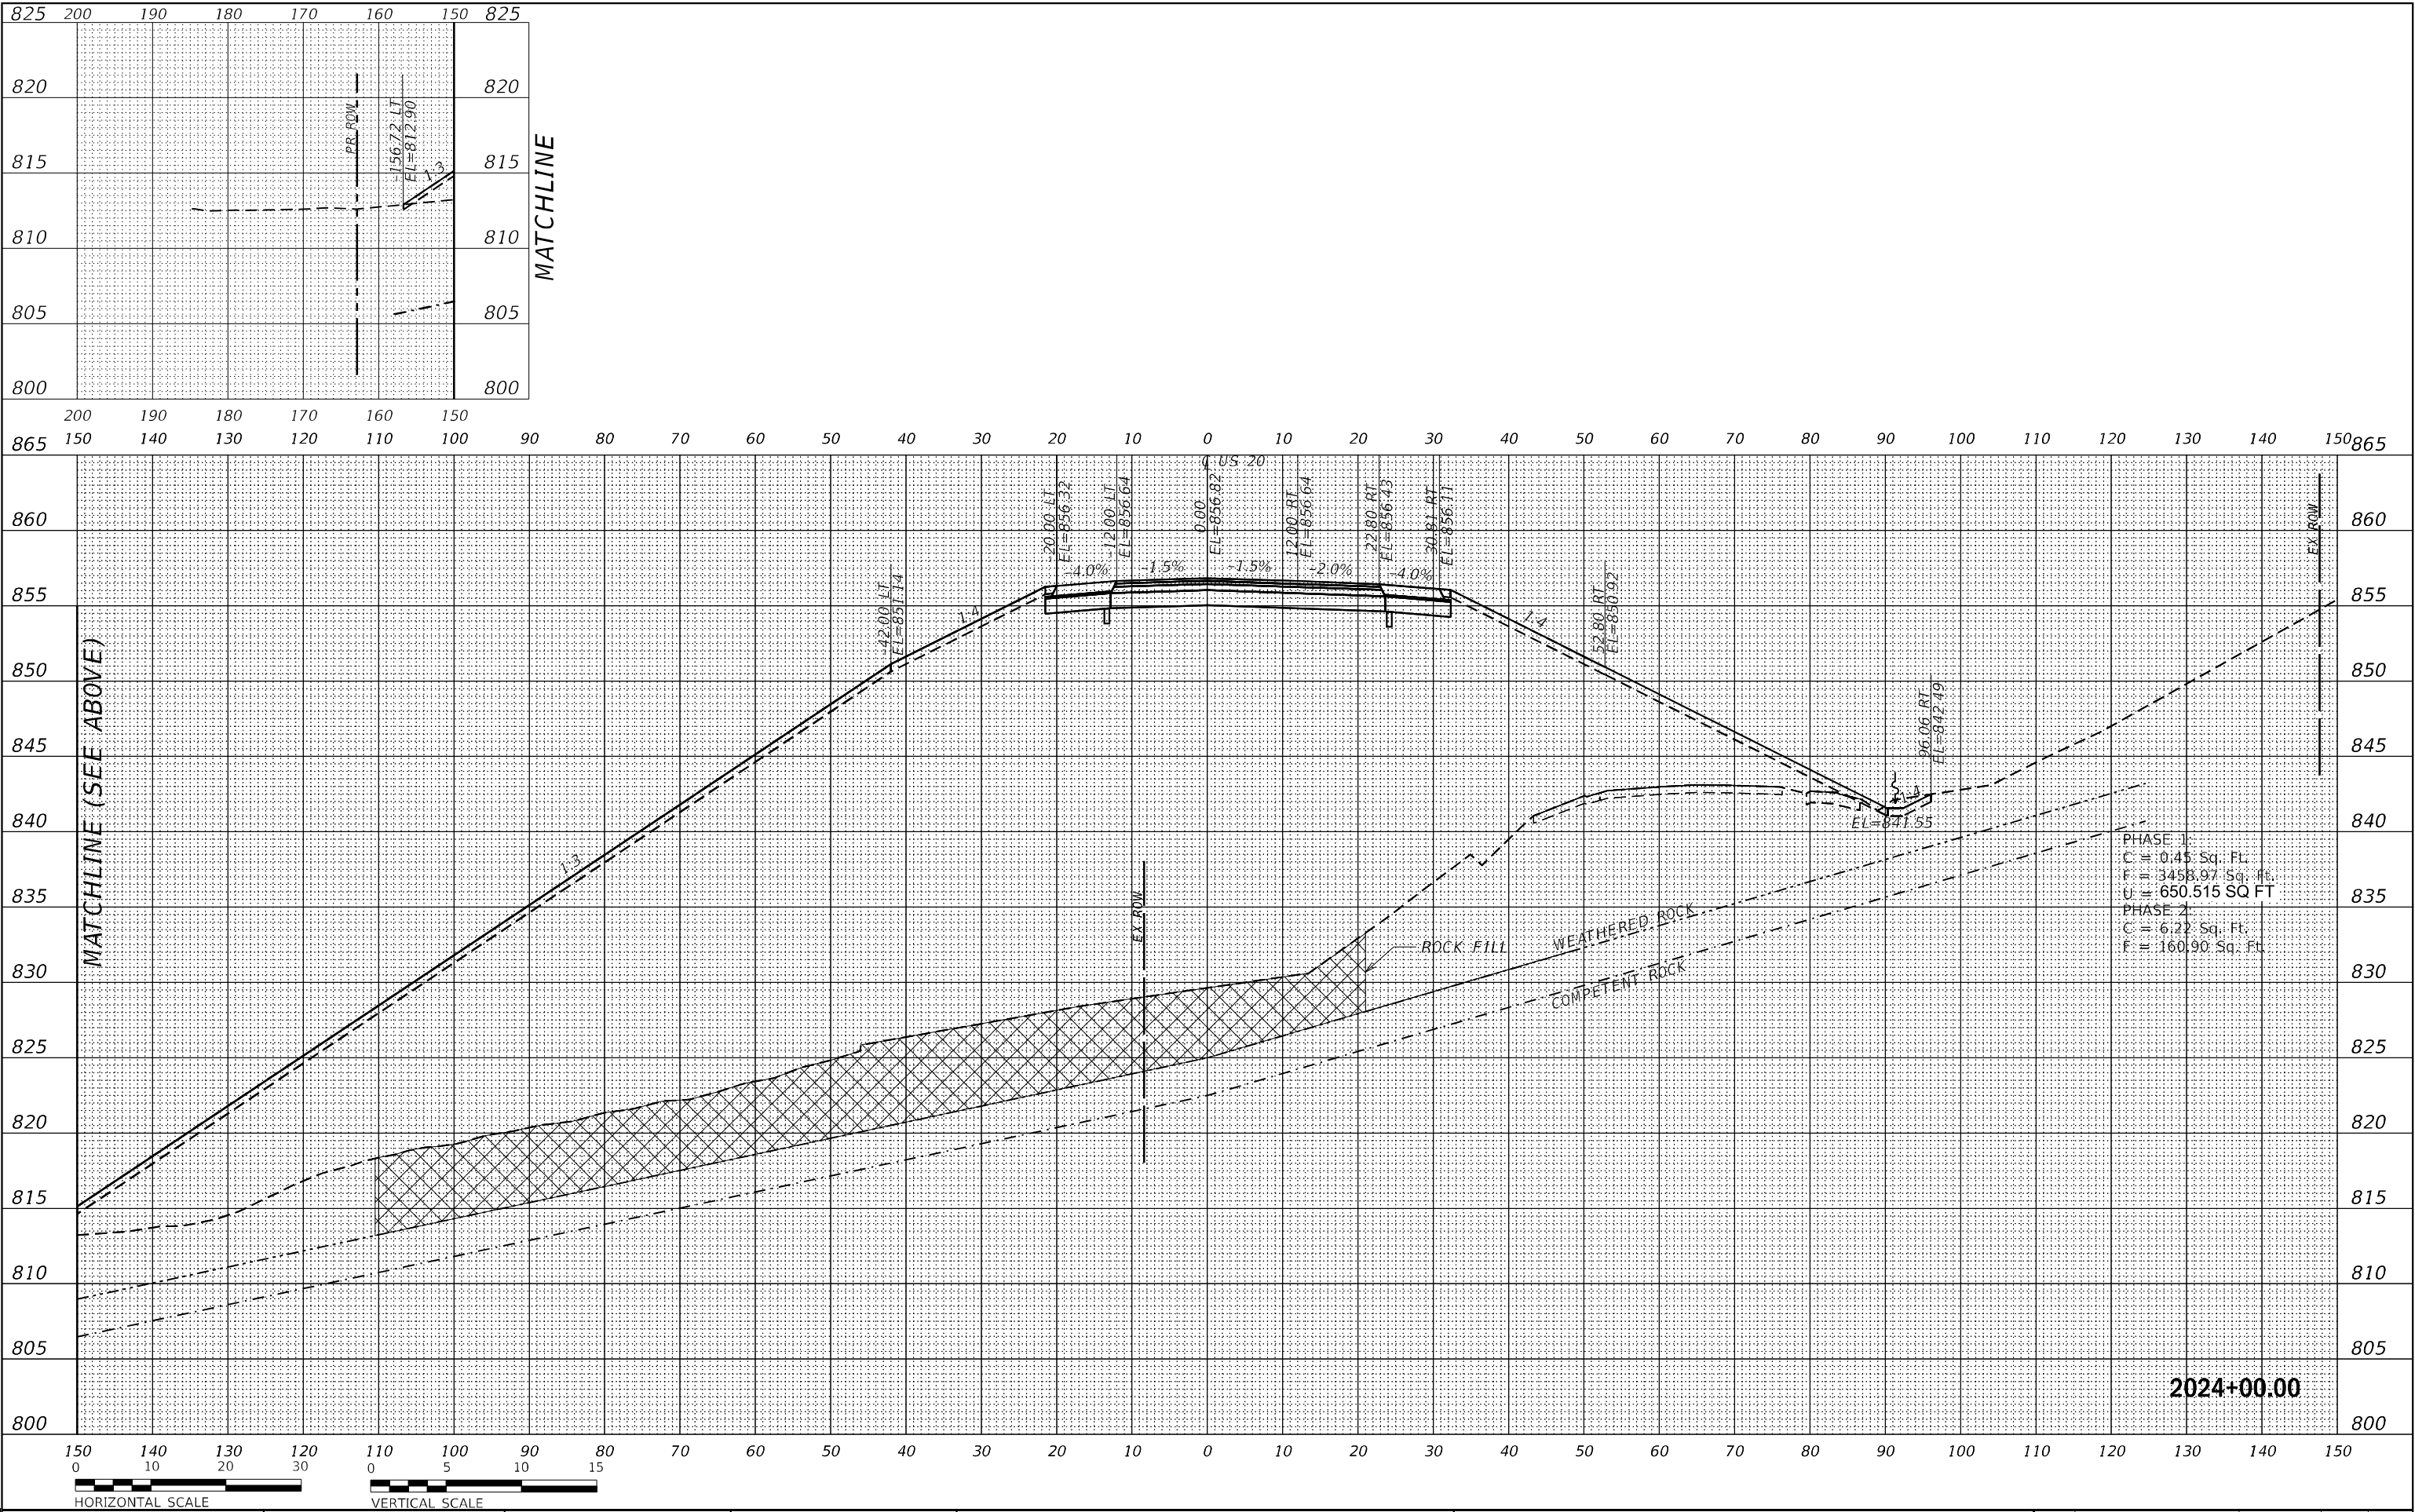

USER NAME = Brad.Cushman	DESIGNED - MMW	REVISED -
PLOT SCALE = 20.0015' / in.	DRAWN - EME	REVISED -
PLOT DATE = Apr-08-2025 04:57:51 PM	CHECKED - MAW	REVISED -
	DATE - 04/14/2020	REVISED -

STATE OF ILLINOIS
DEPARTMENT OF TRANSPORTATION

CROSS SECTIONS
US 20


SCALE: SHEET OF SHEETS STA. 2024+00.00 TO STA. 2024+00.00

F.A. RTE.	SECTION	COUNTY	TOTAL SHEETS	SHEET NO.
301	24R	JODAVIESS	594	444
CONTRACT NO. 64B40				
ILLINOIS FED. AID PROJECT				

FINAL	SURVEYED	BY	DATE
SURVEY	PLOTTED		
NOTE BOOK	TEMPLATE		
NO.	AREAS CHECKED		

ORIGINAL	SURVEYED	BY	DATE
SURVEY	PLOTTED		
NOTE BOOK	TEMPLATE		
NO.	AREAS CHECKED		

MODEL: US20_Cor6_XSC
FILE NAME: d:\work\p-w\benhills.com\rsandh-pw\01\Documents\Transportation\Projects\130495\000 US 20 Station CAD\Design\Corridor Modeling\02-64B40-Cor-US20-XSC.dgn

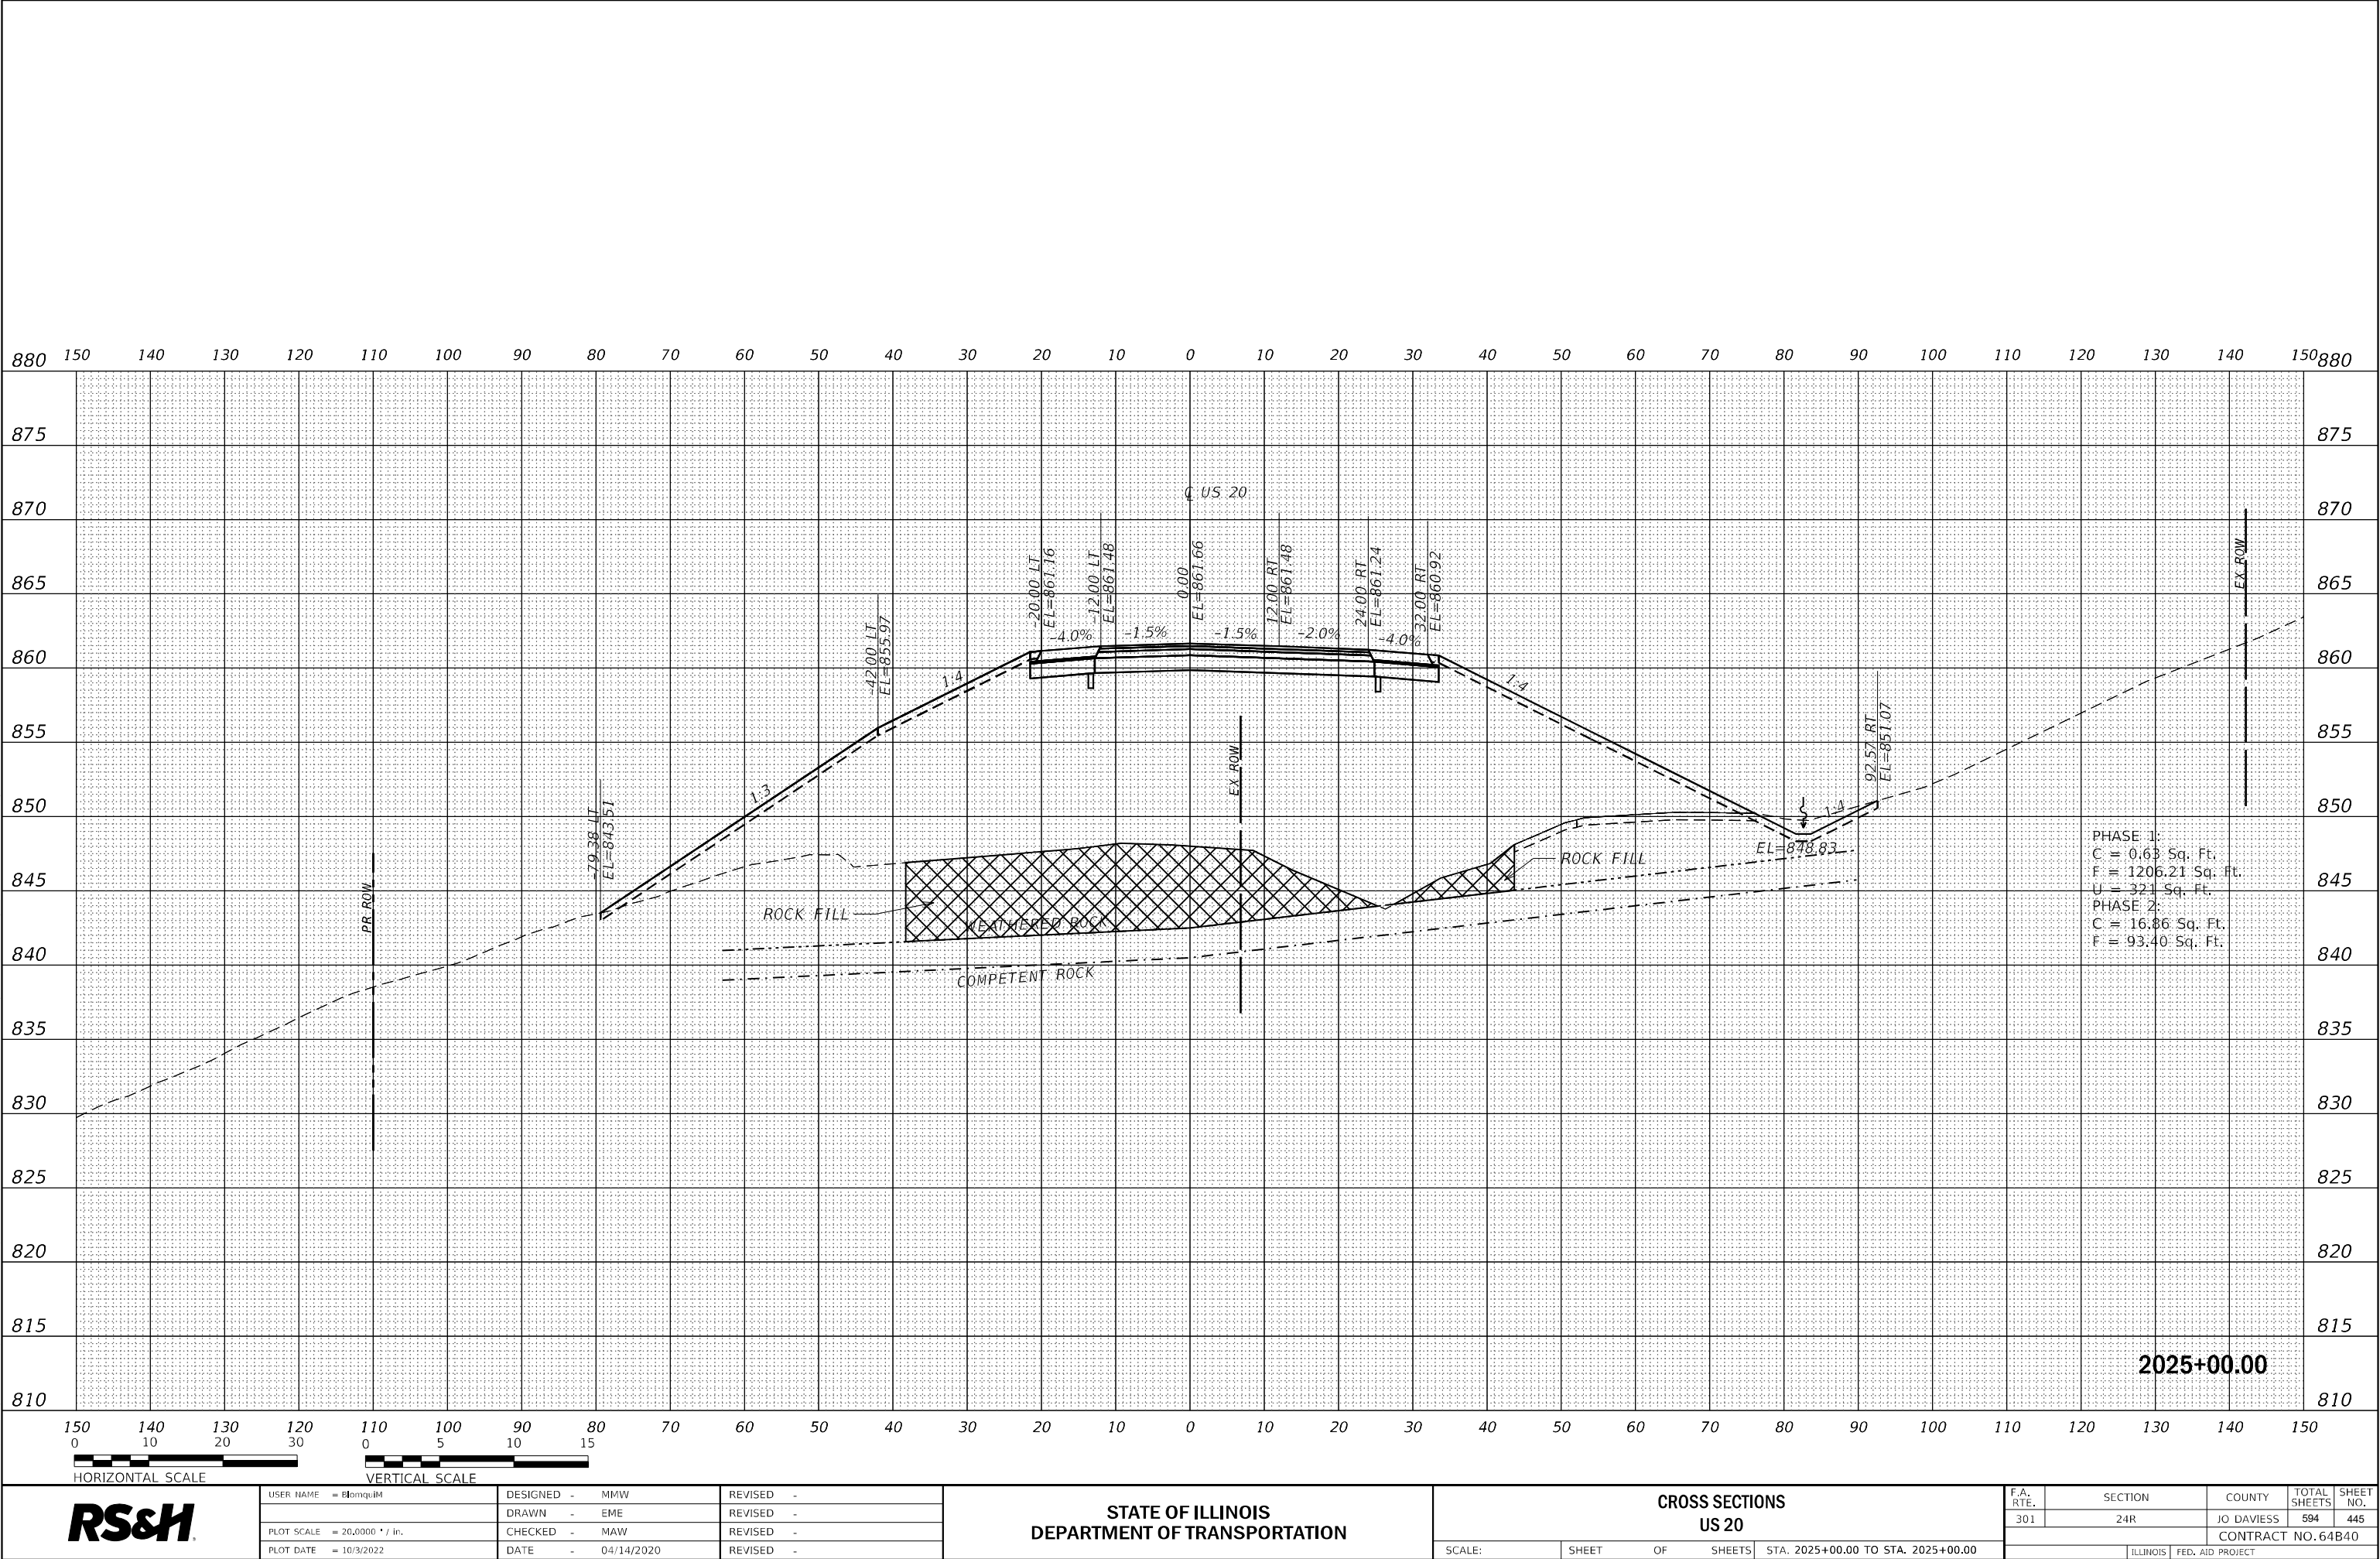

USER NAME = blonquim	DESIGNED - MMW	REVISED -
	DRAWN - EME	REVISED -
PLOT SCALE = 20,000 * / in.	CHECKED - MAW	REVISED -
PLOT DATE = 10/3/2022	DATE - 04/14/2020	REVISED -

STATE OF ILLINOIS
DEPARTMENT OF TRANSPORTATION

CROSS SECTIONS
US 20


SCALE: SHEET OF SHEETS STA. 2025+00.00 TO STA. 2025+00.00

F.A. RTE.	SECTION	COUNTY	TOTAL SHEETS	SHEET NO.
301	24R	JO DAVIESS	594	445
CONTRACT NO. 64B40				
ILLINOIS FED. AID PROJECT				

FINAL SURVEY NO.	SURVEYED PLOTTED NOTE BOOK AREAS CHECKED	BY	DATE

ORIGINAL SURVEY NO.	SURVEYED PLOTTED NOTE BOOK AREAS CHECKED	BY	DATE

MODEL: US20_Cor6_XSC
FILE NAME: d:\work\adp-w\benhills.com\rsandh-pw\04\Documents\Transportation\Projects\130495\000 US 20 Station CAD\Design\Corridor Modeling\0264B40-Cor-US20-XSC.dgn

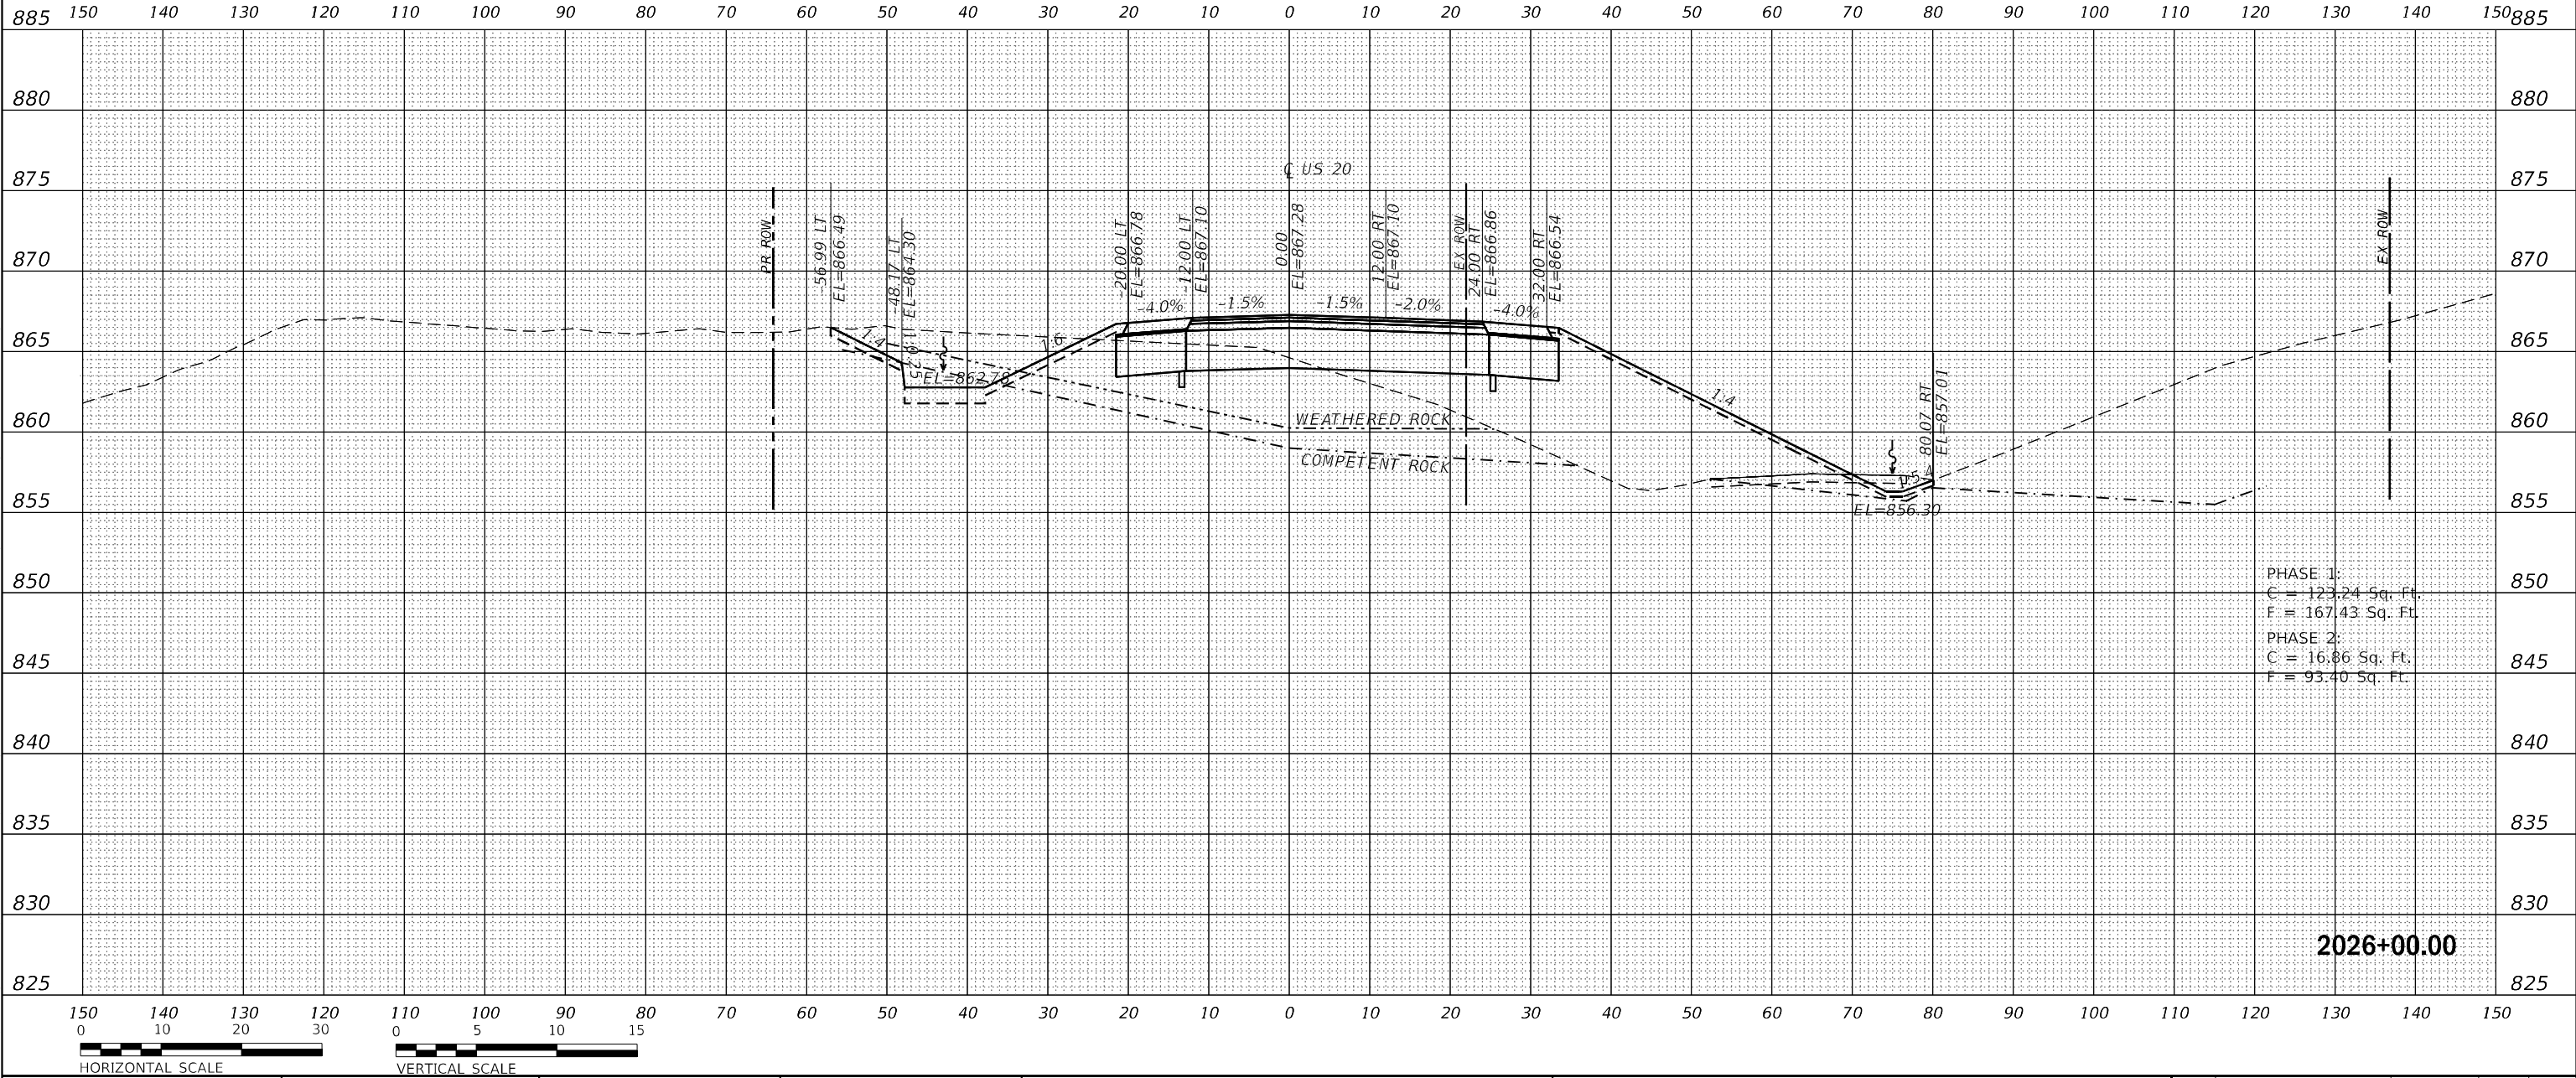

USER NAME = blorquim	DESIGNED - MMW	REVISED -
	DRAWN - EME	REVISED -
PLOT SCALE = 20,0000' / in.	CHECKED - MAW	REVISED -
PLOT DATE = 10/3/2022	DATE - 04/14/2020	REVISED -

STATE OF ILLINOIS
DEPARTMENT OF TRANSPORTATION

CROSS SECTIONS
US 20

SCALE: SHEET OF SHEETS STA. 2026+00.00 TO STA. 2026+00.00

F.A. RTE.	SECTION	COUNTY	TOTAL SHEETS	SHEET NO.
301	24R	JO DAVIESS	594	446
CONTRACT NO. 64B40				
ILLINOIS FED. AID PROJECT				

ORIGINAL SURVEY	SURVEYED _____	BY _____	DATE _____
	PLOTTED _____		
NOTE BOOK	TEMPLATE _____		
	AREAS _____		
NO. _____	AREAS CHECKED _____		




	USER NAME = Blomquist	DESIGNED - MMW	REVISED -	STATE OF ILLINOIS DEPARTMENT OF TRANSPORTATION	CROSS SECTIONS US 20			F.A. RTE.	SECTION	COUNTY	TOTAL SHEETS	SHEET NO.
		DRAWN - EME	REVISED -					301	24R	JO DAVIESS	594	447
	PLOT SCALE = 20,0000' / in.	CHECKED - MAW	REVISED -		CONTRACT NO. 64B40							
	PLOT DATE = 10/3/2022	DATE - 04/14/2020	REVISED -		SCALE:	SHEET	OF	SHEETS	STA. 2027+00.00 TO STA. 2027+00.00	ILLINOIS	FED. AID PROJECT	

FINAL SURVEY	SURVEYED	BY	DATE
NOTE BOOK	PLOTTED		
NO.	TEMPLATE		
	AREAS		
	CHECKED		

ORIGINAL SURVEY	SURVEYED	BY	DATE
NOTE BOOK	PLOTTED		
NO.	TEMPLATE		
	AREAS		
	CHECKED		

MODEL US20_Cor6_XSC
FILE NAME: d:\work\adp-hw\benhills.com\rsandh\p0401\Documents\Transportation\Projects\130495\000 US 20 Station CAD\Design\Corridor Modeling\0264B40-Cor-US20-XSC.dgn

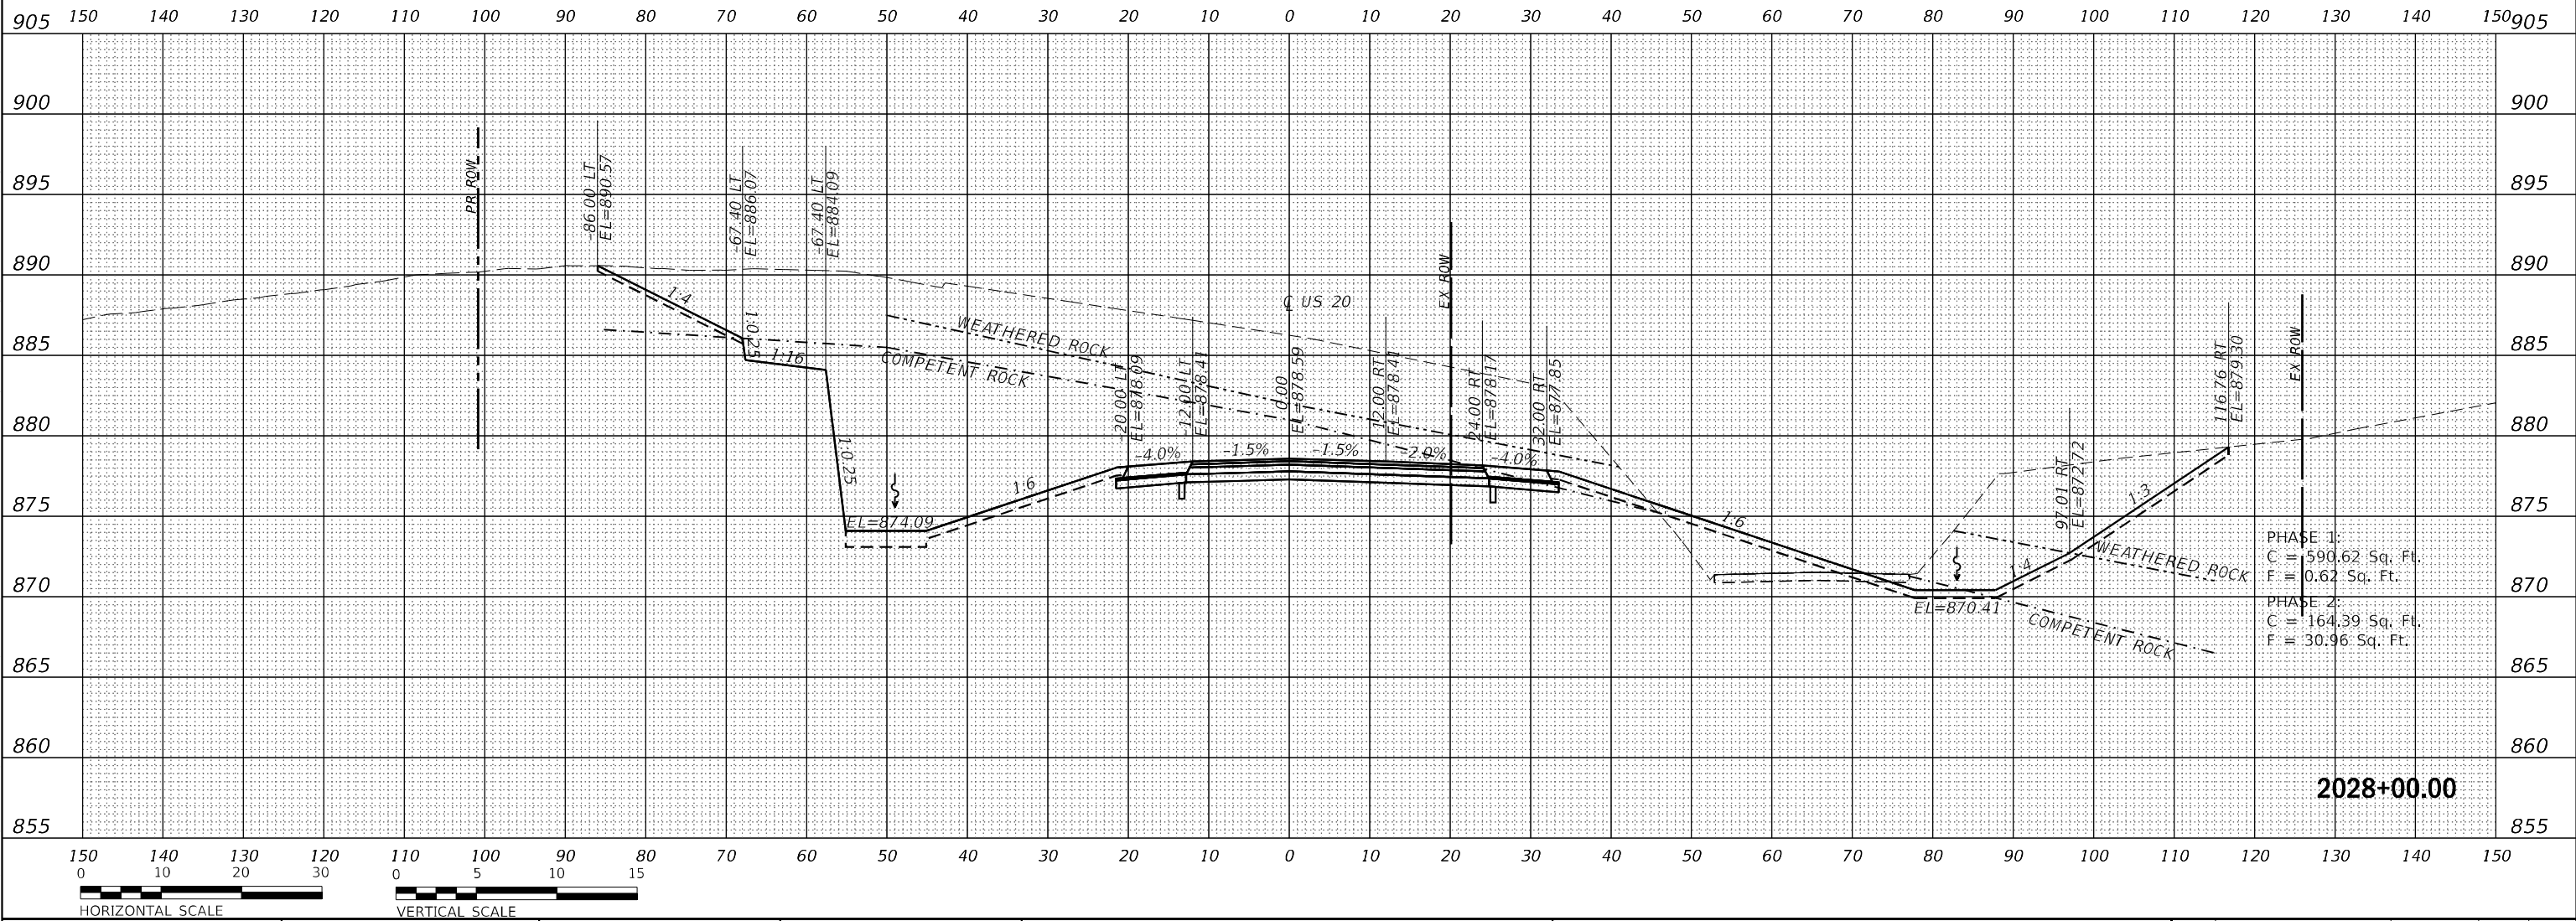

USER NAME = Blomquist	DESIGNED - MMW	REVISED -
	DRAWN - EME	REVISED -
PLOT SCALE = 20,0000' / in.	CHECKED - MAW	REVISED -
PLOT DATE = 10/3/2022	DATE - 04/14/2020	REVISED -



STATE OF ILLINOIS
DEPARTMENT OF TRANSPORTATION

CROSS SECTIONS
US 20


SCALE: SHEET OF SHEETS STA. 2028+00.00 TO STA. 2028+00.00

F.A. RTE.	SECTION	COUNTY	TOTAL SHEETS	SHEET NO.
301	24R	JO DAVIESS	594	448
CONTRACT NO. 64B40				
ILLINOIS FED. AID PROJECT				


ORIGINAL SURVEY	SURVEYED _____	BY _____	DATE _____
	PLOTTED _____		
NOTE BOOK	TEMPLATE _____		
	AREAS _____		
NO. _____	AREAS CHECKED _____		

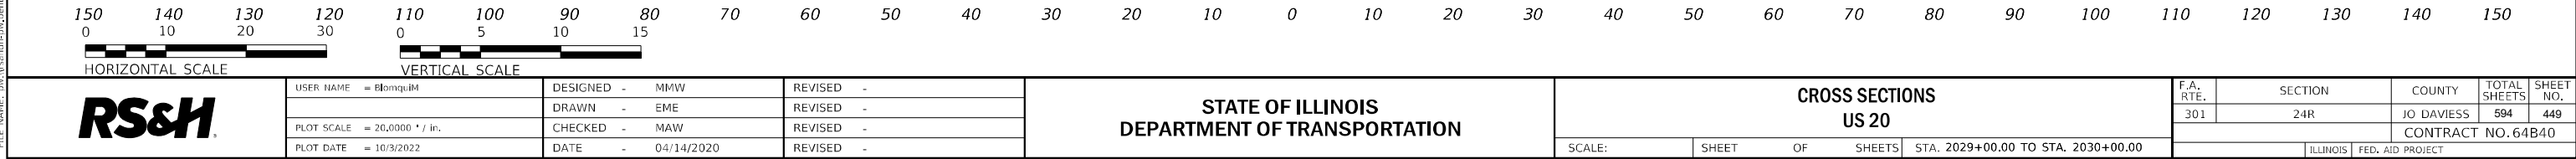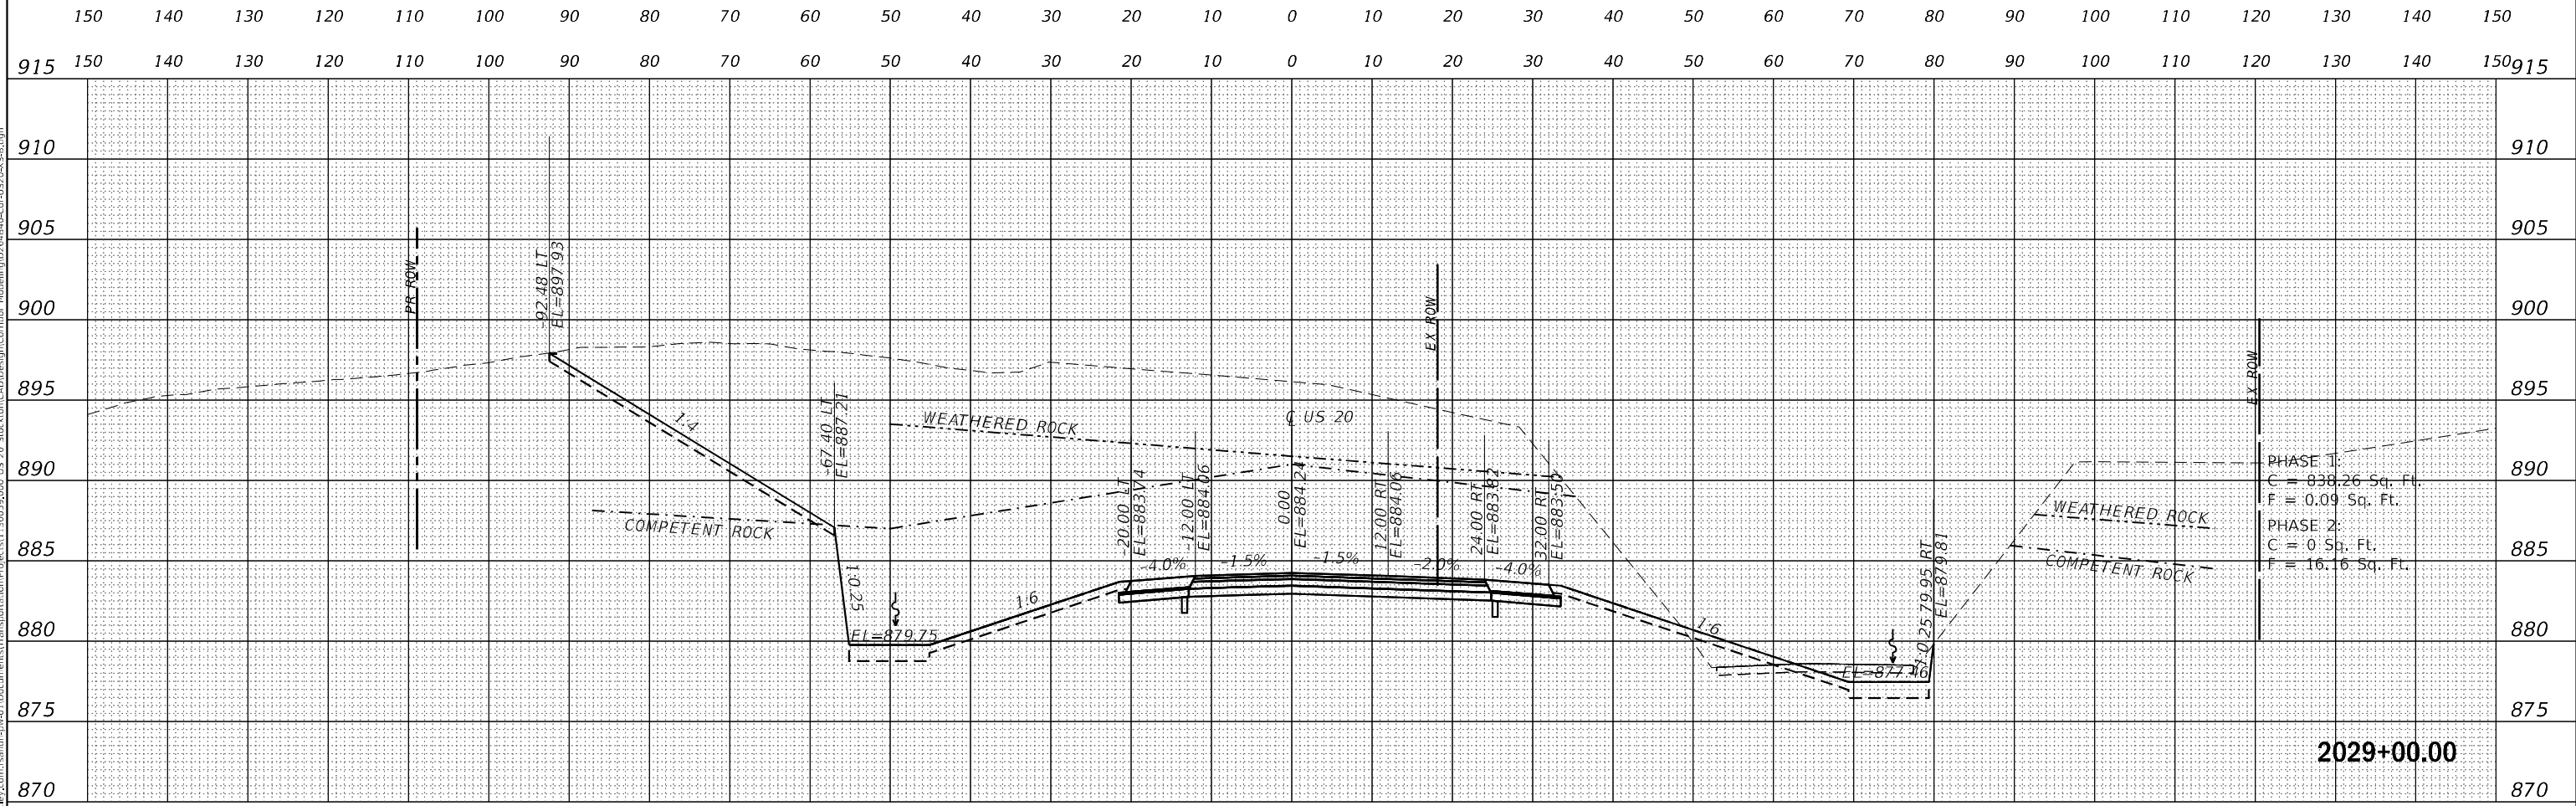


ORIGINAL SURVEY	SURVEYED _____	BY _____	DATE _____
	PLOTTED _____		
NOTE BOOK	TEMPLATE _____		
	AREAS _____		
NO. _____	AREAS CHECKED _____		

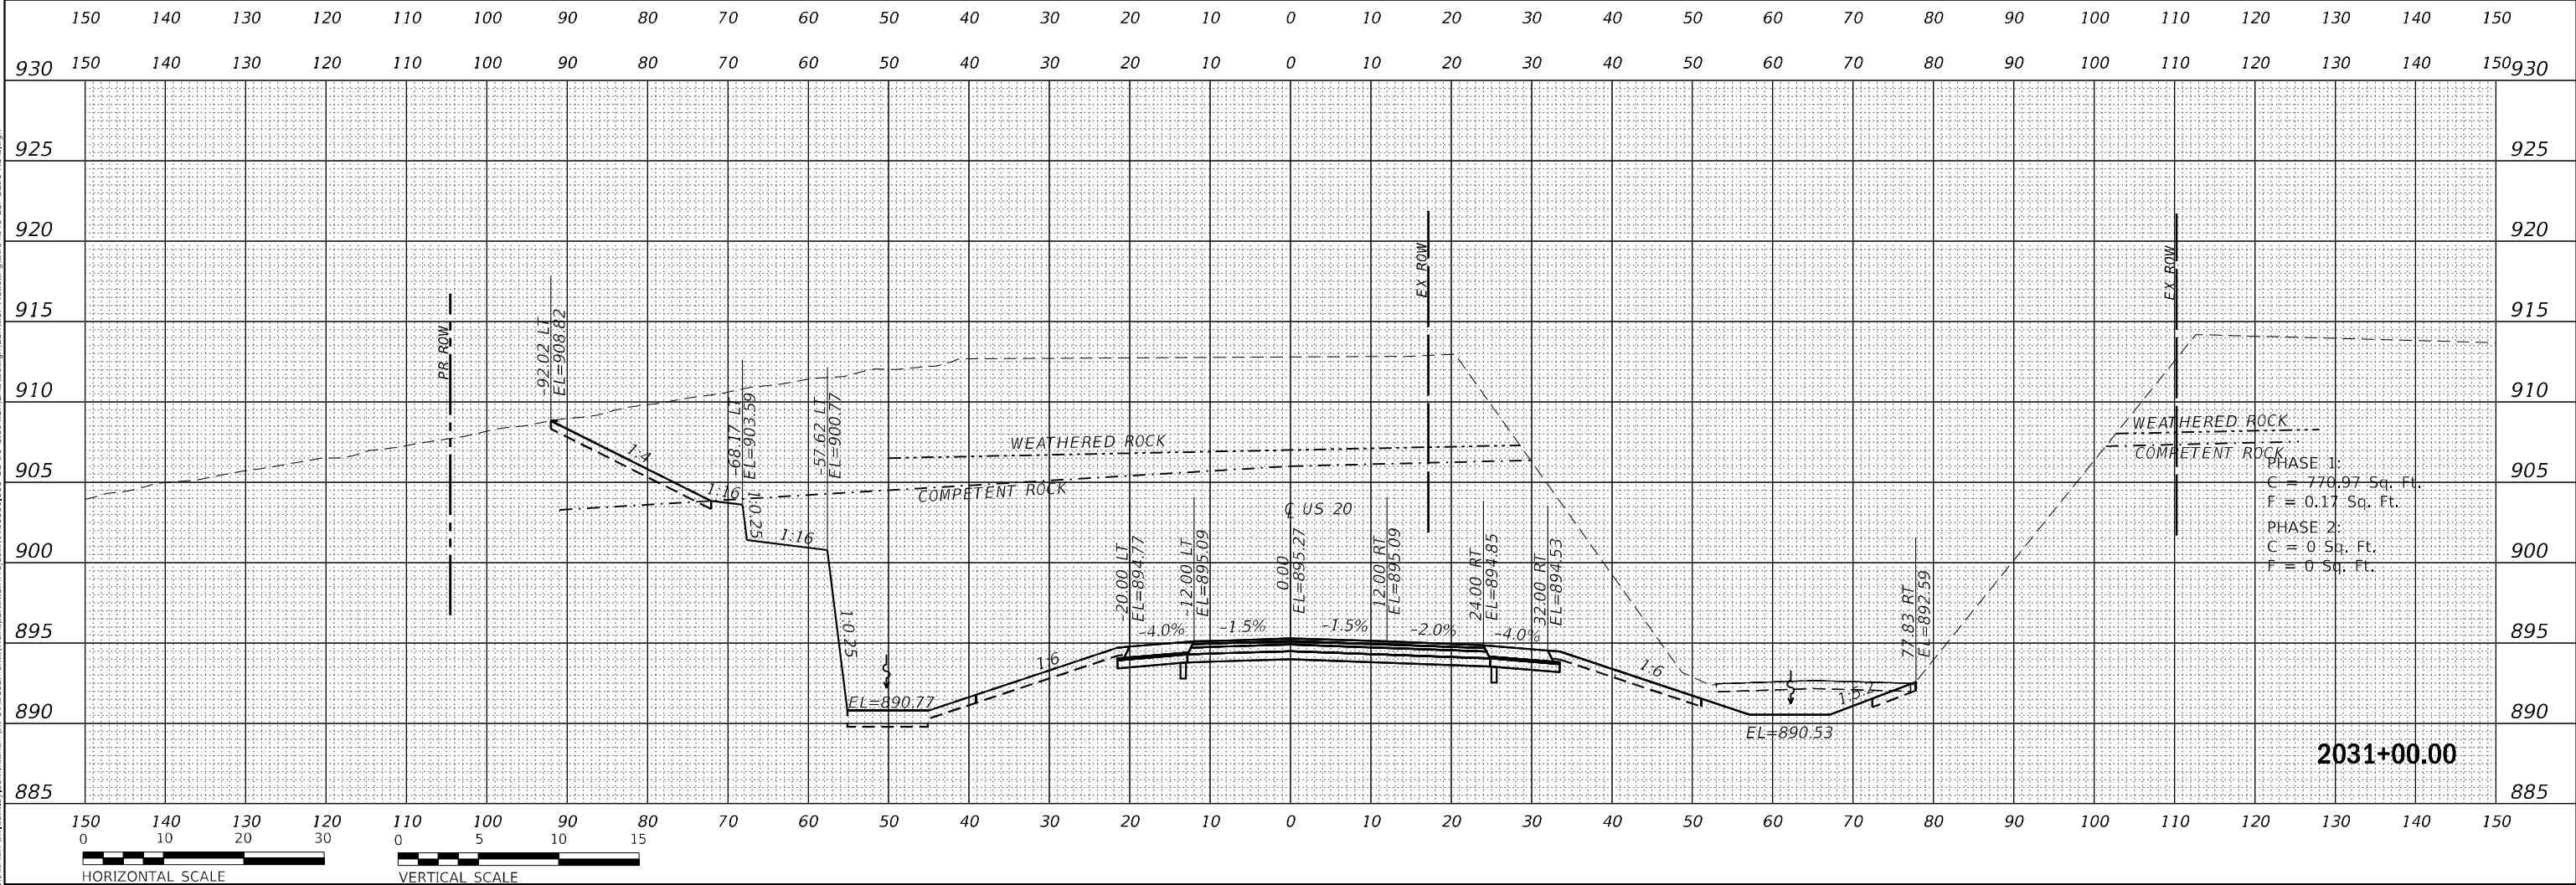

FINAL	SURVEYED	BY	DATE
SURVEY	PLOTTED		
NOTE BOOK	TEMPLATE		
NO.	AREAS CHECKED		

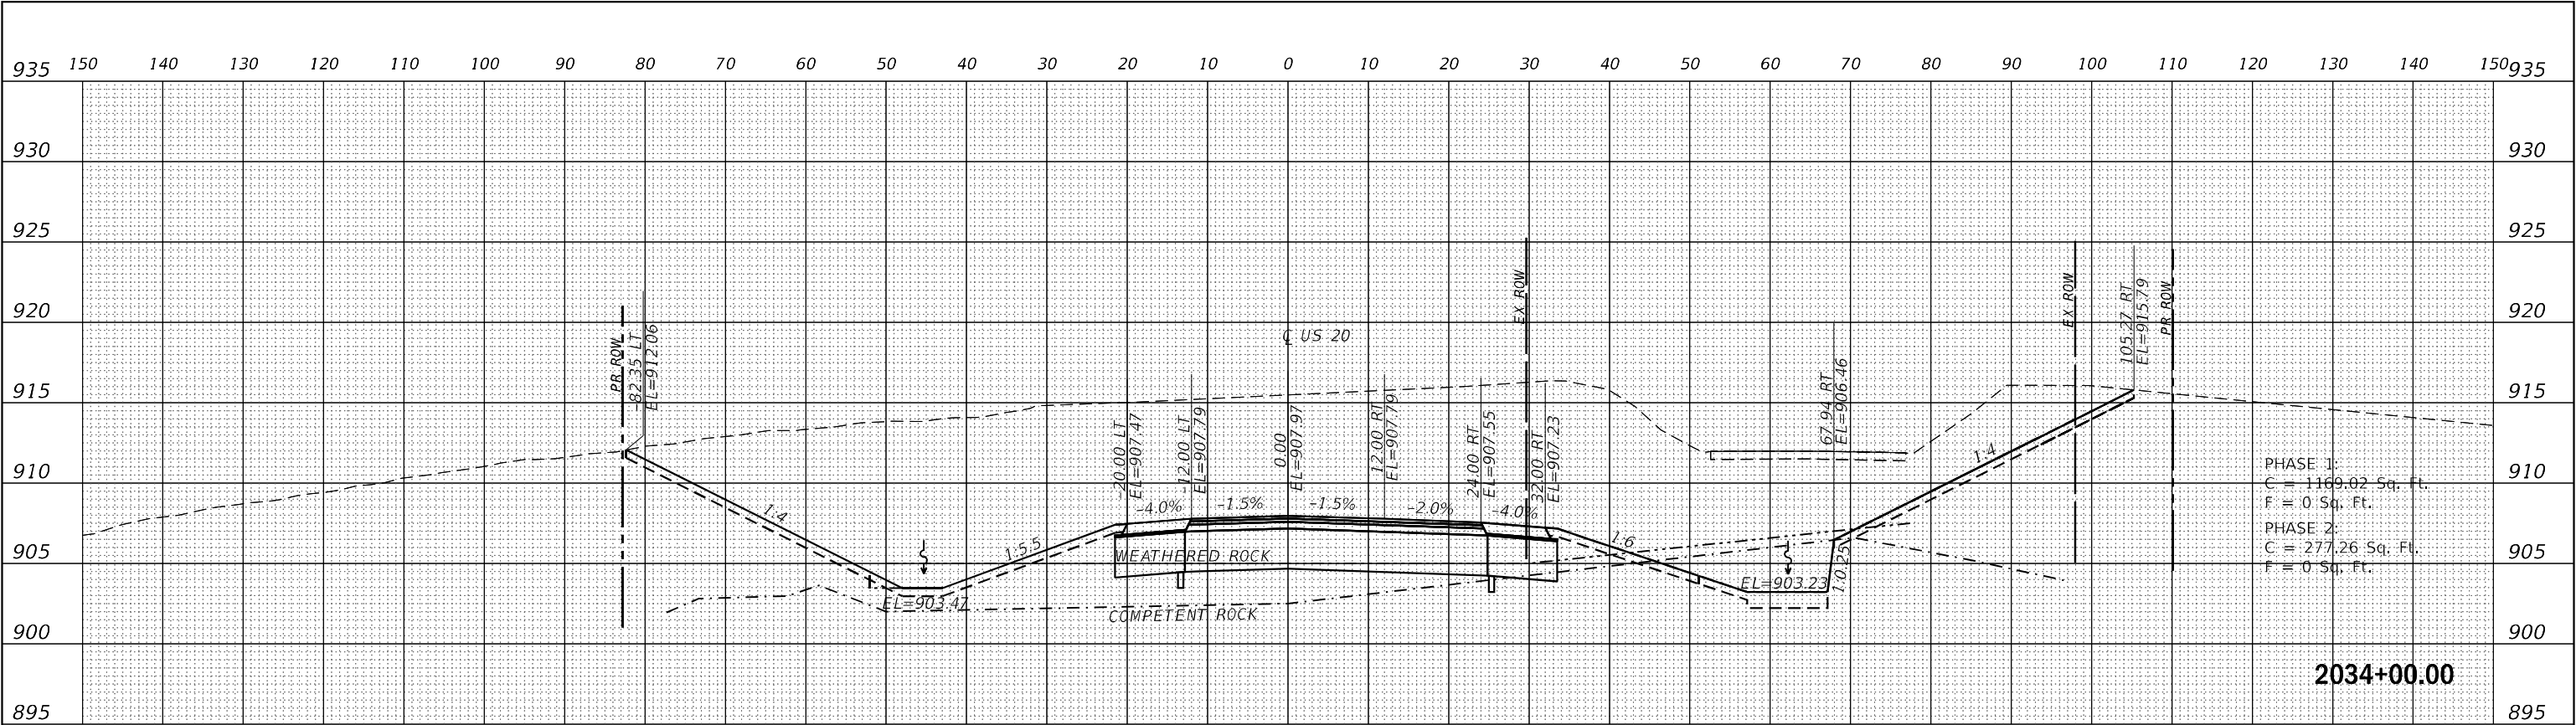

ORIGINAL	SURVEYED	BY	DATE
SURVEY	PLOTTED		
NOTE BOOK	TEMPLATE		
NO.	AREAS CHECKED		

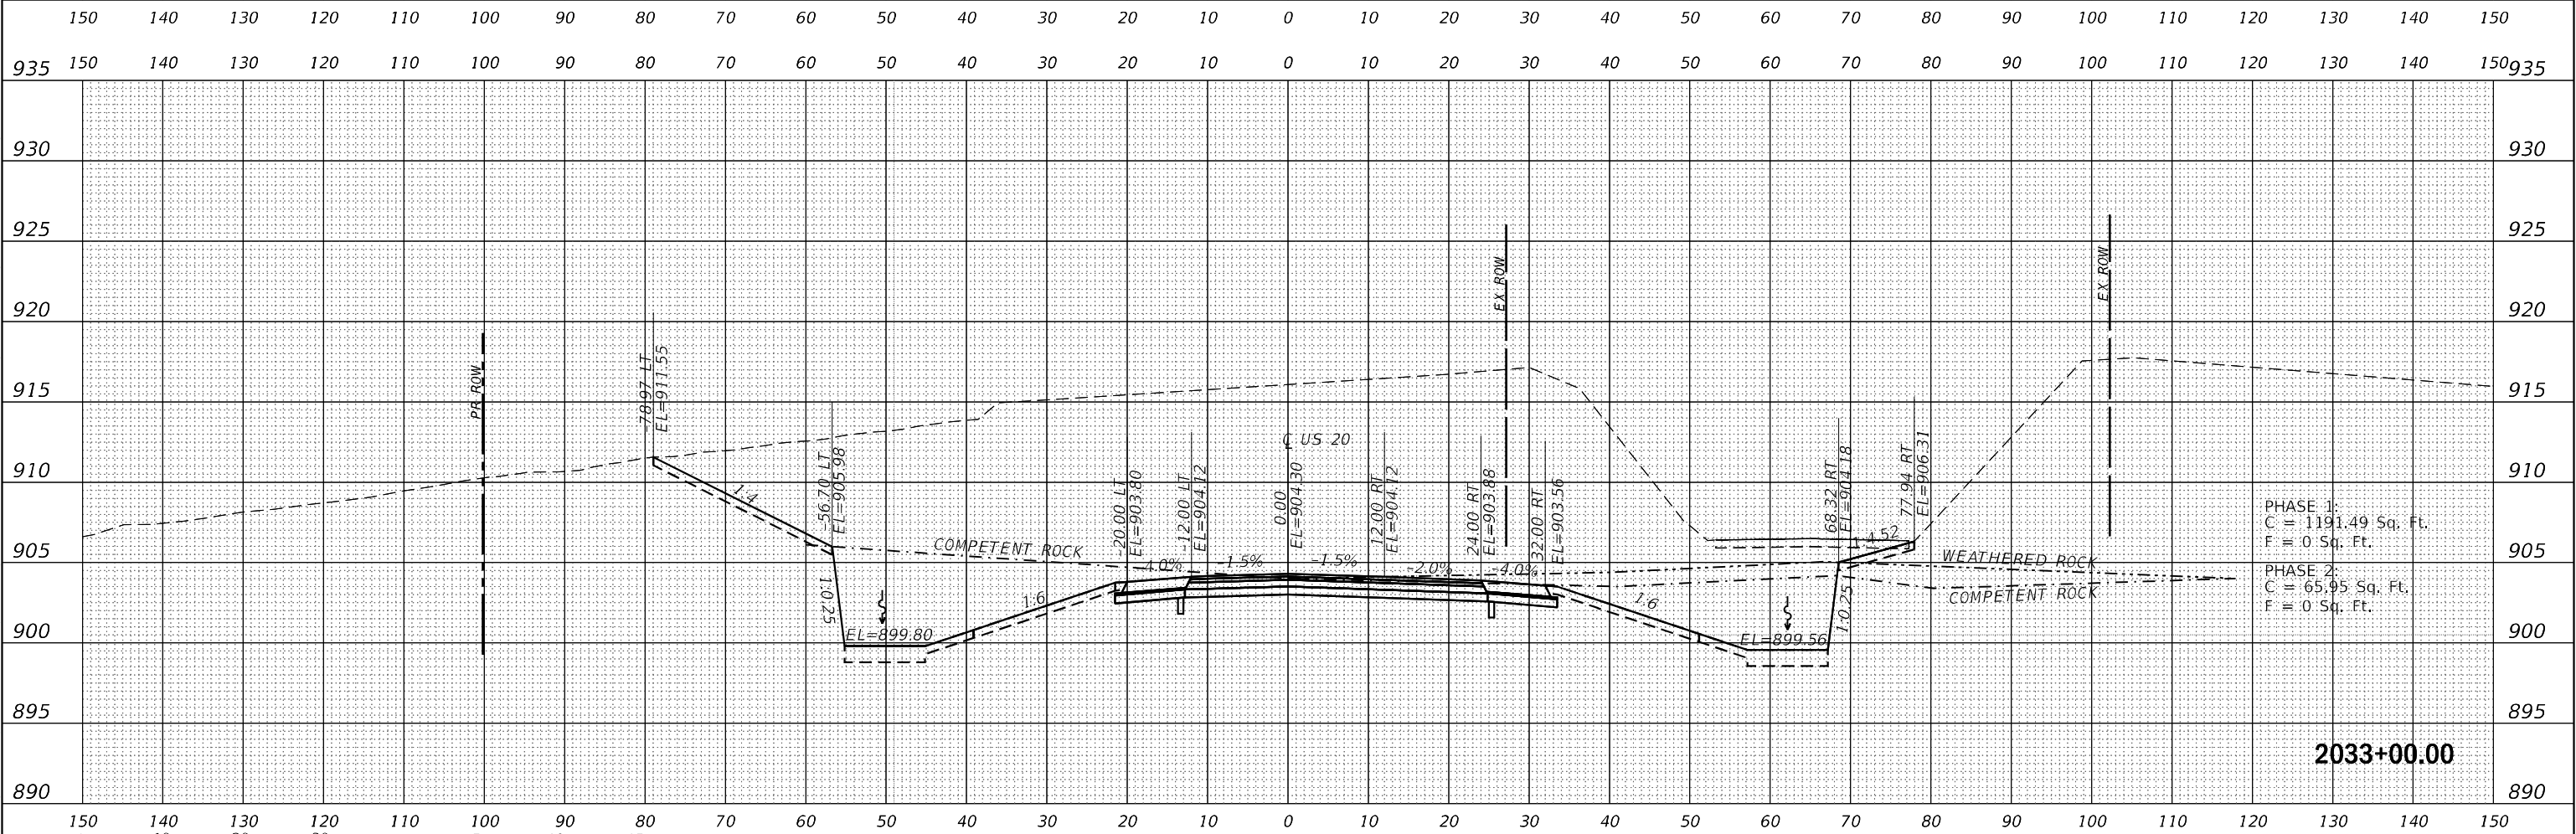

MODEL: US20_Cor6_XSC
FILE NAME: d:\projects\pww\benh\com\rsandh\pww\benh\projects\130495\000 US 20 Station CAD\Design\Center Modeling\02640-Cor-US20-XSC.dgn



RS&H

USER NAME = Blomquist	DESIGNED - MMW	REVISED -
	DRAWN - EME	REVISED -
PLOT SCALE = 20,0000' / in.	CHECKED - MAW	REVISED -
PLOT DATE = 10/3/2022	DATE - 04/14/2020	REVISED -

STATE OF ILLINOIS
DEPARTMENT OF TRANSPORTATION

CROSS SECTIONS
US 20


SCALE: SHEET OF SHEETS STA. 2033+00.00 TO STA. 2034+00.00

F.A. RTE.	SECTION	COUNTY	TOTAL SHEETS	SHEET NO.
301	24R	JO DAVIESS	594	451
CONTRACT NO. 64B40				
ILLINOIS FED. AID PROJECT				


FINAL	SURVEYED	BY	DATE
SURVEY	PLOTTED		
NOTE BOOK	TEMPLATE		
NO.	AREAS CHECKED		

ORIGINAL	SURVEYED	BY	DATE
SURVEY	PLOTTED		
NOTE BOOK	TEMPLATE		
NO.	AREAS CHECKED		


MODEL: US20_Cor6_XSC
FILE NAME: D:\1\road\p-w\benh\com\rsandh-pw\01\Documents\Transportation\Projects\130495\000 US 20 Station CAD\Design\Corridor Modeling\0264040-Cor-US20-XSC.dgn

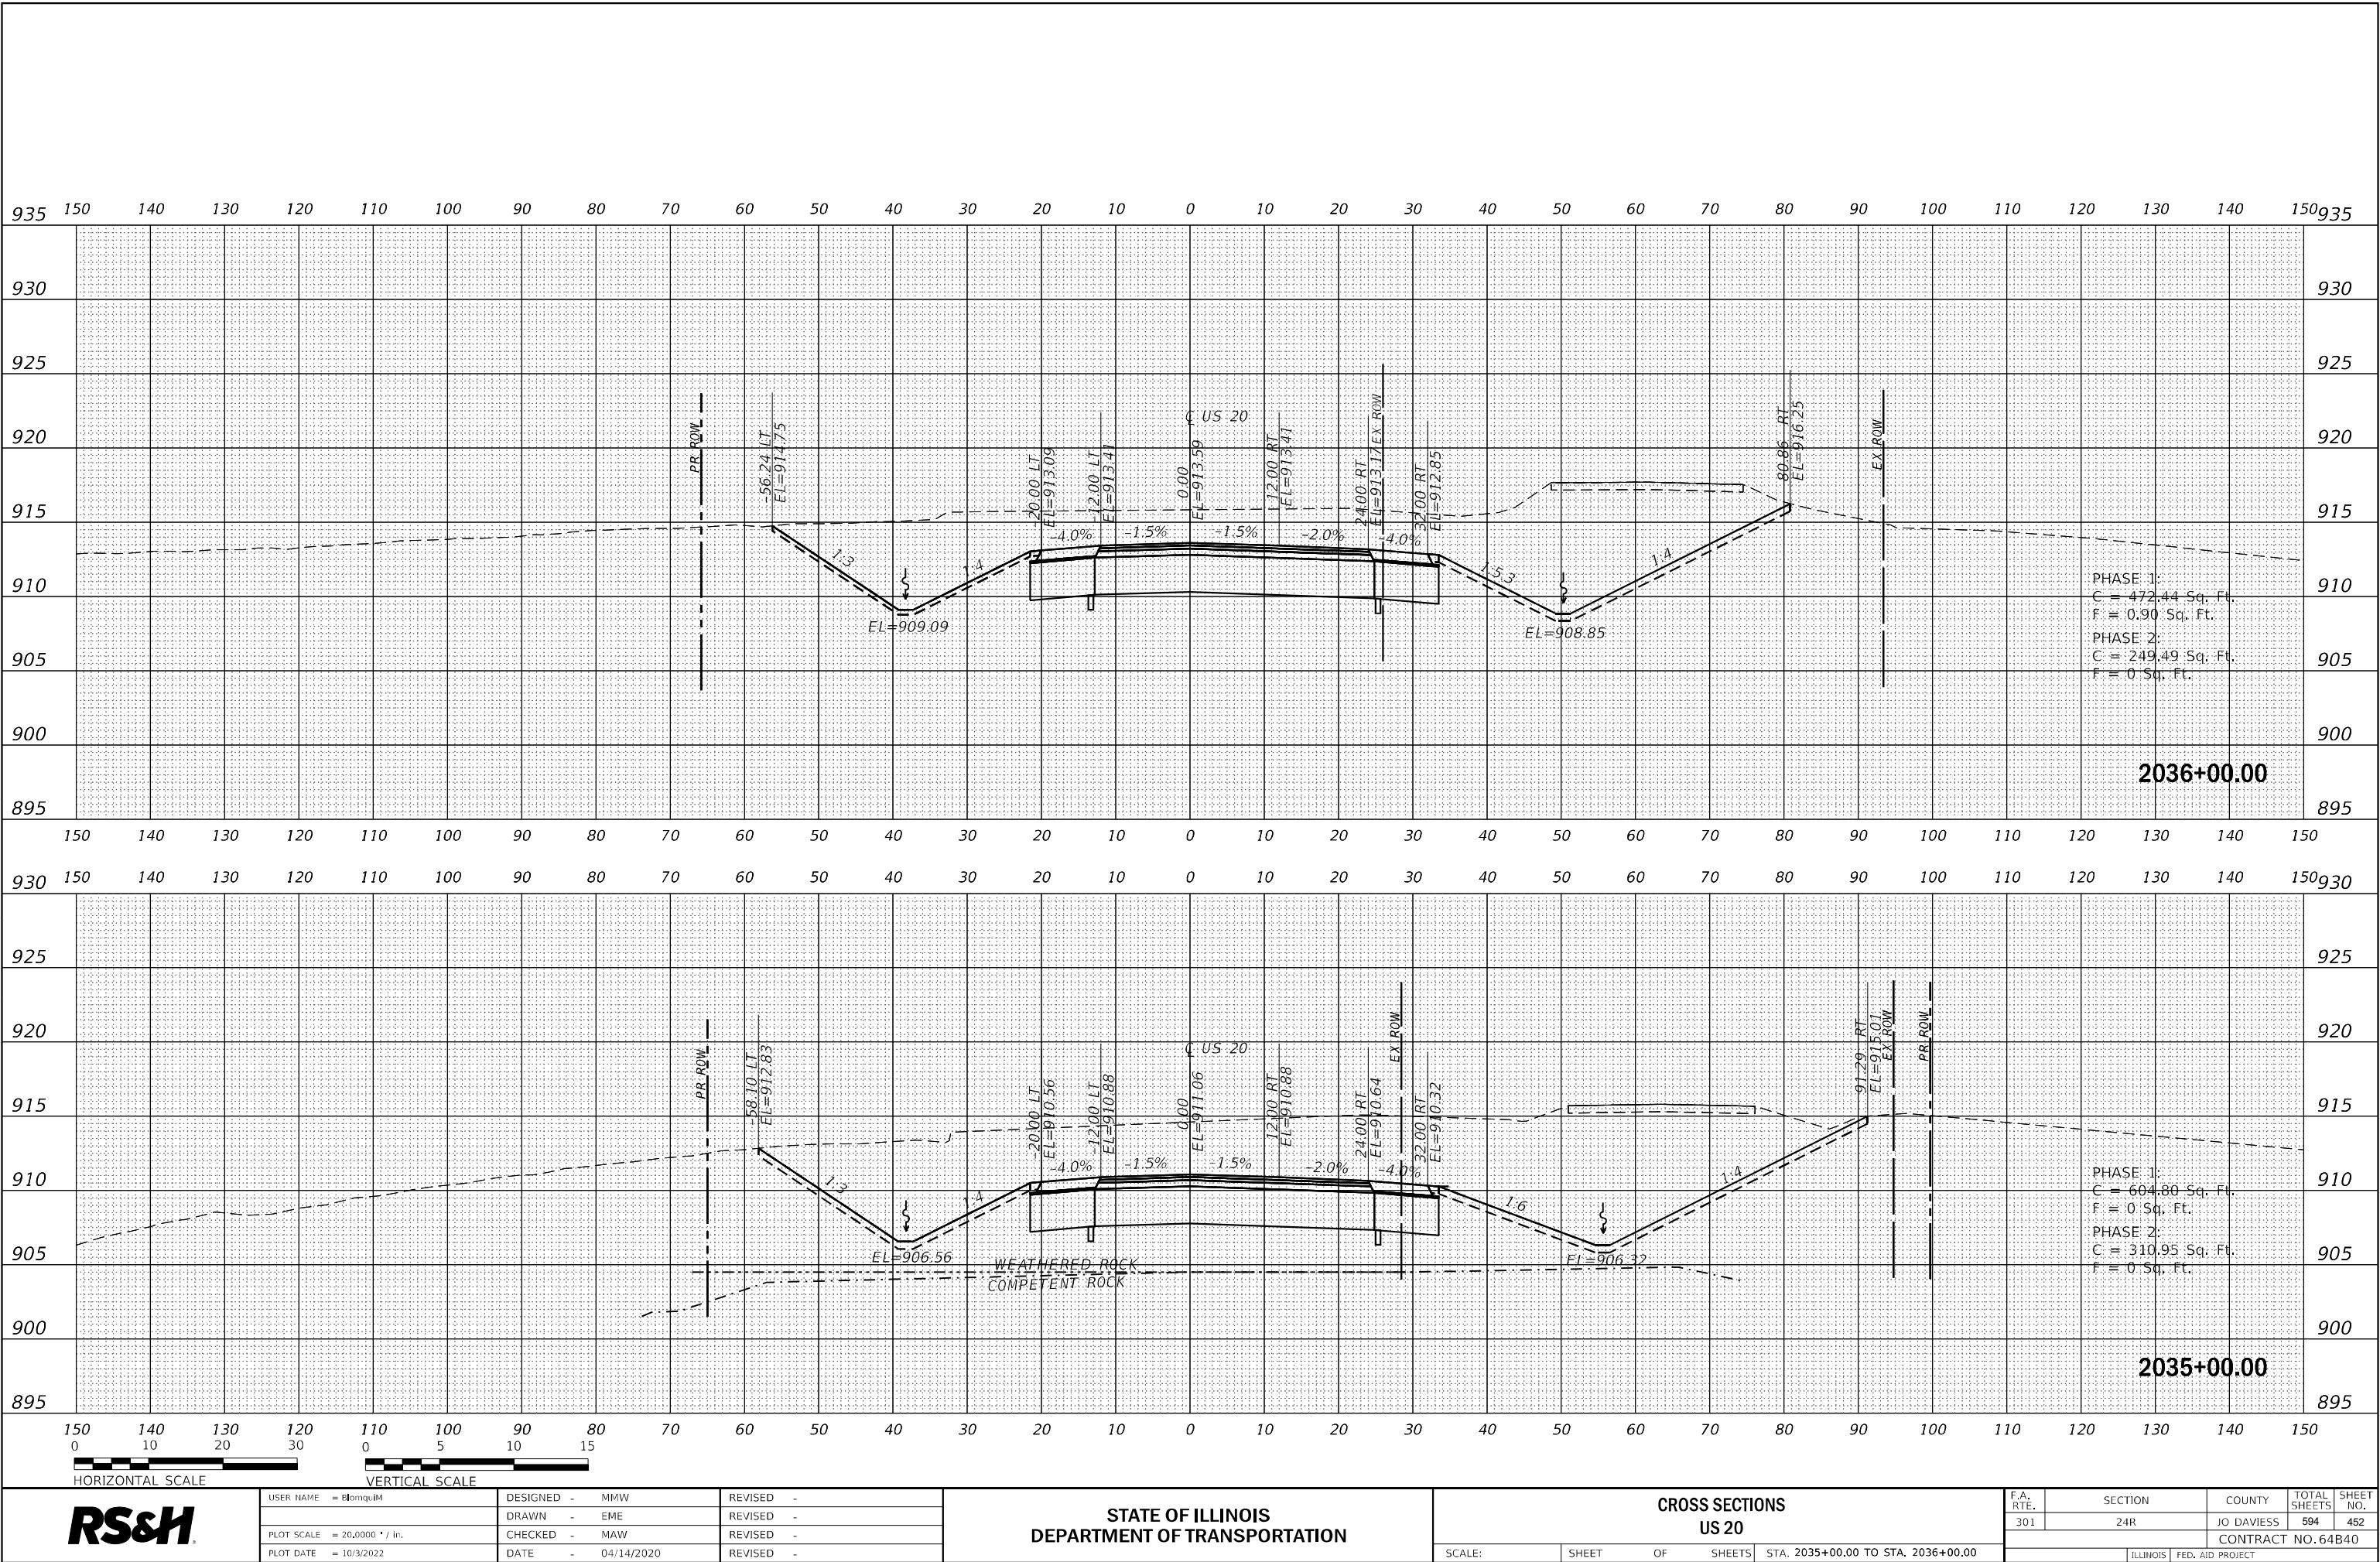


ORIGINAL SURVEY	SURVEYED _____	BY _____	DATE _____
	PLOTTED _____		
NOTE BOOK	TEMPLATE _____		
	AREAS _____		
NO. _____	AREAS CHECKED _____		

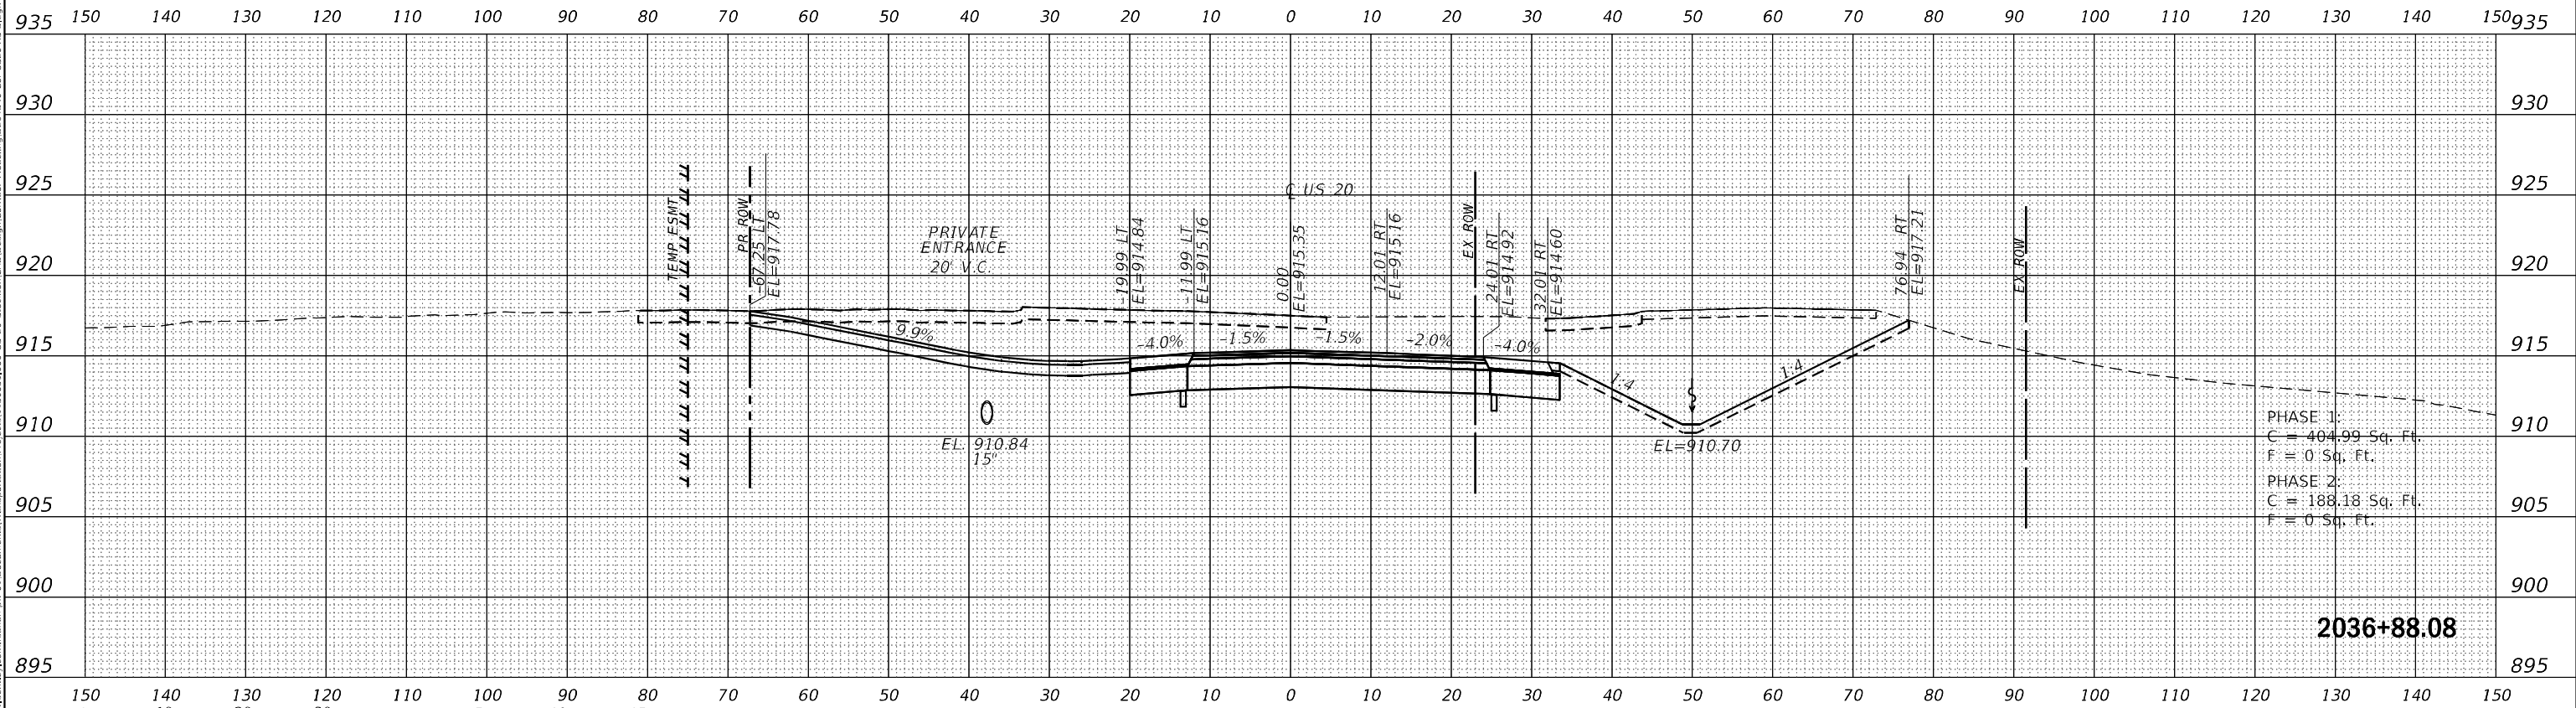

FINAL	SURVEYED	DATE
SURVEY	PLOTTED	BY
NOTE BOOK	TEMPLATE	
NO.	AREAS CHECKED	

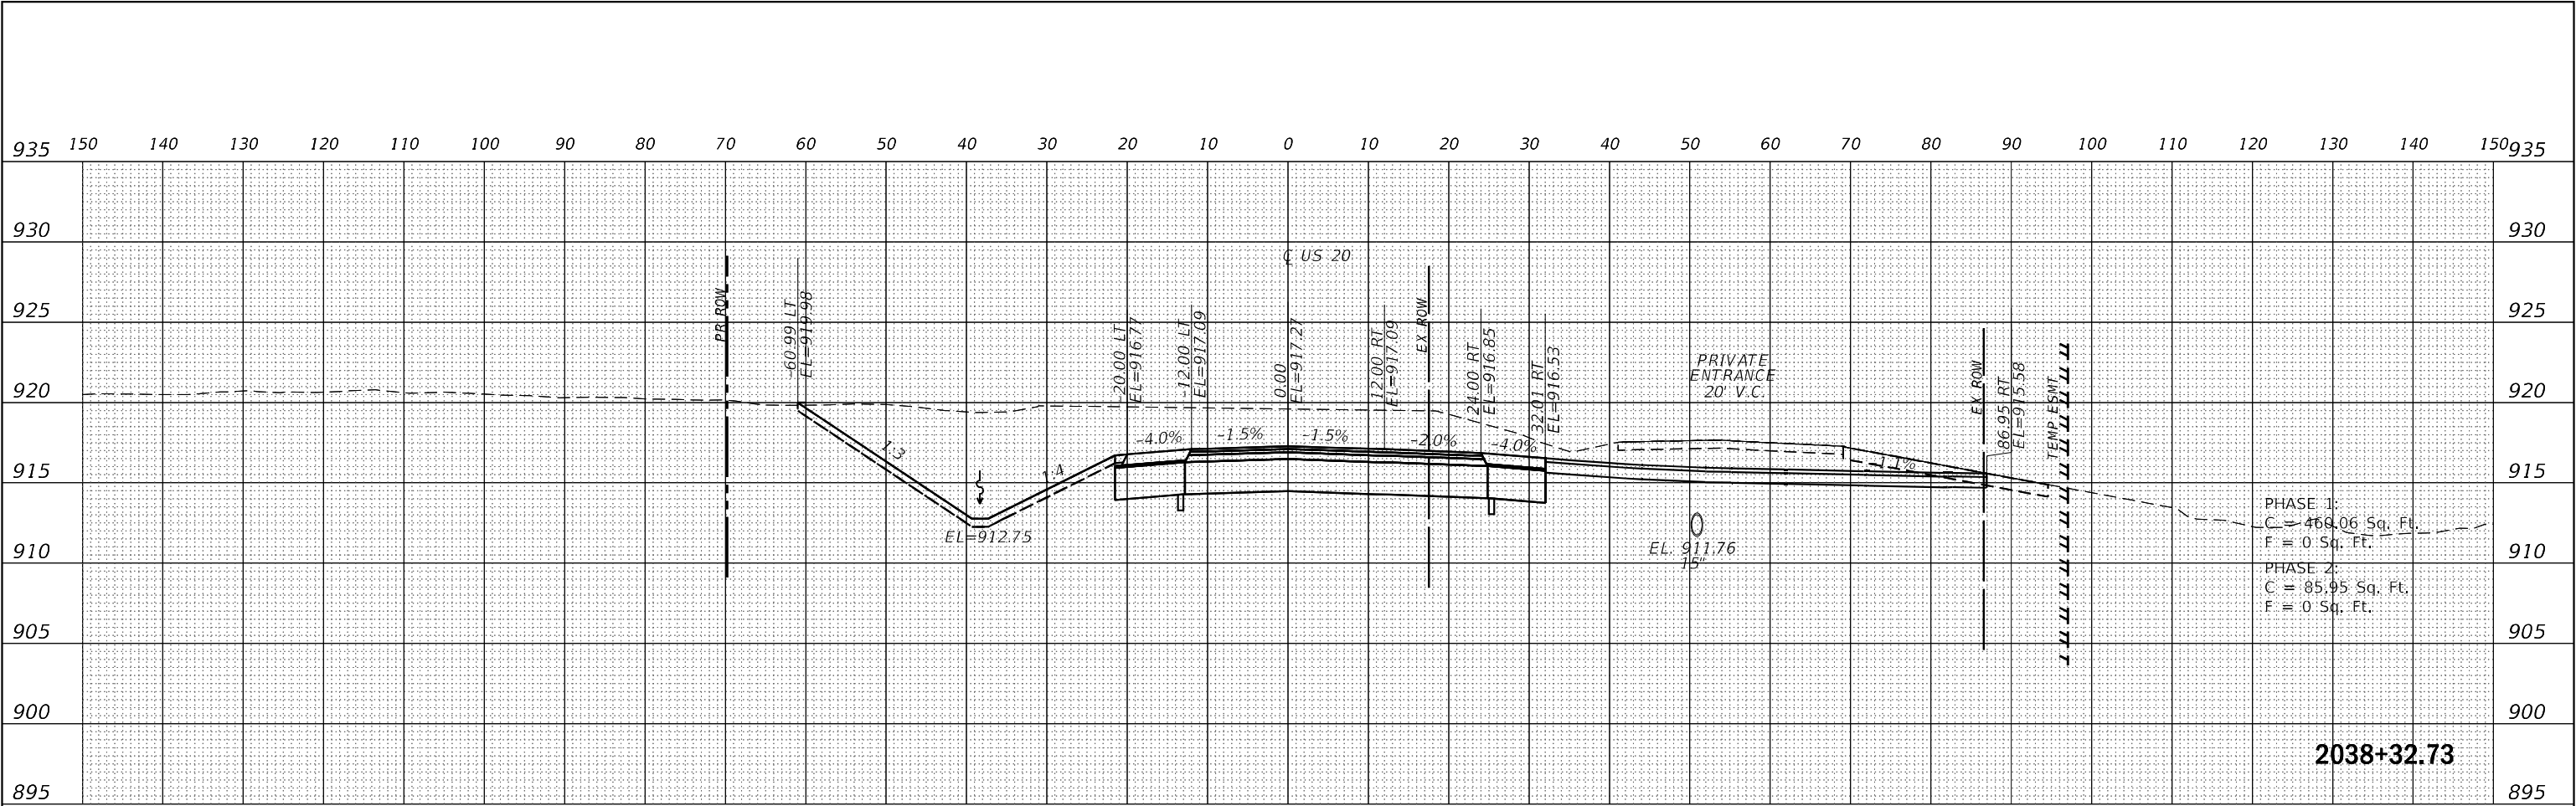

ORIGINAL	SURVEYED	DATE
SURVEY	PLOTTED	BY
NOTE BOOK	TEMPLATE	
NO.	AREAS CHECKED	

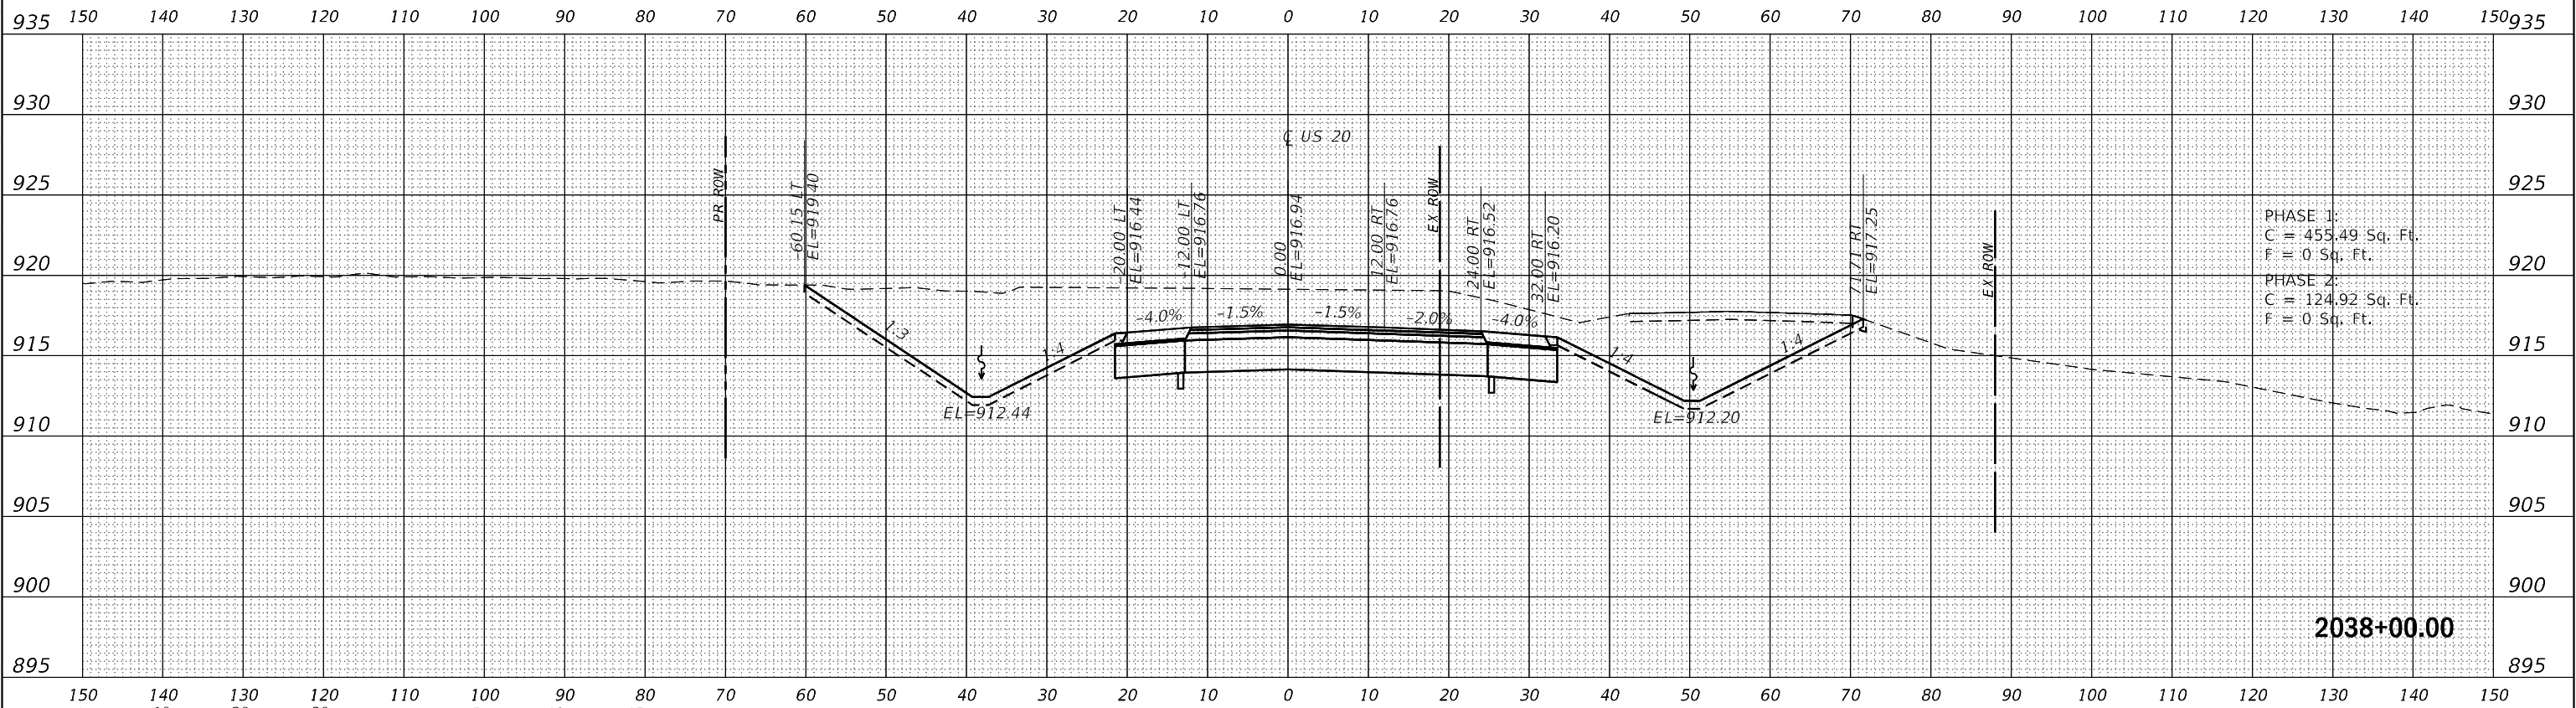

MODEL: US20_Cor6_XSC
FILE NAME: p:\us20-cor6-xsc\us20-cor6-xsc.dgn



RS&H

USER NAME = Blomquist	DESIGNED - MMW	REVISED -
	DRAWN - EME	REVISED -
PLOT SCALE = 20,0000' / in.	CHECKED - MAW	REVISED -
PLOT DATE = 10/3/2022	DATE - 04/14/2020	REVISED -

STATE OF ILLINOIS
DEPARTMENT OF TRANSPORTATION

CROSS SECTIONS
US 20



SCALE: SHEET OF SHEETS STA. 2038+00.00 TO STA. 2038+32.73

F.A. RTE.	SECTION	COUNTY	TOTAL SHEETS	SHEET NO.
301	24R	JO DAVIESS	594	454
CONTRACT NO. 64B40				
ILLINOIS FED. AID PROJECT				

FINAL SURVEY	NO.	SURVEYED	BY	DATE

ORIGINAL SURVEY	NO.	SURVEYED	BY	DATE

MODEL: US20_Cor6_XSC
FILE NAME: d:\work\us20\us20_cor6_xsc.dgn
PROJECT: US 20 Station CAD Design
CADD: Modeling D264840-Cor-US20-XSC.dgn

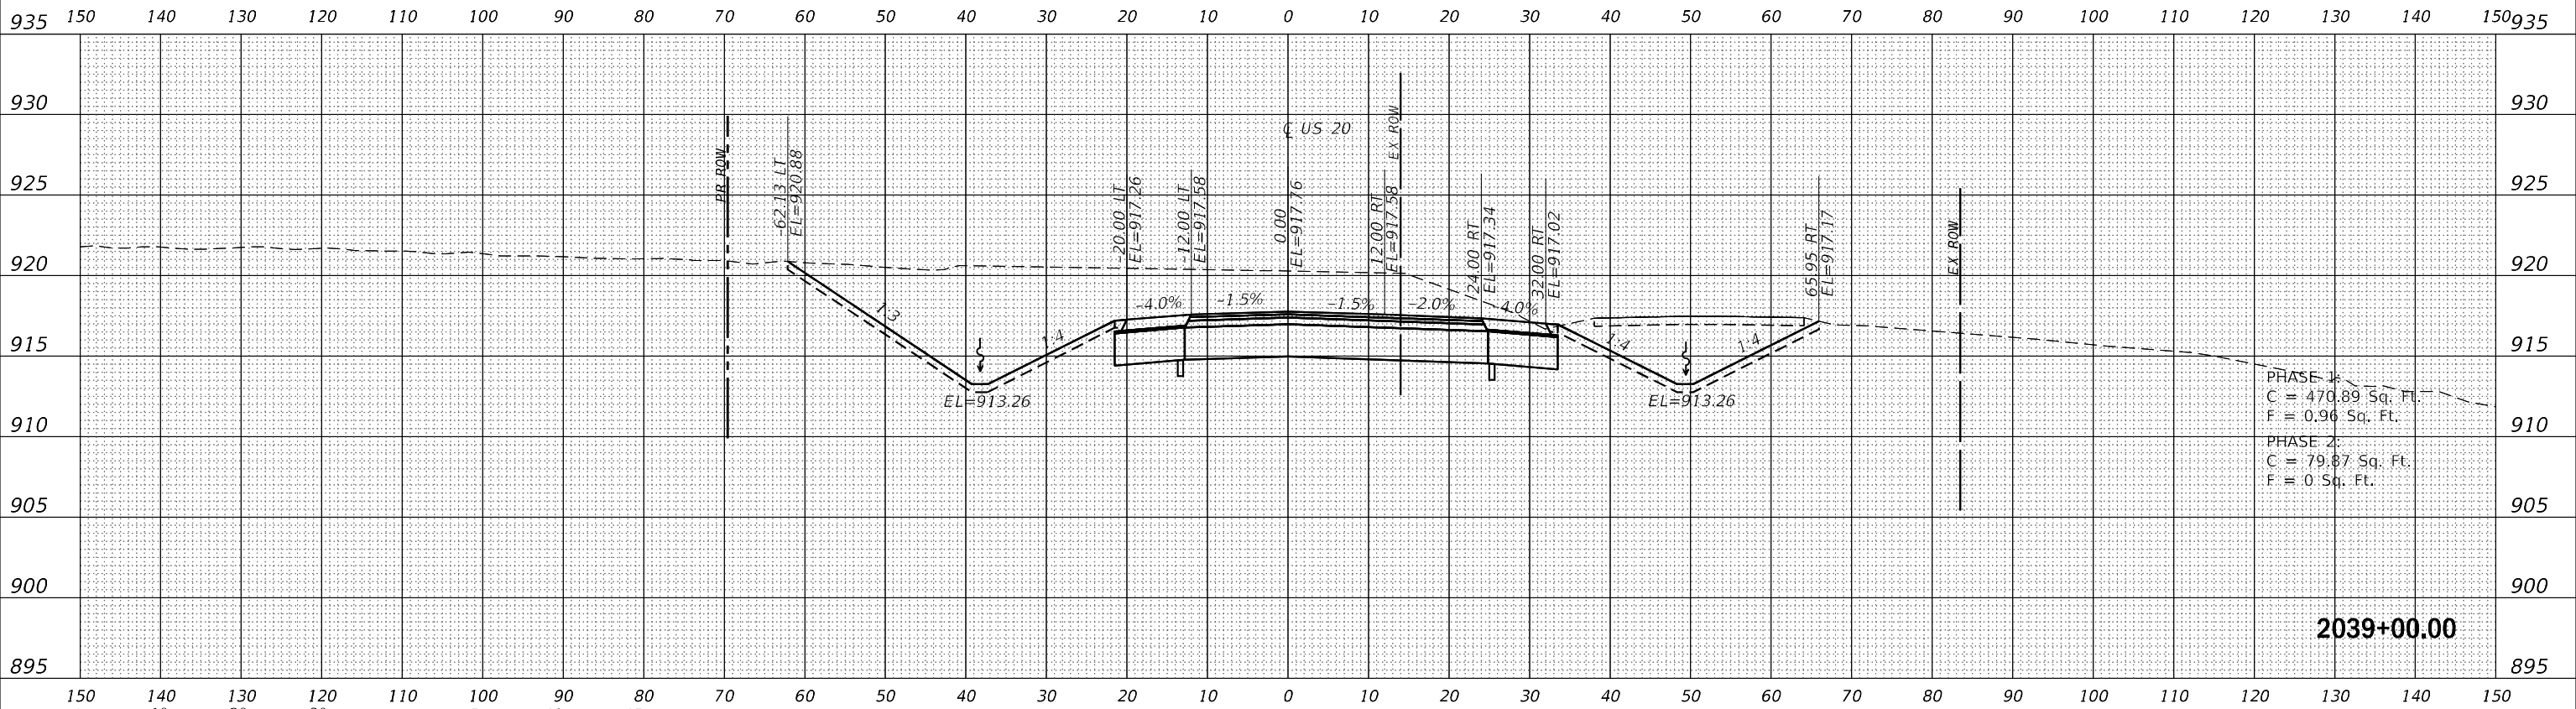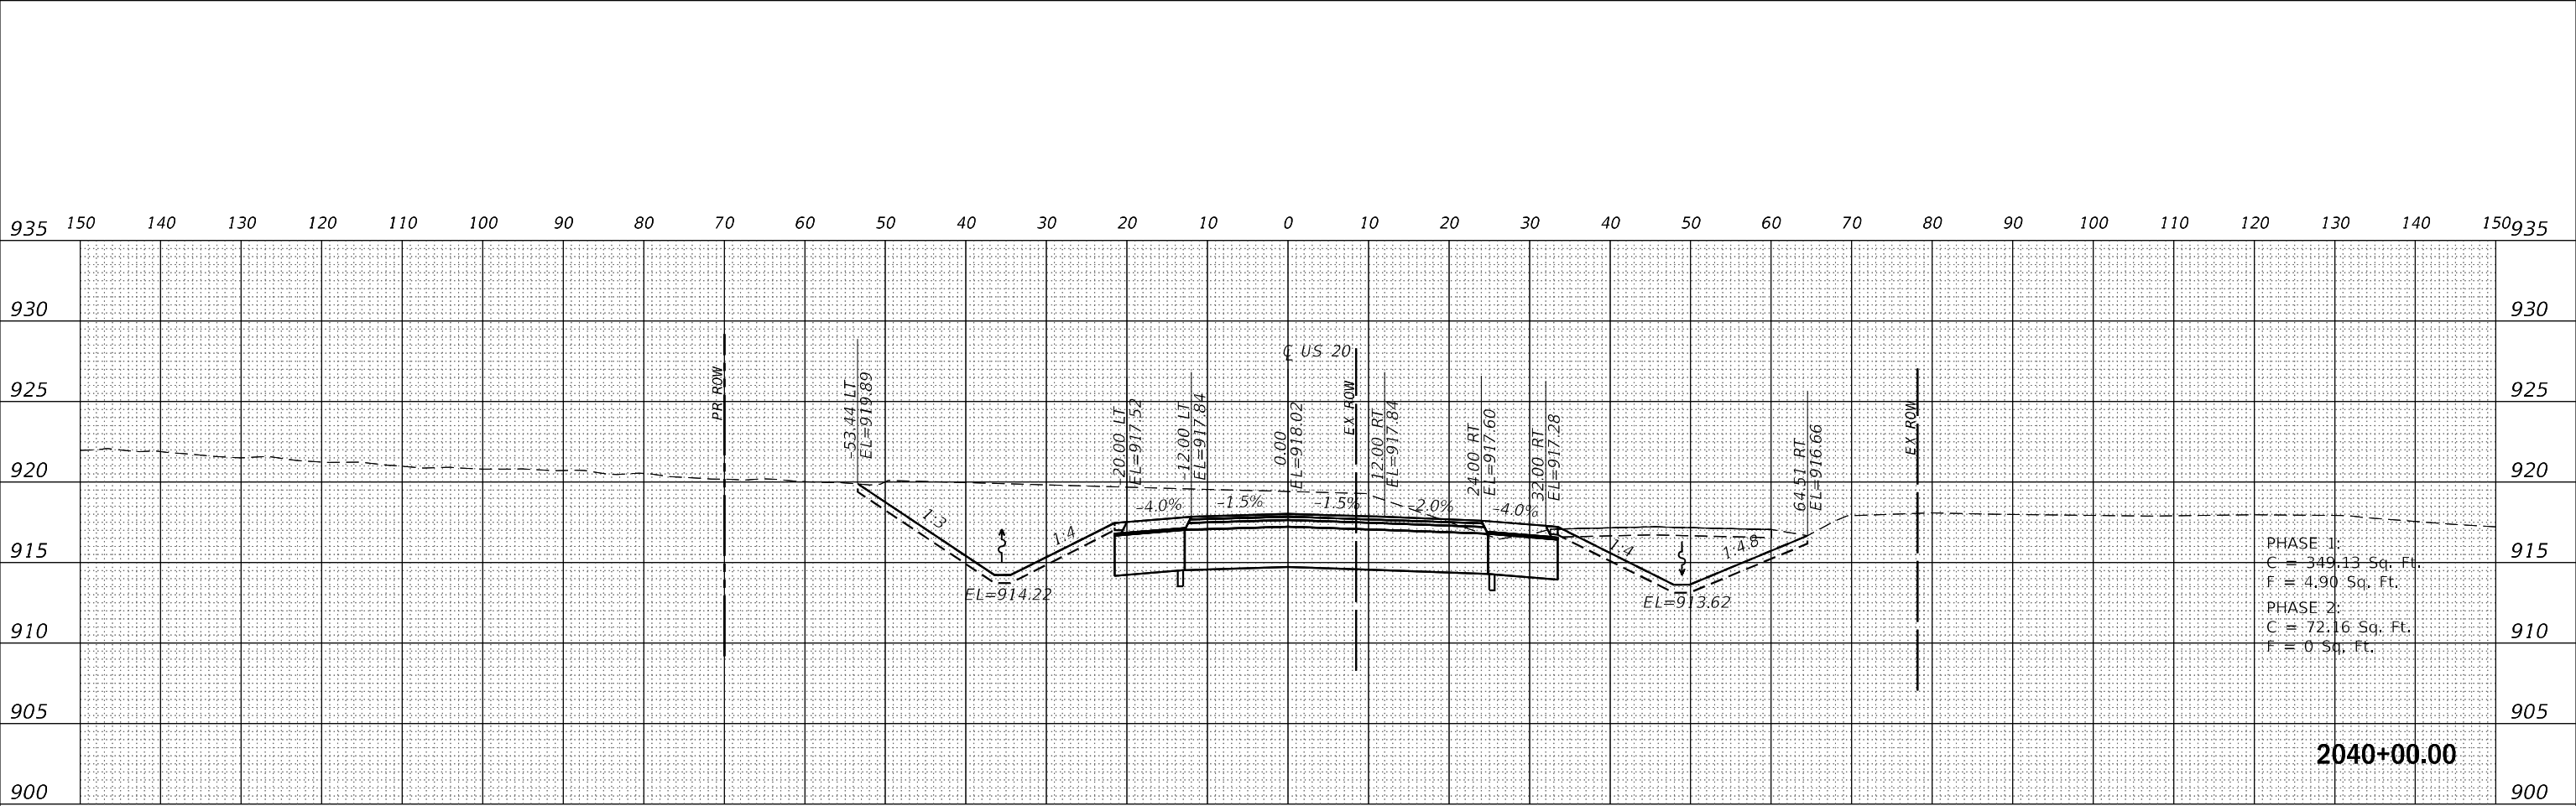

USER NAME = Blomquist	DESIGNED - MMW	REVISED -
	DRAWN - EME	REVISED -
PLOT SCALE = 20,0000' / in.	CHECKED - MAW	REVISED -
PLOT DATE = 10/3/2022	DATE - 04/14/2020	REVISED -

STATE OF ILLINOIS
DEPARTMENT OF TRANSPORTATION

CROSS SECTIONS
US 20


SCALE: SHEET OF SHEETS STA. 2039+00.00 TO STA. 2040+00.00

F.A. RTE.	SECTION	COUNTY	TOTAL SHEETS	SHEET NO.
301	24R	JO DAVIESS	594	455
CONTRACT NO. 64B40				
ILLINOIS FED. AID PROJECT				

FINAL SURVEY NO.	SURVEYED DATE	BY	DATE

ORIGINAL SURVEY NO.	SURVEYED DATE	BY	DATE

MODEL: US20_Cor6_XSC
FILE NAME: D:\projects\us20\us20_cor6\us20_cor6.dgn
PROJECT: US 20 Station CAD Design
DESIGN: Modeling D2440-Cor-US20.dgn

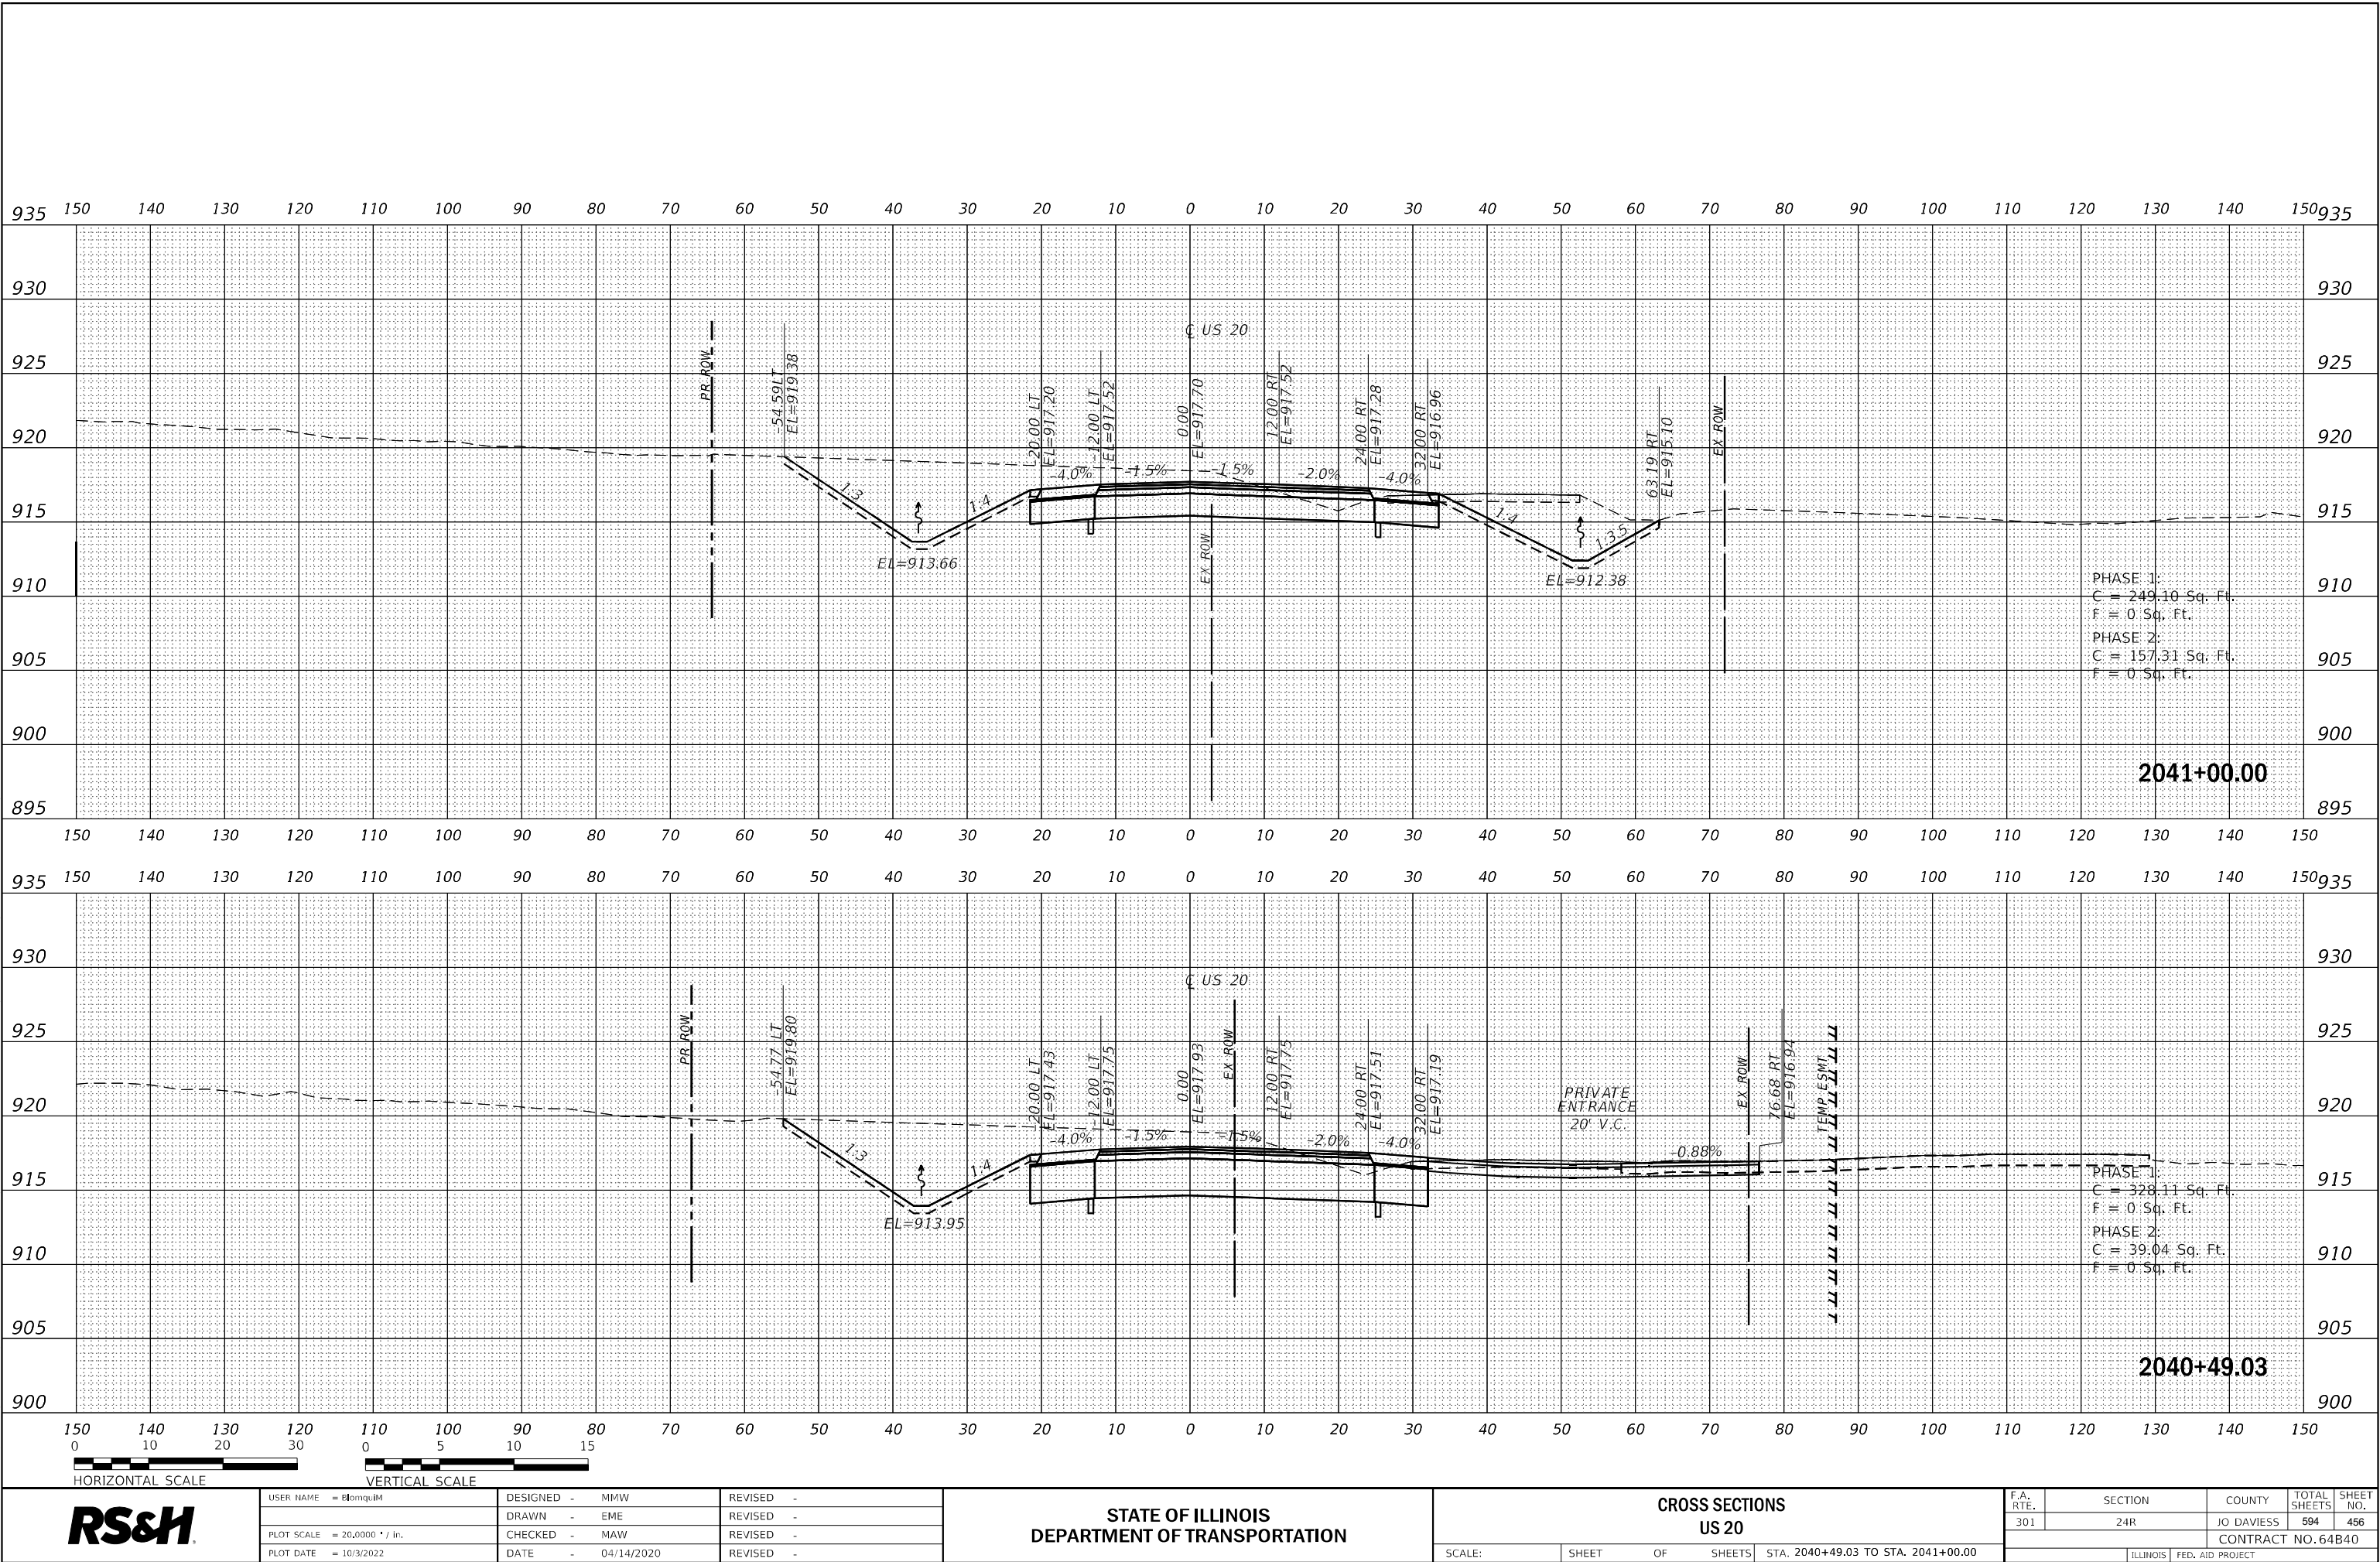

USER NAME = BLOMQUIST	DESIGNED - MMW	REVISED -
DRAWN - EME	REVISOR -	
PLOT SCALE = 20,000' = 1" = 10'	CHECKED - MAW	REVISED -
PLOT DATE = 10/3/2022	DATE - 04/14/2020	REVISED -


STATE OF ILLINOIS
DEPARTMENT OF TRANSPORTATION

CROSS SECTIONS
US 20


SCALE:	SHEET	OF	SHEETS	STA. 2040+49.03 TO STA. 2041+00.00
--------	-------	----	--------	------------------------------------

F.A. RTE.	SECTION	COUNTY	TOTAL SHEETS	SHEET NO.
301	24R	JO DAVISS	594	456
CONTRACT NO. 64B40				
ILLINOIS FED. AID PROJECT				

FINAL SURVEY	SURVEYED NOTE BOOK NO.	BY	DATE

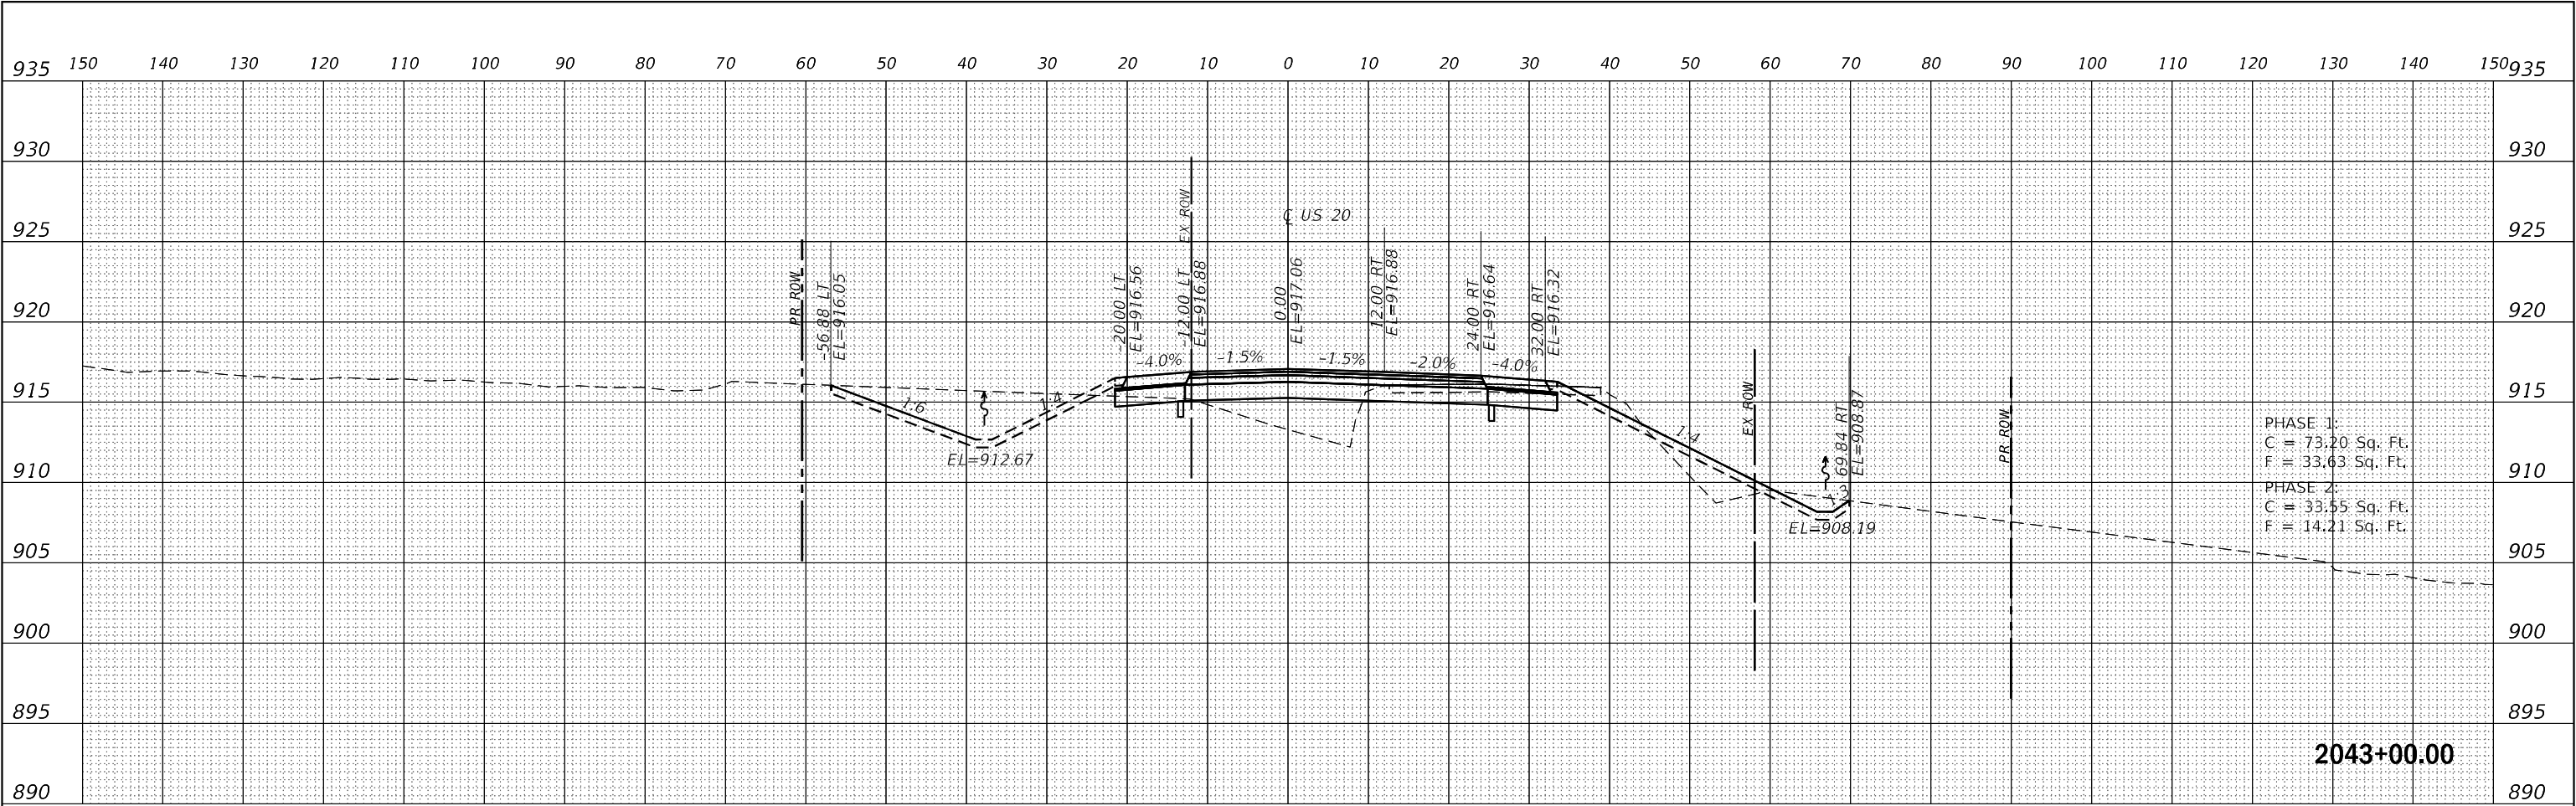

ORIGINAL SURVEY	SURVEYED NOTE BOOK NO.	BY	DATE

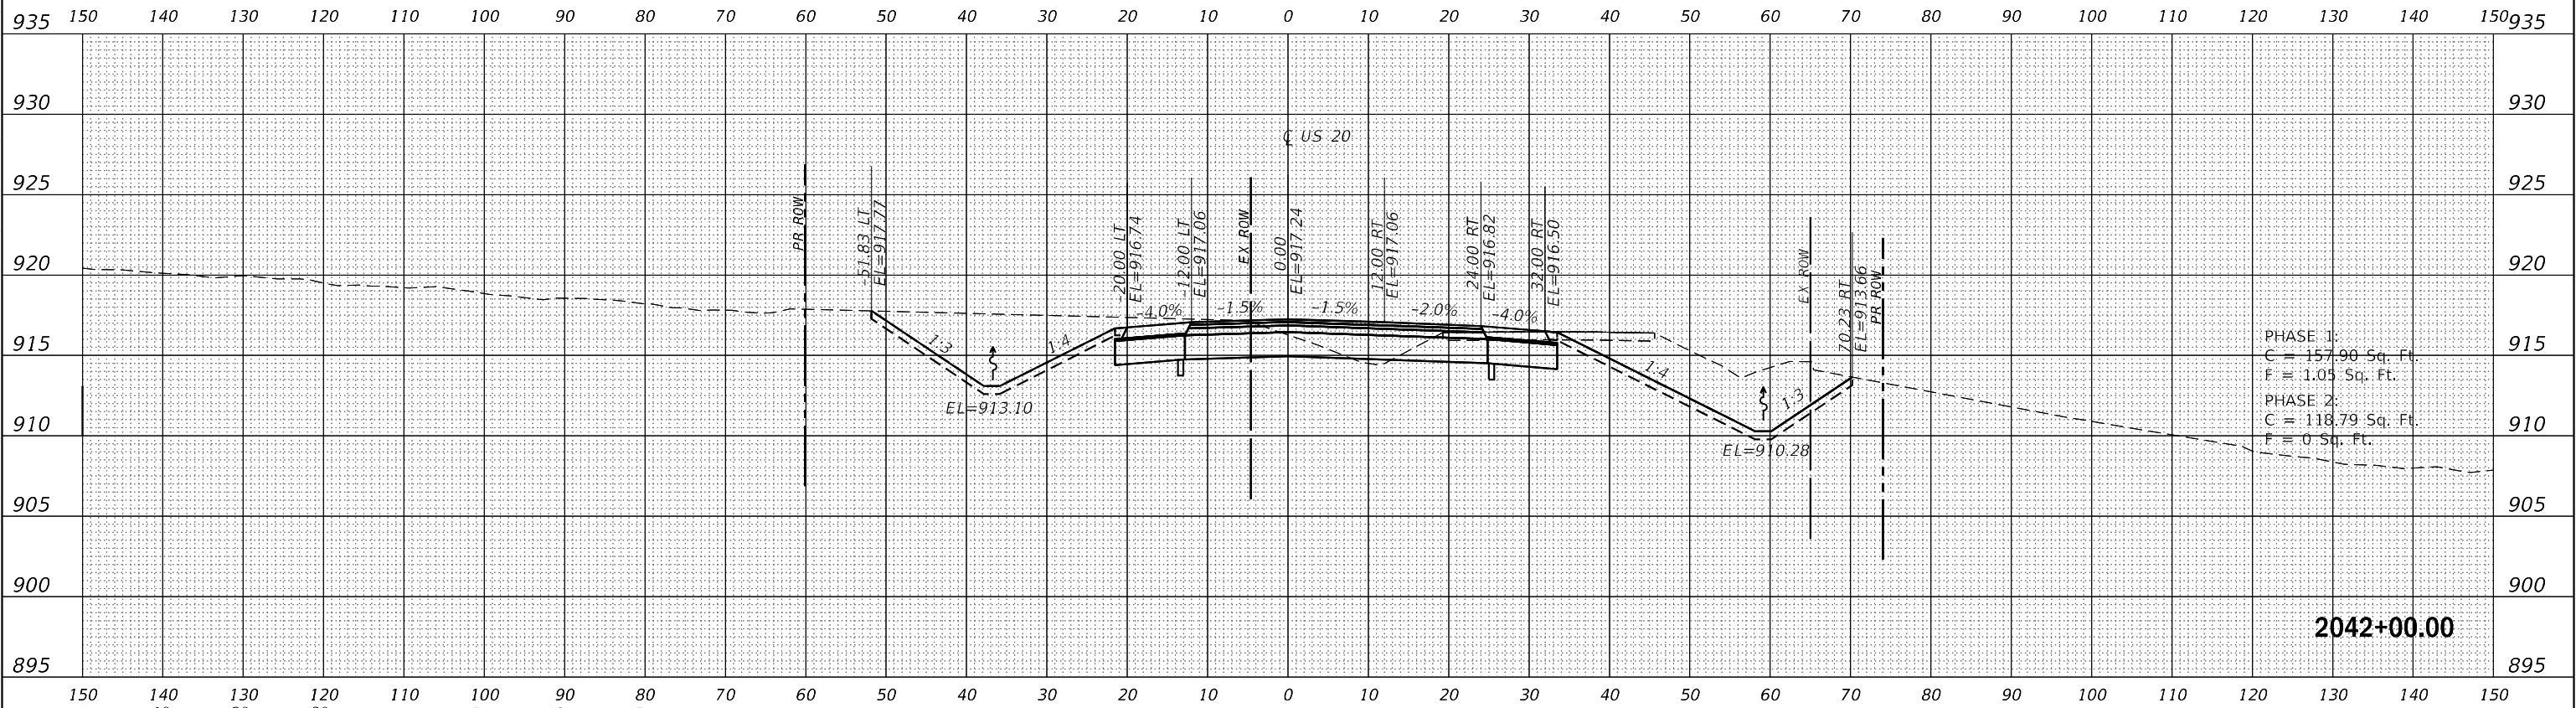

MODEL: US20_Corr_XSC
FILE NAME: d:\us20\cor-XSC\us20_Corr_XSC.dgn



USER NAME =	Blomquist	DESIGNED -	MMW	REVISED -	
		DRAWN -	EME	REVISED -	
PLOT SCALE =	20,000' = 1"	CHECKED -	MAW	REVISED -	
PLOT DATE =	10/3/2022	DATE -	04/14/2020	REVISED -	



STATE OF ILLINOIS
DEPARTMENT OF TRANSPORTATION

CROSS SECTIONS
US 20

SCALE: SHEET OF SHEETS STA. 2042+00.00 TO STA. 2043+00.00

F.A. RTE.	SECTION	COUNTY	TOTAL SHEETS	SHEET NO.
301	24R	JO DAVIESS	594	457
CONTRACT NO. 64B40				
ILLINOIS FED. AID PROJECT				

ORIGINAL SURVEY	SURVEYED _____	BY _____	DATE _____
	PLOTTED _____		
NOTE BOOK	TEMPLATE _____		
	AREAS _____		
NO. _____	AREAS CHECKED _____		

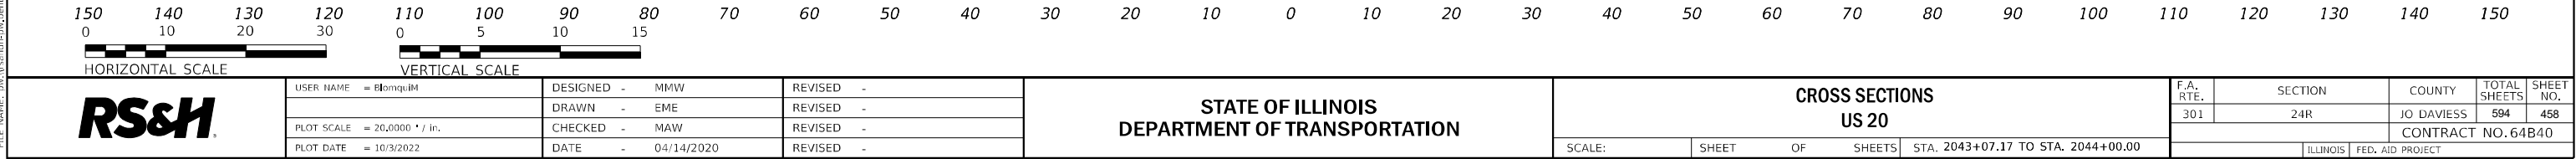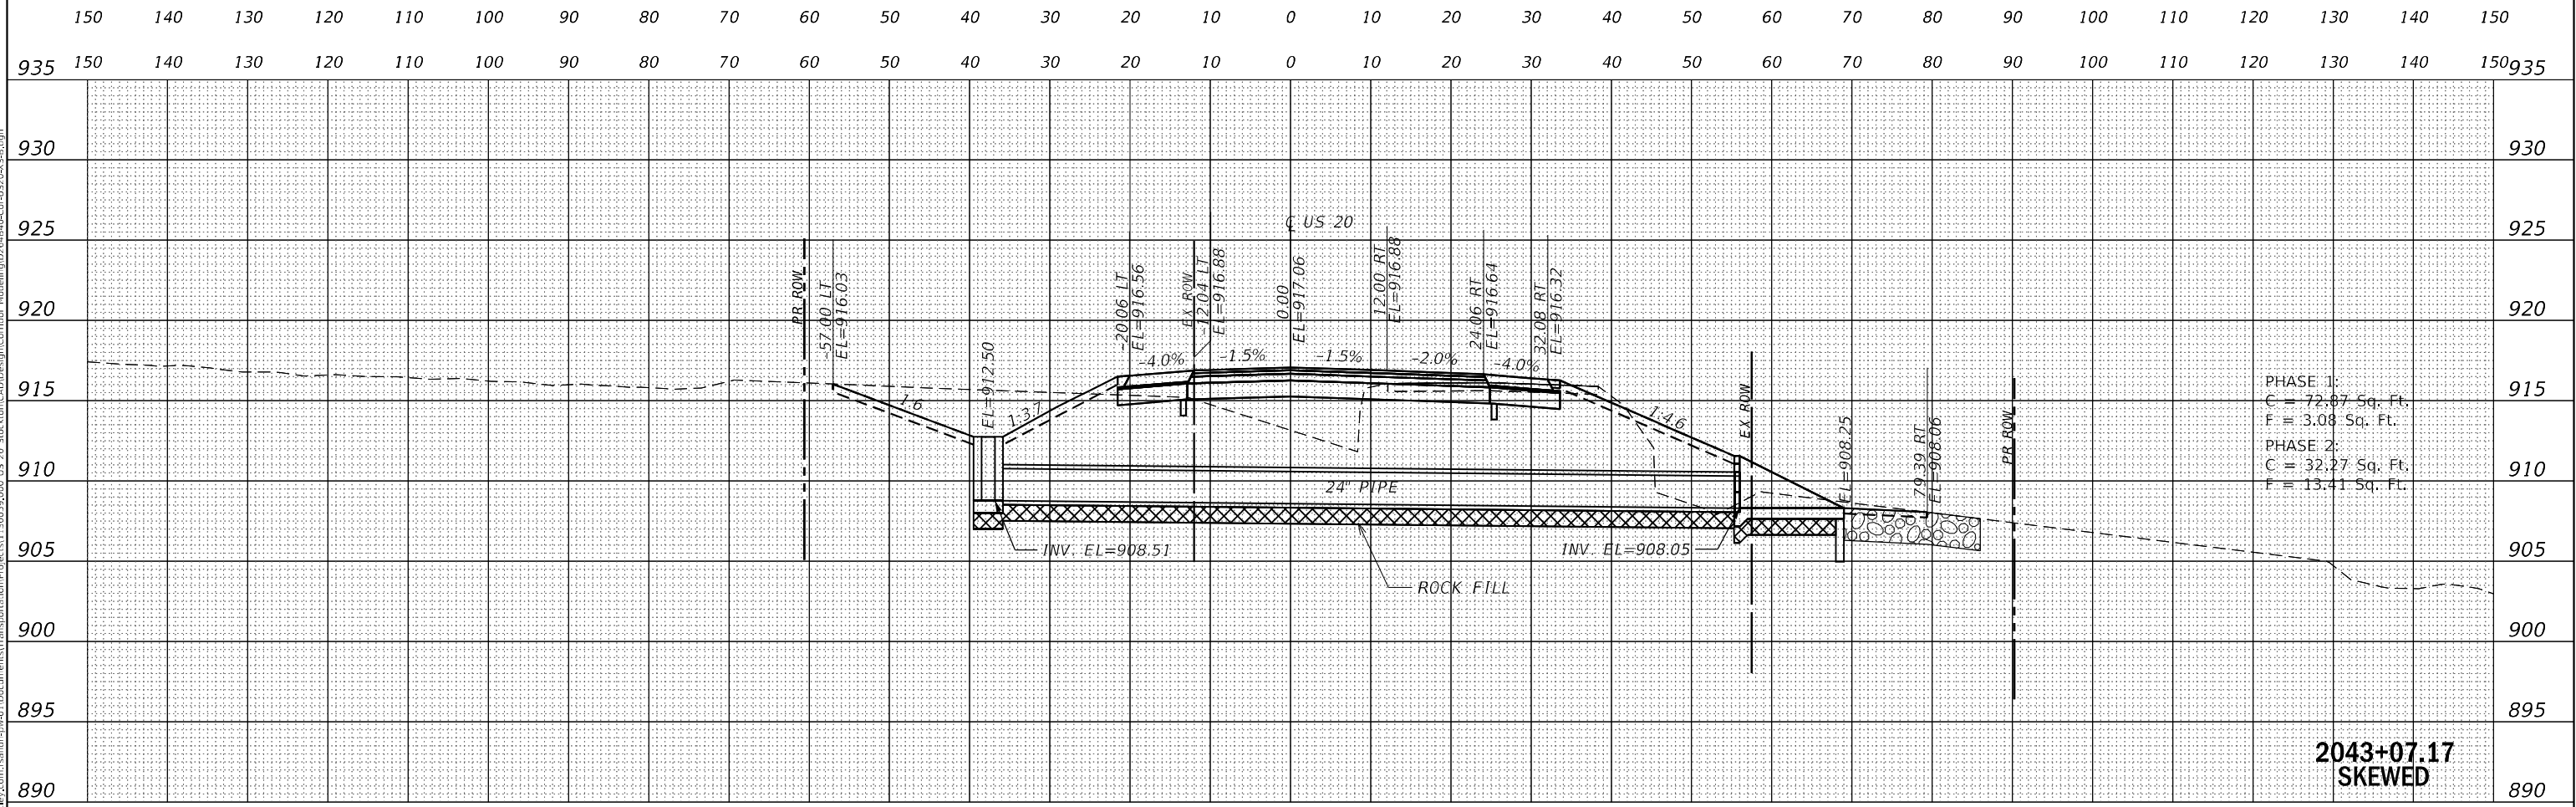


ORIGINAL SURVEY	SURVEYED _____	BY _____	DATE _____
	PLOTTED _____		
NOTE BOOK	TEMPLATE _____		
	AREAS _____		
NO. _____	AREAS CHECKED _____		

RS&H

**STATE OF ILLINOIS
DEPARTMENT OF TRANSPORTATION**


F.A. RTE.	SECTION	COUNTY	TOTAL SHEETS	SHEET NO.
301	24R	JO DAVIESS	594	459
		CONTRACT NO. 64B40		
ILLINOIS		FED. AID PROJECT		

ORIGINAL SURVEY	SURVEYED _____	BY _____	DATE _____
	PLOTTED _____		
NOTE BOOK	TEMPLATE _____		
	AREAS _____		
NO. _____	AREAS CHECKED _____		

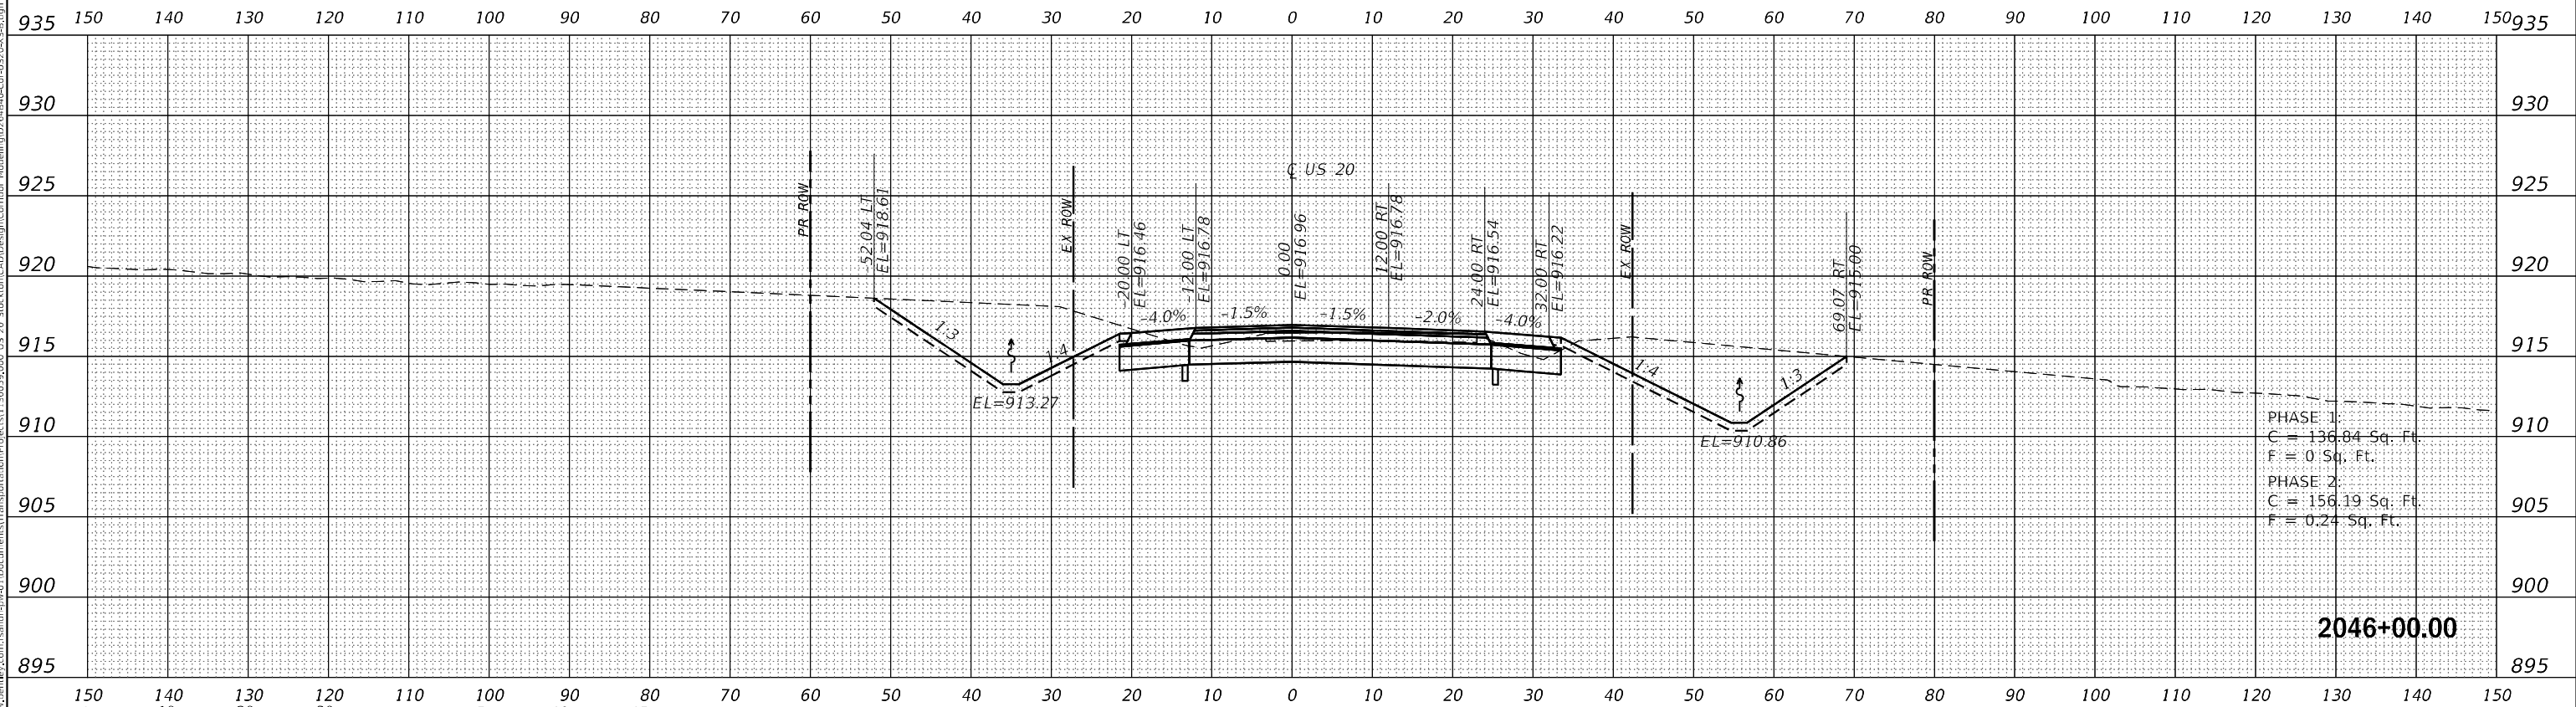


ORIGINAL SURVEY	SURVEYED _____	BY _____	DATE _____
	PLOTTED _____		
NOTE BOOK	TEMPLATE _____		
	AREAS _____		
NO. _____	AREAS CHECKED _____		


MODEL: US20_CorB_XSC
FILE NAME: pw:\rsandh-

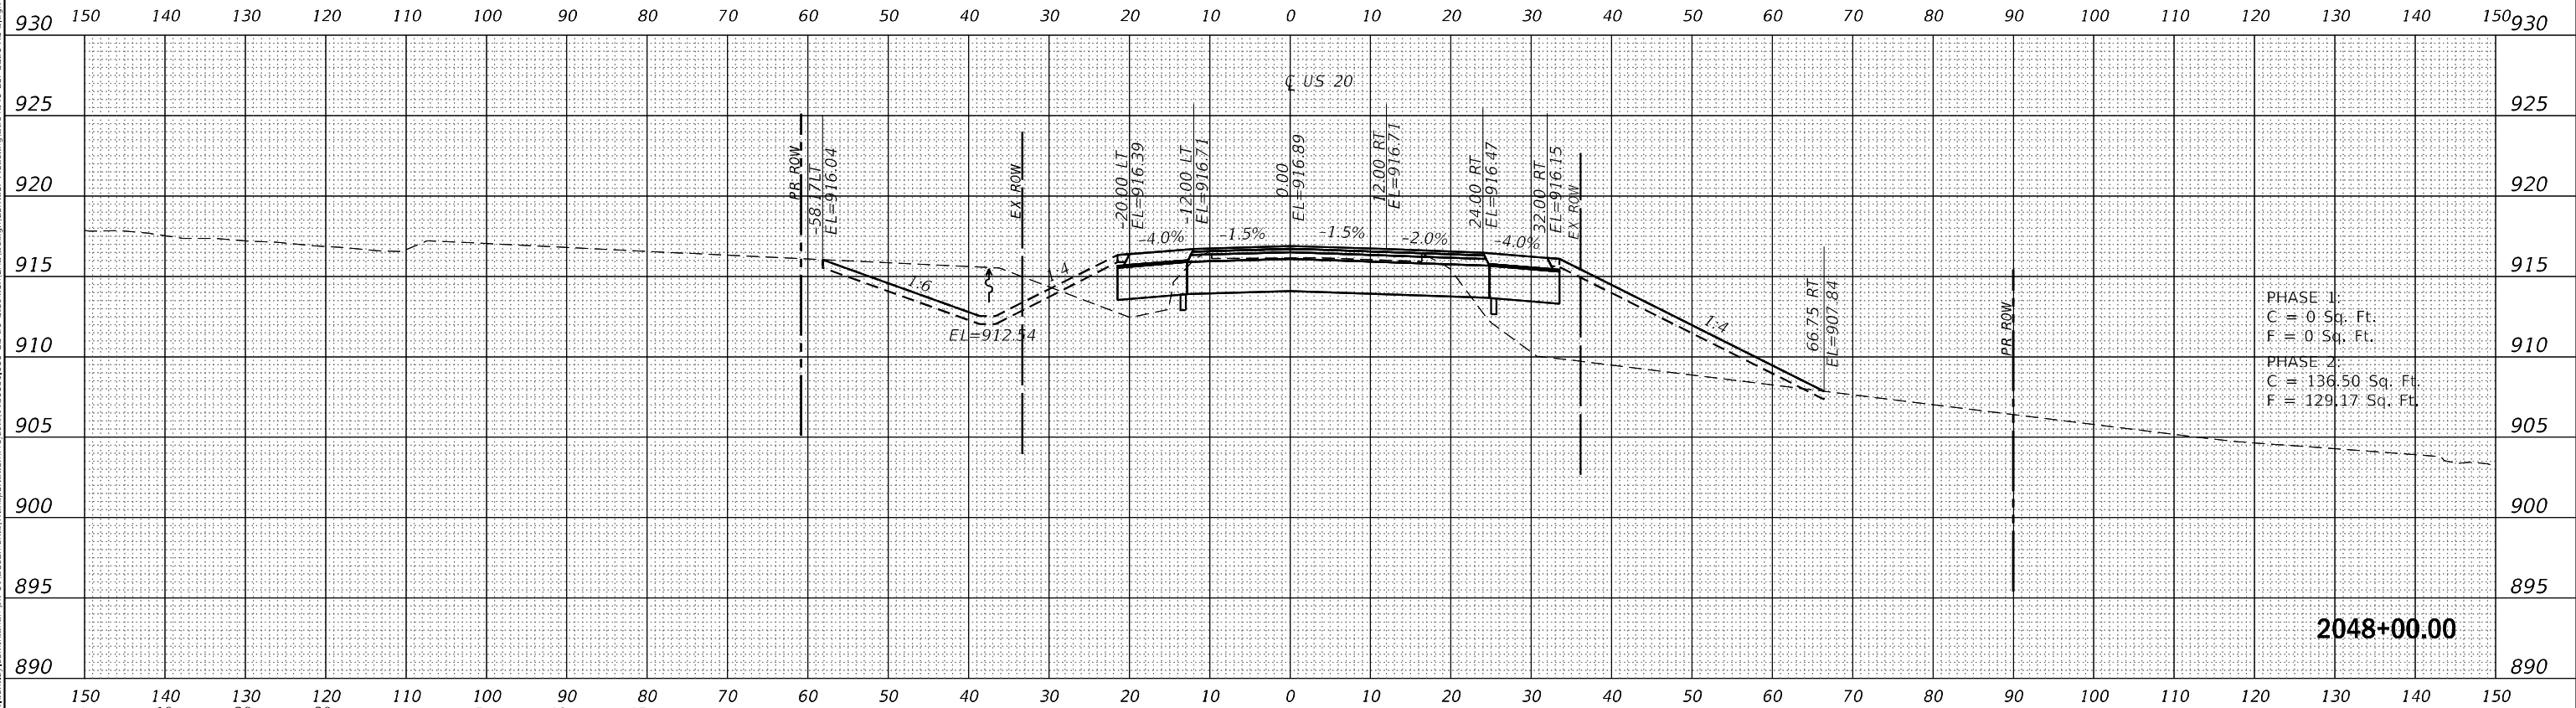

FINAL SURVEY	NO.	SURVEYED _____	BY _____	DATE _____
		PLOTTED _____		
NOTE BOOK		TEMPLATE _____		
		AREAS _____		
		AREAS CHECKED _____		

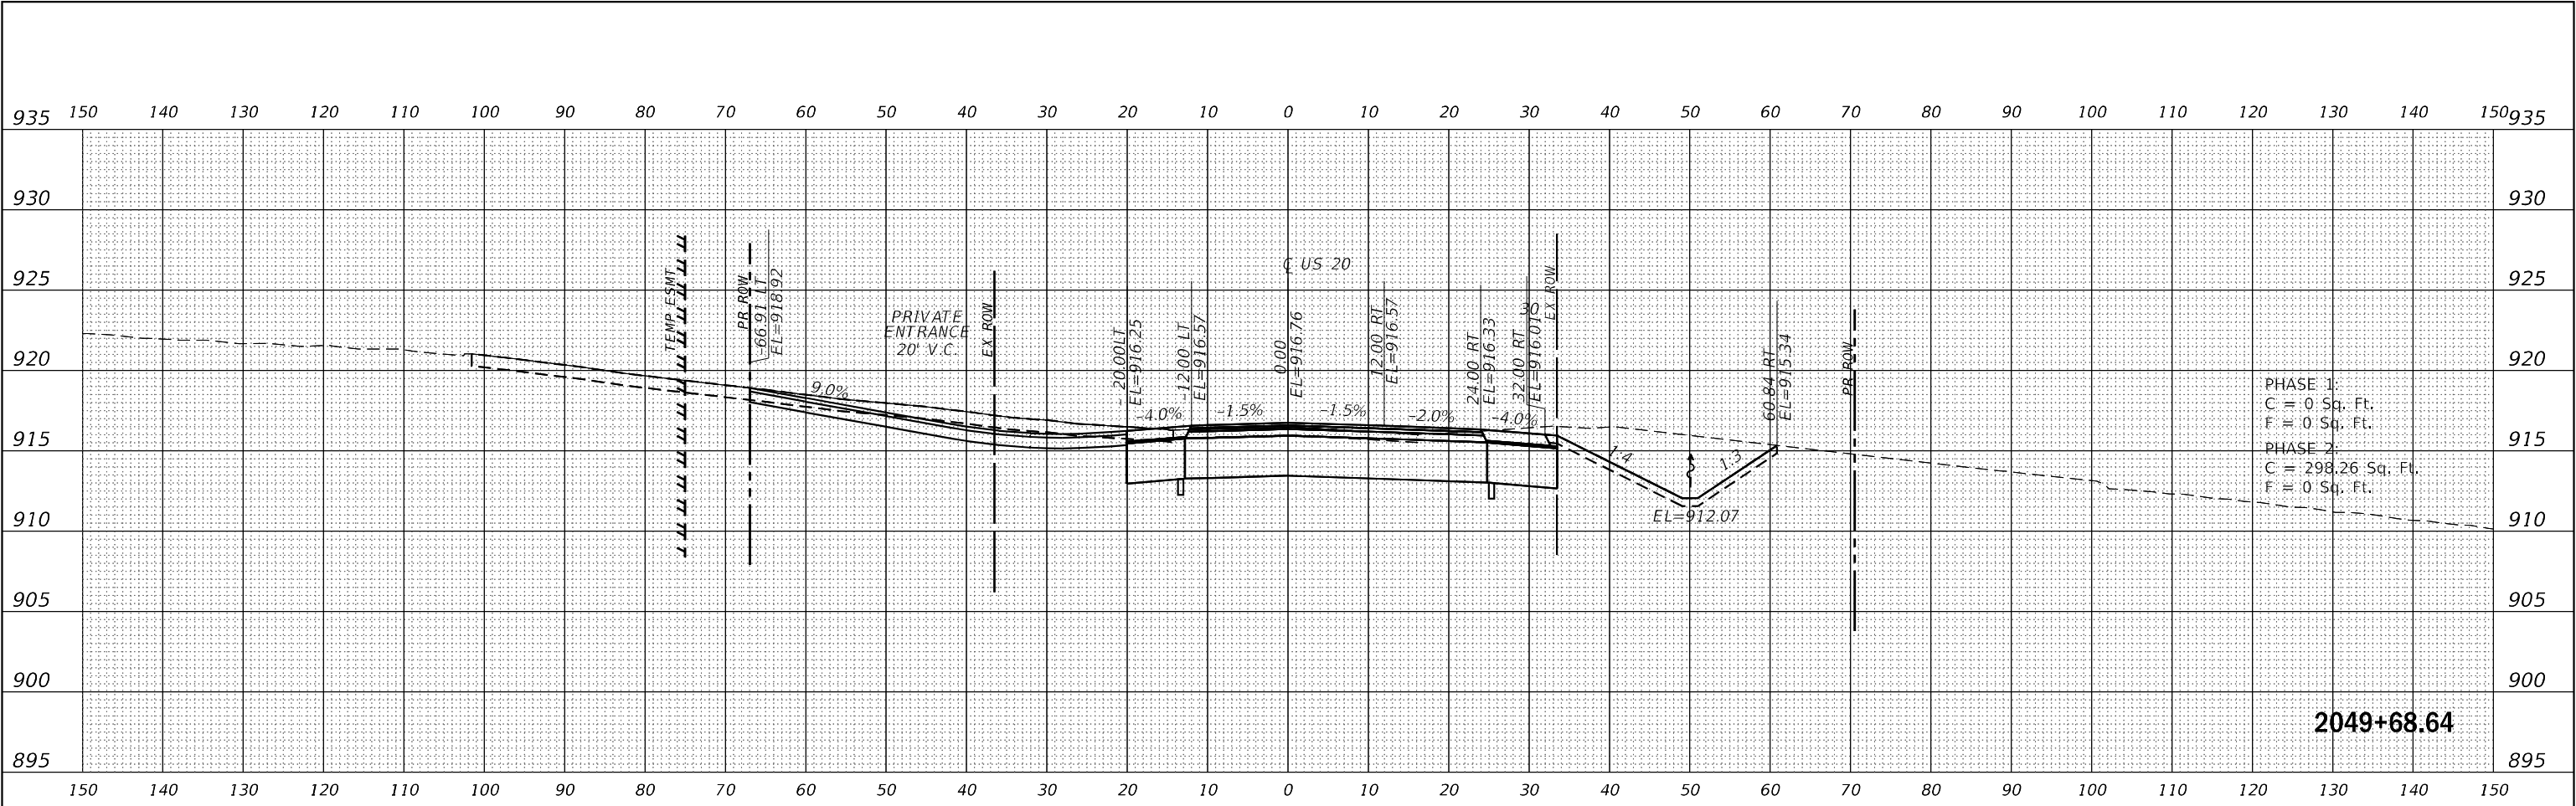

ORIGINAL SURVEY			BY	DATE
NOTE BOOK			SURVEYED	
			PLOTTED	
NO.			TEMPLATE	
			AREAS	
			AREAS CHECKED	

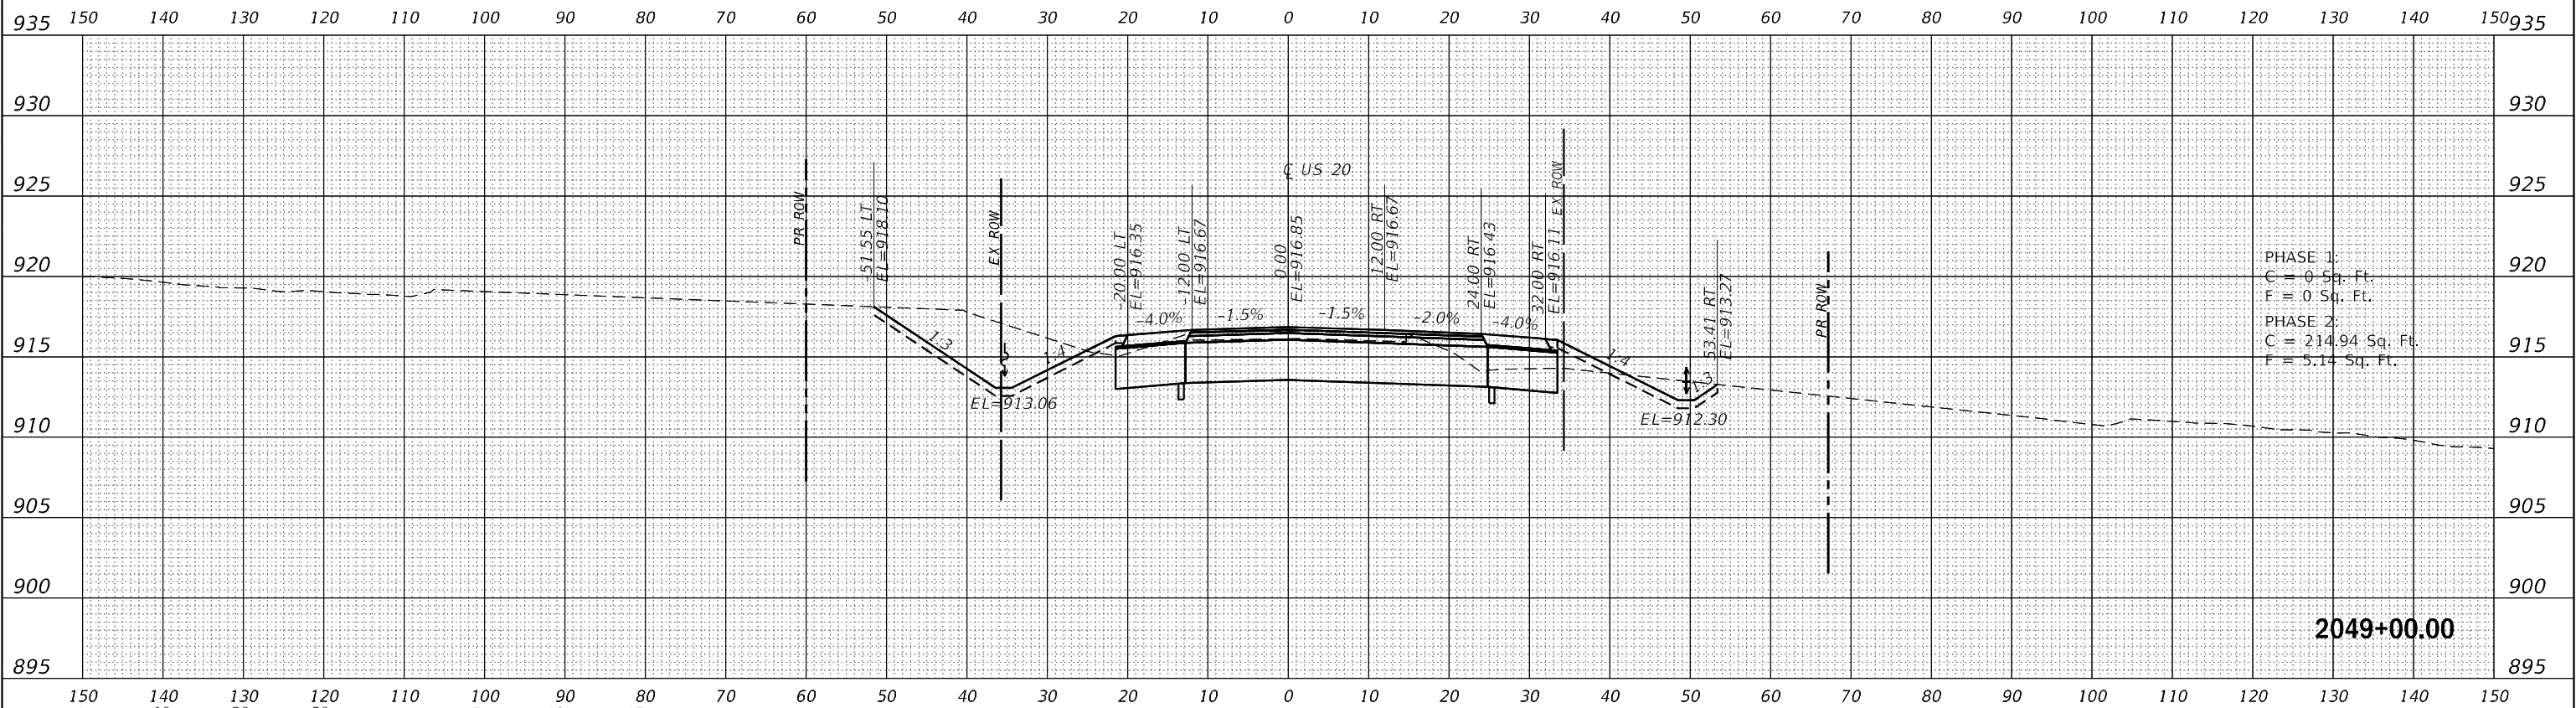

MODEL: US20_Cross_XSC
FILE NAME: d:\us20\us20-XSC.dgn



USER NAME = B10110101	DESIGNED - MMW	REVISED -
DRAWN - EME	REVISED -	
PLOT SCALE = 20,0000 * / in.	CHECKED - MAW	REVISED -
PLOT DATE = 10/3/2022	DATE - 04/14/2020	REVISED -



STATE OF ILLINOIS
DEPARTMENT OF TRANSPORTATION

CROSS SECTIONS
US 20

SCALE: SHEET OF SHEETS STA. 2049+68.64 TO STA. 2050+00.00

F.A. RTE.	SECTION	COUNTY	TOTAL SHEETS	SHEET NO.
301	24R	JO DAVIESS	594	462
CONTRACT NO. 64B40				
ILLINOIS FED. AID PROJECT				


ORIGINAL SURVEY	SURVEYED _____	BY _____	DATE _____
	PLOTTED _____		
NOTE BOOK	TEMPLATE _____		
	AREAS _____		
NO. _____	AREAS CHECKED _____		

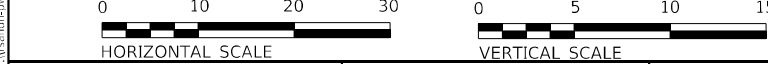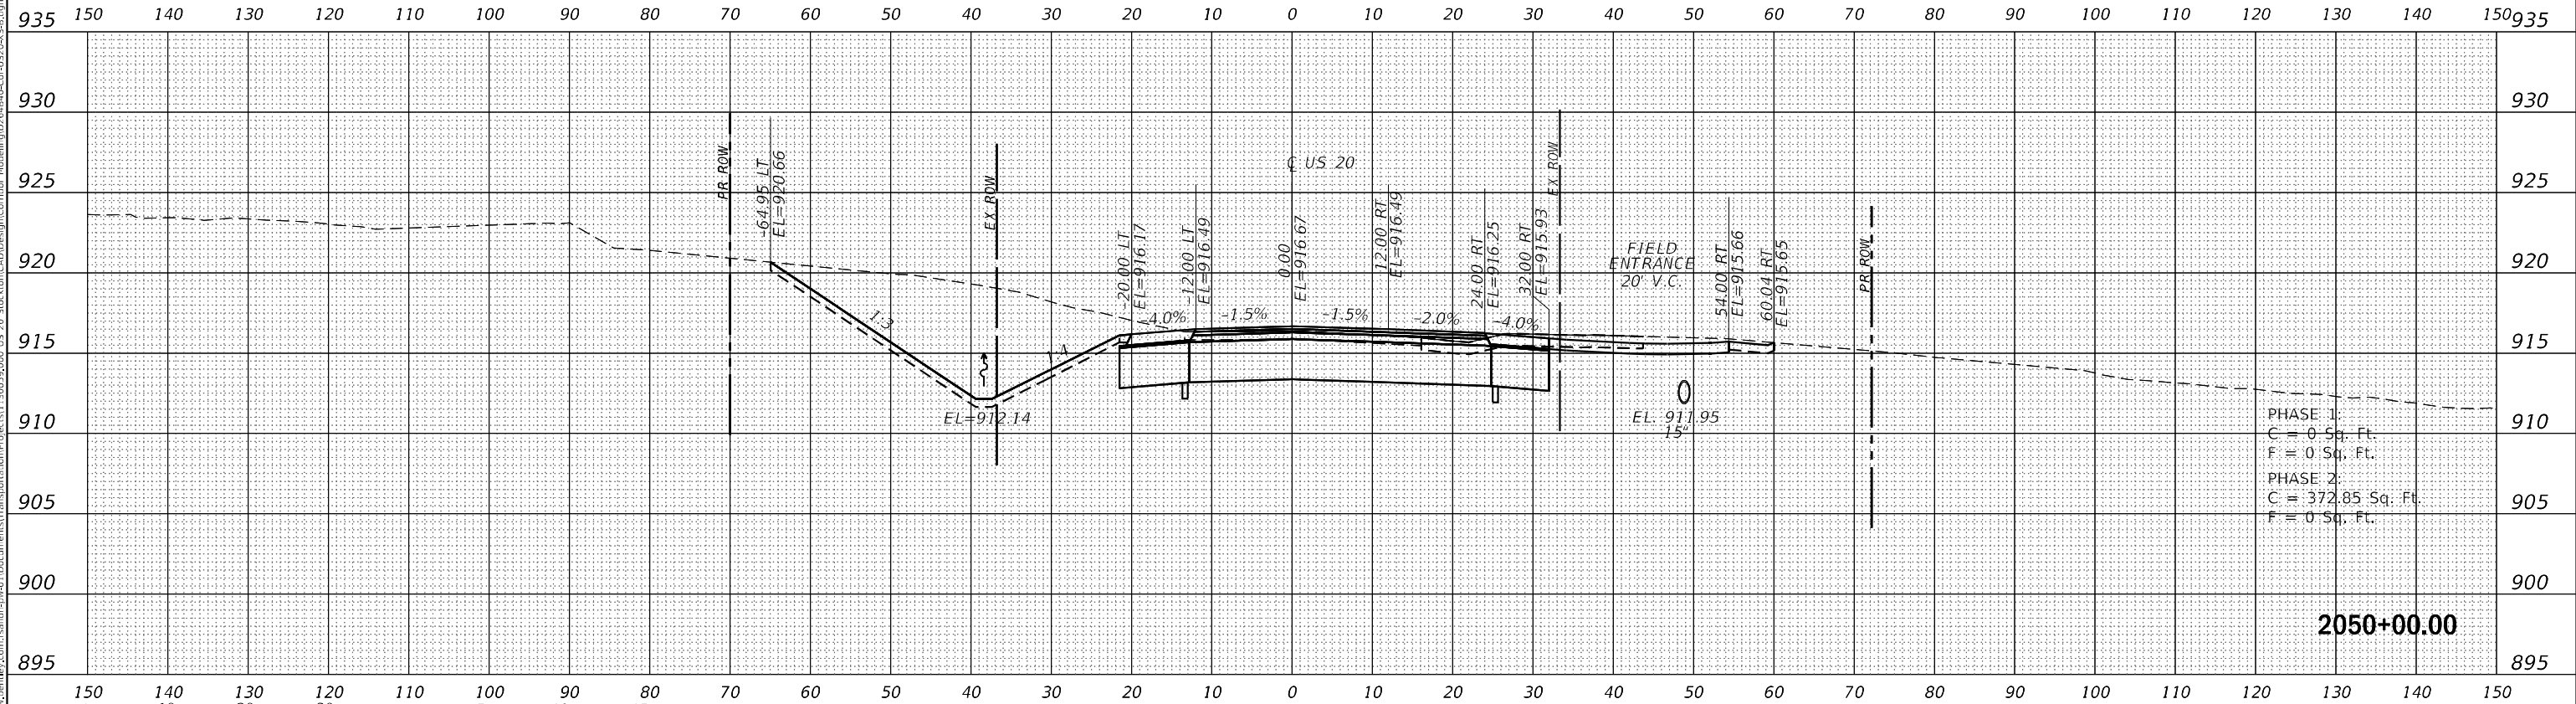


FILE NAME: **RS&H**

USER NAME = Blomquist	DESIGNED - MMW	REVISED -	STATE OF ILLINOIS DEPARTMENT OF TRANSPORTATION	CROSS SECTIONS US 20				F.A. RTE.	SECTION	COUNTY	TOTAL SHEETS	SHEET NO.
	DRAWN - EME	REVISED -						301	24R	JO DAVIESS	594	463
PLOT SCALE = 20,0000 ' / in.	CHECKED - MAW	REVISED -						CONTRACT NO. 64B40				
PLOT DATE = 10/3/2022	DATE - 04/14/2020	REVISED -		SCALE:	SHEET	OF	SHEETS	STA. 2050+04.15 TO STA. 2051+00.00	ILLINOIS FED. AID PROJECT			

FINAL SURVEY	NO.	SURVEYED	BY	DATE
NOTE BOOK	NO.	PLOTTED	BY	DATE
AREAS	NO.	CHECKED	BY	DATE

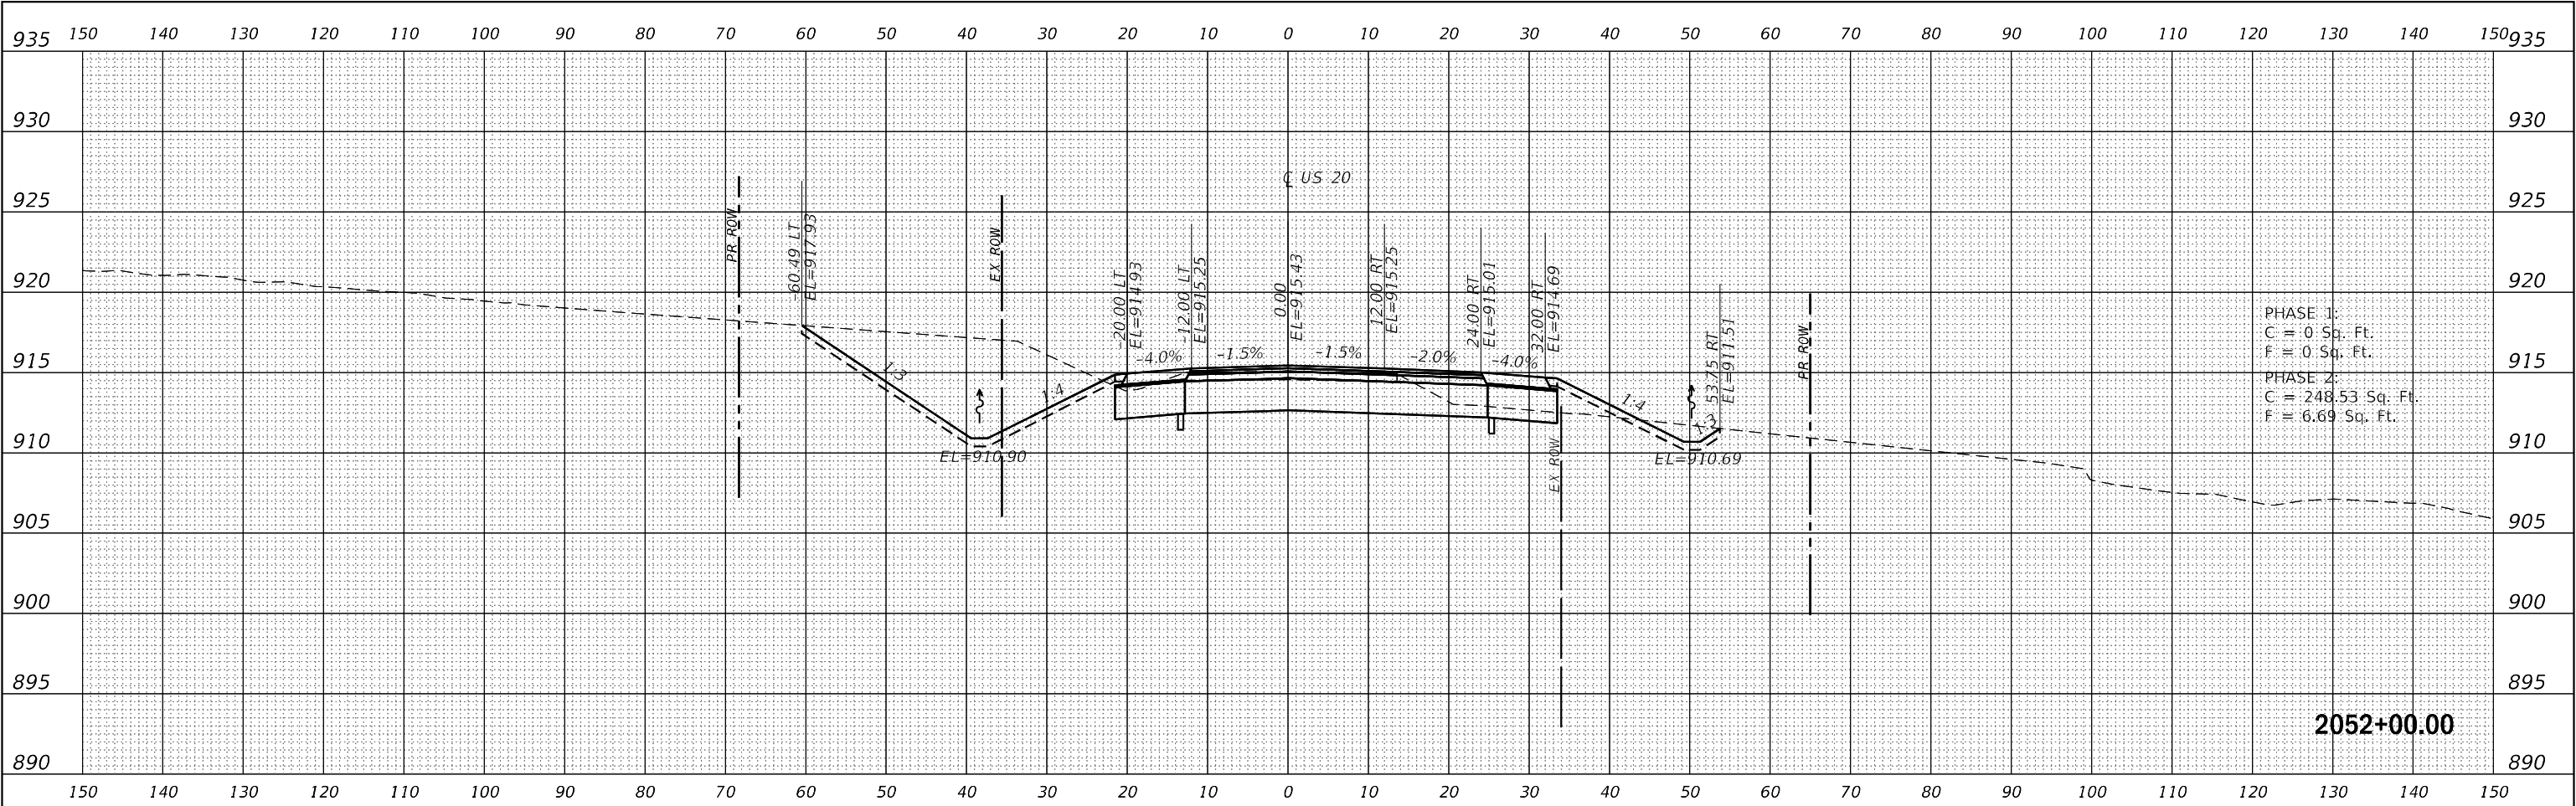

ORIGINAL SURVEY	NO.	SURVEYED	BY	DATE
NOTE BOOK	NO.	PLOTTED	BY	DATE
AREAS	NO.	CHECKED	BY	DATE

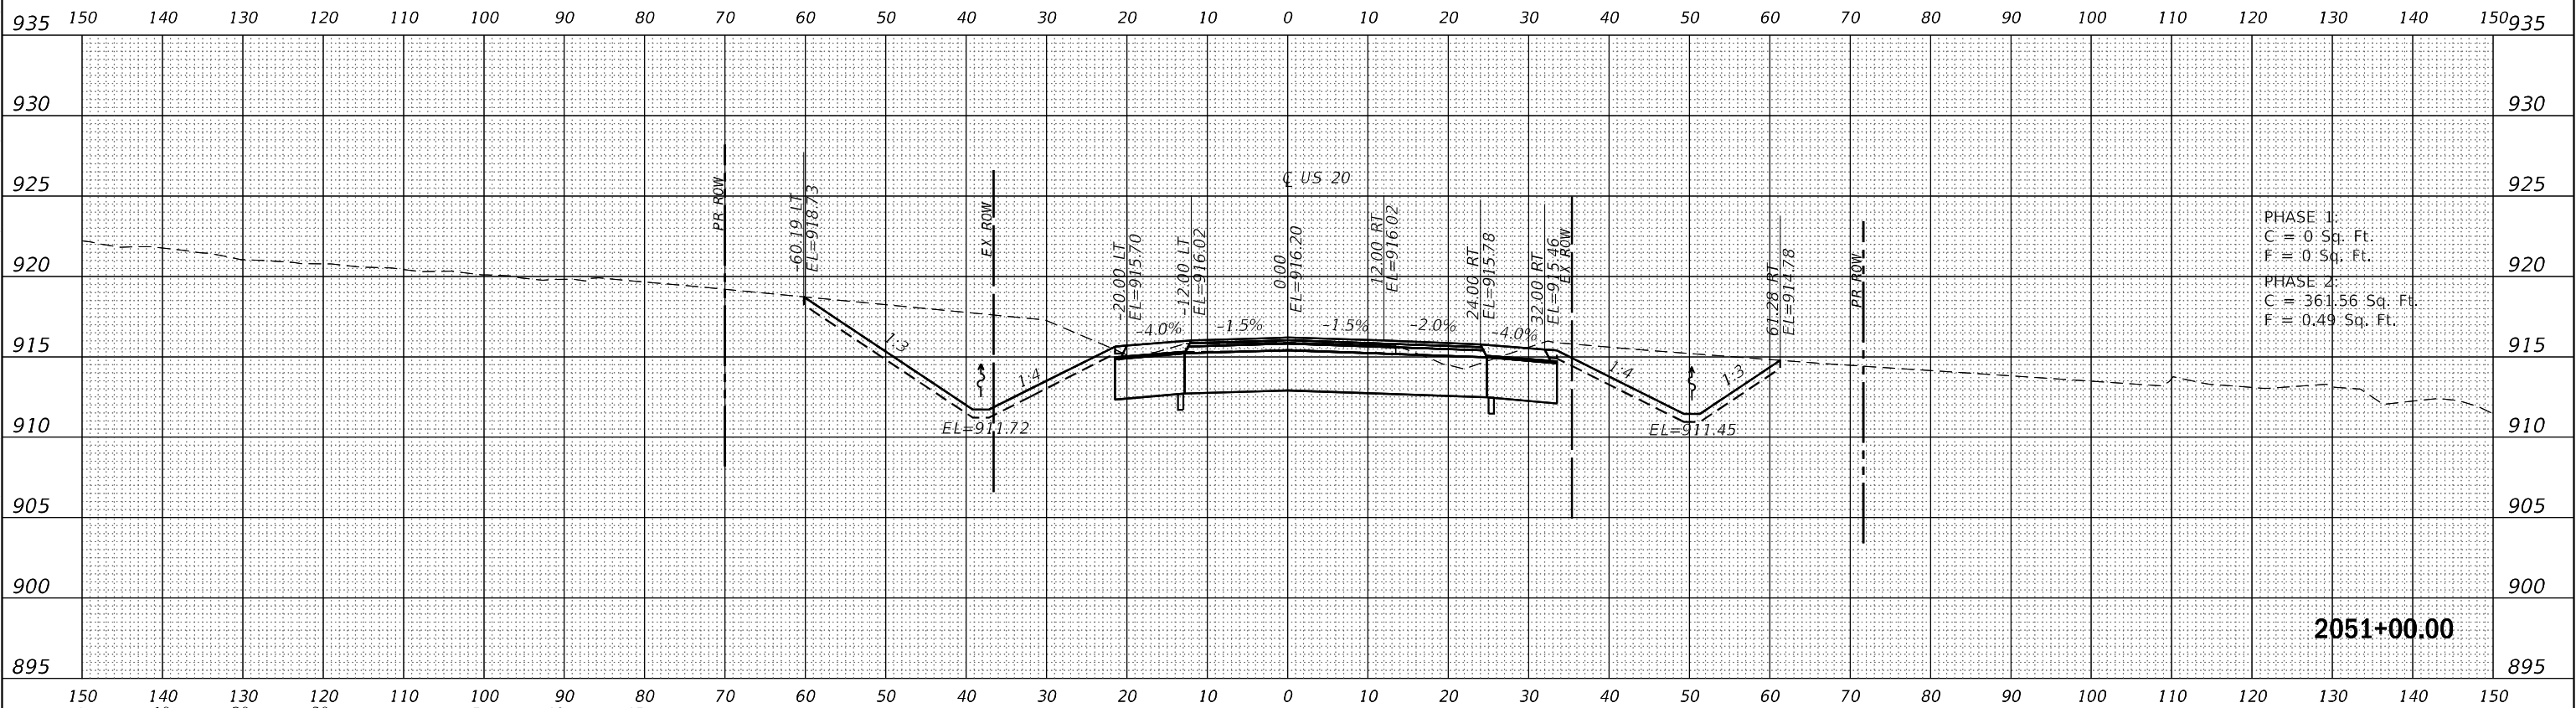

MODEL: US20_Corr_XSC
FILE NAME: d:\work\p\w\benley.com\rsandh-sho\1\Documents\Transportation\Projects\130495\000 US 20 Station CAD\Design\Corridor Modeling\02640-Cor-US20-XSC.dgn



USER NAME = Blomquist	DESIGNED - MMW	REVISED -
	DRAWN - EME	REVISED -
PLOT SCALE = 20,0000' / in.	CHECKED - MAW	REVISED -
PLOT DATE = 10/3/2022	DATE - 04/14/2020	REVISED -


STATE OF ILLINOIS
DEPARTMENT OF TRANSPORTATION

CROSS SECTIONS
US 20


SCALE: SHEET OF SHEETS STA. 2052+00.00 TO STA. 2053+00.00

F.A. RTE.	SECTION	COUNTY	TOTAL SHEETS	SHEET NO.
301	24R	JO DAVIESS	594	464
CONTRACT NO. 64B40				
ILLINOIS FED. AID PROJECT				

FINAL SURVEY	NO.	SURVEYED	BY	DATE
NOTE BOOK	NO.	PLOTTED	BY	DATE
AREAS CHECKED	NO.	TEMPLATE	BY	DATE

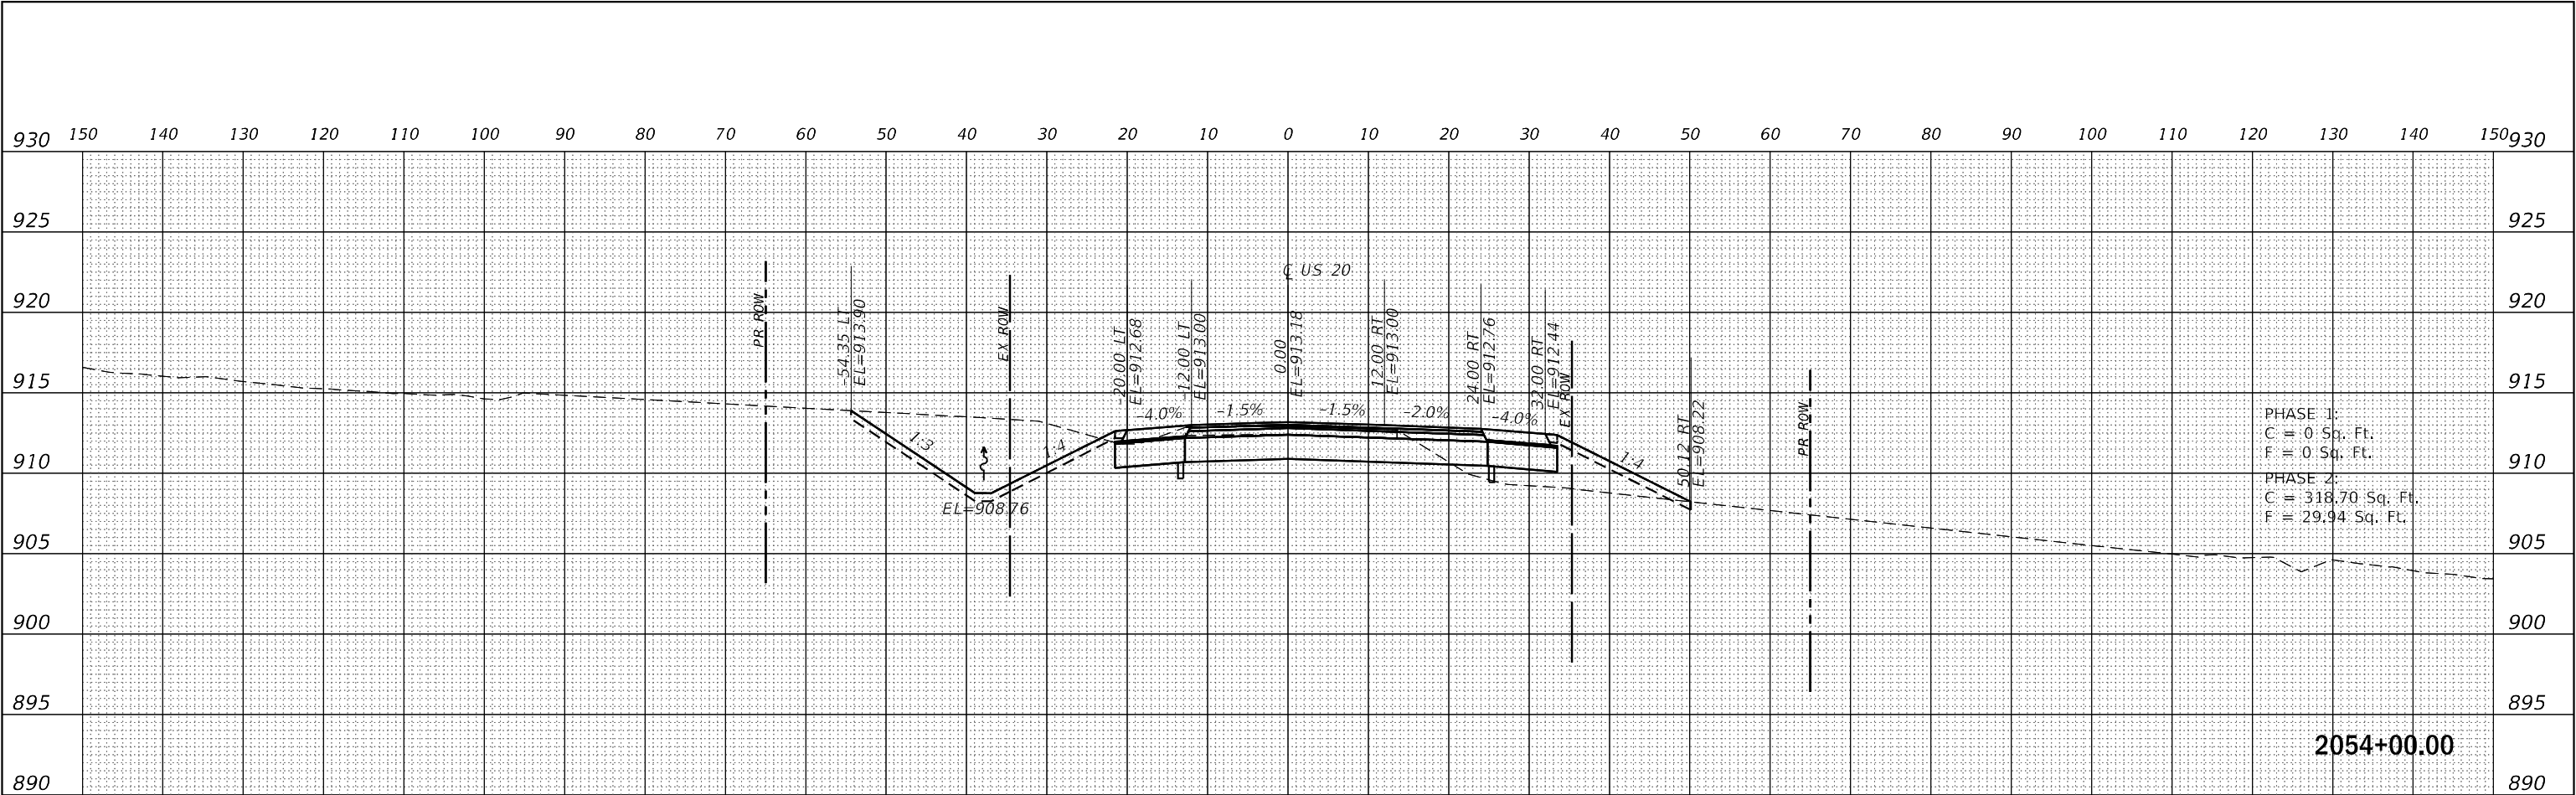

ORIGINAL SURVEY	NO.	SURVEYED	BY	DATE
NOTE BOOK	NO.	PLOTTED	BY	DATE
AREAS CHECKED	NO.	TEMPLATE	BY	DATE

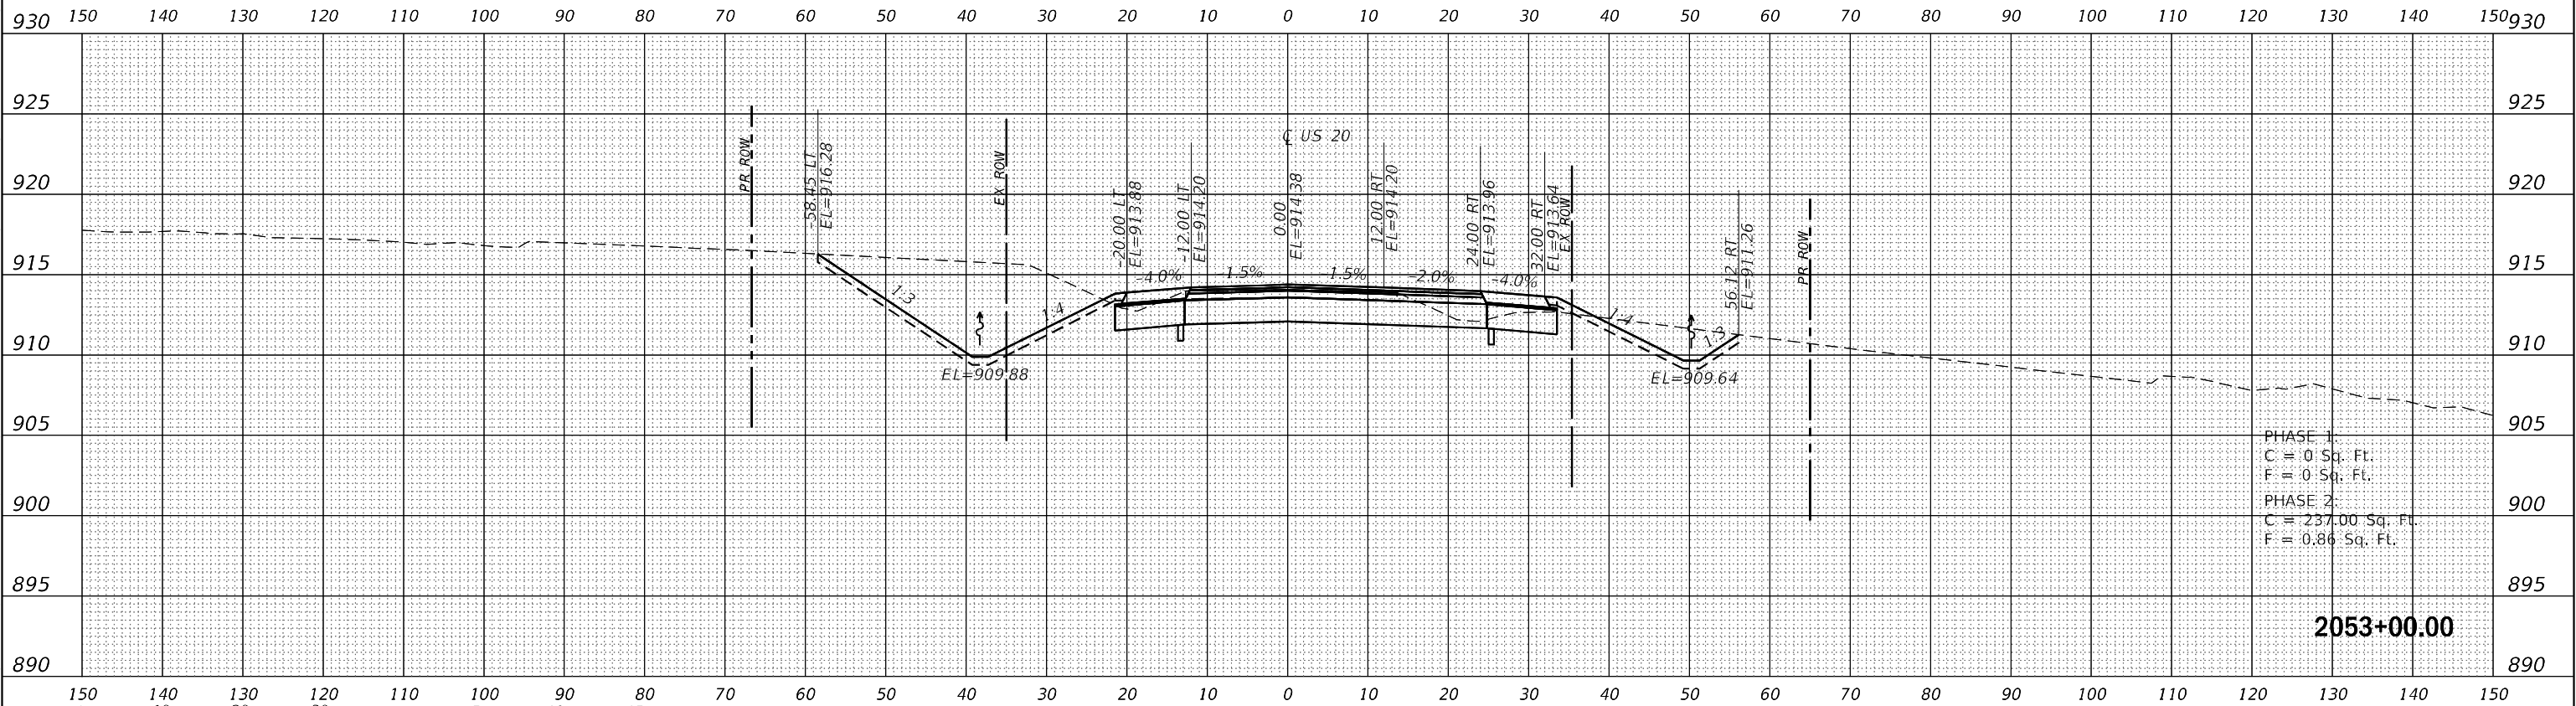

MODEL: US20_Cor6_XSC
FILE NAME: d:\us20-cor6-xsc.dwg



USER NAME = Blomquist	DESIGNED - MMW	REVISED -
	DRAWN - EME	REVISED -
PLOT SCALE = 20.0000' / in.	CHECKED - MAW	REVISED -
PLOT DATE = 10/3/2022	DATE - 04/14/2020	REVISED -


STATE OF ILLINOIS
DEPARTMENT OF TRANSPORTATION

CROSS SECTIONS
US 20


SCALE: SHEET OF SHEETS STA. 2054+00.00 TO STA. 2055+00.00

F.A. RTE.	SECTION	COUNTY	TOTAL SHEETS	SHEET NO.
301	24R	JO DAVIESS	594	465
CONTRACT NO. 64B40				
ILLINOIS FED. AID PROJECT				

FINAL	SURVEYED	DATE
SURVEY	BY	
NOTE BOOK		
NO.		

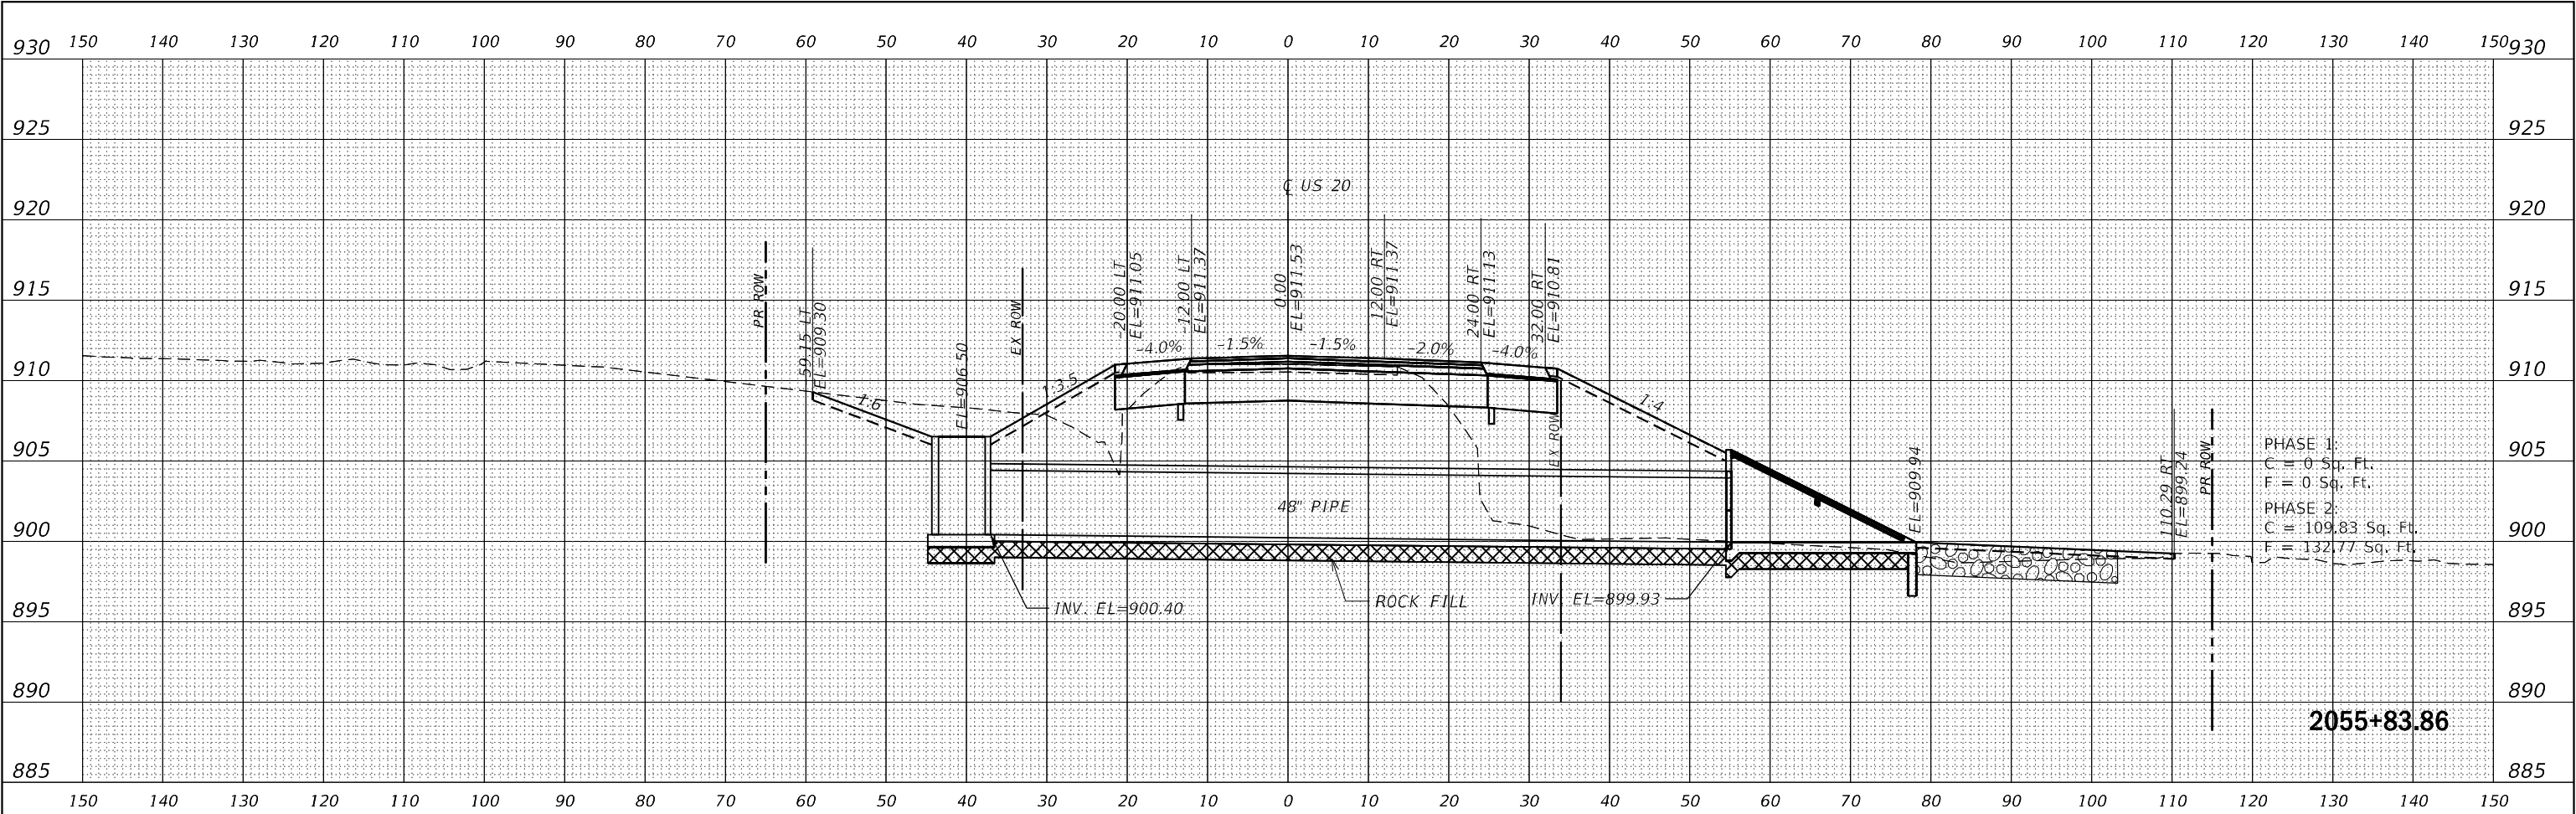

ORIGINAL	SURVEYED	DATE
SURVEY	BY	
NOTE BOOK		
NO.		

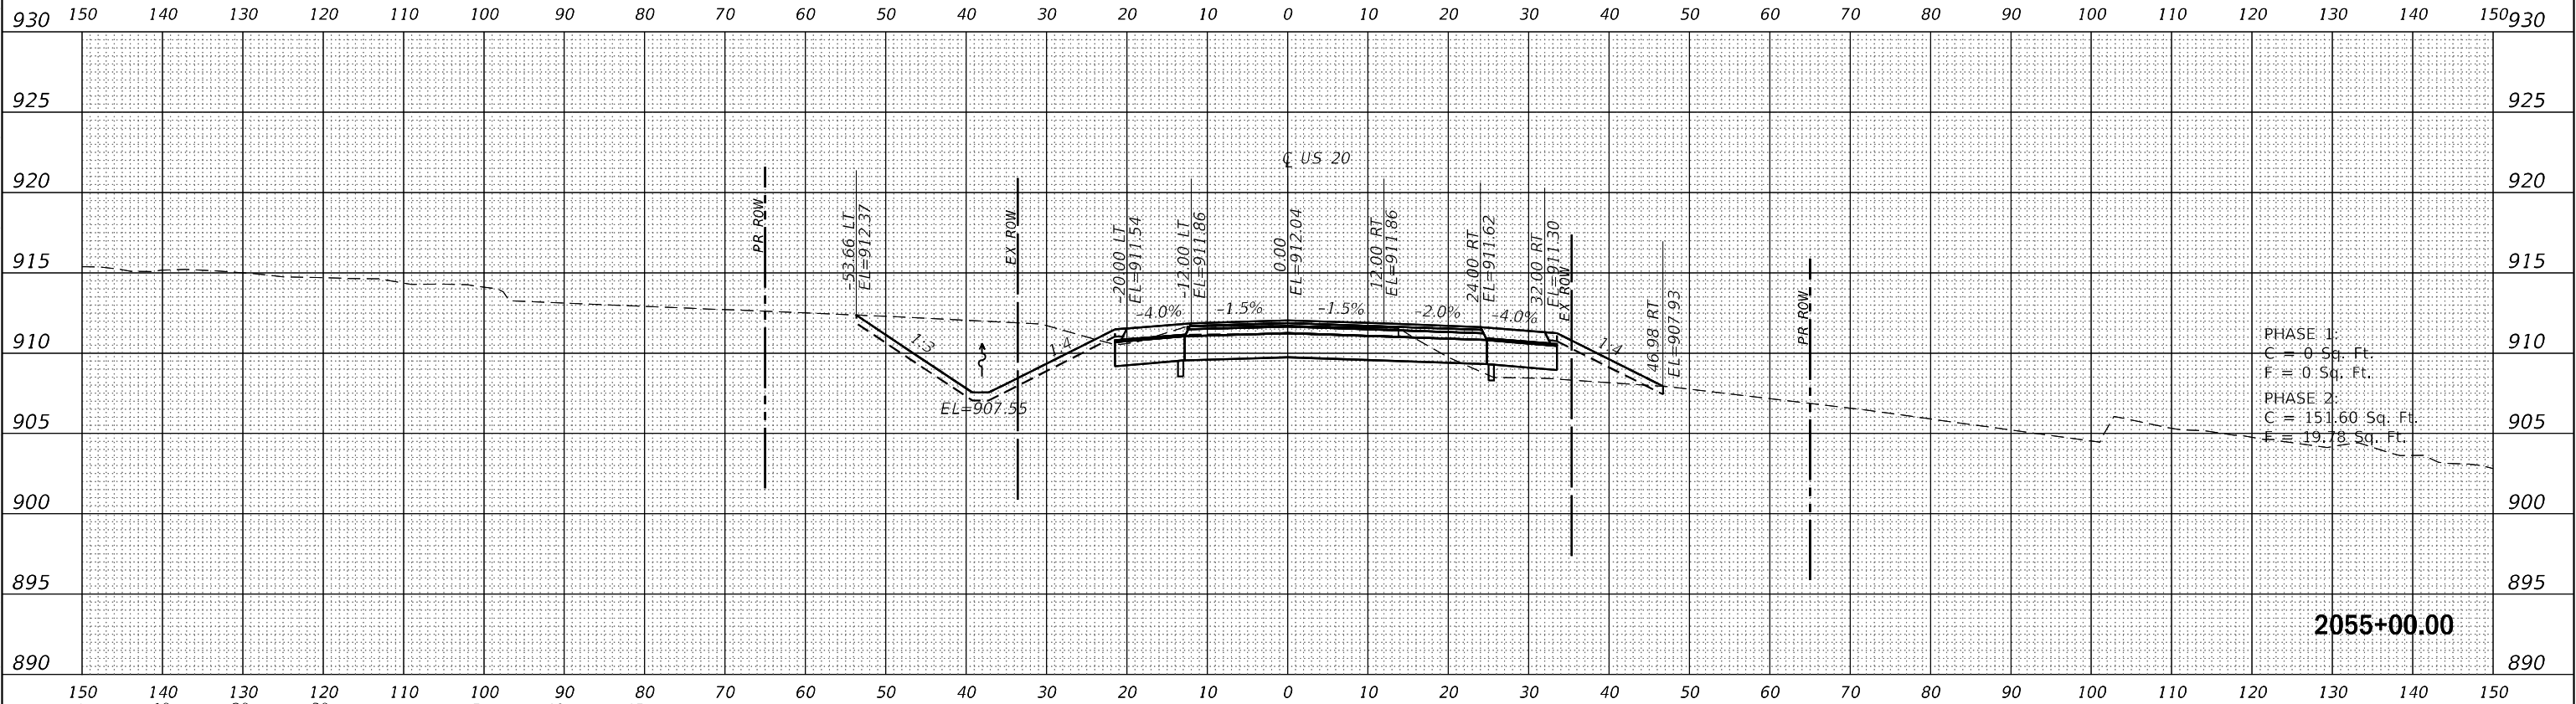

MODEL: US20_Cor6_XSC
FILE NAME: D:\projects\us20\us20\us20_Cor6_XSC.dgn



USER NAME = Blomquist	DESIGNED - MMW	REVISED -
	DRAWN - EME	REVISED -
PLOT SCALE = 20,000' = 1"	CHECKED - MAW	REVISED -
PLOT DATE = 10/3/2022	DATE - 04/14/2020	REVISED -

STATE OF ILLINOIS
DEPARTMENT OF TRANSPORTATION

CROSS SECTIONS
US 20

SCALE: SHEET OF SHEETS STA. 2055+83.86 TO STA. 2055+83.86


F.A. RTE.	SECTION	COUNTY	TOTAL SHEETS	SHEET NO.
301	24R	JO DAVISSL	594	466
CONTRACT NO. 64B40				
ILLINOIS FED. AID PROJECT				

ORIGINAL SURVEY		SURVEYED _____	BY _____	DATE _____
NOTE BOOK		PLOTTED _____		
		TEMPLATE _____		
		AREAS _____		
NO. _____		AREAS CHECKED _____		




	USER NAME = Blomquist	DESIGNED - MMW	REVISED -	STATE OF ILLINOIS DEPARTMENT OF TRANSPORTATION	CROSS SECTIONS US 20				F.A. RTE.	SECTION	COUNTY	TOTAL SHEETS	SHEET NO.
		DRAWN - EME	REVISED -		301	24R	JO DAVIESS	594	467				
	PLOT SCALE = 20,000' = 1 in.	CHECKED - MAW	REVISED -		CONTRACT NO. 64B40								
	PLOT DATE = 10/3/2022	DATE - 04/14/2020	REVISED -		SCALE:	SHEET OF	SHEETS	STA. 2056+00.00 TO STA. 2056+00.00					
									ILLINOIS	FED. AID PROJECT			


FINAL SURVEY	SURVEYED _____	BY _____	DATE _____
	PLOTTED _____		
NOTE BOOK	TEMPLATE _____		
	AREAS _____		
NO. _____	AREAS CHECKED _____		

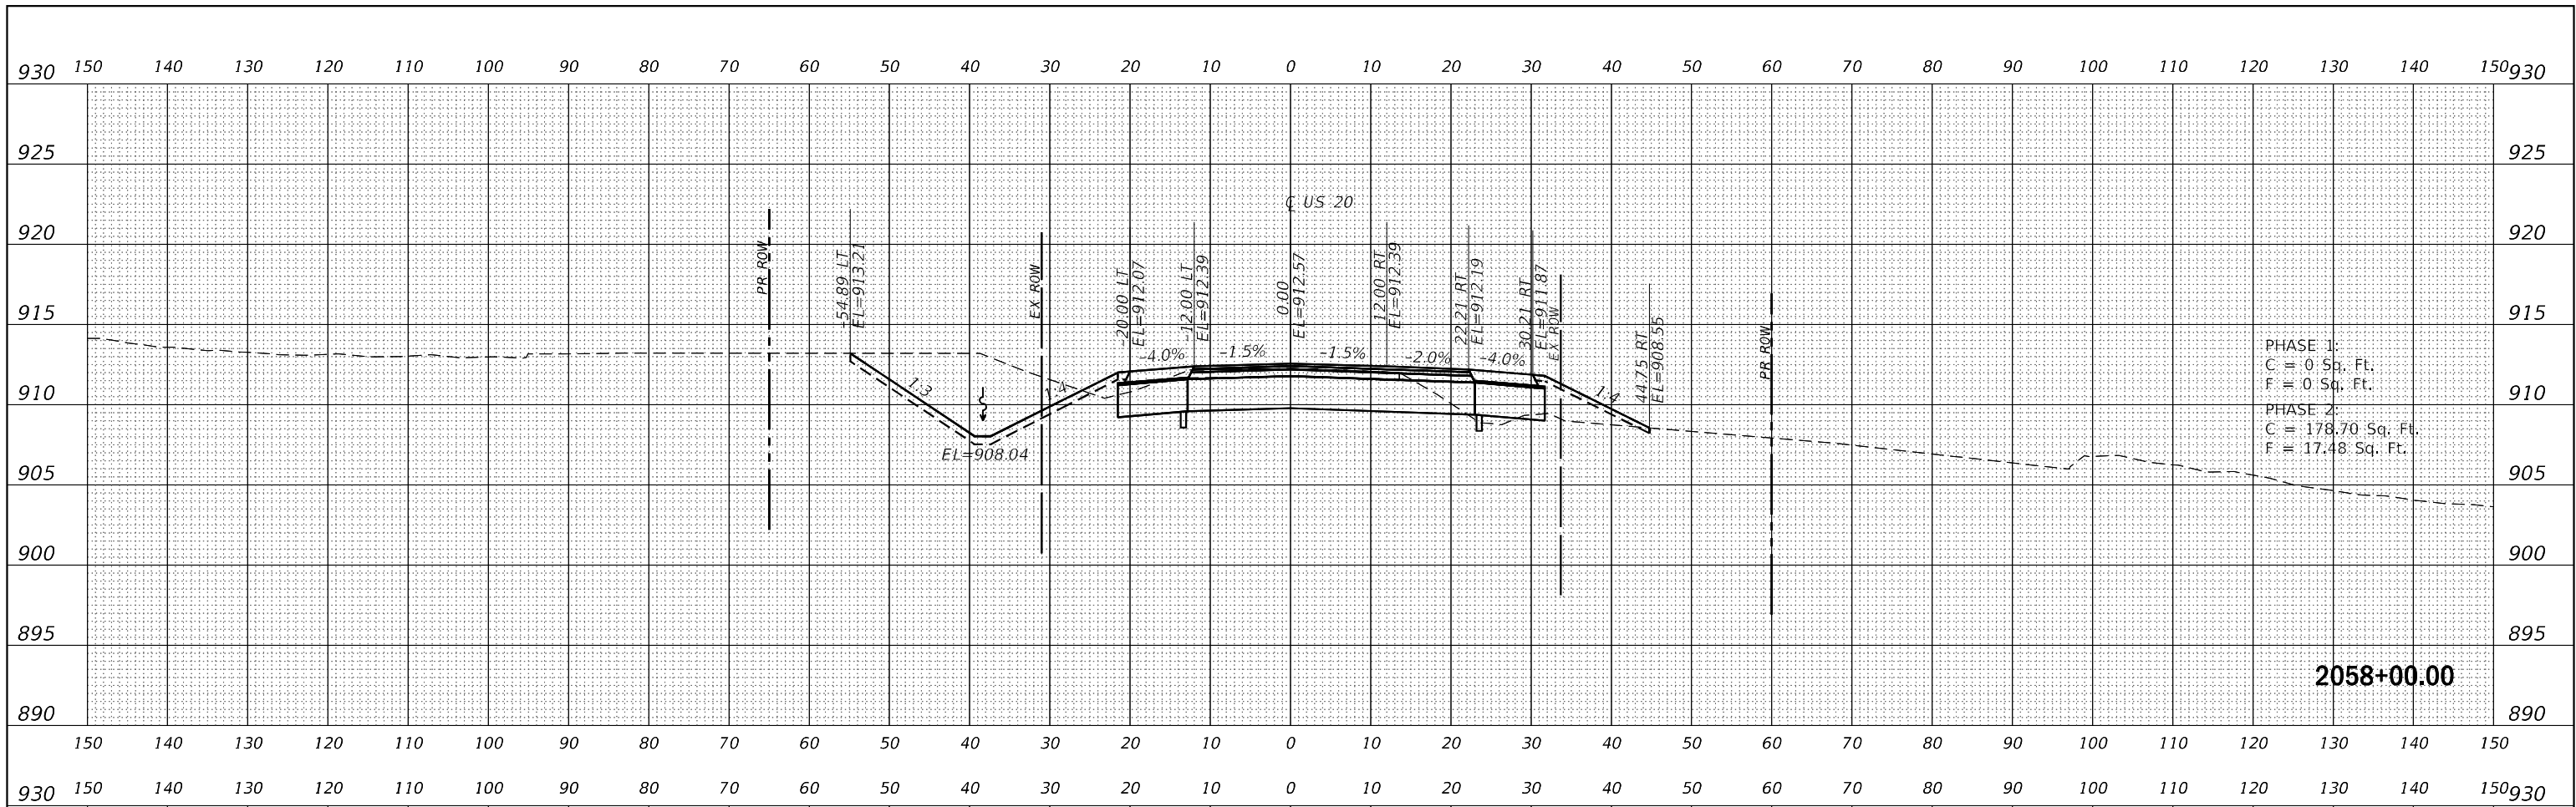


ORIGINAL SURVEY		BY _____	DATE _____
NOTE BOOK	SURVEYED _____		
	PLOTTED _____		
	TEMPLATE _____		
	AREAS _____		
NO. _____	AREAS CHECKED _____		

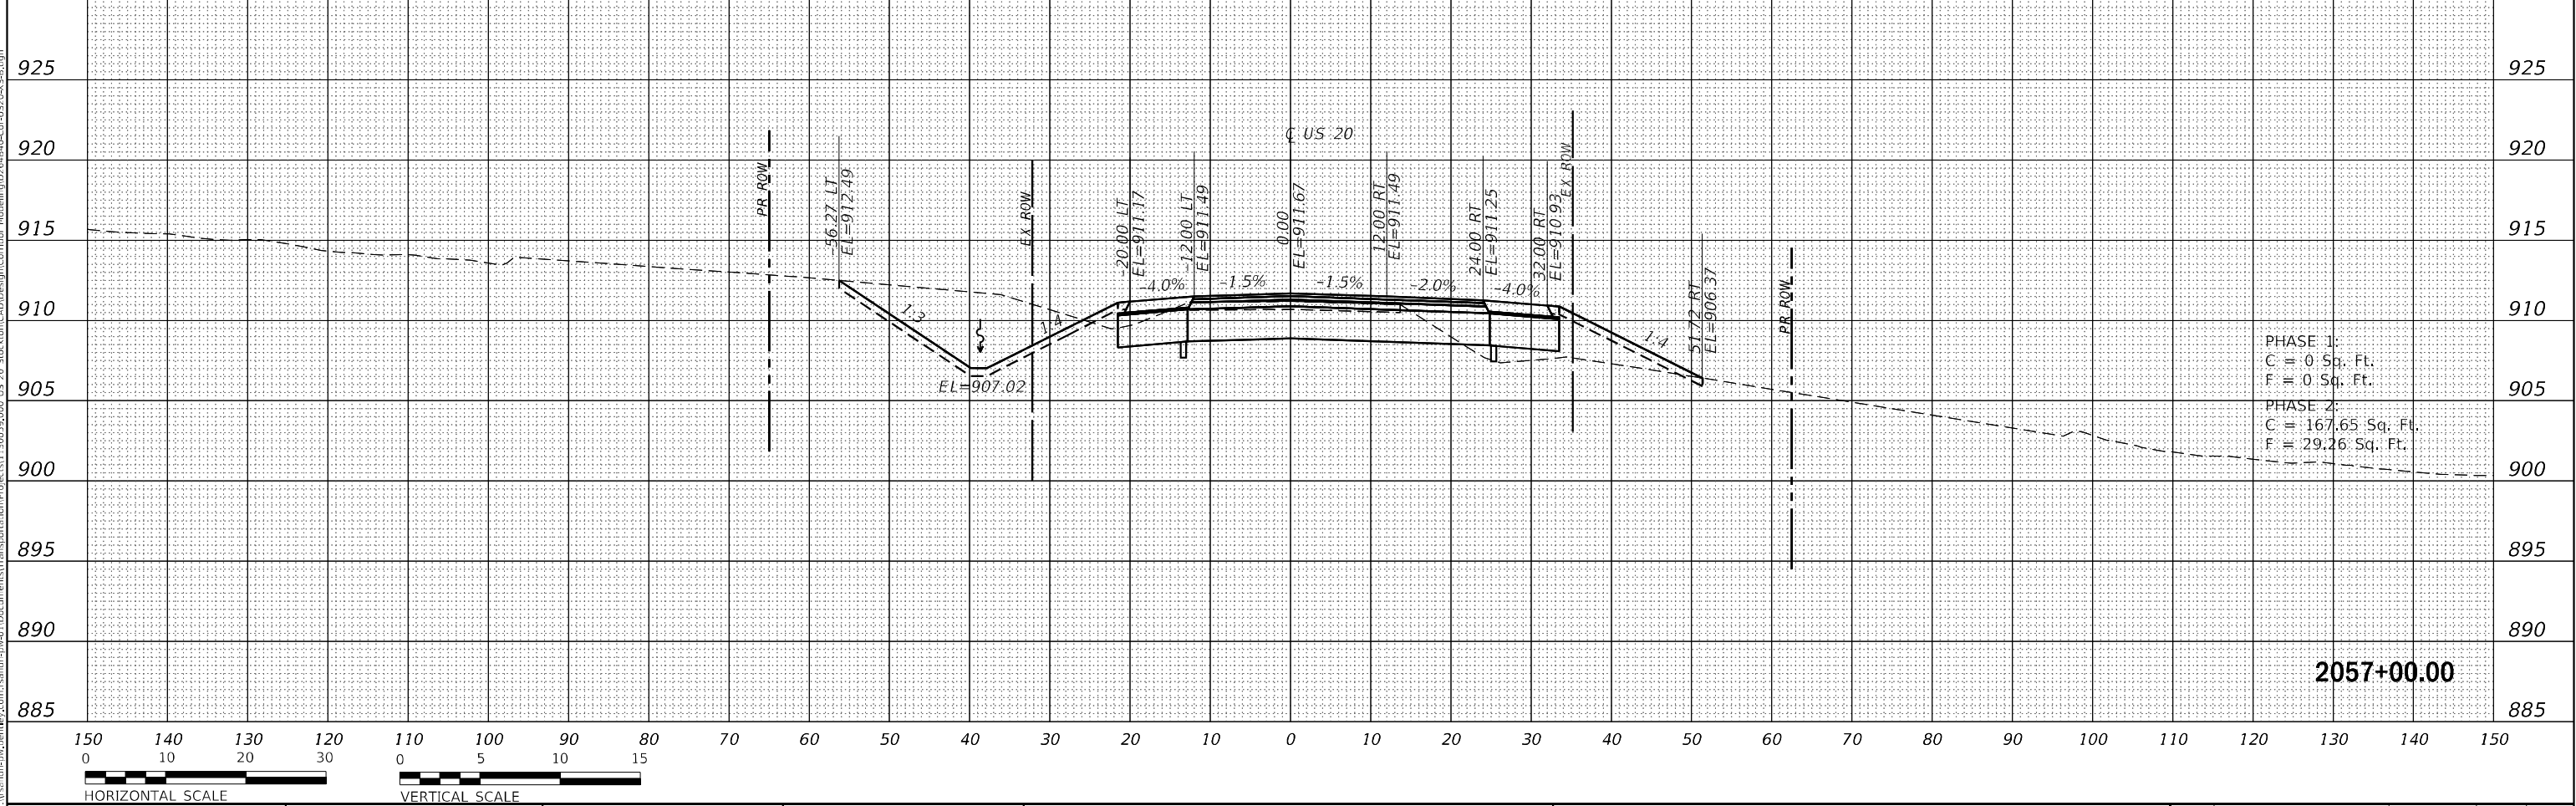

FINAL SURVEY	SURVEYED _____	BY _____	DATE _____
	PLOTTED _____		
NOTE BOOK	TEMPLATE _____		
	AREAS _____		
NO. _____	AREAS CHECKED _____		

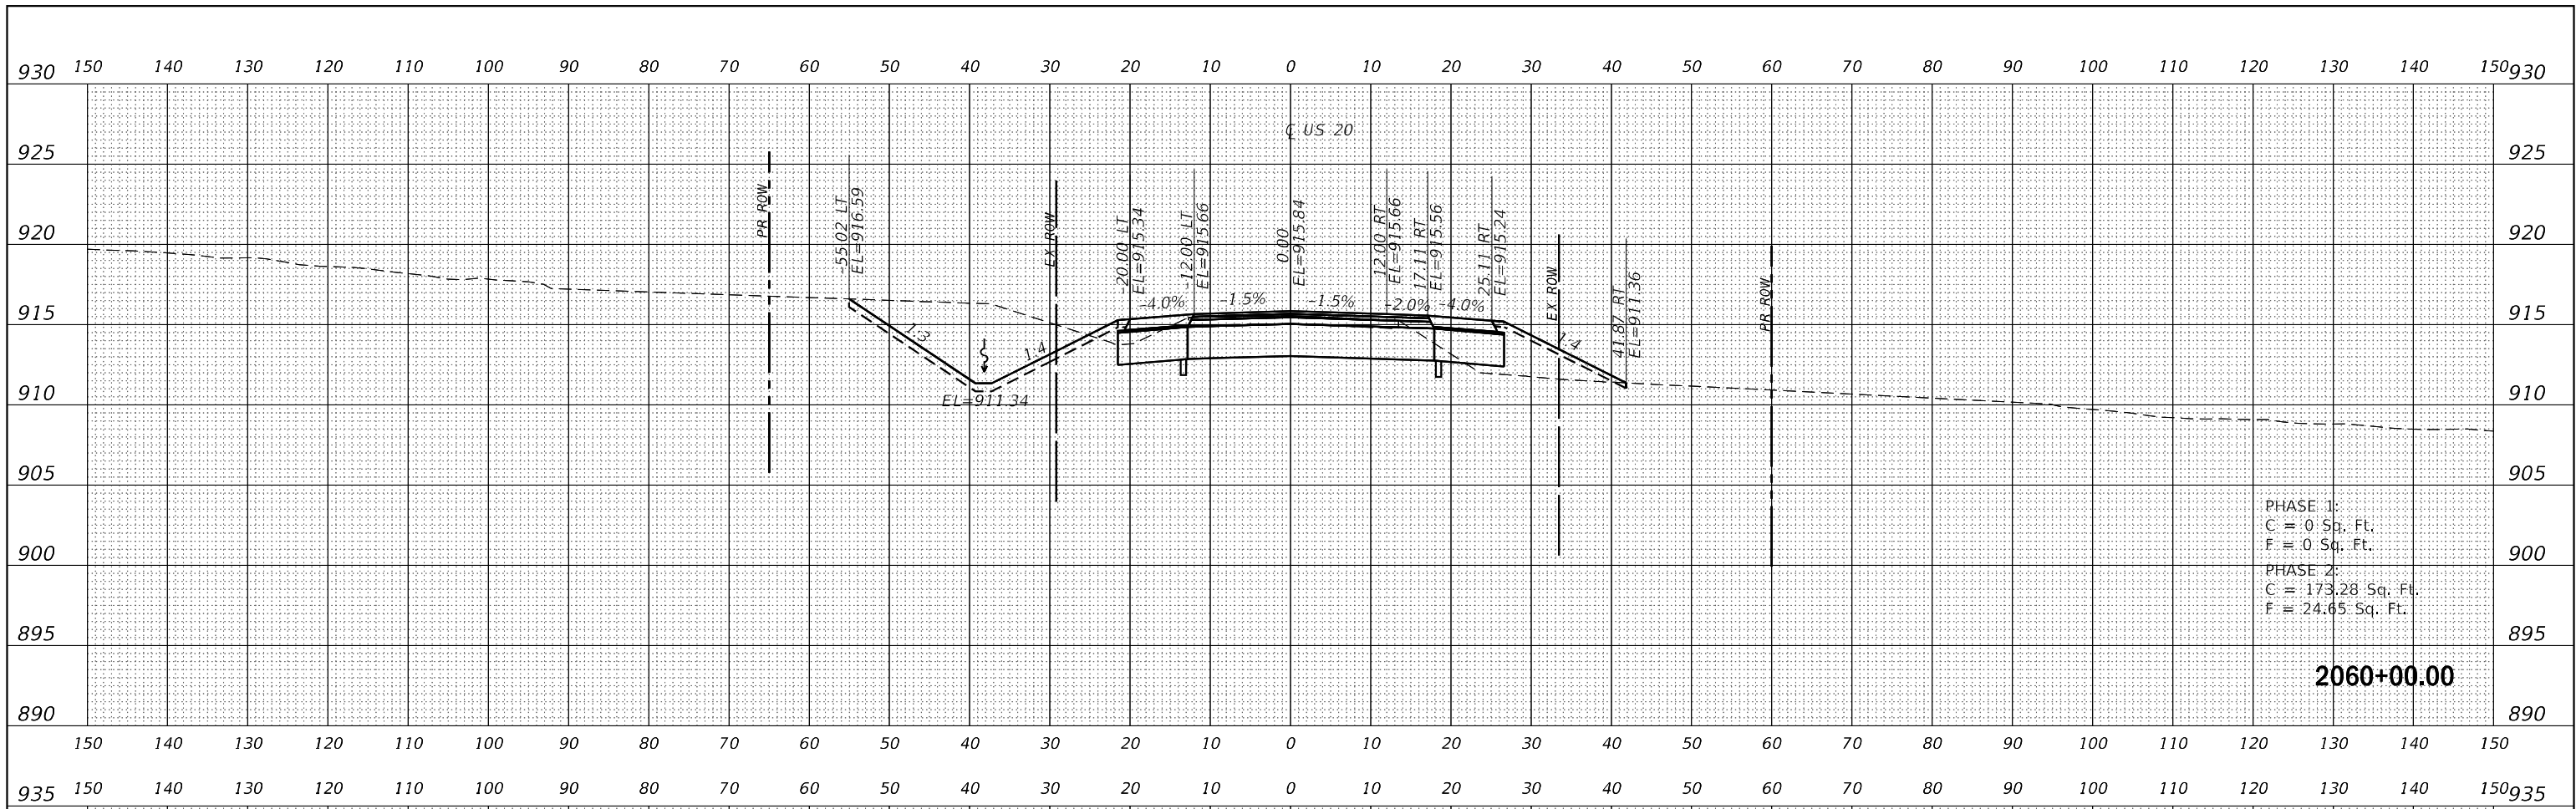

ORIGINAL SURVEY	SURVEYED _____	BY _____	DATE _____
	PLOTTED _____		
NOTE BOOK	TEMPLATE _____		
	AREAS _____		
NO. _____	AREAS CHECKED _____		

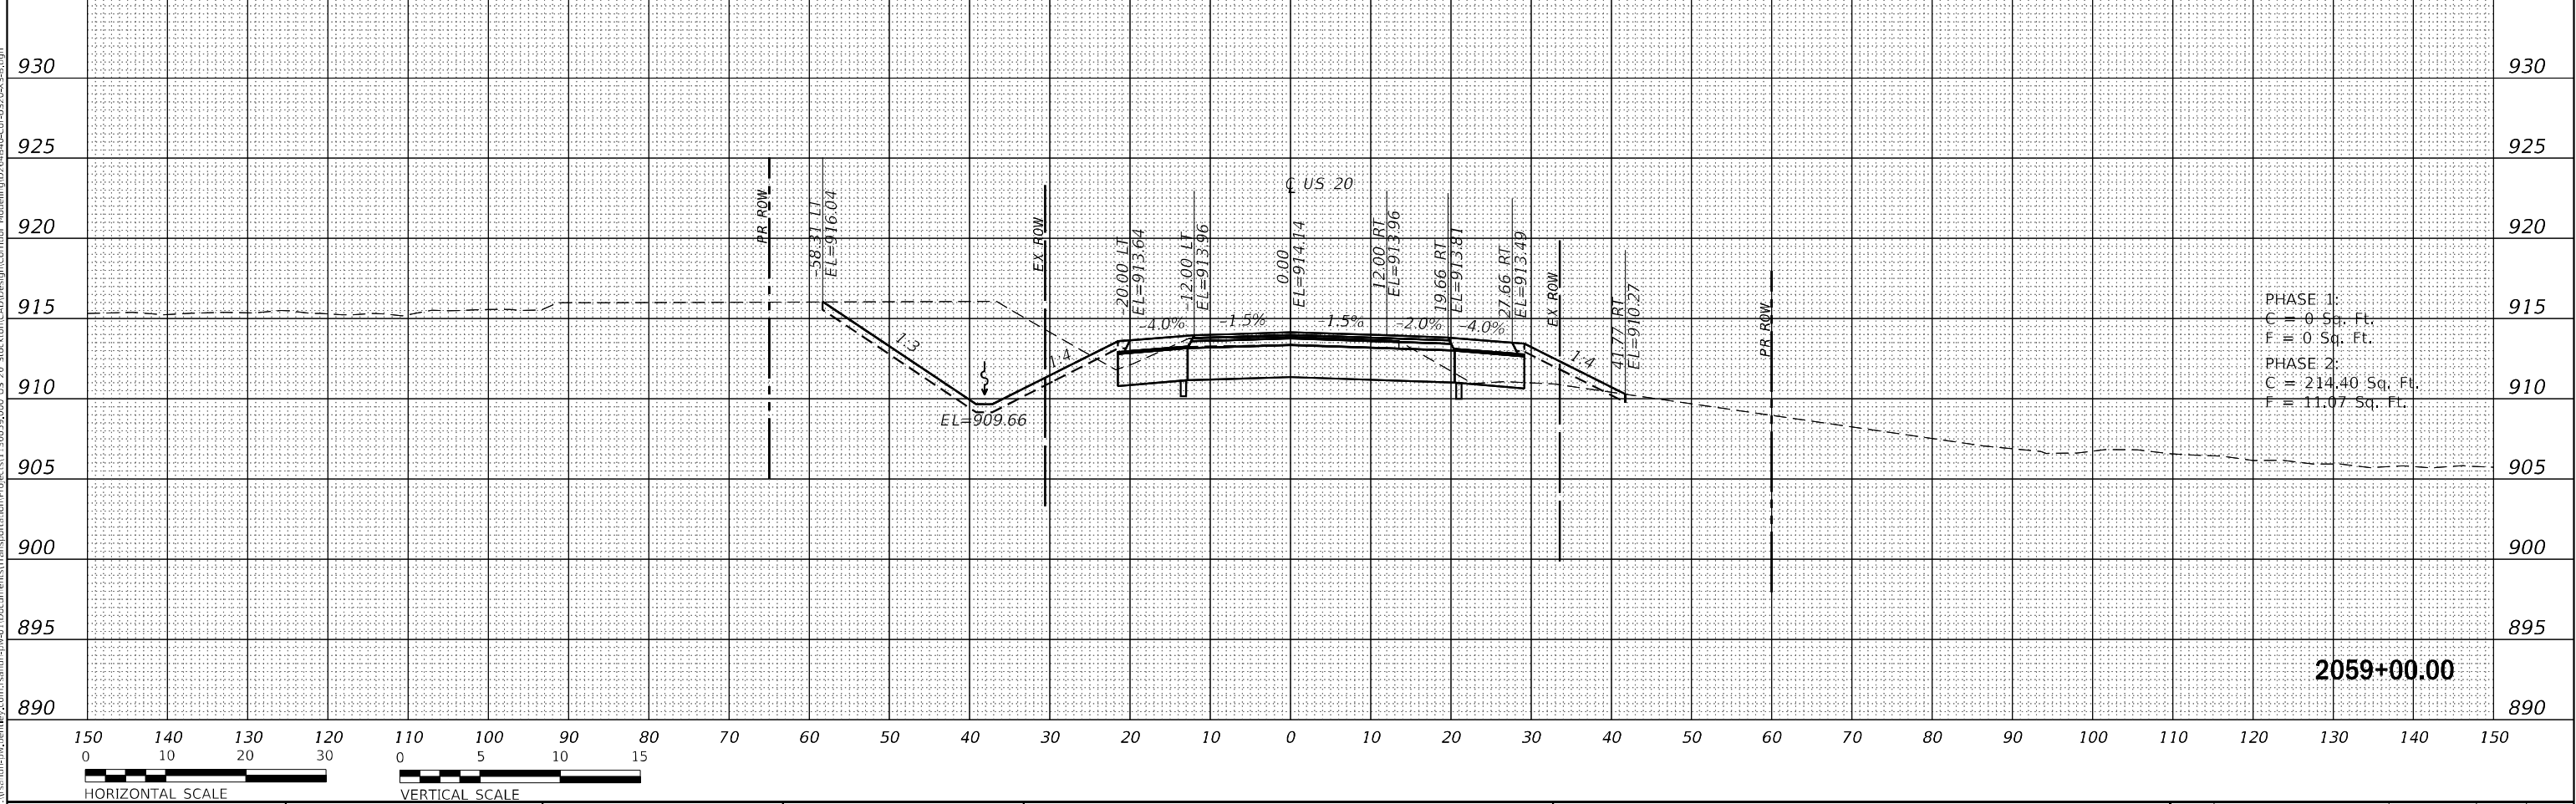

USER NAME = Bbmquim	DESIGNED - MMW	REVISED -
	DRAWN - EME	REVISED -
PLOT SCALE = 20,000' / in.	CHECKED - MAW	REVISED -
PLOT DATE = 10/3/2022	DATE - 04/14/2020	REVISED -

**STATE OF ILLINOIS
DEPARTMENT OF TRANSPORTATION**

CROSS SECTIONS
US 20

SCALE:	SHEET	OF	SHEETS	STA. 2059+00.00 TO STA. 2060+00.00
--------	-------	----	--------	------------------------------------


F.A. RTE.	SECTION	COUNTY	TOTAL SHEETS	SHEET NO.
301	24R	JO DAVIESS	594	469
		CONTRACT NO.64B40		
ILLINOIS		FED. AID PROJECT		

MODEL: US20_CorB_XSC


NO.	AREAS CHECKED

FILE NAME: pw:\rsandh-pw-bentley.com\rsandh-pw-01\Documents\Transportation\Projects\1 30059.000 US 20 Stockton\CAD\Design\Corridor Modeling\ID264B40-Cor-US20-XS-B.dgn


FINAL SURVEY	SURVEYED	BY	DATE
NOTE BOOK	PLOTTED		
NO.	TEMPLATE		
	AREAS CHECKED		

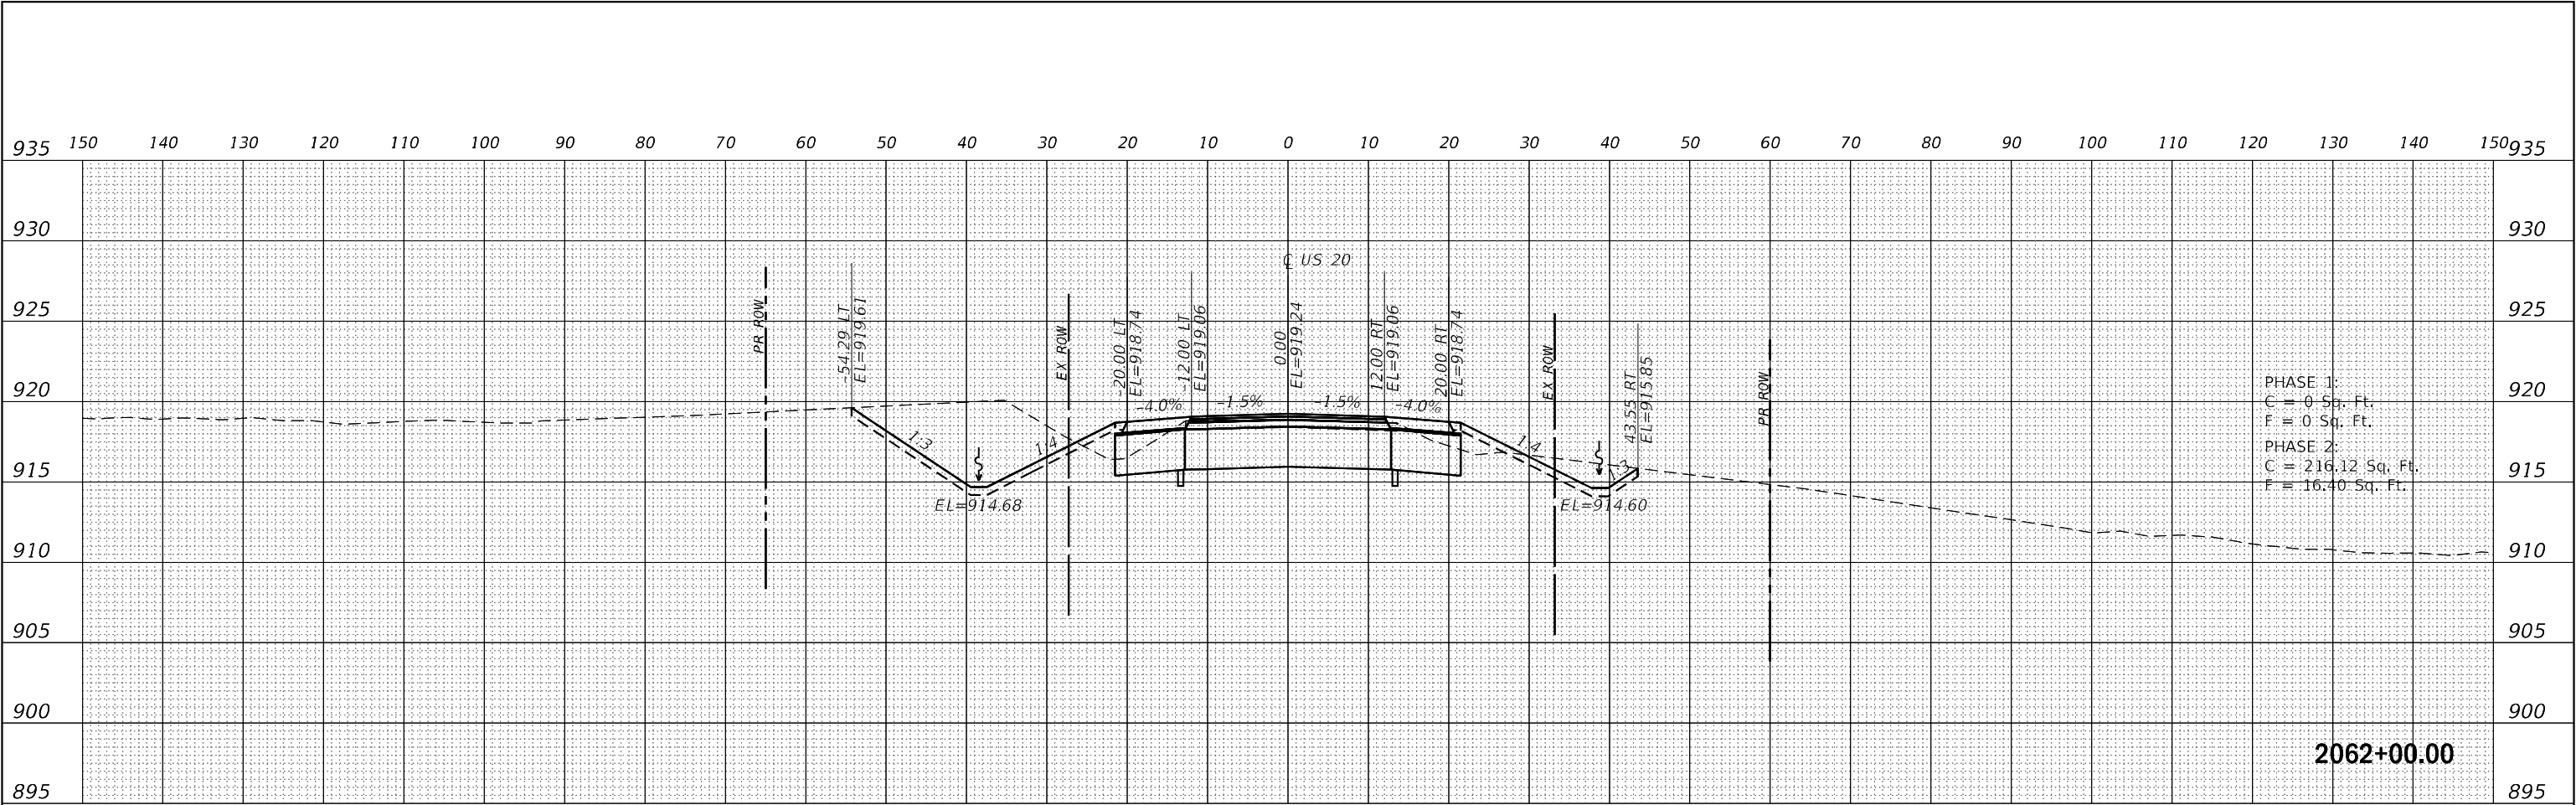

ORIGINAL SURVEY	SURVEYED	BY	DATE
NOTE BOOK	PLOTTED		
NO.	TEMPLATE		
	AREAS CHECKED		

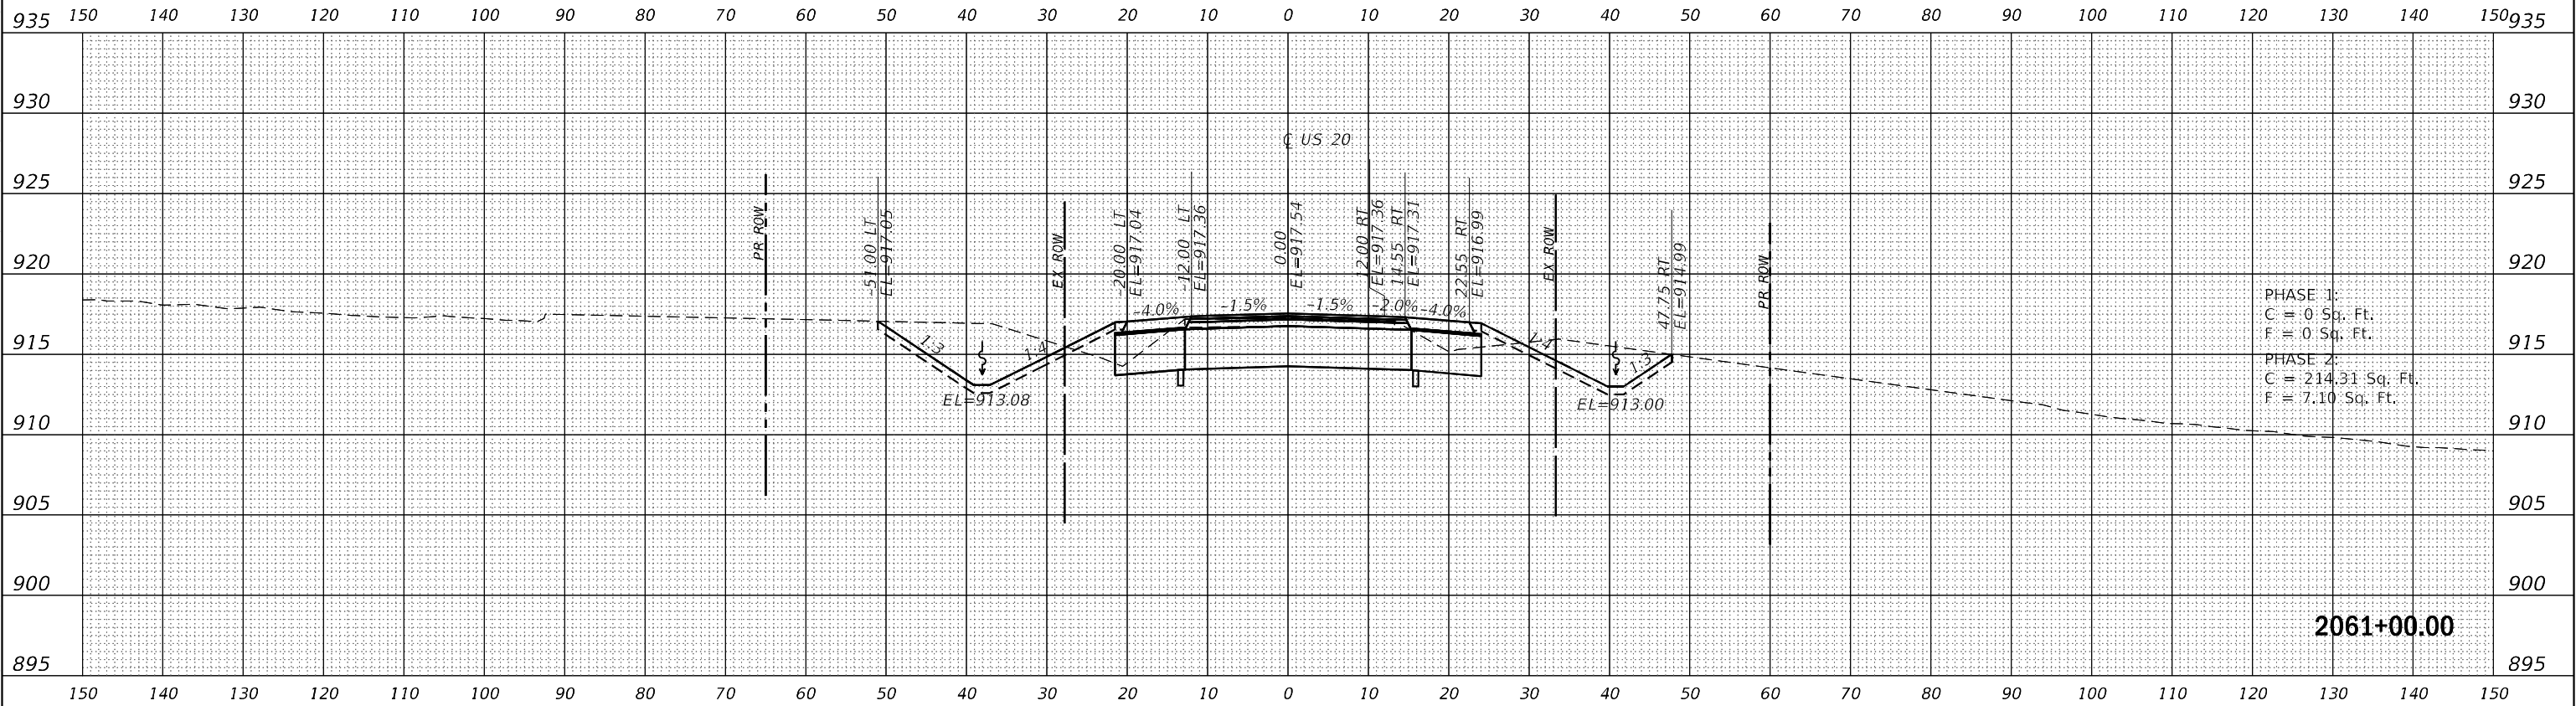

MODEL: US20_Cor6_XSC
FILE NAME: d:\us20-cor6-xsc\us20-cor6-xsc.dgn

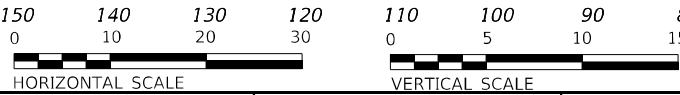

RS&H

USER NAME = Blomquist	DESIGNED - MMW	REVISED -
	DRAWN - EME	REVISED -
PLOT SCALE = 20,0000' / in.	CHECKED - MAW	REVISED -
PLOT DATE = 10/3/2022	DATE - 04/14/2020	REVISED -


STATE OF ILLINOIS
DEPARTMENT OF TRANSPORTATION

CROSS SECTIONS
US 20


SCALE: SHEET OF SHEETS STA. 2061+00.00 TO STA. 2062+00.00

F.A. RTE.	SECTION	COUNTY	TOTAL SHEETS	SHEET NO.
301	24R	JO DAVIESS	594	470
CONTRACT NO. 64B40				
ILLINOIS FED. AID PROJECT				

FINAL SURVEY	SURVEYED PLOTTED NOTE BOOK NO.	BY	DATE

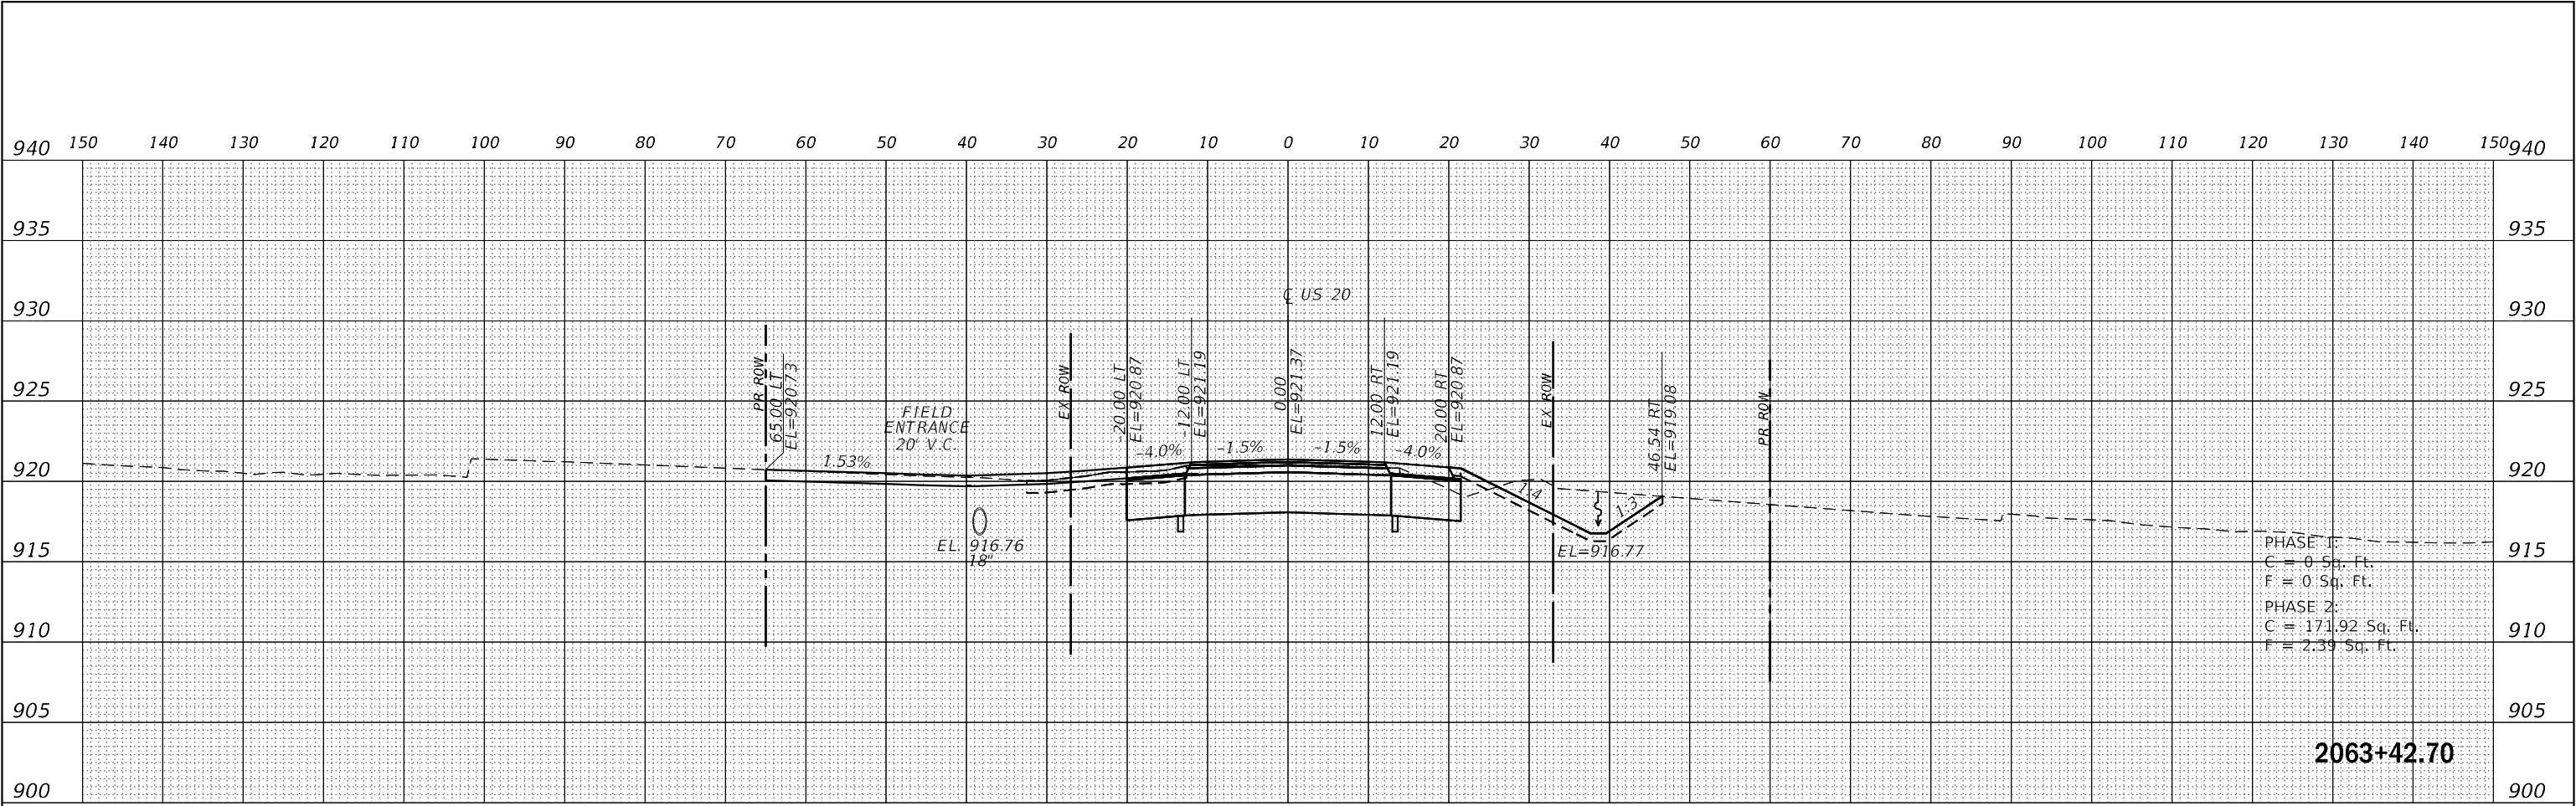

ORIGINAL SURVEY	SURVEYED PLOTTED NOTE BOOK NO.	BY	DATE

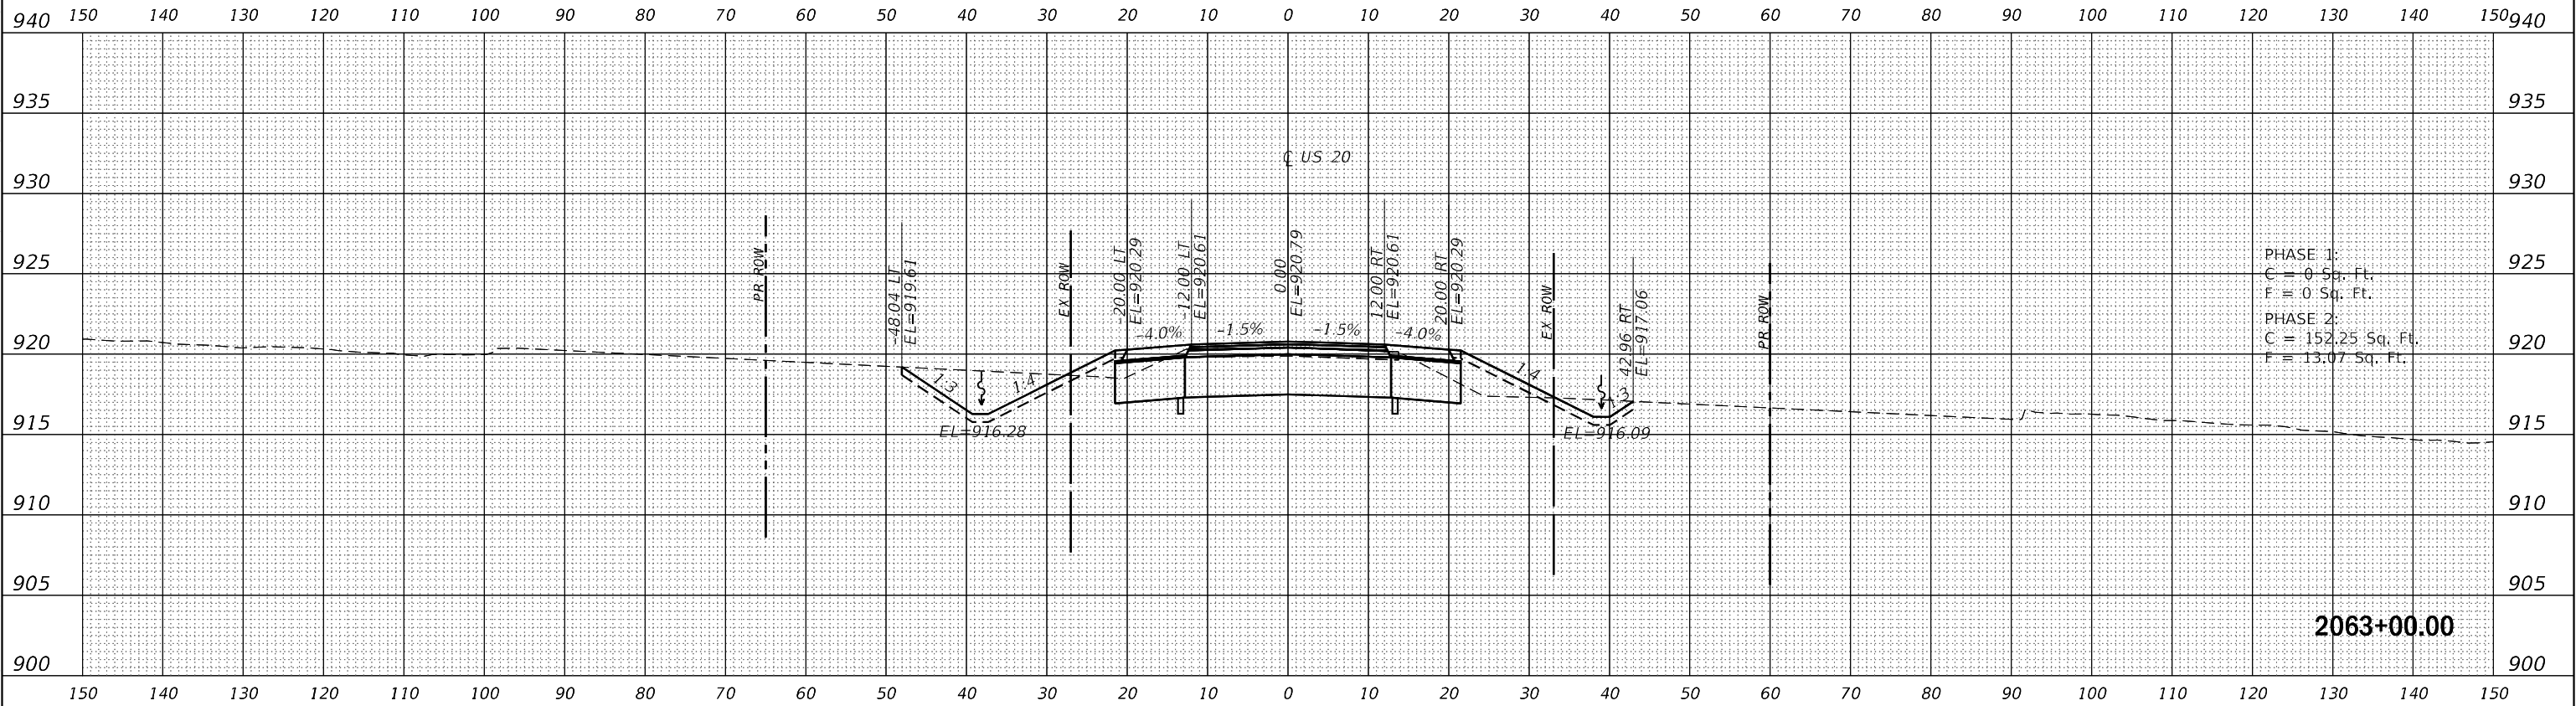

MODEL: US20_Cor6_XSC
FILE NAME: p:\us20-cor6-xsc\us20-cor6-xsc.dgn



USER NAME = Blomquist	DESIGNED - MMW	REVISED -
PLOT SCALE = 20,000' = 1"	DRAWN - EME	REVISED -
PLOT DATE = 10/3/2022	CHECKED - MAW	REVISED -
	DATE - 04/14/2020	REVISED -



STATE OF ILLINOIS
DEPARTMENT OF TRANSPORTATION

CROSS SECTIONS
US 20


SCALE: SHEET OF SHEETS STA. 2063+00.00 TO STA. 2063+42.70

F.A. RTE.	SECTION	COUNTY	TOTAL SHEETS	SHEET NO.
301	24R	JO DAVIESS	594	471
CONTRACT NO. 64B40				
ILLINOIS FED. AID PROJECT				

ORIGINAL SURVEY	SURVEYED _____	BY _____	DATE _____
	PLOTTED _____		
NOTE BOOK	TEMPLATE _____		
	AREAS _____		
NO. _____	AREAS CHECKED _____		

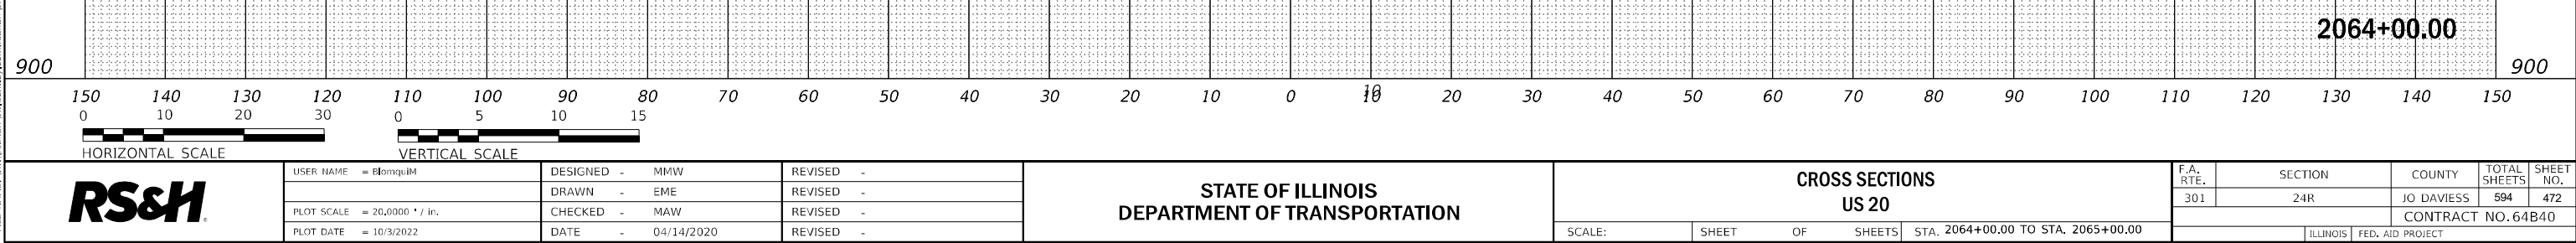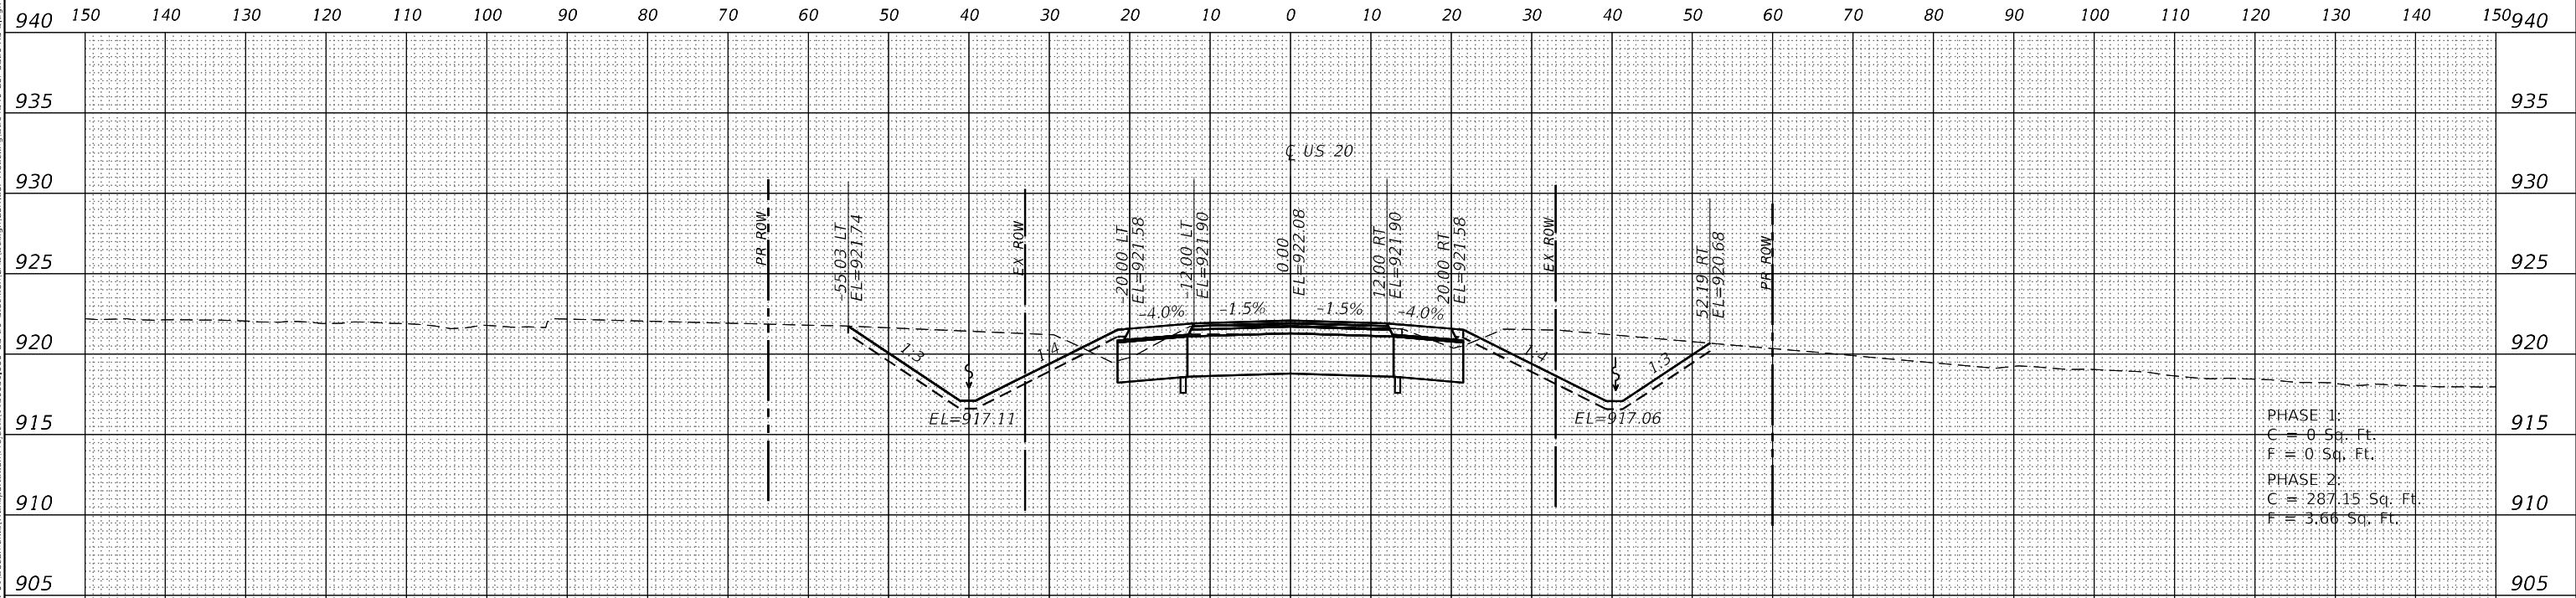

ORIGINAL SURVEY	SURVEYED _____	BY _____	DATE _____
	PLOTTED _____		
NOTE BOOK	TEMPLATE _____		
	AREAS _____		
NO. _____	AREAS CHECKED _____		

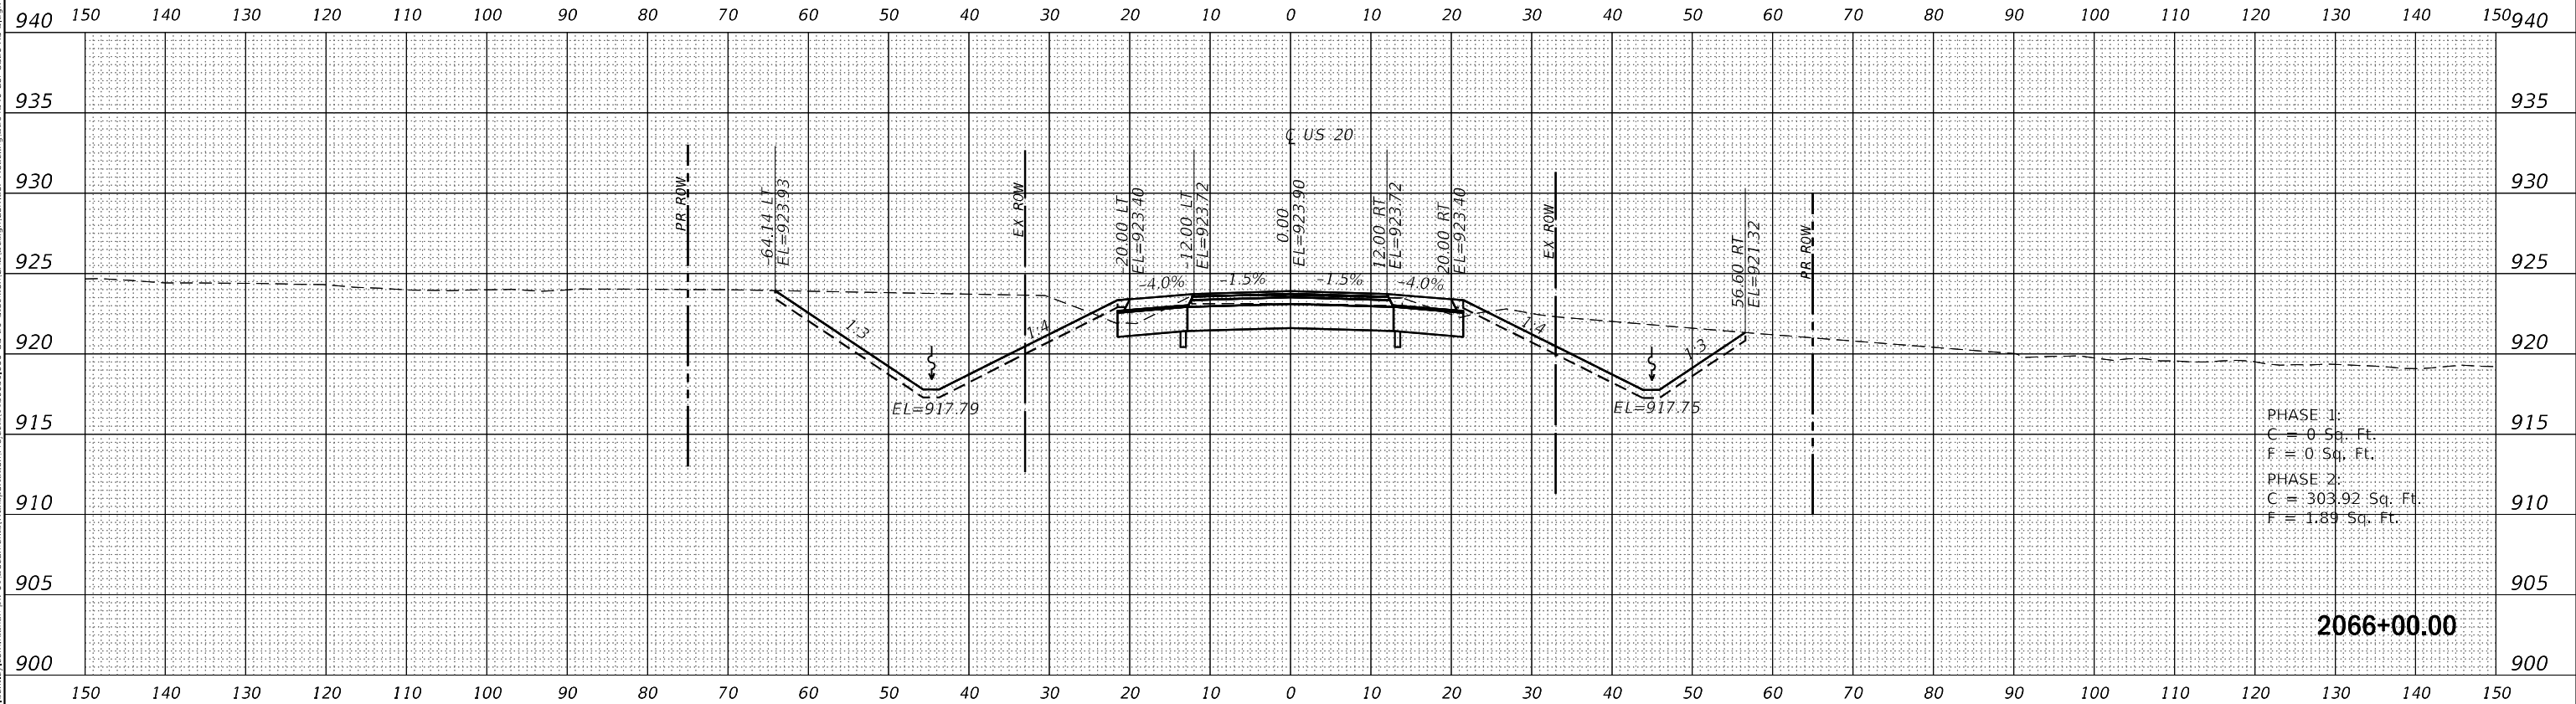

ORIGINAL SURVEY	SURVEYED _____	BY _____	DATE _____
	PLOTTED _____		
NOTE BOOK	TEMPLATE _____		
	AREAS _____		
NO. _____	AREAS CHECKED _____		




MODEL: US20_CorB_XSC
FILE NAME: pw:\rsandh-



FINAL SURVEY	NO.	SURVEYED	BY	DATE
		PLOTTED		
		TEMPLATE		
		NOTE BOOK		
		AREAS CHECKED		

ORIGINAL SURVEY	NO.	SURVEYED	BY	DATE
		PLOTTED		
		TEMPLATE		
		NOTE BOOK		
		AREAS CHECKED		

MODEL: US20_Cor6_XSC
FILE NAME: p:\civil\cor6\pww\benh\comrsandh-pw40\Documents\Transportation\Projects\130495-000 US 20 Station CAD\Design\Corridor Modeling\0264940-Cor-US20-XSC.dgn

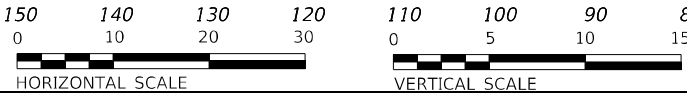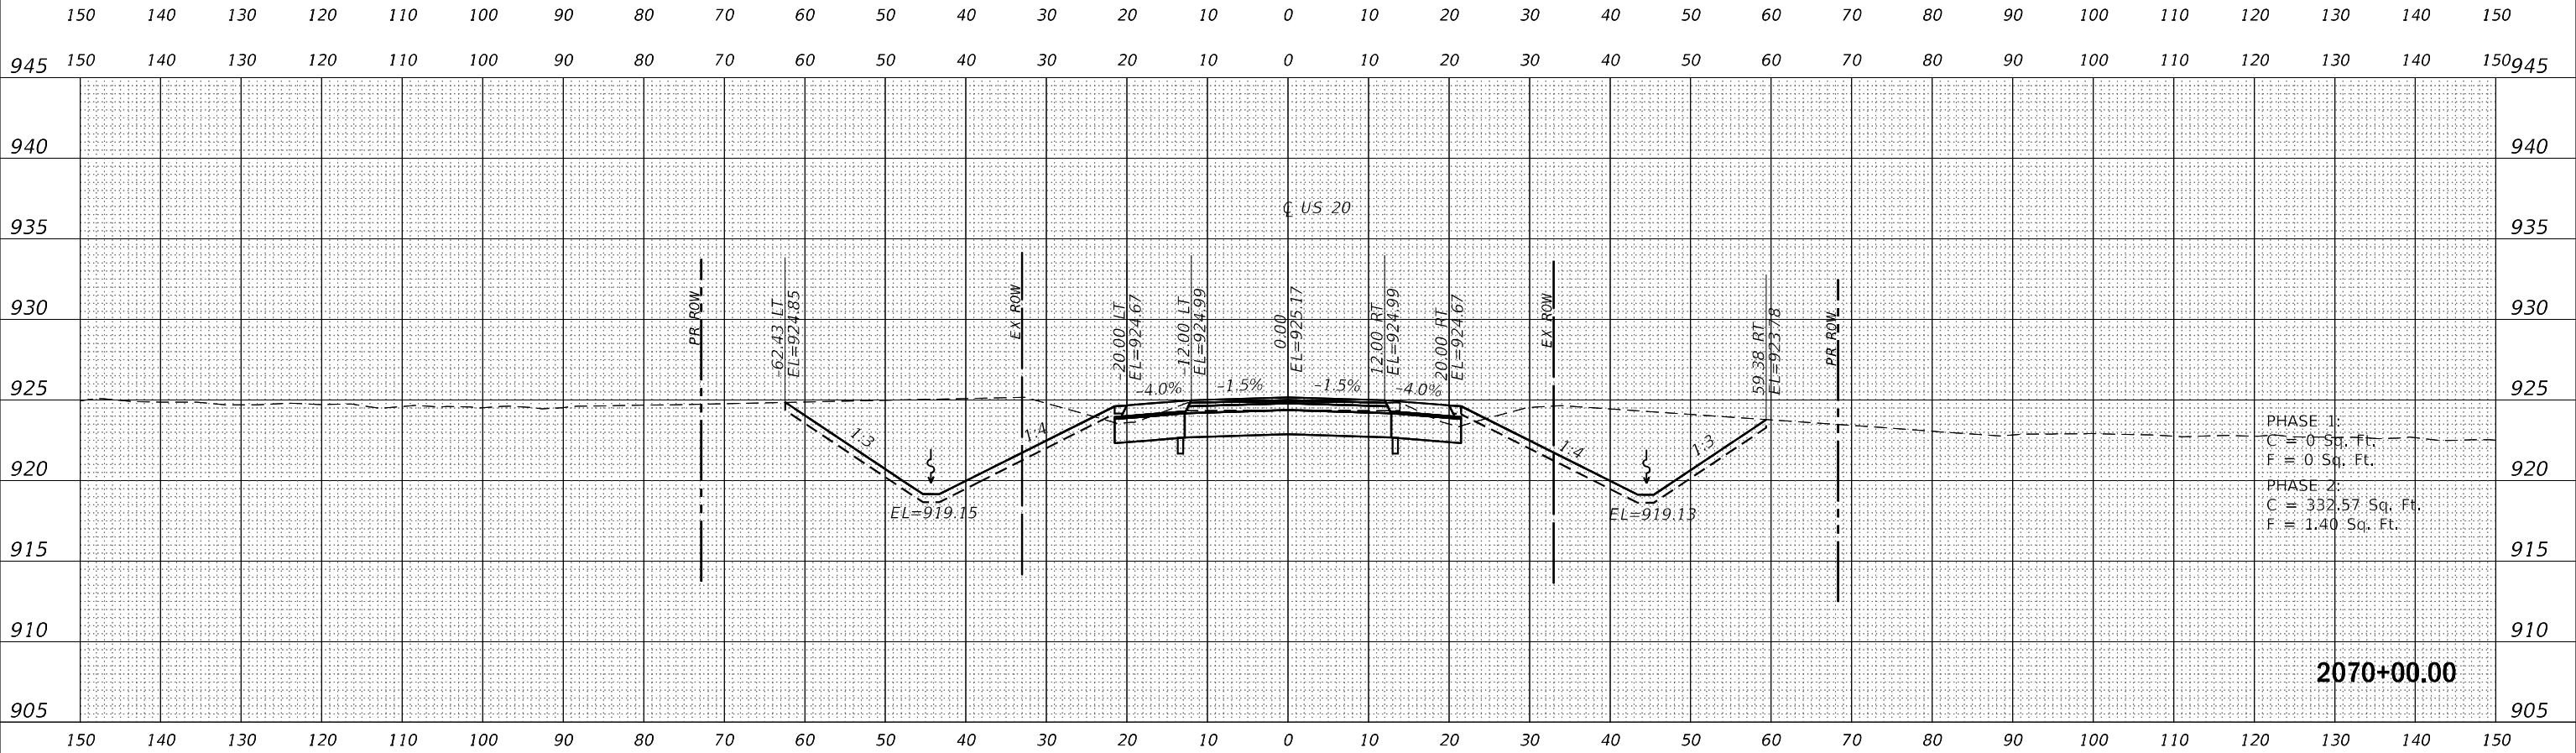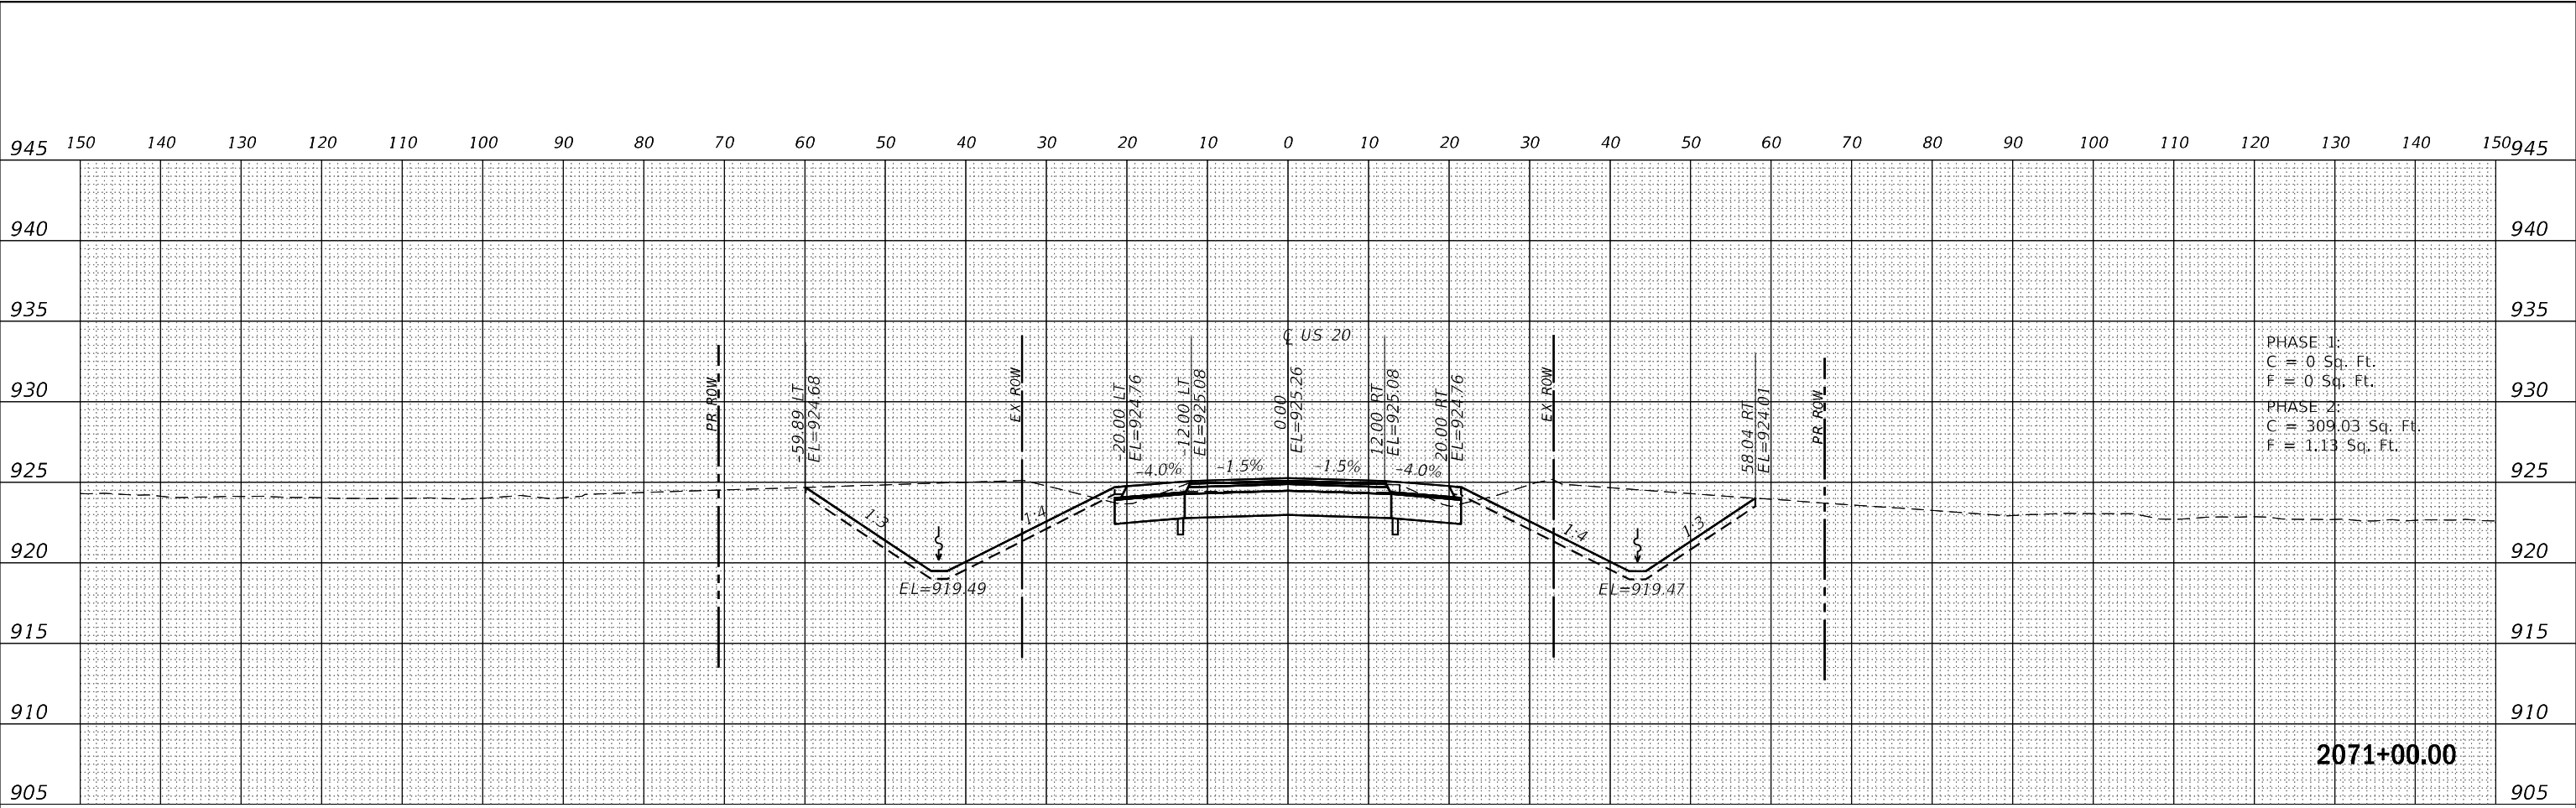

USER NAME = Blomquist	DESIGNED - MMW	REVISED -
	DRAWN - EME	REVISED -
PLOT SCALE = 20,0000' / in.	CHECKED - MAW	REVISED -
PLOT DATE = 10/3/2022	DATE - 04/14/2020	REVISED -



STATE OF ILLINOIS
DEPARTMENT OF TRANSPORTATION

CROSS SECTIONS
US 20

SCALE: SHEET OF SHEETS STA. 2070+00.00 TO STA. 2071+00.00


F.A. RTE.	SECTION	COUNTY	TOTAL SHEETS	SHEET NO.
301	24R	JO DAVIESS	594	475
CONTRACT NO. 64B40				
ILLINOIS FED. AID PROJECT				

ORIGINAL SURVEY	SURVEYED _____	BY _____	DATE _____
	PLOTTED _____		
NOTE BOOK	TEMPLATE _____		
	AREAS _____		
NO. _____	AREAS CHECKED _____		

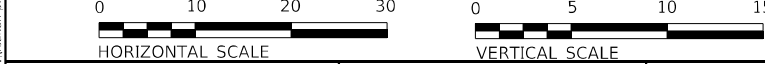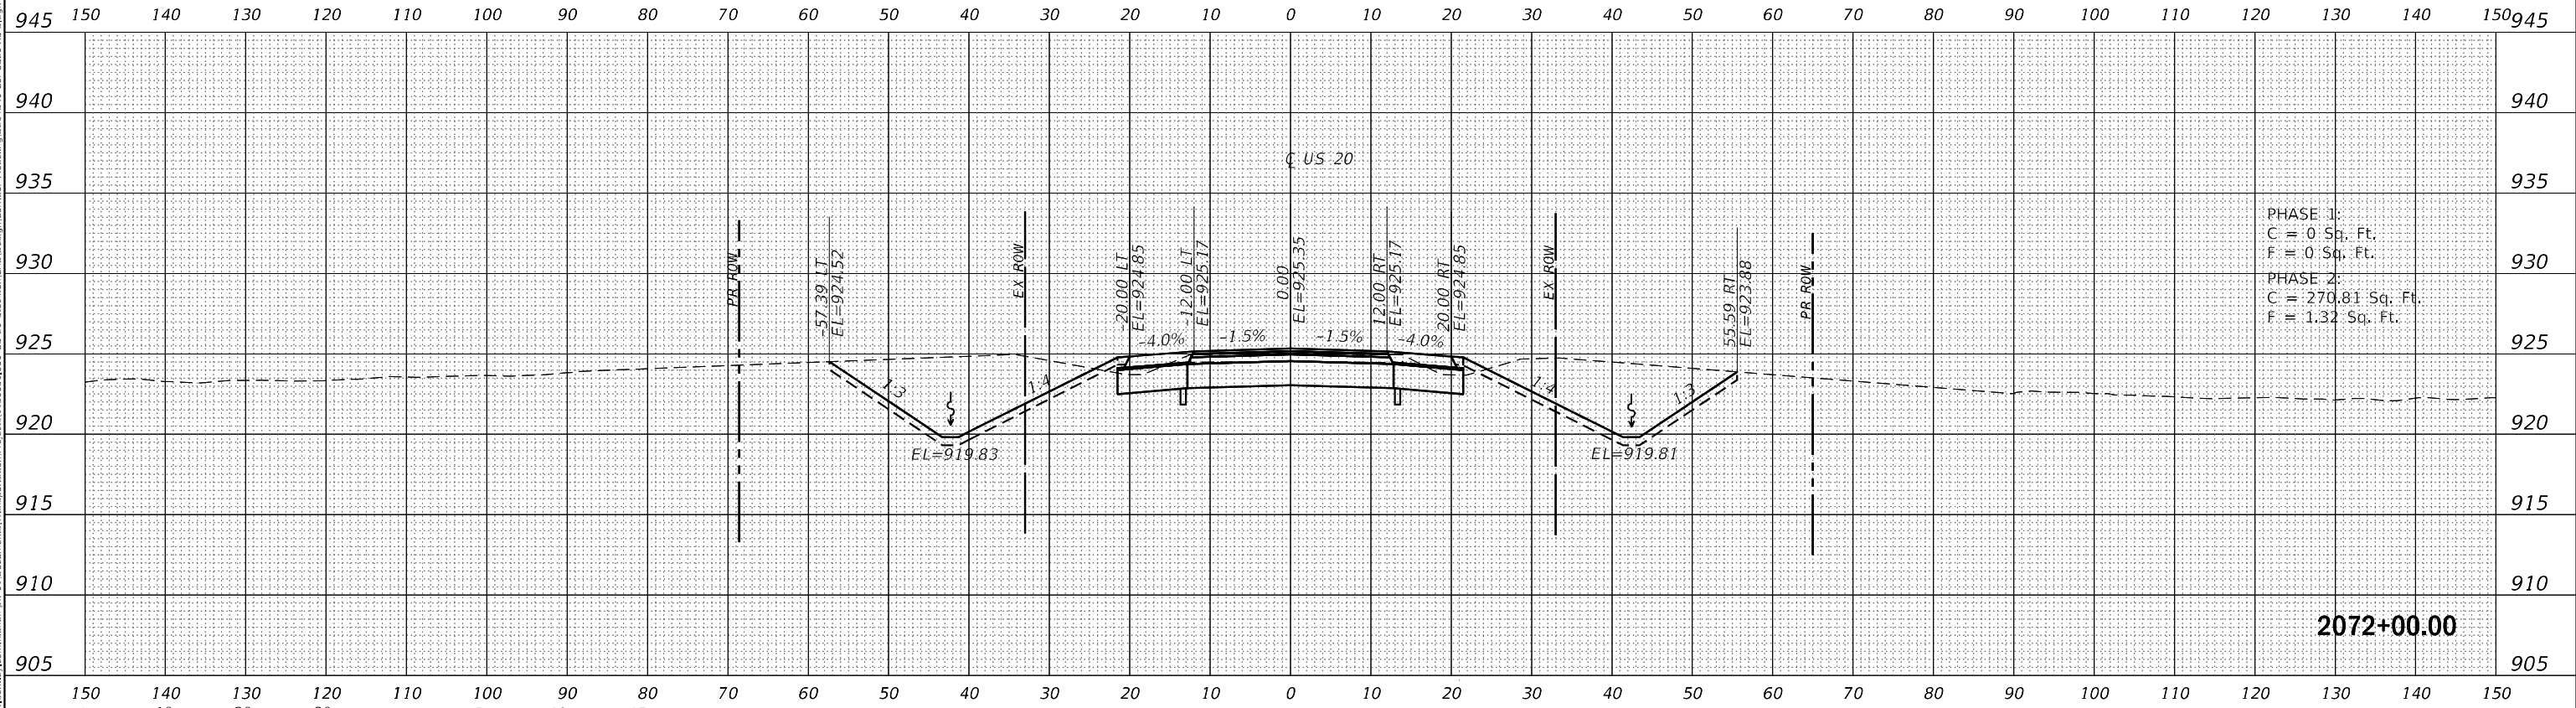


	USER NAME = Blomquist	DESIGNED - MMW	REVISED -	STATE OF ILLINOIS DEPARTMENT OF TRANSPORTATION	CROSS SECTIONS US 20			F.A. RTE.	SECTION	COUNTY	TOTAL SHEETS	SHEET NO.	
	PLOT SCALE = 20,0000' / in.	DRAWN - EME	REVISED -					301	24R	JO DAVIESS	594	476	
	PLOT DATE = 10/3/2022	CHECKED - MAW	REVISED -		SCALE:			SHEET	OF	SHEETS	STA. 2072+00.00 TO STA. 2073+00.00		
		DATE - 04/14/2020	REVISED -								CONTRACT NO. 64B40		
								ILLINOIS			FED. AID PROJECT		

FINAL SURVEY NOTE BOOK NO.	SURVEYED PLOTTED TEMPLATE AREAS CHECKED	BY	DATE

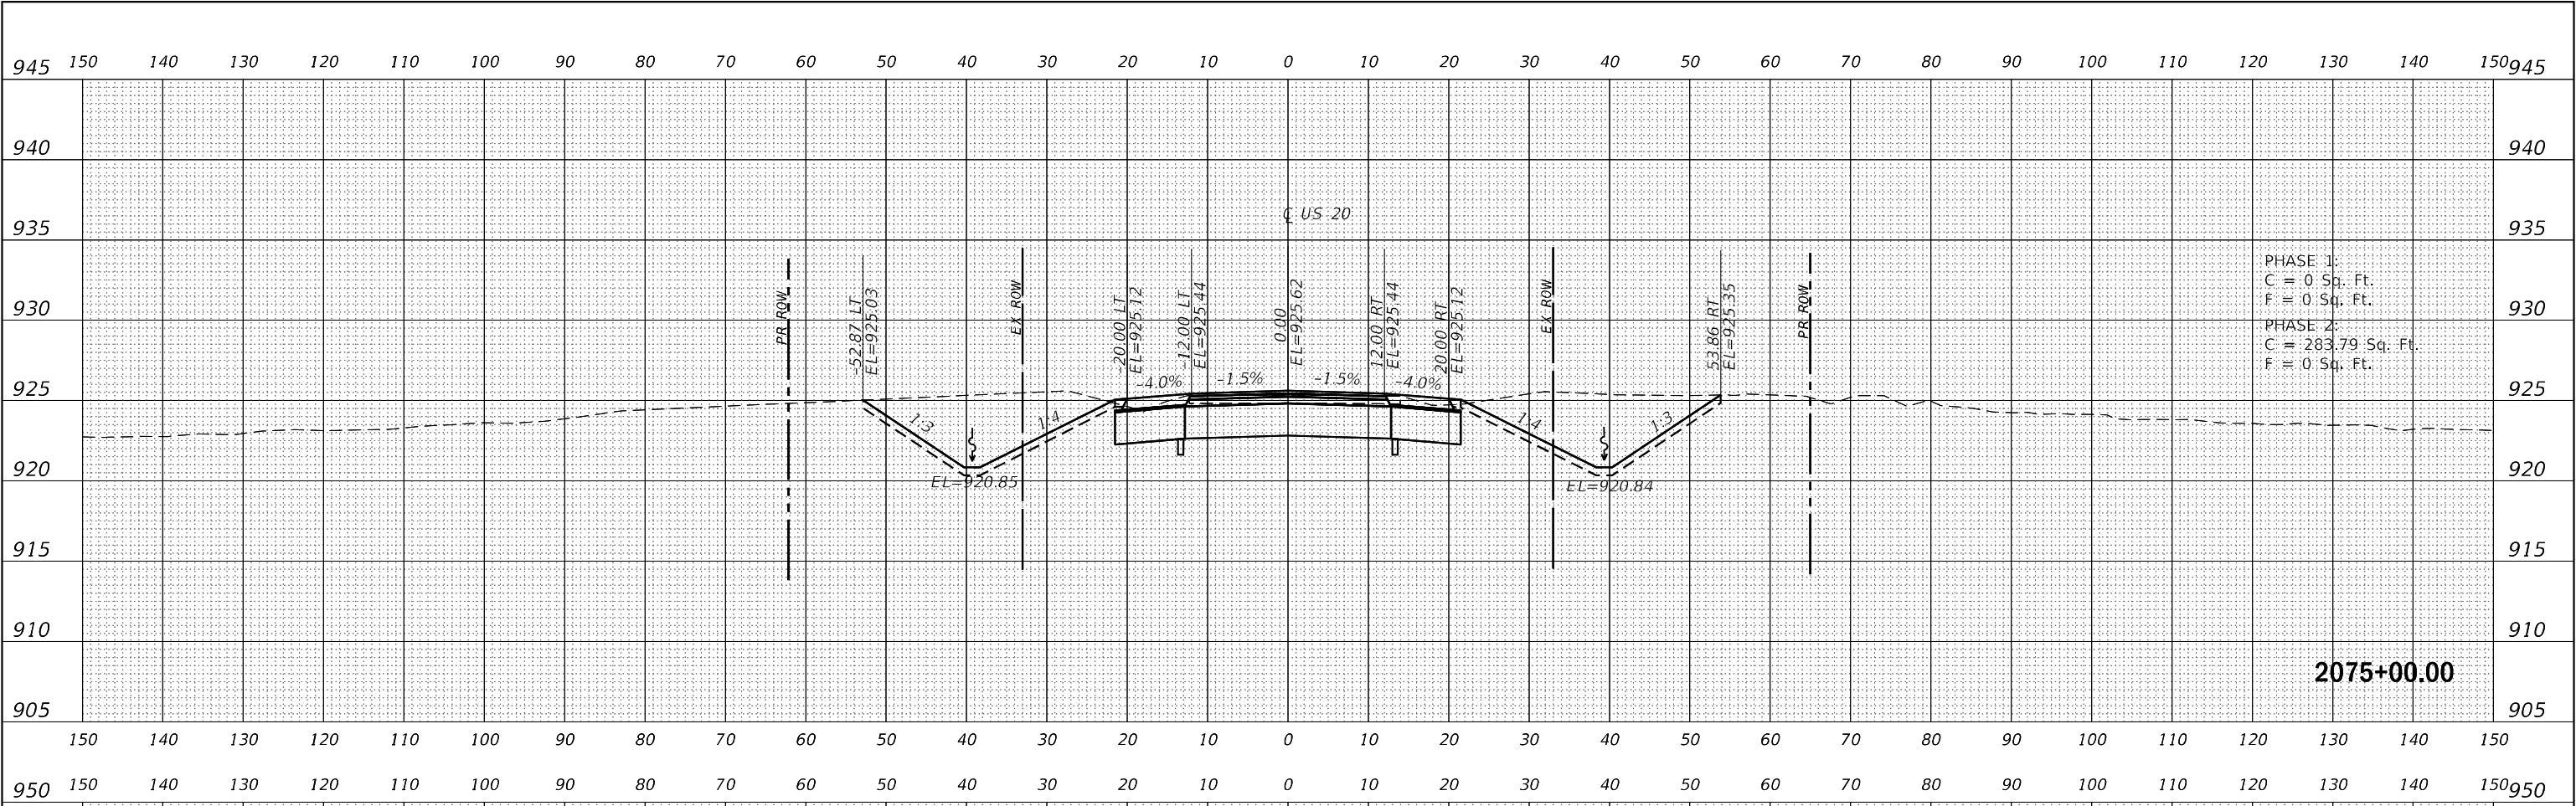

ORIGINAL SURVEY NOTE BOOK NO.	SURVEYED PLOTTED TEMPLATE AREAS CHECKED	BY	DATE

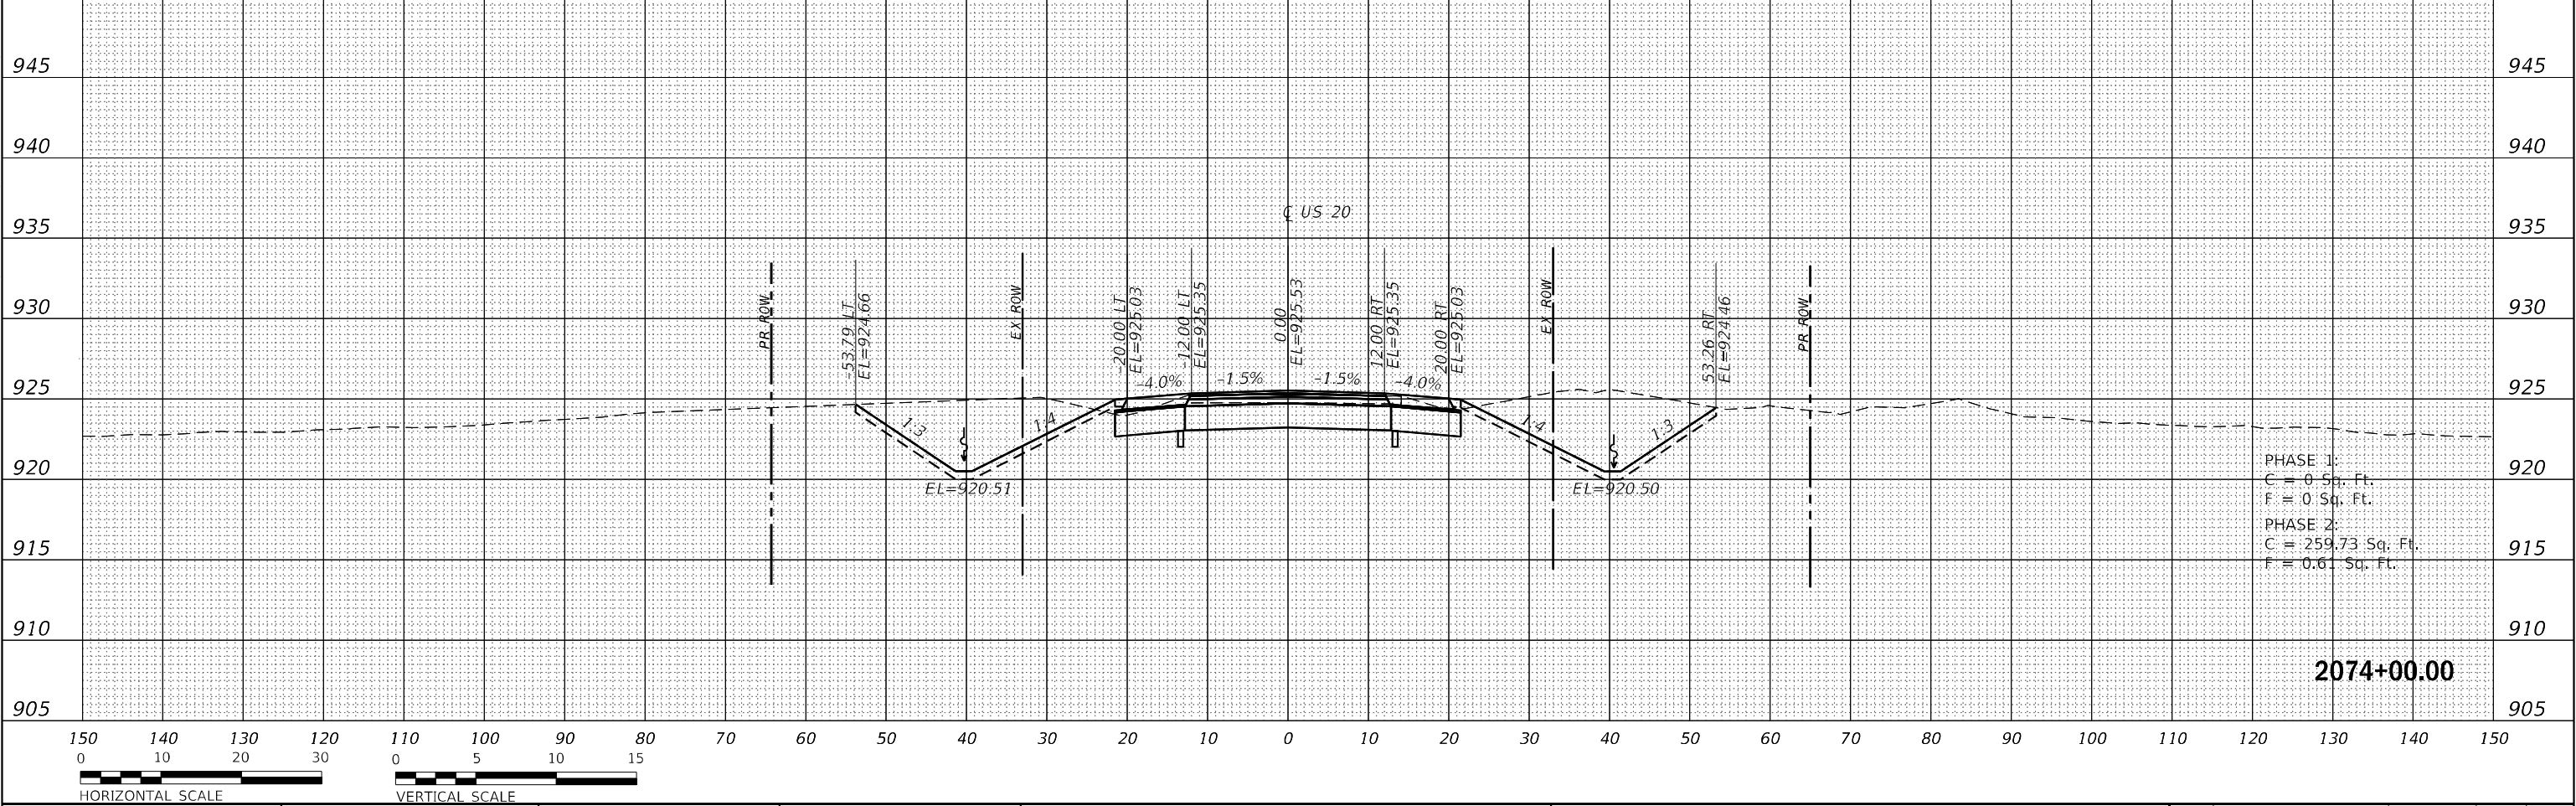

MODEL: US20_Cor6_XSC
FILE NAME: d:\work\paw_bentley.com\rsandh-paw\01\Documents\Transportation\Projects\130495-000-US-20-Station\CAD\Design\Corridor_Modeling\0264B40-Cor-US20-XSC.dgn



USER NAME = Blomquist	DESIGNED - MMW	REVISED -
	DRAWN - EME	REVISED -
PLOT SCALE = 20,0000' / in.	CHECKED - MAW	REVISED -
PLOT DATE = 10/3/2022	DATE - 04/14/2020	REVISED -

STATE OF ILLINOIS
DEPARTMENT OF TRANSPORTATION

CROSS SECTIONS
US 20

SCALE: SHEET OF SHEETS STA. 2074+00.00 TO STA. 2075+00.00

F.A. RTE.	SECTION	COUNTY	TOTAL SHEETS	SHEET NO.
301	24R	JO DAVIESS	594	477
CONTRACT NO. 64B40				
ILLINOIS		FED. AID PROJECT		

ORIGINAL SURVEY	SURVEYED _____	BY _____	DATE _____
	PLOTTED _____		
NOTE BOOK	TEMPLATE _____		
	AREAS _____		
NO. _____	AREAS CHECKED _____		




	USER NAME = B10mquim	DESIGNED - MMW	REVISED -	STATE OF ILLINOIS DEPARTMENT OF TRANSPORTATION	CROSS SECTIONS US 20			F.A. RTE.	SECTION	COUNTY	TOTAL SHEETS	SHEET NO.
	PLOT SCALE = 20,0000 ' / in.	DRAWN - EME	REVISED -					301	24R	JO DAVIES	594	478
	PLOT DATE = 10/3/2022	CHECKED - MAW	REVISED -		CONTRACT NO. 64B40							
	PLOT DATE = 10/3/2022	DATE - 04/14/2020	REVISED -		SCALE:	SHEET	OF	SHEETS	STA. 2076+00.00 TO STA. 2077+00.00			
							ILLINOIS			FED. AID PROJECT		

FINAL SURVEY NOTE BOOK NO.	SURVEYED PLOTTED TEMPLATE AREAS CHECKED	BY	DATE

ORIGINAL SURVEY NOTE BOOK NO.	SURVEYED PLOTTED TEMPLATE AREAS CHECKED	BY	DATE

MODEL: US20_Cor6_XSC
FILE NAME: d:\work\p-w\benh\com\rsandh-pw\01\Documents\Transportation\Projects\130495\000 US 20 Station CAD\Design\Center Modeling\0264B40-Cor-US20-XSC.dgn

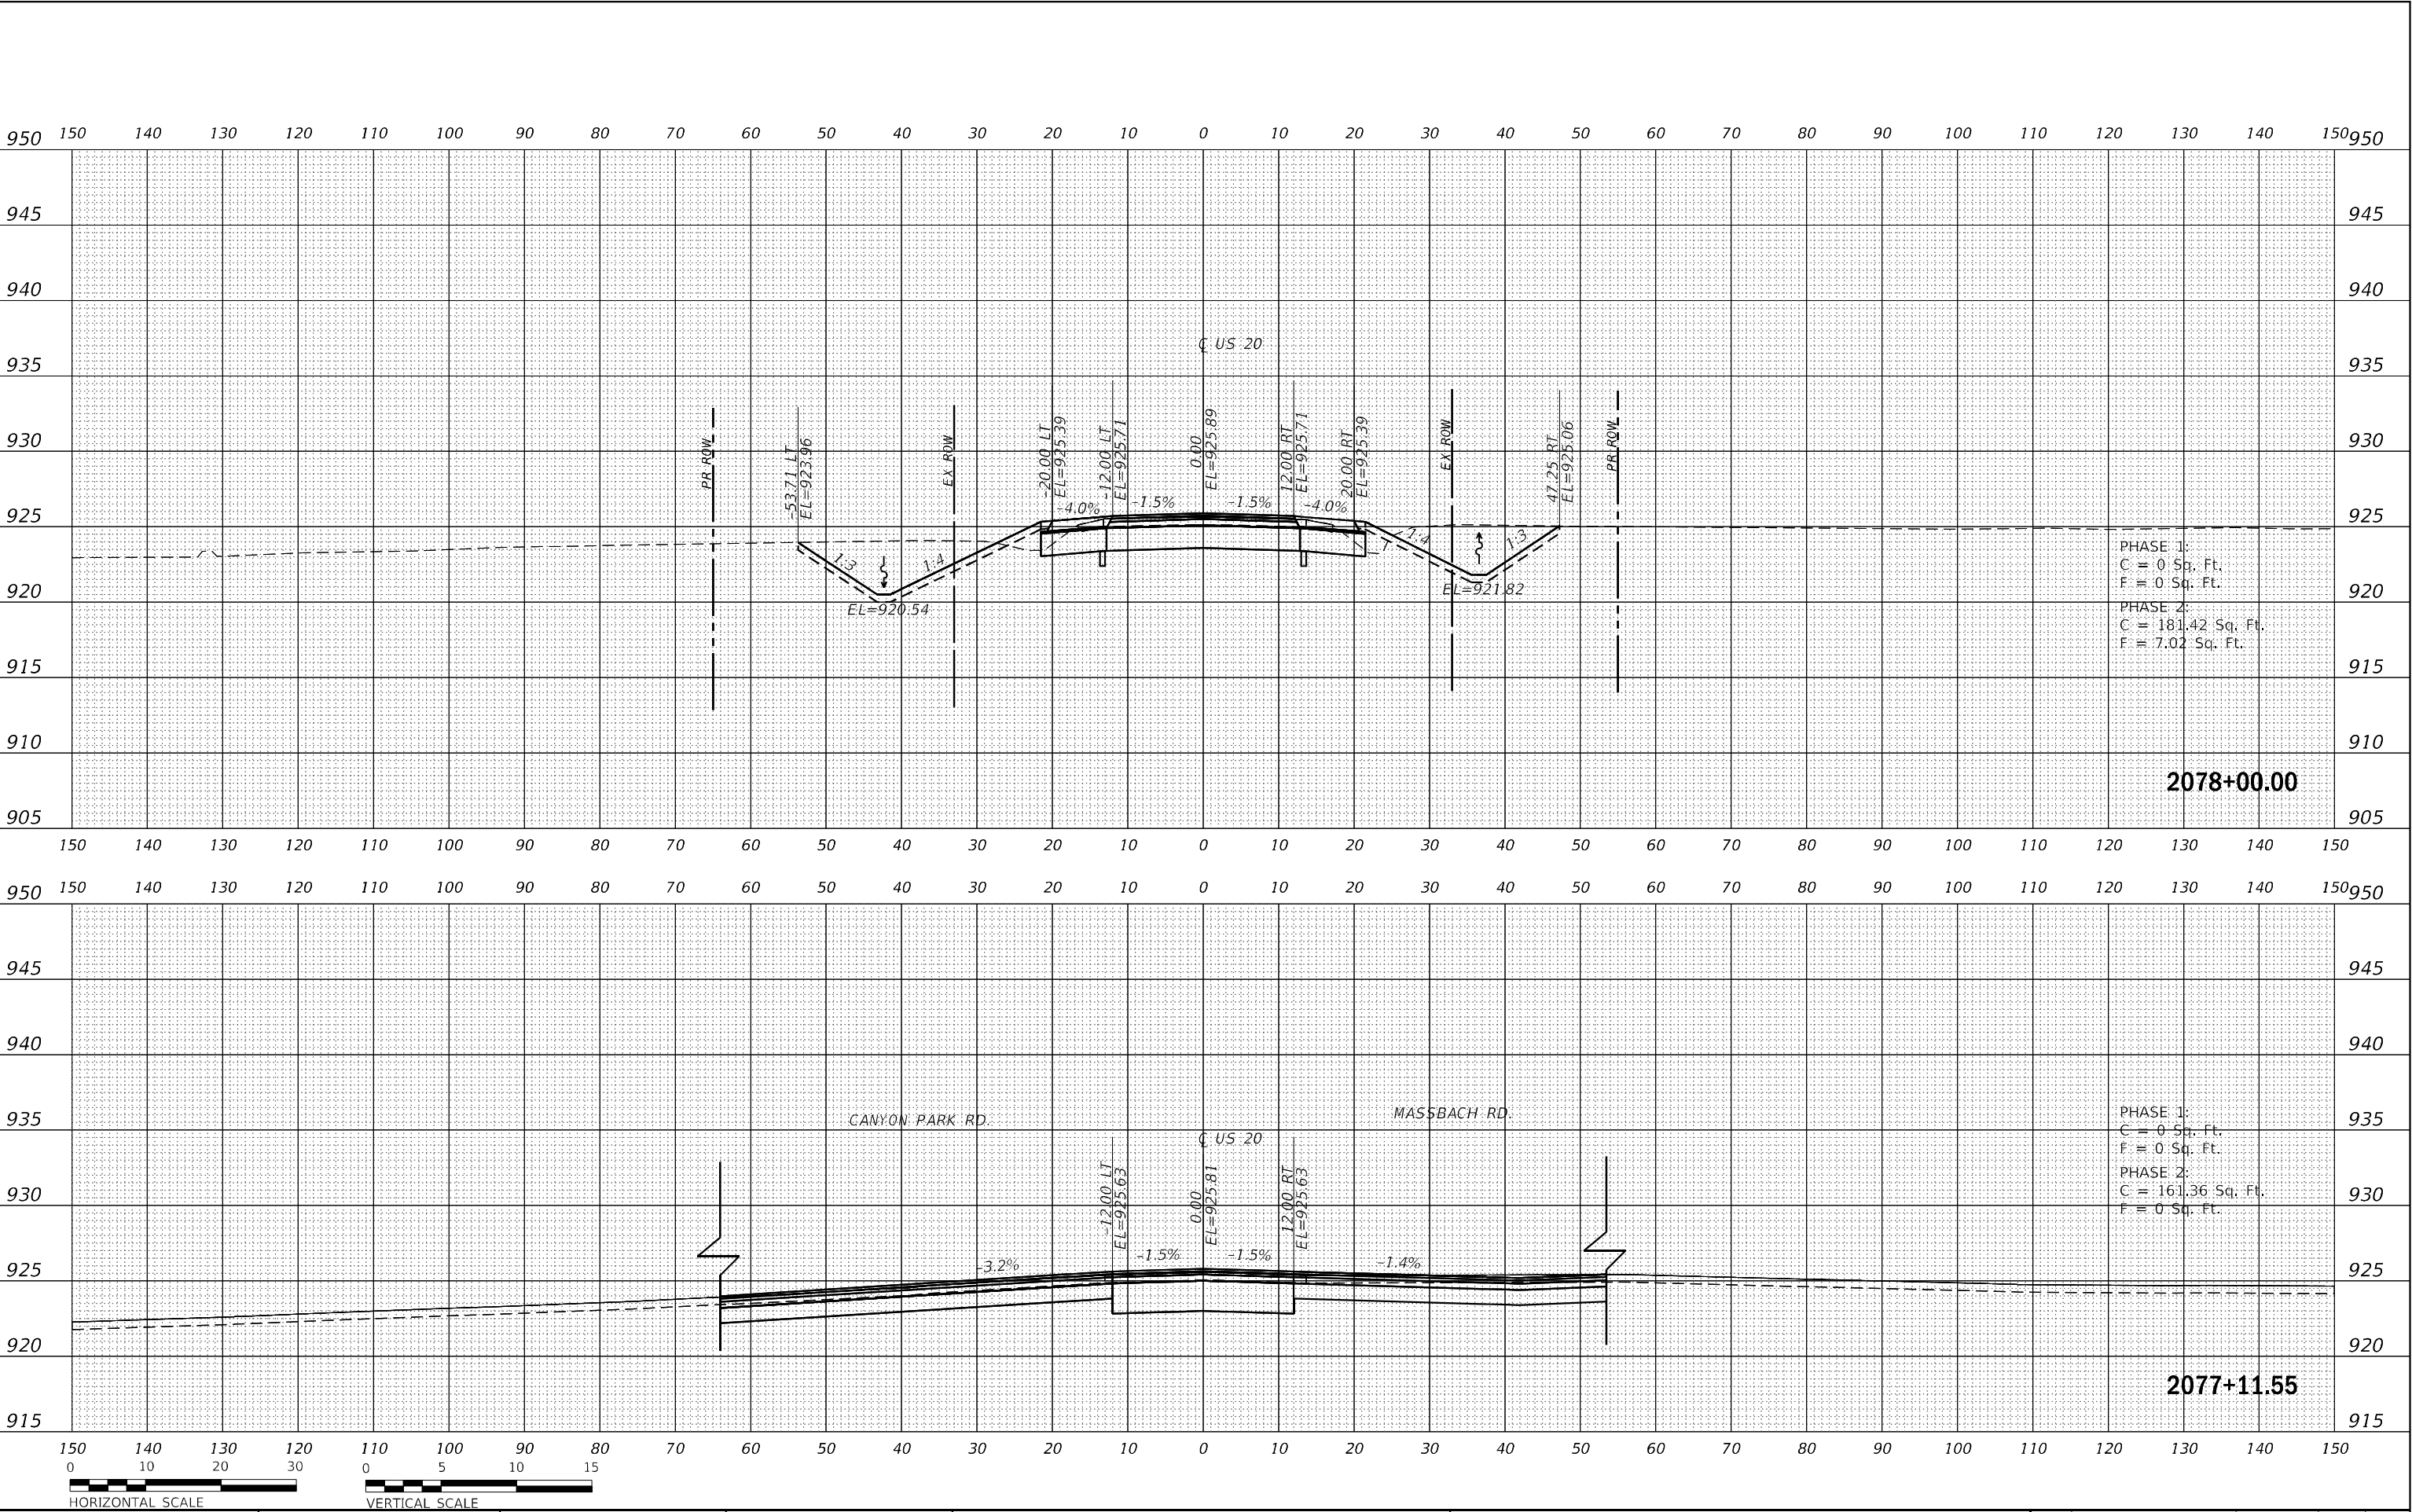

PHASE 1:
C = 0 Sq. Ft.
F = 0 Sq. Ft.
PHASE 2:
C = 181.42 Sq. Ft.
F = 7.02 Sq. Ft.

PHASE 1:
C = 0 Sq. Ft.
F = 0 Sq. Ft.
PHASE 2:
C = 161.36 Sq. Ft.
F = 0 Sq. Ft.



USER NAME = Blomquist	DESIGNED - MMW	REVISED -
	DRAWN - EME	REVISED -
PLOT SCALE = 20,0000' / in.	CHECKED - MAW	REVISED -
PLOT DATE = 10/3/2022	DATE - 04/14/2020	REVISED -


STATE OF ILLINOIS
DEPARTMENT OF TRANSPORTATION

CROSS SECTIONS
US 20


SCALE: SHEET OF SHEETS STA. 2077+11.55 TO STA. 2078+00.00

F.A. RTE.	SECTION	COUNTY	TOTAL SHEETS	SHEET NO.
301	24R	JO DAVISS	594	479
CONTRACT NO. 64B40				
ILLINOIS FED. AID PROJECT				

FINAL SURVEY	SURVEYED	BY	DATE
NOTE BOOK	PLOTTED		
NO.	TEMPLATE		
	AREAS CHECKED		

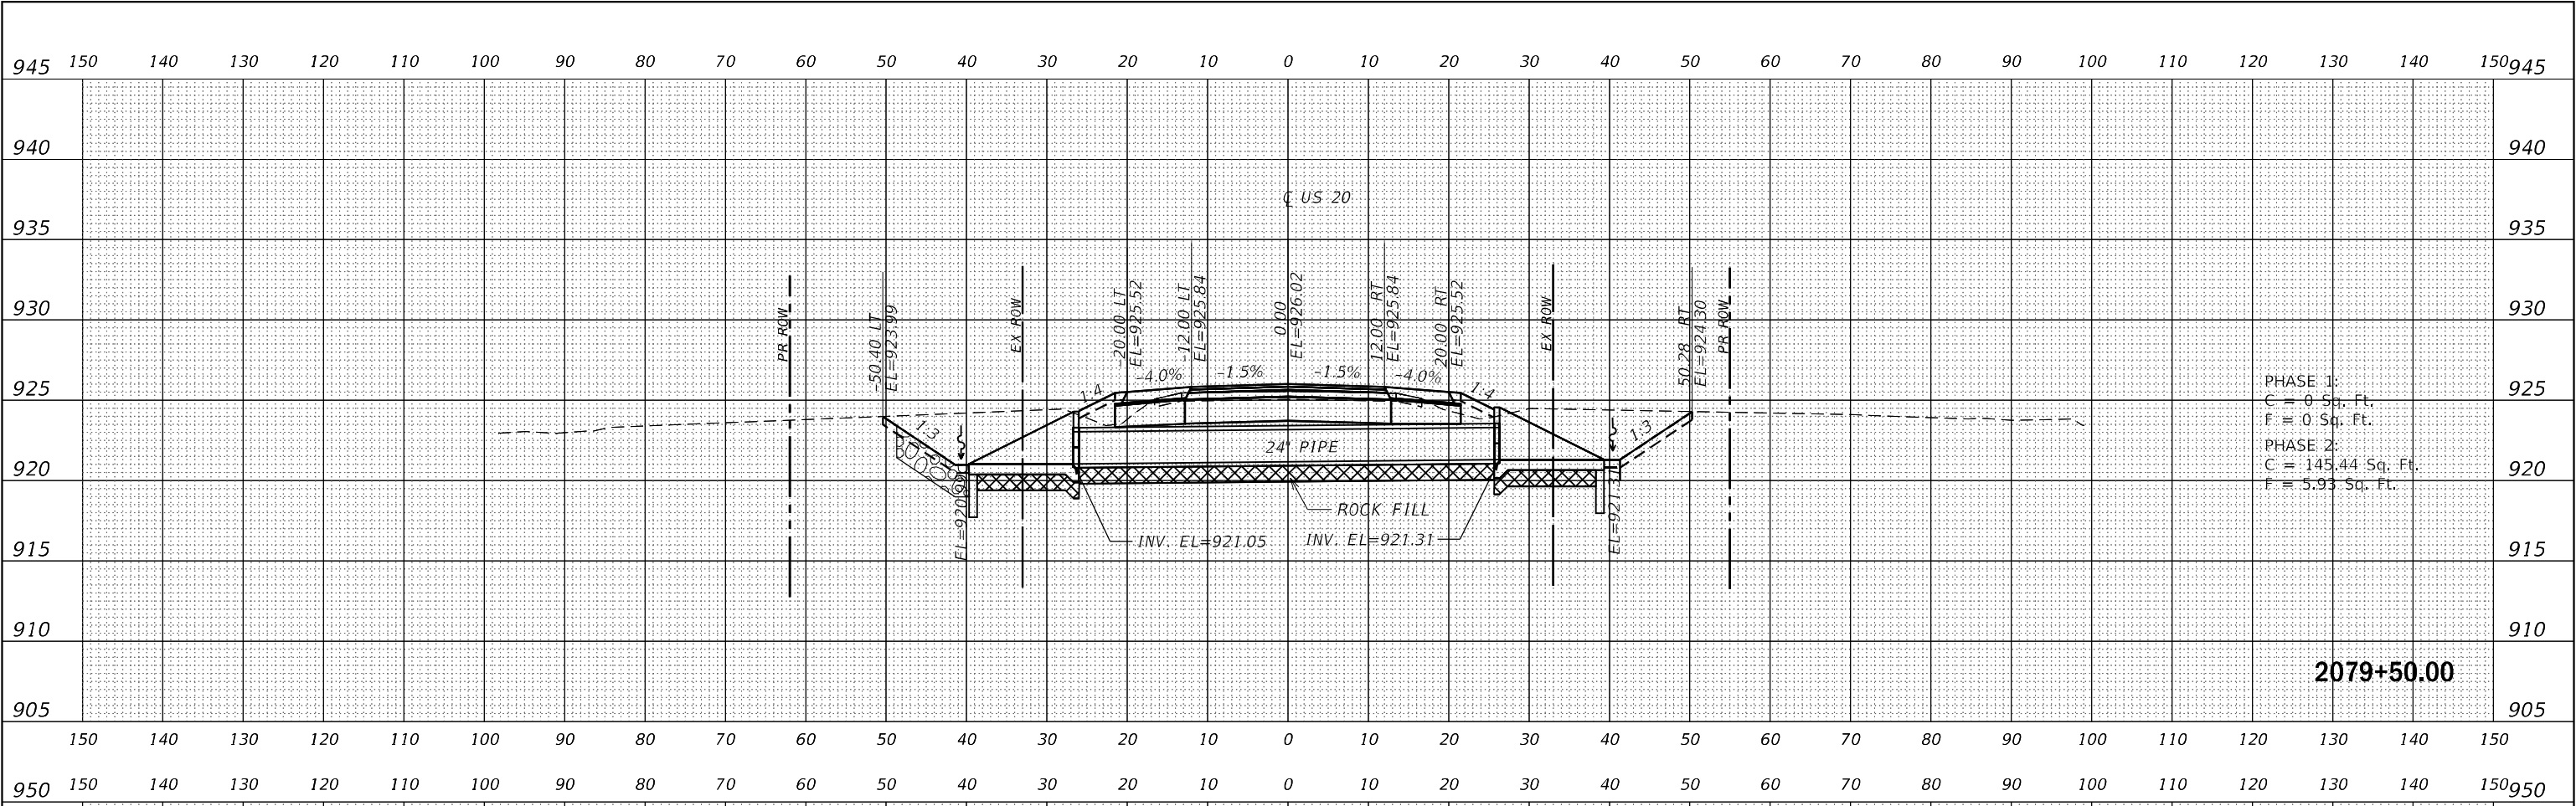

ORIGINAL SURVEY	SURVEYED	BY	DATE
NOTE BOOK	PLOTTED		
NO.	TEMPLATE		
	AREAS CHECKED		

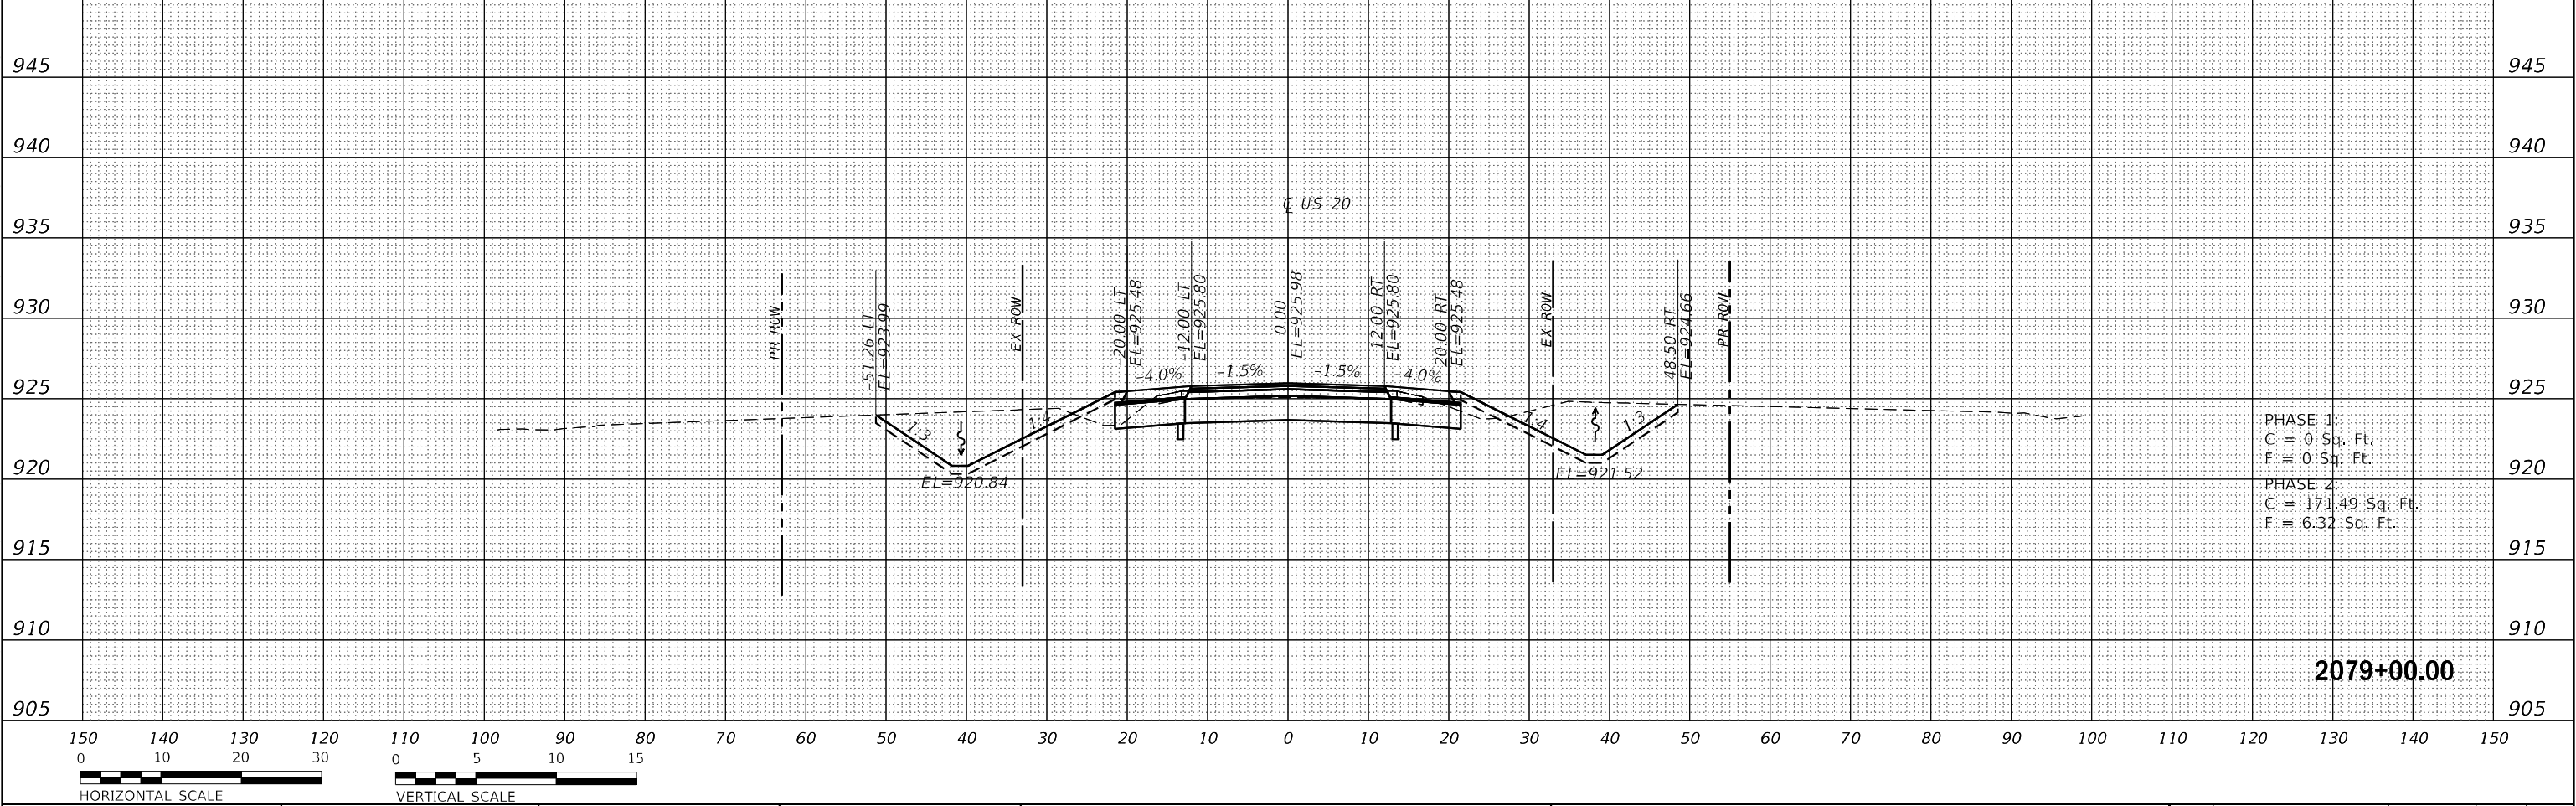

MODEL: US20_Cor6_XSC
FILE NAME: d:\us20-cor6-xsc.dgn



USER NAME = Blomquist	DESIGNED - MMW	REVISED -
	DRAWN - EME	REVISED -
PLOT SCALE = 20,000' = 1\"/>	CHECKED - MAW	REVISED -
PLOT DATE = 10/3/2022	DATE - 04/14/2020	REVISED -

STATE OF ILLINOIS
DEPARTMENT OF TRANSPORTATION

CROSS SECTIONS
US 20


SCALE: SHEET OF SHEETS STA. 2079+00.00 TO STA. 2079+50.00

F.A. RTE.	SECTION	COUNTY	TOTAL SHEETS	SHEET NO.
301	24R	JO DAVIESS	594	480
CONTRACT NO. 64B40				
ILLINOIS FED. AID PROJECT				

FINAL SURVEY NOTE BOOK NO.	SURVEYED PLOTTED AREAS CHECKED	BY	DATE

ORIGINAL SURVEY NOTE BOOK NO.	SURVEYED PLOTTED AREAS CHECKED	BY	DATE

MODEL: US20_Cor6_XSC
FILE NAME: D:\projects\pww\benh\com\rsandh\pww\benh\1\Documents\Transportation\Projects\1\30495\000 US 20 Station CAD\Design\Center Modeling\0264940-Cor-US20-XSC.dgn

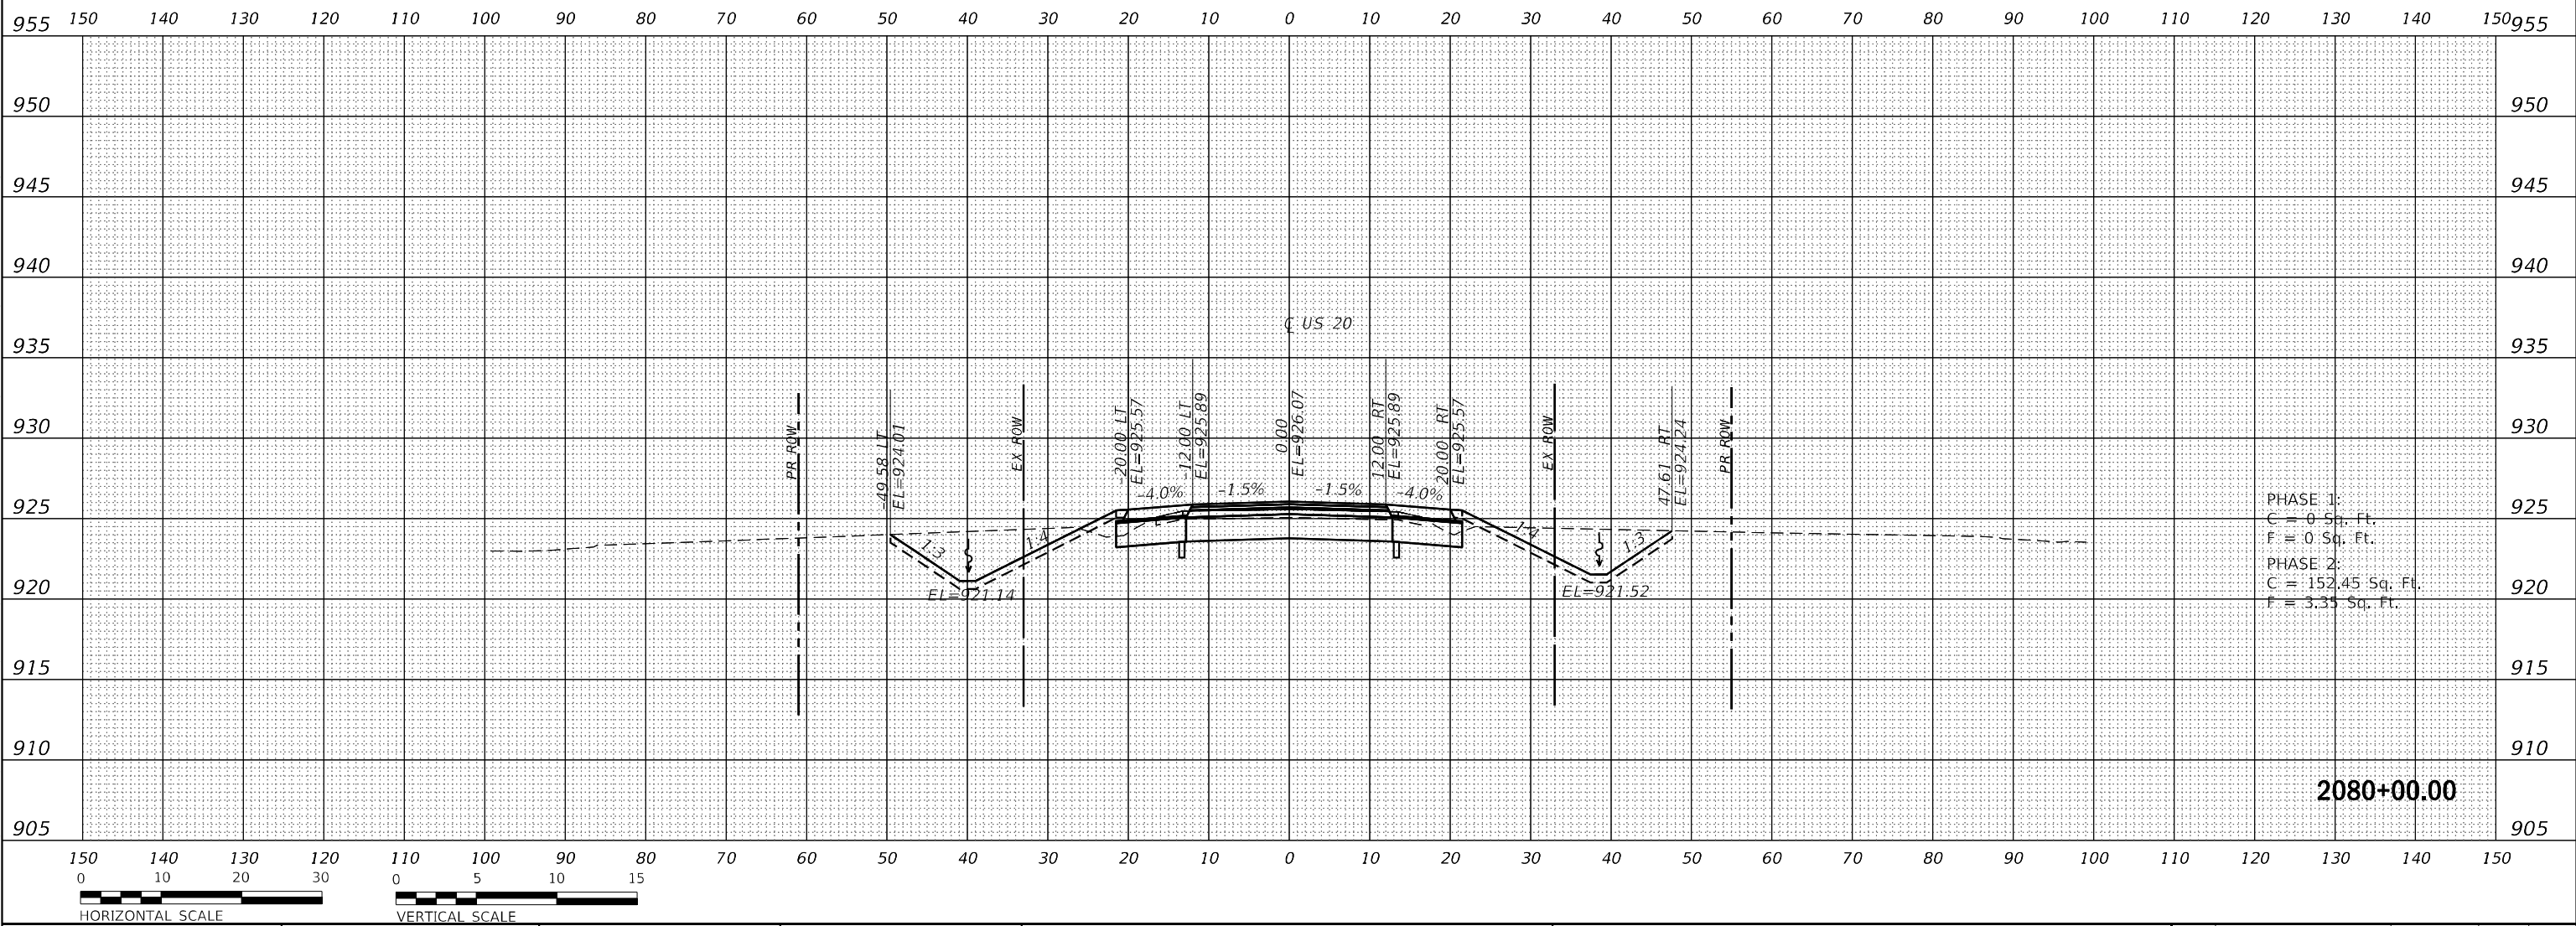

USER NAME = Blomquist	DESIGNED - MMW	REVISED -
	DRAWN - EME	REVISED -
PLOT SCALE = 20,0000 * / in.	CHECKED - MAW	REVISED -
PLOT DATE = 10/3/2022	DATE - 04/14/2020	REVISED -

STATE OF ILLINOIS
DEPARTMENT OF TRANSPORTATION

CROSS SECTIONS
US 20

SCALE: SHEET OF SHEETS STA. 2080+00.00 TO STA. 2080+00.00

F.A. RTE.	SECTION	COUNTY	TOTAL SHEETS	SHEET NO.
301	24R	JO DAVIESS	594	481
CONTRACT NO. 64B40				
ILLINOIS FED. AID PROJECT				


ORIGINAL SURVEY	SURVEYED _____	BY _____	DATE _____
	PLOTTED _____		
NOTE BOOK	TEMPLATE _____		
	AREAS _____		
NO. _____	AREAS CHECKED _____		



FINAL SURVEY NOTE BOOK NO.	SURVEYED PLOTTED AREAS CHECKED	BY	DATE

ORIGINAL SURVEY NOTE BOOK NO.	SURVEYED PLOTTED AREAS CHECKED	BY	DATE

MODEL: US20_CorR_XSC
FILE NAME: D:\projects\pww\benh\com\rsandh\pww\benh\Documents\Transportation\Projects\130495\000 US 20 Station CAD\Design\Center Modeling\0264040-Cor-US20-XSC.dgn

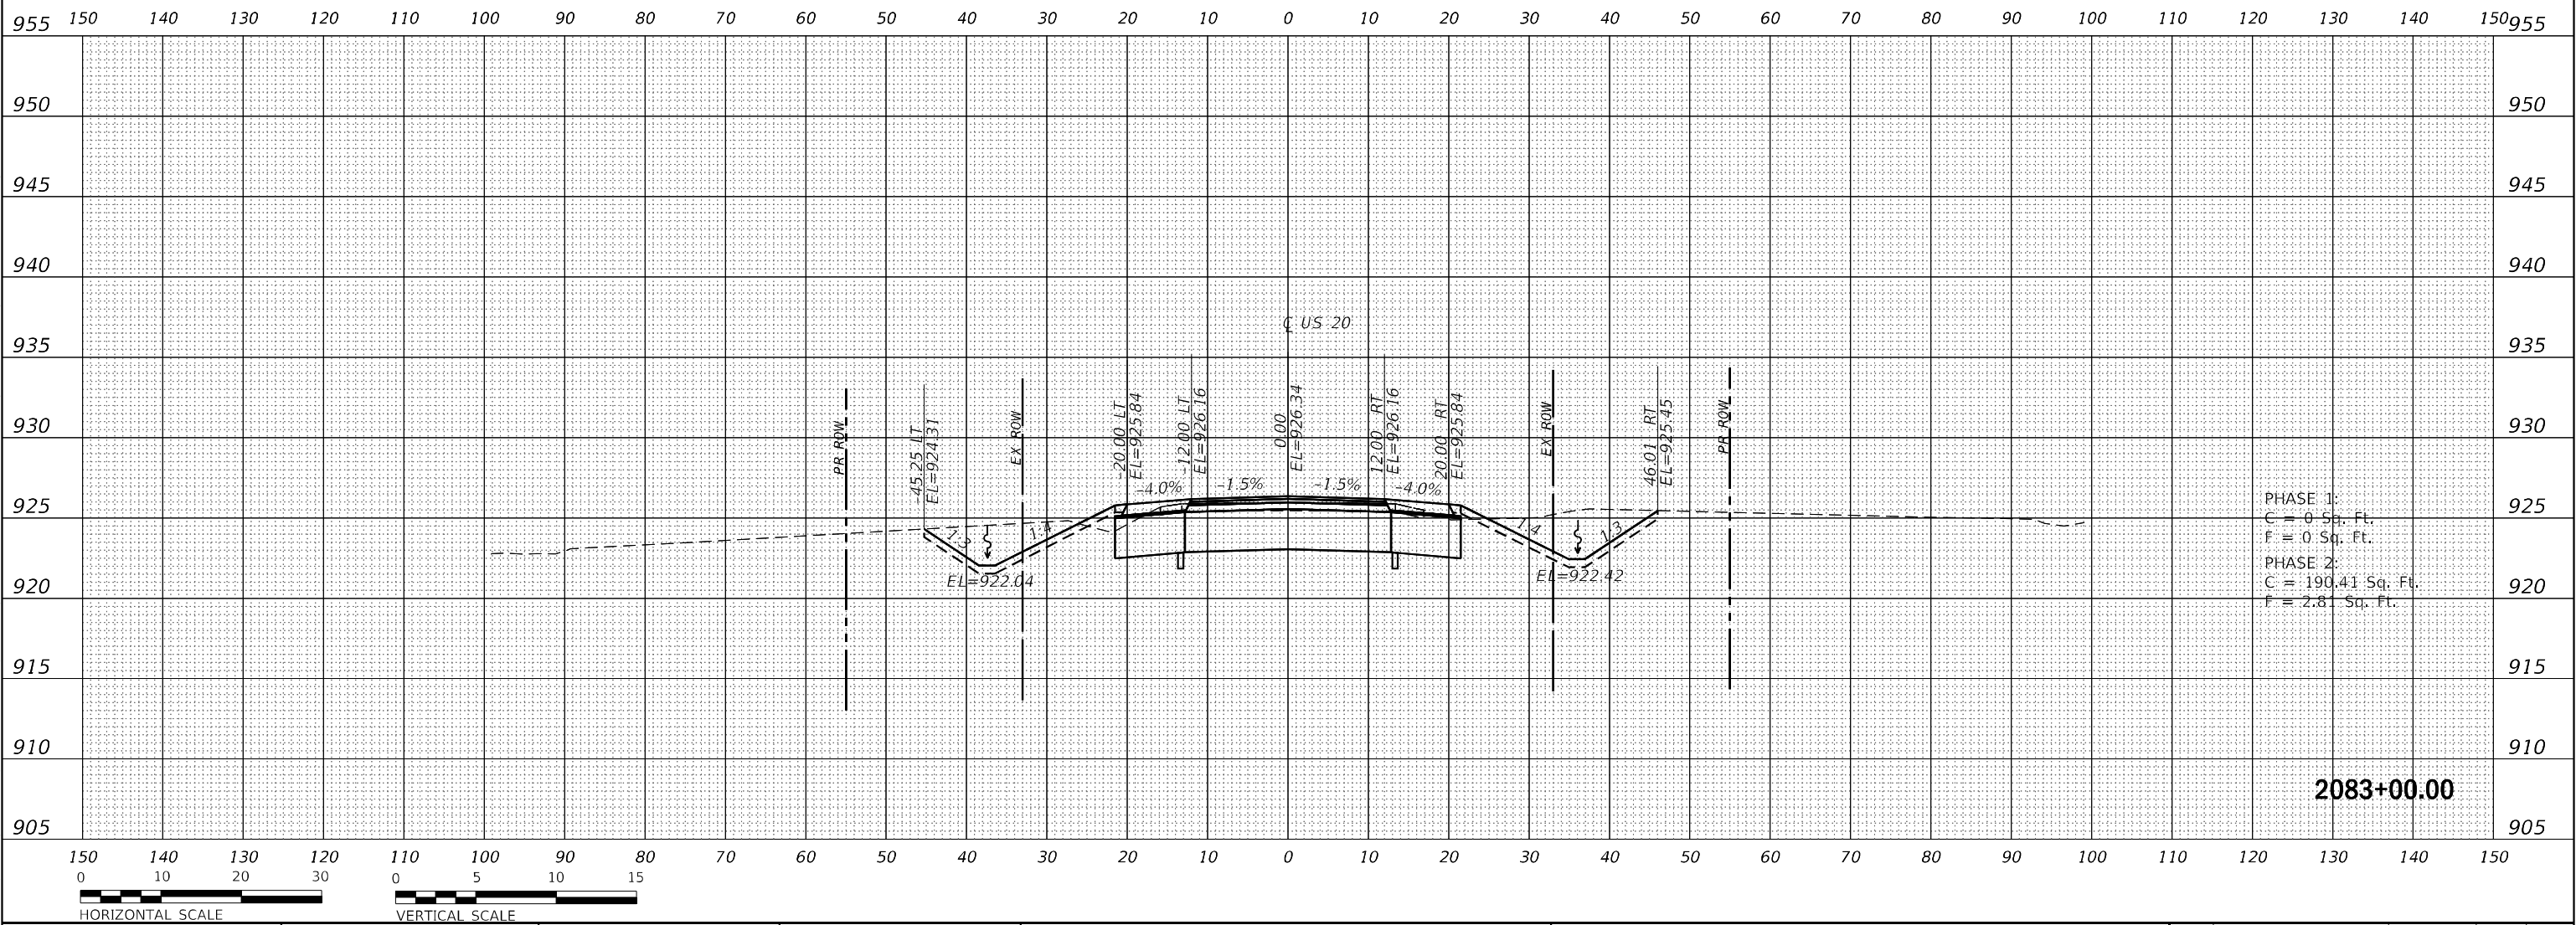

USER NAME = Blomquist	DESIGNED - MMW	REVISED -
	DRAWN - EME	REVISED -
PLOT SCALE = 20,0000 * / in.	CHECKED - MAW	REVISED -
PLOT DATE = 10/3/2022	DATE - 04/14/2020	REVISED -

STATE OF ILLINOIS
DEPARTMENT OF TRANSPORTATION

CROSS SECTIONS
US 20


SCALE: SHEET OF SHEETS STA. 2083+00.00 TO STA. 2083+00.00

F.A. RTE.	SECTION	COUNTY	TOTAL SHEETS	SHEET NO.
301	24R	JO DAVIESS	594	484
CONTRACT NO. 64B40				
ILLINOIS FED. AID PROJECT				

FINAL SURVEY	SURVEYED	BY	DATE
NOTE BOOK	PLOTTED		
NO.	TEMPLATE		
	AREAS		
	CHECKED		

ORIGINAL SURVEY	SURVEYED	BY	DATE
NOTE BOOK	PLOTTED		
NO.	TEMPLATE		
	AREAS		
	CHECKED		

MODEL: Default
FILE NAME: D:\projects\dh-w\benhills.com\rsandh-dh-w\01\Documents\Transportation\Projects\130495\000 US 20 Station CAD\Design\Corridor Modeling\0264940-Cor-US20-25-C.dgn

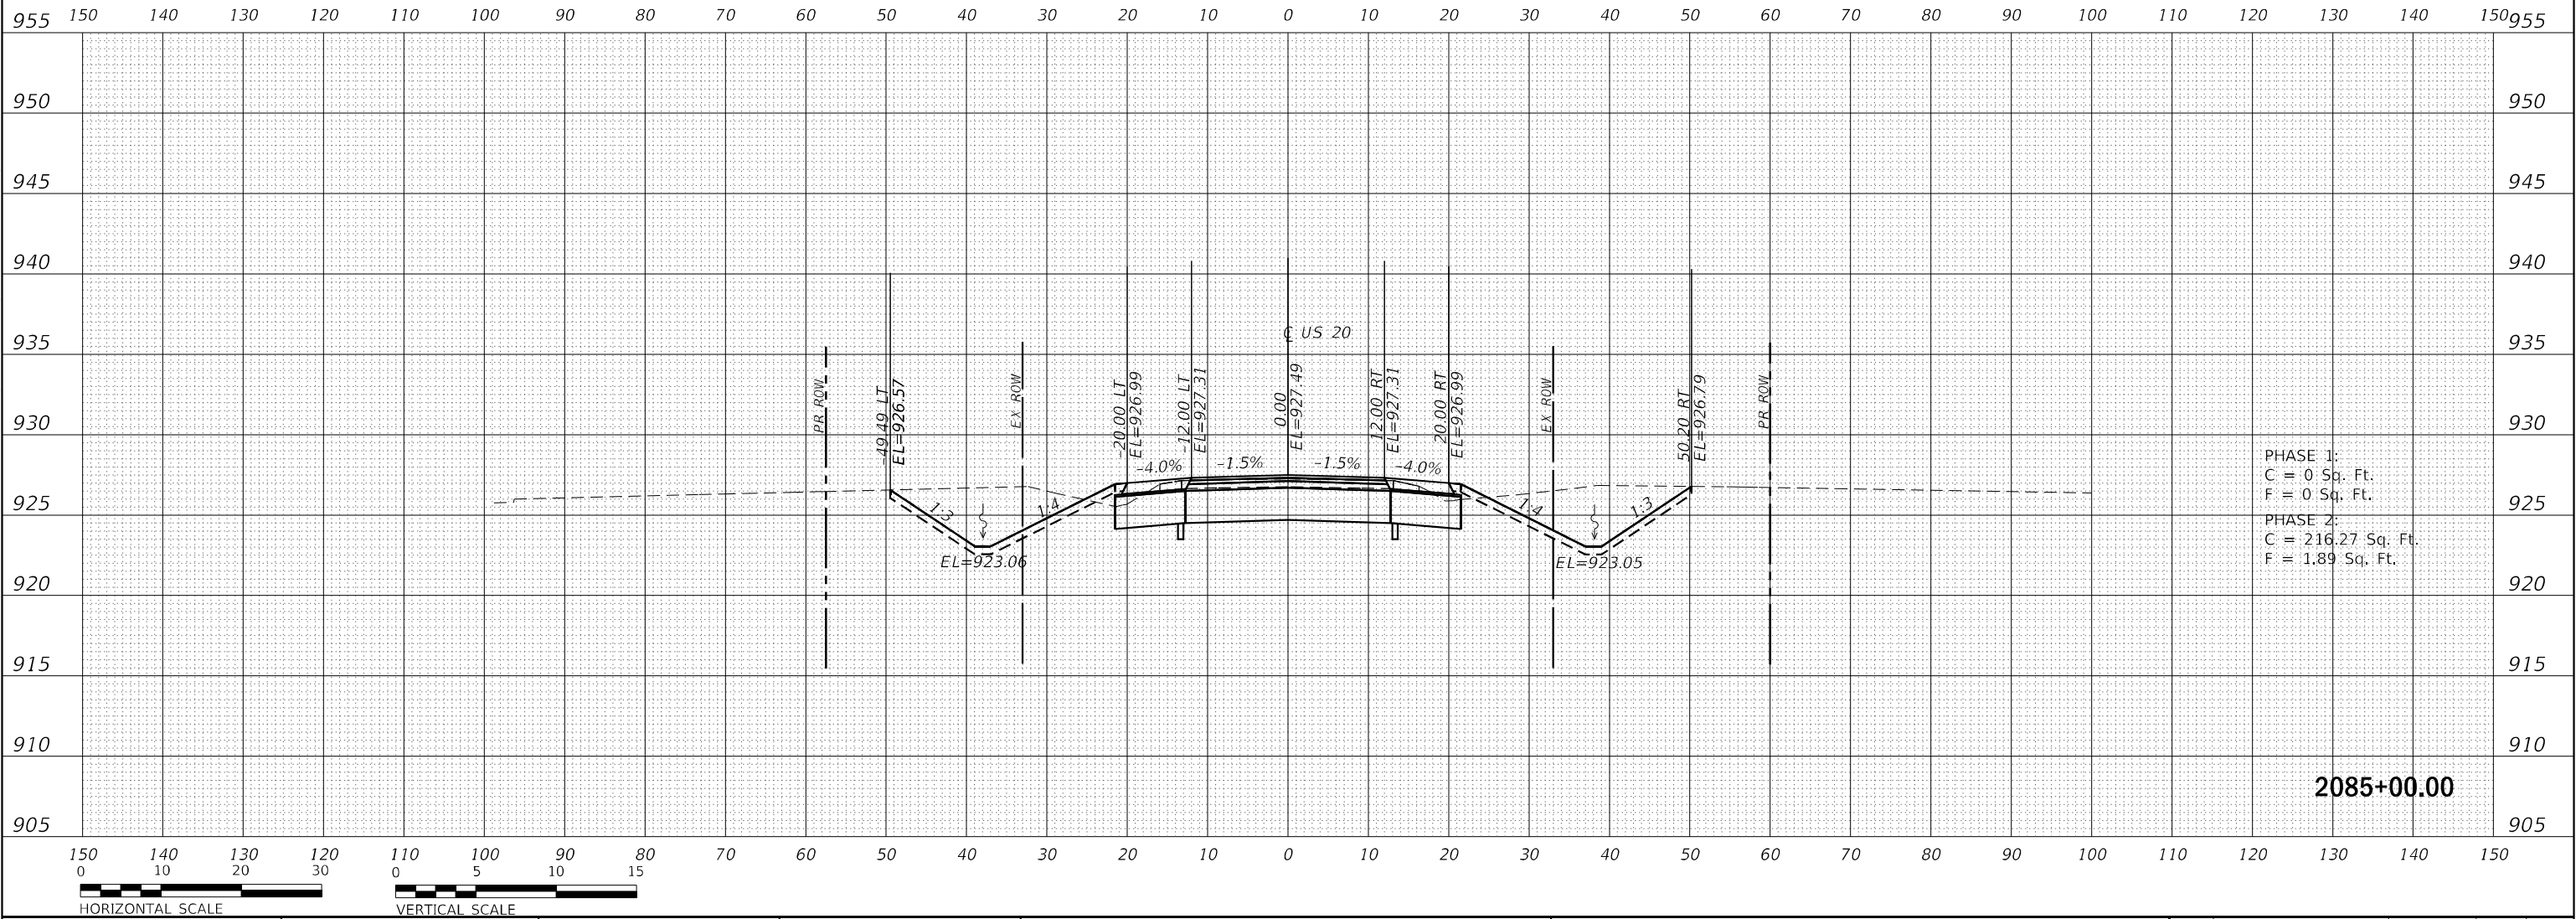

PHASE 1:
C = 0 Sq. Ft.
F = 0 Sq. Ft.
PHASE 2:
C = 216.27 Sq. Ft.
F = 1.89 Sq. Ft.

2085+00.00



USER NAME = Blomquist	DESIGNED - MMW	REVISED -
	DRAWN - EME	REVISED -
PLOT SCALE = 20,0000 * / in.	CHECKED - MAW	REVISED -
PLOT DATE = 10/3/2022	DATE - 04/14/2020	REVISED -

STATE OF ILLINOIS
DEPARTMENT OF TRANSPORTATION

CROSS SECTIONS
US 20


SCALE: SHEET OF SHEETS STA. 2085+00.00 TO STA. 2085+00.00

F.A. RTE.	SECTION	COUNTY	TOTAL SHEETS	SHEET NO.
301	24R	JO DAVIESS	594	486
CONTRACT NO. 64B40				
ILLINOIS FED. AID PROJECT				

FINAL	SURVEYED	BY	DATE
SURVEY	PLOTTED		
NOTE BOOK	TEMPLATE		
NO.	AREAS CHECKED		

ORIGINAL	SURVEYED	BY	DATE
SURVEY	PLOTTED		
NOTE BOOK	TEMPLATE		
NO.	AREAS CHECKED		

MODEL: Default
FILE NAME: p:\projects\p-w\benley.com\rs&h\p-w-011\documents\transportation\projects\130959.000 US 20 Station CAD\Design\Corridor Modeling\0264840-Cor-US20-5-C.dgn

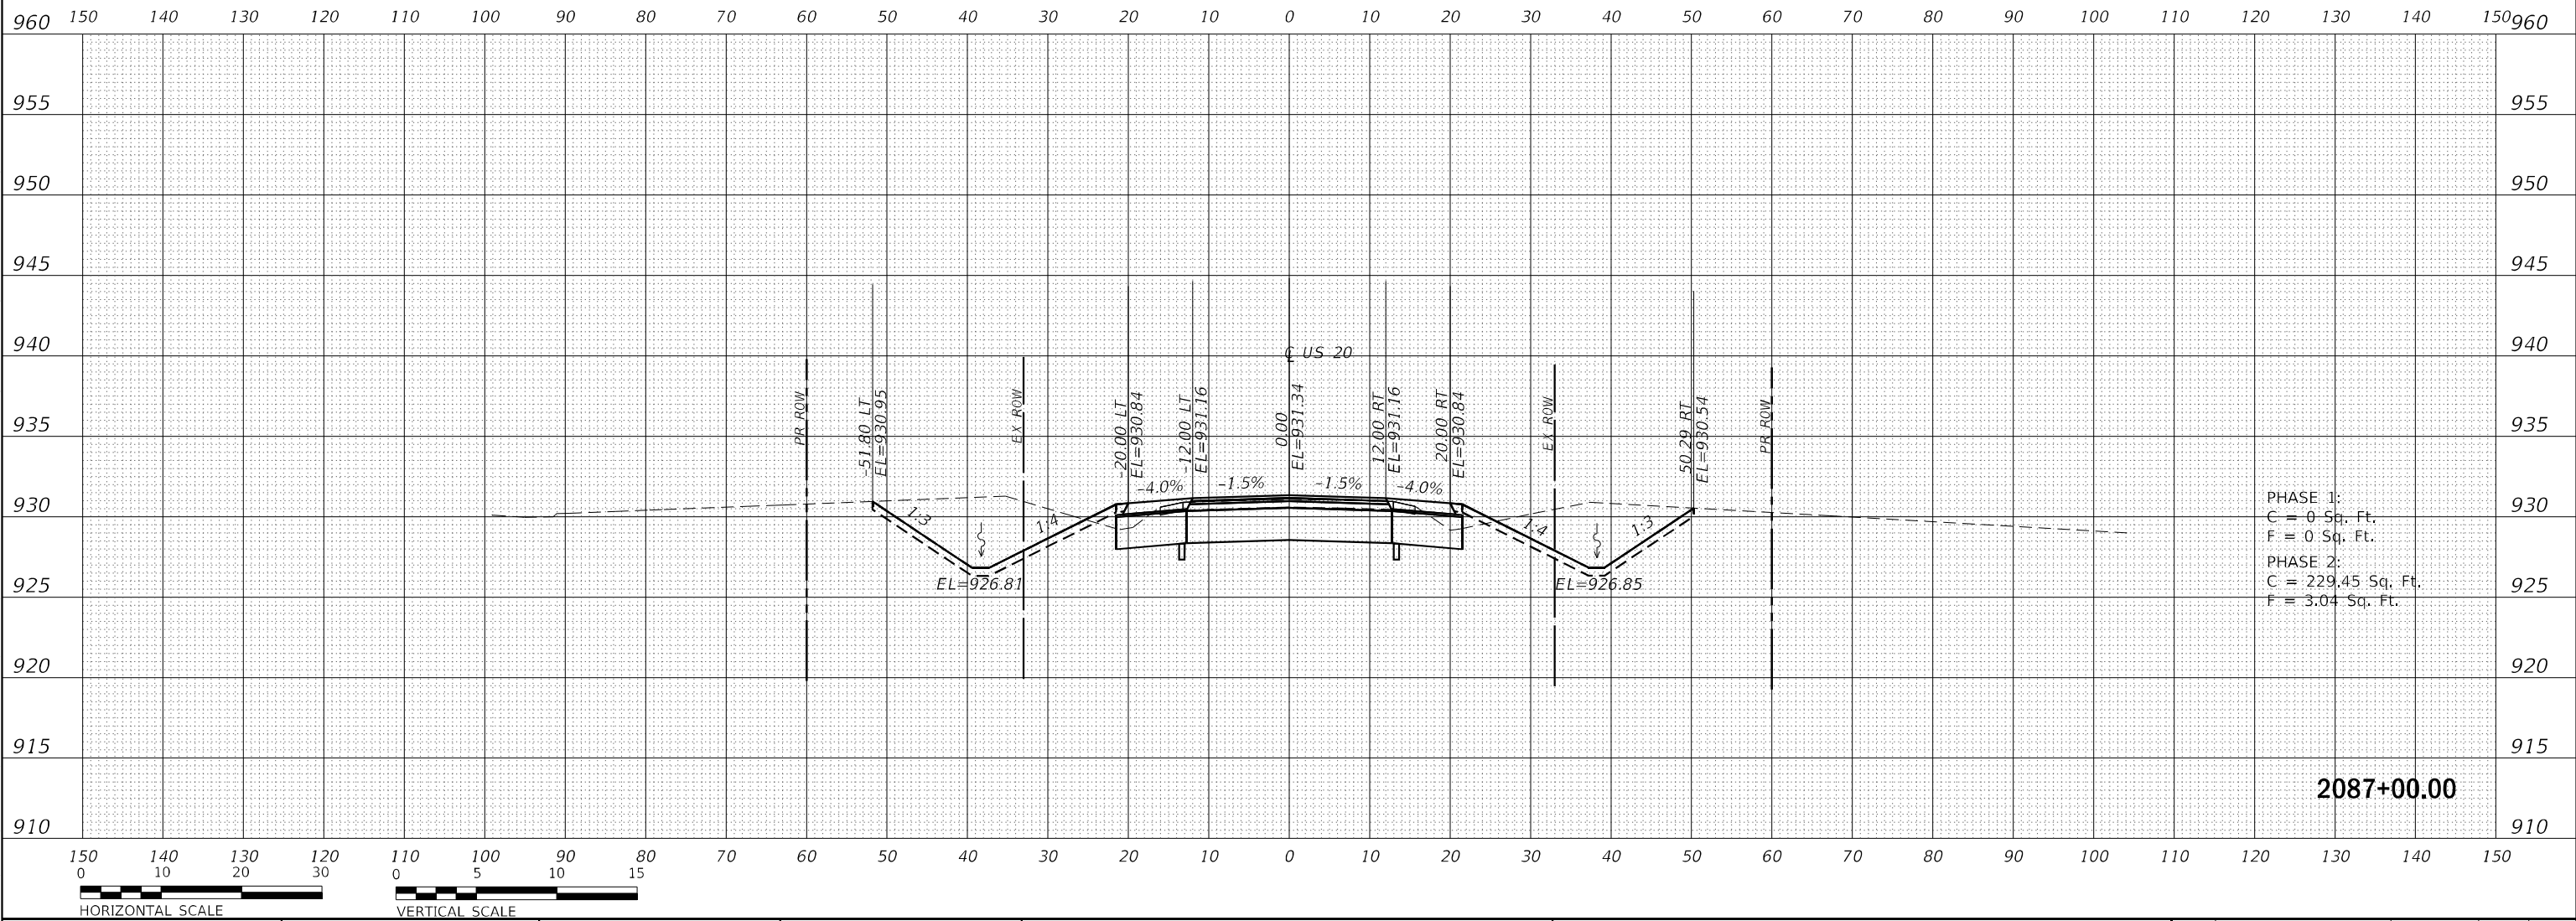

USER NAME = Blomquist	DESIGNED - MMW	REVISED -
	DRAWN - EME	REVISED -
PLOT SCALE = 20,0000 * / in.	CHECKED - MAW	REVISED -
PLOT DATE = 10/3/2022	DATE - 04/14/2020	REVISED -


STATE OF ILLINOIS
DEPARTMENT OF TRANSPORTATION

CROSS SECTIONS
US 20


SCALE: SHEET OF SHEETS STA. 2087+00.00 TO STA. 2087+00.00

F.A. RTE.	SECTION	COUNTY	TOTAL SHEETS	SHEET NO.
301	24R	JO DAVIESS	594	488
		CONTRACT NO. 64B40		
		ILLINOIS	FED. AID PROJECT	


ORIGINAL SURVEY	SURVEYED _____	BY _____	DATE _____
	PLOTTED _____		
NOTE BOOK	TEMPLATE _____		
	AREAS _____		
NO. _____	AREAS CHECKED _____		

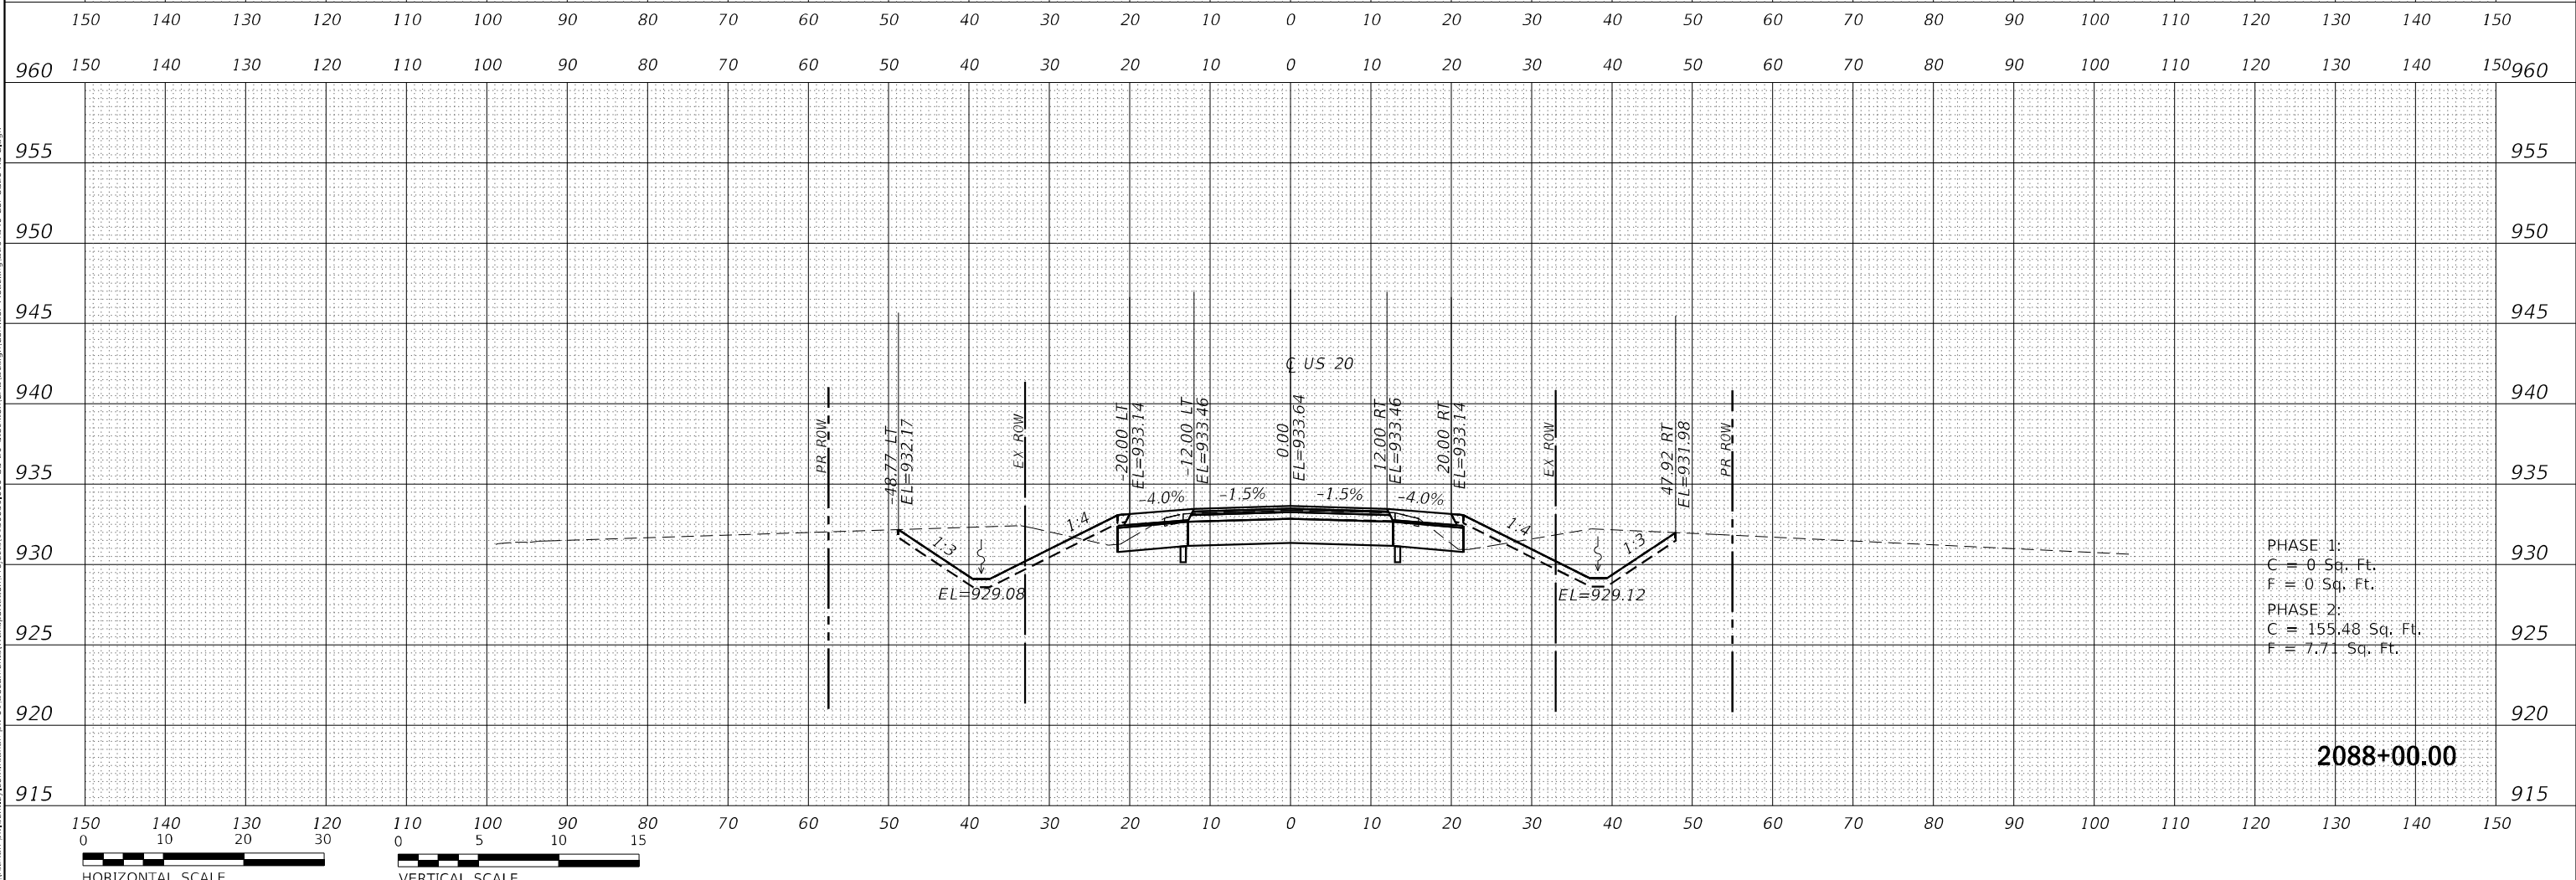


ORIGINAL SURVEY	SURVEYED _____	BY _____	DATE _____
	PLOTTED _____		
	TEMPLATE _____		
	AREAS _____		
	AREAS CHECKED _____		
NO. _____			

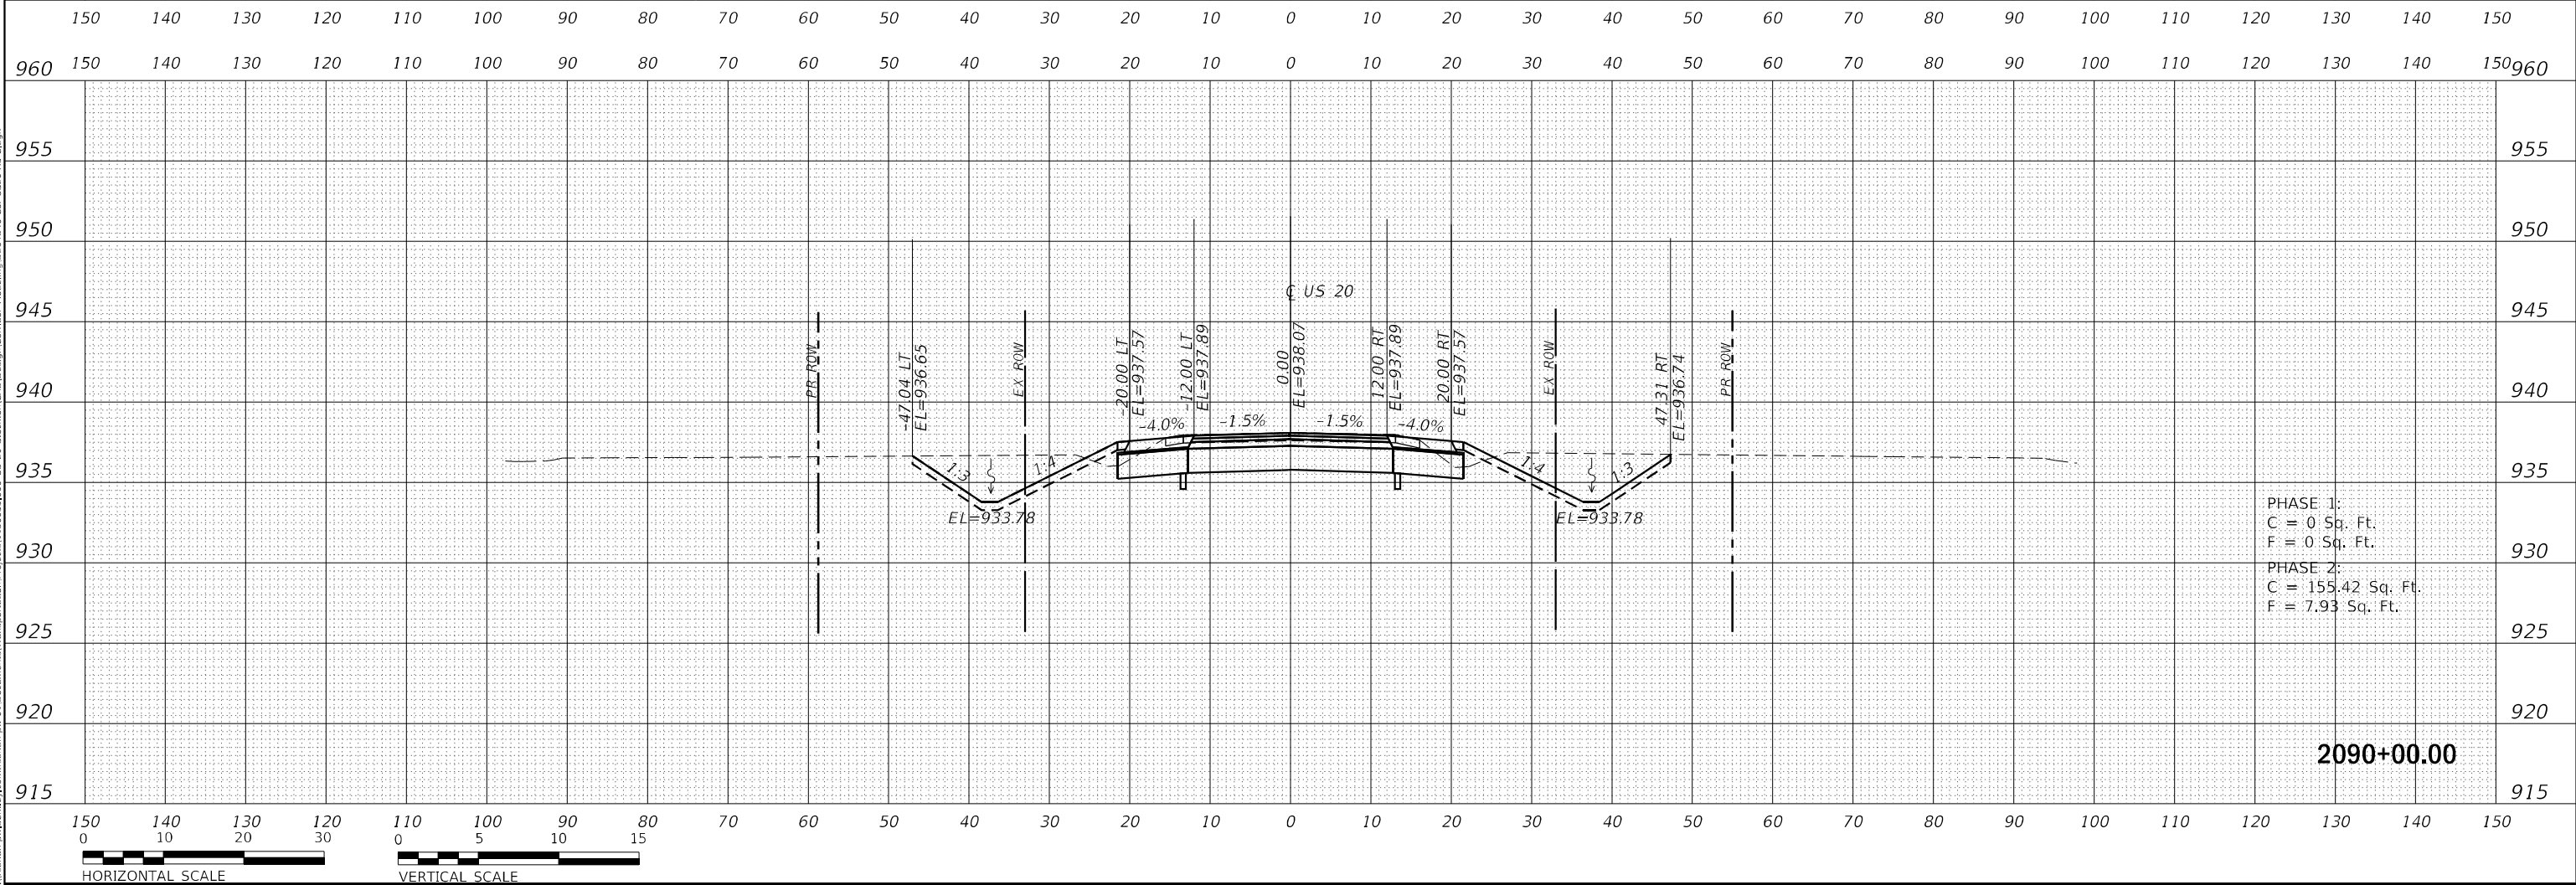

FINAL	SURVEYED	BY	DATE
SURVEY	PLOTTED		
NOTE BOOK	TEMPLATE		
NO.	AREAS CHECKED		

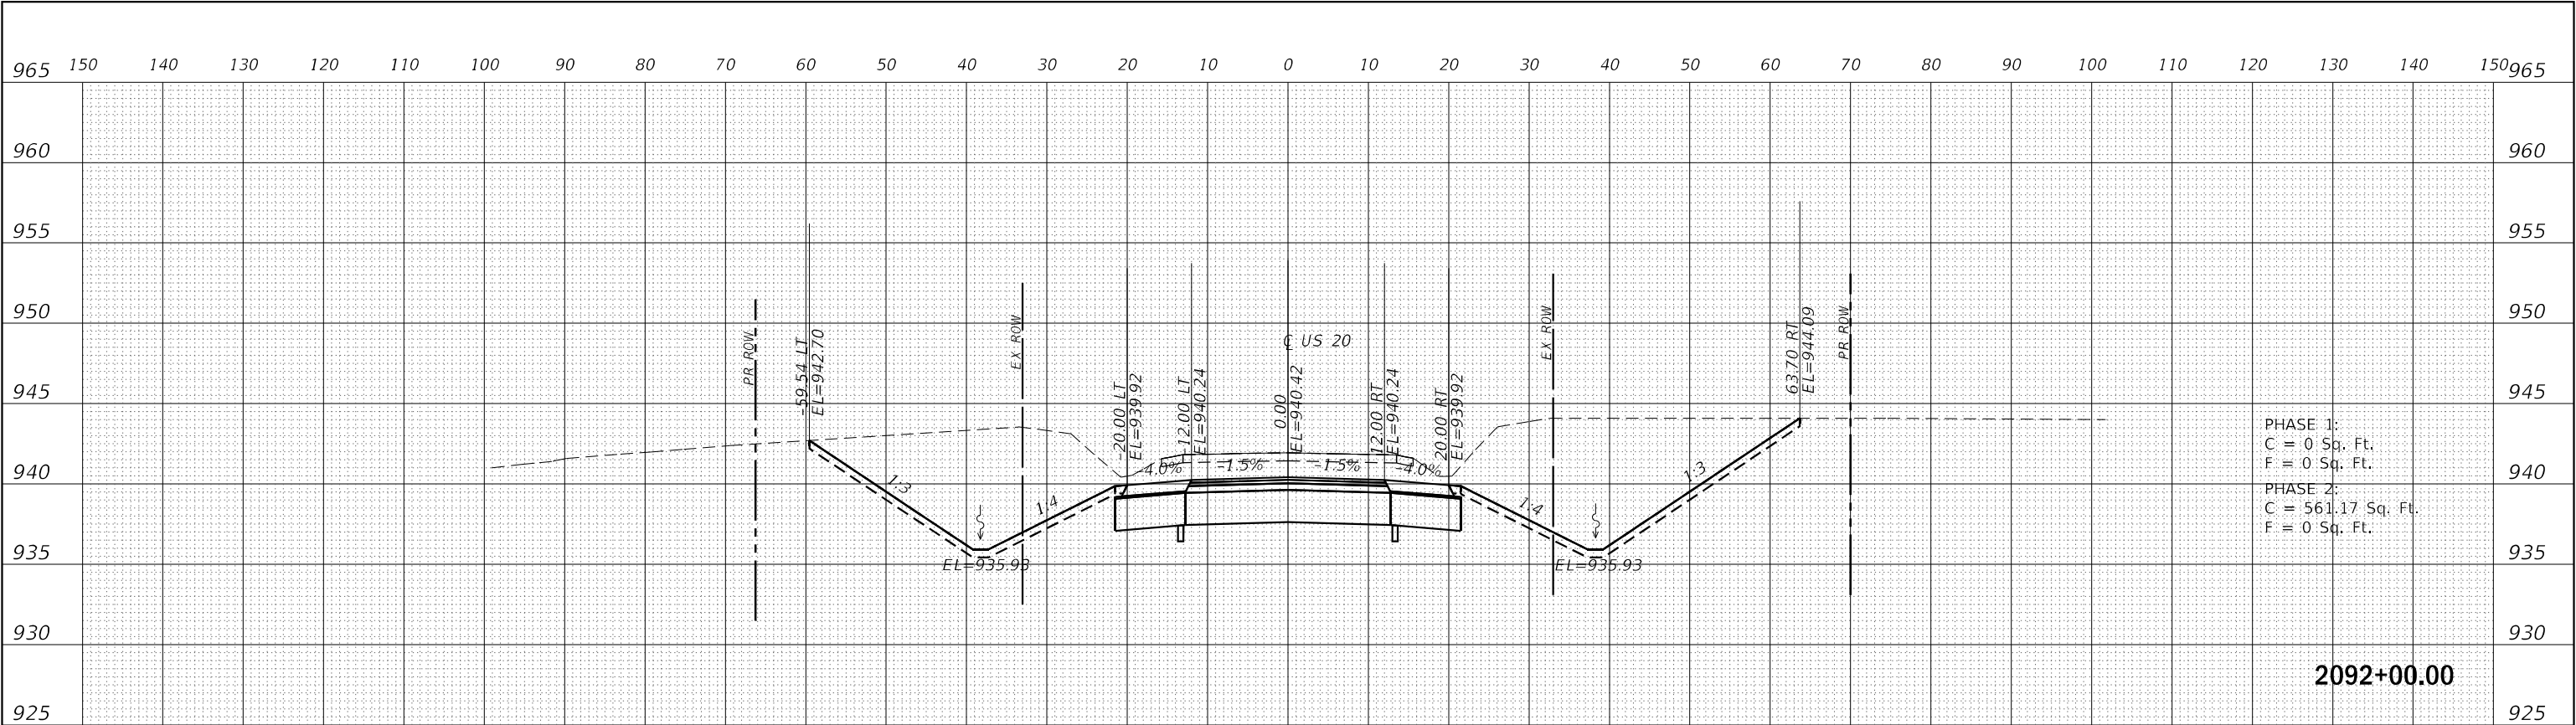

ORIGINAL	SURVEYED	BY	DATE
SURVEY	PLOTTED		
NOTE BOOK	TEMPLATE		
NO.	AREAS CHECKED		

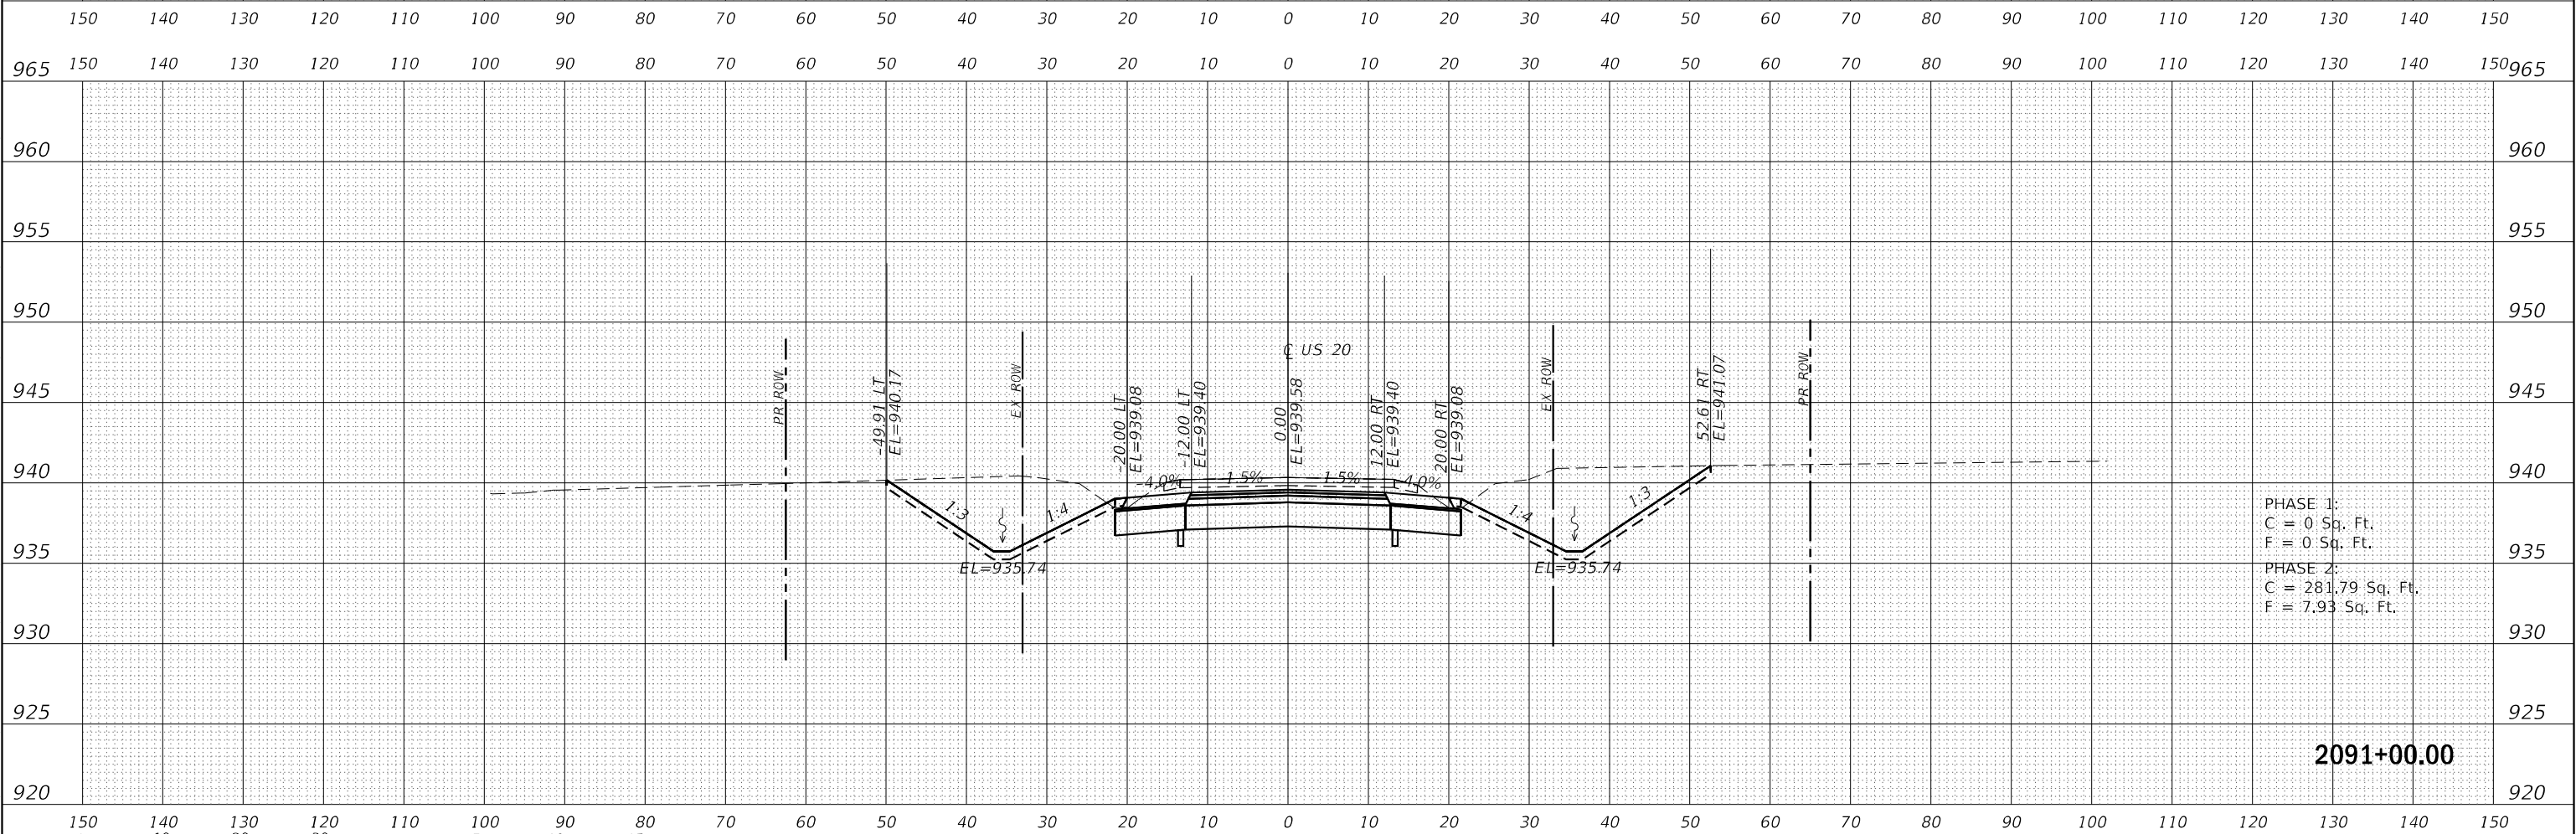

MODEL: Default
FILE NAME: p:\projects\p-w-bentley.com\rsandh.com\rsandh-pw-010\documents\comparator\projects\130455-000 US 20 Stockton CAD\Design\Corridor Modeling\024640-Cor-US20-XS-C.dgn



USER NAME = Blomquist	DESIGNED - MMW	REVISED -
	DRAWN - EME	REVISED -
PLOT SCALE = 20,0000' = 1 in.	CHECKED - MAW	REVISED -
PLOT DATE = 10/3/2022	DATE - 04/14/2020	REVISED -


STATE OF ILLINOIS
DEPARTMENT OF TRANSPORTATION

CROSS SECTIONS
US 20

SCALE: SHEET OF SHEETS STA. 2091+00.00 TO STA. 2092+00.00


F.A. RTE.	SECTION	COUNTY	TOTAL SHEETS	SHEET NO.
301	24R	JO DAVIESS	594	491
CONTRACT NO. 64B40				
ILLINOIS FED. AID PROJECT				

FINAL SURVEY	NO.	SURVEYED PLOTTED TEMPLATE AREAS CHECKED	BY	DATE

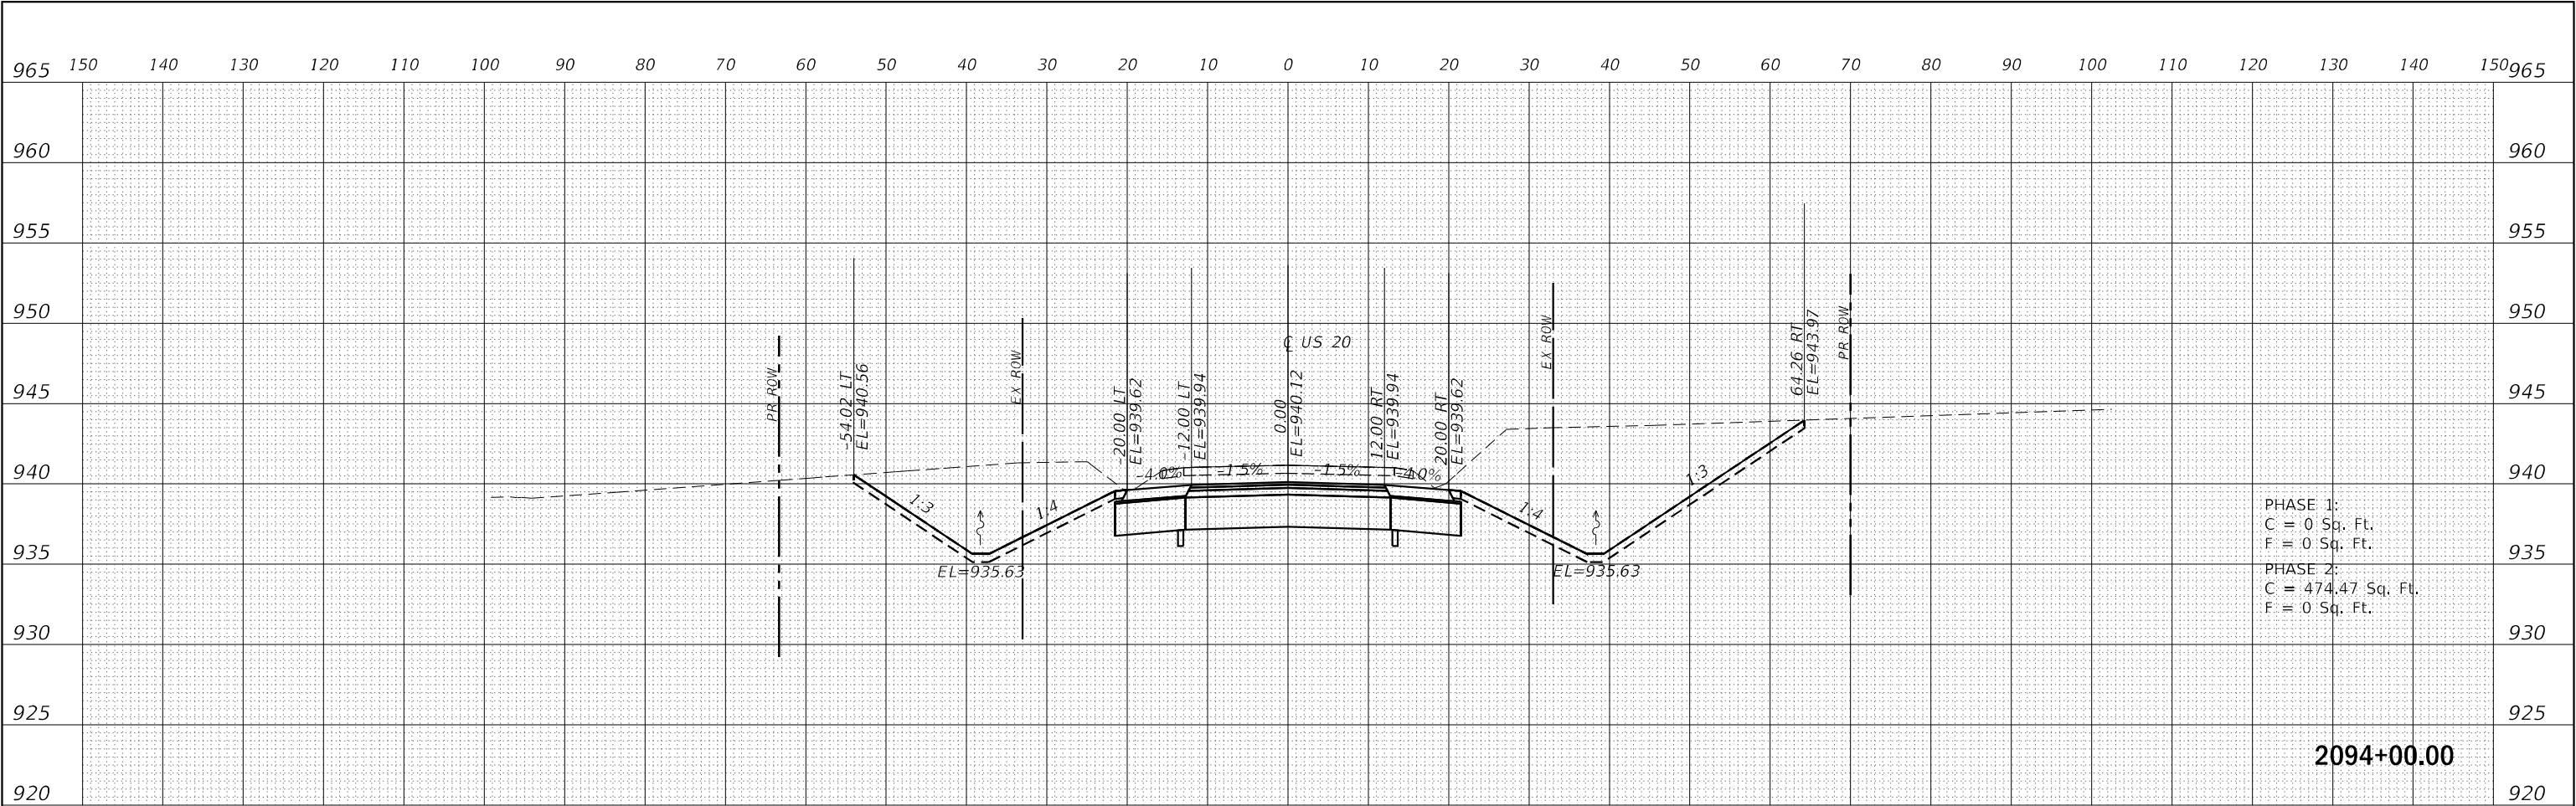

PHASE 1:
C = 0 Sq. Ft.
F = 0 Sq. Ft.
PHASE 2:
C = 474.47 Sq. Ft.
F = 0 Sq. Ft.

ORIGINAL SURVEY	NO.	SURVEYED PLOTTED TEMPLATE AREAS CHECKED	BY	DATE

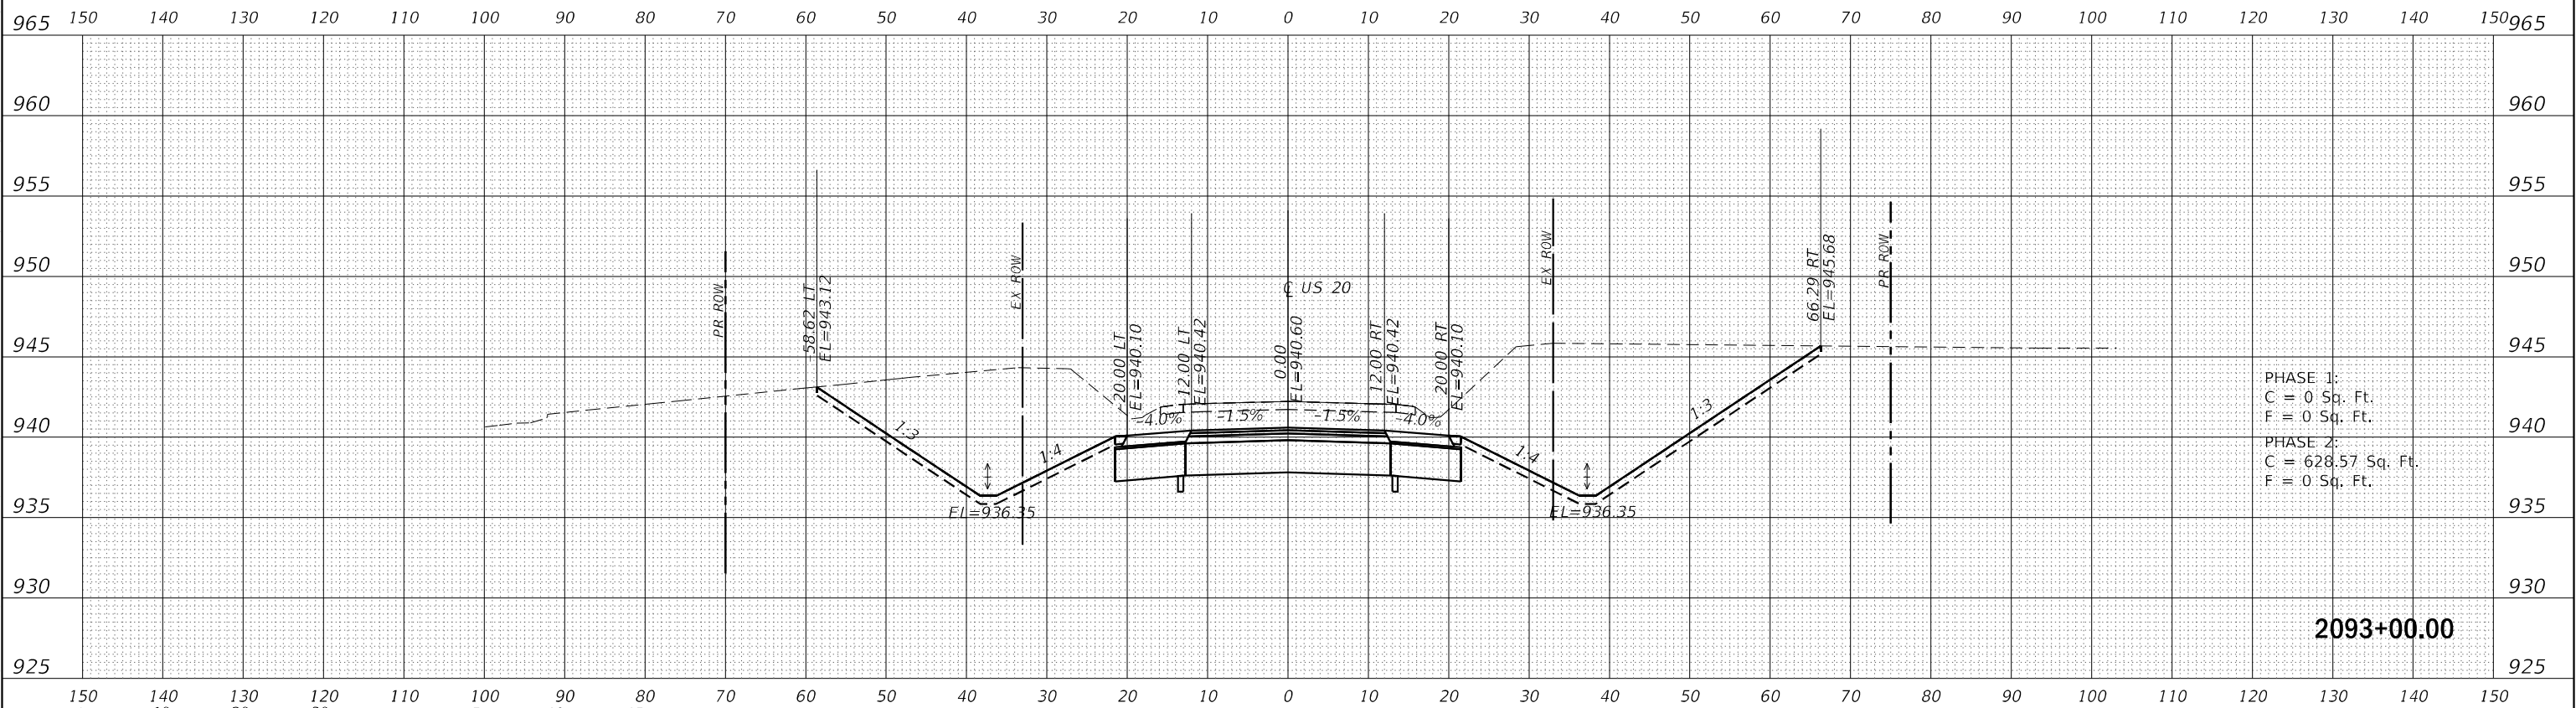

PHASE 1:
C = 0 Sq. Ft.
F = 0 Sq. Ft.
PHASE 2:
C = 628.57 Sq. Ft.
F = 0 Sq. Ft.

MODEL: Default
FILE NAME: D:\projects\rdh-w\benley.com\rsandh-shw\01\Documents\Transportation\Projects\130495\000 US 20 Station CAD\Design\Center Modeling\0246940-Cor-US20-5-C.dgn



USER NAME = Blomquist	DESIGNED - MMW	REVISED -
	DRAWN - EME	REVISED -
PLOT SCALE = 20,0000 * / in.	CHECKED - MAW	REVISED -
PLOT DATE = 10/3/2022	DATE - 04/14/2020	REVISED -

STATE OF ILLINOIS
DEPARTMENT OF TRANSPORTATION

CROSS SECTIONS
US 20



SCALE: SHEET OF SHEETS STA. 2093+00.00 TO STA. 2094+00.00

F.A. RTE.	SECTION	COUNTY	TOTAL SHEETS	SHEET NO.
301	24R	JO DAVIESS	594	492
CONTRACT NO. 64B40				
ILLINOIS FED. AID PROJECT				

FINAL SURVEY NOTE BOOK NO.	SURVEYED PLOTTED TEMPLATE AREAS CHECKED	BY	DATE
-------------------------------------	---	----	------

ORIGINAL SURVEY NOTE BOOK NO.	SURVEYED PLOTTED TEMPLATE AREAS CHECKED	BY	DATE
--	---	----	------

MODEL: Default
FILE NAME: D:\projects\dh-pw\benhls.com\rsandh-pw\01\Documents\Transportation\Projects\1130\95+000 US 20 Station CAD\Design\Center Modeling\024940-Cor-US20-25-C.dgn

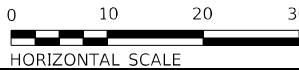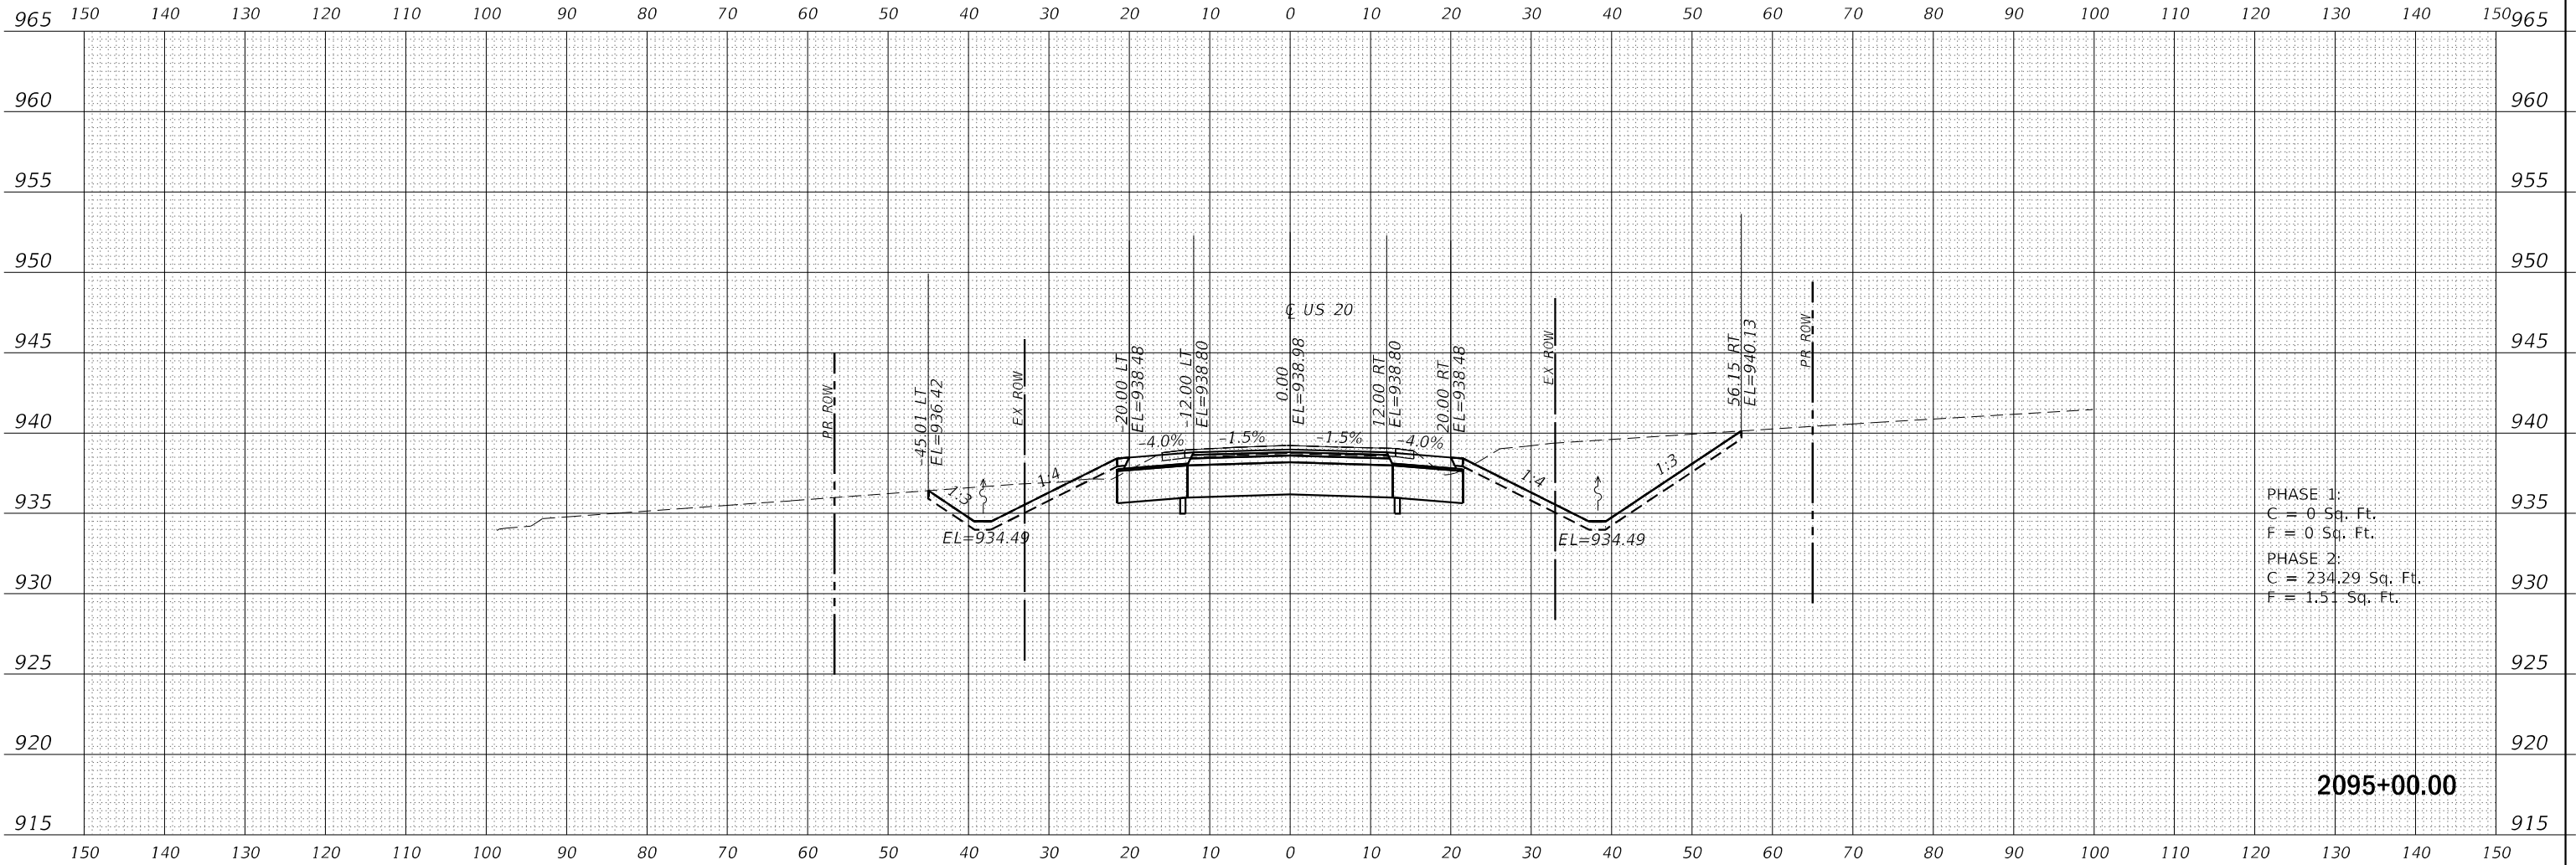

RS&H

USER NAME = Blomquist	DESIGNED - MMW	REVISED -
	DRAWN - EME	REVISED -
PLOT SCALE = 20,0000 * / in.	CHECKED - MAW	REVISED -
PLOT DATE = 10/3/2022	DATE - 04/14/2020	REVISED -

STATE OF ILLINOIS
DEPARTMENT OF TRANSPORTATION

CROSS SECTIONS
US 20


SCALE: SHEET OF SHEETS STA. 2095+00.00 TO STA. 2095+00.00

F.A. RTE.	SECTION	COUNTY	TOTAL SHEETS	SHEET NO.
301	24R	JO DAVIESS	594	493
CONTRACT NO. 64B40				
ILLINOIS		FED. AID PROJECT		

FINAL SURVEY NO.	SURVEYED PLOTTED AREAS CHECKED	BY	DATE

ORIGINAL SURVEY NO.	SURVEYED PLOTTED AREAS CHECKED	BY	DATE

MODEL: Default
FILE NAME: p:\projects\24r\p\w\benley.com\rs&h\p\w\011\documents\24r\corridor\projects\1130\95+000 US 20 Station CAD\Design\Corridor Modeling\024840-Cor-US20-5-C.dgn

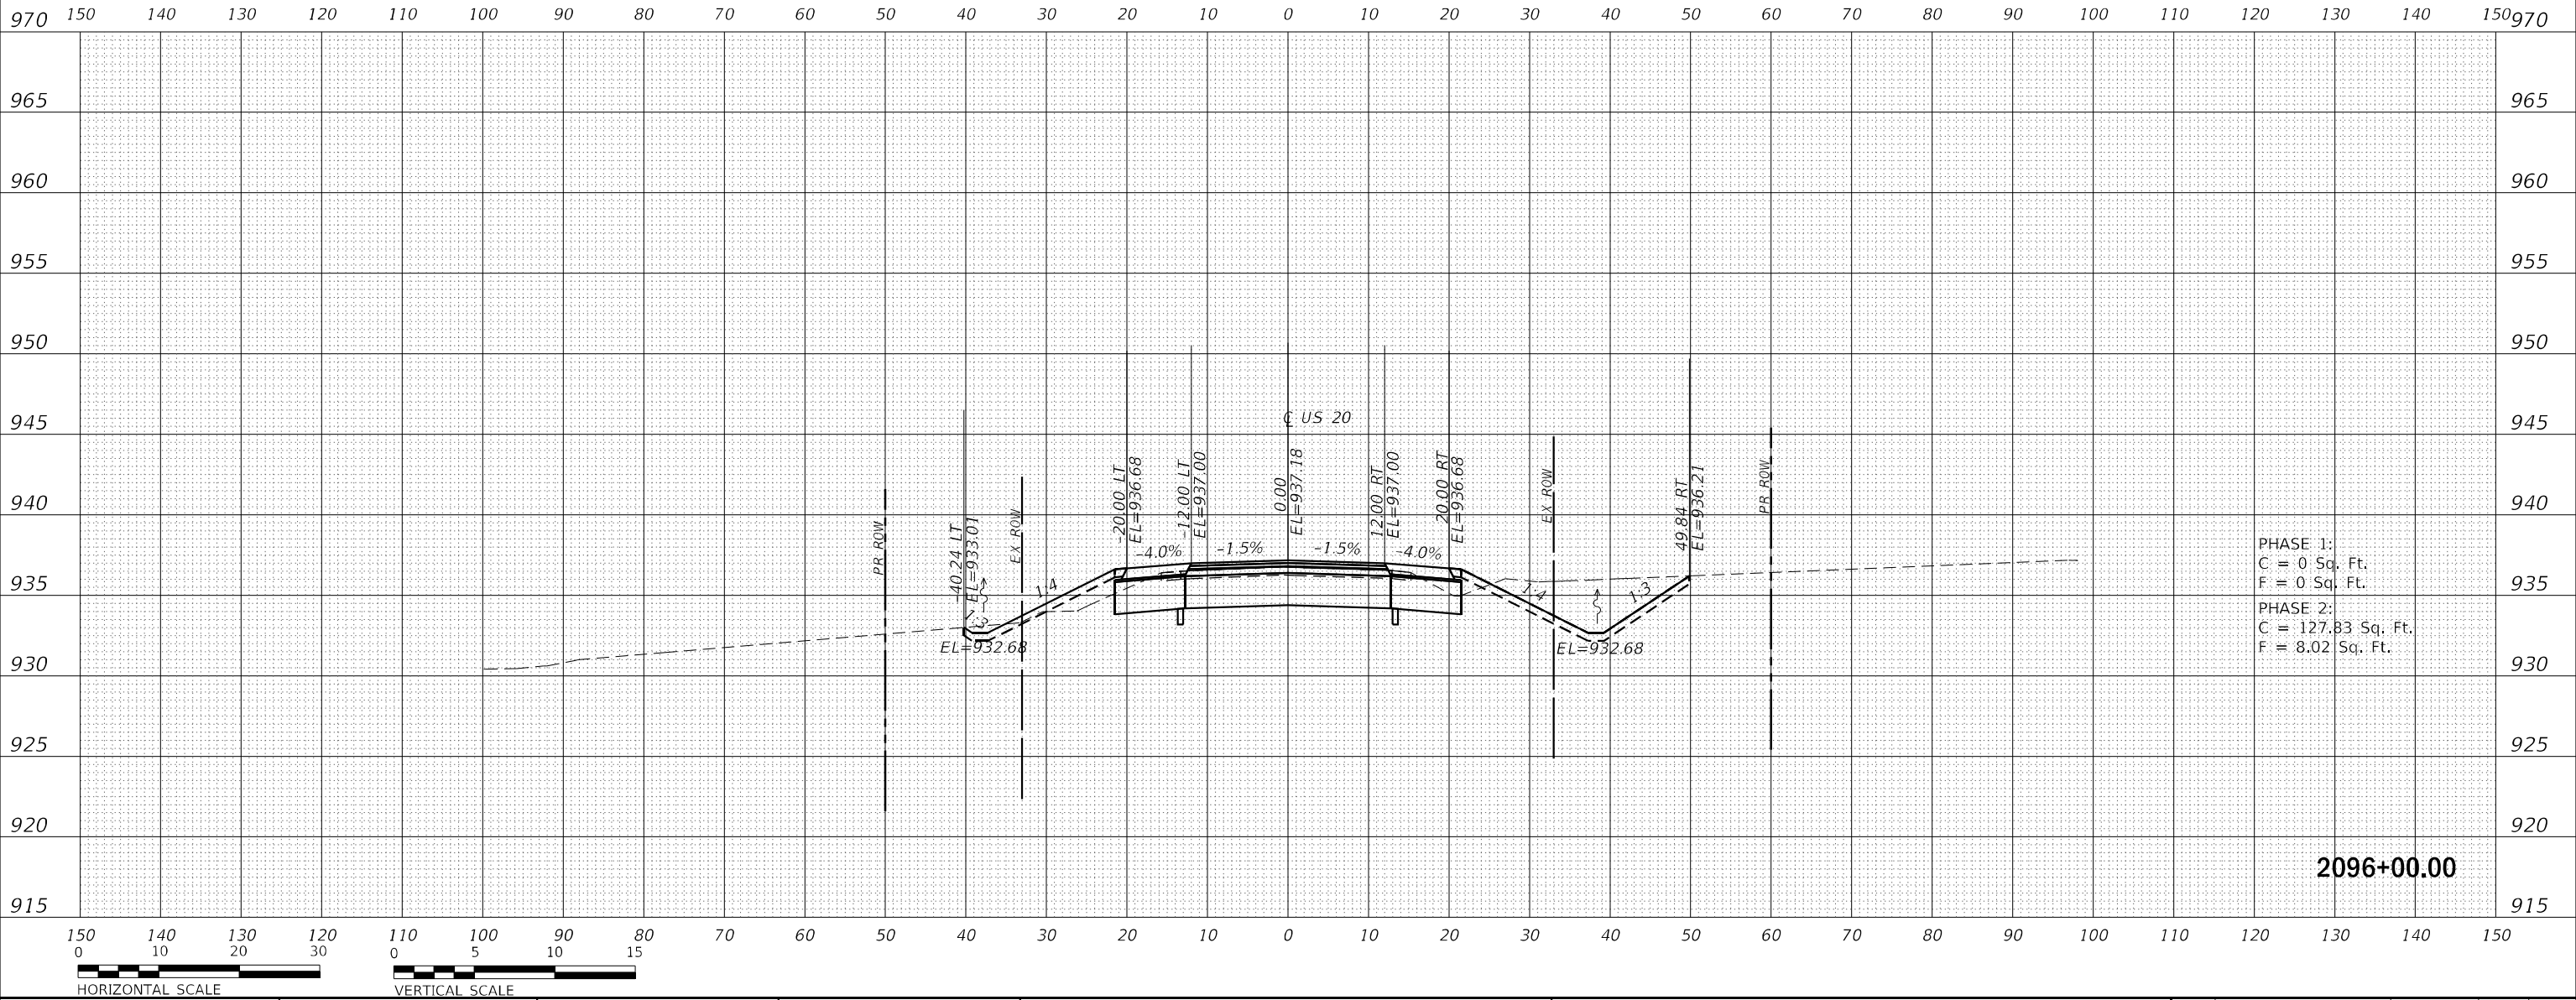

PHASE 1:
C = 0 Sq. Ft.
F = 0 Sq. Ft.

PHASE 2:
C = 127.83 Sq. Ft.
F = 8.02 Sq. Ft.

2096+00.00



USER NAME = Blomquist	DESIGNED - MMW	REVISED -
	DRAWN - EME	REVISED -
PLOT SCALE = 20,000' = 1" / in.	CHECKED - MAW	REVISED -
PLOT DATE = 10/3/2022	DATE - 04/14/2020	REVISED -

STATE OF ILLINOIS
DEPARTMENT OF TRANSPORTATION

CROSS SECTIONS
US 20

SCALE: SHEET OF SHEETS STA. 2096+00.00 TO STA. 2096+00.00

F.A. RTE.	SECTION	COUNTY	TOTAL SHEETS	SHEET NO.
301	24R	JO DAVIESS	594	494
CONTRACT NO. 64B40				
ILLINOIS FED. AID PROJECT				


ORIGINAL SURVEY		SURVIVED _____	BY _____	DATE _____
NOTE BOOK		PLOTTED _____		
		TEMPLATE _____		
		AREAS _____		
NO. _____		AREAS CHECKED _____		

ORIGINAL SURVEY		BY _____	DATE _____
NOTE BOOK	SURVEYED _____		
	PLOTTED _____		
	TEMPLATE _____		
	AREAS _____		
NO. _____	AREAS CHECKED _____		

RS&H

**STATE OF ILLINOIS
DEPARTMENT OF TRANSPORTATION**


F.A. RTE.	SECTION	COUNTY	TOTAL SHEETS	SHEET NO.
301	24R	JO DAVIESS	594	496
		CONTRACT NO. 64B40		
ILLINOIS		FED. AID PROJECT		

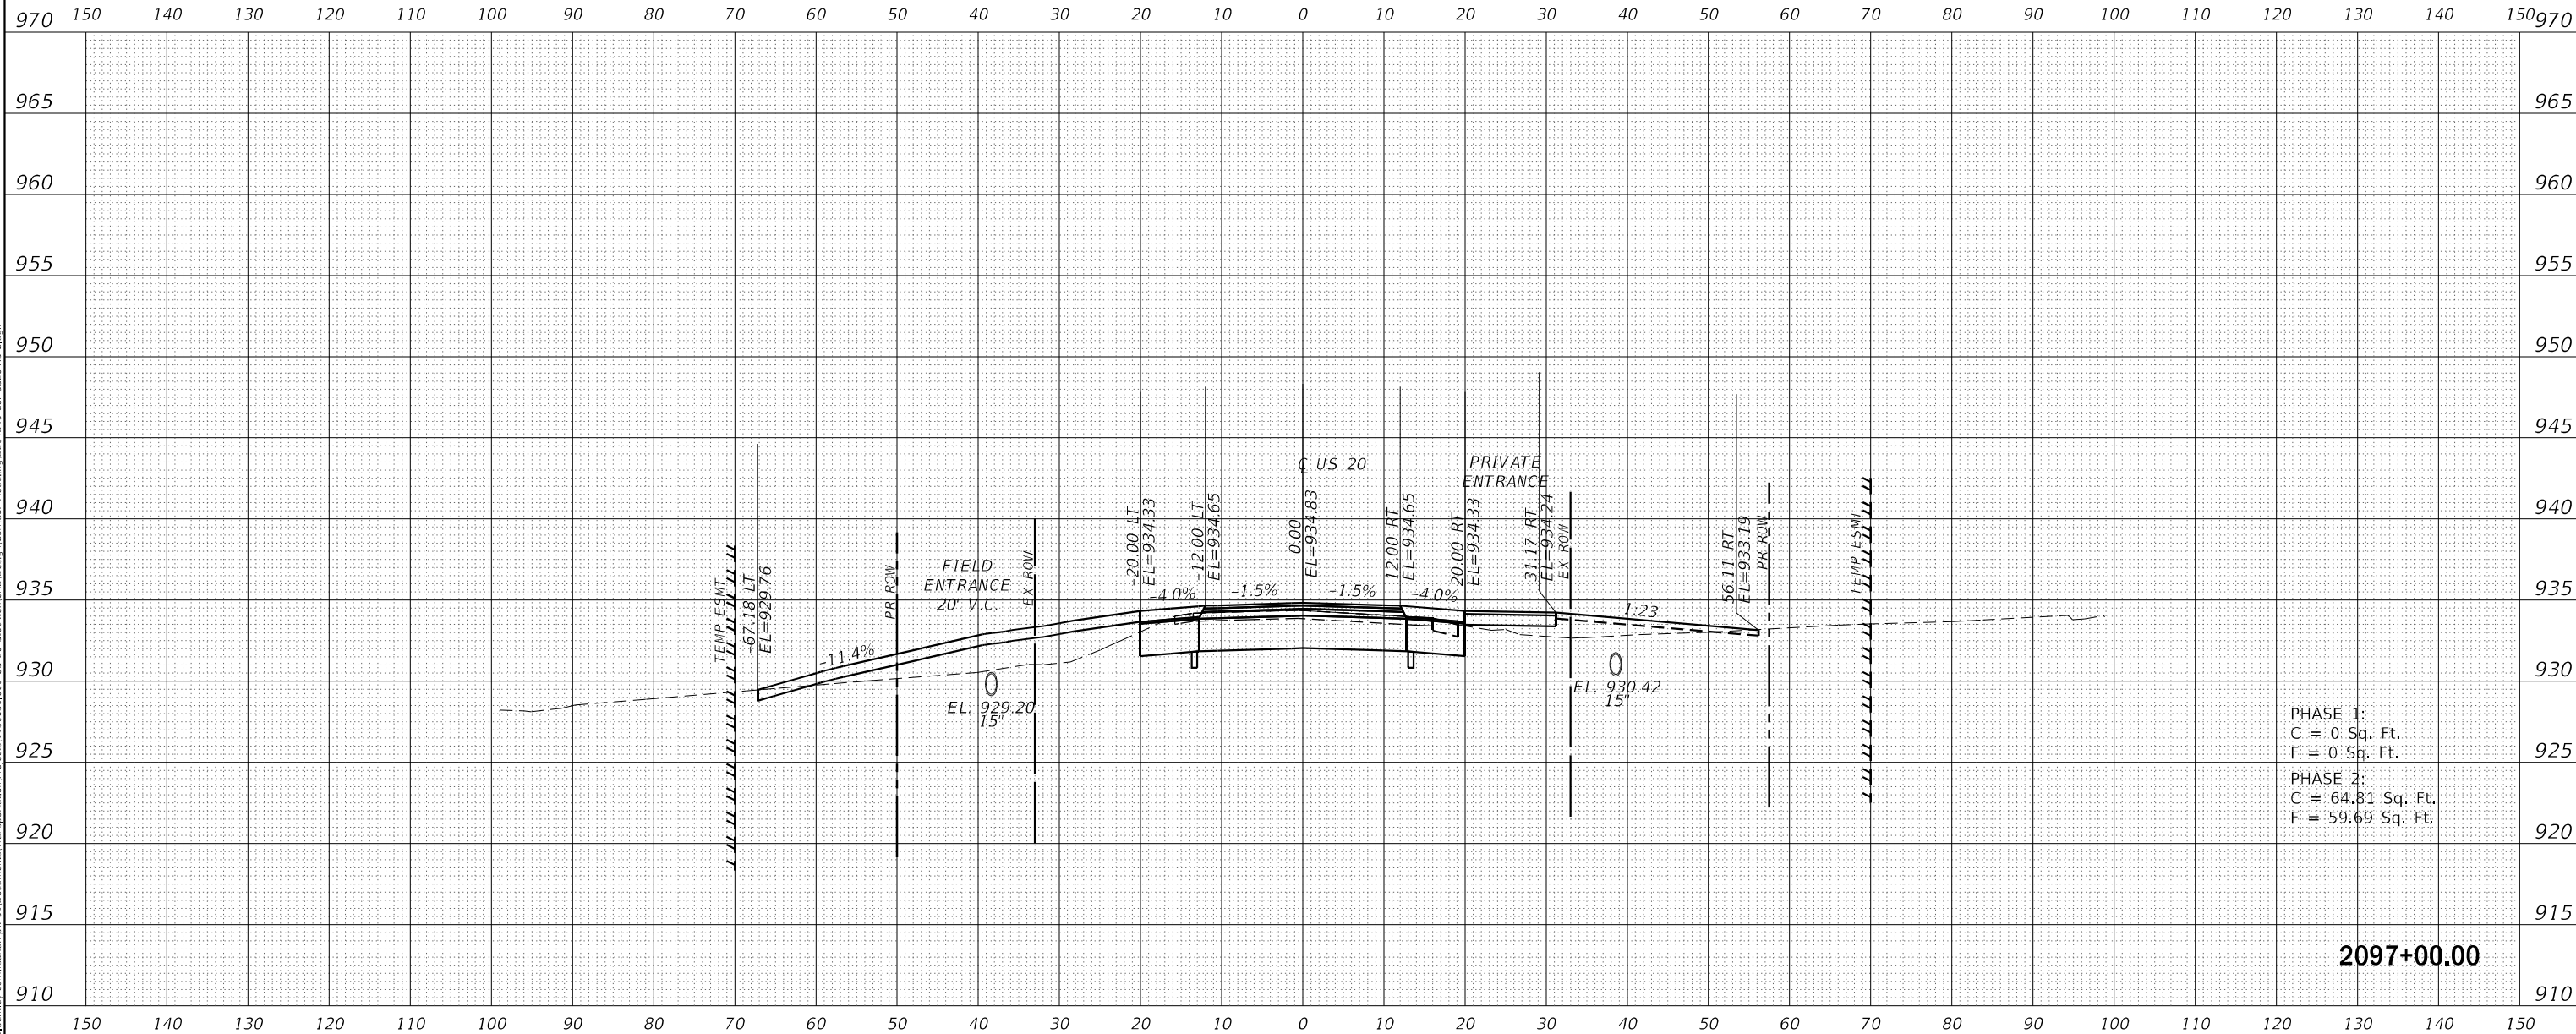

FINAL SURVEY NO.	SURVEYED PLOTTED NOTE BOOK AREAS CHECKED	BY	DATE

ORIGINAL SURVEY NO.	SURVEYED PLOTTED NOTE BOOK AREAS CHECKED	BY	DATE

MODEL: Default
FILE NAME: p:\projects\p-w\benley.com\rsandh-pw-010\documents\comparator\projects\130459-000 US 20 Station CAD\Design\Corridor Modeling\0264840-Cor-US20-35-C.dgn

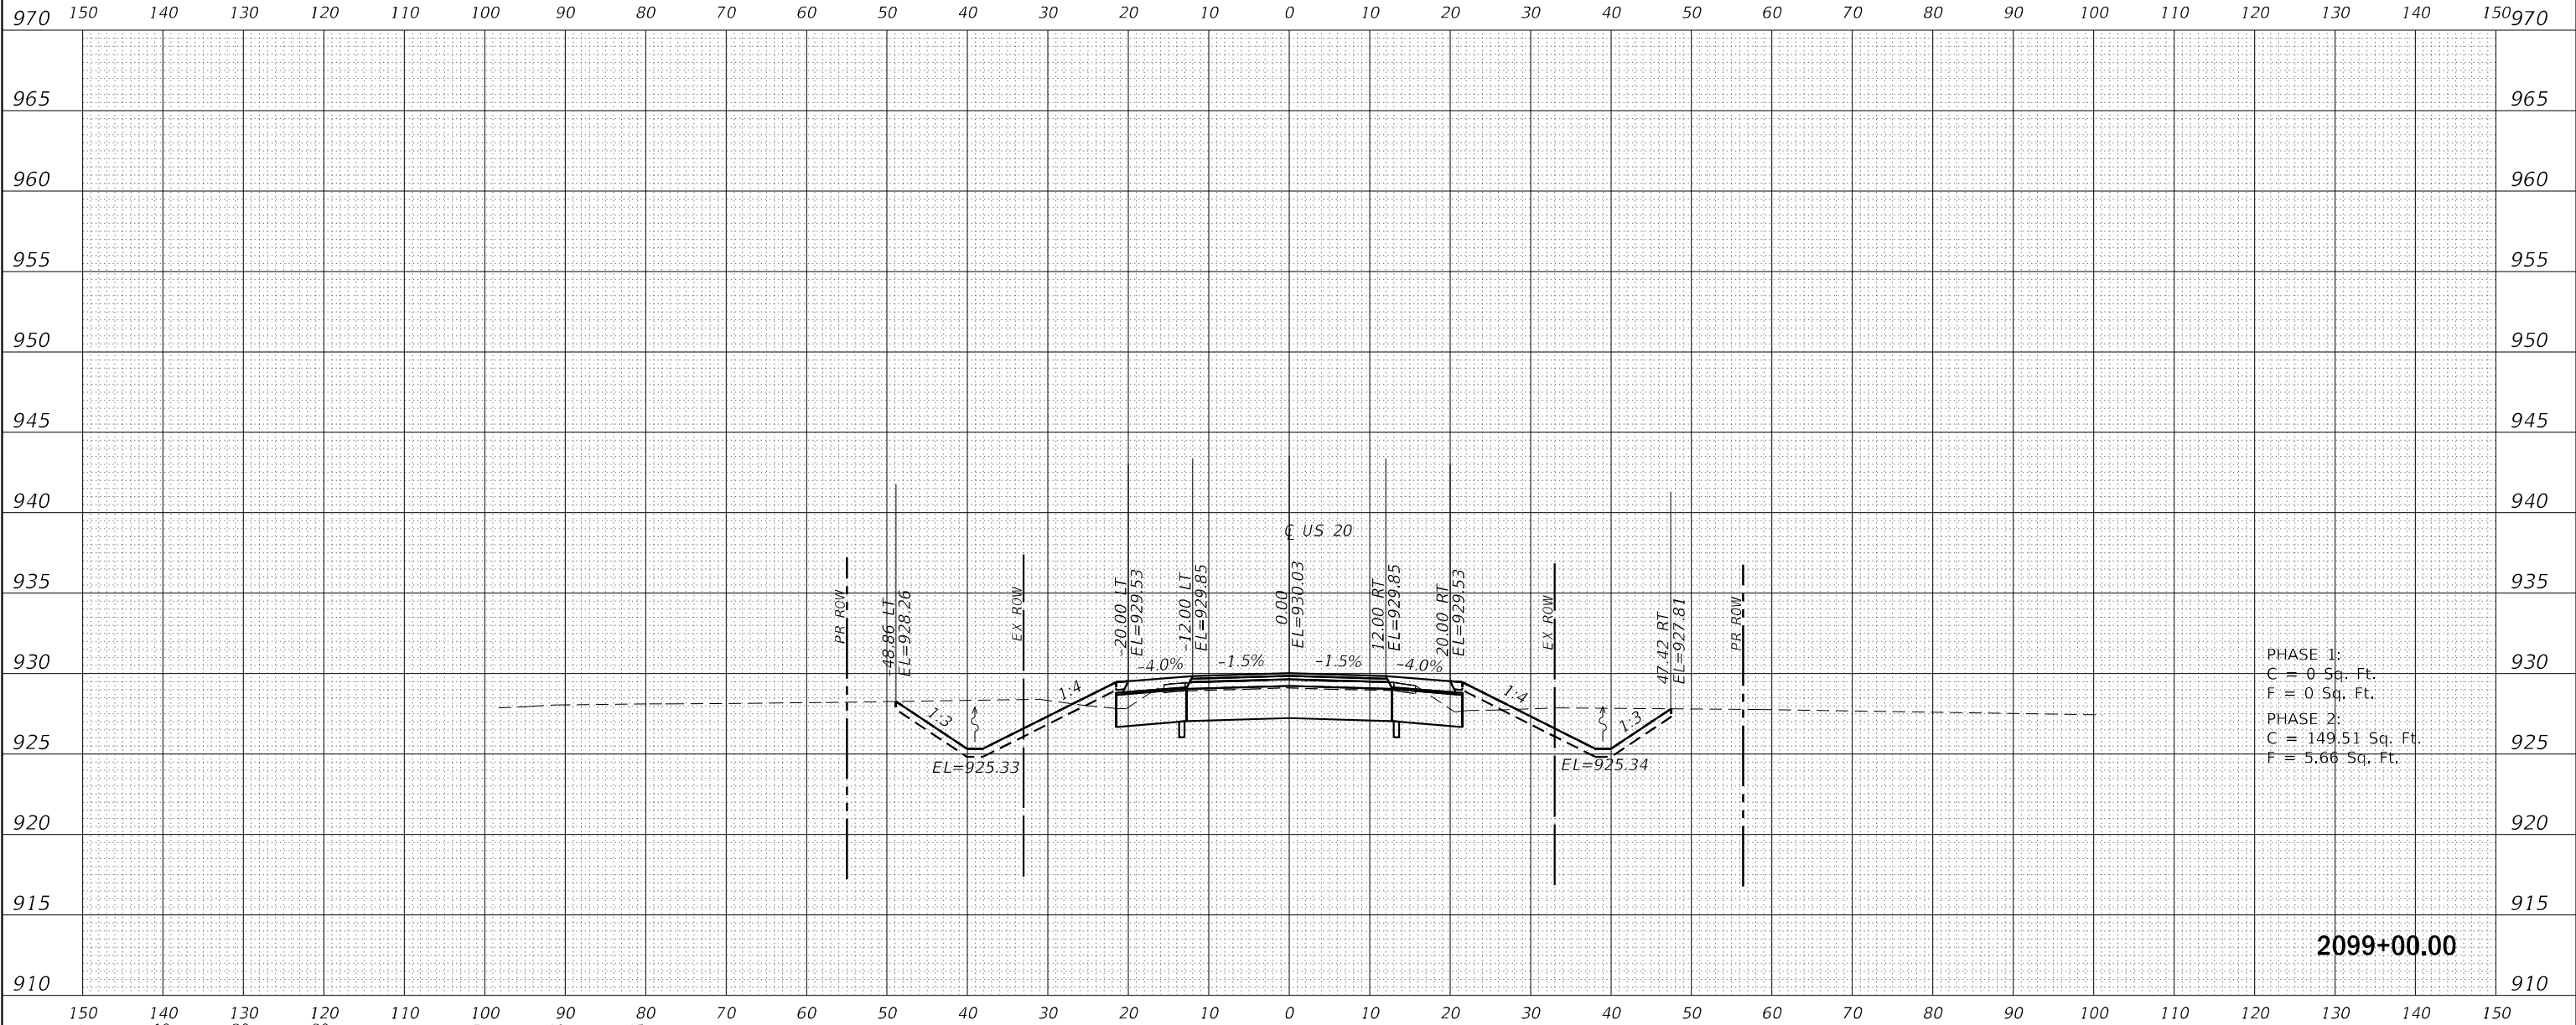

PHASE 1:
C = 0 Sq. Ft.
F = 0 Sq. Ft.
PHASE 2:
C = 149.51 Sq. Ft.
F = 5.66 Sq. Ft.



USER NAME = Blomquist	DESIGNED - MMW	REVISED -
	DRAWN - EME	REVISED -
PLOT SCALE = 20,0000' = 1"	CHECKED - MAW	REVISED -
PLOT DATE = 10/3/2022	DATE - 04/14/2020	REVISED -

STATE OF ILLINOIS
DEPARTMENT OF TRANSPORTATION

CROSS SECTIONS
US 20


SCALE: SHEET OF SHEETS STA. 2099+00.00 TO STA. 2099+00.00

F.A. RTE.	SECTION	COUNTY	TOTAL SHEETS	SHEET NO.
301	24R	JO DAVIESS	594	498
CONTRACT NO. 64B40				
ILLINOIS				FED. AID PROJECT

FINAL SURVEY	NO.	SURVEYED PLOTTED NOTE BOOK	BY	DATE
SURVEYED PLOTTED NOTE BOOK	NO.	SURVEYED PLOTTED NOTE BOOK	BY	DATE

ORIGINAL SURVEY	NO.	SURVEYED PLOTTED NOTE BOOK	BY	DATE
SURVEYED PLOTTED NOTE BOOK	NO.	SURVEYED PLOTTED NOTE BOOK	BY	DATE


MODEL: Default
FILE NAME: D:\projects\rdh-w\benlts.com\rsandh-shw-01\Documents\Transportation\Projects\130495400 US 20 Station CAD\Design\Center Modeling\0246940-Cor-US20-35-C.dgn

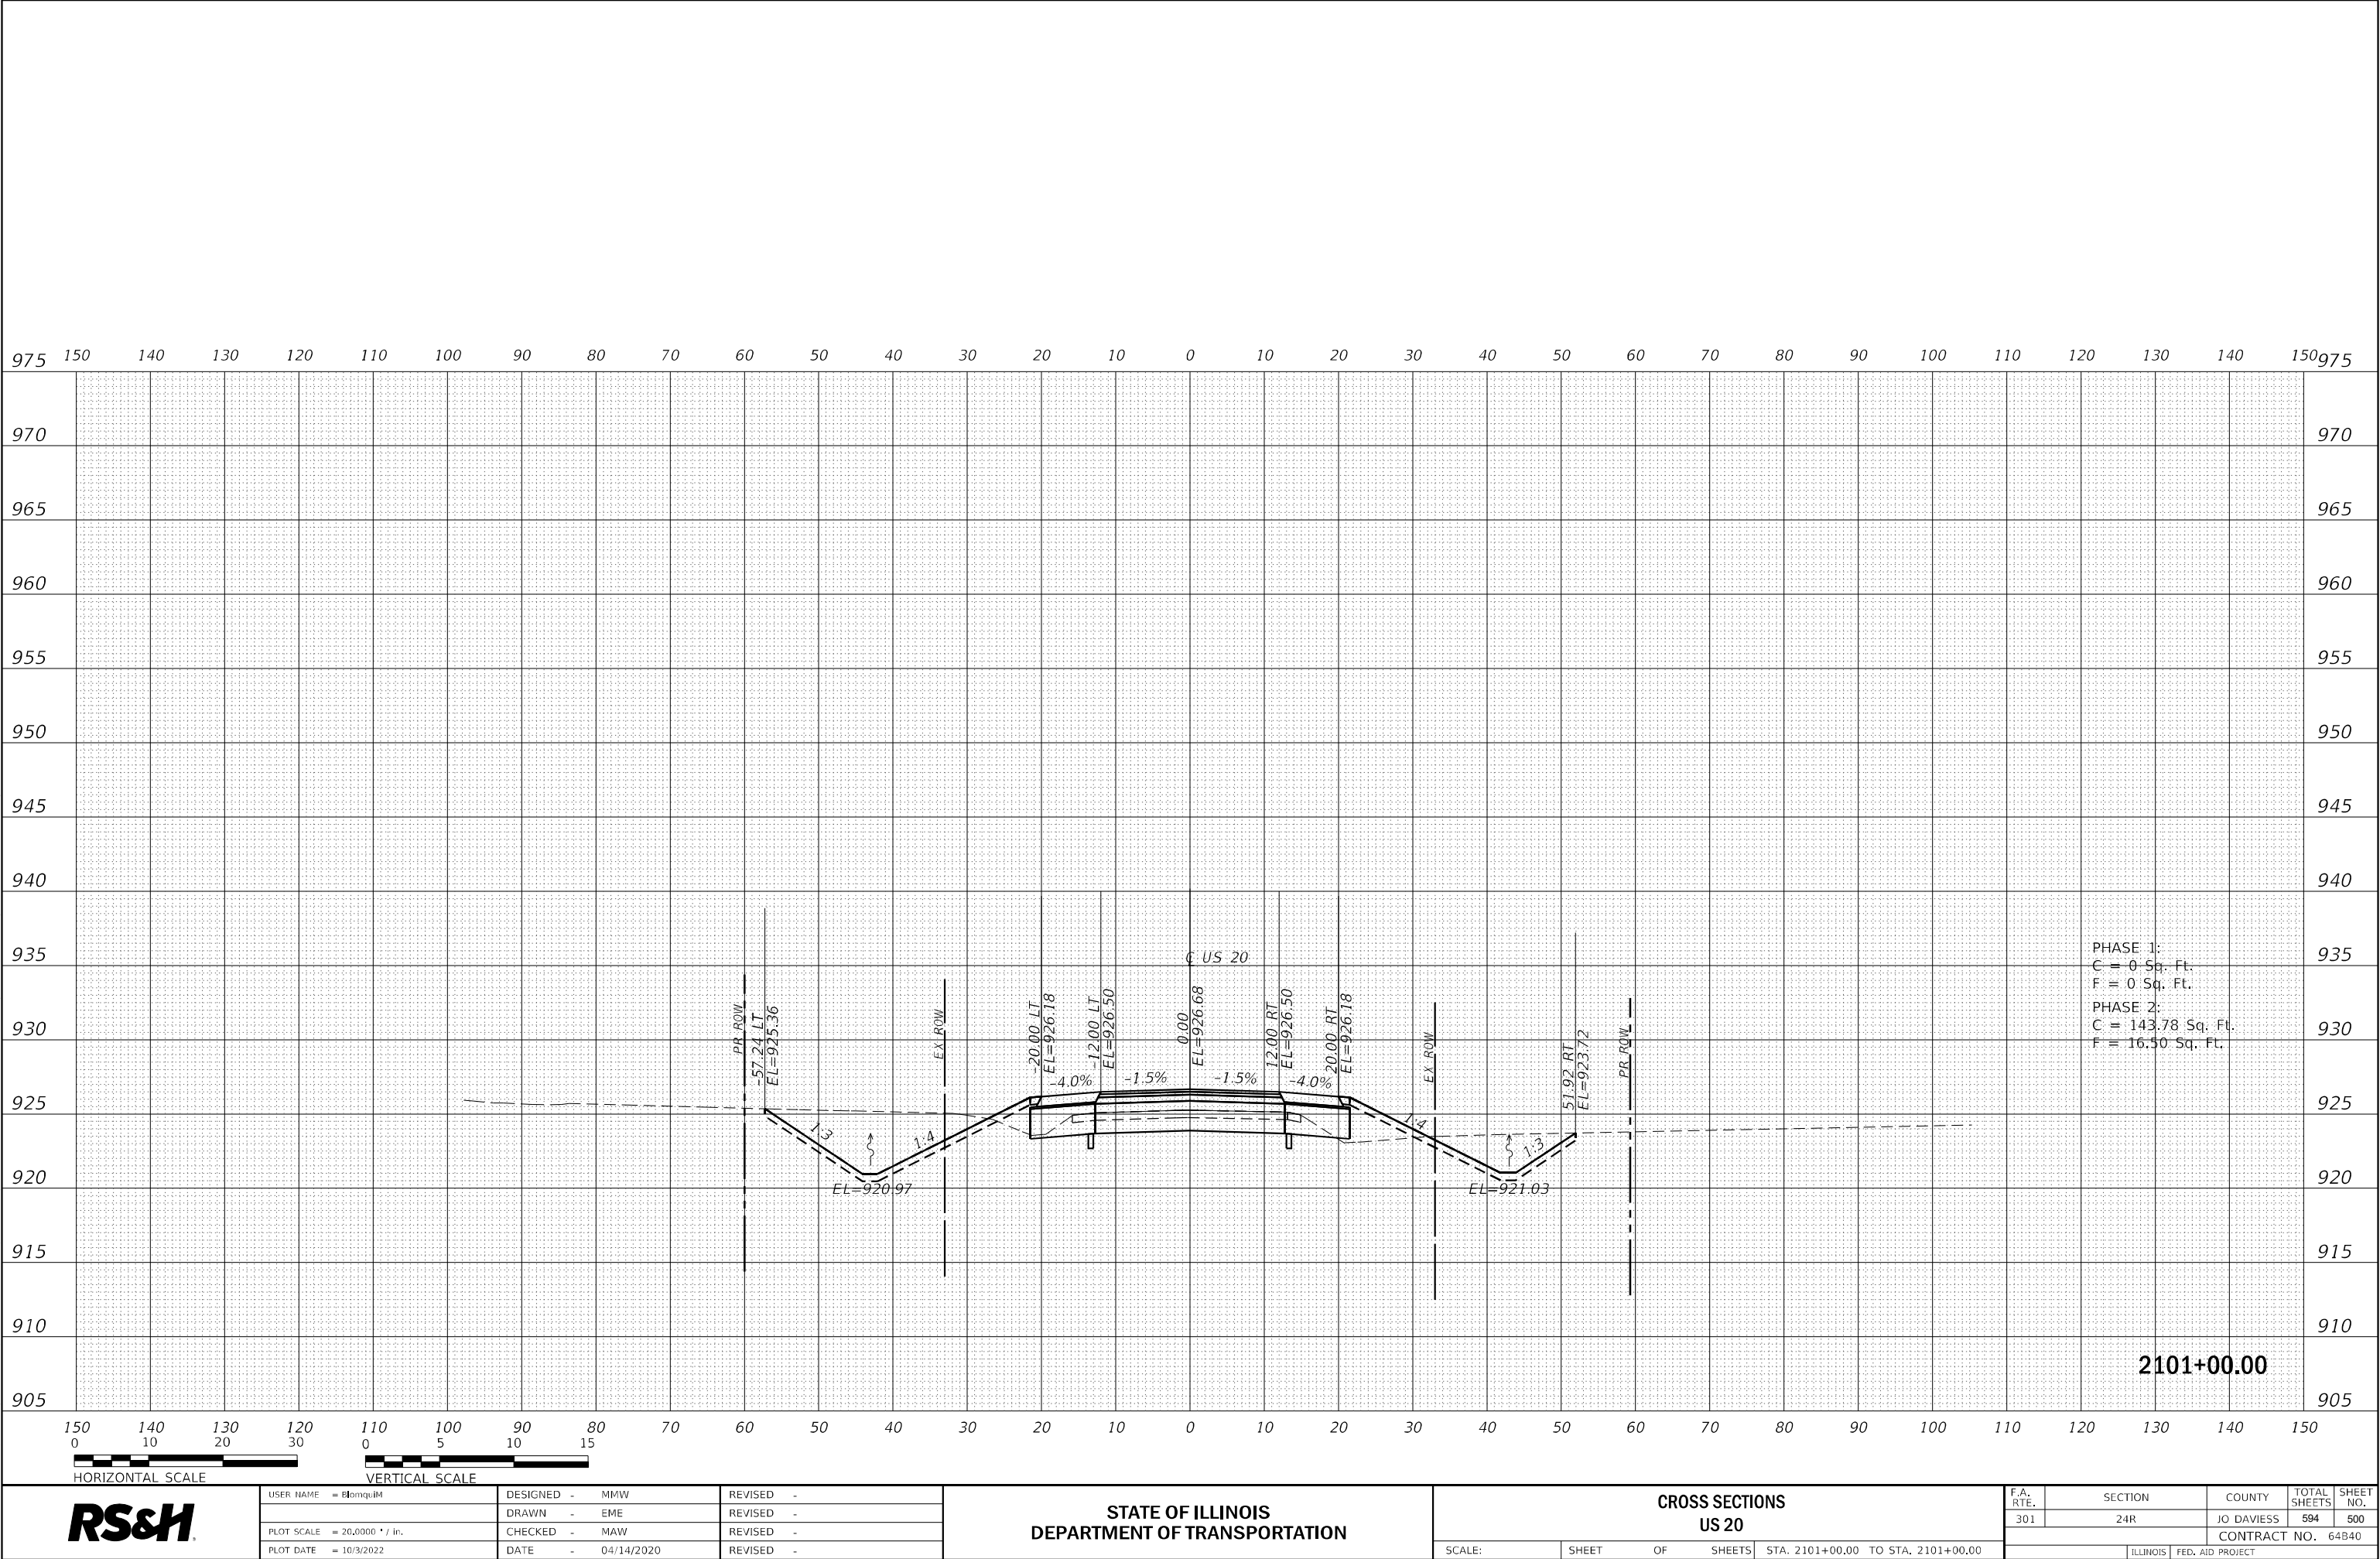

FINAL	SURVEYED	DATE
SURVEY	BY	
NOTE BOOK		
NO.		

ORIGINAL	SURVEYED	DATE
SURVEY	BY	
NOTE BOOK		
NO.		

MODEL: Default
FILE NAME: p:\projects\p-w\benley.com\rsandh-pw-010\documents\corridor\projects\130455.000 US 20 Station CAD\Design\Corridor Modeling\024640-Cor-US20-XS-C.dgn

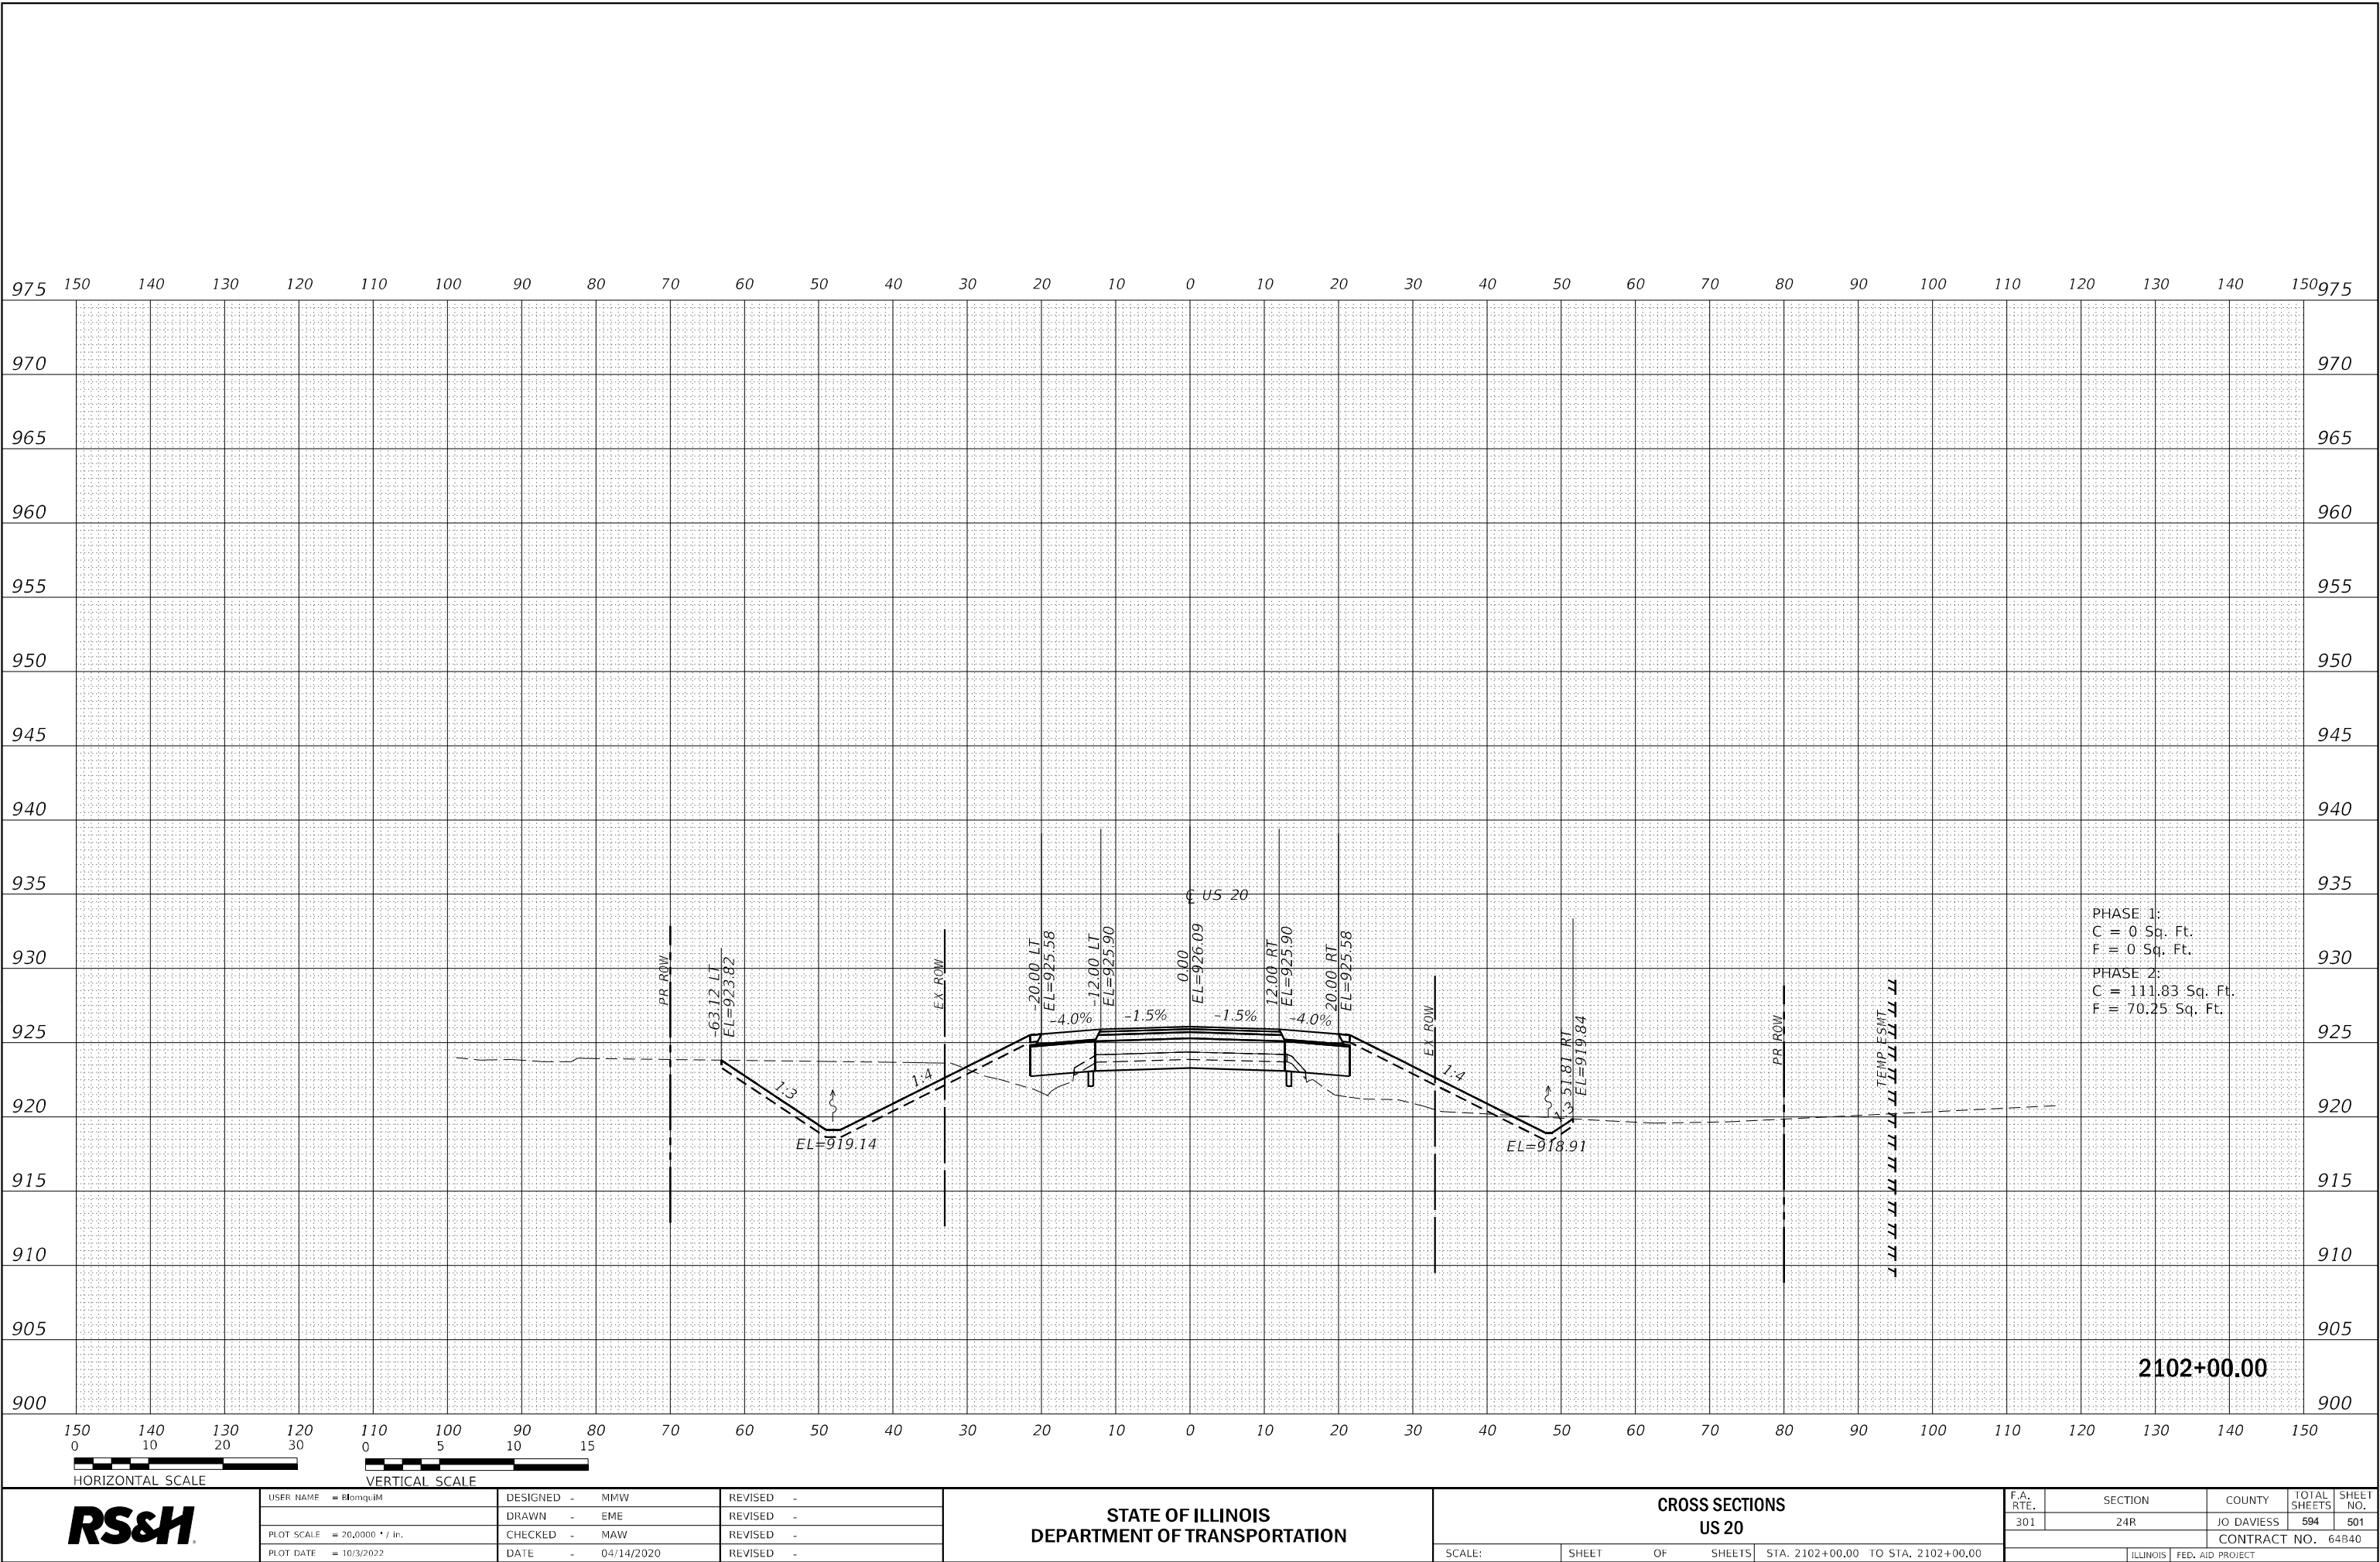

USER NAME	= Blomquist	DESIGNED	- MMW	REVISED	-
		DRAWN	- EME	REVISED	-
PLOT SCALE	= 20,0000 * / in.	CHECKED	- MAW	REVISED	-
PLOT DATE	= 10/3/2022	DATE	- 04/14/2020	REVISED	-

STATE OF ILLINOIS
DEPARTMENT OF TRANSPORTATION

CROSS SECTIONS
US 20

SCALE: SHEET OF SHEETS STA. 2102+00.00 TO STA. 2102+00.00

F.A. RTE.	SECTION	COUNTY	TOTAL SHEETS	SHEET NO.
301	24R	JO DAVIESS	594	501
CONTRACT NO. 64B40				
ILLINOIS		FED. AID PROJECT		