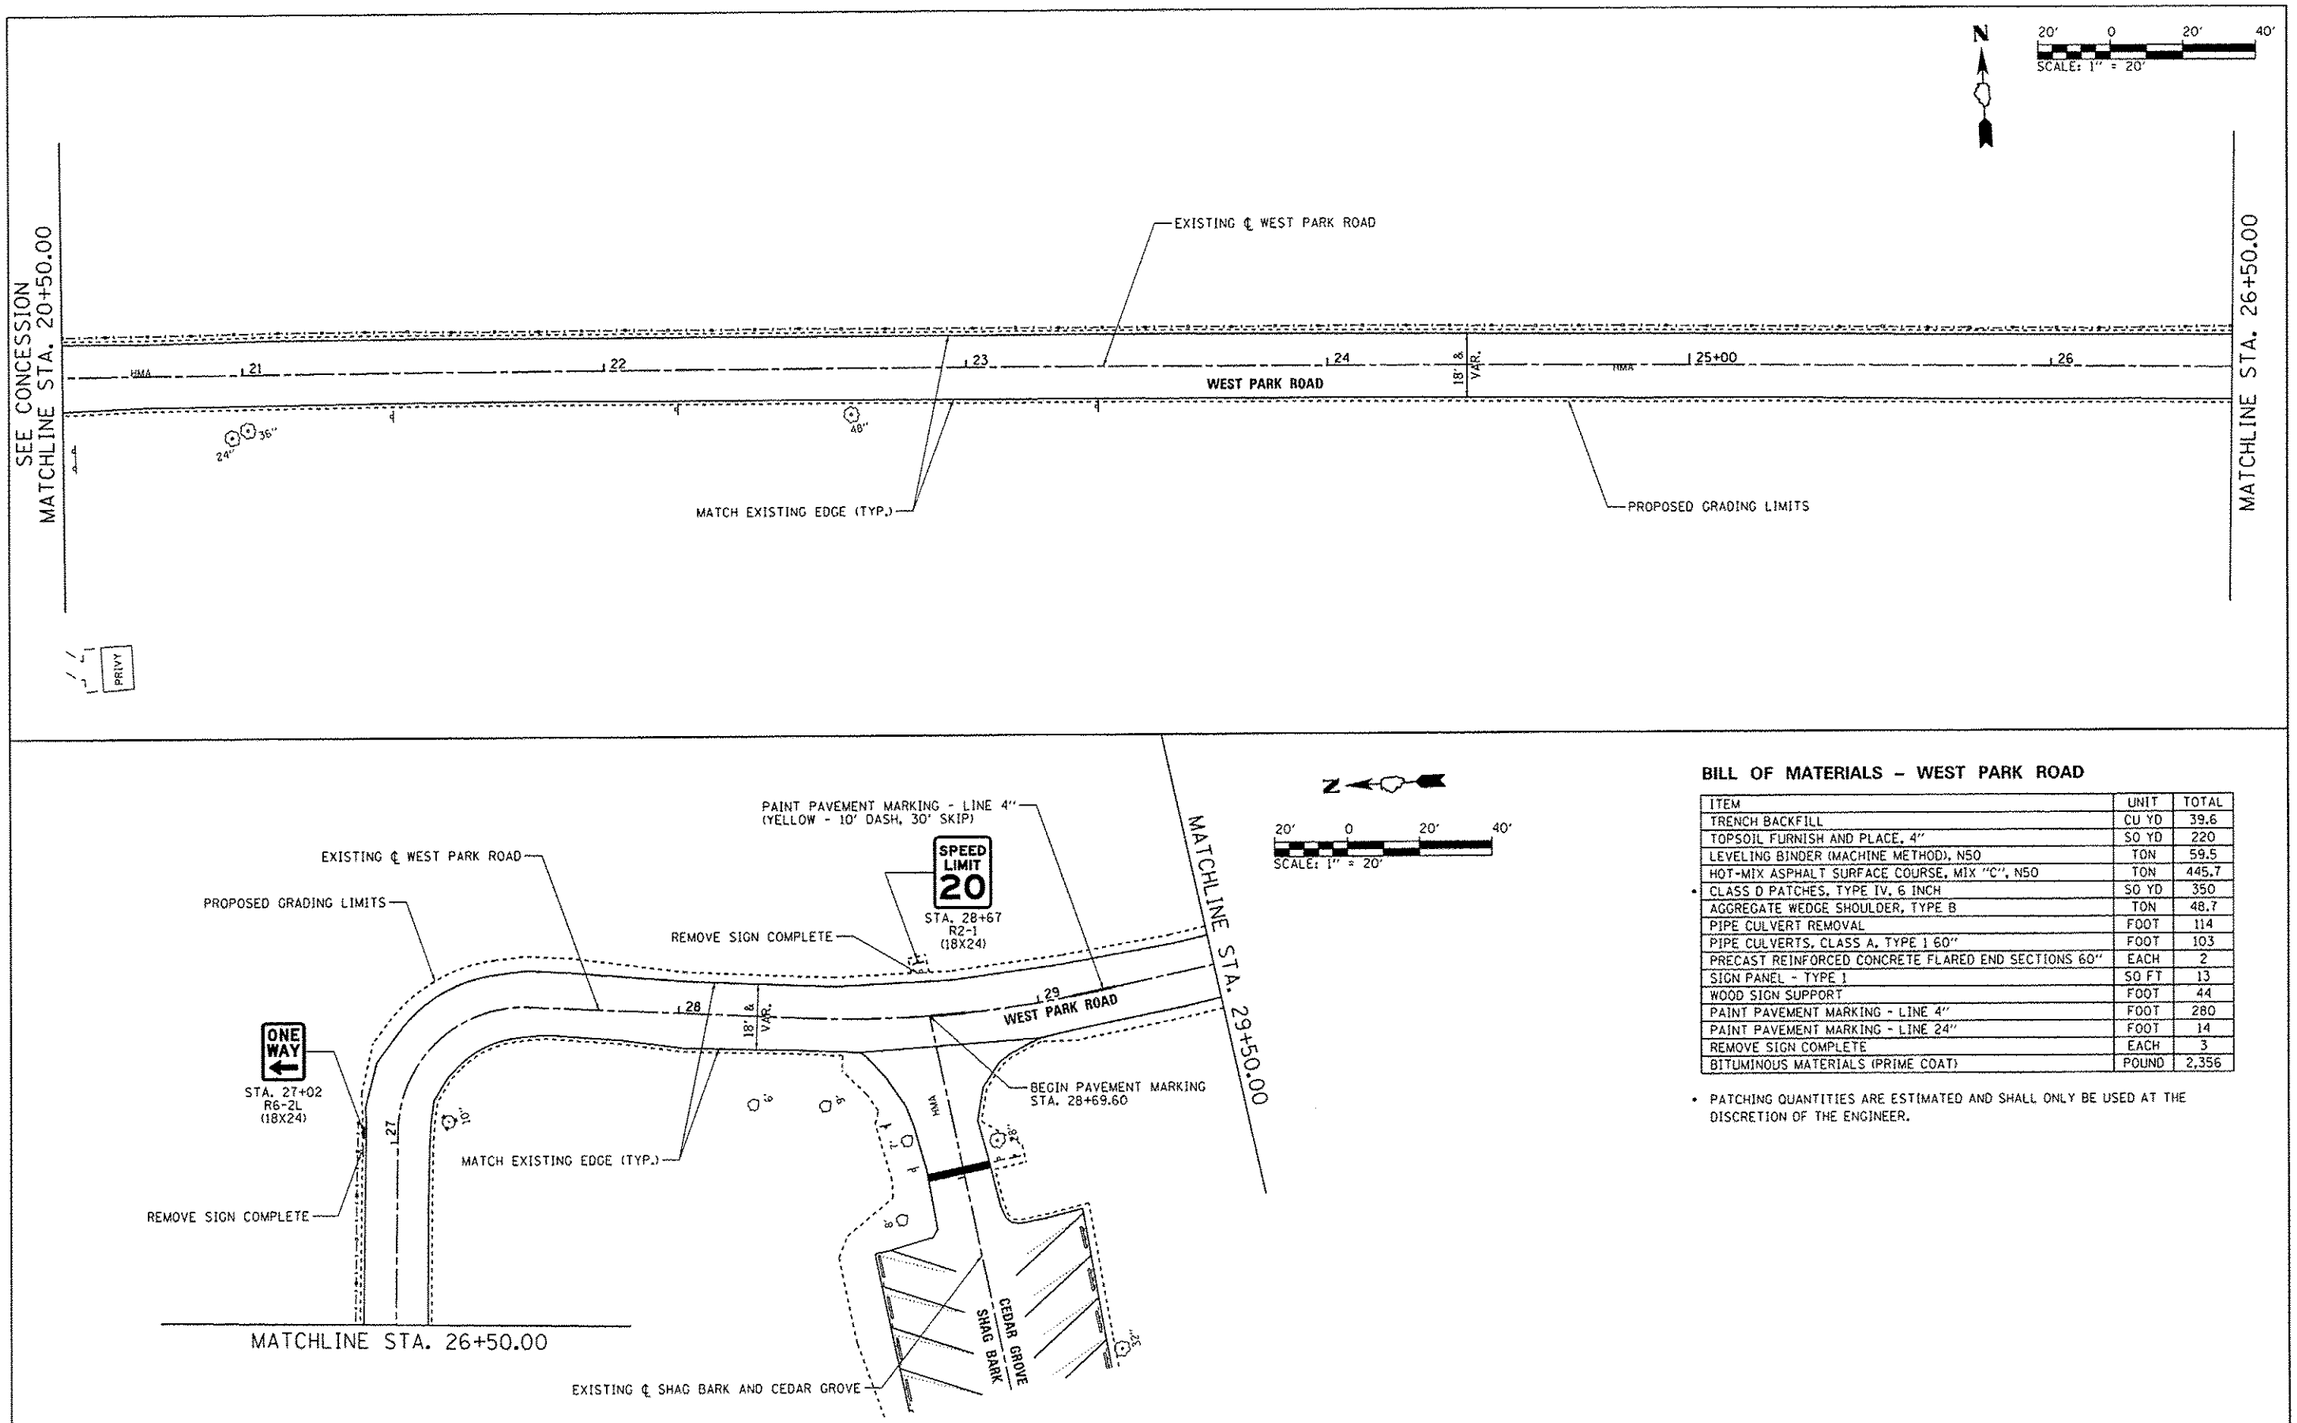

BILL OF MATERIALS - WEST PARK ROAD

ITEM	UNIT	TOTAL
TRENCH BACKFILL	CU YD	39.6
TOPSOIL FURNISH AND PLACE, 4"	SQ YD	220
LEVELING BINDER (MACHINE METHOD), N50	TON	59.5
HOT-MIX ASPHALT SURFACE COURSE, MIX "C", N50	TON	445.7
• CLASS D PATCHES, TYPE IV, 6 INCH	SQ YD	350
AGGREGATE WEDGE SHOULDER, TYPE B	TON	48.7
PIPE CULVERT REMOVAL	FOOT	114
PIPE CULVERTS, CLASS A, TYPE 1 60"	FOOT	103
PRECAST REINFORCED CONCRETE FLARED END SECTIONS 60"	EACH	2
SIGN PANEL - TYPE 1	SQ FT	13
WOOD SIGN SUPPORT	FOOT	44
PAINT PAVEMENT MARKING - LINE 4"	FOOT	280
PAINT PAVEMENT MARKING - LINE 24"	FOOT	14
REMOVE SIGN COMPLETE	EACH	3
BITUMINOUS MATERIALS (PRIME COAT)	POUND	2,356

• PATCHING QUANTITIES ARE ESTIMATED AND SHALL ONLY BE USED AT THE DISCRETION OF THE ENGINEER.

FILE NAME =	USER NAME = Brad Downen	DESIGNED - MJO	REVISED -
L:\IDOT\1106610\WO_15\D-ow\CADD_Sheets\D46251-sht-WestParkRoad-006SitePlan.dgn		DRAWN - RAH	REVISED -
	PLOT SCALE = 40.0000 ' / in.	CHECKED - BJD	REVISED -
Defaults	PLOT DATE = 4/6/2013	DATE - 3/29/2013	REVISED -

STATE OF ILLINOIS
DEPARTMENT OF TRANSPORTATION

SITE PLAN - WEST PARK ROAD
KANKAKEE RIVER STATE PARK

SCALE: 1" = 20' | SHEET 1 OF 2 SHEETS | STA. 20+50 TO STA. 29+50

F.A. RTE.	SECTION	COUNTY	TOTAL SHEETS	SHEET NO.
	PARK ROADS	•	140	48
	• WILL & KANKAKEE	CONTRACT NO. 46251		
	ILLINOIS FED. AID PROJECT			