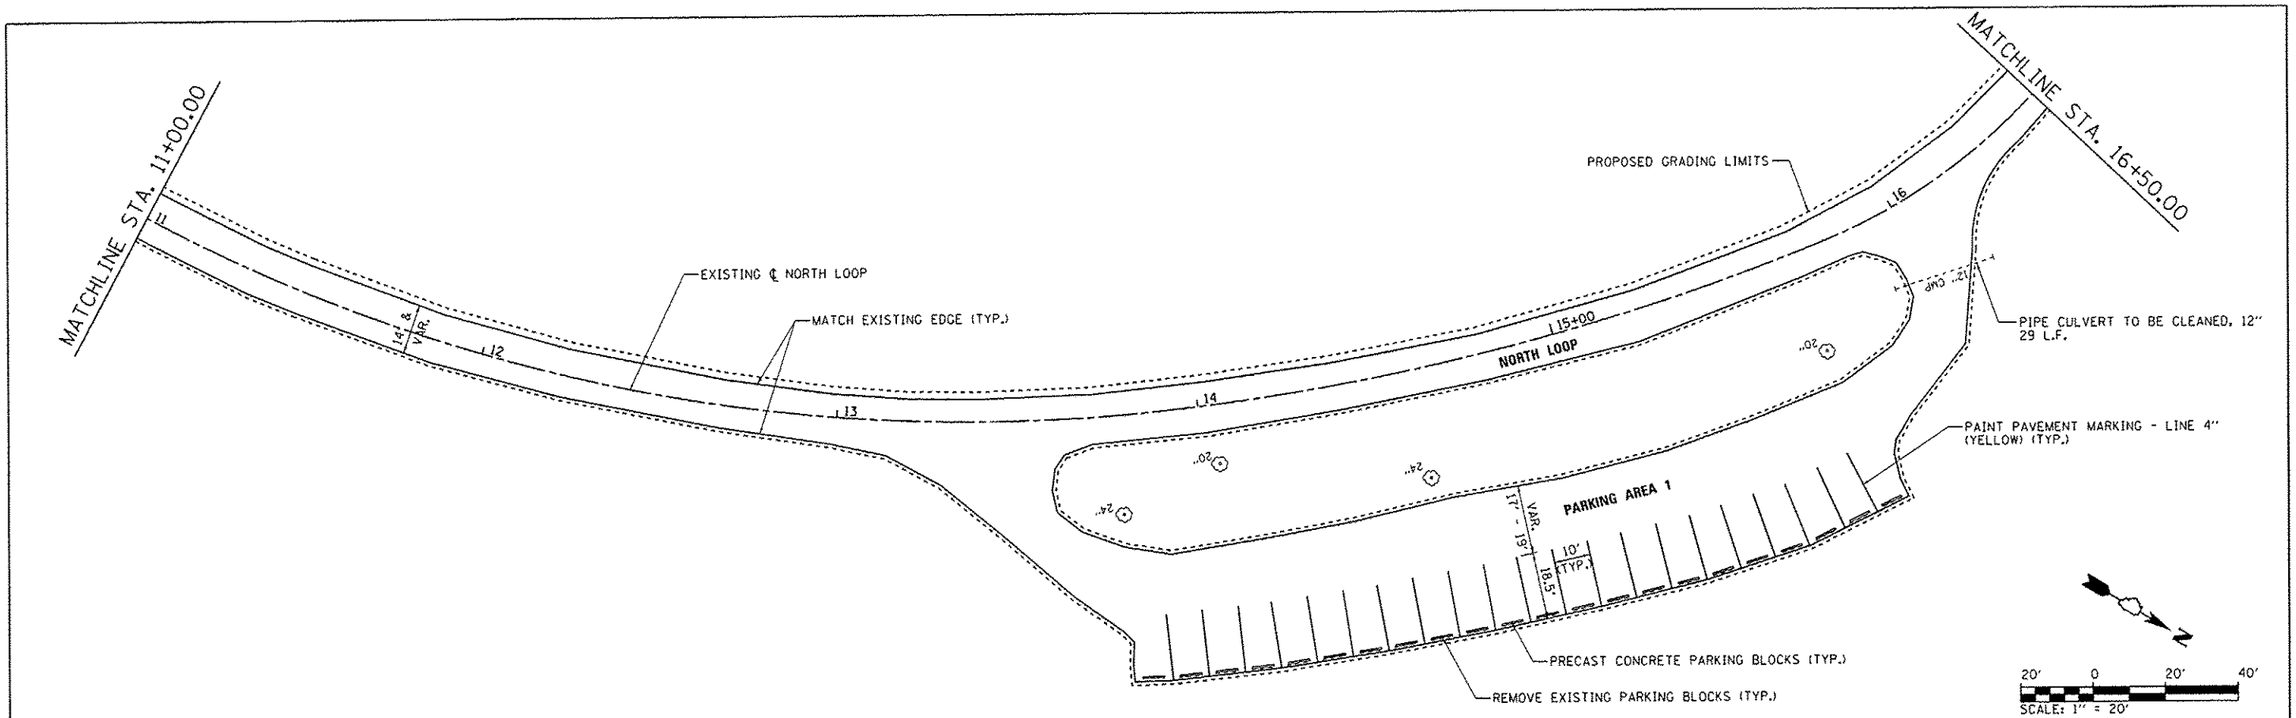

FILE NAME : L:\IDOT\11806\10_15\Draw\CADD\Sheets\D0462511shtsNorthLoop-2045itePlan.dgn	USER NAME : Brad Downen	DESIGNED - MJO	REVISED -
		DRAWN - RAH	REVISED -
	PLOT SCALE = 40.0000 ' / in.	CHECKED - BJD	REVISED -
Default	PLOT DATE = 4/6/2013	DATE - 3/29/2013	REVISED -

STATE OF ILLINOIS
DEPARTMENT OF TRANSPORTATION

SITE PLAN – NORTH LOOP
KANKAKEE RIVER STATE PARK

SCALE: 1" = 20' | SHEET 4 OF 5 SHEETS | STA. 11+00 TO STA. 21+50

F.A. RTE.	SECTION	COUNTY	TOTAL SHEETS	SHEET NO.
	PARK ROADS	*	140	76
	* WILL & KANKAKEE	CONTRACT NO. 46251		
	ILLINOIS FED. AID PROJECT			