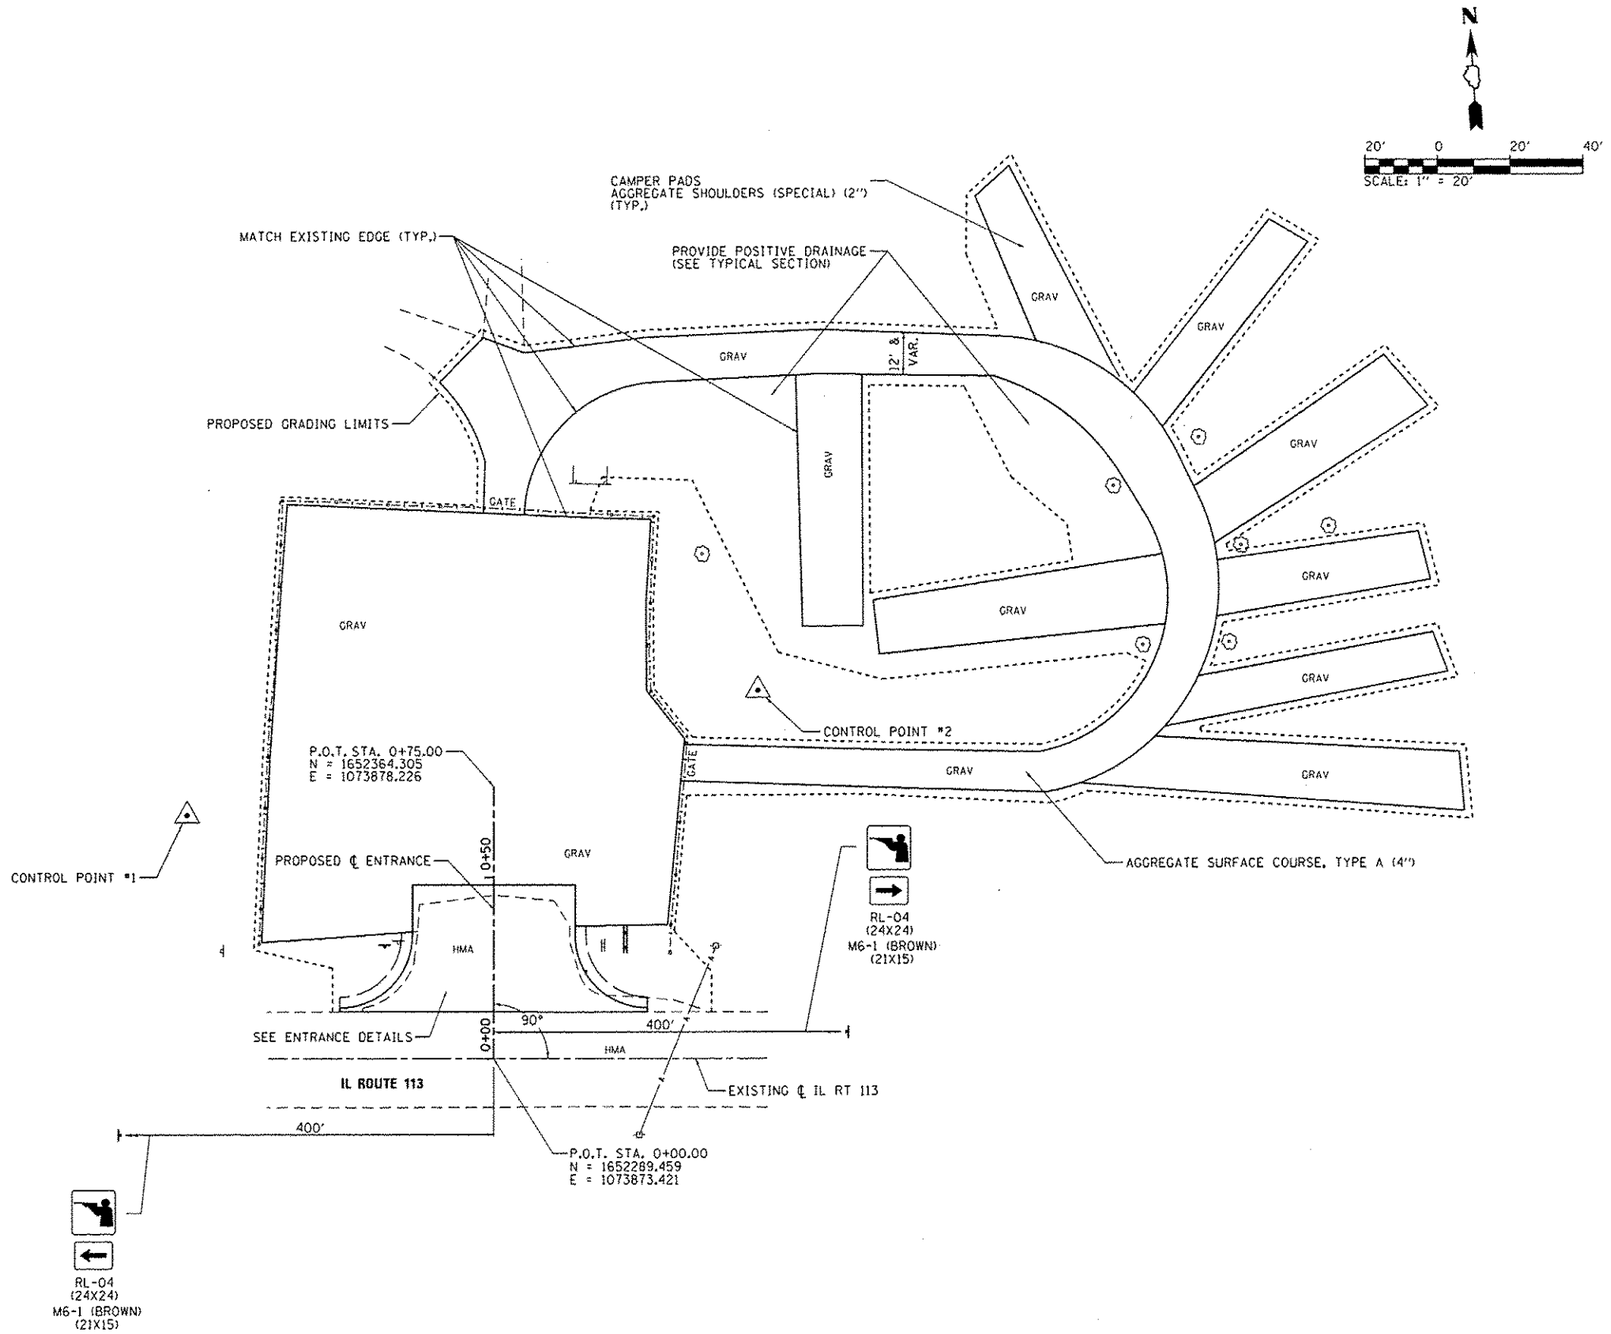

BILL OF MATERIALS – AREA 4

ITEM	UNIT	TOTAL
EARTH EXCAVATION	CU YD	104
FURNISHED EXCAVATION	CU YD	4
TOPSOIL FURNISH AND PLACE, 4"	SQ YD	635
AGGREGATE BASE COURSE, TYPE A 12"	SQ YD	210
PREPARATION OF BASE	SQ YD	1,962
AGGREGATE SURFACE COURSE, TYPE A 4"	SQ YD	2,125
HOT-MIX ASPHALT BINDER COURSE, IL 19.0, N50	TON	48.7
HOT-MIX ASPHALT SURFACE COURSE, MIX "C", N50	TON	20.1
PAVEMENT REMOVAL	SQ YD	173
AGGREGATE WEDGE SHOULDER, TYPE B	TON	10.2
SIGN PANEL - TYPE 1	SQ FT	19
WOOD SIGN SUPPORT	FOOT	74
PAINT PAVEMENT MARKING - LINE 24"	FOOT	23
AGGREGATE SHOULDERS (SPECIAL)	TON	116.2
SIGN PANEL - TYPE 1 (SPECIAL)	SQ FT	12
REMOVE SIGN COMPLETE	EACH	2
REMOVE EXISTING SIGN POST	EACH	1
BITUMINOUS MATERIALS (PRIME COAT)	POUND	507

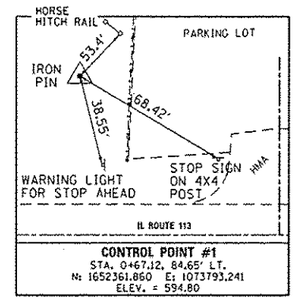

CONTROL POINT #1
STA. 0+67.12, 84.65' LT.
N: 1652361.860 E: 1073793.241
ELEV. = 594.80

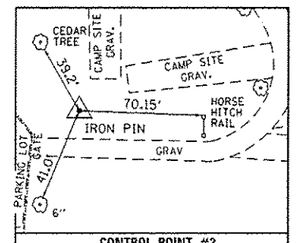

CONTROL POINT #2
N: 1652385.947 E: 1073952.851
ELEV. = 593.78

FILE NAME = L:\IDOT\1106610\WO_15\0-ew\CADD_Sheets\0146251-sht-Area4-001SitePlan.dgn	USER NAME = Brad Dawson	DESIGNED - MJO	REVISED -	STATE OF ILLINOIS DEPARTMENT OF TRANSPORTATION	SITE PLAN – AREA 4 KANKAKEE RIVER STATE PARK	F.A. RTE.	SECTION	COUNTY	TOTAL SHEETS	SHEET NO.
		DRAWN - RAH	REVISED -				PARK ROADS	*	140	101
	PLOT SCALE = 40.0000 ' / in.	CHECKED - BJD	REVISED -				* WILL & KANKAKEE	CONTRACT NO. 46251		
Default	PLOT DATE = 4/6/2013	DATE - 3/29/2013	REVISED -		SCALE: 1" = 20' SHEET 1 OF 2 SHEETS STA. TO STA.			ILLINOIS FED. AID PROJECT		