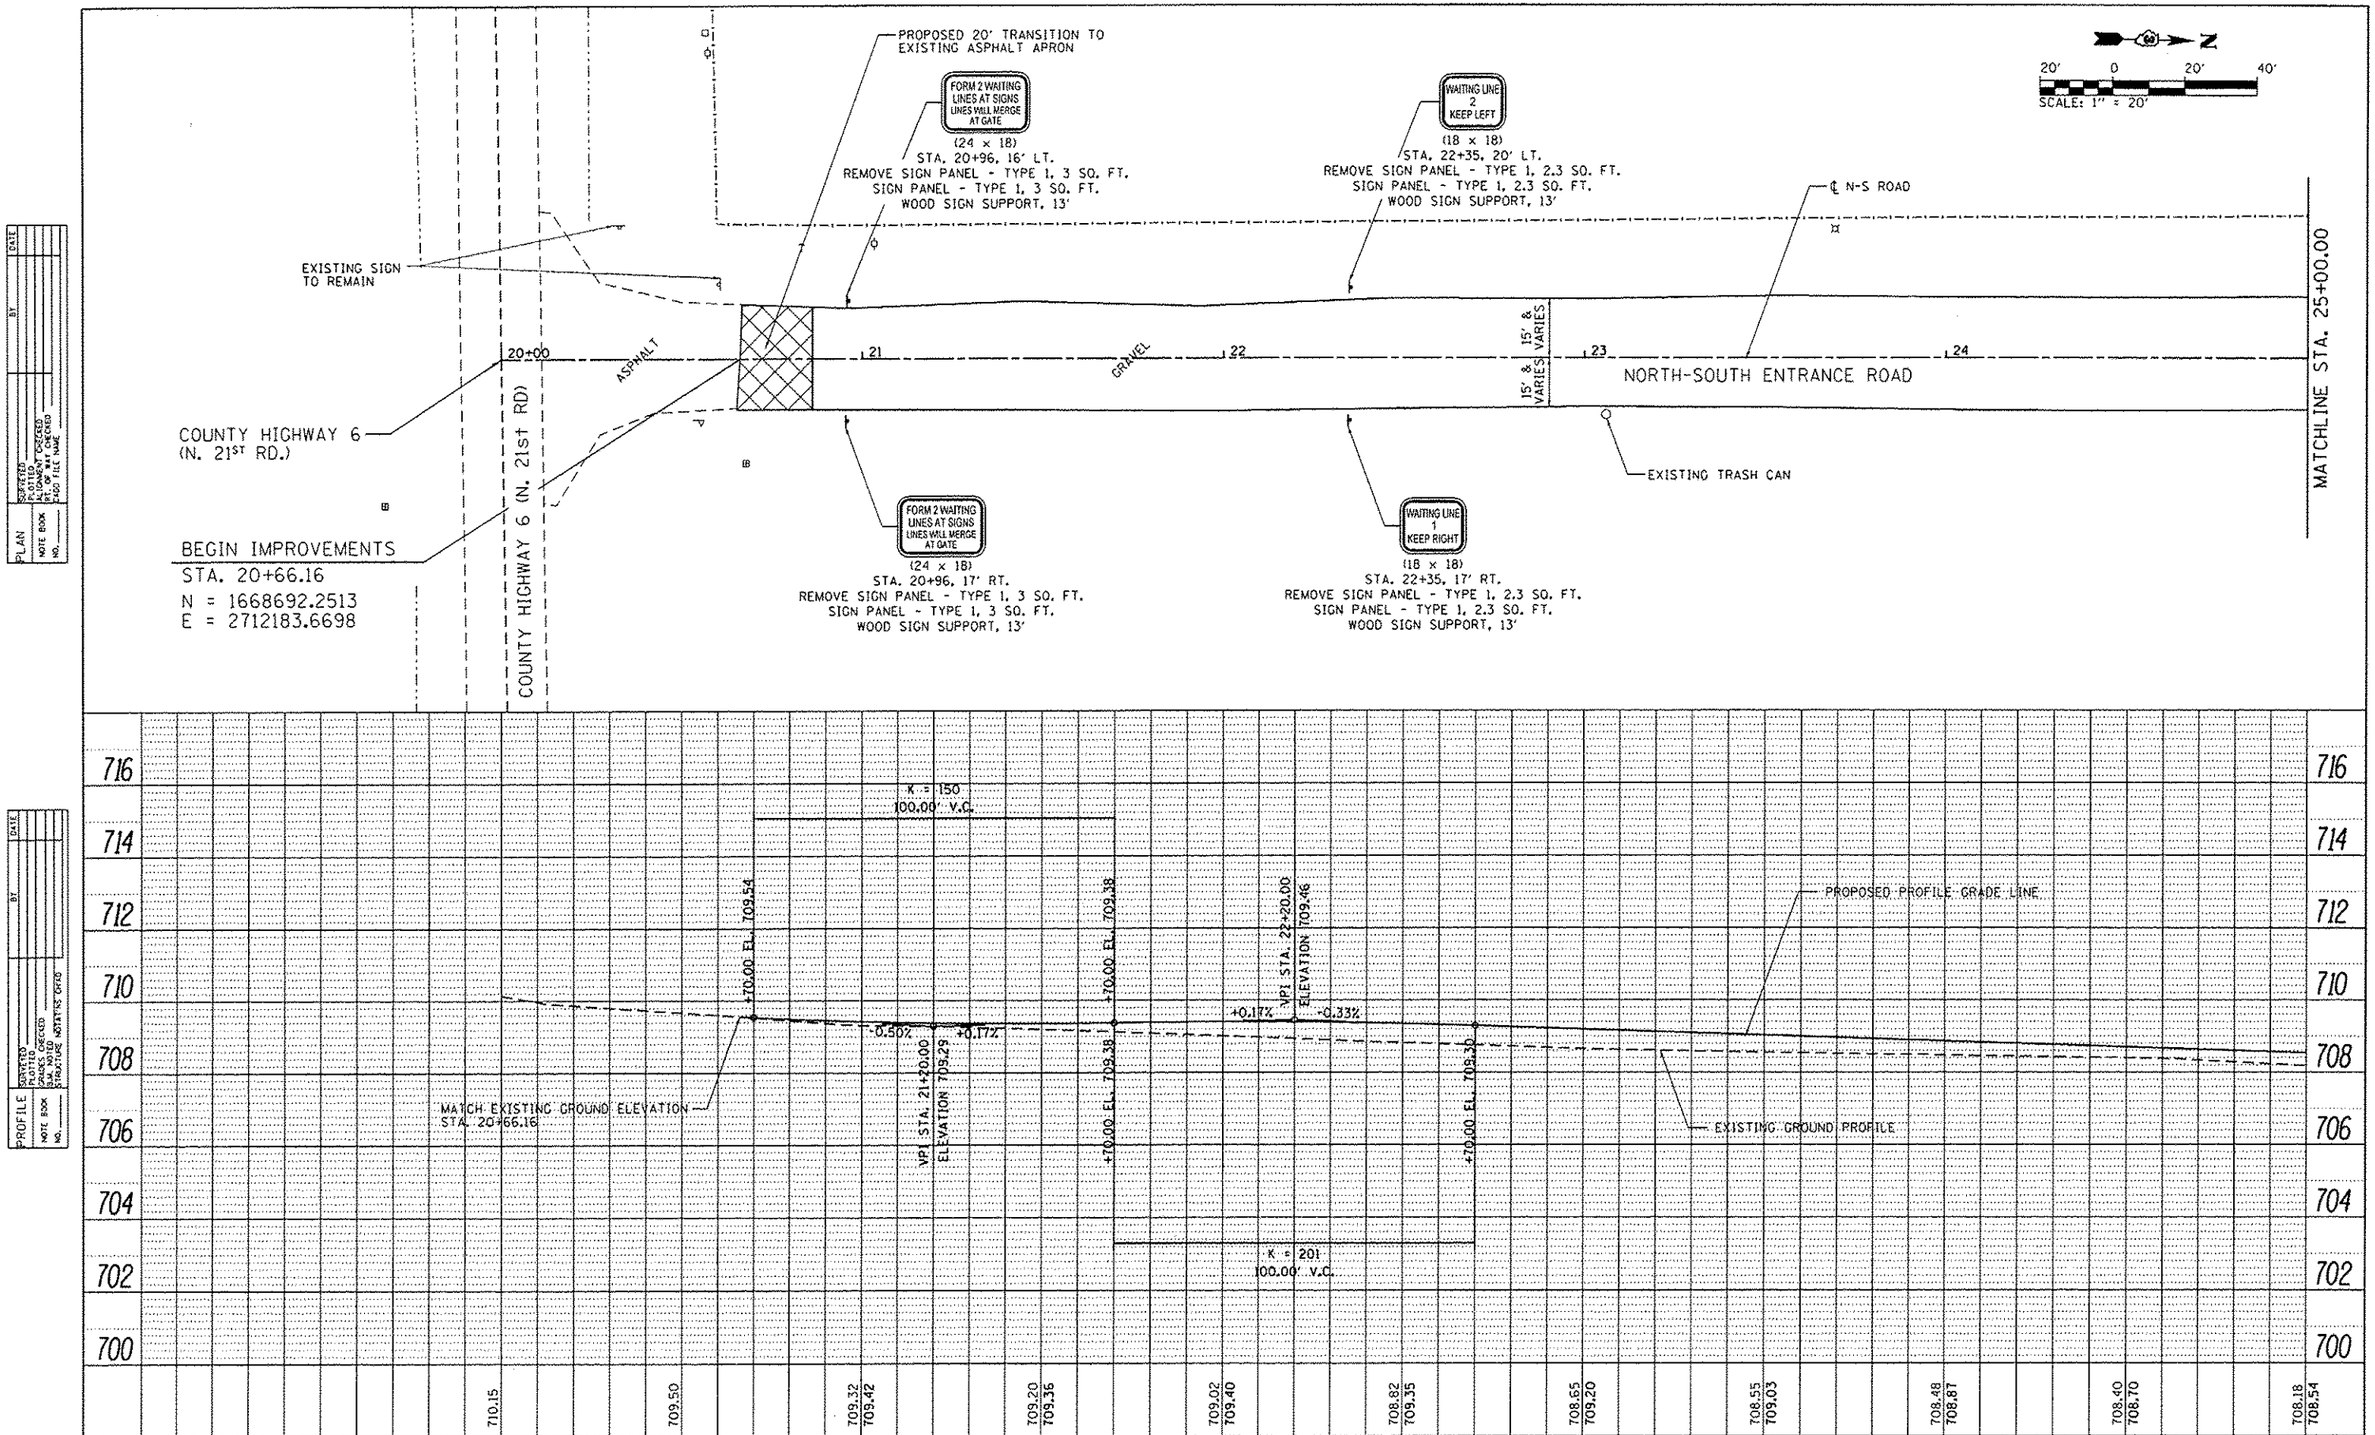

FILE NAME = L:\IDOT\118661B\W0.9\Draw\CADD_Sheets\007PNP-NSrd001.dgn	USER NAME = Matt Overbay	DESIGNED - MJO	REVISED -
		DRAWN - MJO	REVISED -
	PLOT SCALE = 40.0000 ' / in.	CHECKED - SPH	REVISED -
SHT_PLNPROF	PLOT DATE = 2/11/2013	DATE - 10/26/2012	REVISED -

STATE OF ILLINOIS
DEPARTMENT OF TRANSPORTATION

PLAN AND PROFILE NORTH-SOUTH ROAD
IDNR LASALLE LAKE STATE FISH & WILDLIFE AREA

SCALE: 1" = 20' | SHEET 1 OF 3 SHEETS | STA. 20+00 TO STA. 25+00

F.A. RTE.	SECTION	COUNTY	TOTAL SHEETS	SHEET NO.
N/A	PARKS ROADS	LASALLE	20	7
		CONTRACT NO. 46254		
	ILLINOIS FED. AID PROJECT			