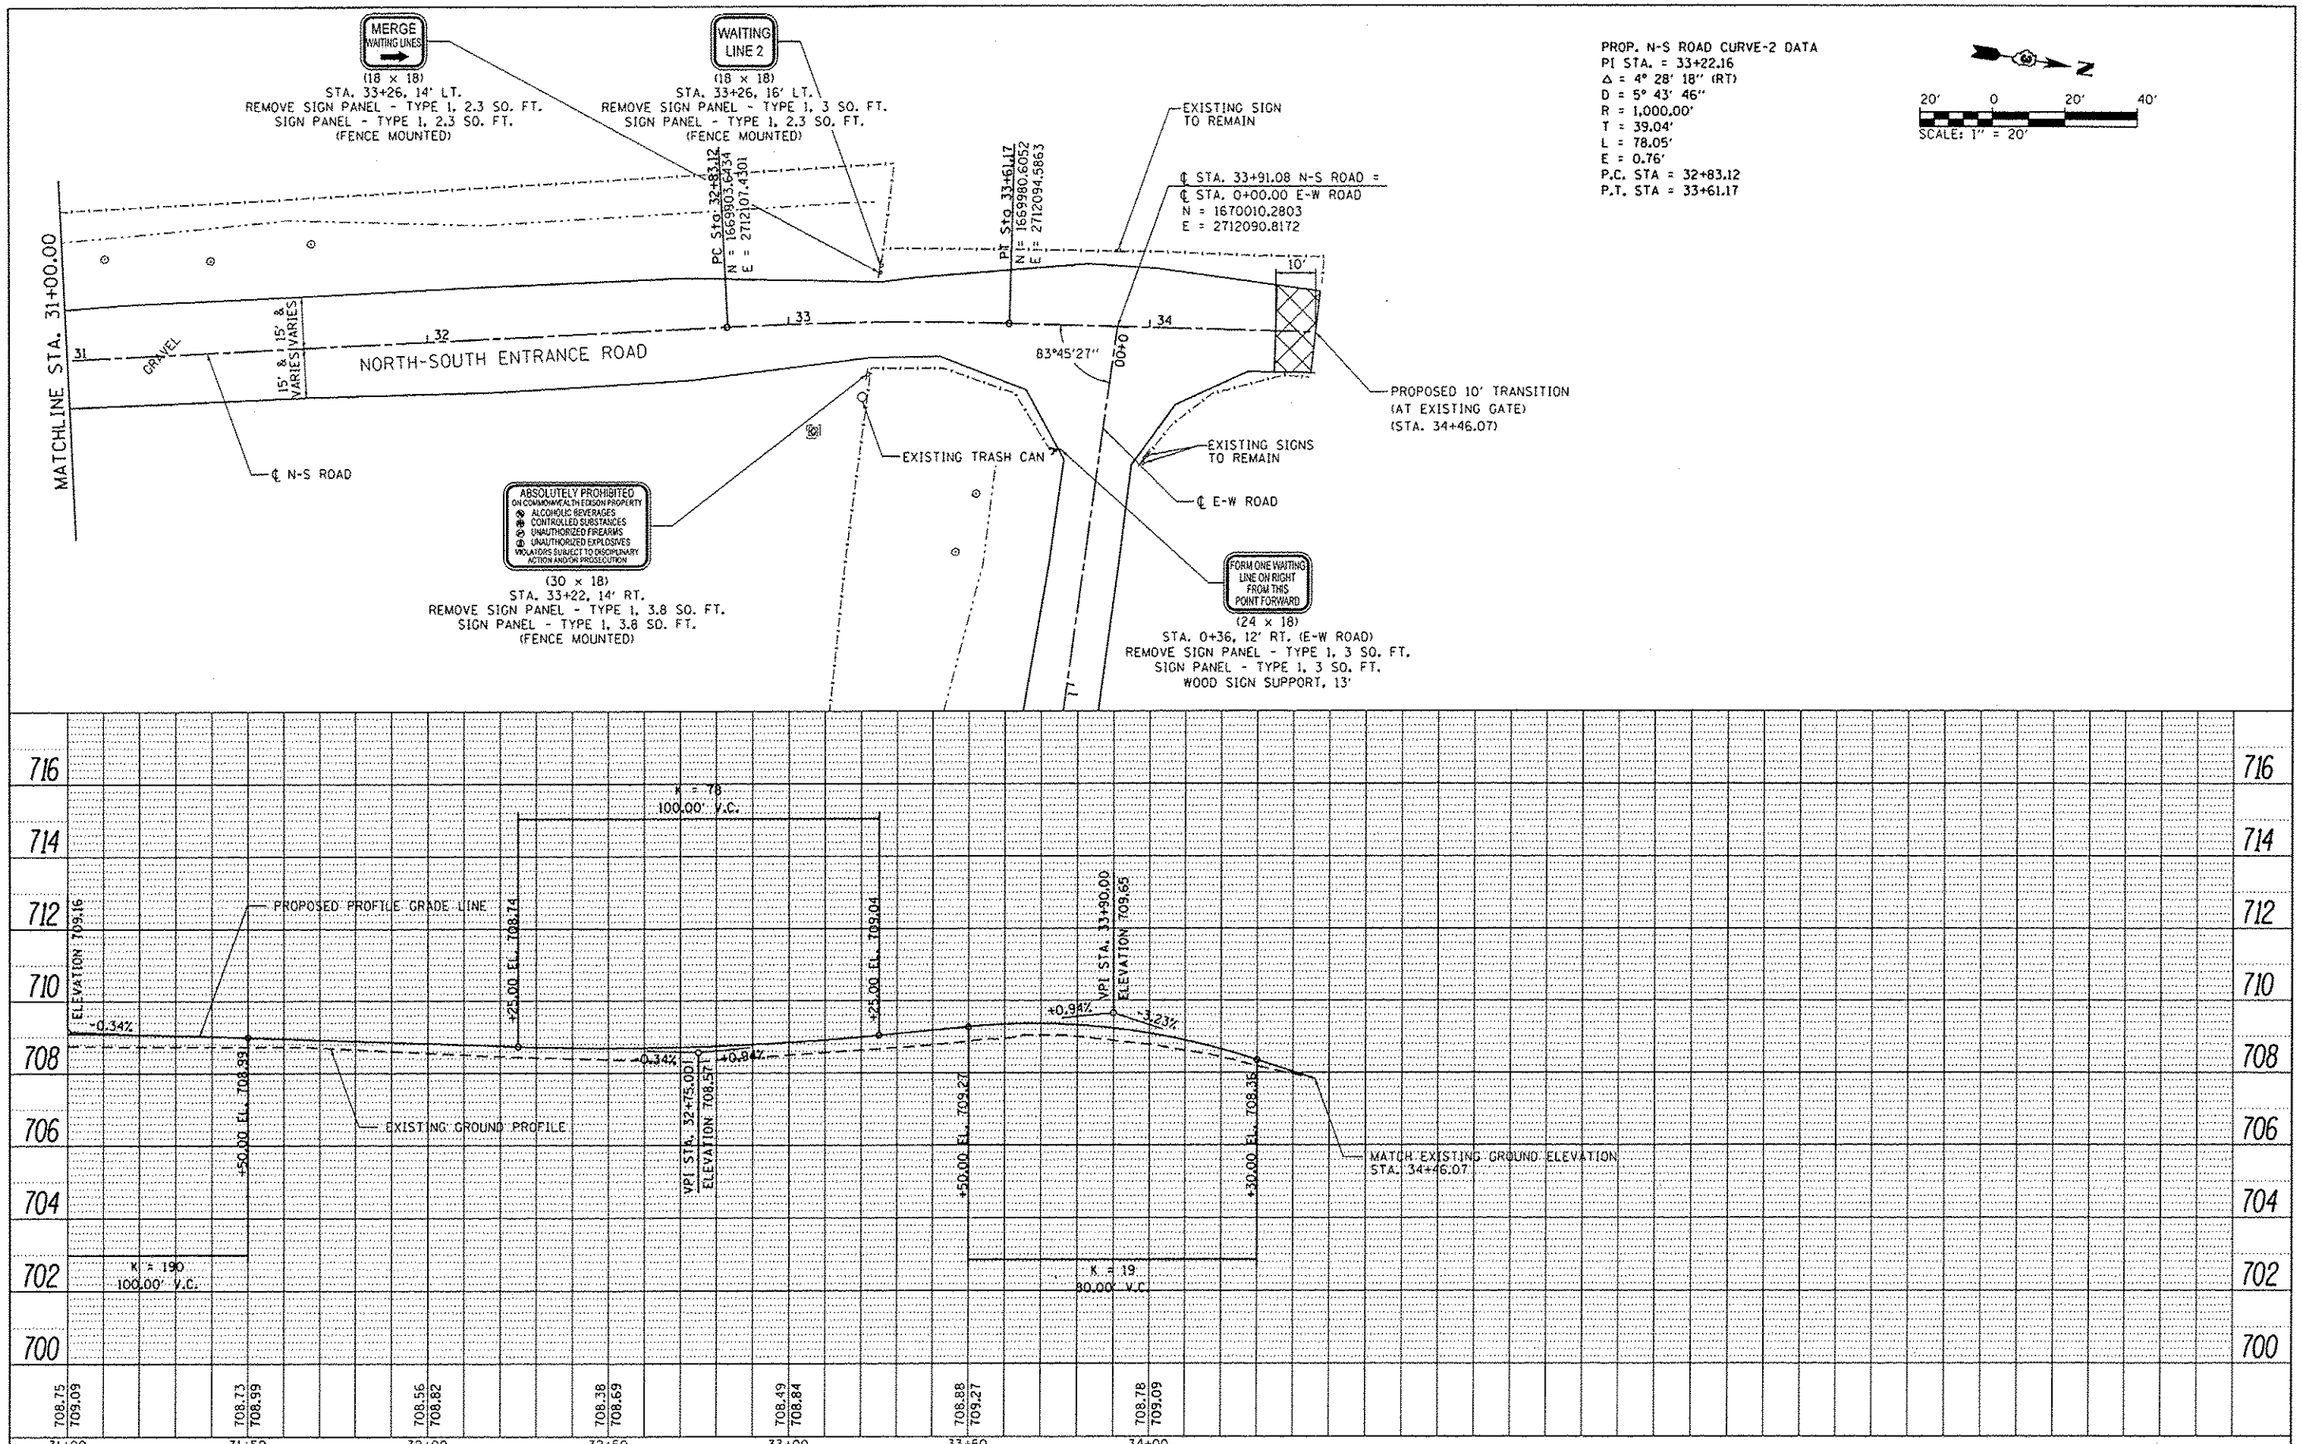

FILE NAME = L:\IDOT\111866\B\WD_9\Draw\CADD_Sheets\009_PNP-NS-d003.dgn	USER NAME = Matt Overbey	DESIGNED - MJO	REVISED -
SHT_PLNPROF	PLOT SCALE = 40.0200 ' / in.	DRAWN - MJO	REVISED -
	PLOT DATE = 2/11/2013	CHECKED - SPH	REVISED -
		DATE - 10/26/2012	REVISED -

STATE OF ILLINOIS
DEPARTMENT OF TRANSPORTATION

PLAN AND PROFILE NORTH-SOUTH ROAD
IDNR LASALLE LAKE STATE FISH & WILDLIFE AREA

SCALE: 1" = 20' | SHEET 3 OF 3 SHEETS | STA. 31+00 TO STA. 34+46.07

F.A. RTE.	SECTION	COUNTY	TOTAL SHEETS	SHEET NO.
N/A	PARKS ROADS	LASALLE	20	9
		CONTRACT NO. 46254		
	ILLINOIS FED. AID PROJECT			