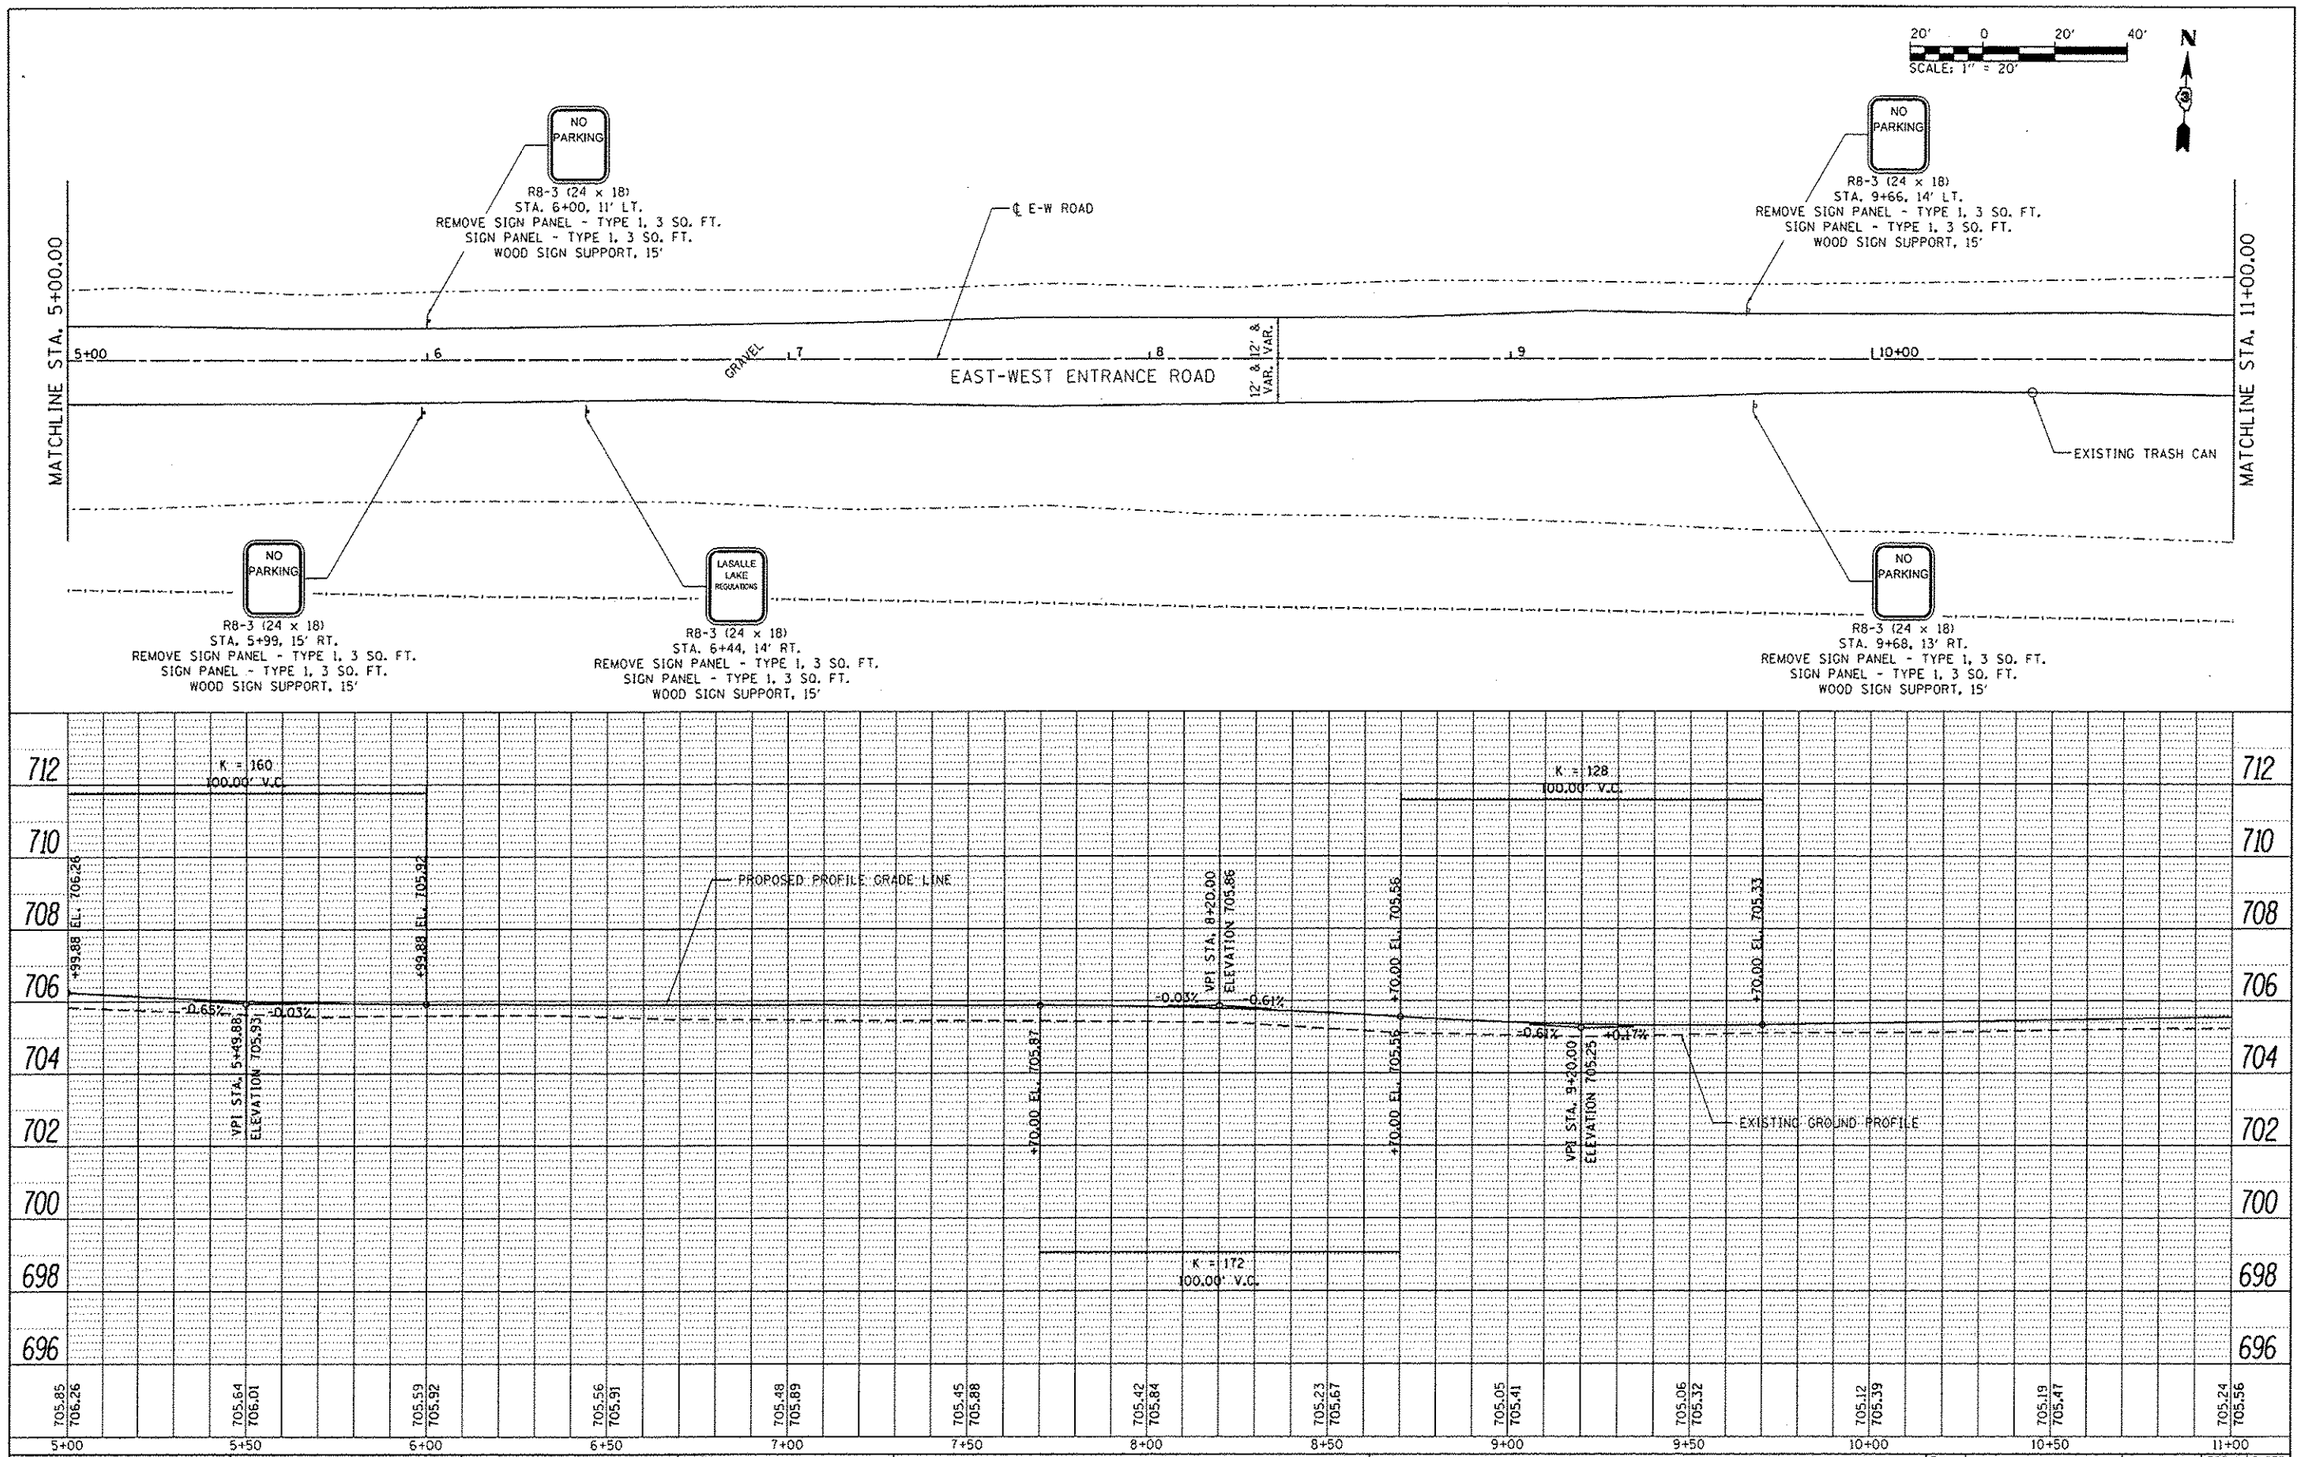

PLAN — NOTE BOOK NO. ____ — SCRIBED / PLOTTED / SCANNED / ALIGNMENT CHECKED / RT. OF WAY CHECKED / CADD FILE NAME — BY — DATE

PROFILE — NOTE BOOK NO. ____ — SCRIBED / PLOTTED / SCANNED / CHECKED / SAM. NOTED / STRUCTURE NOTATIONS CHKD — BY — DATE

FILE NAME = L:\IDOT\110661\W0_9\Dgn\CADD_Sheets\01L_TMP-Ewrd005.dgn	USER NAME = Matt Overbey	DESIGNED - MJO	REVISED -
		DRAWN - MJO	REVISED -
	PLOT SCALE = 40.0000 ' / in.	CHECKED - SPH	REVISED -
SHT_PLNPROF	PLOT DATE = 2/11/2013	DATE - 10/26/2012	REVISED -

STATE OF ILLINOIS
DEPARTMENT OF TRANSPORTATION

PLAN AND PROFILE EAST-WEST ROAD
IDNR LASALLE LAKE STATE FISH & WILDLIFE AREA

SCALE: 1" = 20' | SHEET 2 OF 3 SHEETS | STA. 5+00 TO STA. 11+00

F.A. RTE.	SECTION	COUNTY	TOTAL SHEETS	SHEET NO.
N/A	PARKS ROADS	LASALLE	20	11
		CONTRACT NO. 46254		
	ILLINOIS	FED. AID PROJECT		