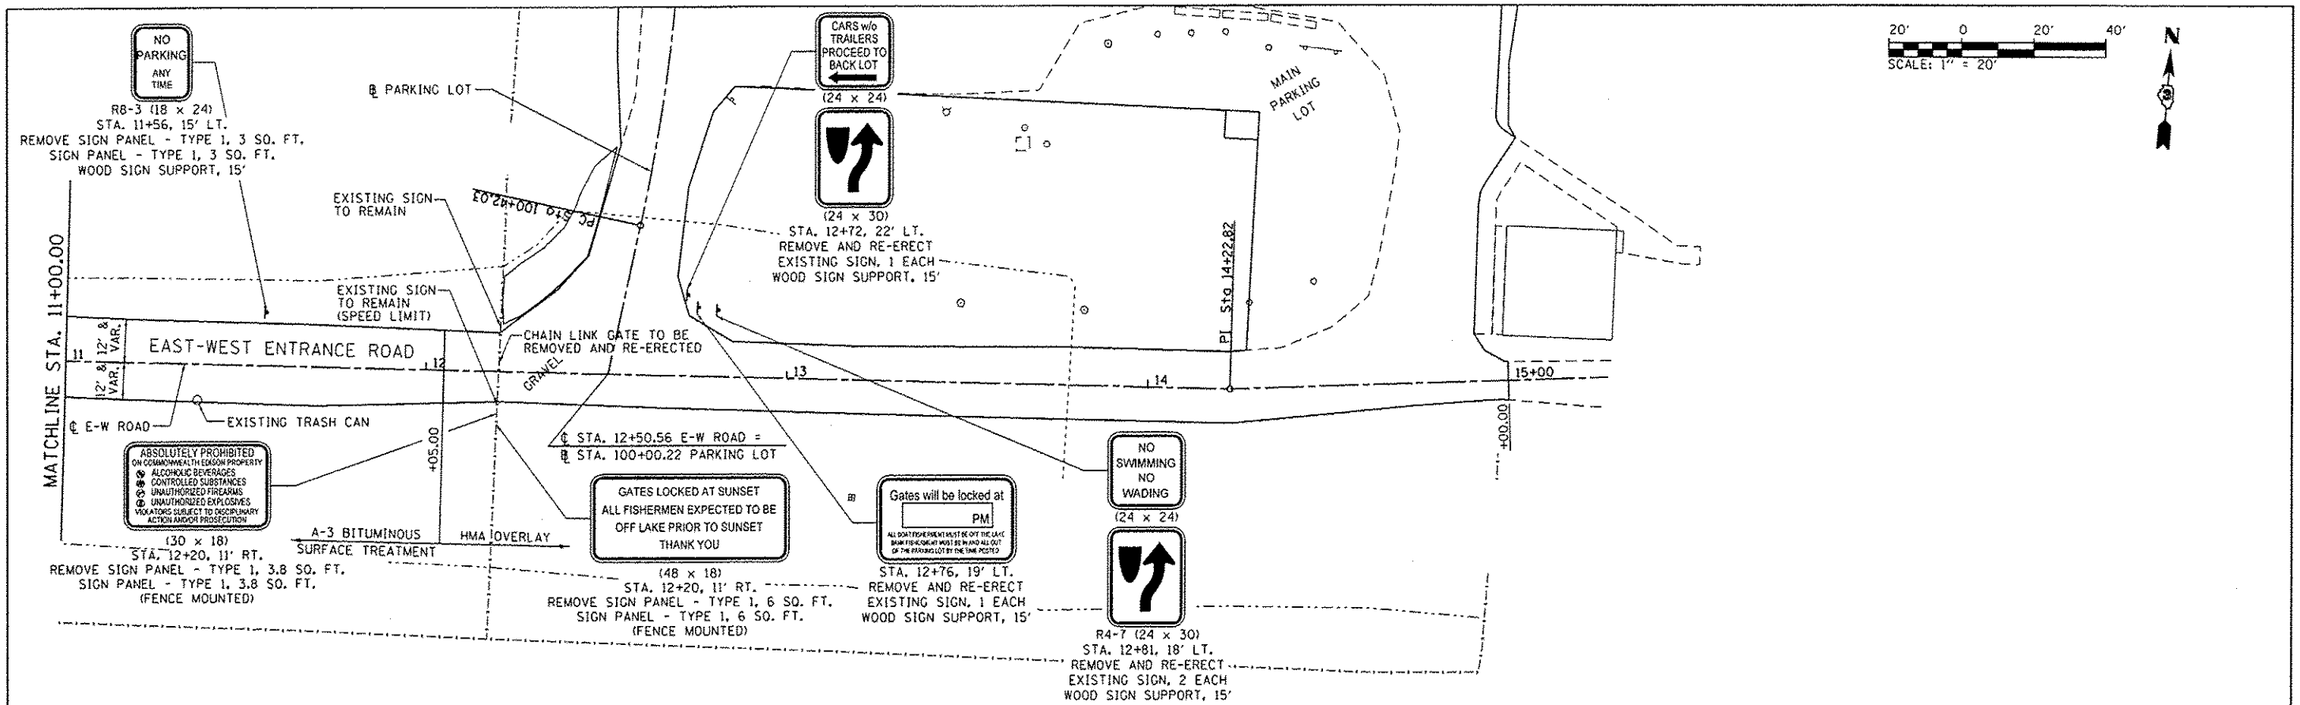

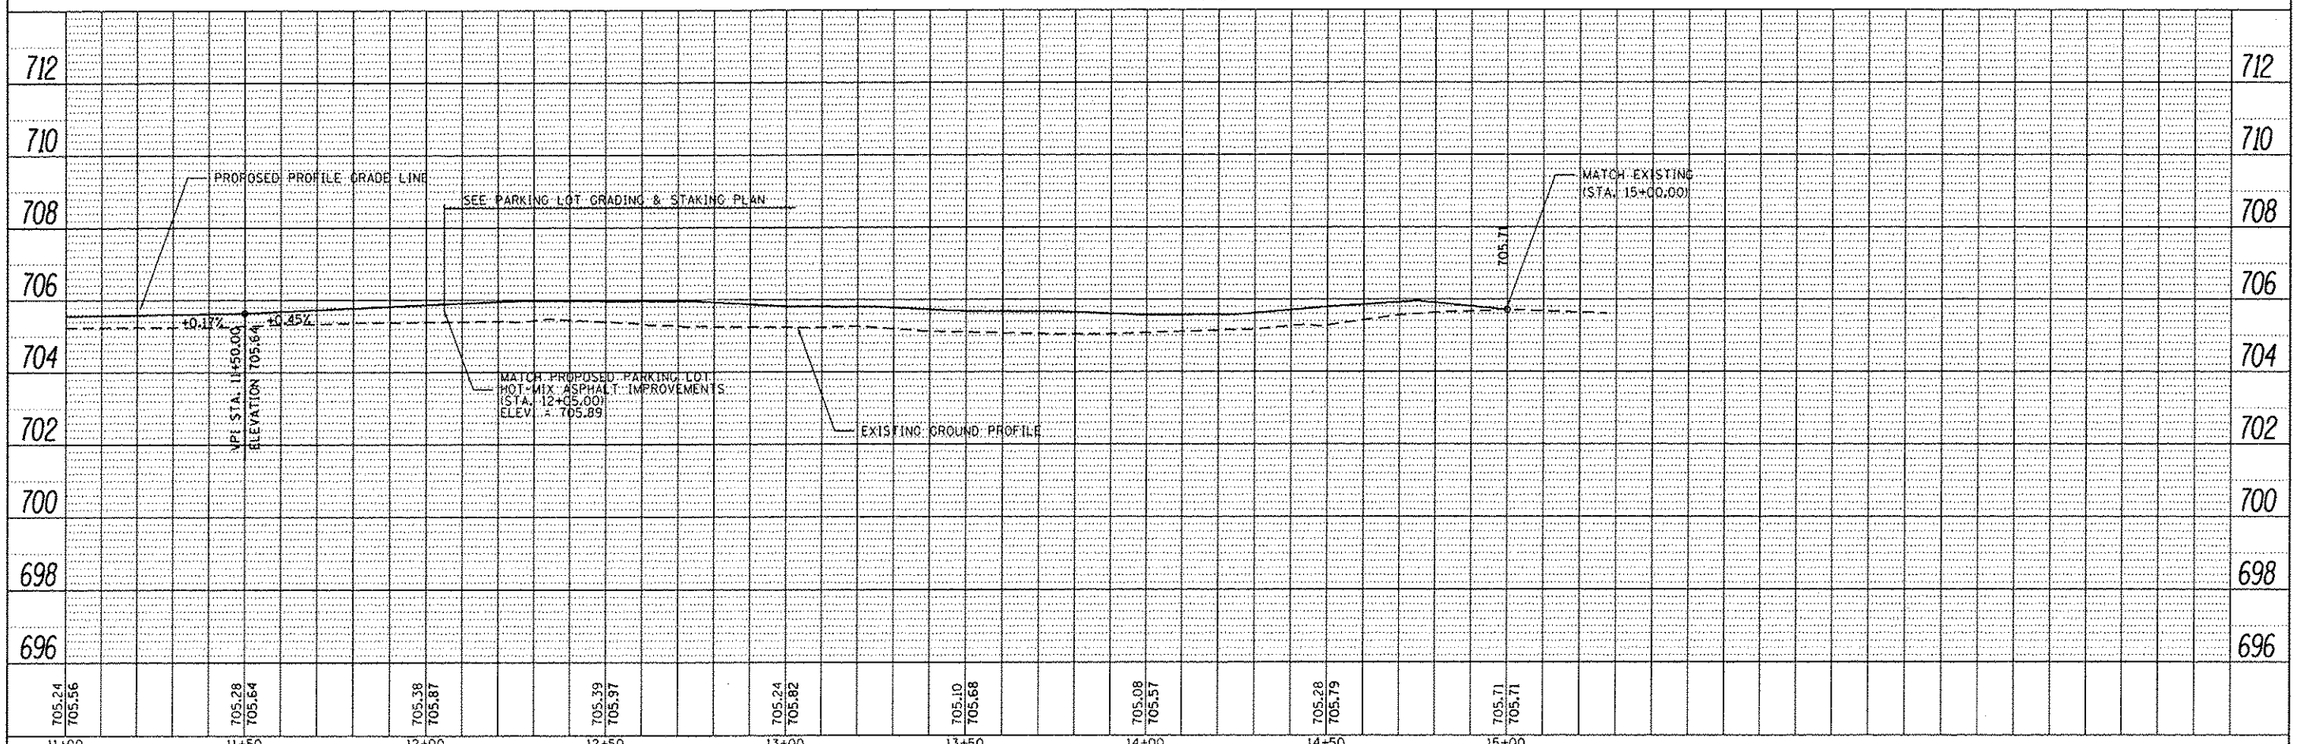

PLAN — SURVEYED / PLOTTED / CROSS SECTIONS CHECKED / ALIGNMENT CHECKED / NOTE BOOK / NO. ____ / FILE NAME ____ / BY / DATE

PROFILE — SURVEYED / PLOTTED / GRADES CHECKED / SUM. NOTED WITH'S SPEED / NOTE BOOK / NO. ____ / STRUCTURE WITH'S SPEED / BY / DATE

FILE NAME = L:\IDOT\110GG10\W0_9\Draw\CADD_Sheets\012_PNP-EWrd006.dgn	USER NAME = Matt Overbey	DESIGNED - MJO	REVISED -
		DRAWN - MJO	REVISED -
	PLOT SCALE = 40.0000 ' / in.	CHECKED - SPH	REVISED -
SHT_PLNPROF	PLOT DATE = 2/11/2013	DATE - 10/26/2012	REVISED -

STATE OF ILLINOIS
DEPARTMENT OF TRANSPORTATION

PLAN AND PROFILE EAST-WEST ROAD
IDNR LASALLE LAKE STATE FISH & WILDLIFE AREA

SCALE: 1" = 20' | SHEET 3 OF 3 SHEETS | STA. 11+00 TO STA. 15+27.41

F.A. RTE.	SECTION	COUNTY	TOTAL SHEETS	SHEET NO.
N/A	PARKS ROADS	LASALLE	20	12
		CONTRACT NO. 46254		
	ILLINOIS FED. AID PROJECT			