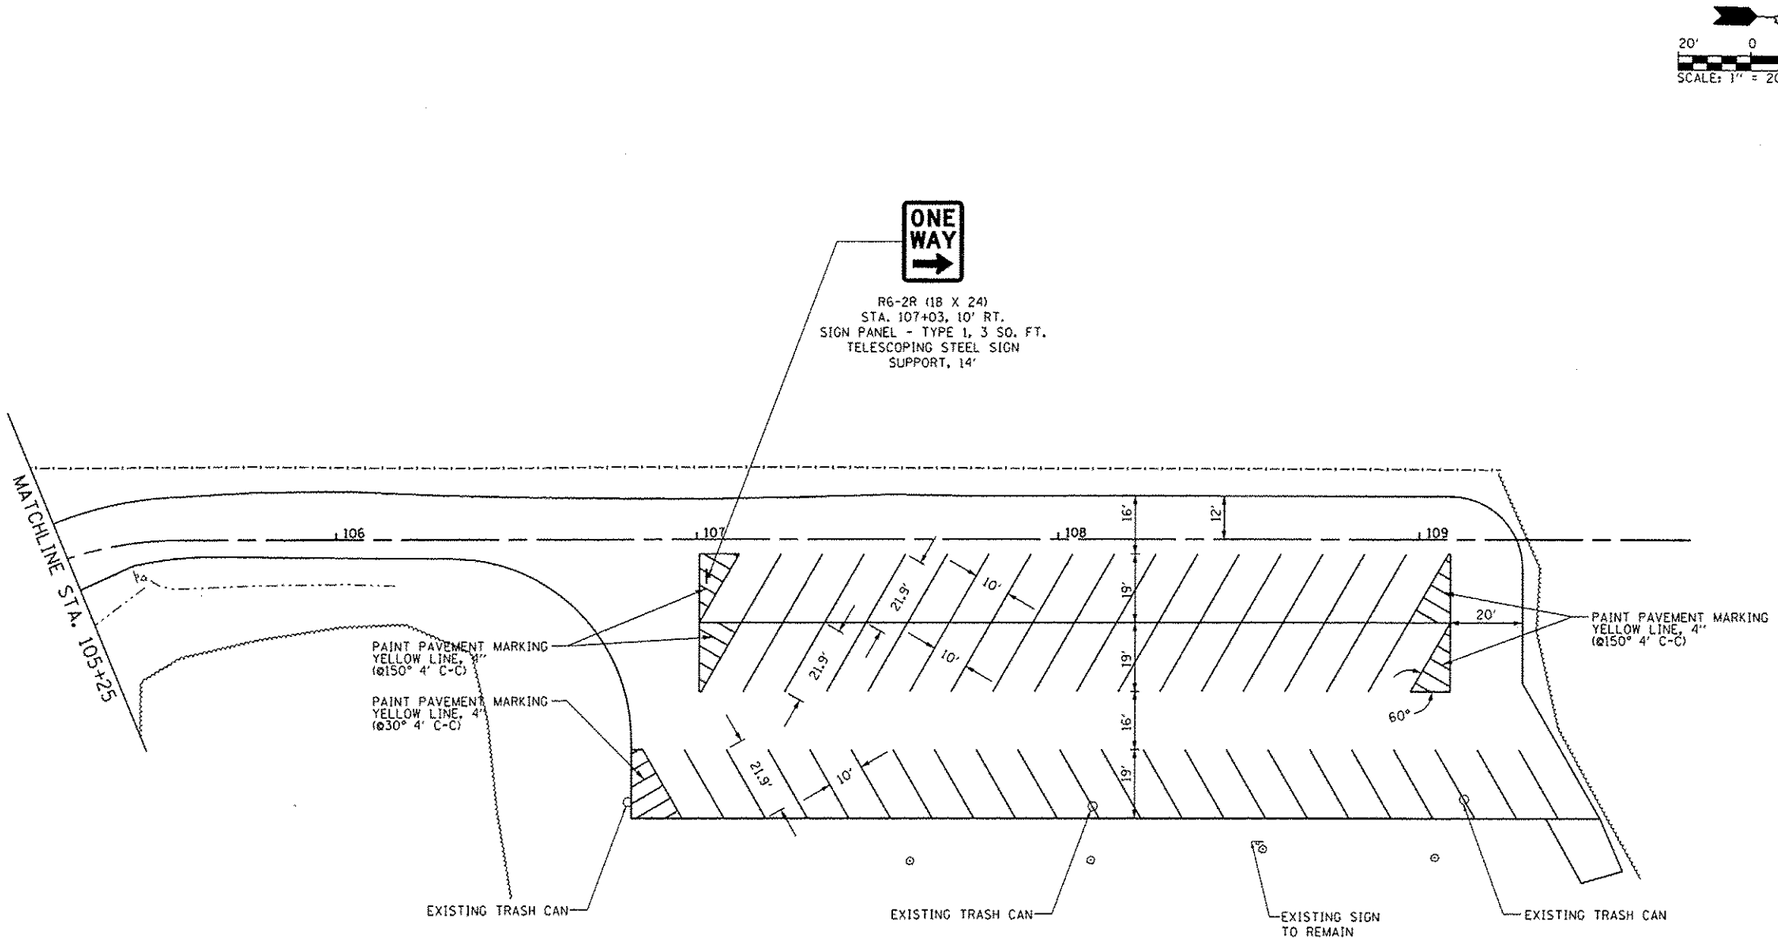

PARKING SUMMARY	
PROPOSED SPACES =	55
ADA SPACES =	0
TOTAL =	55

FILE NAME = L:\IDOT\1106618\WD_9\Draw\CADD_Sheets\B3_PARKING LOT MARKING_SECONDARY.dgn	USER NAME = Matt Overbay	DESIGNED -	REVISED -
		DRAWN -	REVISED -
	PLOT SCALE = 40.0000 ' / in.	CHECKED -	REVISED -
Default	PLOT DATE = 2/11/2013	DATE - 2/8/2013	REVISED -

STATE OF ILLINOIS
DEPARTMENT OF TRANSPORTATION

SECONDARY PARKING LOT PAVEMENT MARKING & SIGNING PLAN
IDNR LASALLE LAKE STATE FISH & WILDLIFE AREA

SCALE: 1" = 20' | SHEET 2 OF 2 SHEETS | STA. 105+25 TO STA. 109+45.98

F.A. RTE.	SECTION	COUNTY	TOTAL SHEETS	SHEET NO.
N/A	PARKS ROADS	LASALLE	20	19
		CONTRACT NO. 46254		
	ILLINOIS	FED. AID PROJECT		