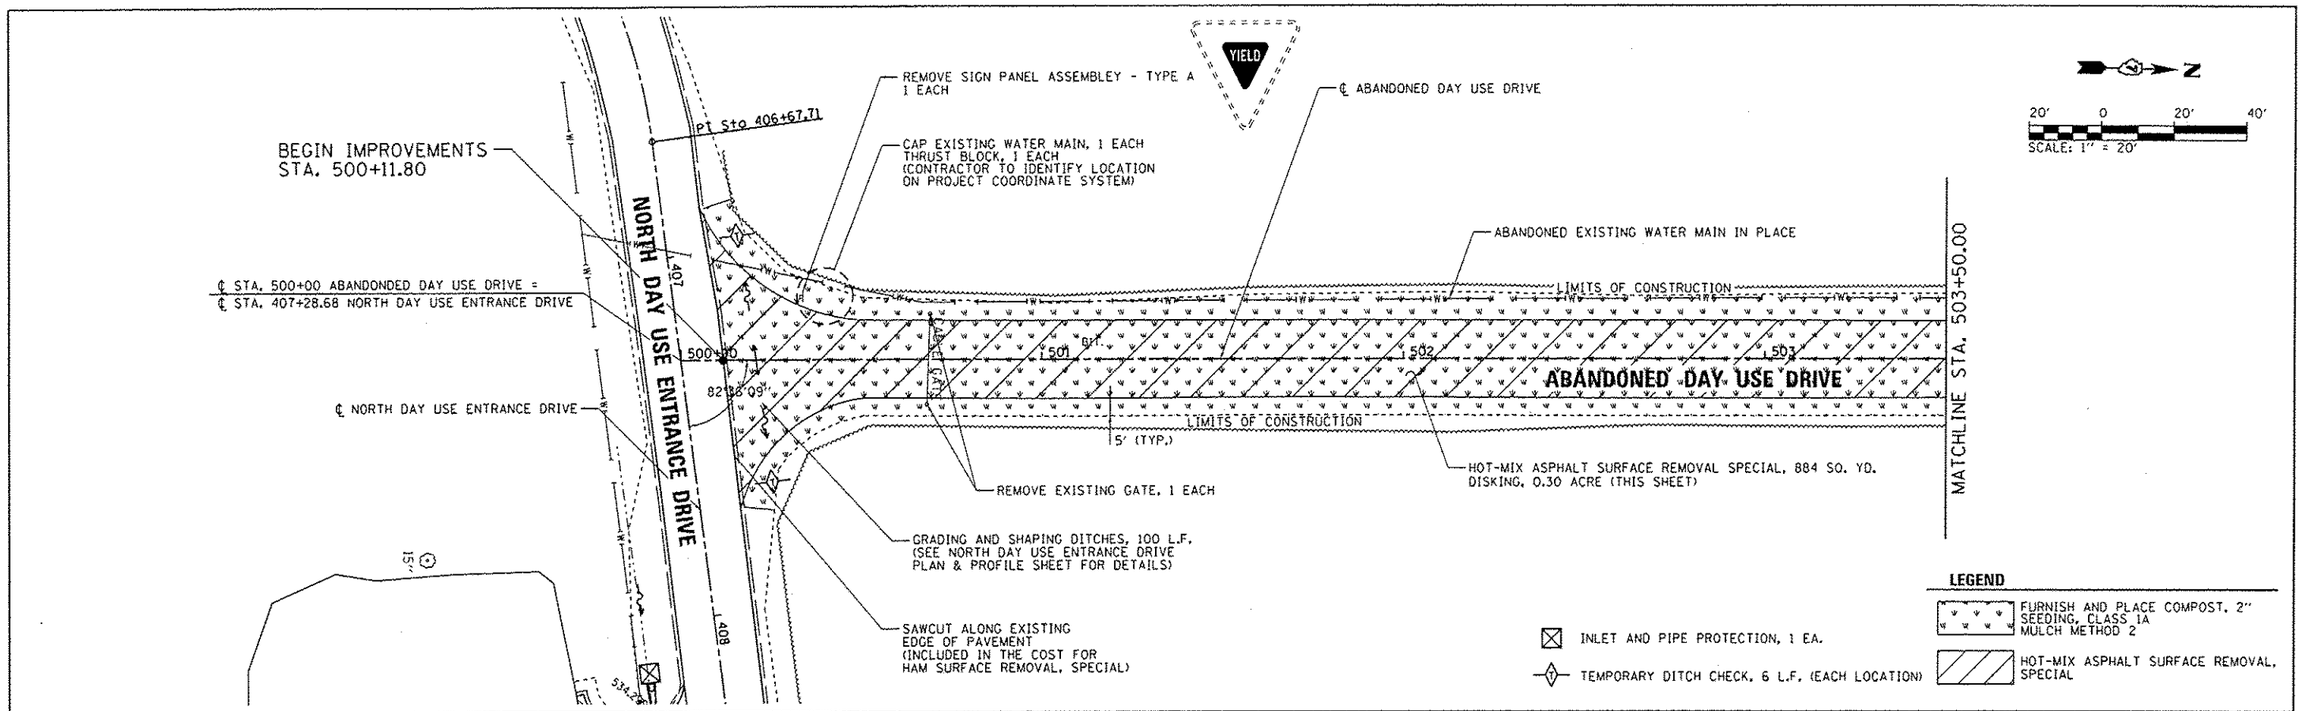

PLAN — SCRIBED / PLOTTED / CHECKED / ALIGNMENT CHECKED / NOTE BOOK / NO. / CAD FILE NAME / BY / DATE

PROFILE — SCRIBED / PLOTTED / CHECKED / GRADES CHECKED / STAT. NOTED / PROFILE NOTATIONS CHKD / NOTE BOOK / NO. / BY / DATE

FILE NAME = L:\IDOT\1186618\WD_13\Open\CADD_Sheets\D746255.PMP North-5 017.dgn	USER NAME = Brian Bond	DESIGNED - BMB	REVISED -
Default		DRAWN - RAH	REVISED -
	PLOT SCALE = 40.0000 ' / in.	CHECKED - JMM	REVISED -
	PLOT DATE = 3/29/2013	DATE - 3/29/2013	REVISED -

STATE OF ILLINOIS
DEPARTMENT OF TRANSPORTATION

ABANDONED DAY USE DRIVE – PLAN AND PROFILE SHEET
NEWTON LAKE STATE FISH AND WILDLIFE AREA

SCALE: 1" = 20' | SHEET OF SHEETS | STA. 500+00 TO STA. 503+50

F.A. RTE.	SECTION	COUNTY	TOTAL SHEETS	SHEET NO.
N/A	PARKS ROADS	JASPER	66	20
		CONTRACT NO. 46255		
	ILLINOIS FED. AID PROJECT			