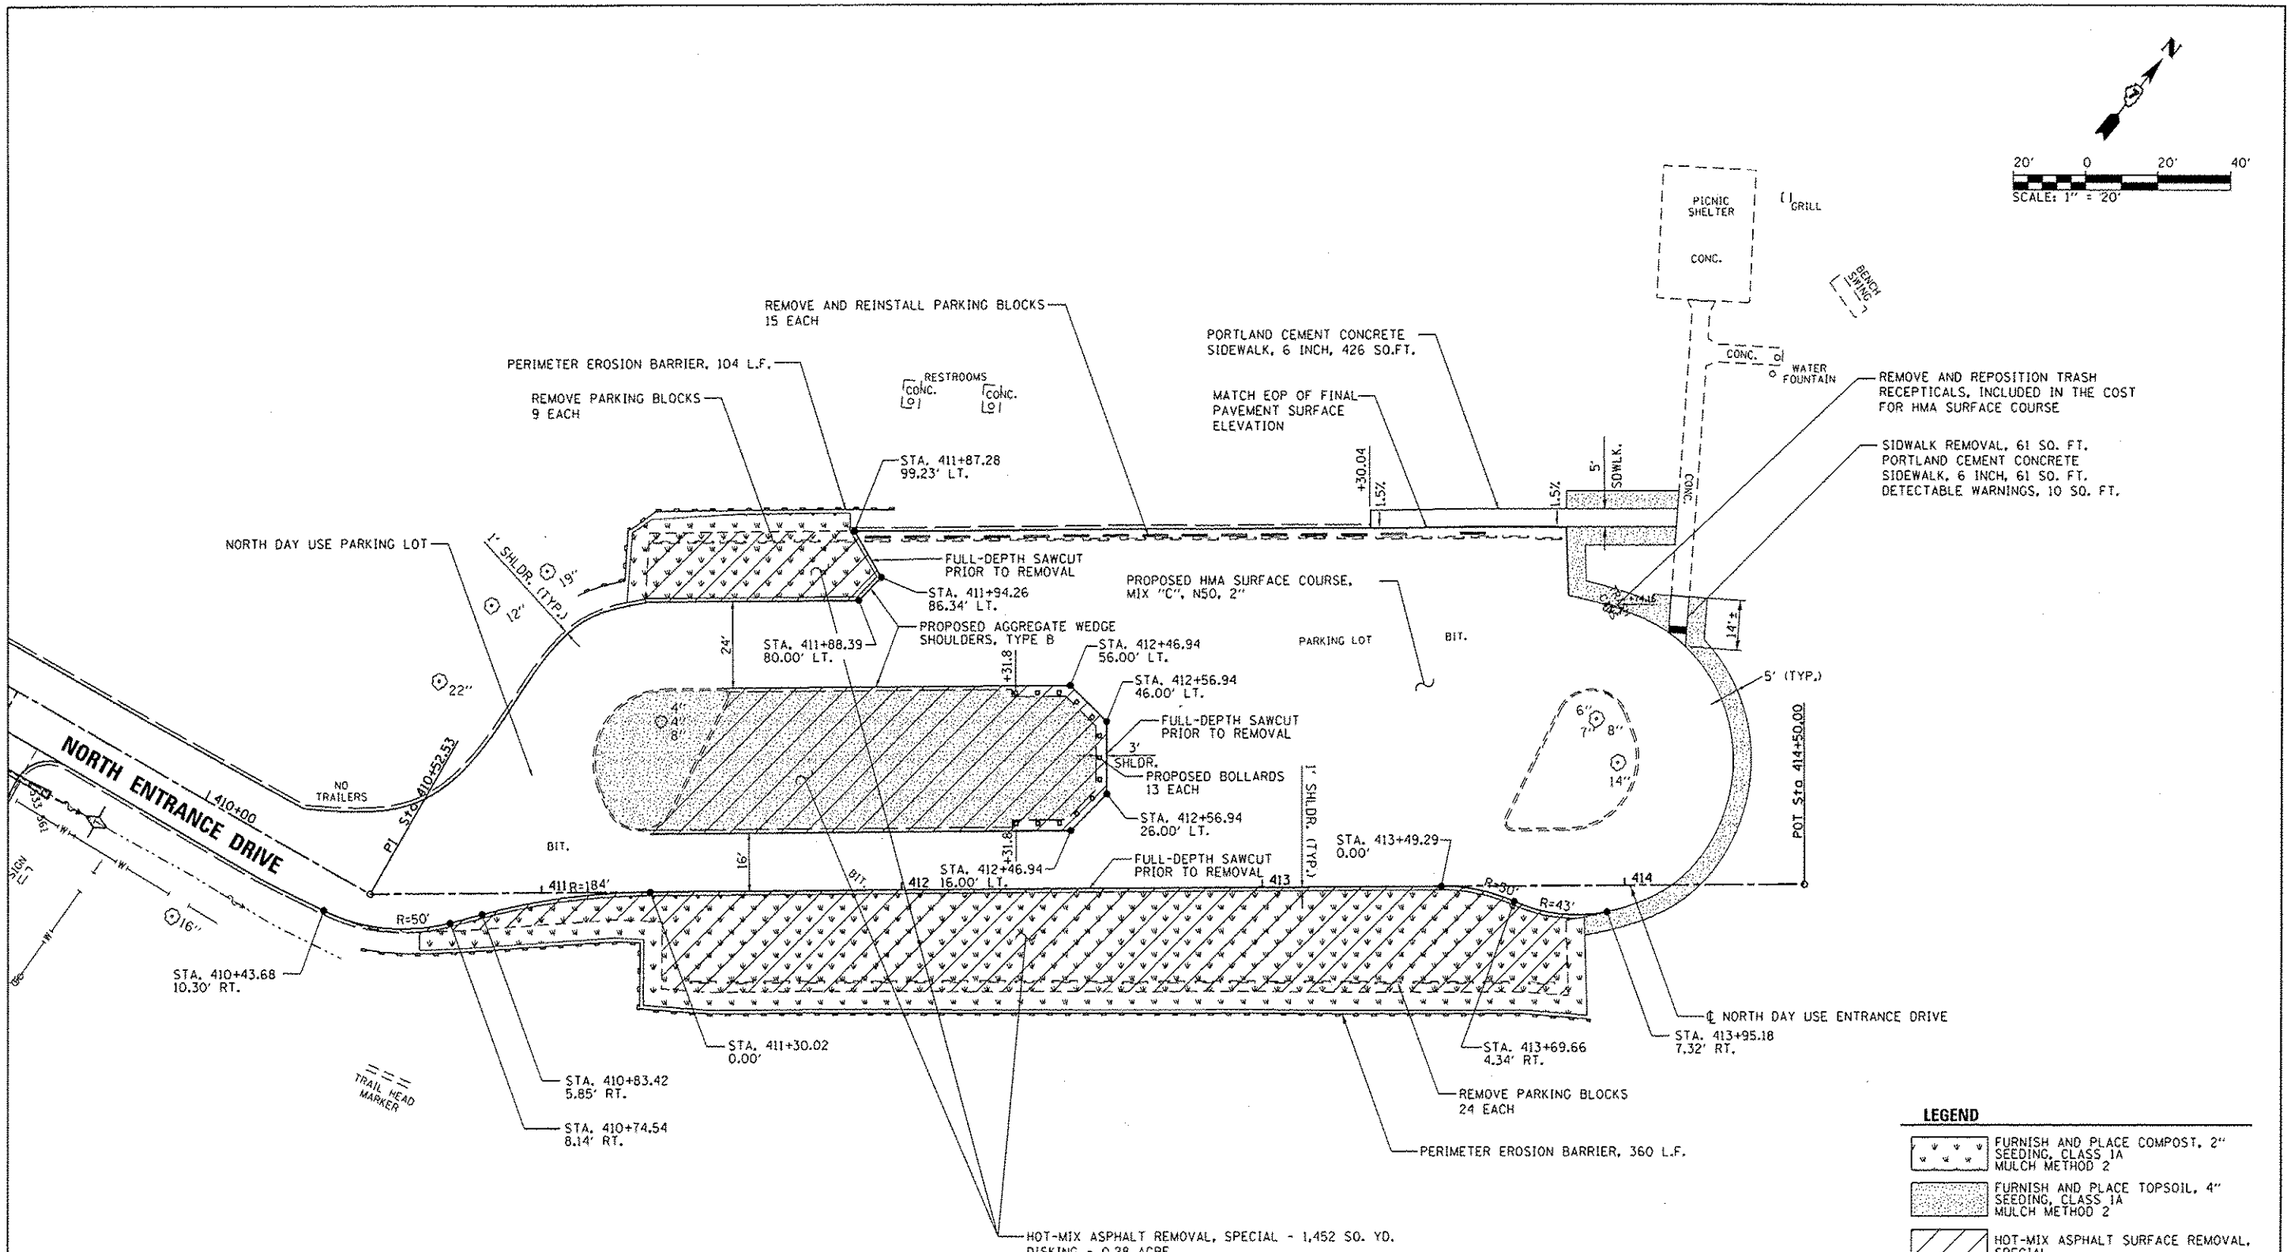


## LEGEND

- FURNISH AND PLACE COMPOST, 2" SEEDING, CLASS 1A MULCH METHOD 2
- FURNISH AND PLACE TOPSOIL, 4" SEEDING, CLASS 1A MULCH METHOD 2
- HOT-MIX ASPHALT SURFACE REMOVAL, SPECIAL

## NOTES:

1. SEE PAVEMENT MARKING PLANS FOR ADDITIONAL IMPROVEMENTS.
2. SEE GRADING & STAKING PLAN FOR ADDITIONAL IMPROVEMENTS.

| | | | |
|---|---|---|---|
| FILE NAME = L:\IDOT\1106610\HD_13\Dra-\CADD_Sheets\D746255_Site Improvement Plan - North Day Use.dgn | USER NAME = Brian Bond | DESIGNED - BMB | REVISED - |
| | | DRAWN - RAH | REVISED - |
| | PLOT SCALE = 40.0000 ' / in. | CHECKED - JMM | REVISED - |
| Default | PLOT DATE = 3/29/2013 | DATE - 3/29/2013 | REVISED - |

**STATE OF ILLINOIS**
**DEPARTMENT OF TRANSPORTATION**

**SITE IMPROVEMENTS – NORTH DAY USE PARKING AREA**
**NEWTON LAKE STATE FISH AND WILDLIFE AREA**

SCALE: | SHEET OF SHEETS | STA. TO STA.

| F.A. RTE. | SECTION | COUNTY | TOTAL SHEETS | SHEET NO. |
|---|---|---|---|---|
| N/A | PARKS ROADS | JASPER | 66 | 23 |
| | | CONTRACT NO. 46255 | | |
| | ILLINOIS FED. AID PROJECT | | | |