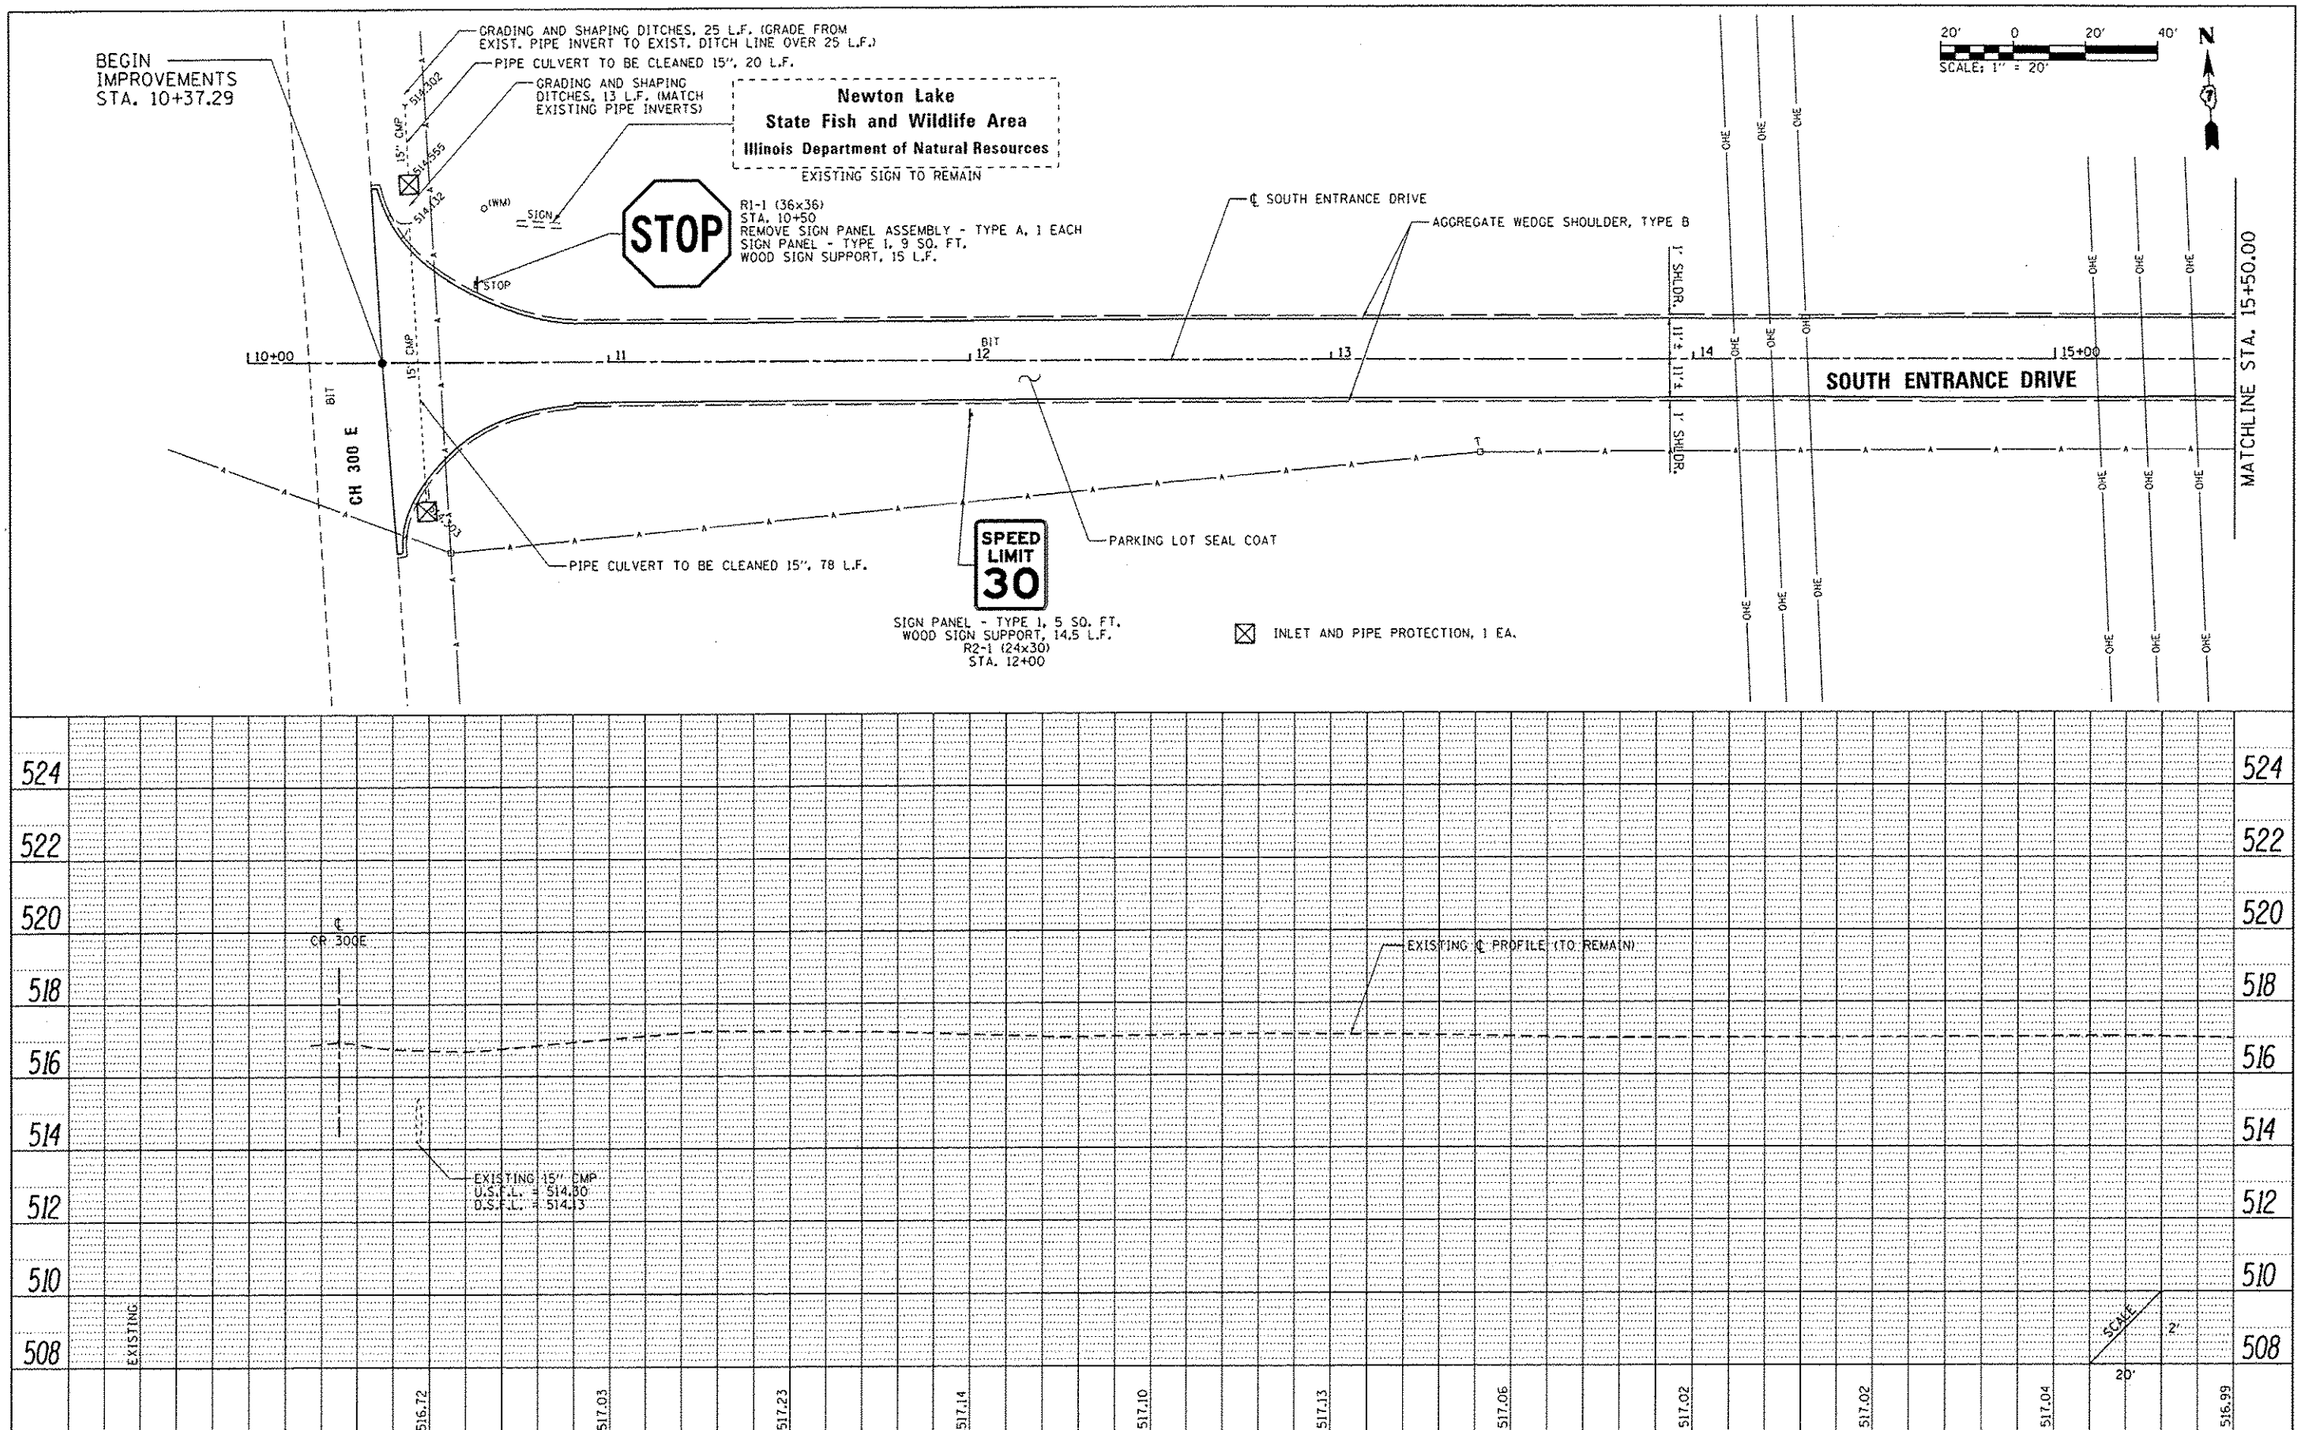

FILE NAME : L:\IDOT\1106610\W0_13\Draw\CADD_Sheets\D746255_PNP South-1 019.dgn	USER NAME : Brian Bond	DESIGNED - BMB	REVISED -
		DRAWN - RAH	REVISED -
	PLOT SCALE : 40.0000 ' / in.	CHECKED - JMM	REVISED -
Default	PLOT DATE : 3/29/2013	DATE - 3/29/2013	REVISED -

STATE OF ILLINOIS
DEPARTMENT OF TRANSPORTATION

SOUTH ENTRANCE DRIVE - PLAN AND PROFILE SHEET
NEWTON LAKE STATE FISH AND WILDLIFE AREA

SCALE: 1"=20' | SHEET OF SHEETS | STA. 10+00 TO STA. 15+50

F.A. RTE.	SECTION	COUNTY	TOTAL SHEETS	SHEET NO.
N/A	PARKS ROADS	JASPER	66	34
		CONTRACT NO. 46255		
		ILLINOIS FED. AID PROJECT		