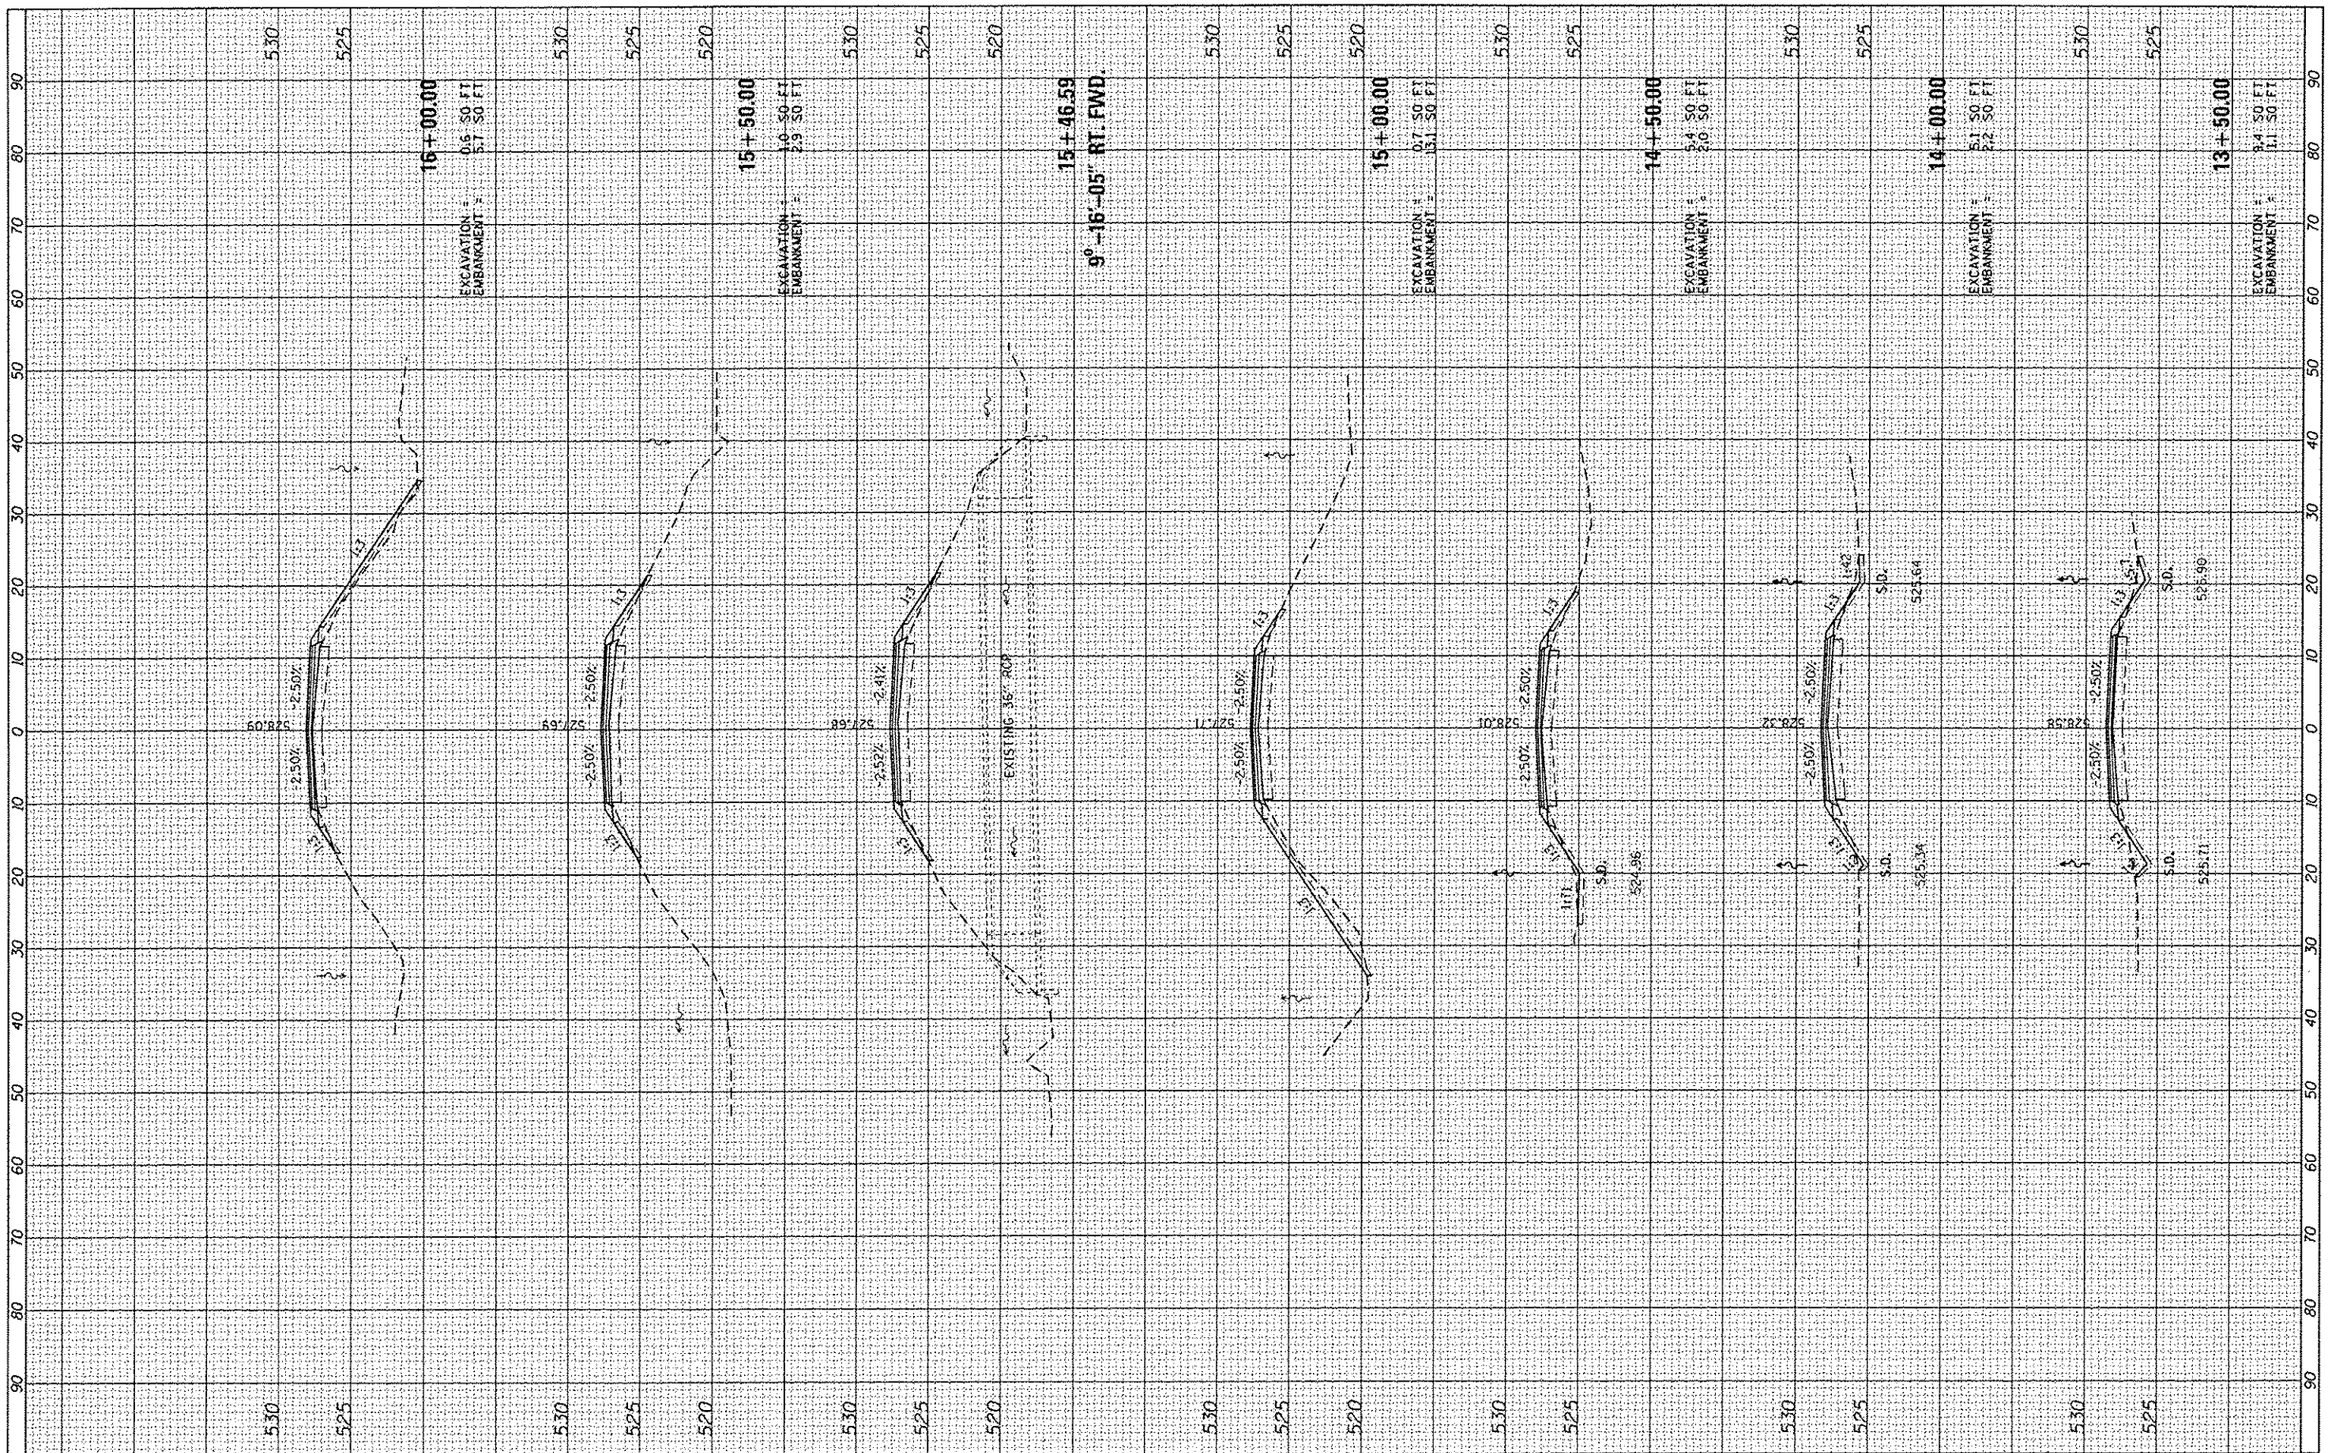

FILE NAME = L:\IDOT\110661Q\WO_13\D-ex\CADD_Sheets\0746255XSC East.dgn	USER NAME = Brian Bond	DESIGNED - BMB	REVISED -	STATE OF ILLINOIS DEPARTMENT OF TRANSPORTATION	CROSS SECTIONS – EAST ENTRANCE DRIVE NEWTON LAKE STATE FISH AND WILDLIFE AREA
		DRAWN - BMB	REVISED -		
	PLOT SCALE = 20.0000 ' / in.	CHECKED - JMM	REVISED -		
SHEET 2	PLOT DATE = 3/29/2013	DATE - 3/29/2013	REVISED -		SCALE: SHEET OF SHEETS STA. 13+50.00 TO STA. 16+00.00

F.A. RTE.	SECTION	COUNTY	TOTAL SHEETS	SHEET NO.
N/A	PARK ROADS	JASPER	66	56
		CONTRACT NO. 46255		
	ILLINOIS	FED. AID PROJECT		