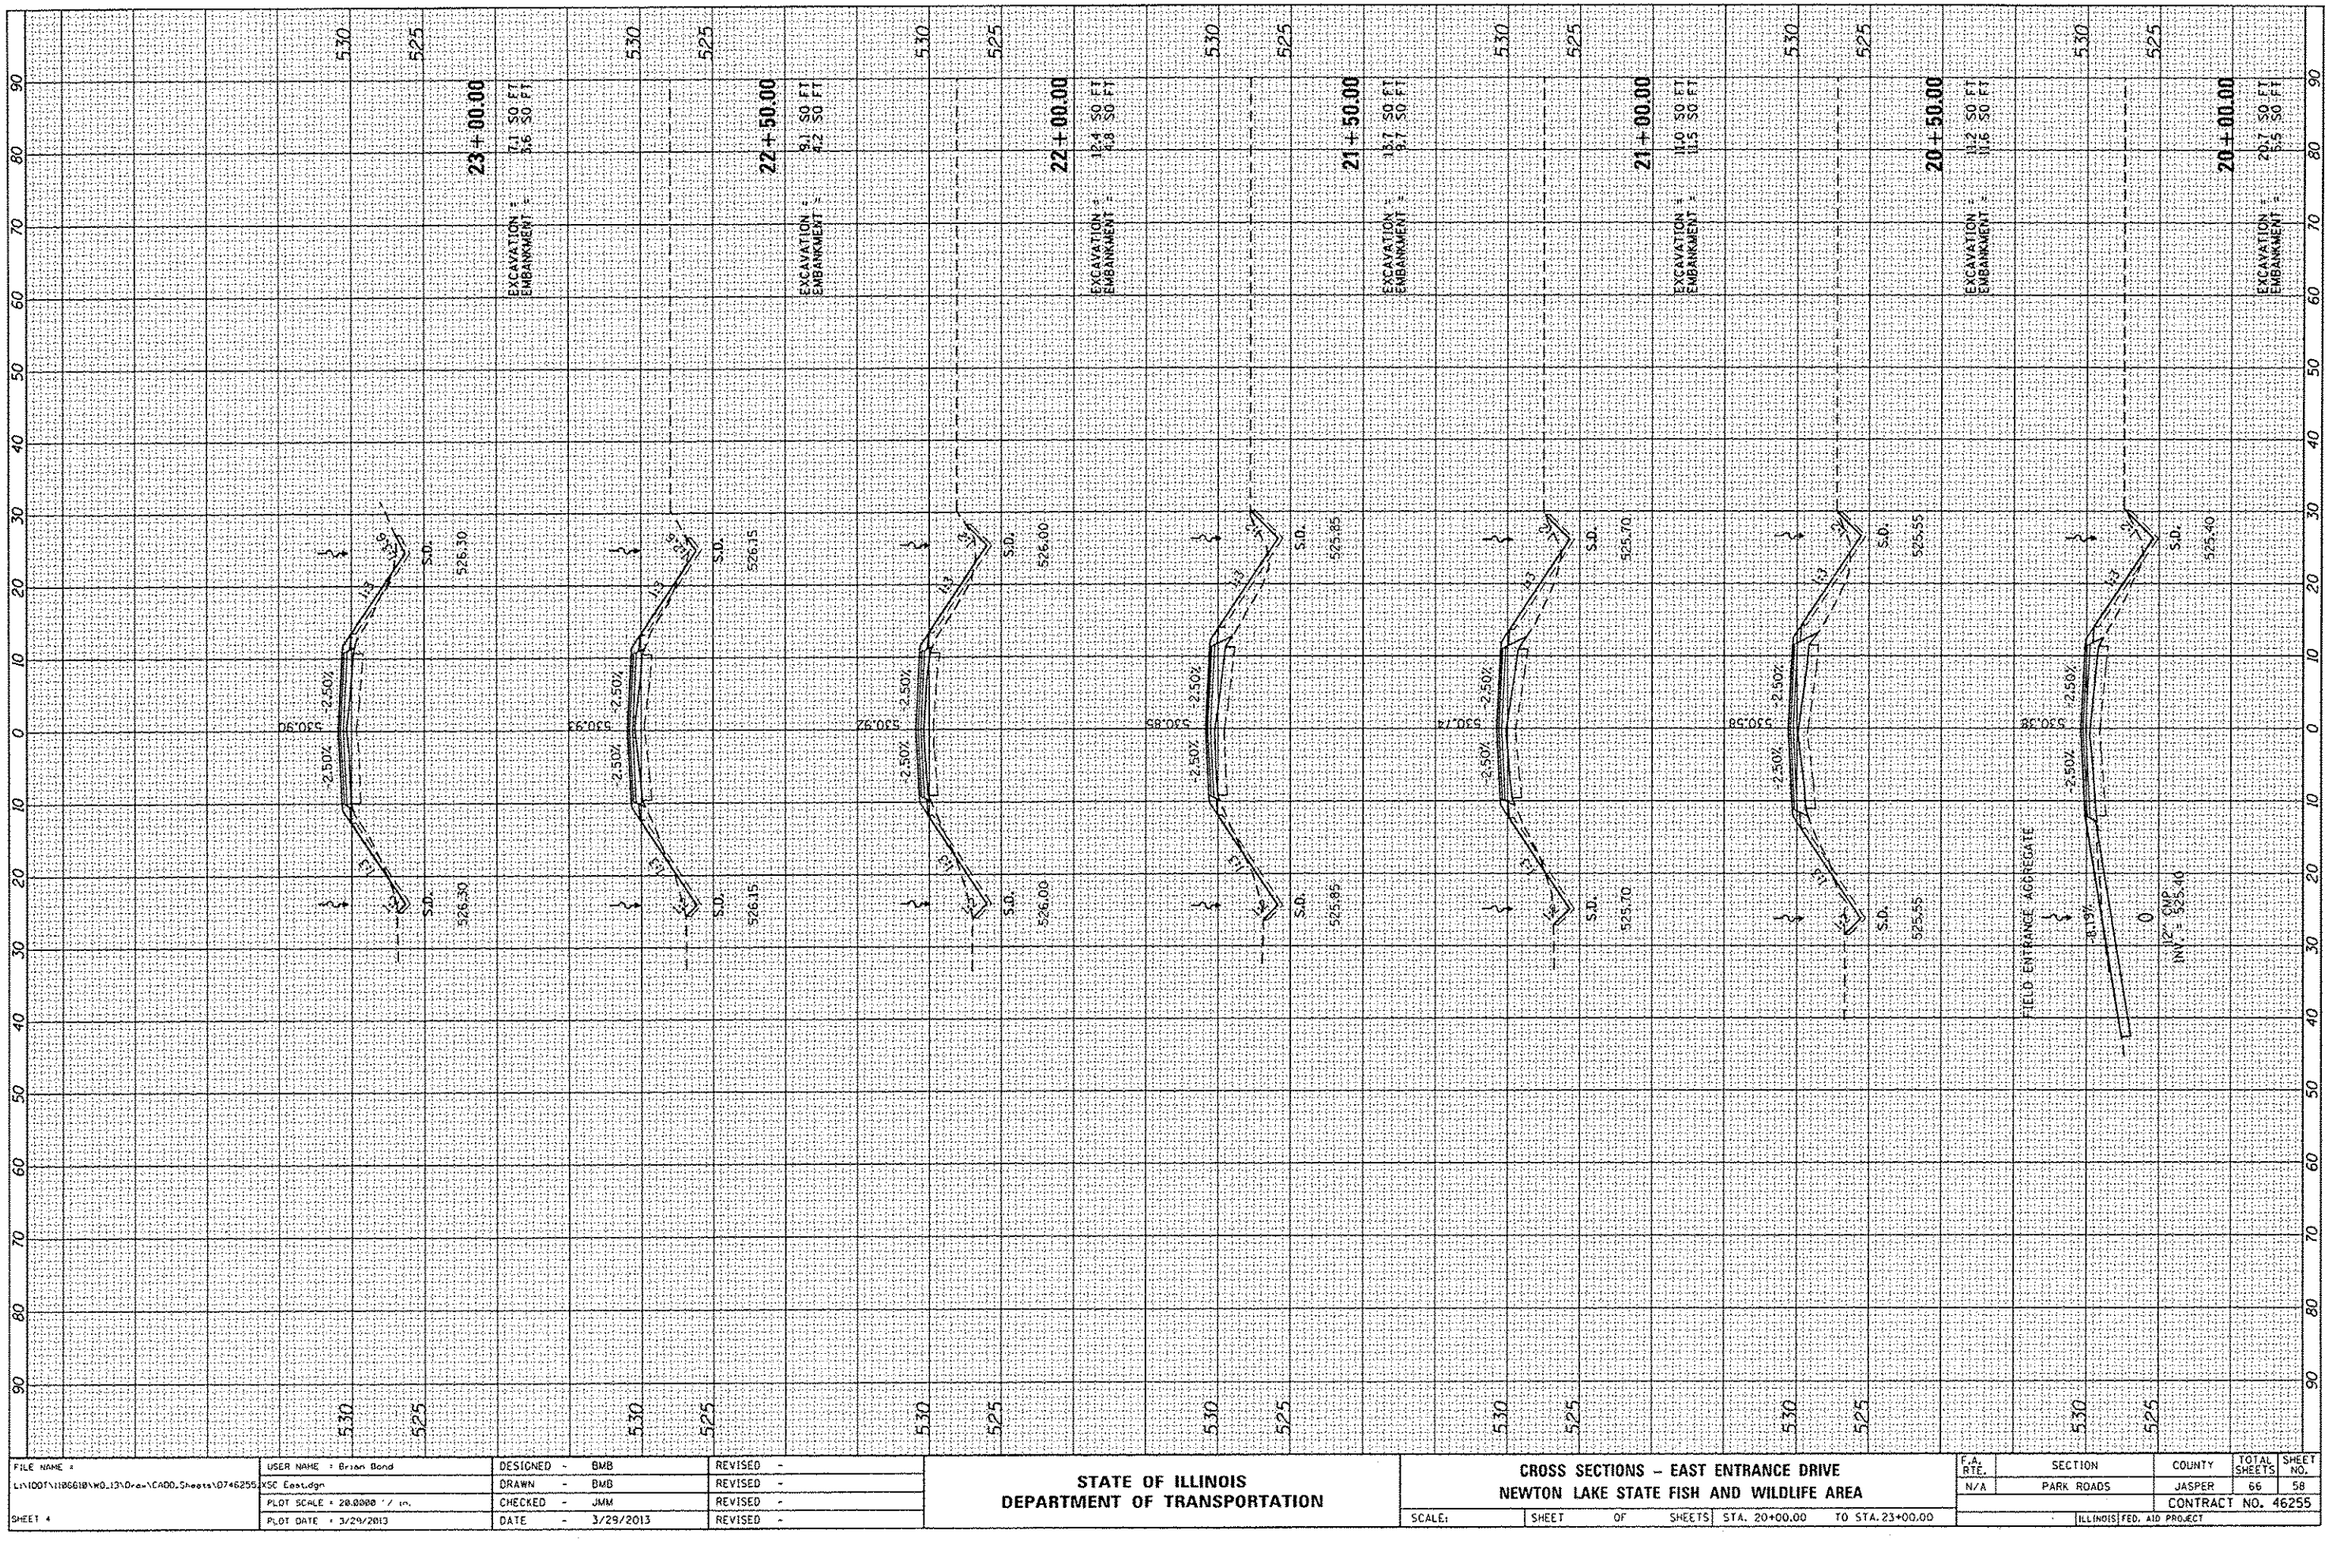

FILE NAME =	USER NAME = Brian Bond	DESIGNED - BMB	REVISED -
L:\IDOT\1106610\WO_13\Dra-\CADD_Sheets\D746255_XSC East.dgn		DRAWN - BMB	REVISED -
	PLOT SCALE = 20.0000 ' / in.	CHECKED - JMM	REVISED -
SHEET 4	PLOT DATE = 3/29/2013	DATE - 3/29/2013	REVISED -

STATE OF ILLINOIS
DEPARTMENT OF TRANSPORTATION

CROSS SECTIONS - EAST ENTRANCE DRIVE
NEWTON LAKE STATE FISH AND WILDLIFE AREA

SCALE: | SHEET OF SHEETS | STA. 20+00.00 TO STA. 23+00.00

F.A. RTE.	SECTION	COUNTY	TOTAL SHEETS	SHEET NO.
N/A	PARK ROADS	JASPER	66	58

CONTRACT NO. 46255

ILLINOIS FED. AID PROJECT