FINAL SURVEY	SURVEYED	BY	DATE
NOTE BOOK	PLOTTED		
	TEMPLATE		
NO.	AREAS		
	AREAS CHECKED		

ORIGINAL SURVEY	SURVEYED	BY	DATE
NOTE BOOK	PLOTTED		
	TEMPLATE		
NO.	AREAS		
	AREAS CHECKED		

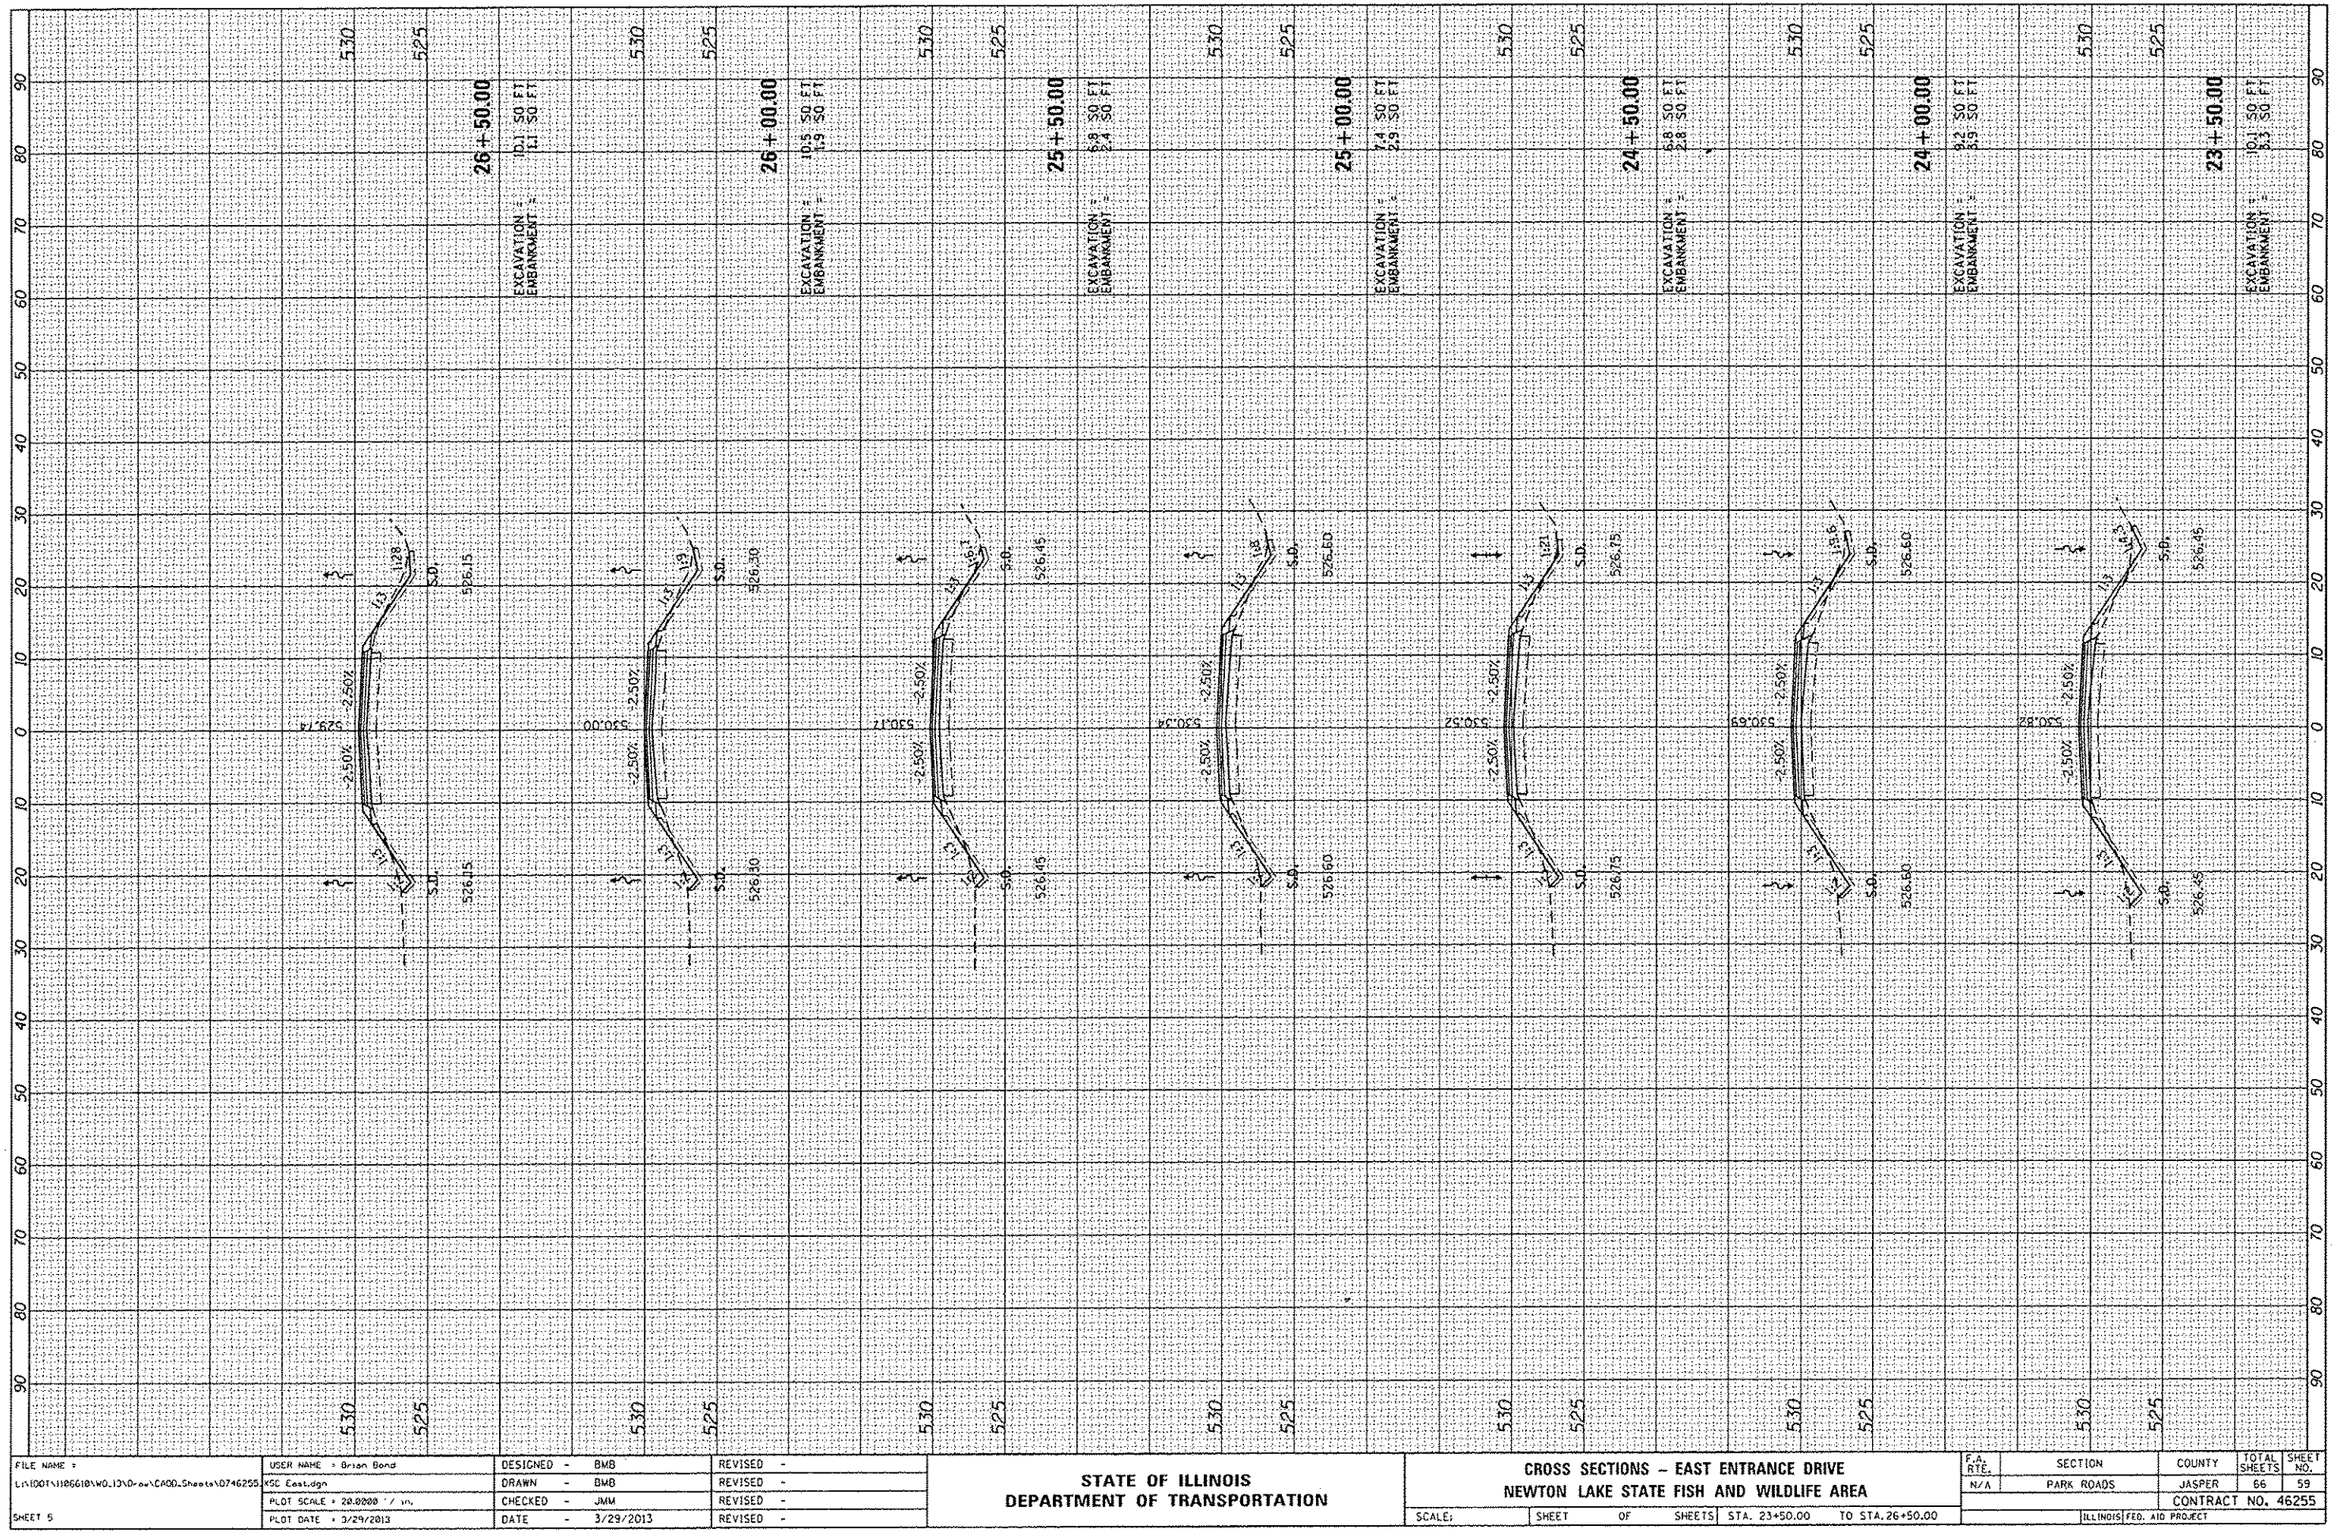

FILE NAME = L:\IDOT\1186610\WO_13\Draw\CADD_Sheets\0746255_KSC East.dgn	USER NAME = Brian Bond	DESIGNED - BMB	REVISED -
		DRAWN - BMB	REVISED -
	PLOT SCALE = 20.0000 ' / in.	CHECKED - JMM	REVISED -
SHEET 5	PLOT DATE = 3/29/2013	DATE - 3/29/2013	REVISED -

STATE OF ILLINOIS
DEPARTMENT OF TRANSPORTATION

CROSS SECTIONS – EAST ENTRANCE DRIVE
NEWTON LAKE STATE FISH AND WILDLIFE AREA

SCALE: | SHEET OF SHEETS | STA. 23+50.00 TO STA. 26+50.00

F.A. RTE.	SECTION	COUNTY	TOTAL SHEETS	SHEET NO.
N/A	PARK ROADS	JASPER	66	59
		CONTRACT NO. 46255		
	ILLINOIS	FED. AID PROJECT		