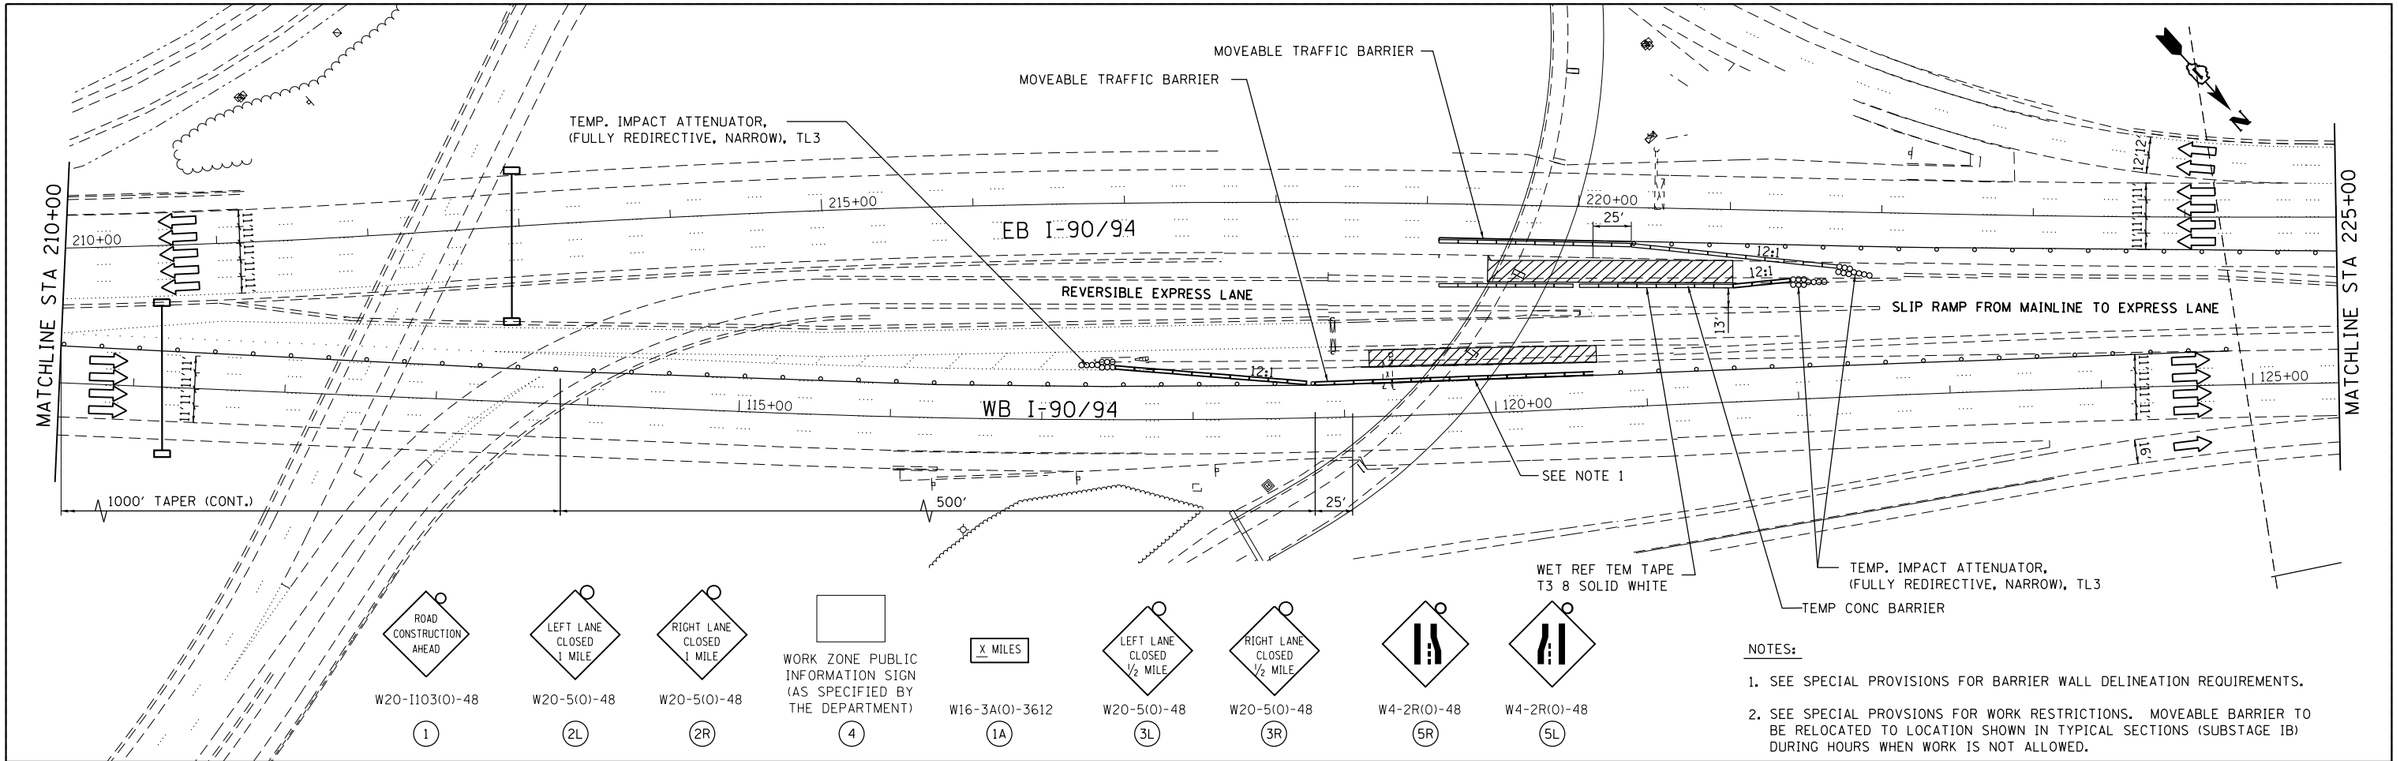

NOTES:

1. SEE SPECIAL PROVISIONS FOR BARRIER WALL DELINEATION REQUIREMENTS.
2. SEE SPECIAL PROVSIONS FOR WORK RESTRICTIONS. MOVEABLE BARRIER TO BE RELOCATED TO LOCATION SHOWN IN TYPICAL SECTIONS (SUBSTAGE IB) DURING HOURS WHEN WORK IS NOT ALLOWED.

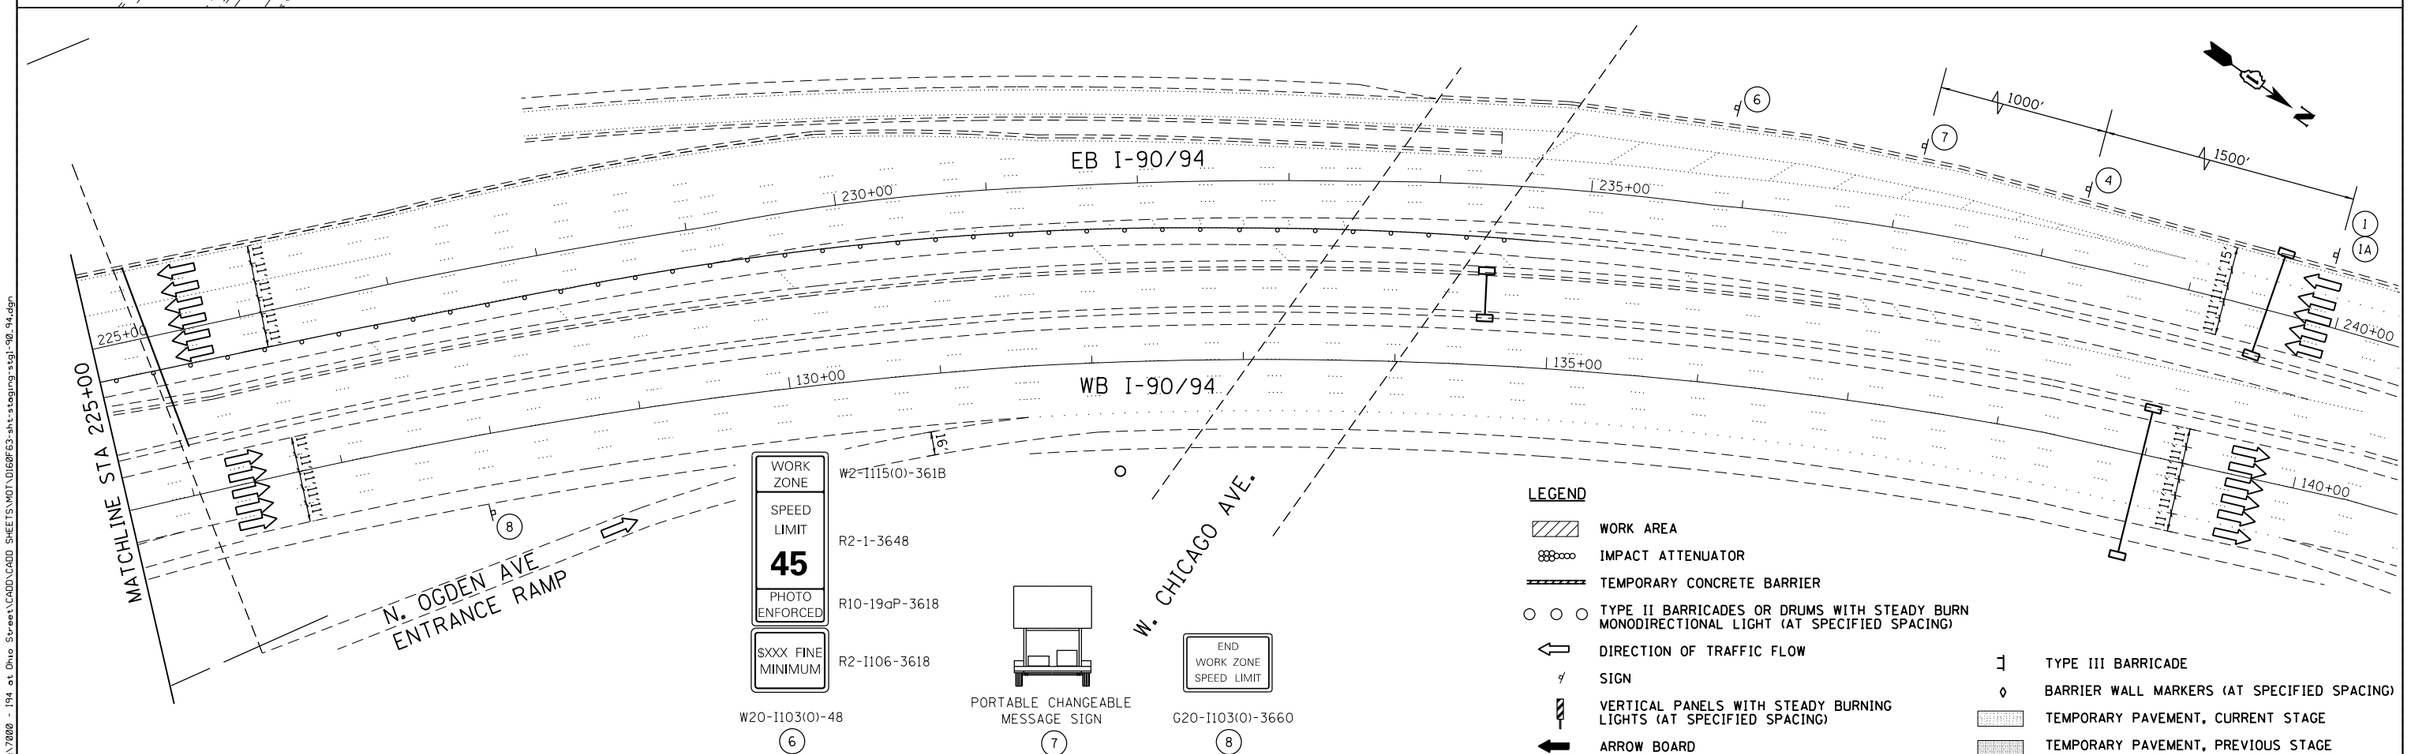

FILE NAME = I:\7000 - 194 at Ohio Street\CADD\CADD SHEETS\MOT\D60F63-sht-staging-stgI-90_94.dgn

COLLINS ENGINEERS INC

USER NAME = rgall	DESIGNED -	REVISED -
PLOT SCALE = 100.000000 ' / in.	DRAWN -	REVISED -
PLOT DATE = 3/25/2013	CHECKED -	REVISED -
	DATE -	REVISED -

STATE OF ILLINOIS
DEPARTMENT OF TRANSPORTATION

STAGING AND TRAFFIC CONTROL
I-90/94 (KENNEDY EXPRESSWAY)
STAGE I

SCALE: | SHEET NO. OF SHEETS | STA. TO STA.

F.A.I. RTE.	SECTION	COUNTY	TOTAL SHEETS	SHEET NO.
90/94	0303-474HB-R	COOK	368	72
		CONTRACT NO. 60F63		

FED. ROAD DIST. NO. 1 | ILLINOIS | FED. AID PROJECT