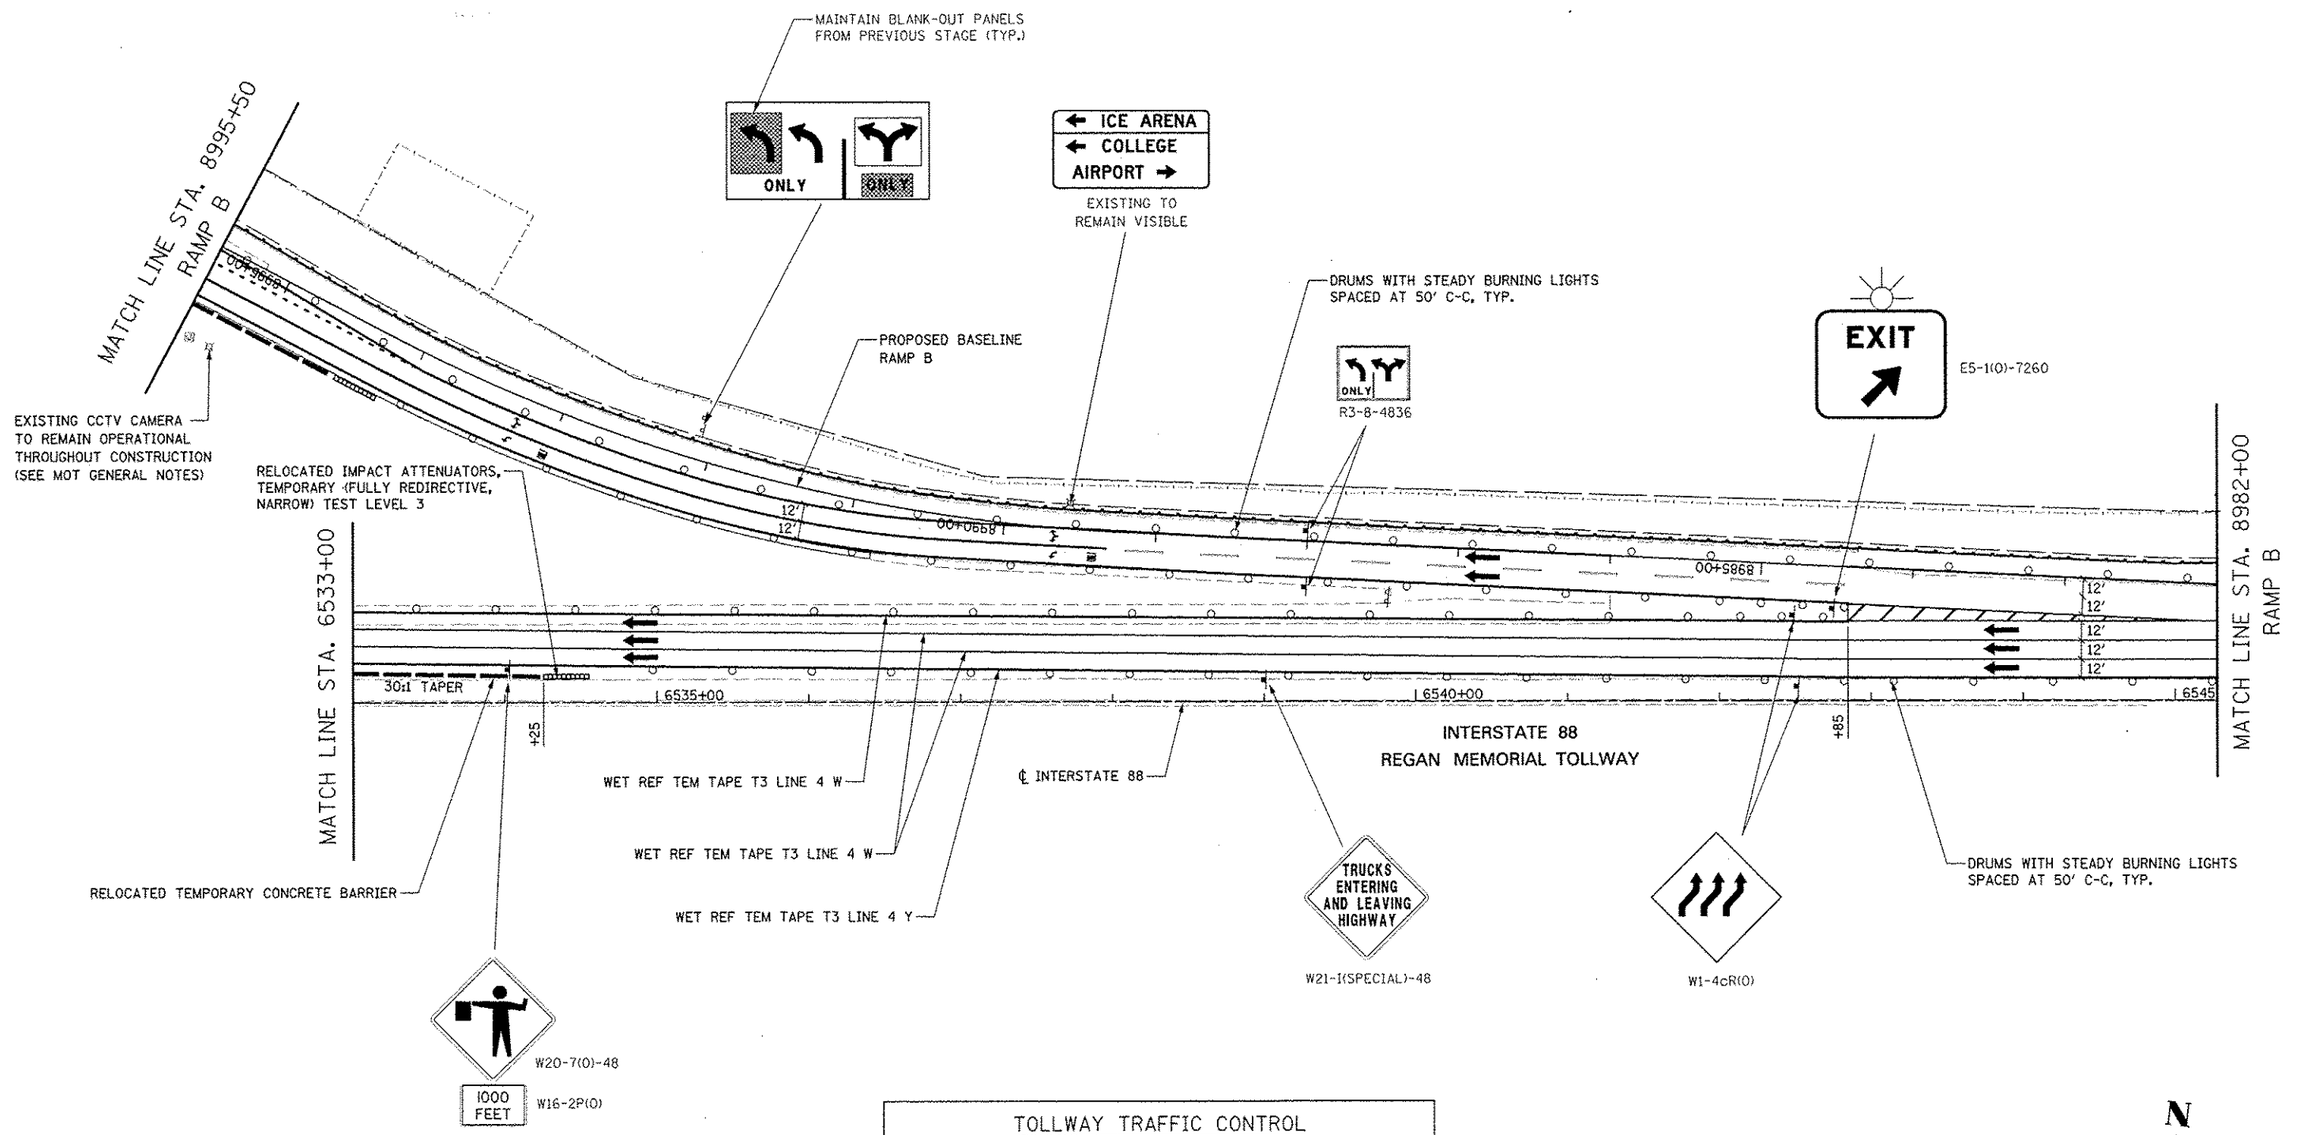

TOLLWAY TRAFFIC CONTROL

TRAFFIC CONTROL ON INTERSTATE 88 AND AT RAMP TERMINALS SHALL BE IN ACCORDANCE WITH THE FOLLOWING ILLINOIS TOLLWAY STANDARDS:

E1 CONSTRUCTION SIGNS
E2 LANE CLOSURE DETAILS
E3 SHOULDER CLOSURE DETAILS
E4 MAINTENANCE OF TRAFFIC REVERSE CURVE
E5 TEMPORARY GORE DETAILS

N

0 50' 100' 150' 200'
SCALE IN FEET

FILE NAME = $FILE1$	USER NAME = $USER$	DESIGNED PJO	REVISED -
		DRAWN KES	REVISED -
	PLOT SCALE = $SCALE$	CHECKED JCM	REVISED -
	PLOT DATE = $DATE$	DATE 10/15/2012	REVISED -

STATE OF ILLINOIS
DEPARTMENT OF TRANSPORTATION

MAINTENANCE OF TRAFFIC – STAGE 3A
RAMP B / INTERSTATE 88

SCALE: | SHEET NO. 74 OF 118 SHEETS | STA. 8995+50 TO STA. 8982+00

F.A.P. RTE.	SECTION	COUNTY	TOTAL SHEETS	SHEET NO.
338	(112 & 113) WRS-5	DUPAGE	963	190
		CONTRACT NO. 60131		
		ILLINOIS FED. AID PROJECT		