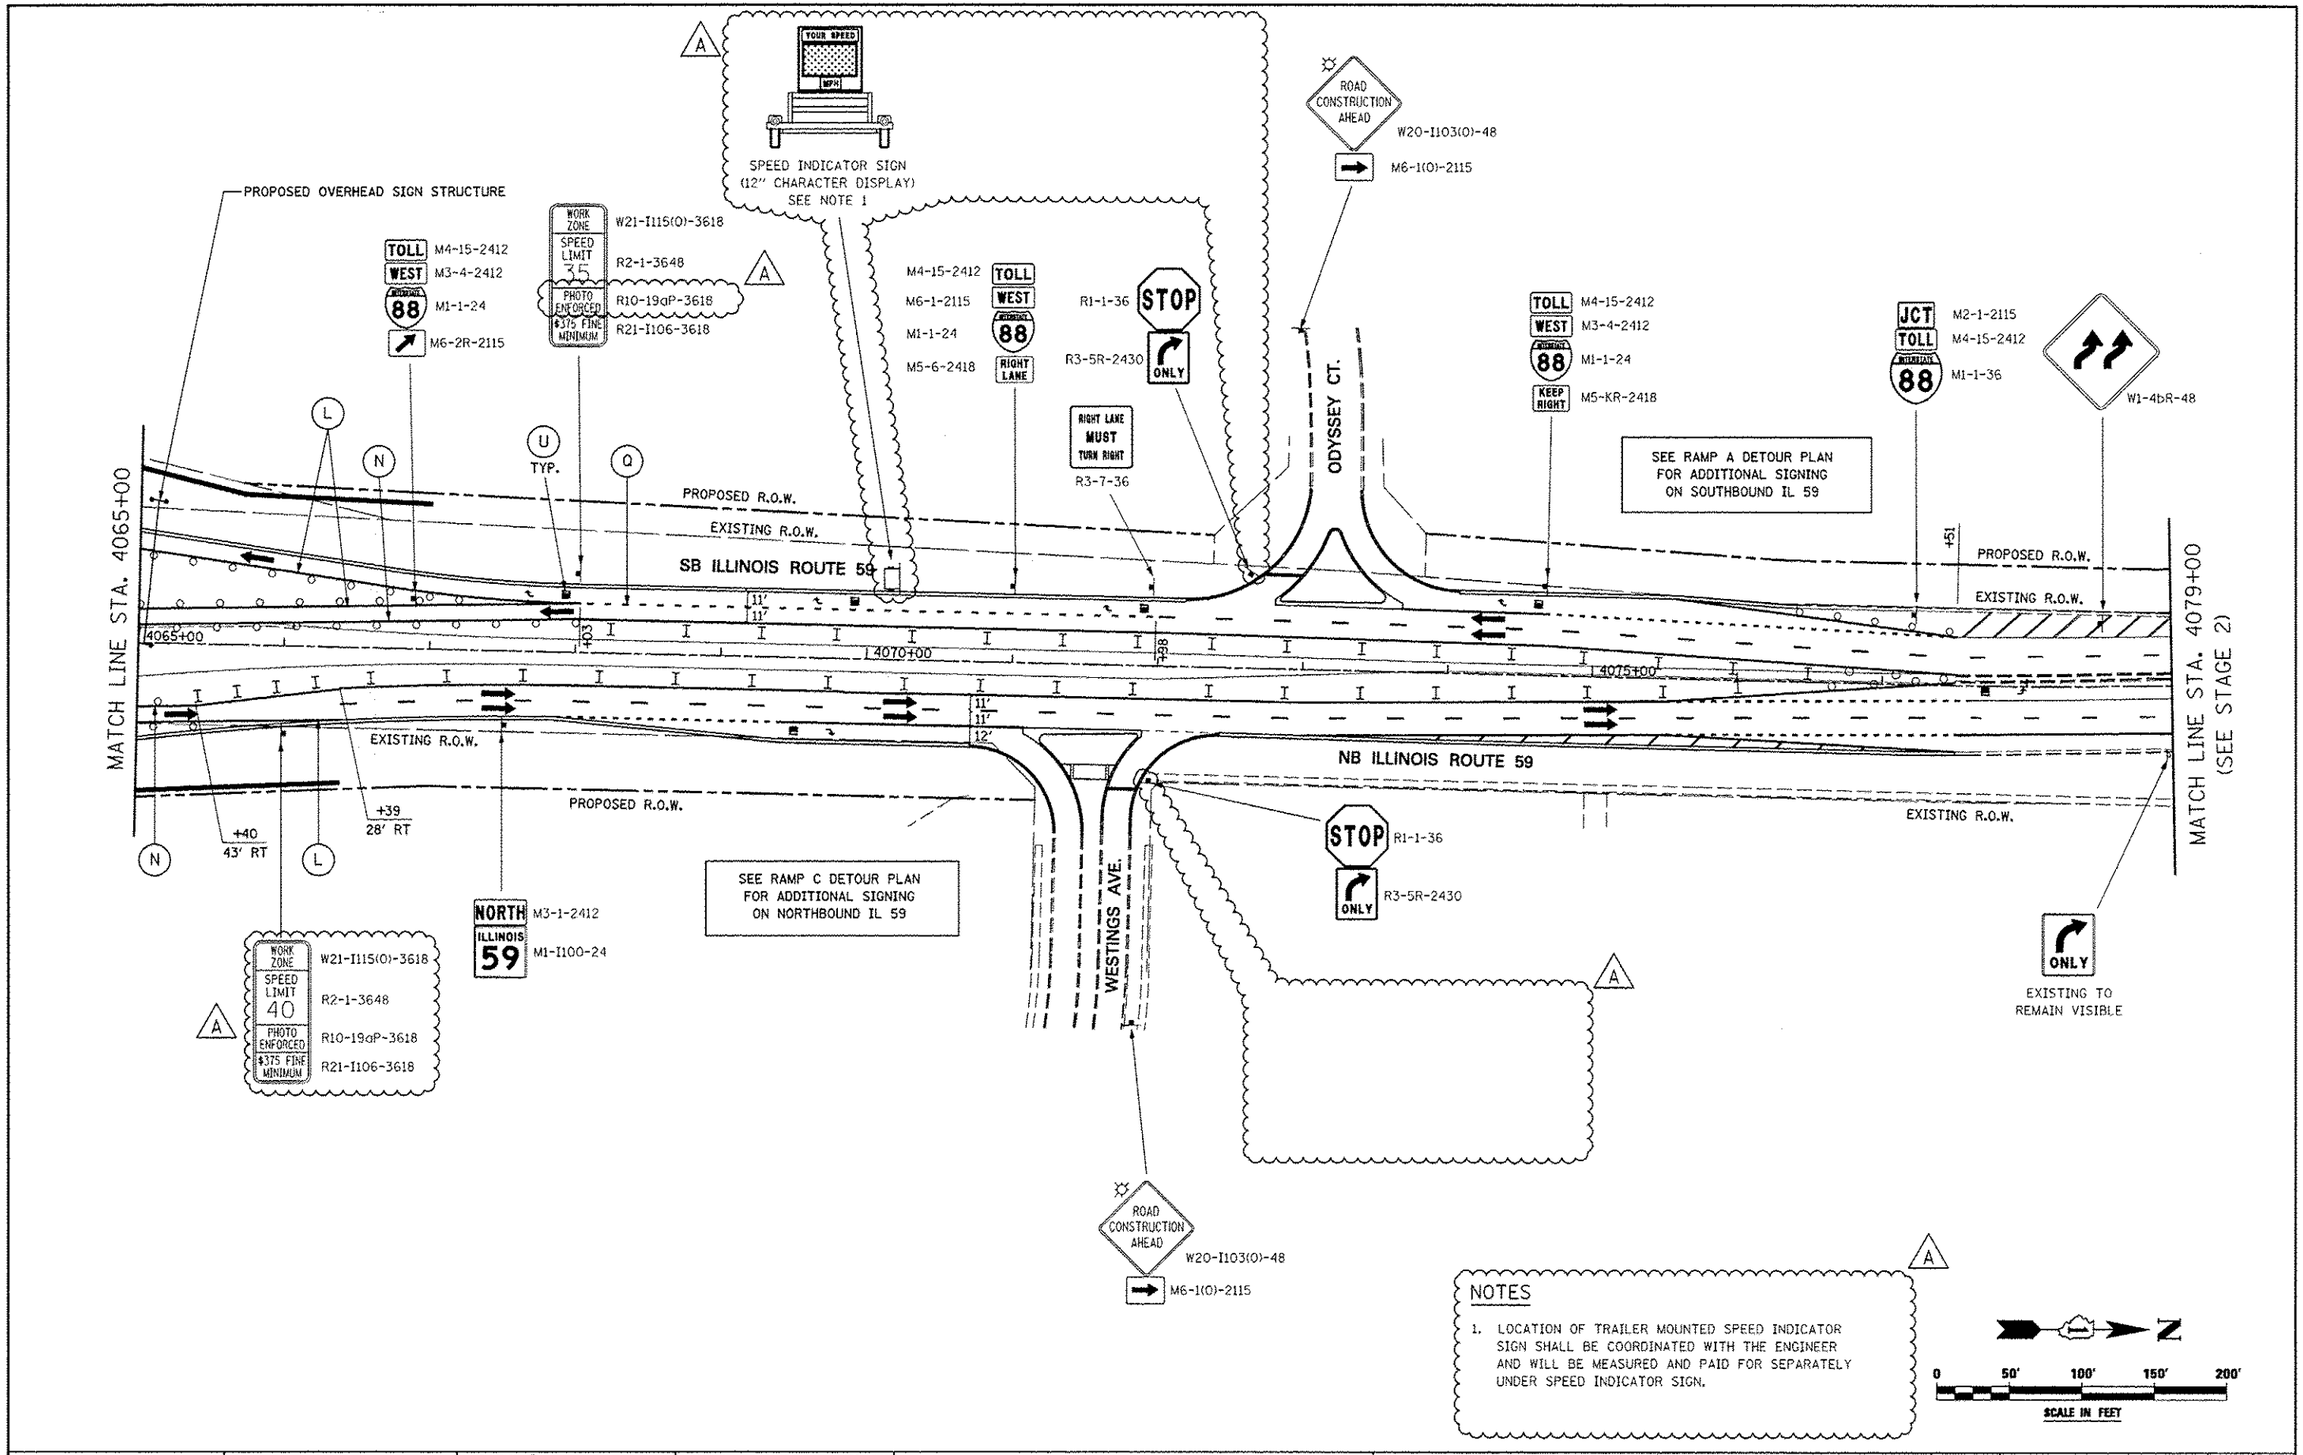

FILE NAME = #FILE1#	USER NAME = #USER#	DESIGNED PJO	REVISED - ADDENDUM A 12/17/2012	STATE OF ILLINOIS DEPARTMENT OF TRANSPORTATION	MAINTENANCE OF TRAFFIC – STAGE 3C ILLINOIS ROUTE 59	F.A.P. RTE.	SECTION	COUNTY	TOTAL SHEETS	SHEET NO.
		DRAWN KES	REVISED -			338	(112 & 113) WRS-5	DUPAGE	963	211
	PLOT SCALE = #SCALE#	CHECKED JCM	REVISED -						CONTRACT NO. 60I31	
	PLOT DATE = #DATE#	DATE 10/15/2012	REVISED -		SCALE:	SHEET NO. 95 OF 118 SHEETS	STA. 4065+00 TO STA. 4079+00		ILLINOIS	FED. AID PROJECT