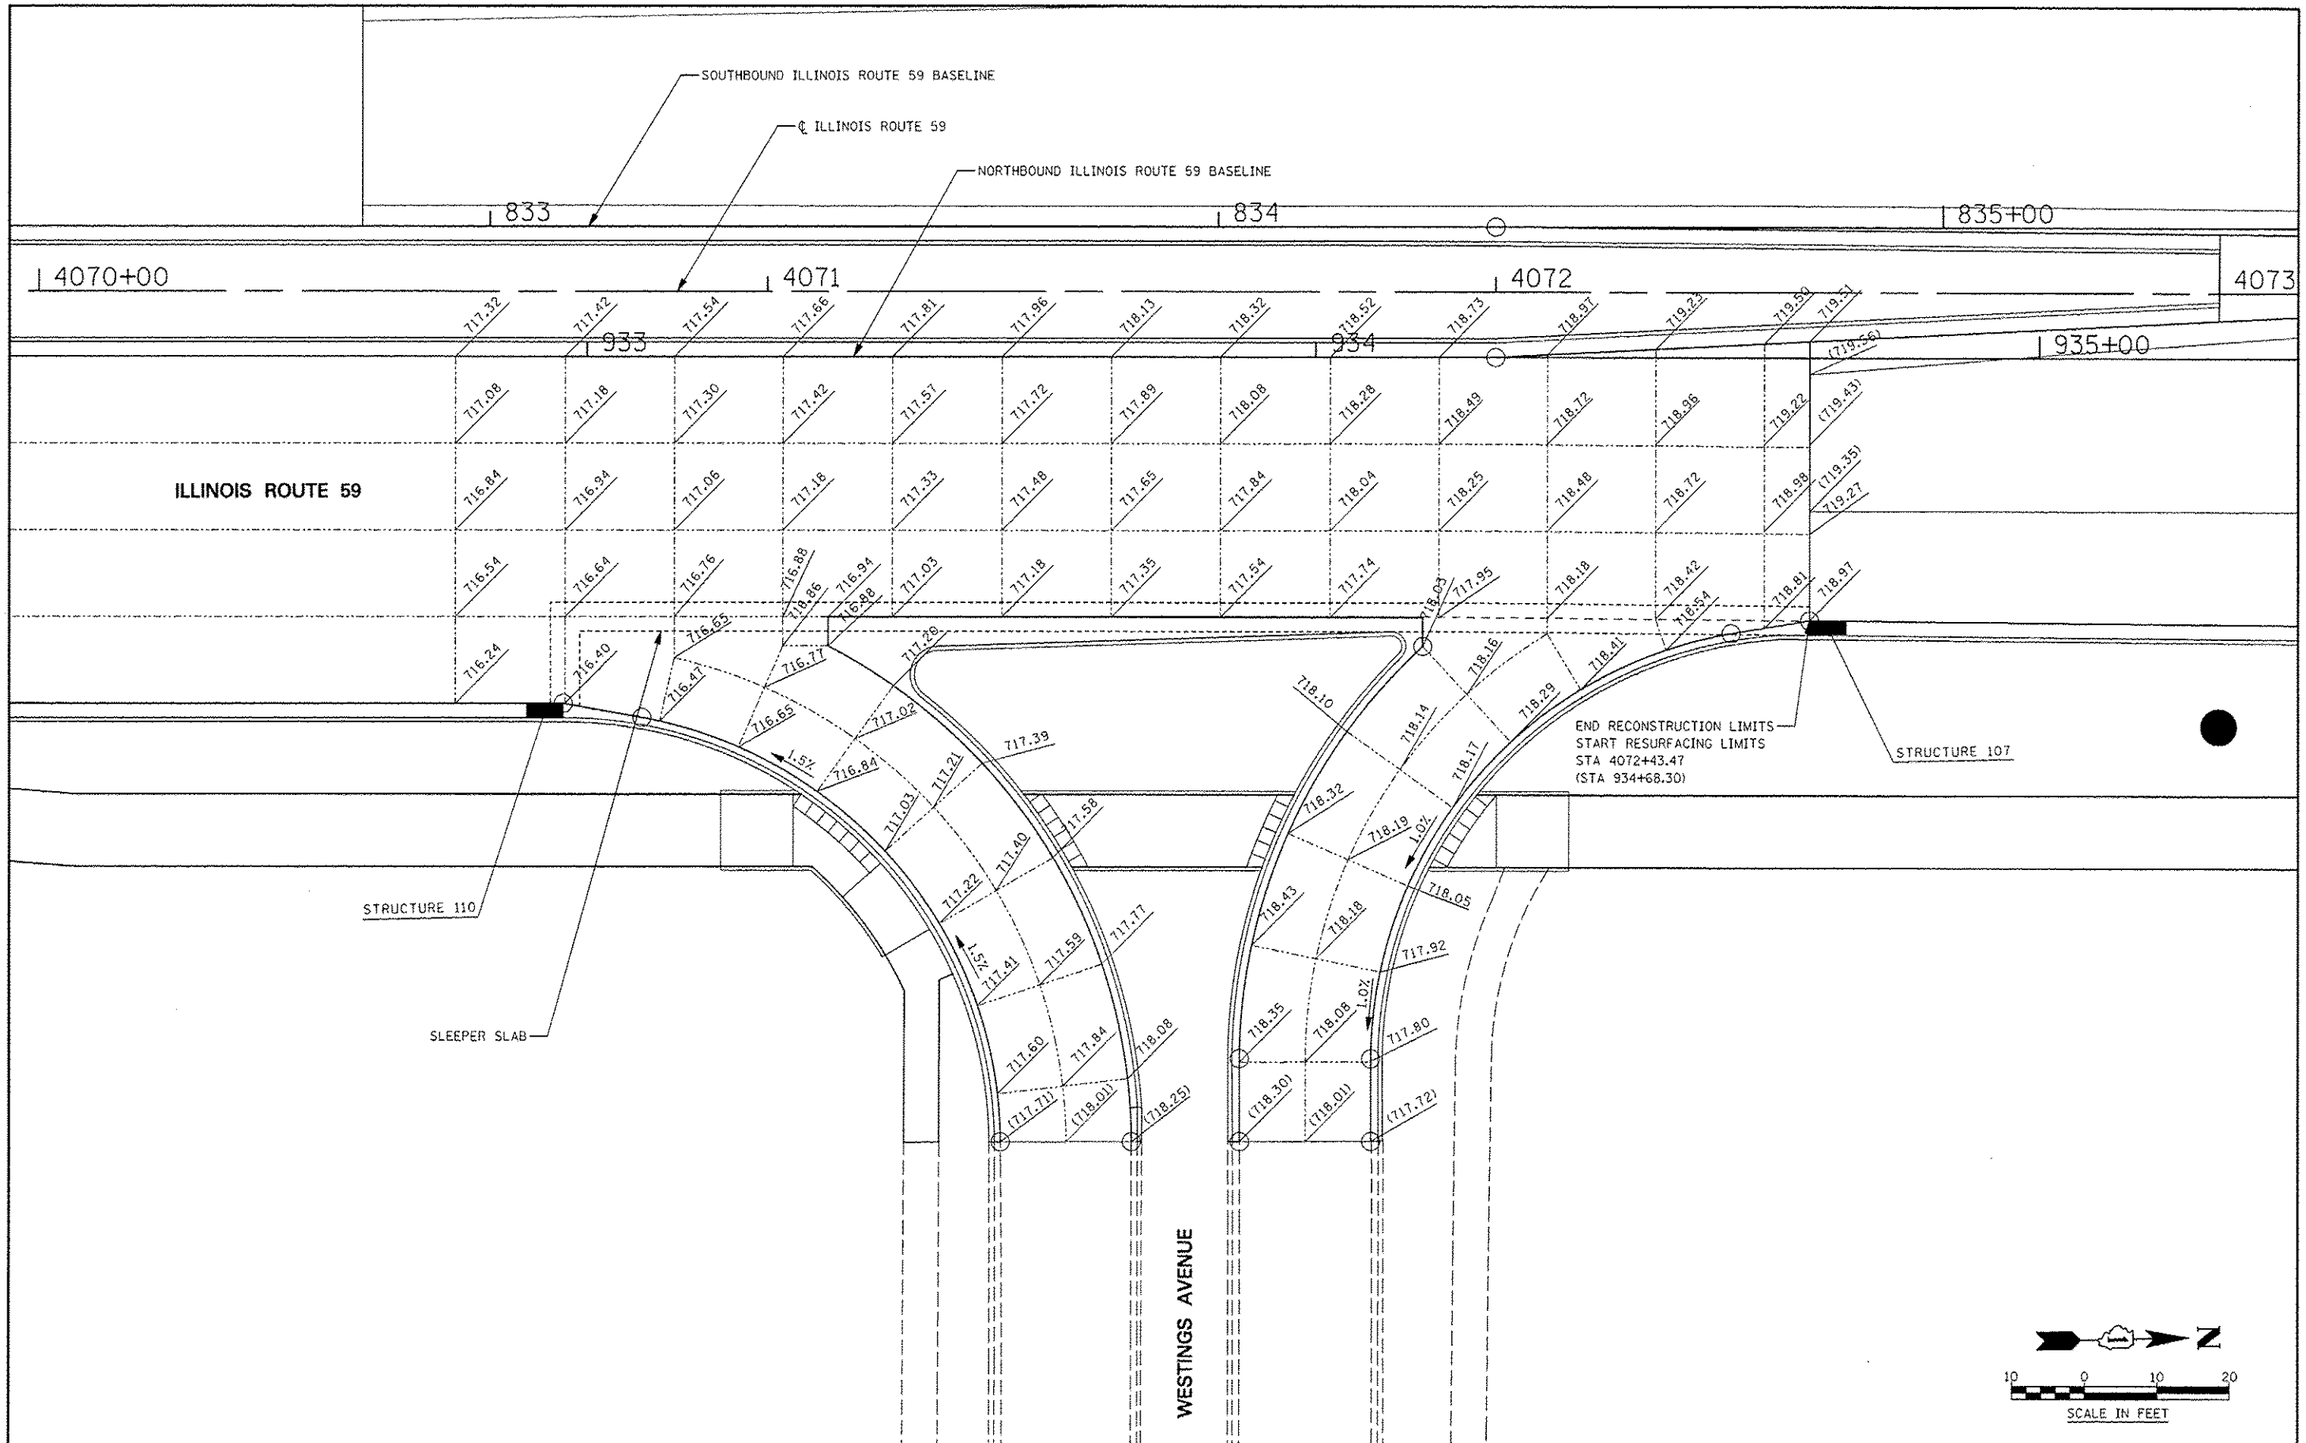

FILE NAME = $FILEL$	USER NAME = $USER$	DESIGNED PJO	REVISED -	STATE OF ILLINOIS DEPARTMENT OF TRANSPORTATION	PAVEMENT JOINTING AND ELEVATION PLAN – WESTINGS AVENUE	F.A.P. RTE. 338	SECTION (112 & 113) WRS-5	COUNTY DUPAGE	TOTAL SHEETS 963	SHEET NO. 310
		DRAWN KES	REVISED -					CONTRACT NO. 60I31		
	PLOT SCALE = $SCALE$	CHECKED JCM	REVISED -		SCALE: AS SHOWN / SHEET NO. 12 OF 13 SHEETS / STA. 4070+50 TO STA. 4073+00			ILLINOIS FED. AID PROJECT		
	PLOT DATE = $DATE$	DATE 10/15/2012	REVISED -							