MATCH LINE STA. 1014+00
SEE DRAWING DP-09

MATCH LINE STA. 1028+00
SEE DRAWING DP-11

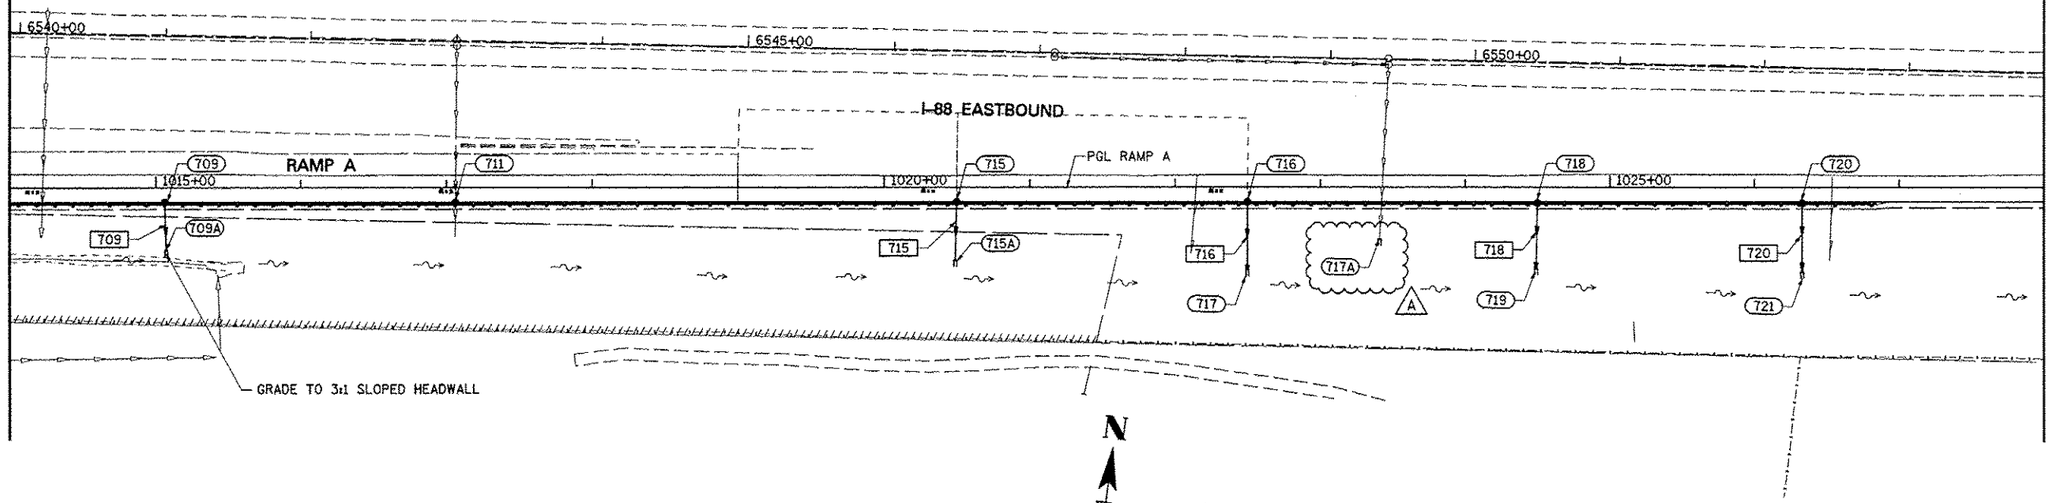

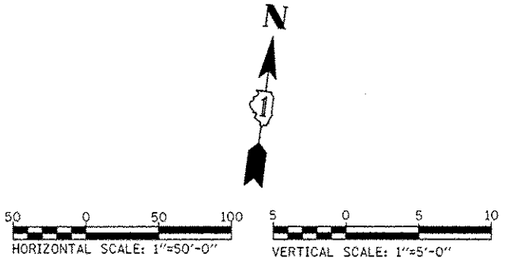

NOTE:
SEE DRAWING DN-01 FOR DRAINAGE LEGEND.

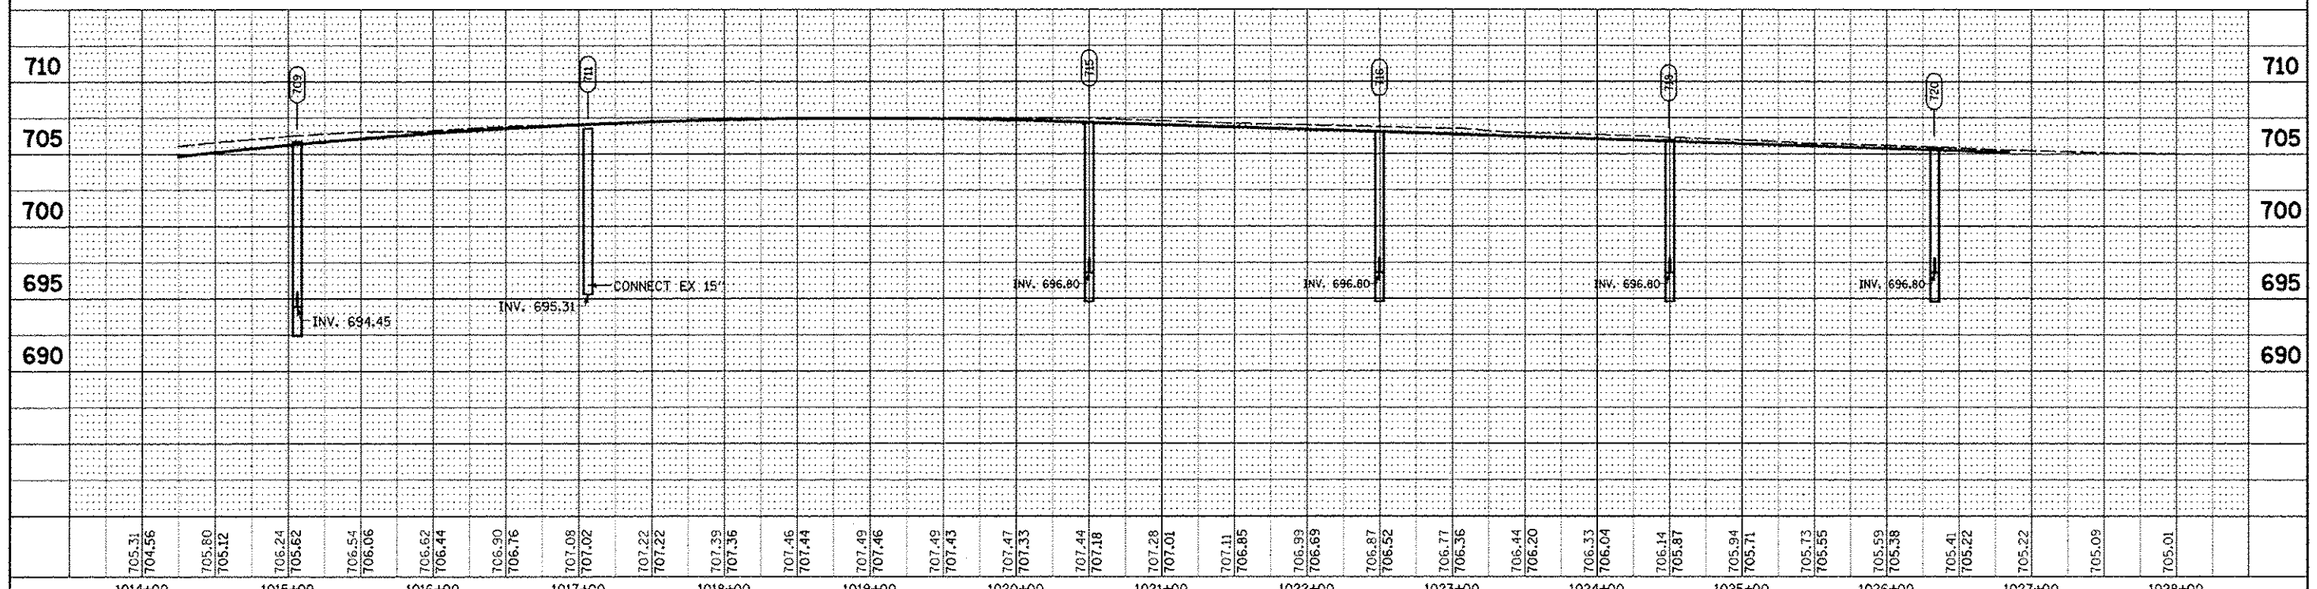

FILE NAME = $FILE$	USER NAME = $USER$	DESIGNED JWM	REVISED ADDENDUM A 12/17/2012	STATE OF ILLINOIS DEPARTMENT OF TRANSPORTATION	PROPOSED DRAINAGE PLAN & PROFILE – RAMP A	F.A.P. RTE.	SECTION	COUNTY	TOTAL SHEETS	SHEET NO.
		DRAWN KES	REVISED -			338	(112 & 113) WRS-5	DUPAGE	963	344
	PLOT SCALE = $SCALE$	CHECKED JRS	REVISED -				DP-07	CONTRACT NO. 60I31		
	PLOT DATE = $DATE$	DATE 10/15/2012	REVISED -		SCALE: 1"=50' SHEET NO. 7 OF 12 SHEETS STA. 1014+00 TO STA. 1028+00	FED. ROAD DIST. NO.	ILLINOIS	FED. AID PROJECT		