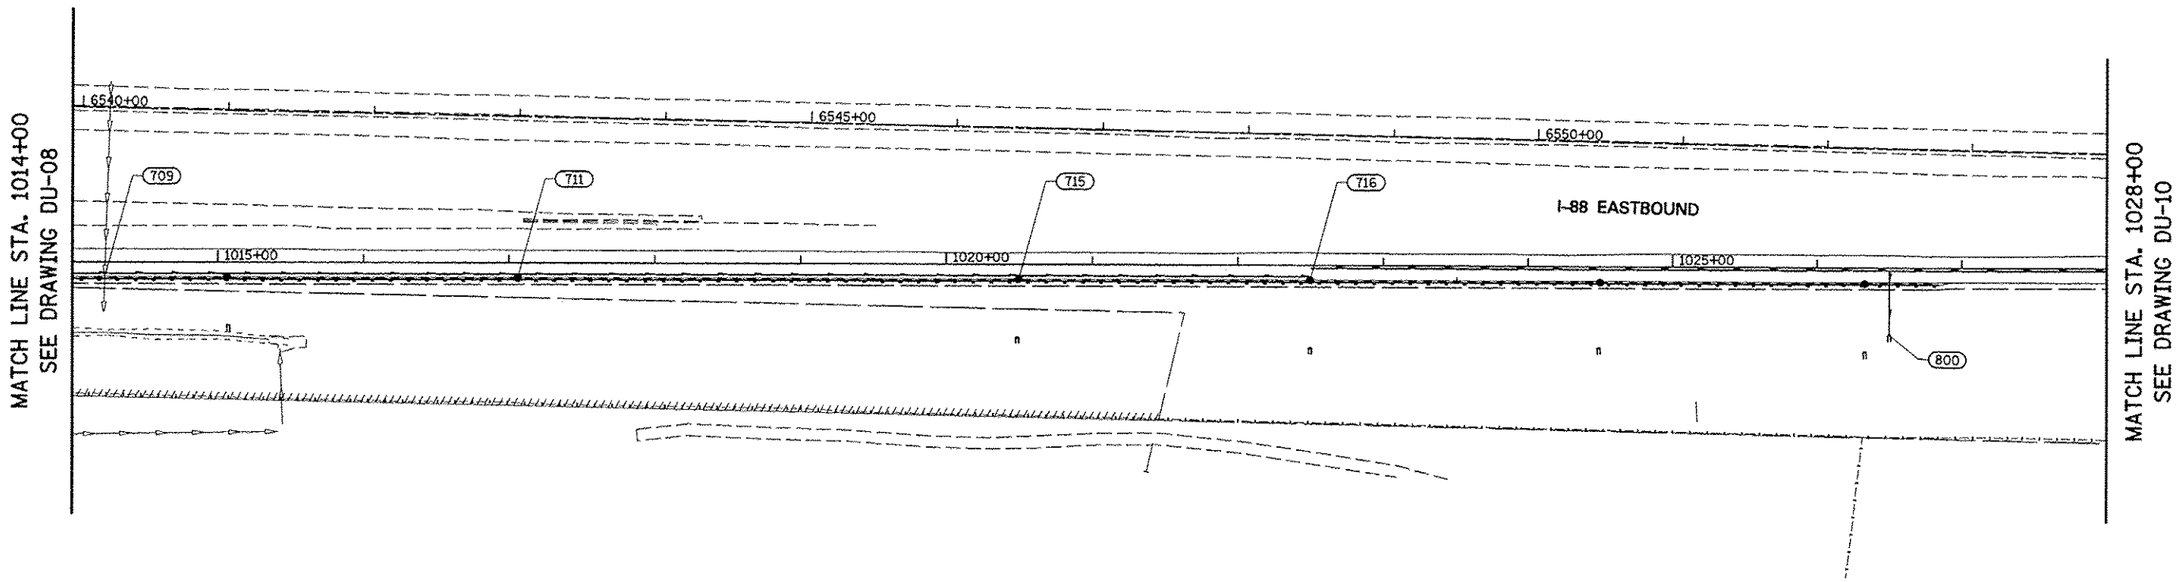

FROM			TO			LENGTH IN FEET	DIAMETER IN INCHES
STRUCTURE NUMBER	STATION	OFFSET	STRUCTURE NUMBER	STATION	OFFSET		
707	1013+88.38	10.00 RT	709	1015+06.16	10.00 RT	114	6
709	1015+06.16	10.00 RT	711	1017+06.12	10.00 RT	196	6
711	1017+06.12	10.00 RT	715	1020+49.65	10.00 RT	340	6
715	1020+49.65	10.00 RT	716	1022+49.63	10.00 RT	196	6
HIGH	1022+49.63	9.21 RT	800	6552+45.60	128.68 RT	444	6
800	6552+45.60	128.68 RT	801	6556+44.57	132.87 RT	454	6
					SUBTOTAL	1743 FT	

NOTES:

1) SEE DRAWING DN-01 FOR DRAINAGE LEGEND.

2) SEE DRAWING DP-13 FOR PROPOSED STORM SEWER.

N

50 0 50 100

SCALE: 1"=50'-0"

FILE NAME = $FILEL$	USER NAME = $USER$	DESIGNED JWM	REVISED -	STATE OF ILLINOIS DEPARTMENT OF TRANSPORTATION	PIPE UNDERDRAINS AND UNDERCUT PLAN – RAMP A	F.A.P. RTE.	SECTION	COUNTY	TOTAL SHEETS	SHEET NO.
		DRAWN KES	REVISED -			338	(112 & 113) WRS-5	DUPAGE	963	355
	PLOT SCALE = $SCALE$	CHECKED JRS	REVISED -			DU-06		CONTRACT NO. 60I31		
	PLOT DATE = $DATE$	DATE 10/15/2012	REVISED -		SCALE: 1"=50' SHEET NO. 6 OF 11 SHEETS STA. 1014+00 TO STA. 1028+00	FED. ROAD DIST. NO.	ILLINOIS	FED. AID PROJECT		