CIVIL ENGINEERING CONSULTANTS
RVA
Regina Webster & Associates, Inc.
8619 W. Bryn Mawr Ave., Suite 602
Chicago, IL 60631-3551
773-283-2600 Fax: 773-283-2602
www.RWAengineers.com

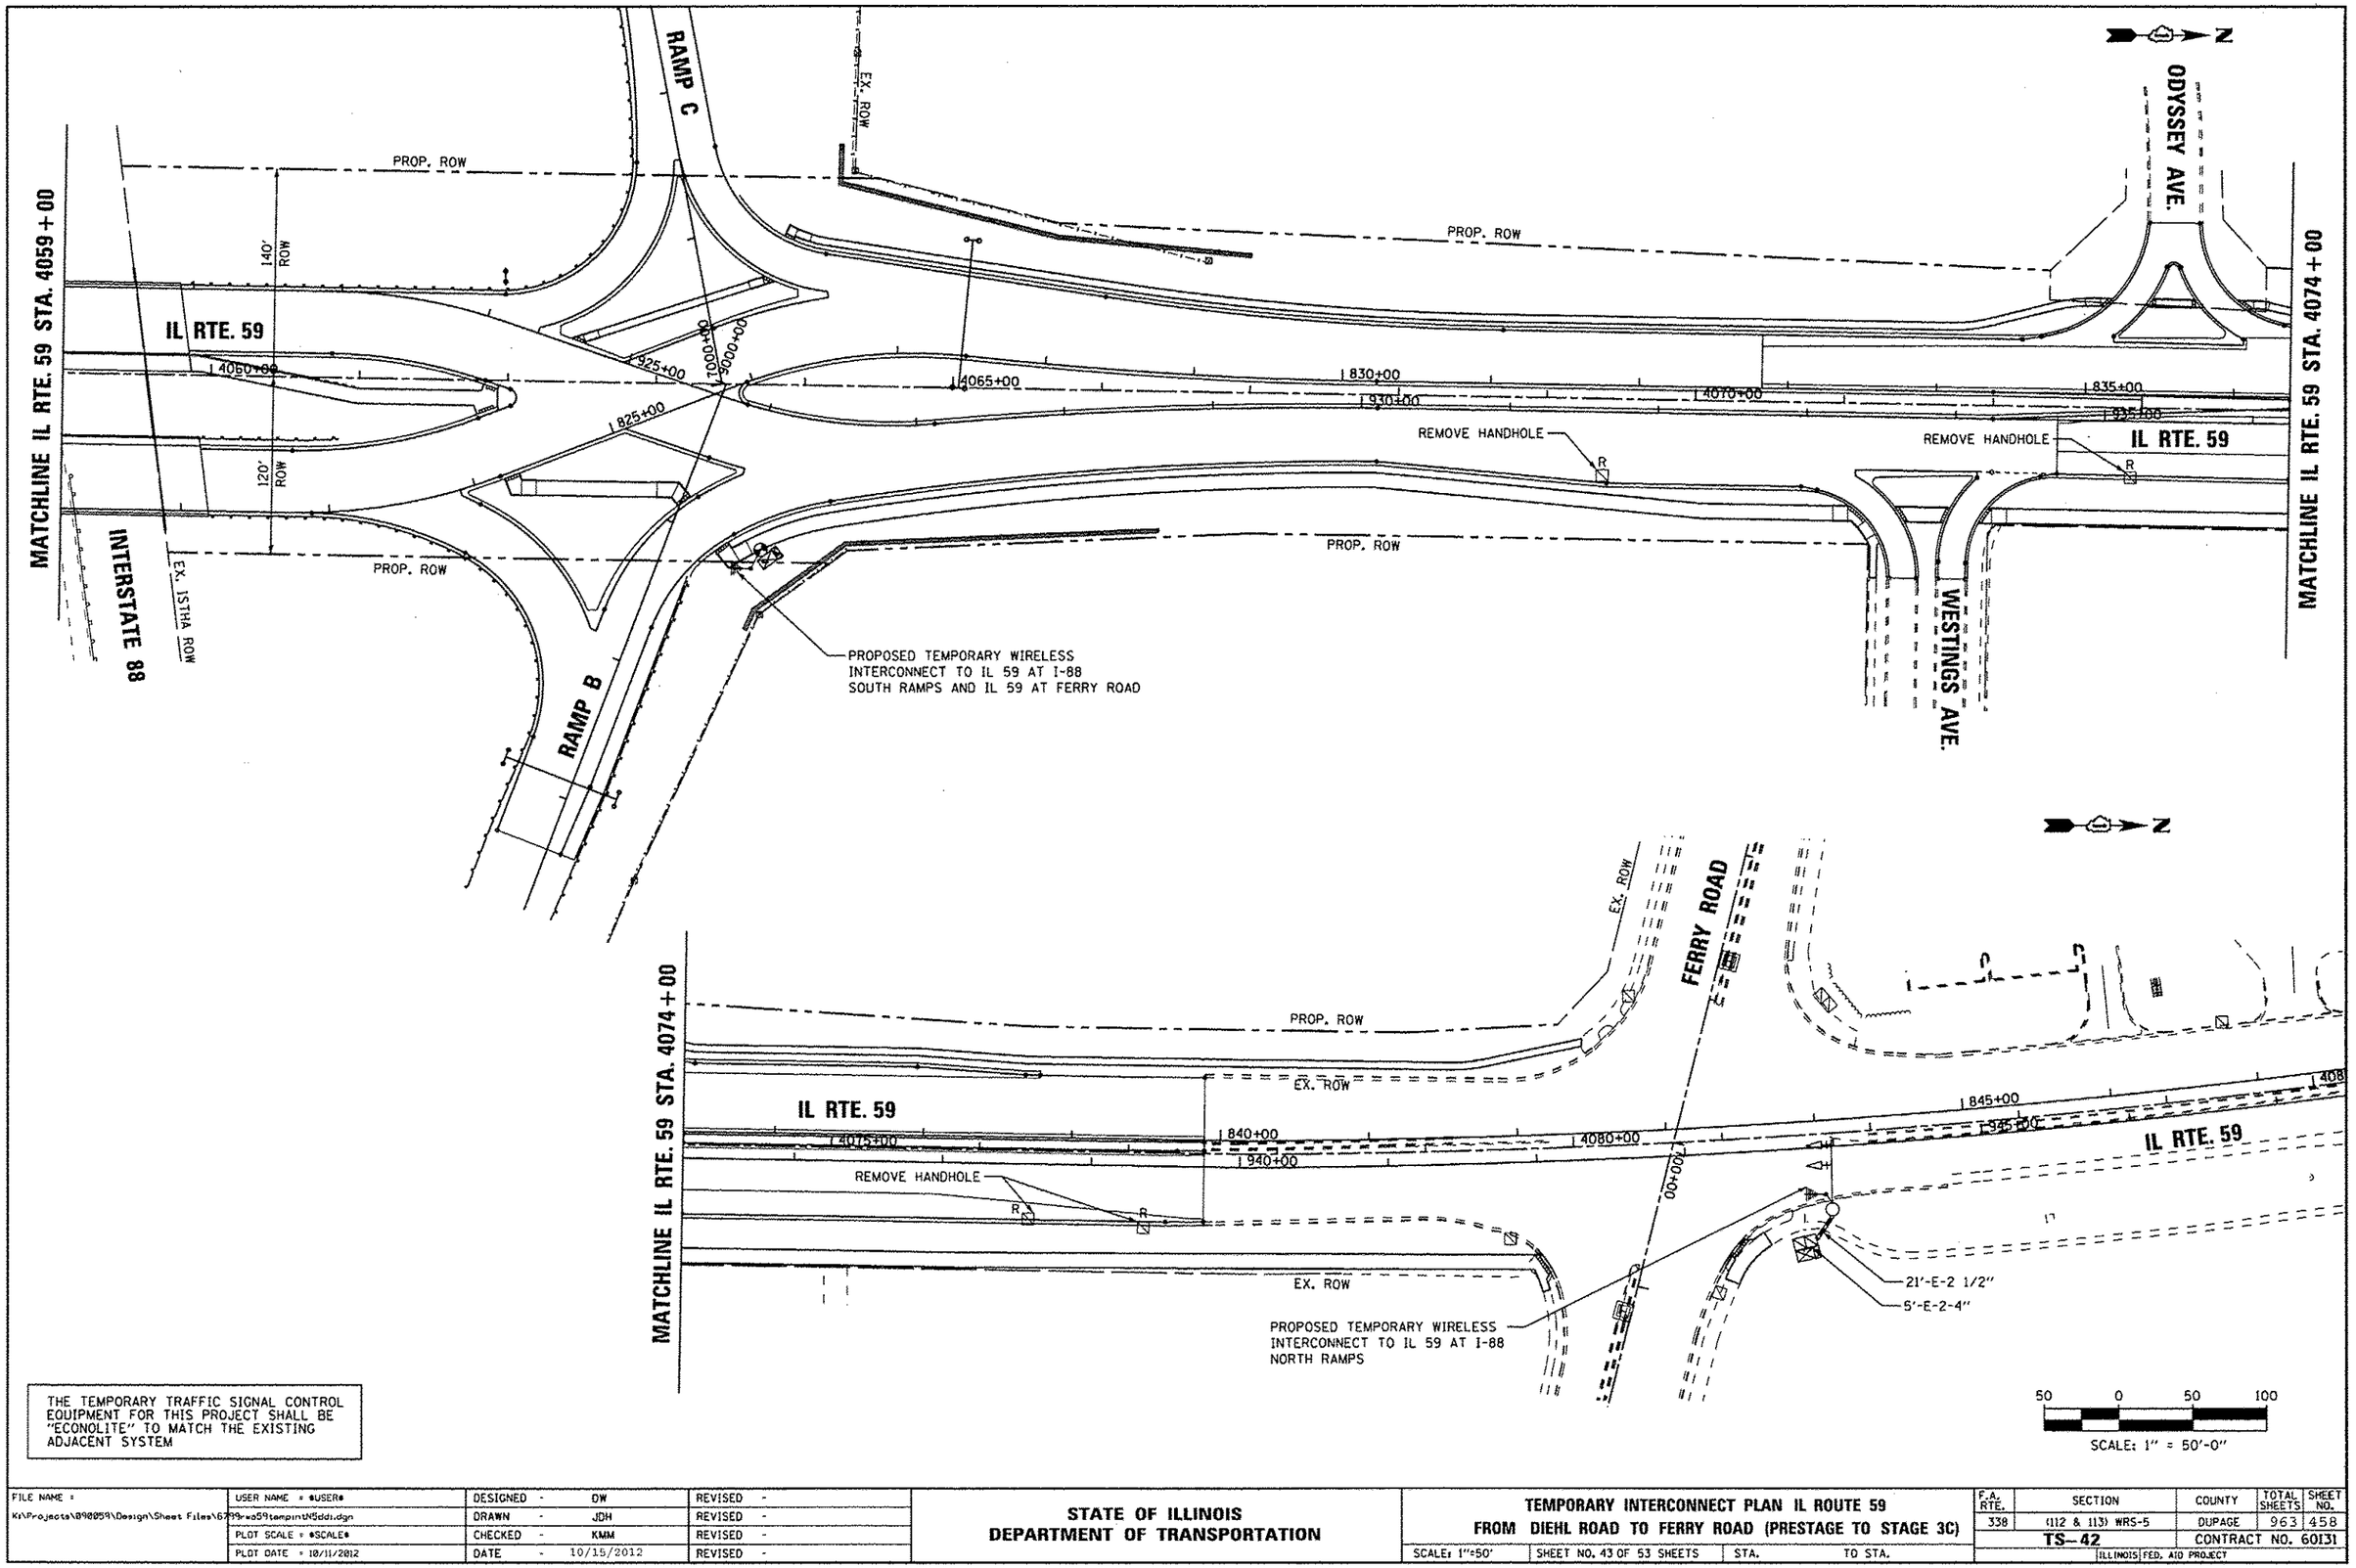

THE TEMPORARY TRAFFIC SIGNAL CONTROL EQUIPMENT FOR THIS PROJECT SHALL BE "ECONOLITE" TO MATCH THE EXISTING ADJACENT SYSTEM

FILE NAME = K:\Projects\090059\Design\Sheet Files\6799ra59tempintN5ddi.dgn	USER NAME = *USER*	DESIGNED - DW	REVISED -
		DRAWN - JDH	REVISED -
	PLOT SCALE = *SCALE*	CHECKED - KMM	REVISED -
	PLOT DATE = 10/11/2012	DATE - 10/15/2012	REVISED -

STATE OF ILLINOIS
DEPARTMENT OF TRANSPORTATION

TEMPORARY INTERCONNECT PLAN IL ROUTE 59
FROM DIEHL ROAD TO FERRY ROAD (PRESTAGE TO STAGE 3C)

SCALE: 1"=50' | SHEET NO. 43 OF 53 SHEETS | STA. | TO STA.

F.A. RTE.	SECTION	COUNTY	TOTAL SHEETS	SHEET NO.
338	(112 & 113) WRS-5	DUPAGE	963	458
	TS-42	CONTRACT NO. 60131		
	ILLINOIS FED. AID PROJECT			