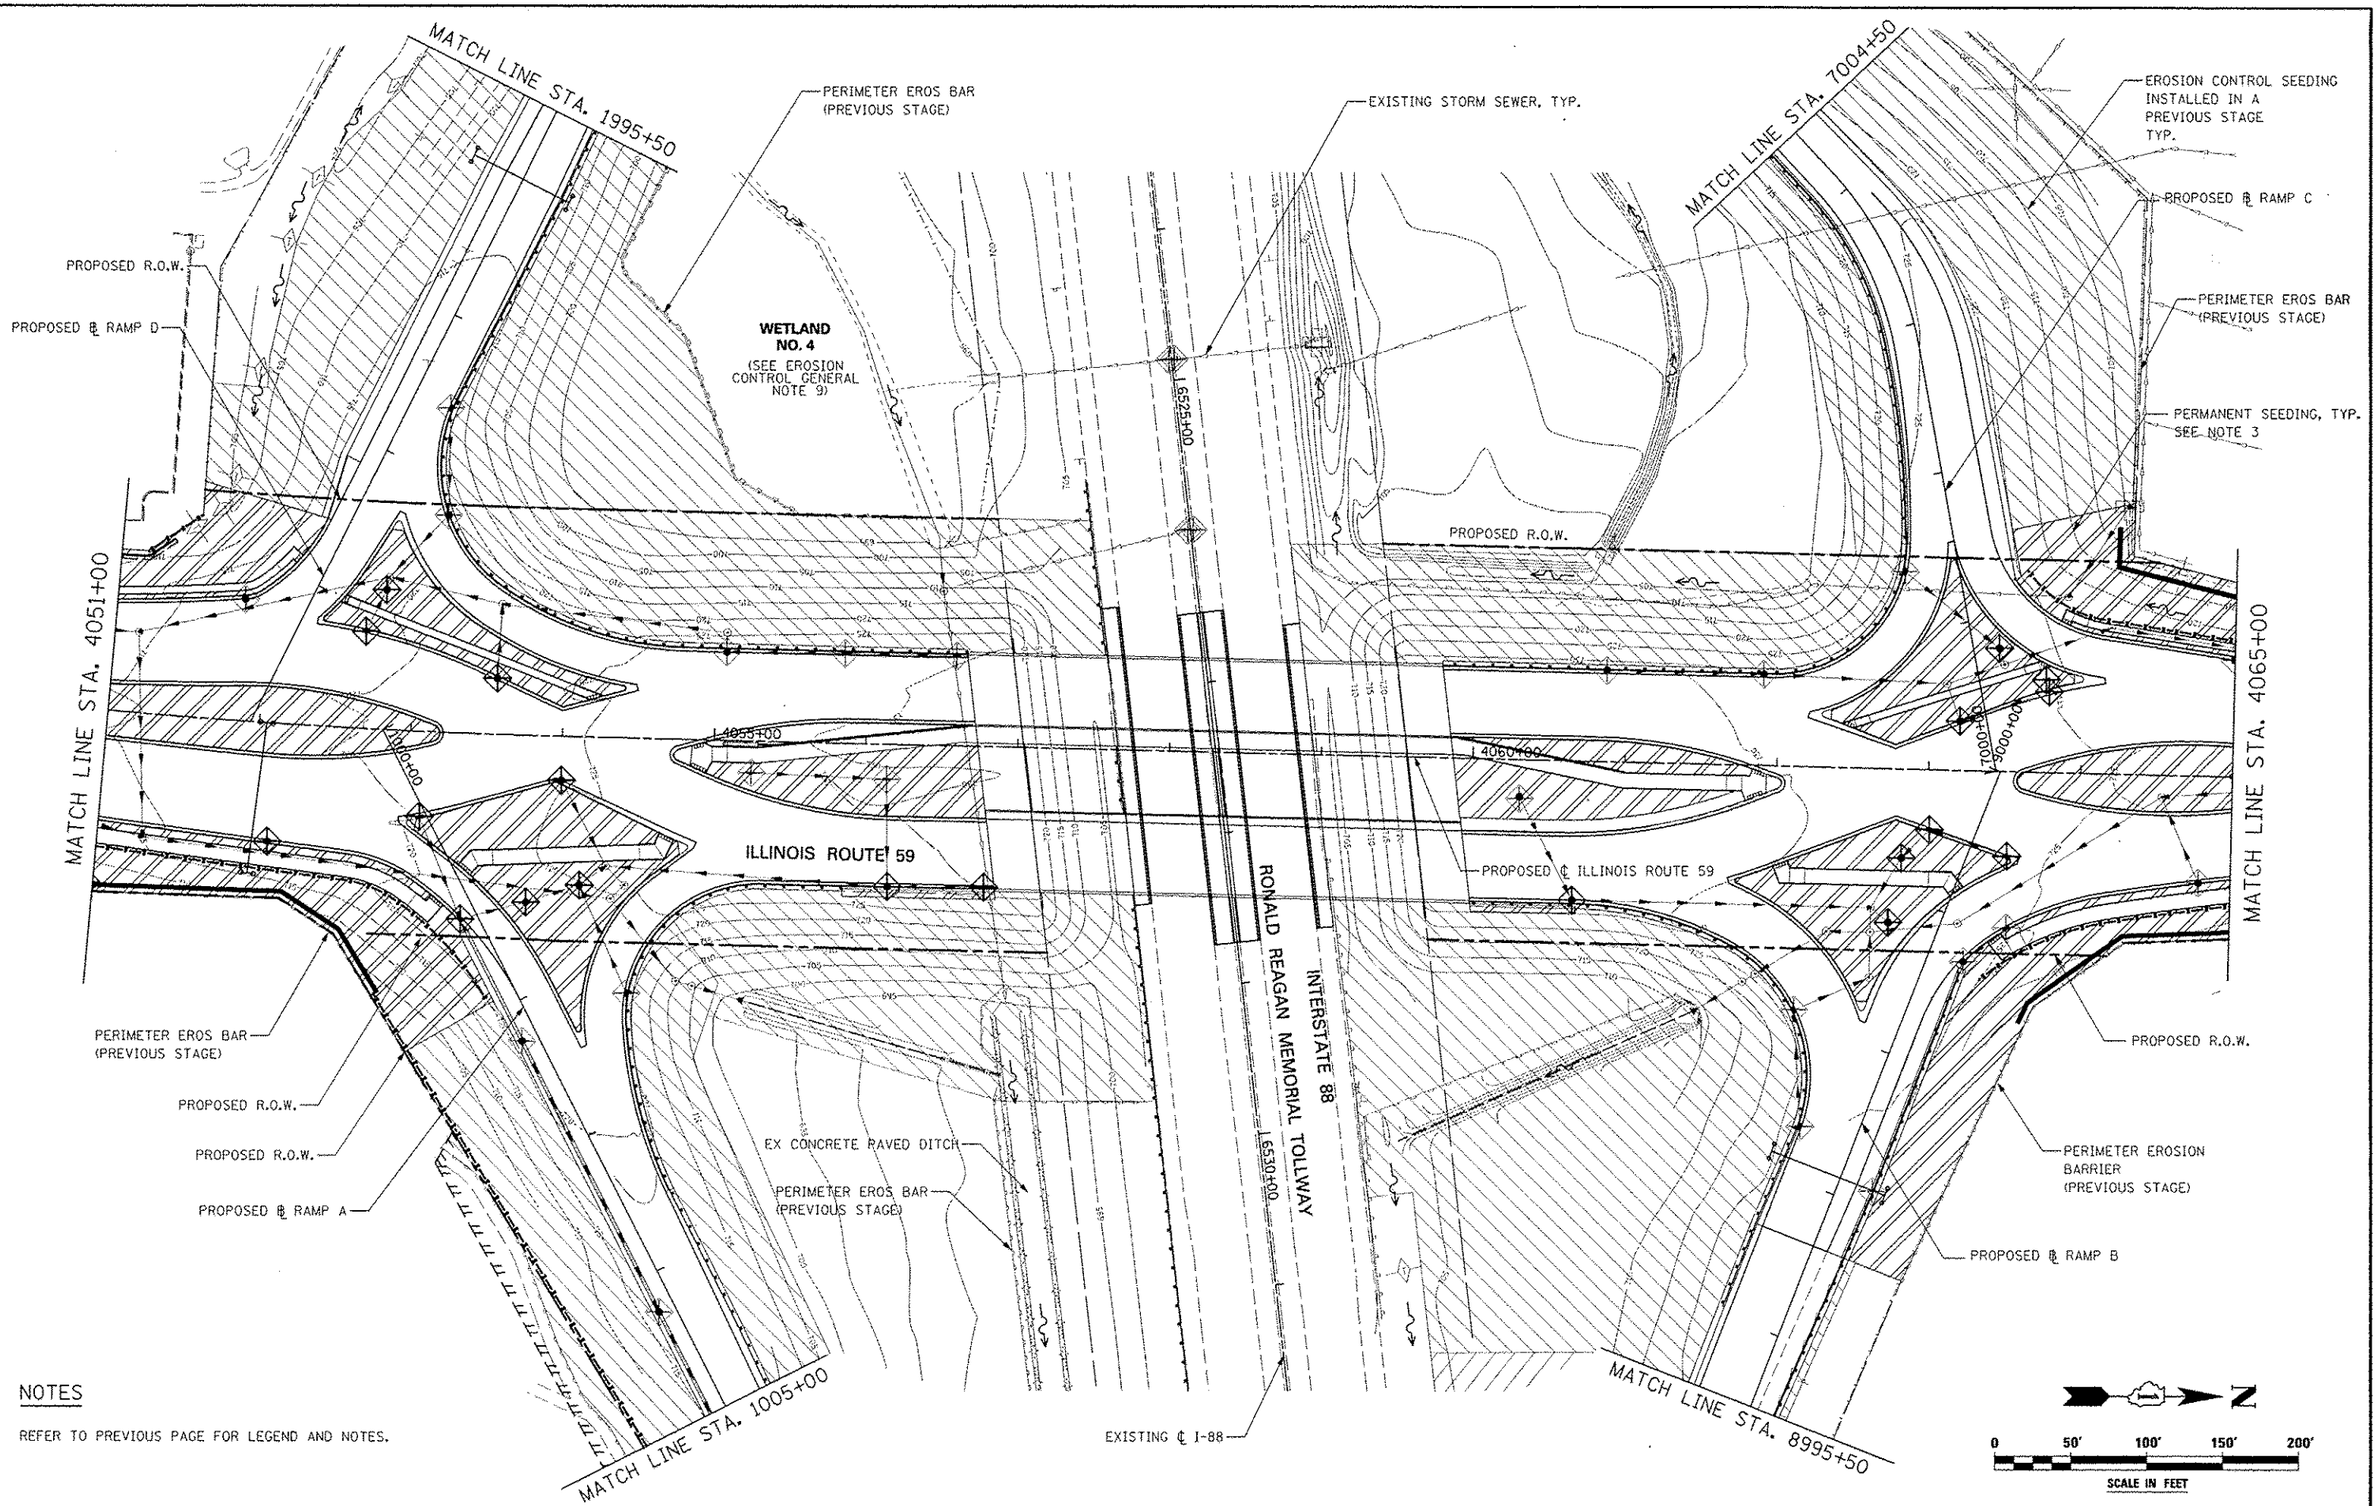


NOTES

REFER TO PREVIOUS PAGE FOR LEGEND AND NOTES.

| | | | |
|---|---|---|---|
| FILE NAME = $FILE$ | USER NAME = $USER$ | DESIGNED PJO | REVISED |
| | | DRAWN KES | REVISED |
| | PLOT SCALE = $SCALE$ | CHECKED JCM | REVISED |
| | PLOT DATE = $DATE$ | DATE 10/15/2012 | REVISED |

**STATE OF ILLINOIS**
**DEPARTMENT OF TRANSPORTATION**

**EROSION CONTROL – STAGE 4, 4A AND 4B**
**ILLINOIS ROUTE 59**

SCALE: | SHEET NO. 55 OF 66 SHEETS | STA. 4051+00 TO STA. 4065+00

| F.A.P. RTE. | SECTION | COUNTY | TOTAL SHEETS | SHEET NO. |
|---|---|---|---|---|
| 338 | (112 & 113) WRS-5 | DUPAGE | 963 | 530 |
| | | CONTRACT NO. 60131 | | |
| | ILLINOIS FED. AID PROJECT | | | |