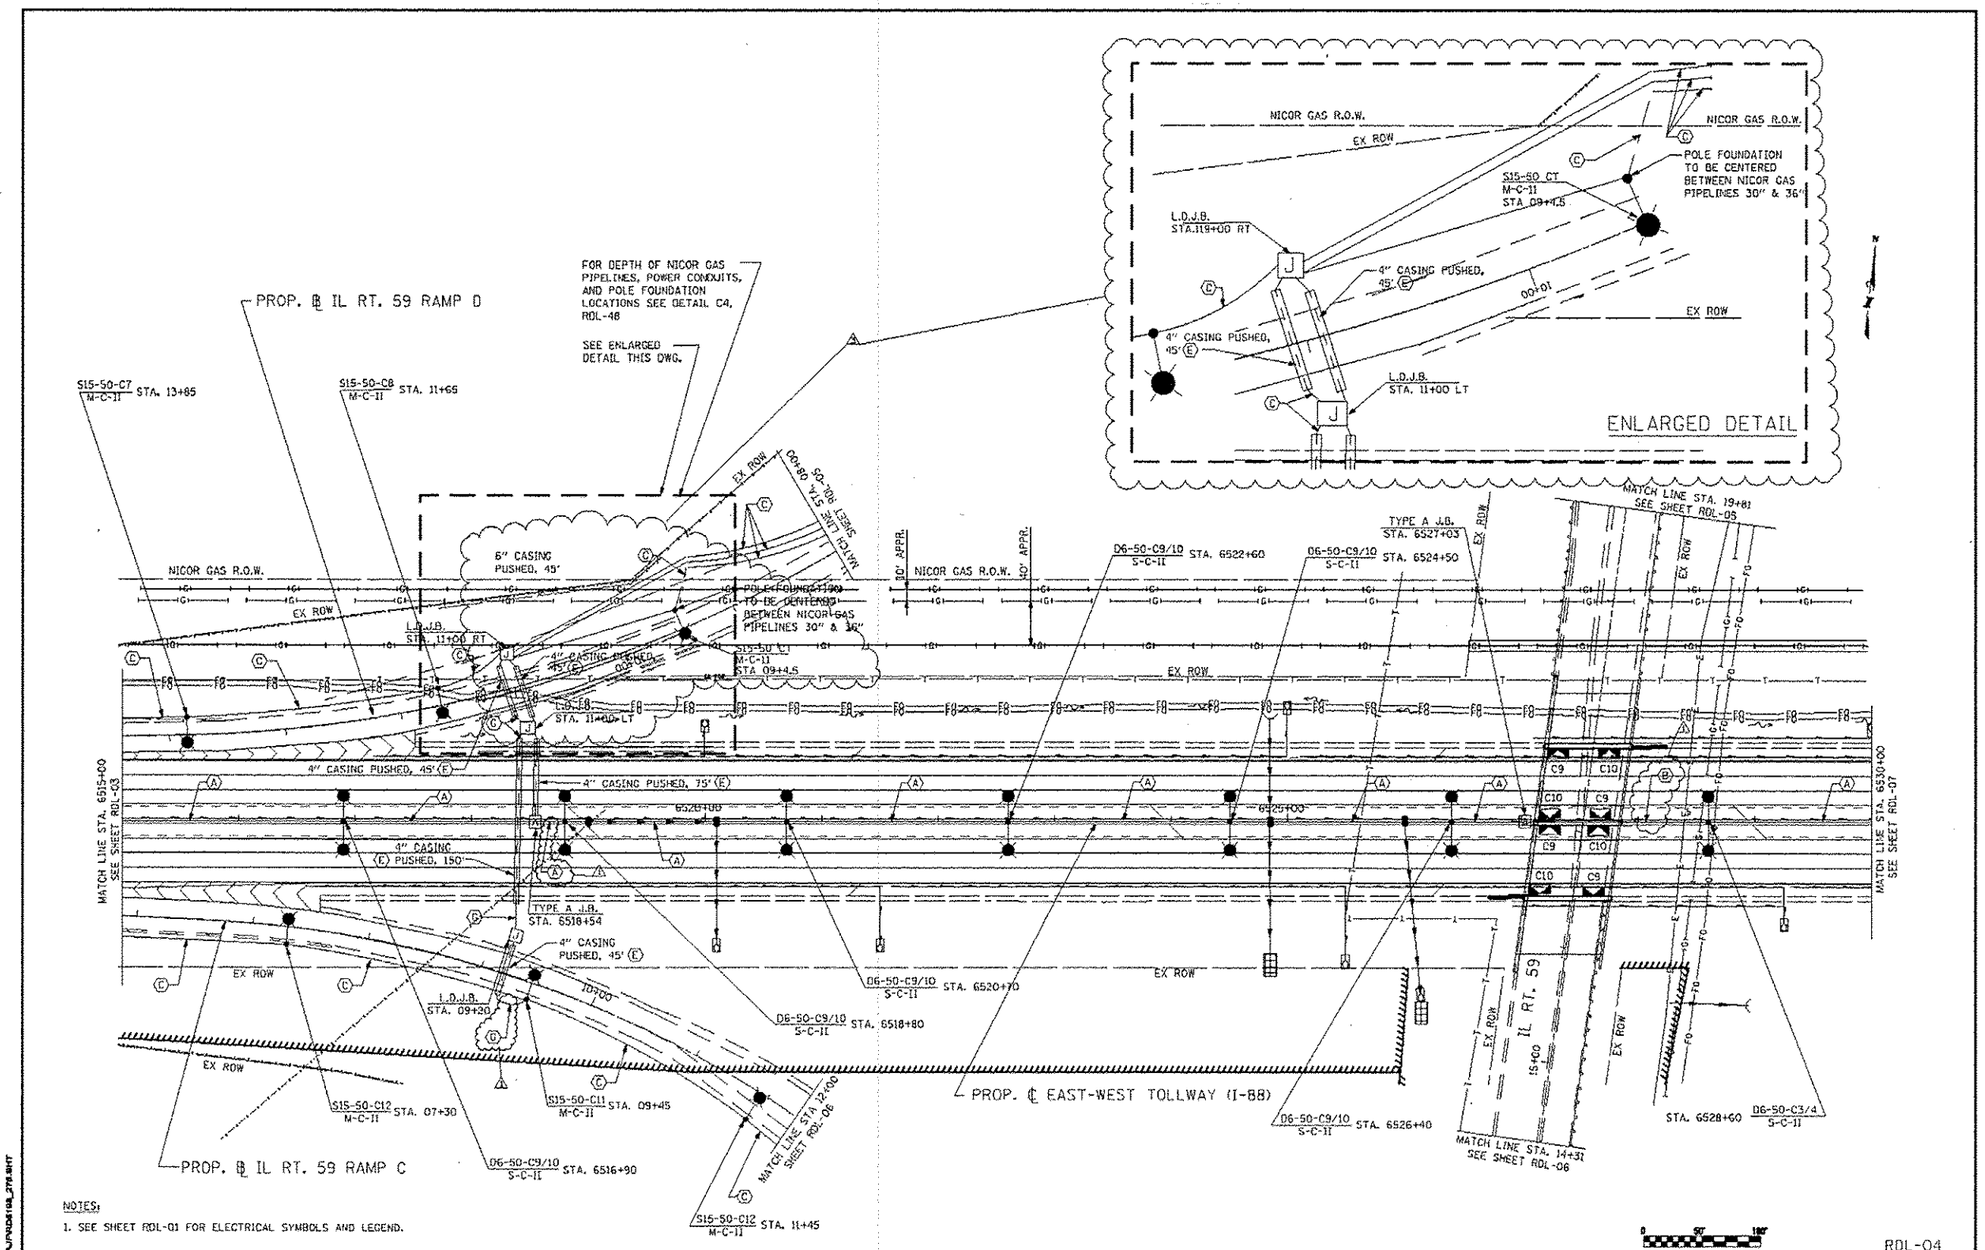

NOTES:

1. SEE SHEET RDL-01 FOR ELECTRICAL SYMBOLS AND LEGEND.

RDL-04

DRAWN BY JDM	SCALE 1"=50'	KAM ENGINEERING, INC. CONSULTING ENGINEERS 707A Davis Road, Suite 205 Elgin, Illinois 60123-1369	THE ILLINOIS STATE TOLL HIGHWAY AUTHORITY 2700 OGDEN AVENUE DOWNERS GROVE, ILLINOIS 60515
CHECKED BY SM	DATE 3/1/05		

REVISIONS		
NO.	DATE	DESCRIPTION
3	05/25/06	REVISED ELCOT INSTALLATION FROM STA. 8+00 TO STA. 11+65
2	06/22/06	ADDED CONDUIT SCHEDULE AND MISC. REVISION
1	05/12/06	REVISED

CONTRACT NO. RR-04-5198

PROPOSED LIGHTING PLAN

DRAWING NO. 275 OF 601

FOR INFORMATION ONLY

FILE NAME = $FILE1$	USER NAME = $USER1$	DESIGNED MCP	REVISED -
		DRAWN MLB	REVISED -
	PLOT SCALE = $SCALE$	CHECKED MCP	REVISED -
	PLOT DATE = $DATE$	DATE 10/15/2012	REVISED -

STATE OF ILLINOIS
DEPARTMENT OF TRANSPORTATION

EXISTING LIGHTING PLAN (FOR REFERENCE)

SCALE: AS SHOWN | SHEET NO. 3 OF 9 SHEETS | STA. 4038+00 TO STA. 4044+00

F.A.P. RTE.	SECTION	COUNTY	TOTAL SHEETS	SHEET NO.
338	(112 & 113) WRS-5	DUPAGE	963	578
	LT-23	CONTRACT NO. 60131		
	ILLINOIS FED. AID PROJECT			