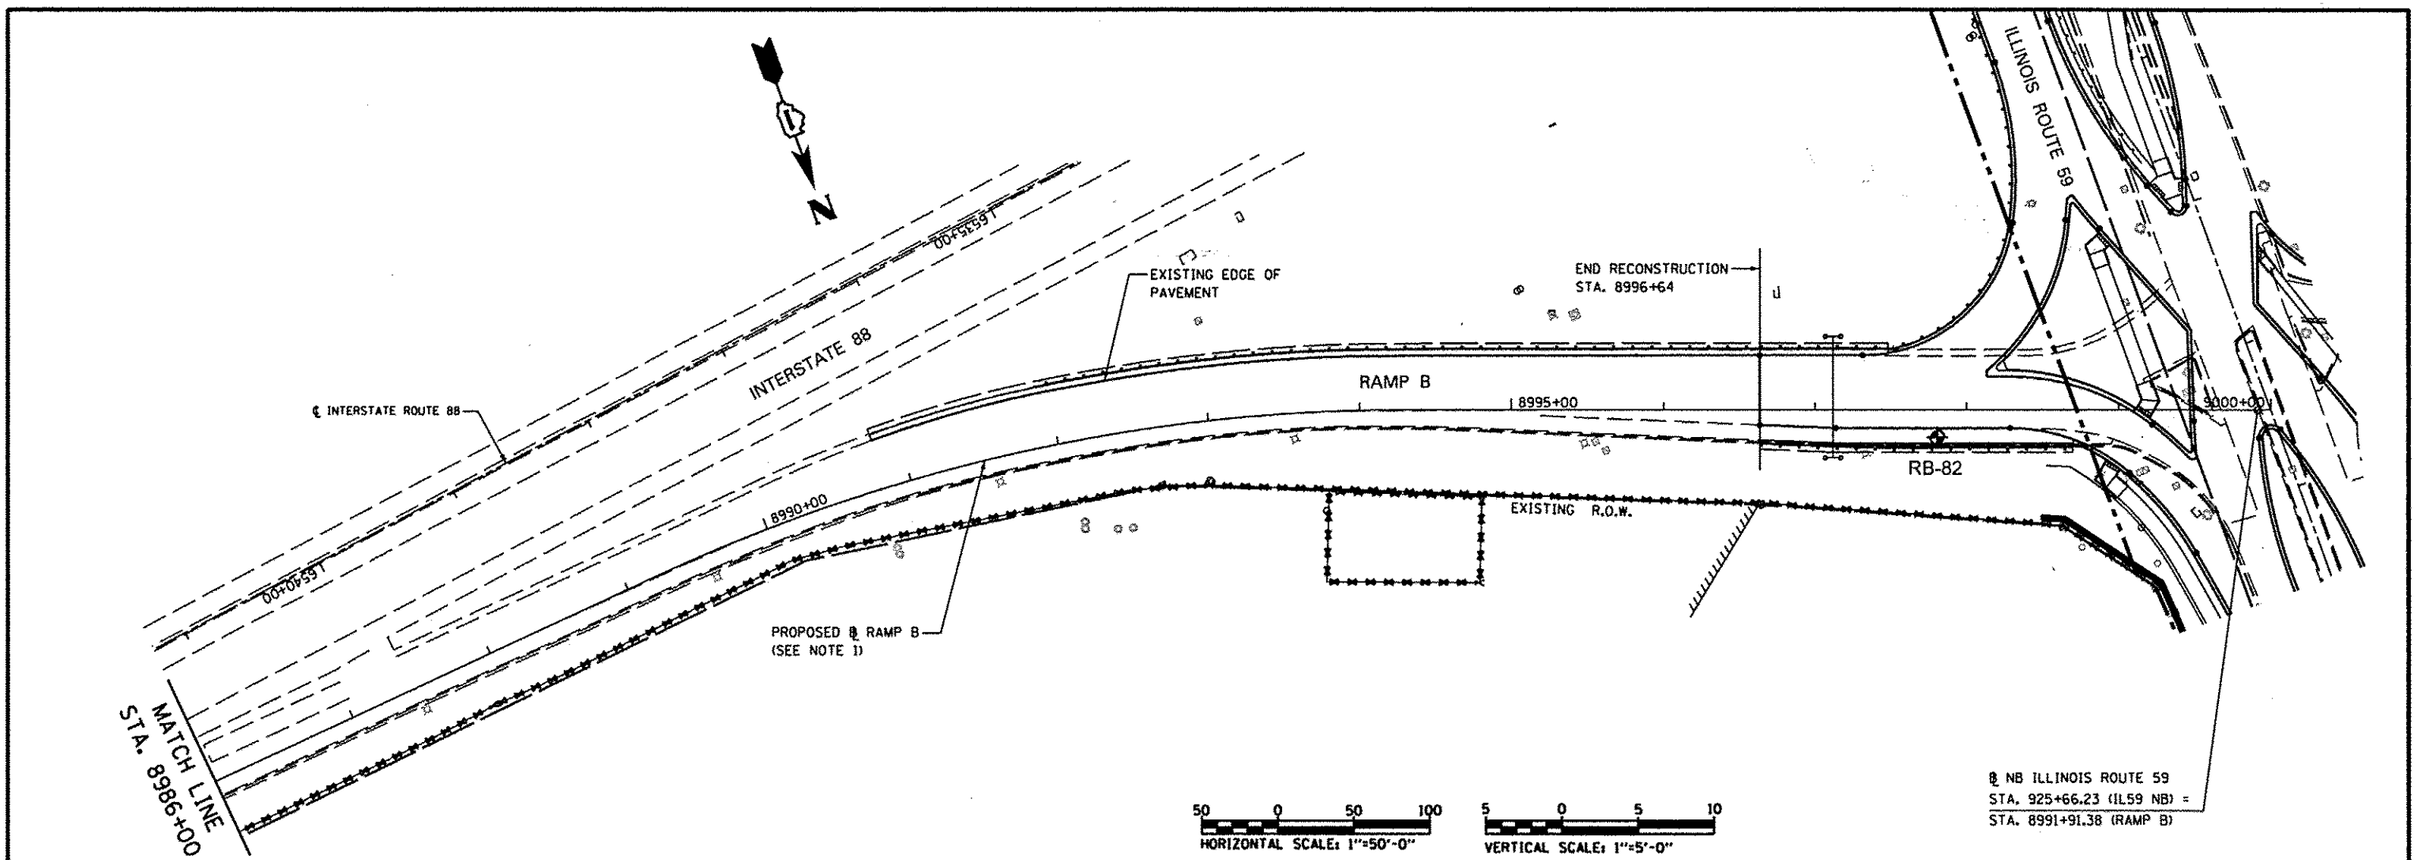

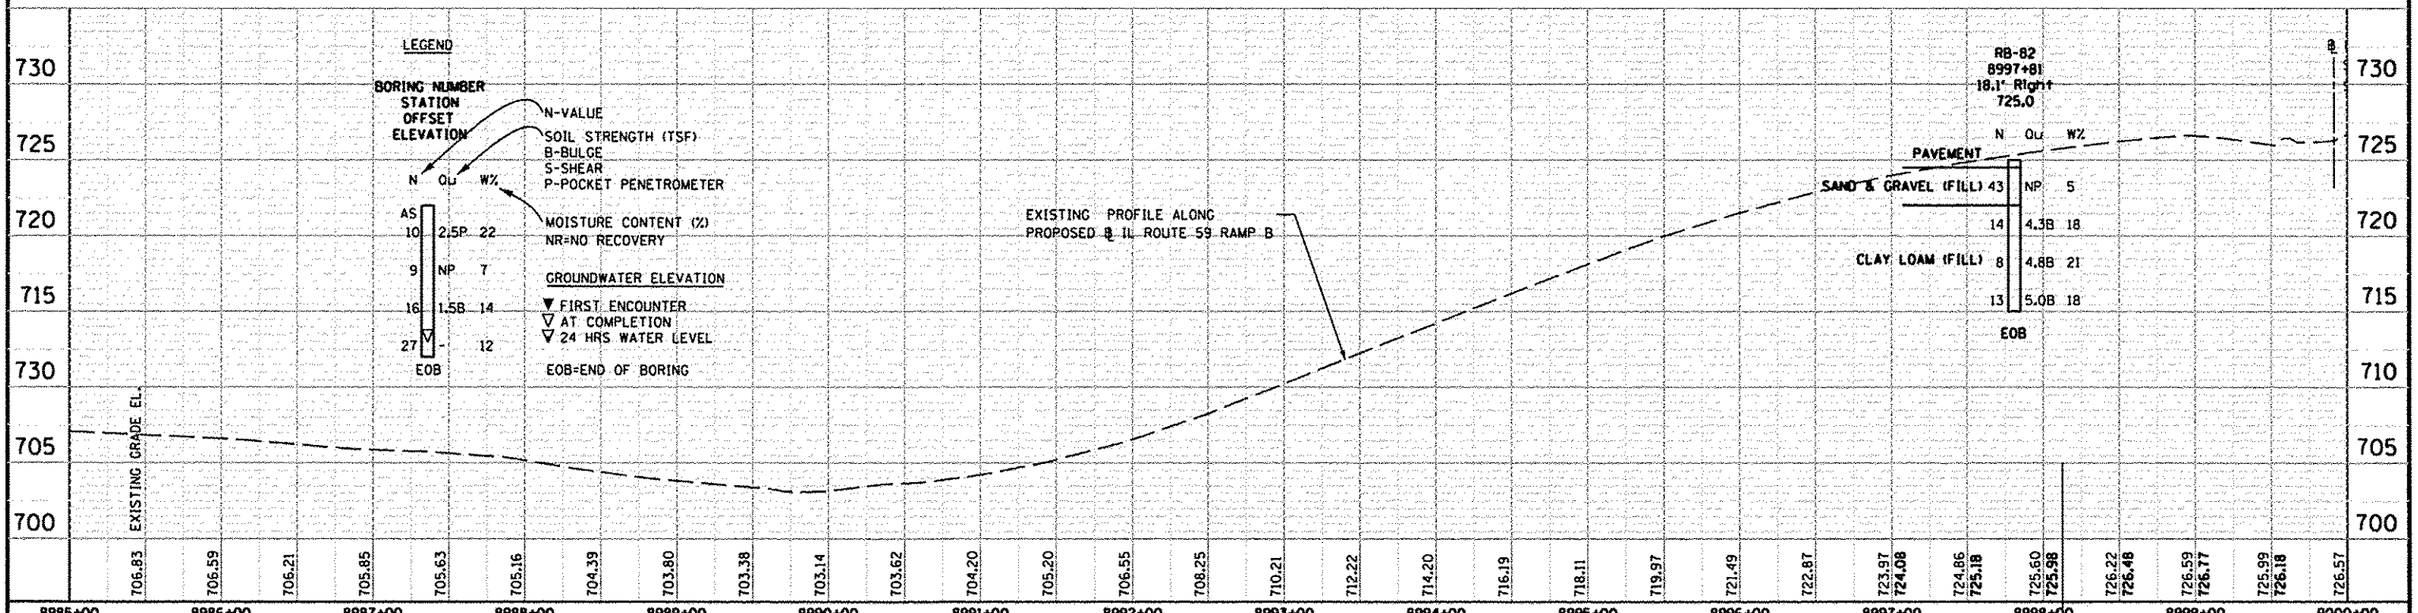

PLAN — DRAFTED, PLOTTED, GRADES CHECKED, FINAL NOTED, NOTE BOOK, NO., BY, DATE

PROFILE — DRAFTED, PLOTTED, GRADES CHECKED, FINAL NOTED, NOTE BOOK, NO., BY, DATE

Geo Services, Inc.
Geotechnical, Environmental & Civil Engineering
805 Asherwf Court, Suite 204
Naperville, Illinois 60565
(630) 355-2838

USER NAME =	DESIGNED - RWC	REVISED -	
	DRAWN - RWC	REVISED -	
PLOT SCALE =	CHECKED - AJP	REVISED -	
PLOT DATE =	DATE - 5/17/2012	REVISED -	

STATE OF ILLINOIS
DEPARTMENT OF TRANSPORTATION

SOIL BORING PLAN / PROFILE – RAMP B

SCALE: AS SHOWN | SHEET NO. 3 OF 3 SHEETS | STA. 8986+00 TO STA. 9000+00

F.A.P. RTE.	SECTION	COUNTY	TOTAL SHEETS	SHEET NO.
338/IL 59	(112 & 113) WRS-5	DUPAGE	963	697
		CONTRACT NO. 60131		

FED. ROAD DIST. NO. | ILLINOIS | FED. AID PROJECT