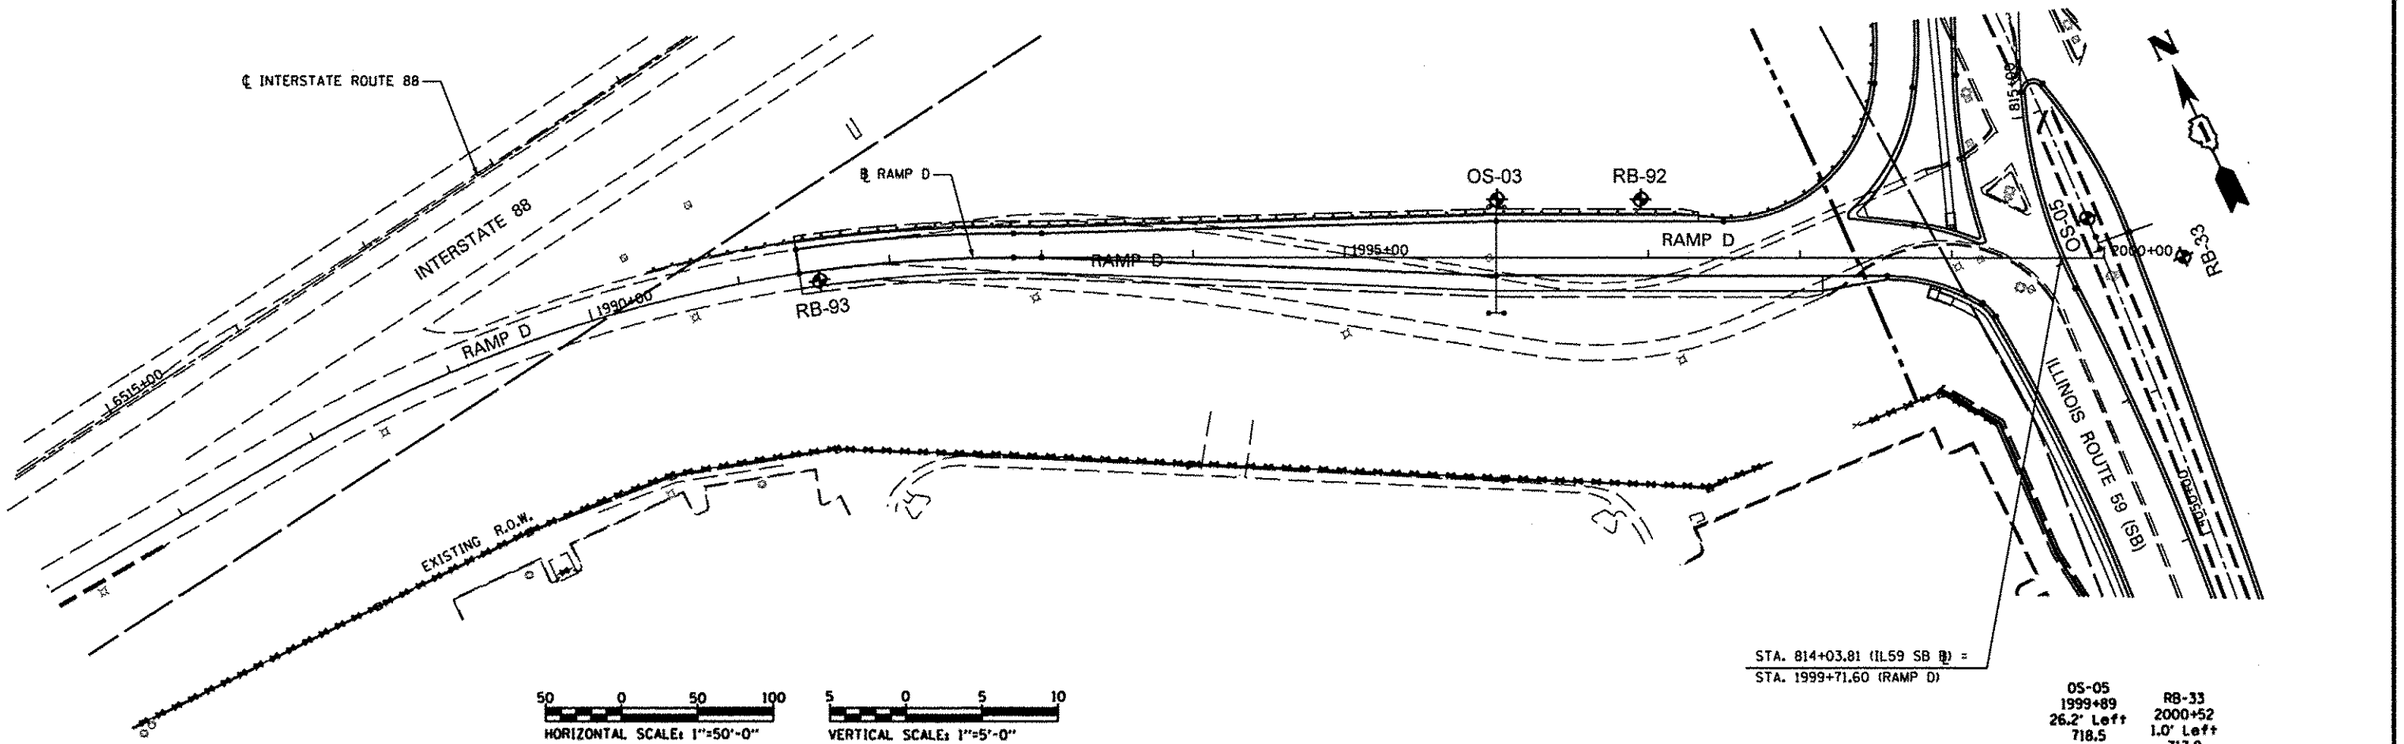

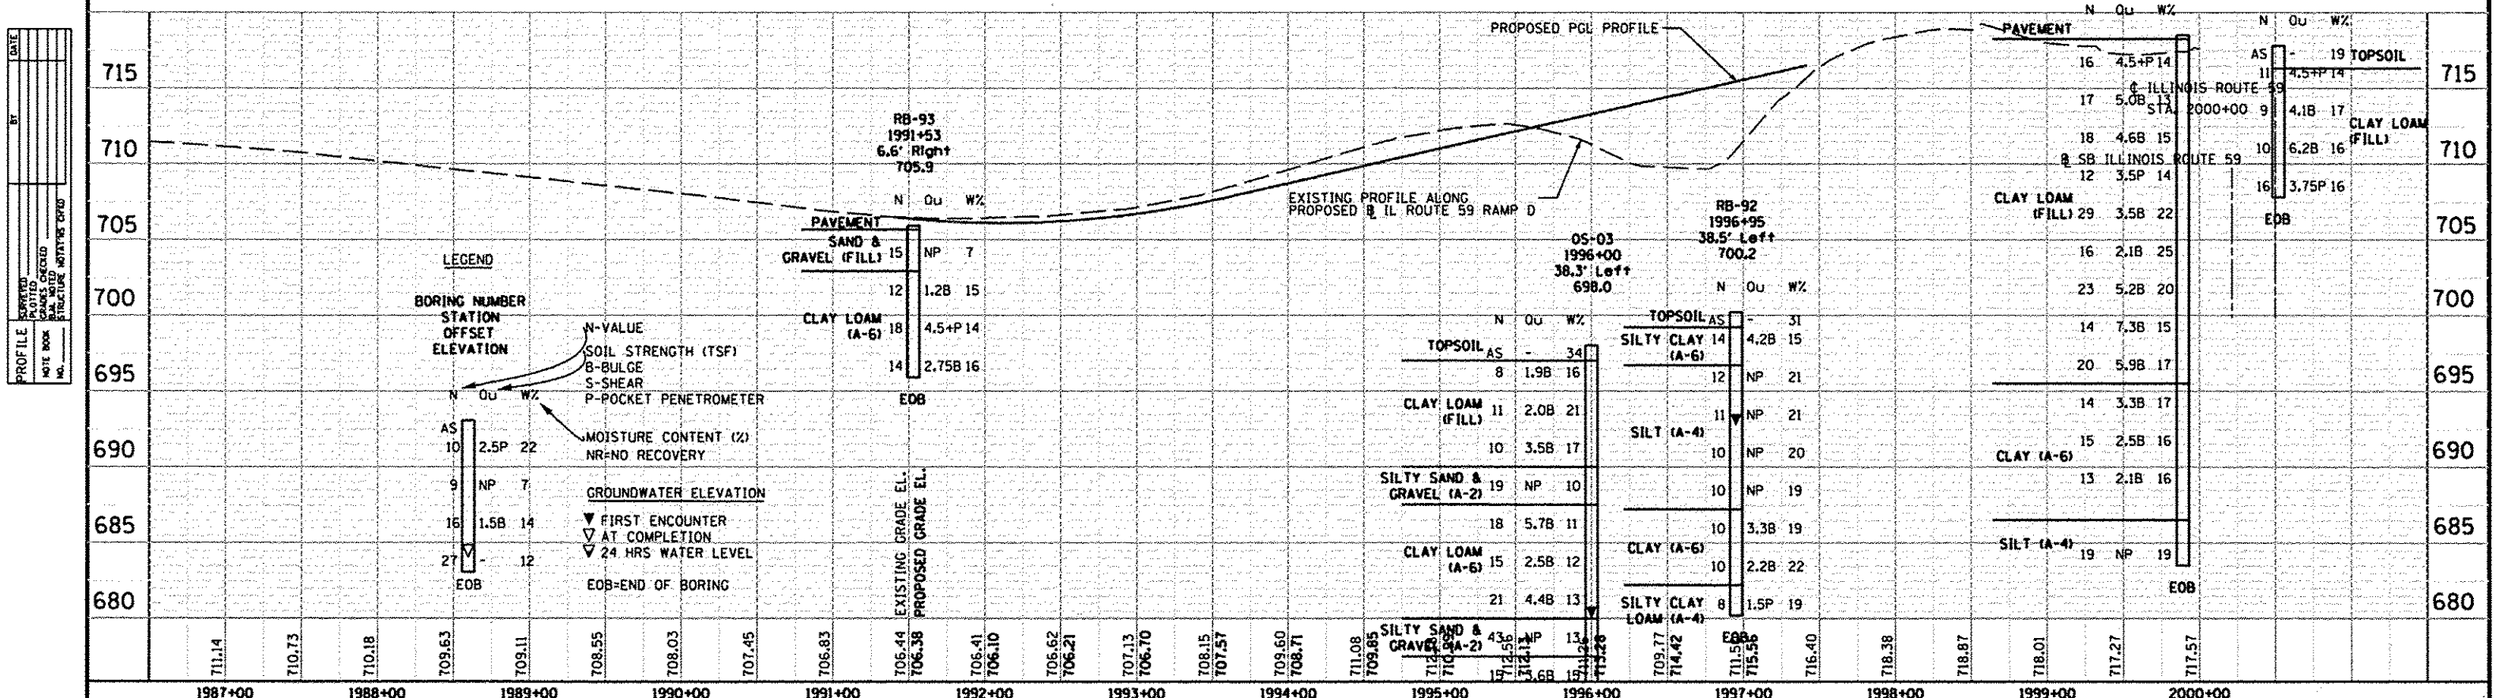

PROFILE
SURVEYED
PLOTTED
GRADES CHECKED
STRUCTURE NOTATIONS CKD
NOTE BOOK
NO.
BY
DATE

Geo Services, Inc.
Geotechnical, Environmental & Civil Engineering
805 Lakehurst Court, Suite 204
Naperville, Illinois 60563
(630) 355-2838

USER NAME =	DESIGNED - RWC	REVISED - 7/11/2012	
	DRAWN - RWC	REVISED -	
PLOT SCALE =	CHECKED - AJP	REVISED -	
PLOT DATE =	DATE - 5/17/2012	REVISED -	

STATE OF ILLINOIS
DEPARTMENT OF TRANSPORTATION

SOIL BORING PLAN / PROFILE – RAMP D

SCALE: AS SHOWN | SHEET NO. 1 OF 1 SHEETS | STA. 1991+40 TO STA. 2000+00

F.A.P. RTE.	SECTION	COUNTY	TOTAL SHEETS	SHEET NO.
338/IL 59	4112 & 1131 WRS-5	DUPAGE	963	700
		CONTRACT NO. 60131		
FED. ROAD DIST. NO.	ILLINOIS	FED. AID PROJECT		