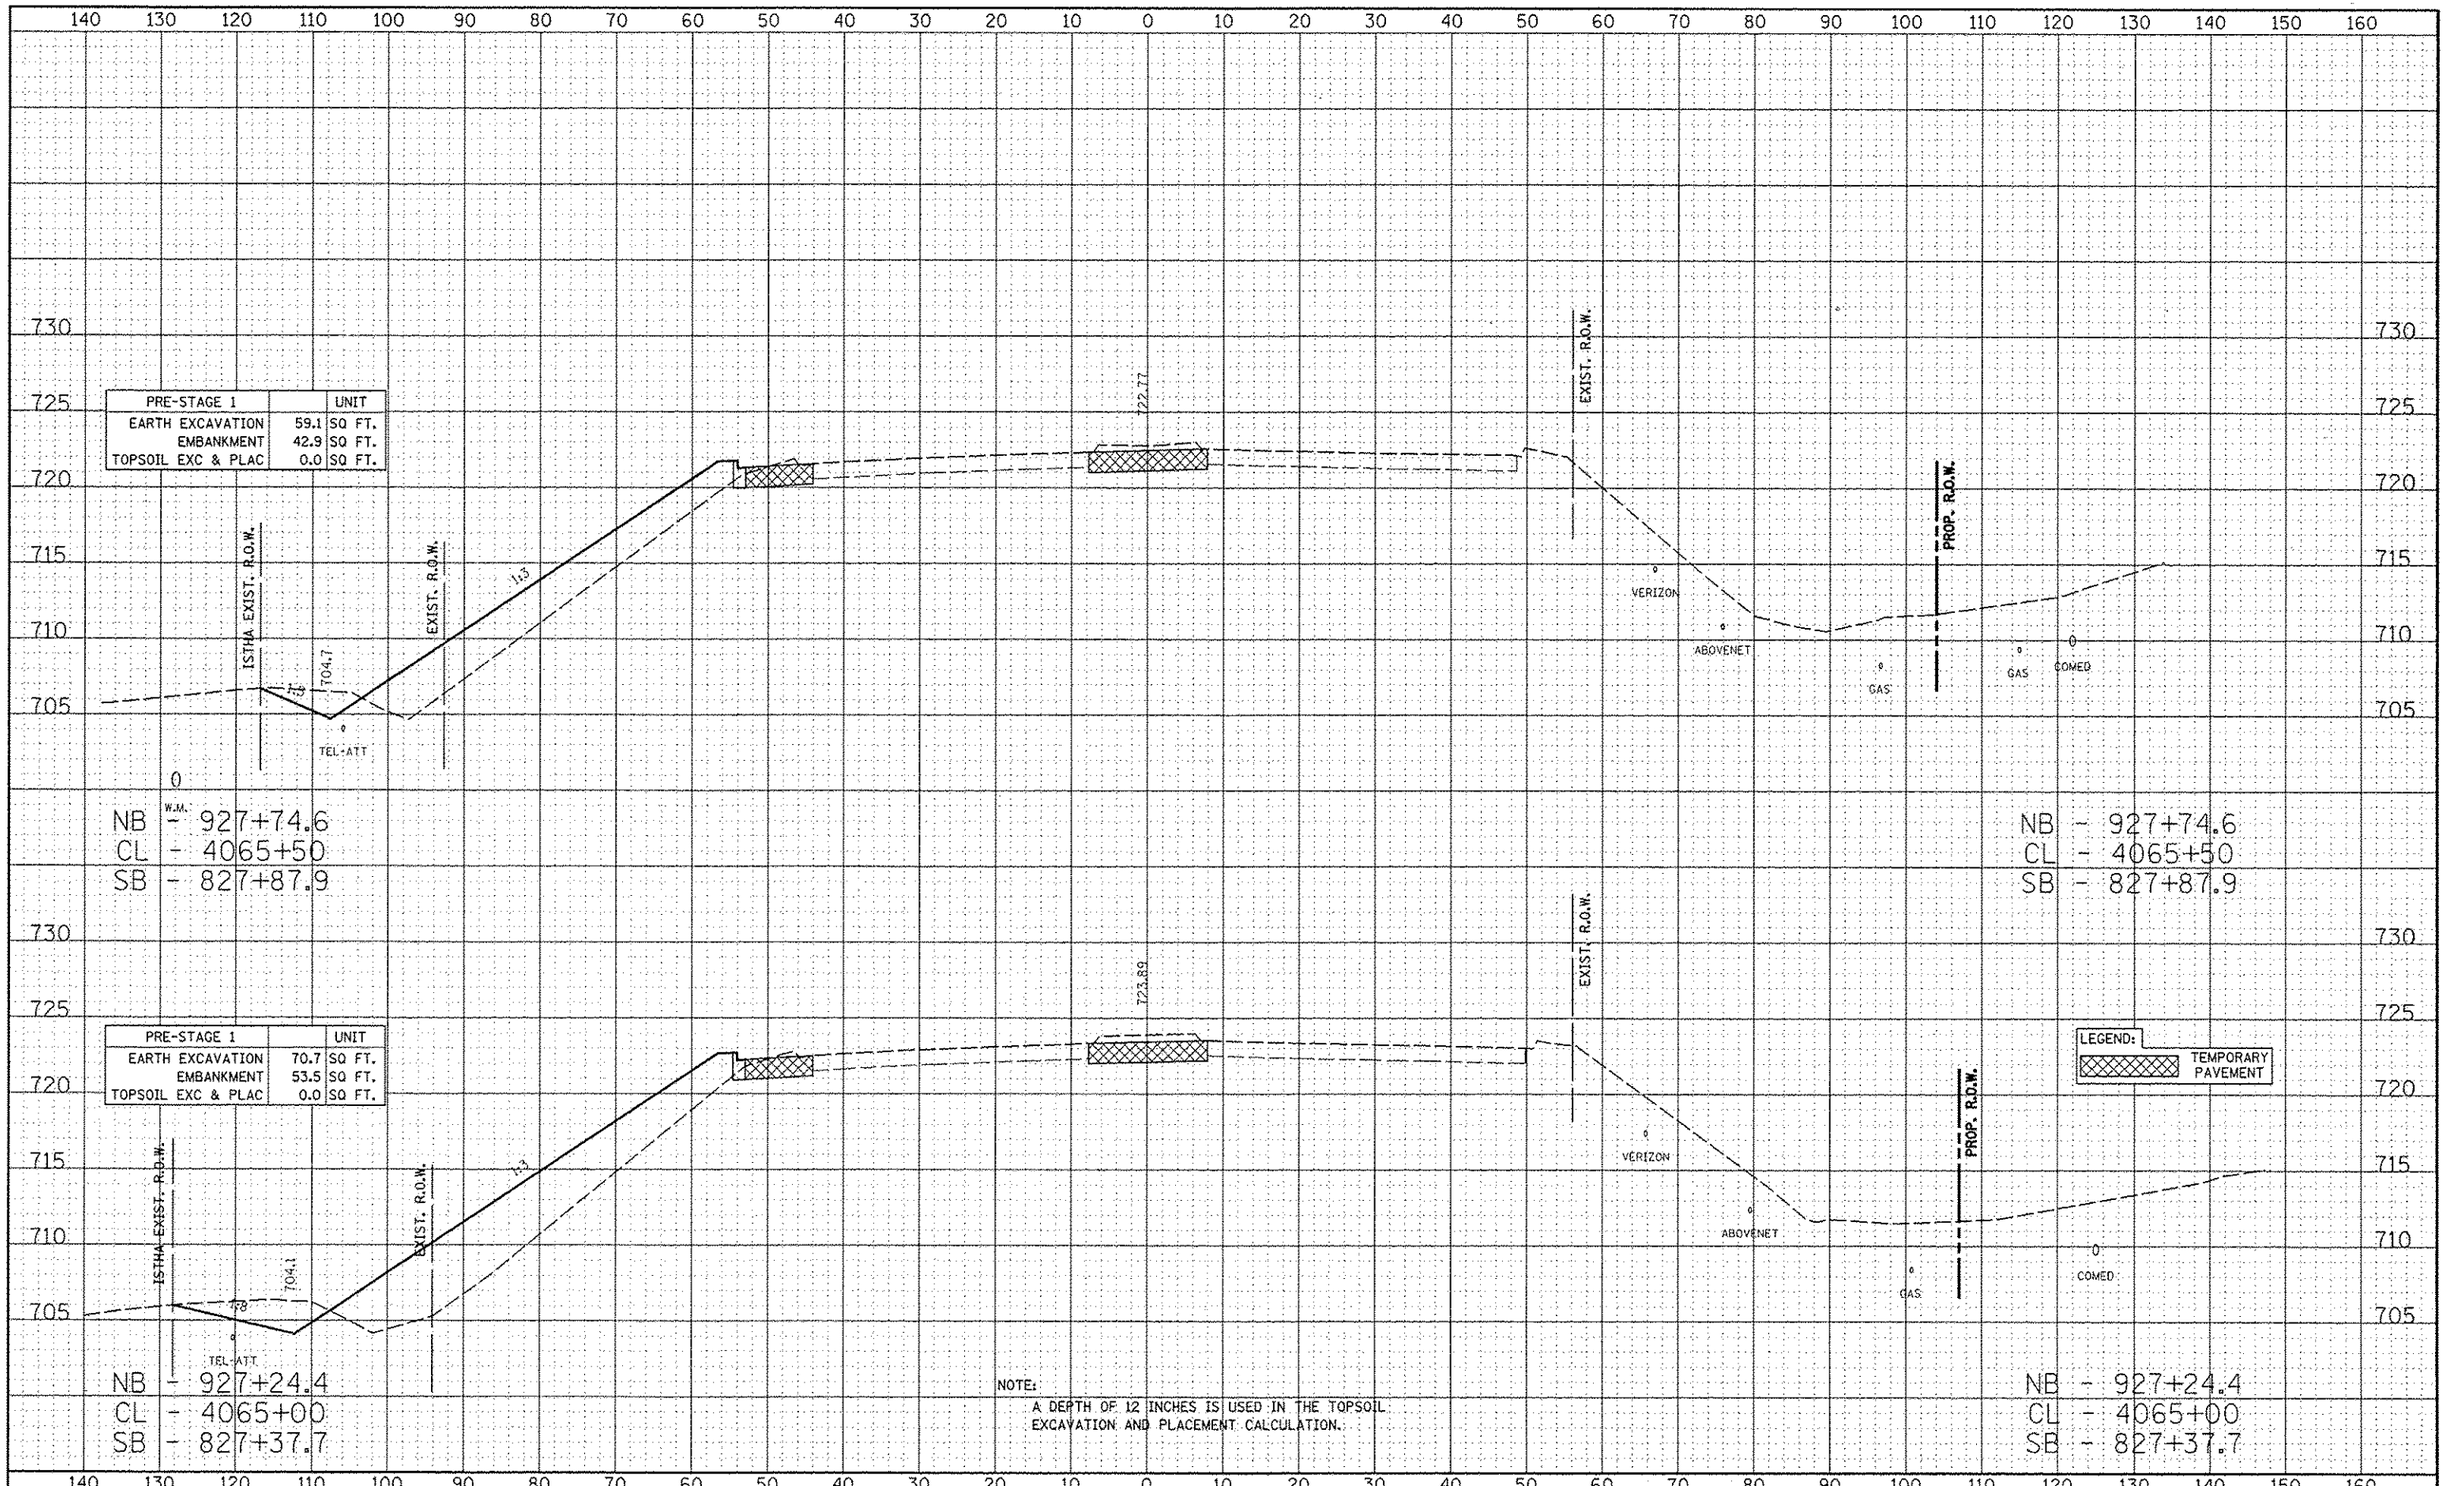

FILE NAME = $FILE$	USER NAME = $USER$	DESIGNED - RTA	REVISED	STATE OF ILLINOIS DEPARTMENT OF TRANSPORTATION	CROSS-SECTIONS ILLINOIS ROUTE 59 – PRE-STAGE
	PLOT SCALE = $SCALE$	DRAWN - KES	REVISED		SCALE: SHEET NO. 20 OF 30 SHEETS STA. 4065+00 TO STA. 4065+50
	PLOT DATE = $DATE$	CHECKED - PJO	REVISED		
		DATE - 10/15/2012	REVISED		

F.A.P. RTE.	SECTION	COUNTY	TOTAL SHEETS	SHEET NO.
338	(112 & 113) WRS-5	DUPAGE	963	755
		CONTRACT NO. 60I31		
FED. ROAD DIST. NO.	ILLINOIS	FED. AID PROJECT		