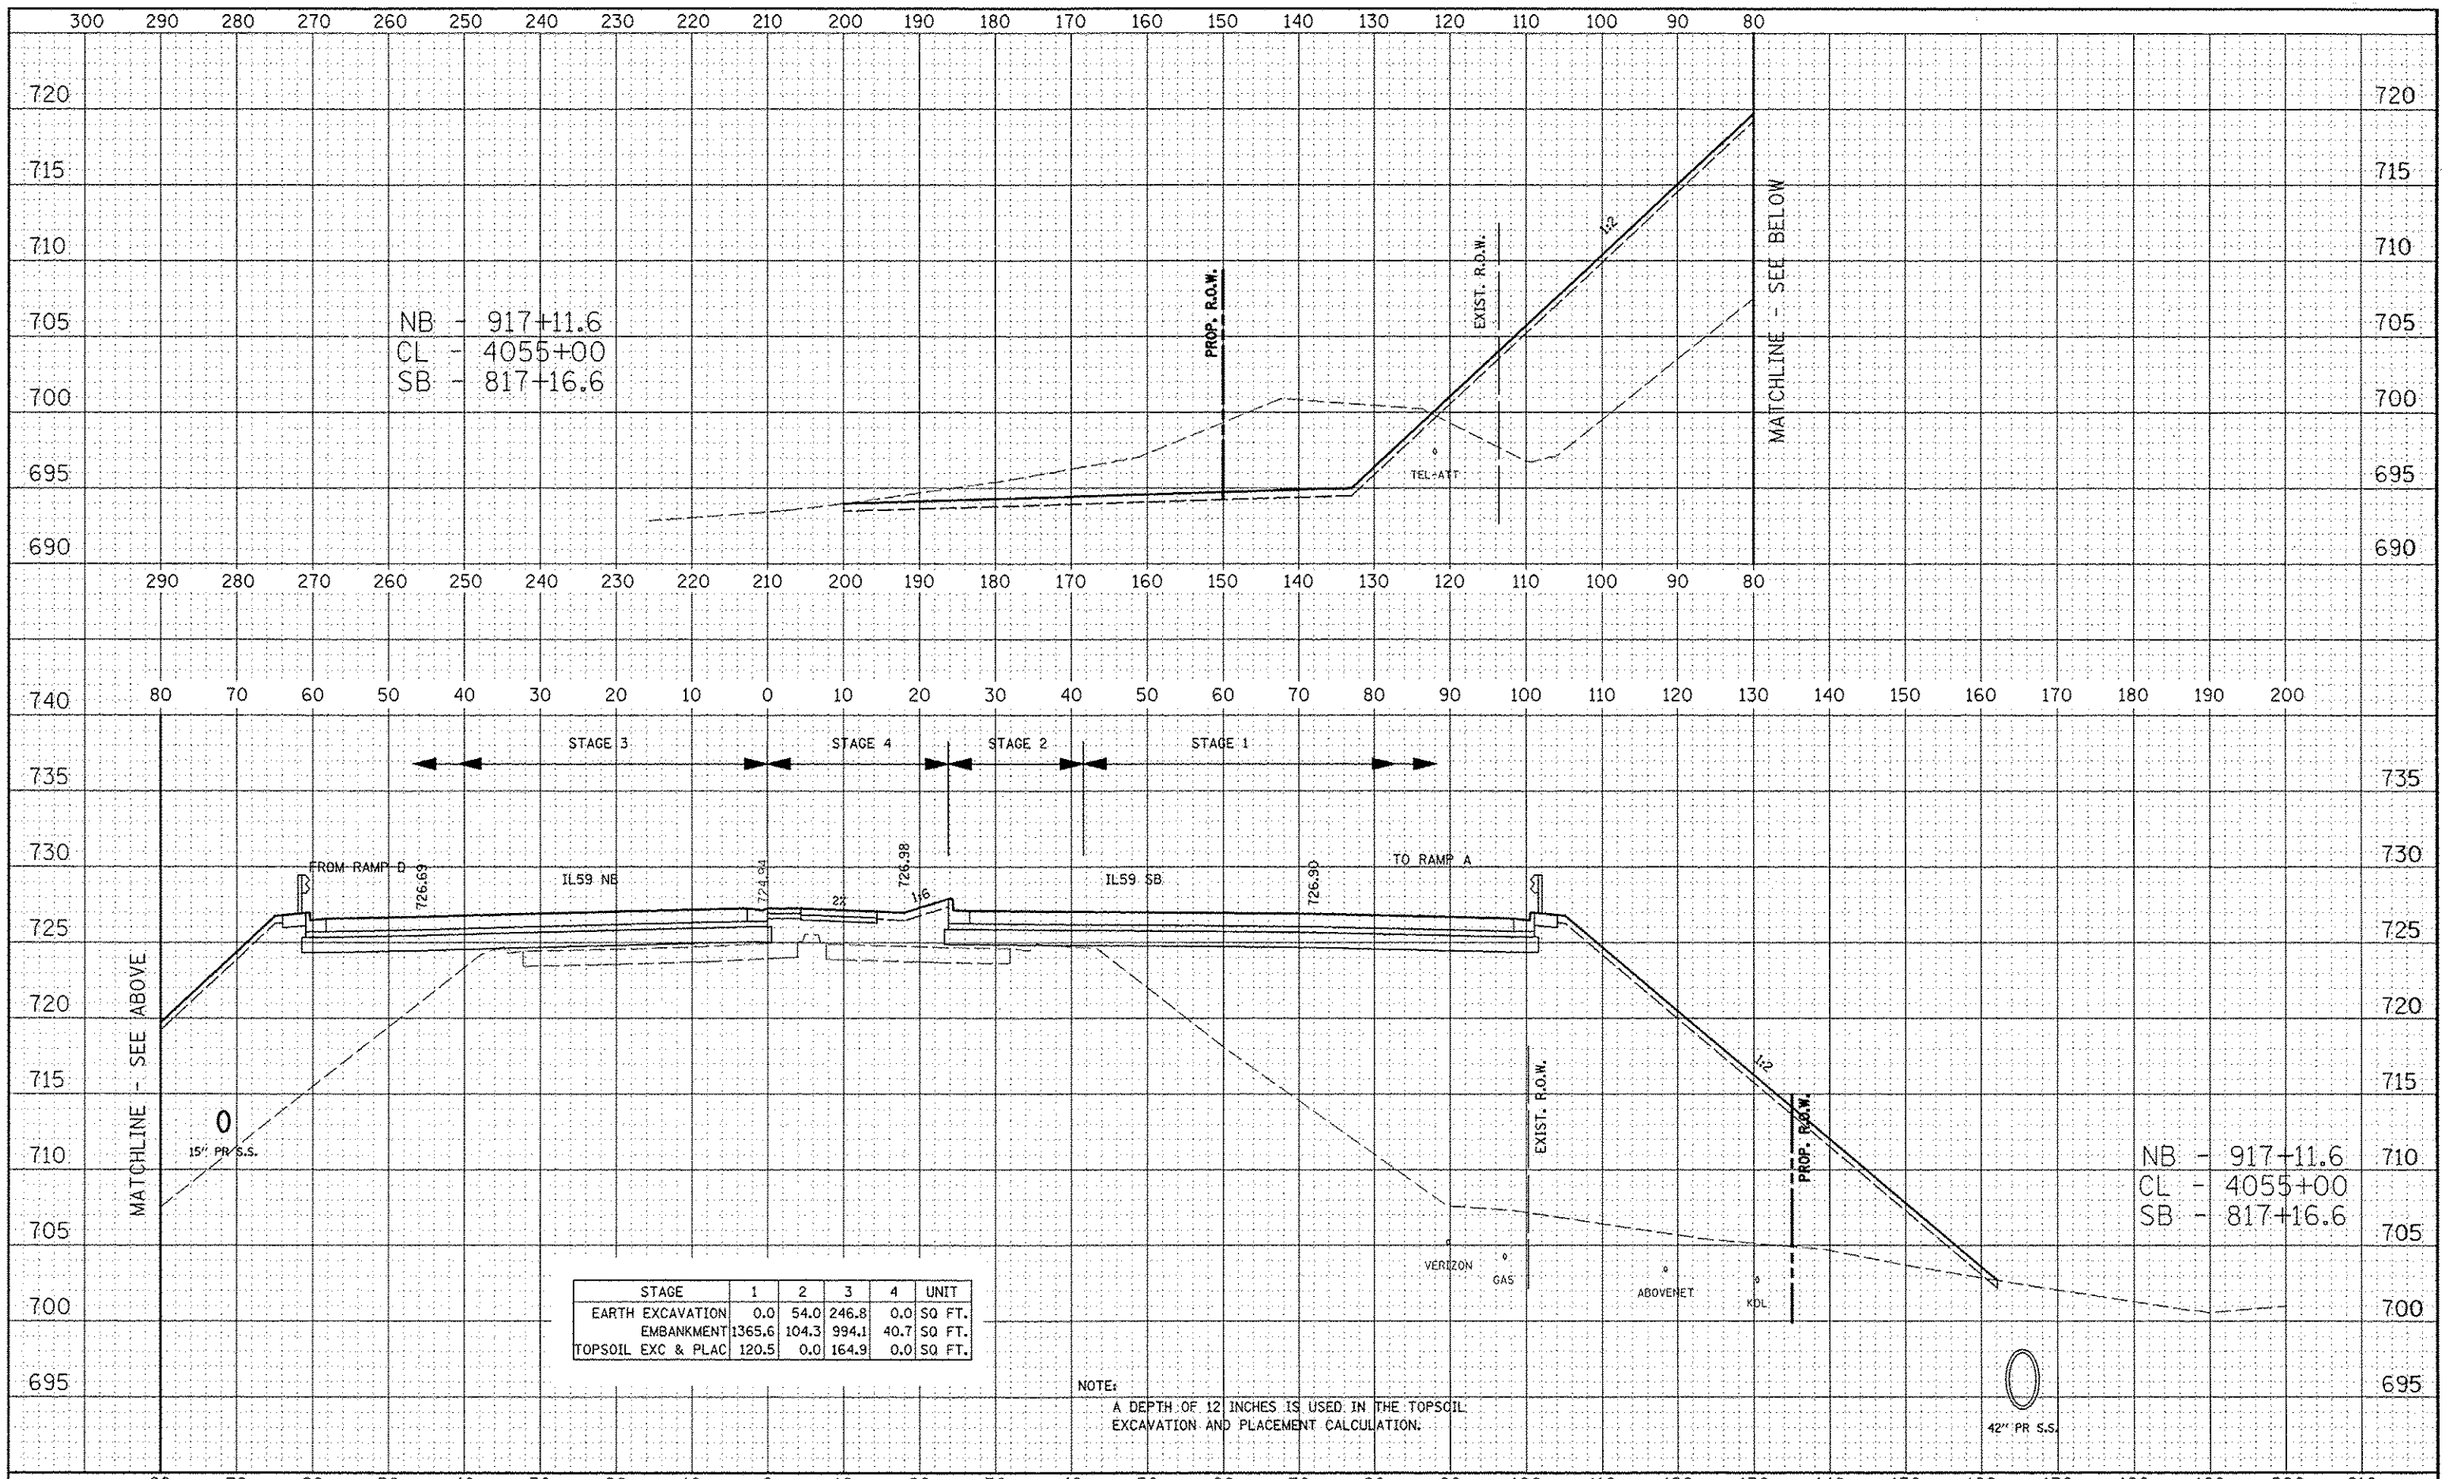

STAGE	1	2	3	4	UNIT
EARTH EXCAVATION	0.0	54.0	246.8	0.0	SQ FT.
EMBANKMENT	1365.6	104.3	994.1	40.7	SQ FT.
TOPSOIL EXC & PLAC	120.5	0.0	164.9	0.0	SQ FT.

NOTE:
A DEPTH OF 12 INCHES IS USED IN THE TOPSOIL EXCAVATION AND PLACEMENT CALCULATION.

FILE NAME =	USER NAME = MUSEKS	DESIGNED - RTA	REVISED -
		DRAWN - KES	REVISED -
	PLOT SCALE = 50SCALE=	CHECKED - PJO	REVISED -
	PLOT DATE = MDATE=	DATE - 10/15/2012	REVISED -

STATE OF ILLINOIS
DEPARTMENT OF TRANSPORTATION

CROSS-SECTIONS
ILLINOIS ROUTE 59 - STAGE 1 THRU 4

SCALE: | SHEET NO. 11 OF 38 SHEETS | STA. 4055+00 TO STA. 4055+00

F.A.P. RTE.	SECTION	COUNTY	TOTAL SHEETS	SHEET NO.
338	(112 & 113) WRS-5	DUPAGE	963	776
		CONTRACT NO. 60131		

FED. ROAD DIST. NO. | ILLINOIS | FED. AID PROJECT