NO.	REVISION	BY	DATE
	FINAL		
	SIGNED		
	SURVEYED		
	ADDENDUM		
	NOTE BOOK		
	PLANS BY		
	AREAS		
	AREAS CHECKED		

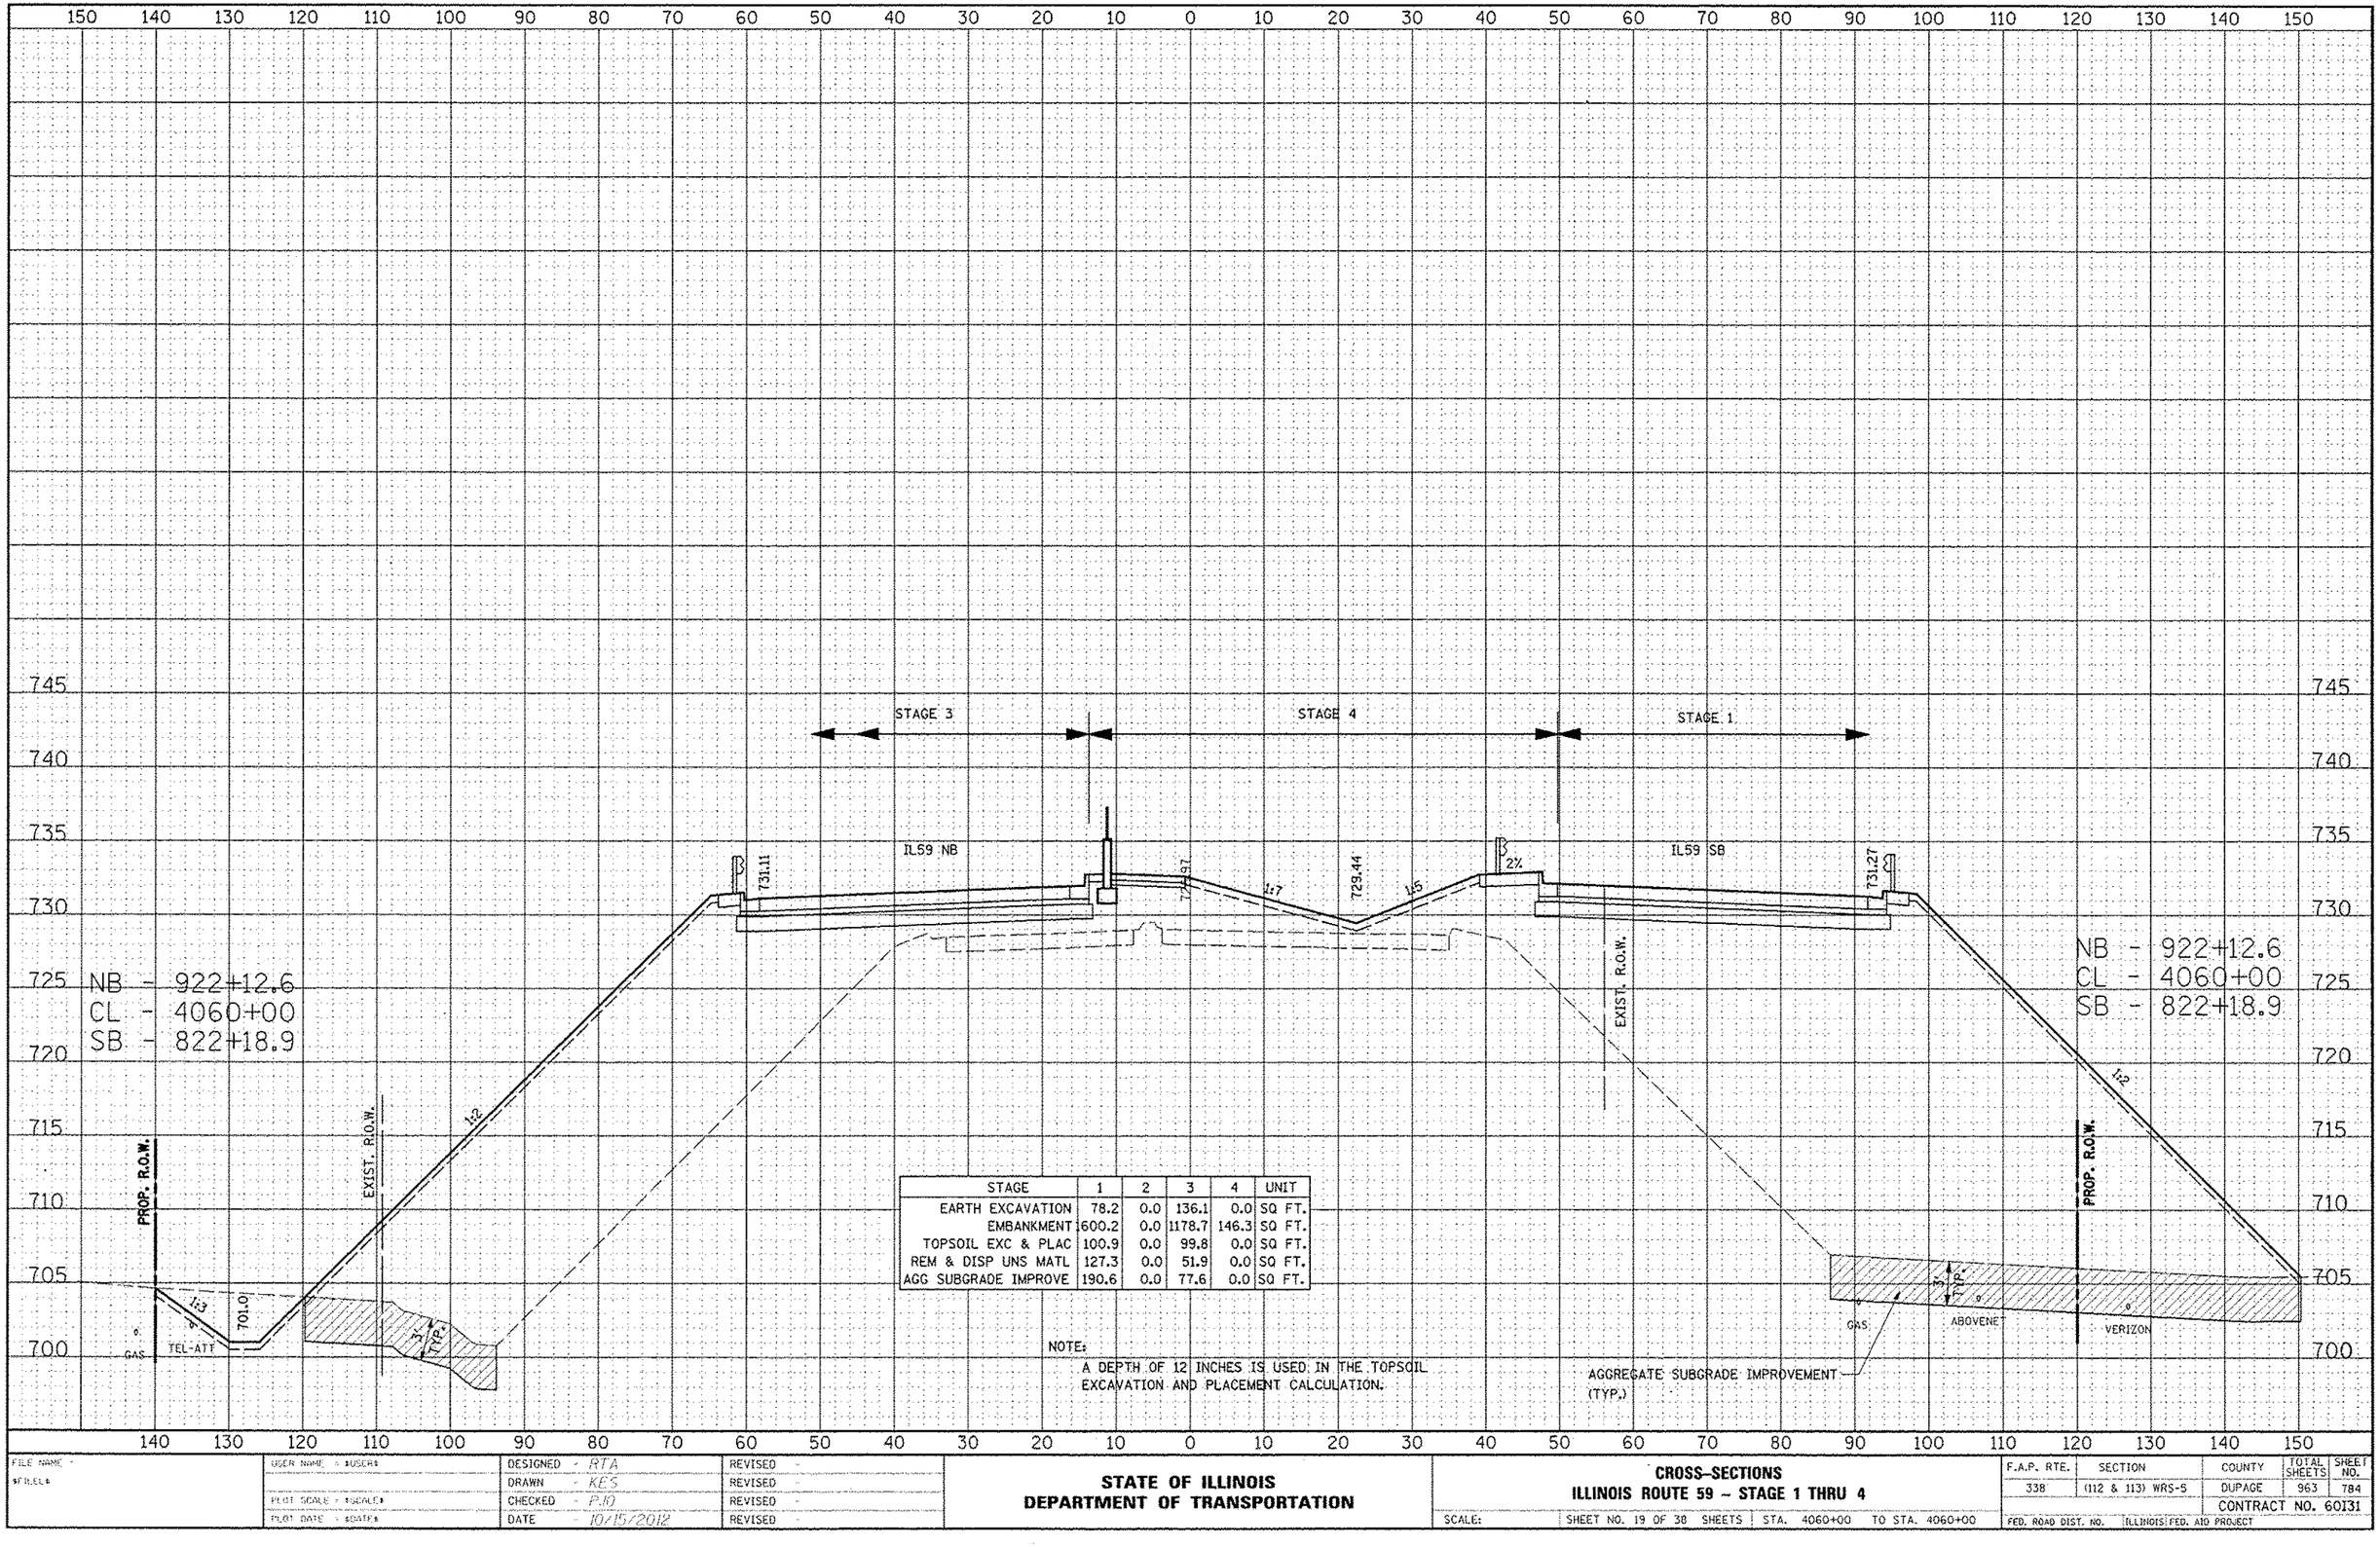

STAGE	1	2	3	4	UNIT
EARTH EXCAVATION	78.2	0.0	136.1	0.0	SQ FT.
EMBANKMENT	600.2	0.0	1178.7	146.3	SQ FT.
TOPSOIL EXC & PLAC	100.9	0.0	99.8	0.0	SQ FT.
REM & DISP UNS MATL	127.3	0.0	51.9	0.0	SQ FT.
AGG SUBGRADE IMPROVE	190.6	0.0	77.6	0.0	SQ FT.

NOTE:
A DEPTH OF 12 INCHES IS USED IN THE TOPSOIL EXCAVATION AND PLACEMENT CALCULATION.

FILE NAME = $FILE$	USER NAME = $USER$	DESIGNED - RTA	REVISED -
		DRAWN - KES	REVISED -
	PLOT SCALE = $SCALE$	CHECKED - PJO	REVISED -
	PLOT DATE = $DATE$	DATE - 10/15/2012	REVISED -

STATE OF ILLINOIS
DEPARTMENT OF TRANSPORTATION

CROSS-SECTIONS
ILLINOIS ROUTE 59 - STAGE 1 THRU 4

SCALE: | SHEET NO. 19 OF 38 SHEETS | STA. 4060+00 | TO STA. 4060+00

F.A.P. RTE.	SECTION	COUNTY	TOTAL SHEETS	SHEET NO.
338	(112 & 113) WRS-5	DUPAGE	963	784
		CONTRACT NO. 60131		
FED. ROAD DIST. NO.	ILLINOIS	FED. AID PROJECT		