NO.	NOTE BOOK	FINAL SURVEY
	SURVEYED	
	PLOTTED	
	VERIFIED	
	AREAS	
	AREAS CHECKED	

NO.	NOTE BOOK	FINAL SURVEY
	DRAWN	
	PLOTTED	
	VERIFIED	
	AREAS	
	AREAS CHECKED	

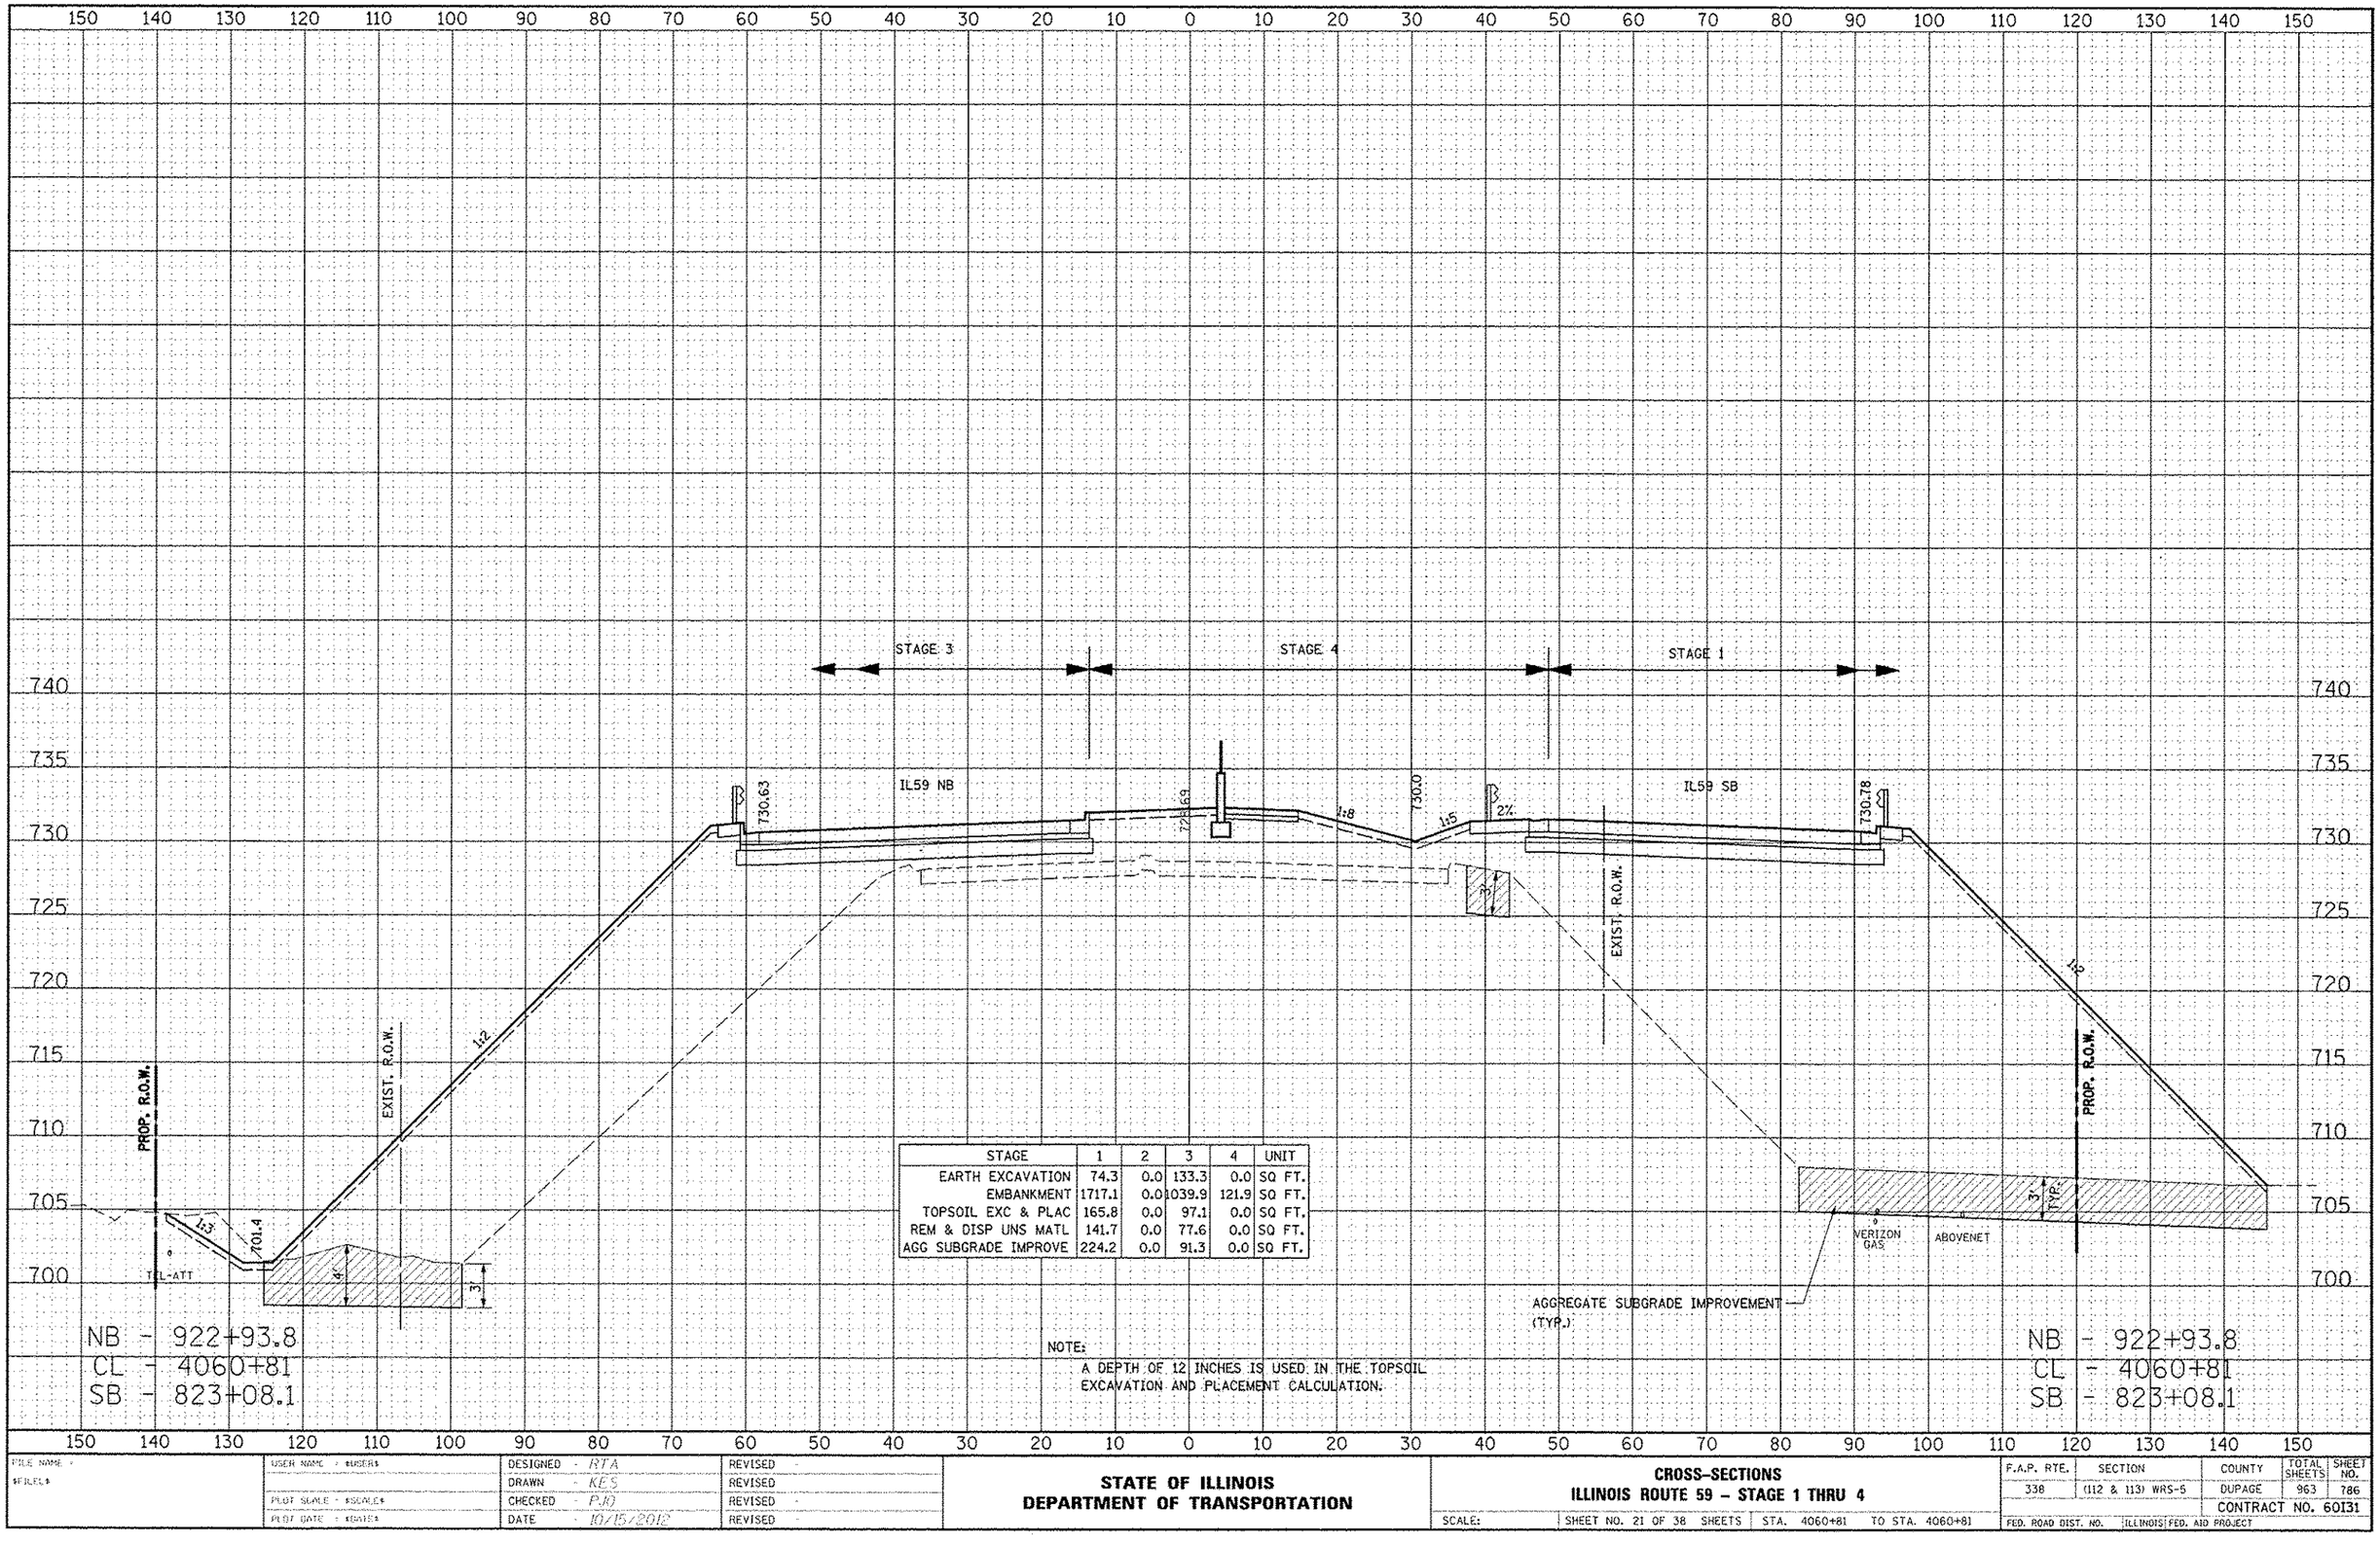

STAGE	1	2	3	4	UNIT
EARTH EXCAVATION	74.3	0.0	133.3	0.0	SQ FT.
EMBANKMENT	1717.1	0.0	1039.9	121.9	SQ FT.
TOPSOIL EXC & PLAC	165.8	0.0	97.1	0.0	SQ FT.
REM & DISP UNS MATL	141.7	0.0	77.6	0.0	SQ FT.
AGG SUBGRADE IMPROVE	224.2	0.0	91.3	0.0	SQ FT.

NOTE:
A DEPTH OF 12 INCHES IS USED IN THE TOPSOIL EXCAVATION AND PLACEMENT CALCULATION.

FILE NAME = $FILE$	USER NAME = $USER$	DESIGNED - RTA	REVISED
		DRAWN - KES	REVISED
	PLOT SCALE = $SCALE$	CHECKED - PJO	REVISED
	PLOT DATE = $DATE$	DATE - 10/15/2012	REVISED

STATE OF ILLINOIS
DEPARTMENT OF TRANSPORTATION

CROSS-SECTIONS
ILLINOIS ROUTE 59 – STAGE 1 THRU 4

SCALE: | SHEET NO. 21 OF 38 SHEETS | STA. 4060+81 | TO STA. 4060+81

F.A.P. RTE.	SECTION	COUNTY	TOTAL SHEETS	SHEET NO.
338	(112 & 113) WRS-S	DUPAGE	963	786
		CONTRACT NO. 60I31		
FED. ROAD DIST. NO.	ILLINOIS	FED. AID PROJECT		