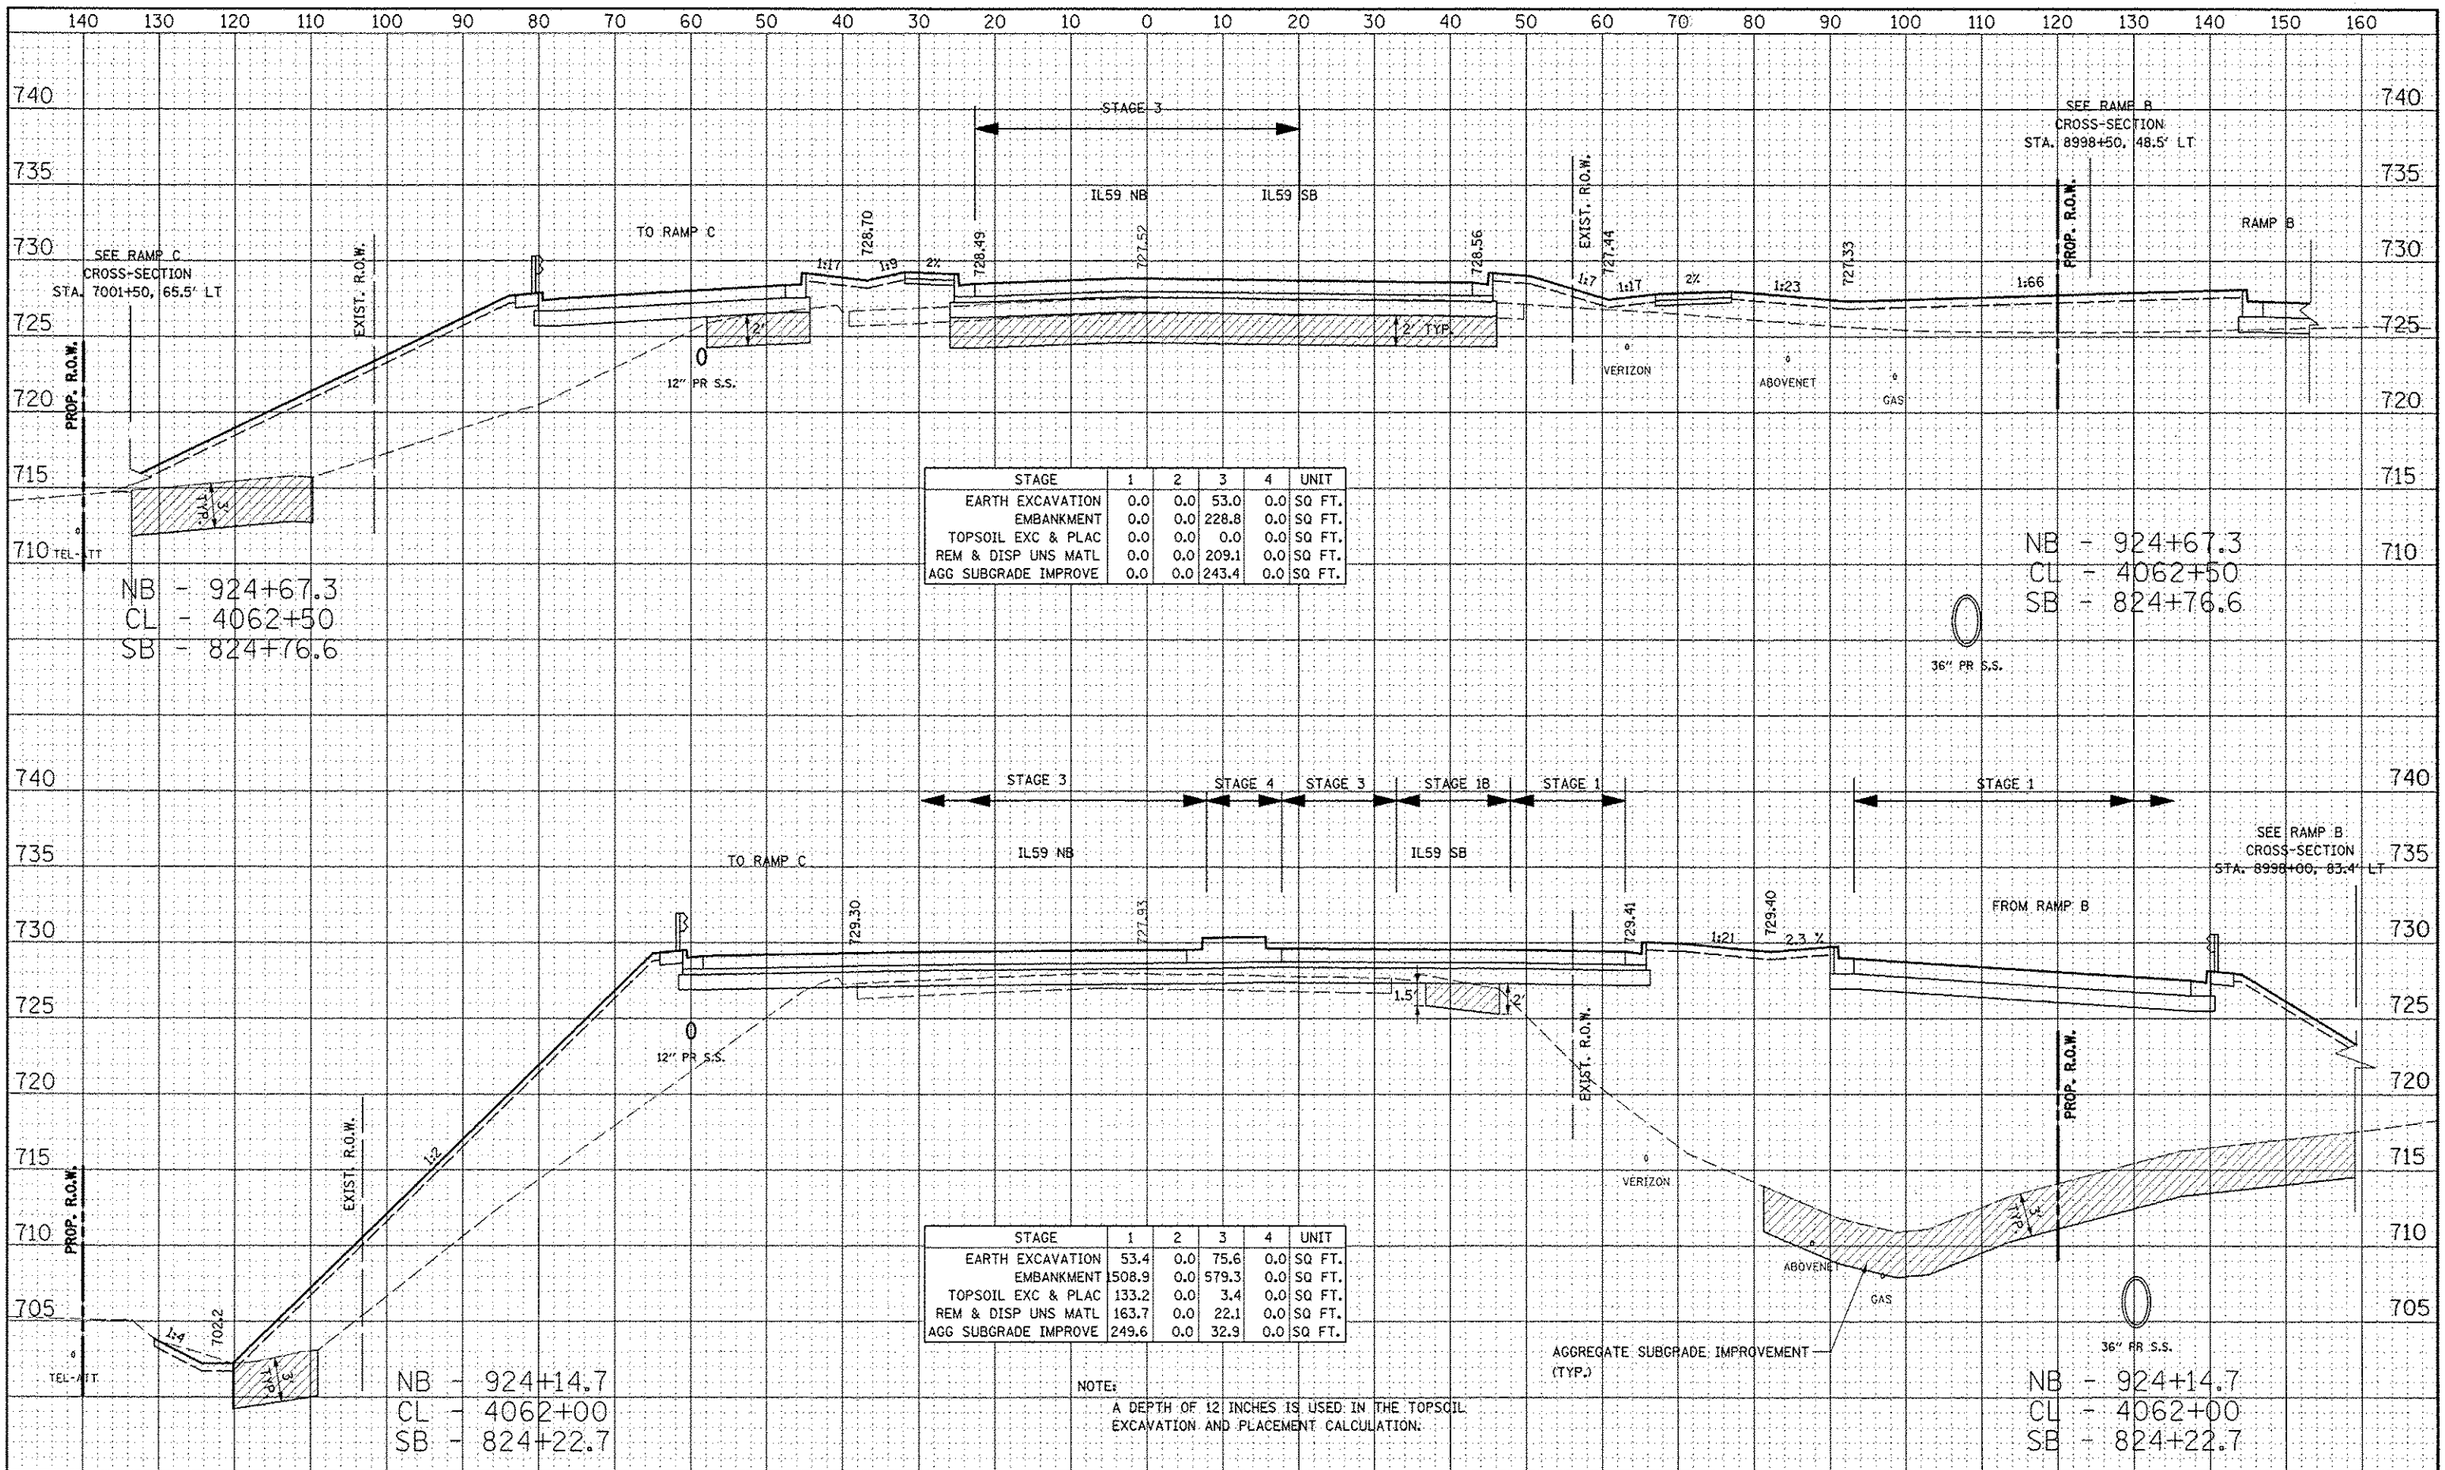

STAGE	1	2	3	4	UNIT
EARTH EXCAVATION	0.0	0.0	53.0	0.0	SQ FT.
EMBANKMENT	0.0	0.0	228.8	0.0	SQ FT.
TOPSOIL EXC & PLAC	0.0	0.0	0.0	0.0	SQ FT.
REM & DISP UNS MATL	0.0	0.0	209.1	0.0	SQ FT.
AGG SUBGRADE IMPROVE	0.0	0.0	243.4	0.0	SQ FT.

STAGE	1	2	3	4	UNIT
EARTH EXCAVATION	53.4	0.0	75.6	0.0	SQ FT.
EMBANKMENT	508.9	0.0	579.3	0.0	SQ FT.
TOPSOIL EXC & PLAC	133.2	0.0	3.4	0.0	SQ FT.
REM & DISP UNS MATL	163.7	0.0	22.1	0.0	SQ FT.
AGG SUBGRADE IMPROVE	249.6	0.0	32.9	0.0	SQ FT.

NOTE:
A DEPTH OF 12 INCHES IS USED IN THE TOPSOIL EXCAVATION AND PLACEMENT CALCULATION.

FILE NAME = $FILEL$	USER NAME = $USER$	DESIGNED - RTA	REVISED -
		DRAWN - KES	REVISED -
	PLOT SCALE = $SCALE$	CHECKED - PJO	REVISED -
	PLOT DATE = $DATE$	DATE - 10/15/2012	REVISED -

STATE OF ILLINOIS
DEPARTMENT OF TRANSPORTATION

CROSS-SECTIONS
ILLINOIS ROUTE 59 – STAGE 1 THRU 4

SCALE: | SHEET NO. 23 OF 38 SHEETS | STA. 4062+00 TO STA. 4062+50

F.A.P. RTE.	SECTION	COUNTY	TOTAL SHEETS	SHEET NO.
338	(112 & 113) WRS-5	DUPAGE	963	788
		CONTRACT NO. 60I31		
FED. ROAD DIST. NO.	ILLINOIS	FED. AID PROJECT		