ORIGINAL SURVEY		BY	DATE
NOTE BOOK	SURVEYED		
	PLOTTED		
	TEMPLATE		
NO.	AREAS		
	AREAS CHECKED		

FINAL SURVEY		BY	DATE
NOTE BOOK	SURVEYED		
	PLOTTED		
	TEMPLATE		
NO.	AREAS		
	AREAS CHECKED		

FILE NAME: 4-11-14.4

USER NAME = EUGSTEN

PLOT SCALE = 1/SCALE

PLOT DATE = 4/24/14

DESIGNED - NTA

DRAWN - KES

CHECKED - PJD

DATE 10/15/2012

REVISED

REVISED

REVISED

STATE OF ILLINOIS
DEPARTMENT OF TRANSPORTATION

CROSS SECTIONS
RAMP A - STAGE 1 THRU 4

SCALE:

SHEET NO. 10 OF 23 SHEETS

STA. 1018+00

TO STA. 1019+50

F.A.P. RTE. 338

SECTION 112 & 113 WRS-5

COUNTY DUPAGE

TOTAL SHEETS 963

SHEET NO. 818

FED. ROAD DIST. NO. ILLINOIS FED. AID PROJECT

CONTRACT NO. 60131

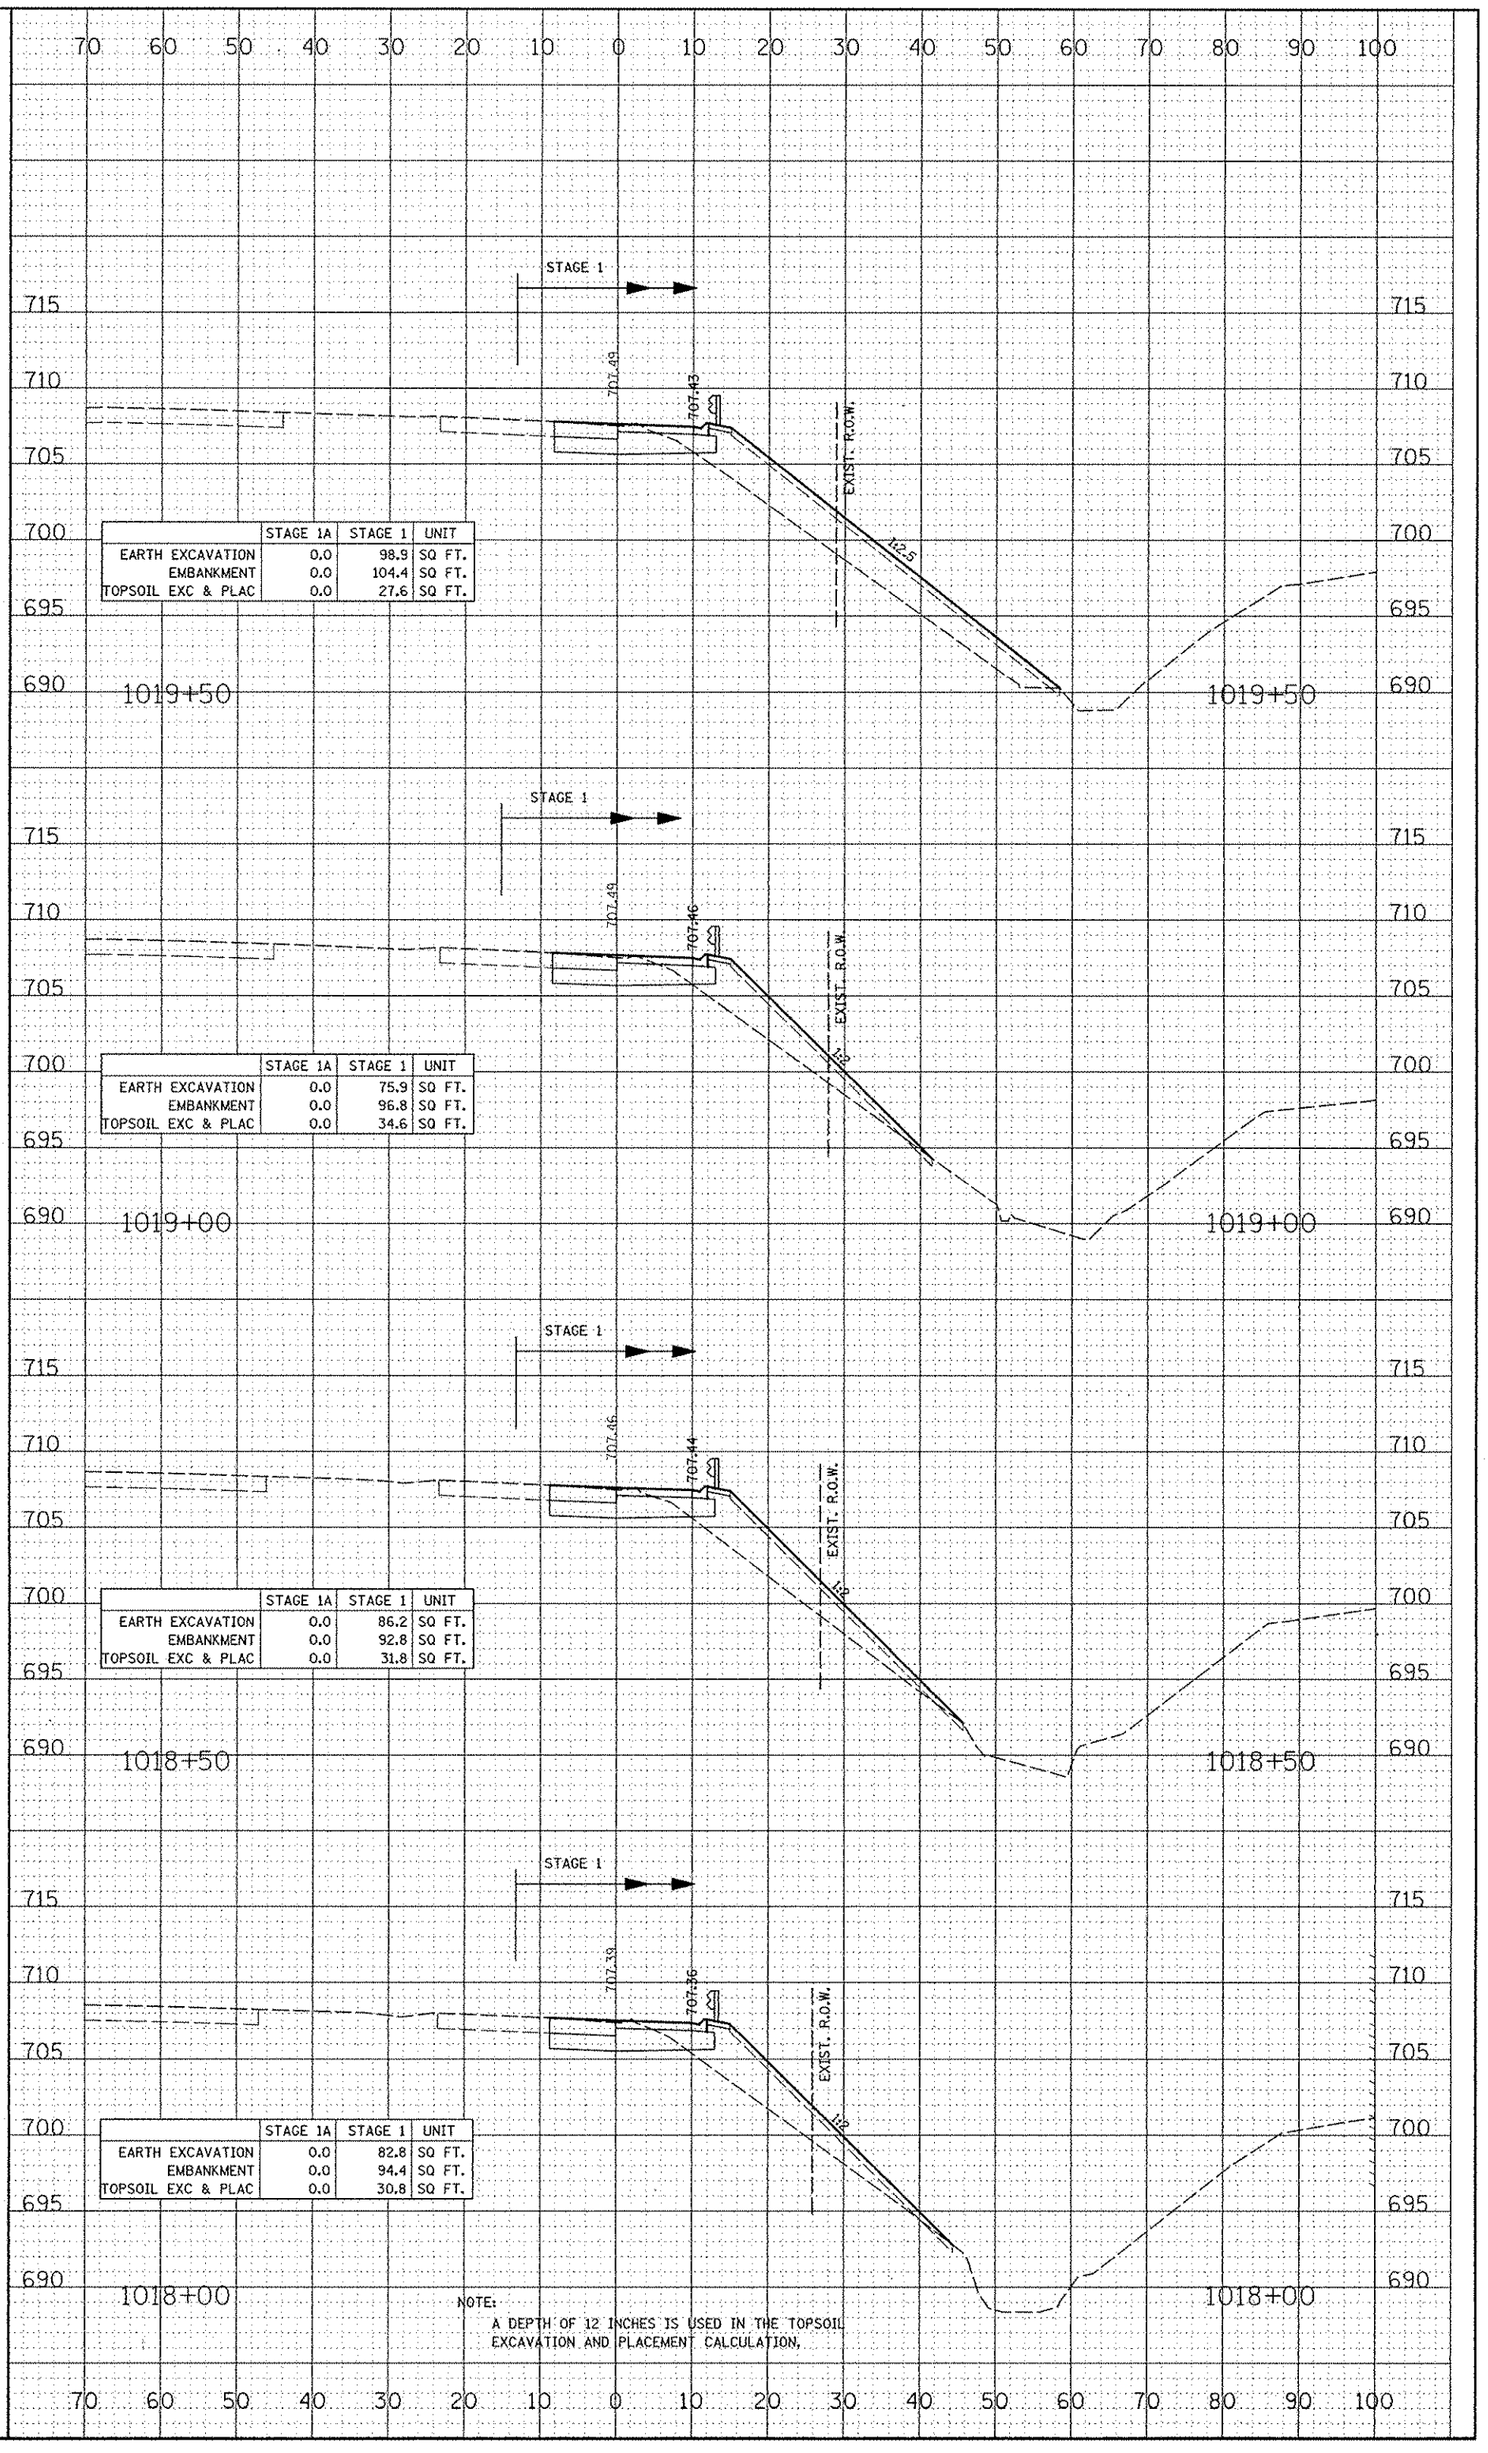

	STAGE 1A	STAGE 1	UNIT
EARTH EXCAVATION	0.0	98.9	SQ FT.
EMBANKMENT	0.0	104.4	SQ FT.
TOPSOIL EXC & PLAC	0.0	27.6	SQ FT.

	STAGE 1A	STAGE 1	UNIT
EARTH EXCAVATION	0.0	75.9	SQ FT.
EMBANKMENT	0.0	96.8	SQ FT.
TOPSOIL EXC & PLAC	0.0	34.6	SQ FT.

	STAGE 1A	STAGE 1	UNIT
EARTH EXCAVATION	0.0	86.2	SQ FT.
EMBANKMENT	0.0	92.8	SQ FT.
TOPSOIL EXC & PLAC	0.0	31.8	SQ FT.

	STAGE 1A	STAGE 1	UNIT
EARTH EXCAVATION	0.0	82.8	SQ FT.
EMBANKMENT	0.0	94.4	SQ FT.
TOPSOIL EXC & PLAC	0.0	30.8	SQ FT.

NOTE:
A DEPTH OF 12 INCHES IS USED IN THE TOPSOIL EXCAVATION AND PLACEMENT CALCULATION.