| ORIGINAL SURVEY | | BY | DATE |
|---|---|---|---|
| | SURVEYED | | |
| | PLOTTED | | |
| NOTE BOOK | TEMPLATE | | |
| | AREAS | | |
| NO. | AREAS CHECKED | | |

| FINAL SURVEY | | BY | DATE |
|---|---|---|---|
| | SURVEYED | | |
| | PLOTTED | | |
| NOTE BOOK | TEMPLATE | | |
| | AREAS | | |
| NO. | AREAS CHECKED | | |

FILE NAME = sheet1.dgn

USER NAME = mbarba

PLOT SCALE = 10.0000 '/ Inch

PLOT DATE = 10/15/2012

| | |
|---|---|
| DESIGNED | RTA |
| DRAWN | KLS |
| CHECKED | RJH |
| DATE | 10/15/2012 |

| | |
|---|---|
| REVISED | - |
| REVISED | - |
| REVISED | - |

**STATE OF ILLINOIS**
**DEPARTMENT OF TRANSPORTATION**

**CROSS SECTIONS**
**RAMP B – PRE-STAGE**

SCALE: 1" = 10'

SHEET NO. 3 OF 3 SHEETS STA. 8997+00 TO STA. 8999+00

| F.A.P. RTE. | SECTION | COUNTY | TOTAL SHEETS | SHEET NO. |
|---|---|---|---|---|
| 338 | (112 & 113) WRS-5 | DUPAGE | 963 | 834 |

FED. ROAD DIST. NO. ILLINOIS FED. AID PROJECT

CONTRACT NO. 60131

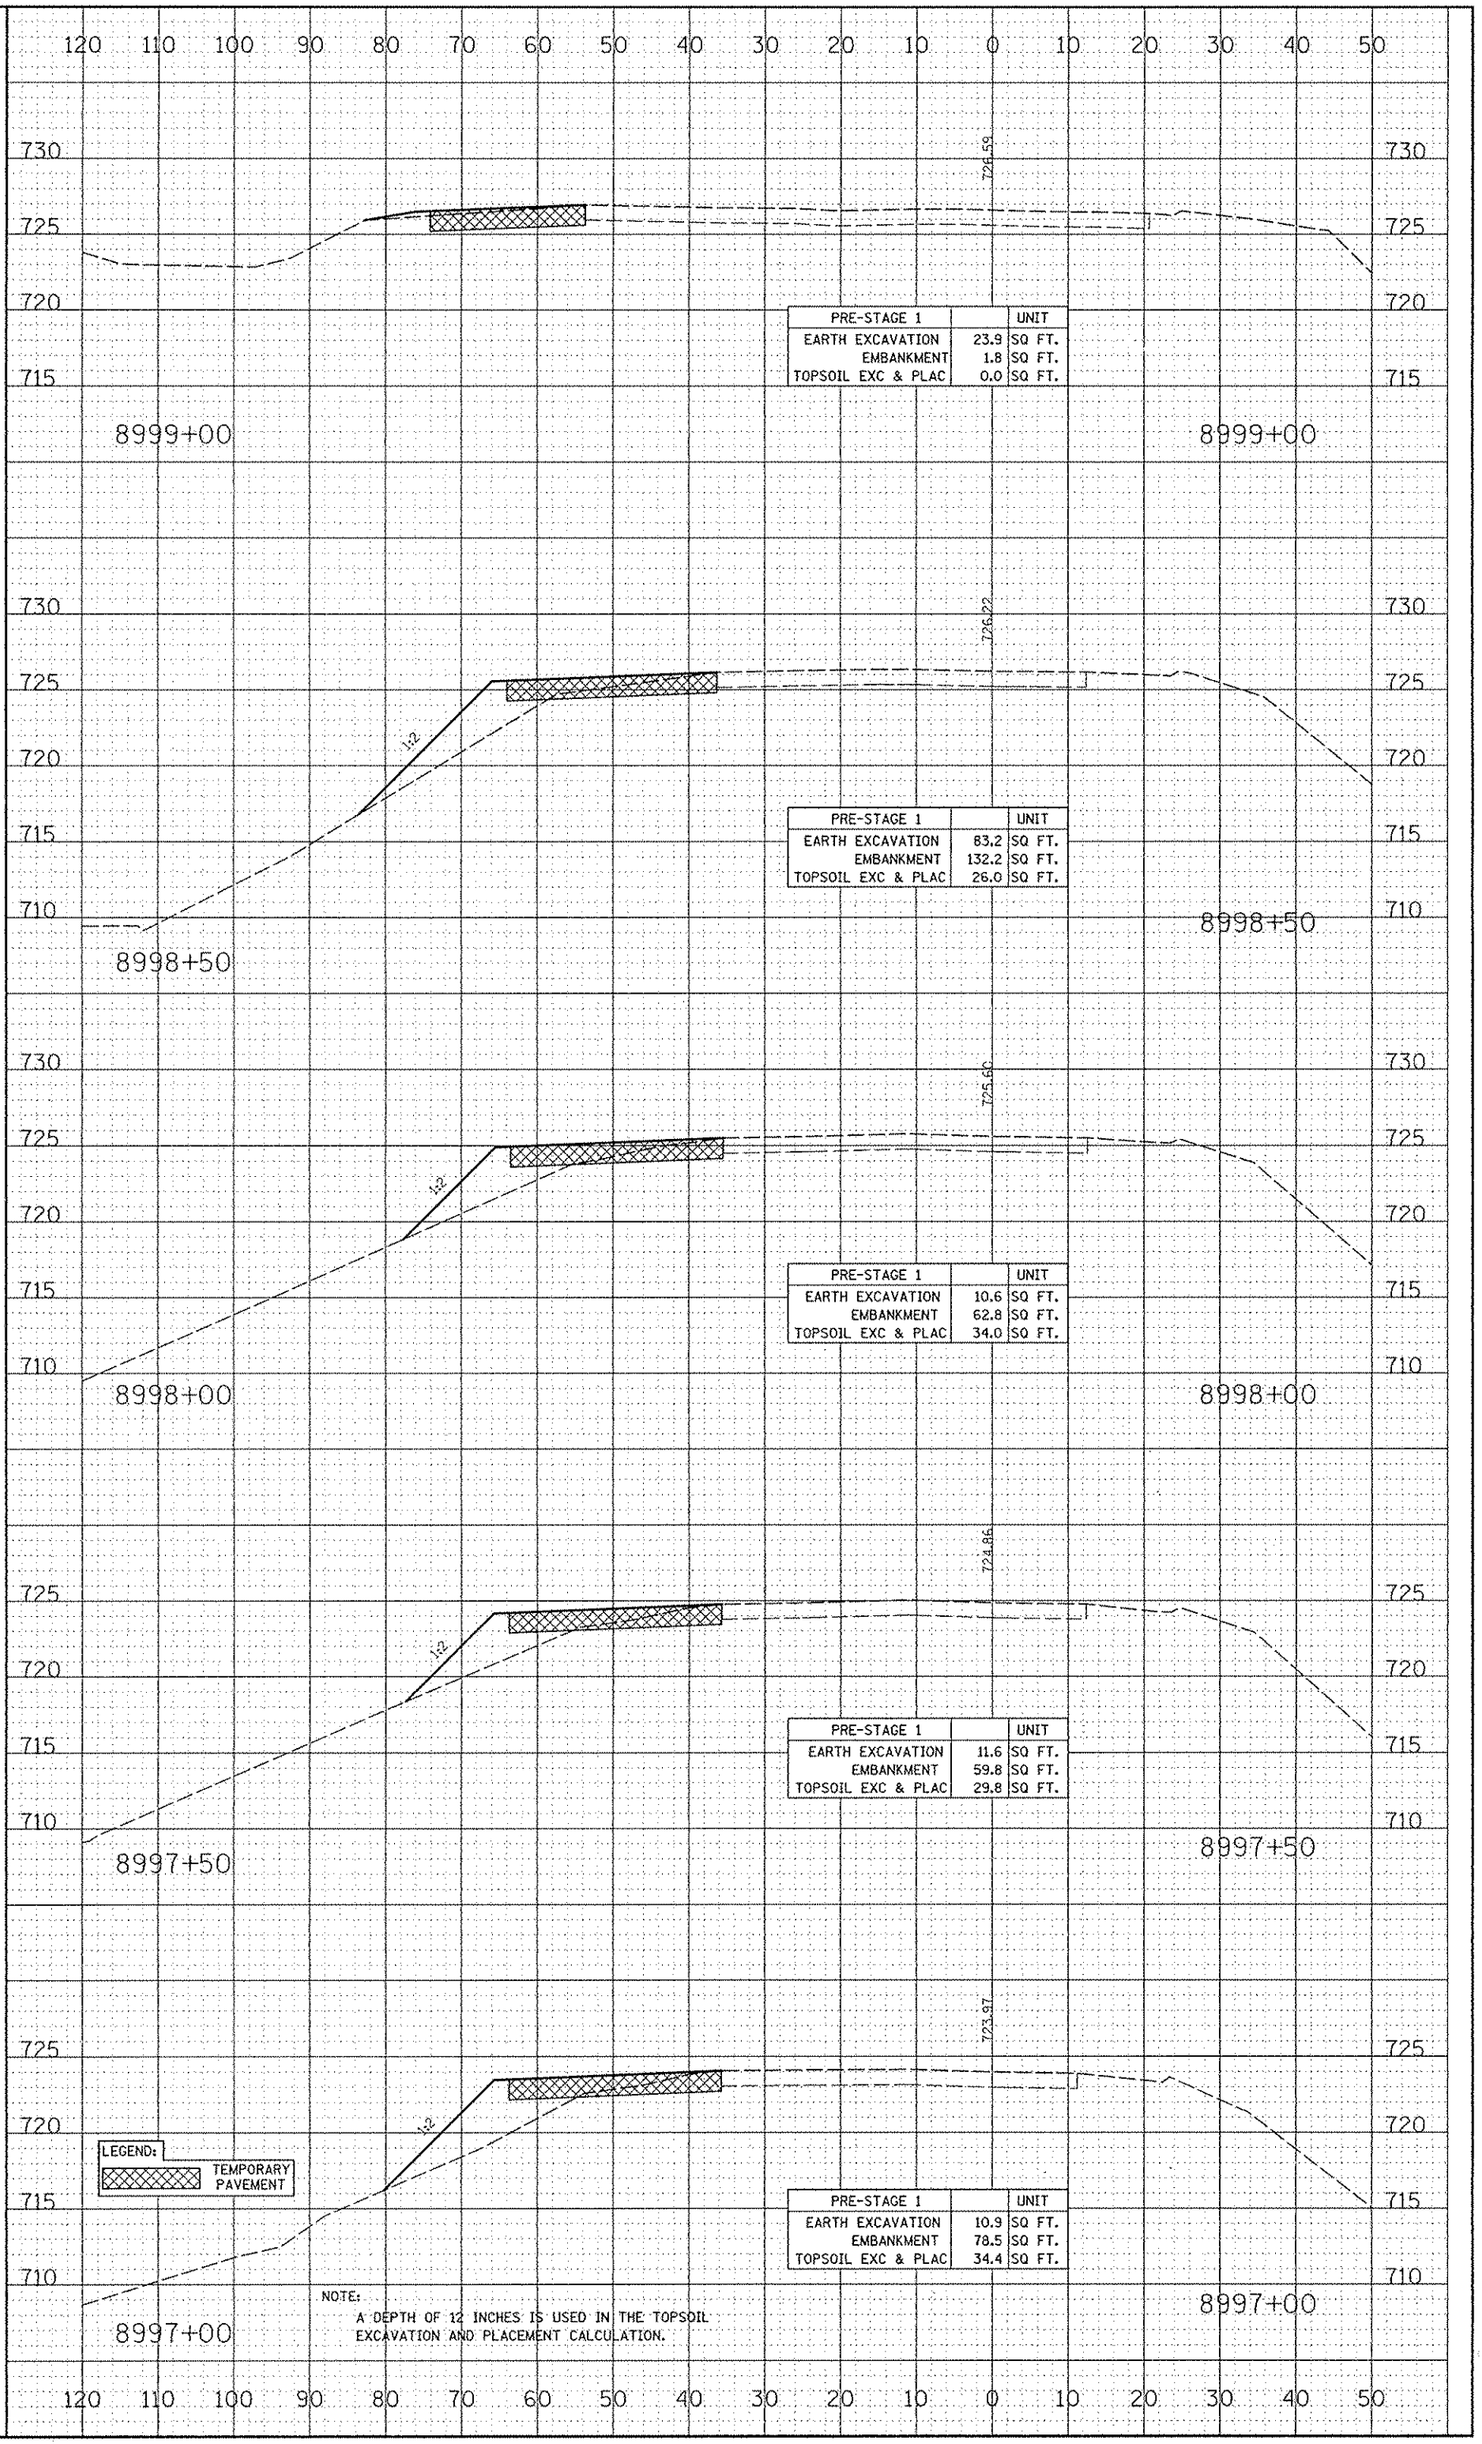


| PRE-STAGE 1 | | UNIT |
|---|---|---|
| EARTH EXCAVATION | 23.9 | SQ FT. |
| EMBANKMENT | 1.8 | SQ FT. |
| TOPSOIL EXC & PLAC | 0.0 | SQ FT. |

| PRE-STAGE 1 | | UNIT |
|---|---|---|
| EARTH EXCAVATION | 83.2 | SQ FT. |
| EMBANKMENT | 132.2 | SQ FT. |
| TOPSOIL EXC & PLAC | 26.0 | SQ FT. |

| PRE-STAGE 1 | | UNIT |
|---|---|---|
| EARTH EXCAVATION | 10.6 | SQ FT. |
| EMBANKMENT | 62.8 | SQ FT. |
| TOPSOIL EXC & PLAC | 34.0 | SQ FT. |

| PRE-STAGE 1 | | UNIT |
|---|---|---|
| EARTH EXCAVATION | 11.6 | SQ FT. |
| EMBANKMENT | 59.8 | SQ FT. |
| TOPSOIL EXC & PLAC | 29.8 | SQ FT. |

| PRE-STAGE 1 | | UNIT |
|---|---|---|
| EARTH EXCAVATION | 10.9 | SQ FT. |
| EMBANKMENT | 78.5 | SQ FT. |
| TOPSOIL EXC & PLAC | 34.4 | SQ FT. |

NOTE:
A DEPTH OF 12 INCHES IS USED IN THE TOPSOIL EXCAVATION AND PLACEMENT CALCULATION.